

MILWAUKEE PUBLIC LIBRARY

FACADE RESTORATION

814 W WISCONSIN AVE
MILWAUKEE, WISCONSIN, 53233

SHEET INDEX

TITLE SHEET

G-001 TITLE SHEET

ARCHITECTURAL

A-001 GENERAL INFORMATION
A-101 ROOF LAYOUT PLAN
A-201 BUILDING ELEVATIONS
A-202 BUILDING ELEVATIONS
A-204 GROUPS 0 AND 1 PROJECT SCOPE
A-205 GROUP 2 PROJECT SCOPE
A-206 GROUP 3 PROJECT SCOPE
A-207 GROUP 3 AND 4 PROJECT SCOPE
A-208 GROUP 5 PROJECT SCOPE
A-209 GROUP 6 AND 7 PROJECT SCOPE
A-210 GROUP 8 AND 9 PROJECT SCOPE
A-211 GROUP 10 AND 11 PROJECT SCOPE
A-212 GROUP 12 AND 13 PROJECT SCOPE
A-213 GROUP 14 AND 15 PROJECT SCOPE
A-214 GROUP 16 PROJECT SCOPE
A-215 GROUP 16 AND 17 PROJECT SCOPE
A-216 GROUP 18 PROJECT SCOPE
A-217 GROUP 19 PROJECT SCOPE
A-218 GROUP 20 AND 21 PROJECT SCOPE
A-219 GROUP 22 AND 23 PROJECT SCOPE
A-220 GROUP 24 AND 25 PROJECT SCOPE
A-221 GROUP 26 AND 27 PROJECT SCOPE
A-222 GROUP 28 AND 29 PROJECT SCOPE
A-223 GROUP 30 PROJECT SCOPE
A-224 GROUP 31 PROJECT SCOPE
A-225 GROUP 32 AND 33 PROJECT SCOPE
A-226 GROUP 33 AND 34 PROJECT SCOPE
A-227 GROUP 34 AND 35 PROJECT SCOPE
A-228 GROUP 35 PROJECT SCOPE
A-229 GROUP 36 PROJECT SCOPE

ARCHITECTURAL

A-230 GROUP 37 AND 38 PROJECT SCOPE
A-231 GROUP 39 AND 40 PROJECT SCOPE
A-232 GROUP 41 AND 42 PROJECT SCOPE
A-233 GROUP 43 AND 44 PROJECT SCOPE
A-234 GROUP 45 AND 46 PROJECT SCOPE
A-235 GROUP 47 AND 48 PROJECT SCOPE
A-236 GROUP 49 PROJECT SCOPE
A-237 GROUP 50 PROJECT SCOPE
A-238 EAGLE STATUE 1
A-239 EAGLE STATUE 2

ELECTRONIC FILE TRANSFER DISCLAIMER These Electronic Files (E-Files) have been prepared by Graef-USA Inc. (GRAEF) for the referenced Project. GRAEF retains all common law, statutory and other reserved rights, including all copyrights applicable to any such E-Files, or any part of any such E-Files. Client is authorized to use any such E-Files for Client's use and occupancy of the referenced Project. Without GRAEF's prior, written consent, Client shall not transfer any such E-Files to any other person, or use or suffer or permit any transfer or use of any such E-Files for any purpose other than use and occupancy of the referenced Project. To the fullest extent allowed by law, Client shall fully indemnify, defend and hold GRAEF, its directors, officers, agents, employees and consultants, fully harmless from any liability or any loss, cost, expense (including the reasonable value of direct personnel expense, reimbursable expense and office overhead expense), or fees (including attorneys' fees and litigation or dispute resolution expense) in any way arising from or in connection with any transfer or reuse of any change to any such E-Files without GRAEF's prior, written consent. Neither this disk nor any E-Files shall constitute a sale of goods. GRAEF MAKES NO WARRANTIES, EXPRESSED OR IMPLIED, INCLUDING ANY WARRANTIES OF MERCHANTABILITY OR OF FITNESS FOR A PARTICULAR USE OR PURPOSE. IN NO EVENT SHALL GRAEF BE LIABLE FOR ANY INDIRECT, INCIDENTAL OR CONSEQUENTIAL DAMAGE ARISING FROM CLIENT'S USE OR REUSE OF ANY SUCH E-FILES.	
EXISTING PROJECT CONDITIONS INFORMATION PERTAINING TO EXISTING PROJECT CONDITIONS, SUCH AS LOCATIONS OF ARCHITECTURAL AND STRUCTURAL BUILDING COMPONENTS, MECHANICAL AND ELECTRICAL EQUIPMENT, PIPING, DUCTWORK, ROUGHINS AND OTHER MISCELLANEOUS CONSTRUCTION, APPEARS ON PROJECT DRAWINGS. THIS INFORMATION IS BASED ON AVAILABLE RECORDS AS WELL AS INFORMATION COLLECTED WITH REASONABLE CARE AT THE PROJECT SITE. CONTRACTORS SHALL BE SOLELY RESPONSIBLE FOR VERIFYING DIMENSIONS AND RELATED INFORMATION AT THE PROJECT SITE PRIOR TO PROCURING ANY MATERIALS, PRODUCTS OR EQUIPMENT TO PERFORM THEIR WORK.	

GRAEF

275 West Wisconsin Avenue,
Suite 300
Milwaukee, WI 53203
414 / 259 1500

www.graef-usa.com

CLIENT:
MILWAUKEE PUBLIC LIBRARY



PROJECT TITLE:
FACADE RESTORATION

814 W WISCONSIN AVE
MILWAUKEE, WISCONSIN, 53233

ISSUE:

PROJECT INFORMATION:
PROJECT NUMBER: 2026-0333
DATE: 2026-05-18
DRAWN BY: NRC
CHECKED BY: TJE
APPROVED BY: MJL
SCALE: AS NOTED

SHEET TITLE:
TITLE SHEET

SHEET NUMBER:


G-001




LOCATION MAP

NTS


	1	2
	GENERAL NOTES	RENOVATION GENERAL NOTES
D	1. CONTRACTUAL OBLIGATION: THE GC SHALL ABIDE BY AND BE RESPONSIBLE FOR ALL REQUIREMENTS STATED IN THE AIA DOCUMENT A201 - GENERAL CONDITIONS (CURRENT ISSUE), UNLESS NOTED OTHERWISE.	1. SCHEDULING: THE CONTRACTOR SHALL MEET WITH THE OWNER'S AUTHORIZED REPRESENTATIVE WELL IN ADVANCE OF CONSTRUCTION COMMENCEMENT TO: A. SCHEDULE, SEQUENCE AND COORDINATE ALL WORK B. MAINTAIN EXITS AND EGRESS WIDTHS REQUIRED BY CODES DURING ALL PHASES OF CONSTRUCTION
	2. GENERAL CONDITIONS: THE GC SHALL PROVIDE ALL LABOR, MATERIAL, EQUIPMENT, TOOLS, UTILITIES, INSURANCE, TRANSPORTATION, AND PAY FOR ALL REQUIRED TAXES, PERMITS, AND SERVICES REQUIRED TO COMPLETE THE ENTIRE SCOPE OF WORK, WHETHER TEMPORARY OR PERMANENT. ALL MATERIALS EXCEPT TEMPORARY FORMS ARE TO BE NEW, UNUSED AND OF THE SPECIFIED QUALITY. THE GC SHALL MAINTAIN THE PROJECT SITE IN A CLEAN AND ORDERLY FASHION. TOOLS AND EQUIPMENT SHALL BE SECURED, AND ALL DEBRIS SHALL BE REMOVED DAILY. THE GC SHALL MAINTAIN A VISITORS LOG. ALL VISITORS SHALL BE REQUIRED TO SIGN SUCH LOG. DATES AND TIMES OF ENTERING AND EXITING THE SITE FOR ALL VISITORS SHALL BE NOTED. GO TO SECURE PROJECT SITE FROM UNAUTHORIZED ENTRY AT ALL TIMES. COORDINATE LOCATION OF BARRICADES OR TEMPORARY FENCING WITH THE DOCUMENTS AND OWNER. THE GC SHALL PHOTOGRAPH THE PROJECT SITE AND EXISTING CONDITIONS PRIOR TO THE BEGINNING OF THE WORK. PHOTOGRAPHS SHALL BE TAKEN OF THE PROGRESS OF THE WORK AT INTERVALS NO GREATER THAN 7 CALENDAR DAYS. PHOTOGRAPHS SHALL BE IN COLOR AND IDENTIFIED BY DATE AND TIME OF DAY. MAINTAIN DIGITAL PHOTOGRAPHS FILE ON SITE. DELIVER COMPLETED FILE TO THE ARCHITECT UPON RECEIPT OF USE AND OCCUPANCY PERMIT. THE GC SHALL MAINTAIN AN ON-SITE STAGING AREA AND SHALL KEEP THE AGENCY APPROVED CONSTRUCTION DOCUMENTS, ALL LICENSING INFORMATION, VISITORS LOG, PHOTOGRAPH FILE, AND AT LEAST ONE SET OF REPRODUCIBLE RECORD SET TO THE ARCHITECT UPON COMPLETION OF THE WORK AND PROVIDE PROFESSIONAL CLEANING SERVICE TO CLEAN THE PROJECT SITE, INTERIOR AND EXTERIOR, FOR FINAL OCCUPANCY.	2. AS BUILT VERIFICATION: THE CONTRACTOR SHALL VERIFY DIMENSIONS OF AS-BUILT CONDITIONS, AND NOTIFY THE ARCHITECT IN WRITING OF ANY DISCREPANCIES. ALL INFORMATION SHOWN ON THE CONSTRUCTION DOCUMENTS IS BASED ON FIELD OBSERVATIONS AND/OR THE ORIGINAL CONSTRUCTION DOCUMENTS OF THE FACILITY.
	3. INTERPRETATION: THE ARCHITECT IS SOLELY RESPONSIBLE FOR THE DESIGN INTERPRETATION OF THE CONSTRUCTION DOCUMENTS.	3. CONSTRUCTION DEFECTS: THE CONTRACTOR SHALL NOTIFY THE ARCHITECT IN WRITING OF ANY CONSTRUCTION DEFECTS FOUND IN UNCOVERING WORK IN THE EXISTING CONSTRUCTION.
	4. DOCUMENT DISCREPANCIES: WHENEVER THERE ARE DISCREPANCIES IN THE CONTRACT DOCUMENTS, THE CONTRACTOR SHALL BASE HIS BID UPON THE BETTER QUALITY OR GREATER QUANTITY OF THE MATERIAL OR WORK DESCRIBED.	4. CORRECTING DEFECTIVE WORK: THE CONTRACTOR SHALL BE RESPONSIBLE FOR CORRECTING DEFECTIVE WORK IN EXISTING CONSTRUCTION WITHIN THE LIMITS OF THE CONSTRUCTION AREA. THIS INCLUDES, BUT IS NOT LIMITED TO, UNEVEN SURFACES AND FINISHES AT PLASTER OR GYPSUM BOARD. THE CONTRACTOR SHALL PATCH AND REPAIR SURFACES TO MATCH NEW ADJACENT SURFACES.
	5. DRAWING SCALE: THE CONTRACTOR SHALL NOT SCALE DRAWINGS.	DEMOLITION GENERAL NOTES
	6. FIELD CONDITIONS: THE CONTRACTOR SHALL TAKE FIELD MEASUREMENTS AND VERIFY FIELD CONDITIONS AND SHALL CAREFULLY COMPARE SUCH FIELD MEASUREMENTS, CONDITIONS, AND OTHER INFORMATION KNOWN TO THE CONTRACTOR WITH THE CONTRACT DOCUMENTS BEFORE COMMENCING ACTIVITIES. ERRORS, INCONSISTENCIES, OR OMISSIONS DISCOVERED SHALL BE REPORTED TO THE ARCHITECT AT ONCE. NO ALLOWANCE WILL BE MADE ON BEHALF OF THE CONTRACTOR OR SUBCONTRACTORS FOR FAILURE TO VISIT THE SITE.	1. ITEMS INDICATED TO BE REMOVED AND SALVAGED REMAIN OWNER'S PROPERTY. REMOVE, CLEAN, AND DELIVER TO OWNERS DESIGNATED STORAGE AREA.
	7. CONSTRUCTION MEANS: PROCEDURES: THE GENERAL CONTRACTOR SHALL SUPERVISE AND DIRECT THE WORK USING THE CONTRACTORS BEST SKILL AND ATTENTION. THE CONTRACTOR SHALL BE SOLELY RESPONSIBLE FOR AND HAVE CONTROL OVER CONSTRUCTION MEANS, METHODS, TECHNIQUES, SEQUENCES AND PROCEDURES AND FOR COORDINATING ALL PORTIONS OF WORK UNDER THE CONTRACT, UNLESS CONTRACT DOCUMENTS GIVE OTHER SPECIFIC INSTRUCTIONS CONCERNING THESE MATTERS. ANY WORK THAT MUST BE REMOVED OR RELOCATED DUE TO LACK OF COORDINATION OF THE TRADES IS SOLELY THE CONTRACTORS RESPONSIBILITY. THE CONTRACTOR SHALL MAINTAIN A SECURE SITE THROUGHOUT THE CONSTRUCTION PROCESS.	2. COMPLY WITH EPA REGULATIONS AND HAULING AND DISPOSAL REGULATIONS OF AUTHORITIES HAVING JURISDICTION.
	8. GOVERNING AGENCIES: THE GC AND ALL OF THEIR FORCES SHALL COMPLY WITH ALL REGULATIONS BY ANY GOVERNING AGENCY WITH JURISDICTION OVER THE PROJECT OR PROJECT SITE.	3. OWNER WILL OCCUPY PORTIONS OF BUILDING IMMEDIATELY ADJACENT TO SELECTIVE DEMOLITION AREA. CONDUCT SELECTIVE DEMOLITION SO OWNERS OPERATION WILL NOT BE DISRUPTED.
	9. PERMITS/INSPECTIONS: UNLESS OTHERWISE PROVIDED IN THE CONTRACT DOCUMENTS, THE CONTRACTOR SHALL SECURE AND PAY FOR THE BUILDING PERMIT AND OTHER PERMITS AND GOVERNMENTAL FEES, LICENSES AND INSPECTIONS NECESSARY FOR PROPER EXECUTION AND COMPLETION OF WORK. THE CONTRACTOR SHALL COMPLY WITH AND GIVE NOTICES REQUIRED BY LAWS, ORDINANCES, RULES, REGULATIONS, AND LAWFUL ORDERS OF PUBLIC AUTHORITIES BEARING ON PERFORMANCE OF THE WORK. UPON COMPLETION OF THE WORK, THE CONTRACTOR SHALL OBTAIN AN OCCUPANCY PERMIT AS REQUIRED FROM THE GOVERNING CODES. SUBMIT ONE COPY OF THE PERMIT TO THE OWNER WITH FINAL APPLICATION OF PAYMENT.	4. IT IS NOT EXPECTED THAT HAZARDOUS MATERIALS WILL BE ENCOUNTERED IN THE WORK. IF MATERIALS SUSPECTED OF CONTAINING HAZARDOUS MATERIALS ARE ENCOUNTERED, DO NOT DISTURB. IMMEDIATELY NOTIFY ARCHITECT AND OWNER. OWNER WILL REMOVE HAZARDOUS MATERIALS UNDER A SEPARATE CONTRACT.
	10. TOXIC MATERIAL: IN THE EVENT THE CONTRACTOR ENCOUNTERS ON THE SITE MATERIAL REASONABLY BELIEVED TO BE ASBESTOS, POLYCHLORINATED BIPHENYL (PCB) OR OTHER TOXIC MATERIAL, WHICH HAS NOT BEEN RENDERED HARMLESS, THE CONTRACTOR SHALL IMMEDIATELY STOP WORK IN THE AREA AFFECTED, SEAL OFF THE PERIMETER, AND REPORT THE CONDITION TO THE OWNER AND ARCHITECT IN WRITING. NO NEW BUILDING MATERIAL SHALL CONTAIN ASBESTOS, POLYCHLORINATED BIPHENYL (PCB) OR OTHER TOXIC MATERIAL AS DEFINED BY STATE AND FEDERAL REGULATORY AGENCIES.	5. DEMOLISH ITEMS AS INDICATED.
11. SUBSTRATE PREPARATIONS: ALL SUBSURFACES SHALL BE PROPERLY PREPARED BEFORE APPLICATION OF FINISHES. CONTRACTOR SHALL ASSUME RESPONSIBILITY FOR SUBSTRATE CONDITIONS WHERE FINISHES ARE APPLIED.	6. PROVIDE TEMPORARY BARRICADES AND OTHER PROTECTION REQUIRED TO PREVENT INJURY TO PEOPLE AND DAMAGE TO ADJACENT BUILDINGS AND FACILITIES TO REMAIN.	
C	CONTRACTOR NOTES	7. PROVIDE AND MAINTAIN SHORING, BRACING, AND STRUCTURAL SUPPORTS AS REQUIRED TO PRESERVE STABILITY AND PREVENT MOVEMENT, SETTLEMENT, OR COLLAPSE OF CONSTRUCTION AND FINISHES TO REMAIN OR CONSTRUCTION BEING DEMOLISHED.
	1. CONTRACTOR IS RESPONSIBLE FOR DAMAGE TO ALL UTILITIES, VEGETATION, AND EXISTING CONDITIONS WITHIN THE PROJECT LIMITS DURING CONSTRUCTION.	8. PROVIDE TEMPORARY WEATHER PROTECTION TO PREVENT WATER LEAKAGE AND DAMAGE TO STRUCTURE AND INTERIOR AREAS.
	2. CONTRACTOR TO LAY OUT ALL NEW IMPROVEMENTS AND RECEIVE APPROVAL PRIOR TO CONSTRUCTION.	9. PROTECT WALLS, CEILINGS, FLOORS, AND OTHER EXISTING FINISH WORK THAT ARE TO REMAIN. ERECT AND MAINTAIN DUSTPROOF PARTITIONS, COVER AND PROTECT FURNITURE, FURNISHINGS, AND EQUIPMENT THAT HAVE NOT BEEN REMOVED.
	3. CONTRACTOR TO OBTAIN ALL PERMITS REQUIRED FOR CONSTRUCTION.	A. NEATLY CUT OPENINGS AND HOLES PLUMB, SQUARE, AND TRUE TO DIMENSIONS REQUIRED. USE CUTTING METHODS LEAST LIKELY TO DAMAGE CONSTRUCTION TO REMAIN OR ADJOINING CONSTRUCTION.
	OVERALL BRICK QUANTITIES	B. PROMPTLY REMOVE DEMOLISHED MATERIALS FROM OWNERS PROPERTY AND LEGALLY DISPOSE OF THEM. DO NOT BURN DEMOLISHED MATERIALS.
	GROUP 0 = N/A	DEFINITIONS AND TERMINOLOGY
	GROUP 1 = 48 BRICKS	"TYPICAL": UNLESS NOTED OTHERWISE, MEANS IDENTICAL FOR ALL CONDITIONS WHICH MATCH ORIGINAL CONDITION INDICATED.
	GROUP 2 = 30 BRICKS	"SIMILAR": MEANS COMPARABLE CHARACTERISTICS FOR THE CONDITIONS NOTED, VERIFY DIMENSIONS AND ORIENTATION OF CONDITIONS, WHICH VARY FROM TYPICAL OR SIMILAR CONDITION INDICATED.
	GROUP 3 = 39 BRICKS	"OPPOSITE HAND": MEANS CONDITION IS MIRROR IMAGE OF DETAIL REFERENCED.
	GROUP 4 = 100 BRICKS	"ALIGN": MEANS ALIGNMENT OF SIMILAR COMPONENTS OF CONSTRUCTION (WALLS, JAMBS, ETC.), WHICH ARE ADJACENT OR THE COMPONENTS SHALL BE IN LINE WITH EACH OTHER ACROSS VOIDS. DIMENSIONS ARE NOT ADJUSTABLE UNLESS NOTED WITH PLUS/MINUS TOLERANCE.
GROUP 5 = 32 BRICKS	"OF": MEANS "OWNER FURNISHED, OWNER INSTALLED"	
GROUP 6 = 14 BRICKS	"UNO": MEANS "UNLESS NOTED OTHERWISE"	
GROUP 7 = 23 BRICKS	"OF-C": MEANS "OWNER FURNISHED, CONTRACTOR INSTALLED"	
GROUP 8 = 25 BRICKS	REFERENCES: ALL REFERENCES TO CONTRACTOR SHALL REFER TO GENERAL CONTRACTOR AND/OR SUB CONTRACTOR. ALL REFERENCES TO THE OWNER SHALL MEAN THE OWNER OR THE OWNER'S AGENT.	
GROUP 9 = 21 BRICKS	OVERALL TUCKPOINT QUANTITIES	
GROUP 10 = 19 BRICKS	GROUP 0 = N/A	
GROUP 11 = 20 BRICKS	GROUP 1 = 41.25 SF	
GROUP 12 = 17 BRICKS	GROUP 2 = 20.50 SF	
GROUP 13 = 60 BRICKS	GROUP 3 = 18.125 SF	
GROUP 14 = 119 BRICKS	GROUP 4 = 42.50 SF	
GROUP 15 = 34 BRICKS	GROUP 5 = 18.125 SF	
GROUP 16 = 07 BRICKS	GROUP 6 = 7.50 SF	
GROUP 17 = 36 BRICKS	GROUP 7 = 7.50 SF	
GROUP 18 = 24 BRICKS	GROUP 8 = 7.50 SF	
GROUP 19 = 36 BRICKS	GROUP 9 = 7.50 SF	
GROUP 20 = 11 BRICKS	GROUP 10 = 7.50 SF	
GROUP 21 = 12 BRICKS	GROUP 11 = 7.50 SF	
GROUP 22 = 21 BRICKS	GROUP 12 = 7.50 SF	
GROUP 23 = 17 BRICKS	GROUP 13 = 18.125 SF	
GROUP 24 = 11 BRICKS	GROUP 14 = 42.50 SF	
GROUP 25 = 10 BRICKS	GROUP 15 = 18.125 SF	
	GROUP 16 = 9.00 SF	
	GROUP 17 = 36.00 SF	
	GROUP 18 = 7.75 SF	
	GROUP 19 = 18.50 SF	
	GROUP 20 = 7.50 SF	
	GROUP 21 = 7.50 SF	
	GROUP 22 = 18.50 SF	
	GROUP 23 = 7.50 SF	
	GROUP 24 = 5.75 SF	
	GROUP 25 = 6.25 SF	
	GROUP 26 = 7.10 SF	
	GROUP 27 = 7.10 SF	
	GROUP 28 = 7.10 SF	
	GROUP 29 = 7.10 SF	
	GROUP 30 = 19.00 SF	
	GROUP 31 = 13.00 SF	
	GROUP 32 = 37.25 SF	
	GROUP 33 = 13.00 SF	
	GROUP 34 = 18.125 SF	
	GROUP 35 = 57.00 SF	
	GROUP 36 = 18.125 SF	
	GROUP 37 = 7.50 SF	
	GROUP 38 = 7.50 SF	
	GROUP 39 = 7.50 SF	
	GROUP 40 = 7.50 SF	
	GROUP 41 = 7.50 SF	
	GROUP 42 = 7.50 SF	
	GROUP 43 = 5.50 SF	
	GROUP 44 = 5.50 SF	
	GROUP 45 = 5.50 SF	
	GROUP 46 = 15.00 SF	
	GROUP 47 = 11.00 SF	
	GROUP 48 = 15.00 SF	
	GROUP 49 = 15.00 SF	
	GROUP 50 = 7.00 SF	
	TOTAL OVERALL SF = 724.4 SF	
NOTE: ALL QUANTITIES ARE APPROXIMATE, VERIFY IN FIELD.		

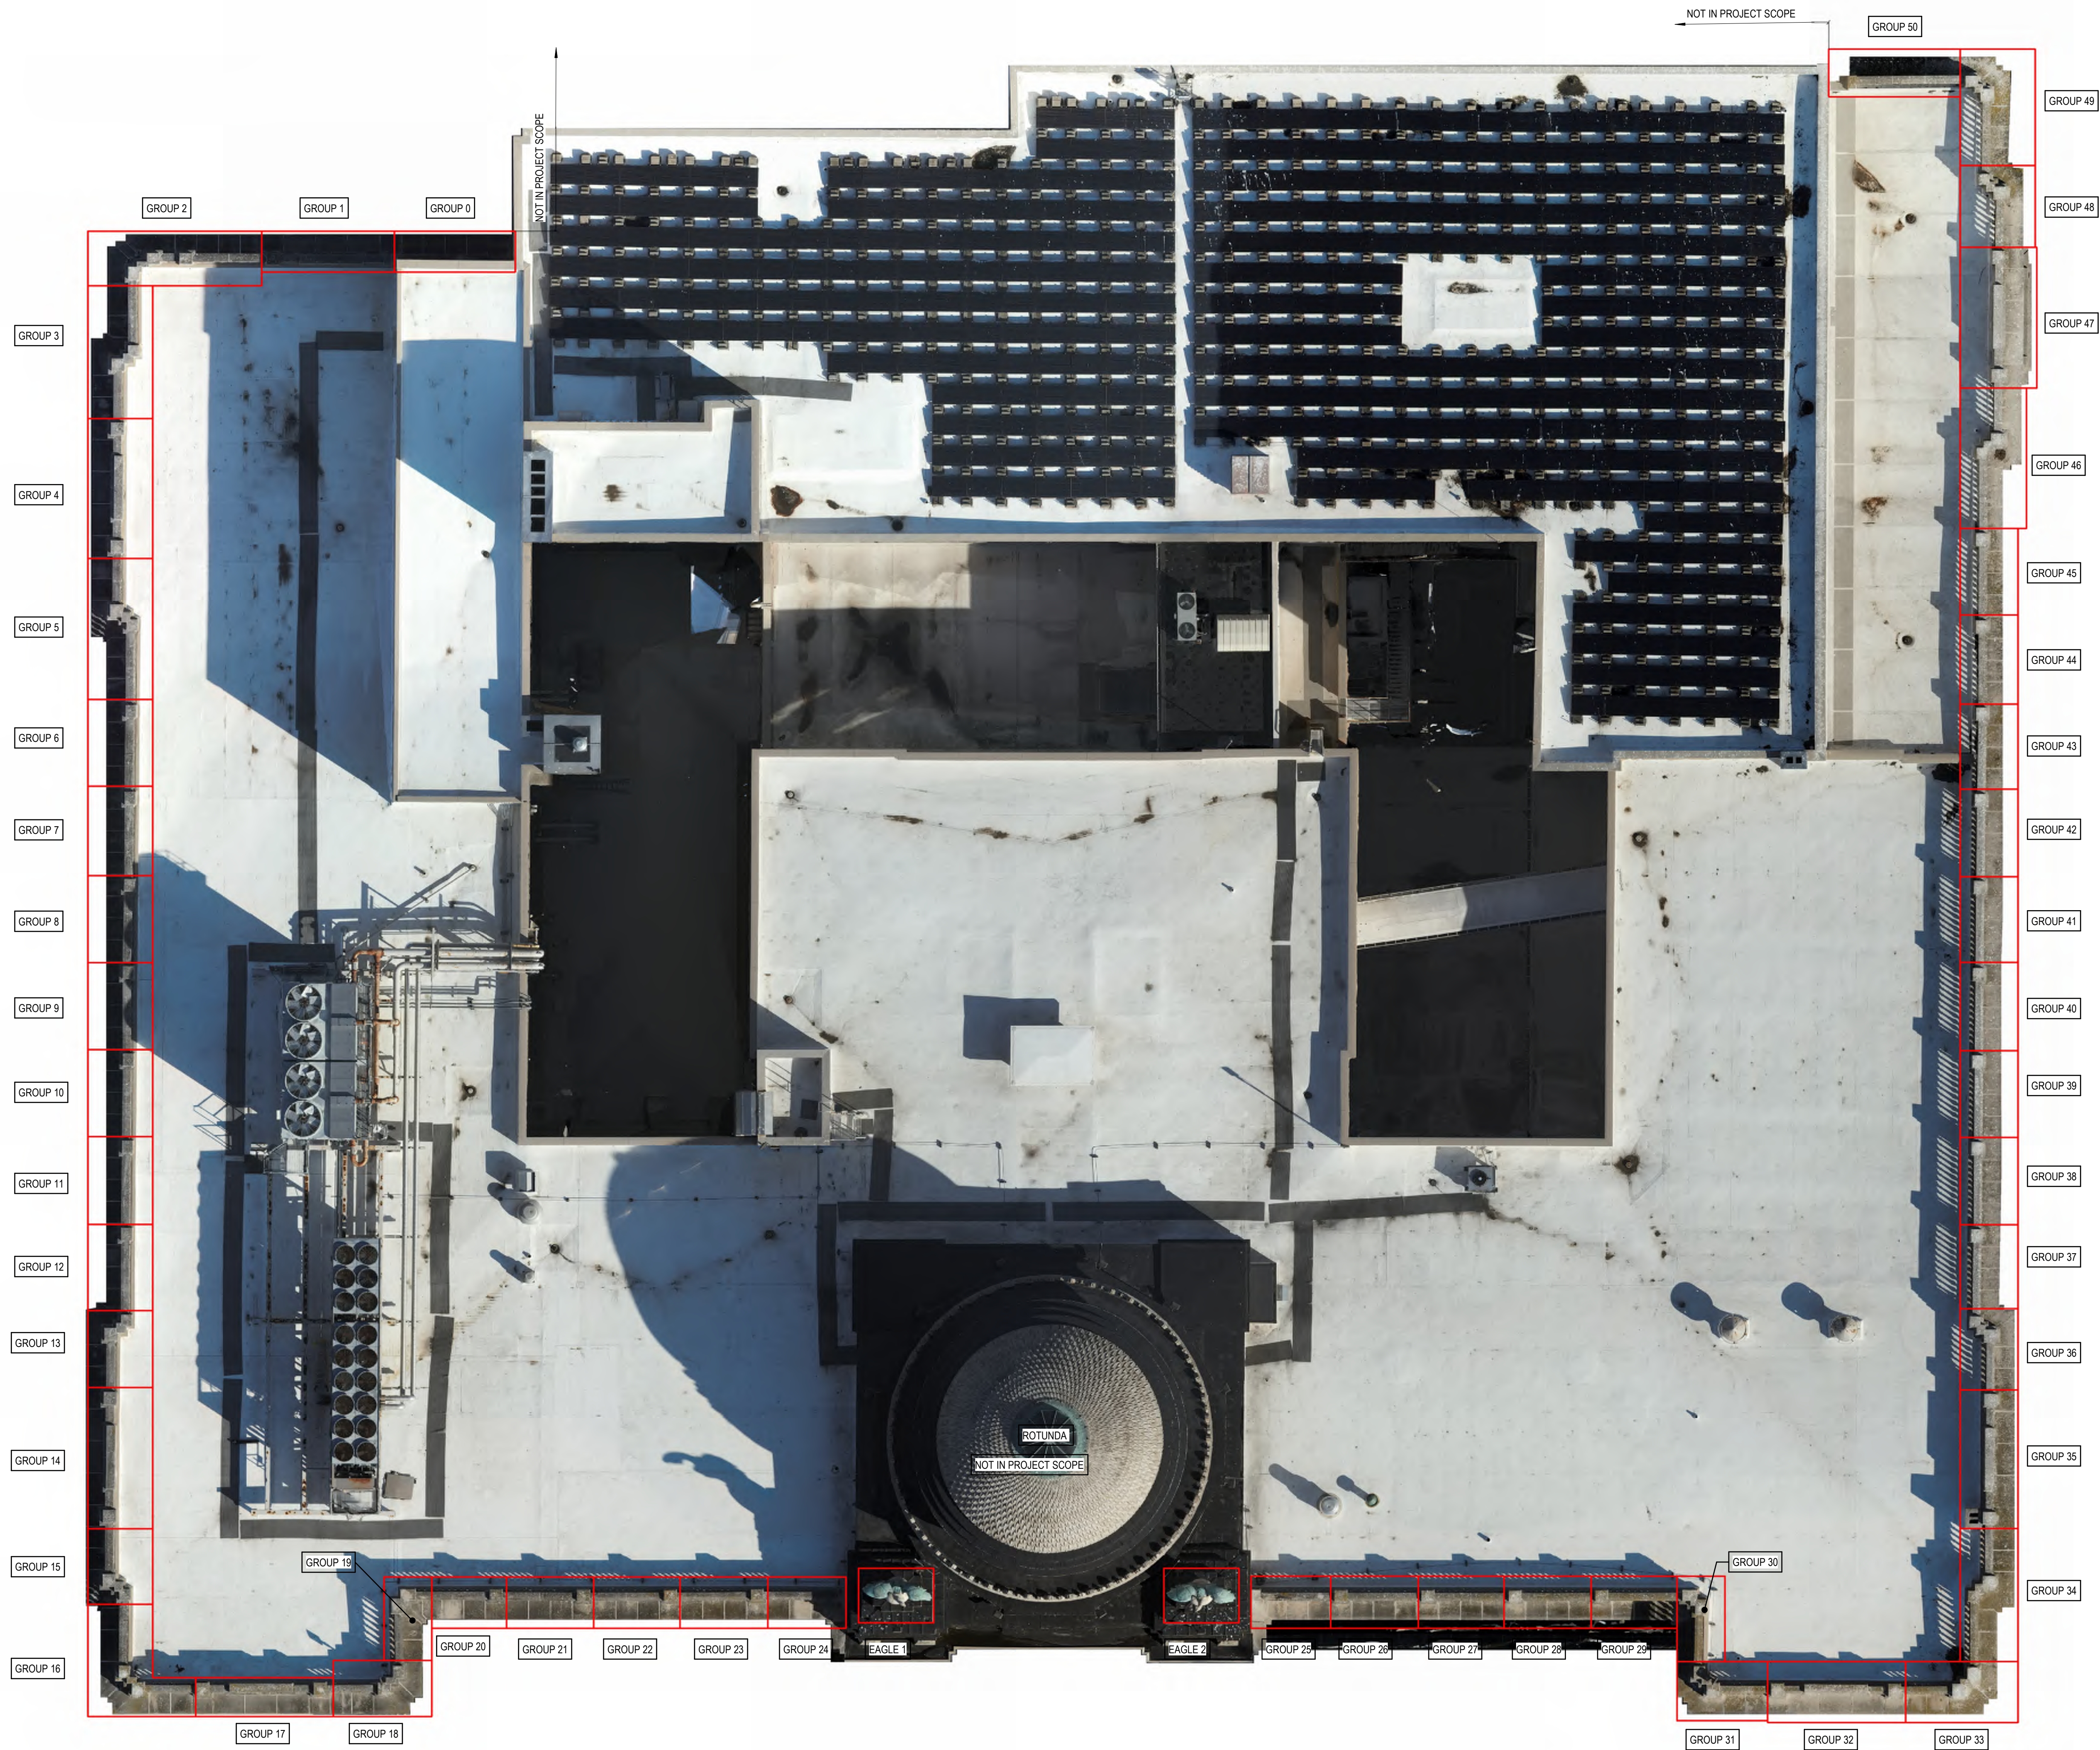


A2 ROOF LAYOUT
NTS

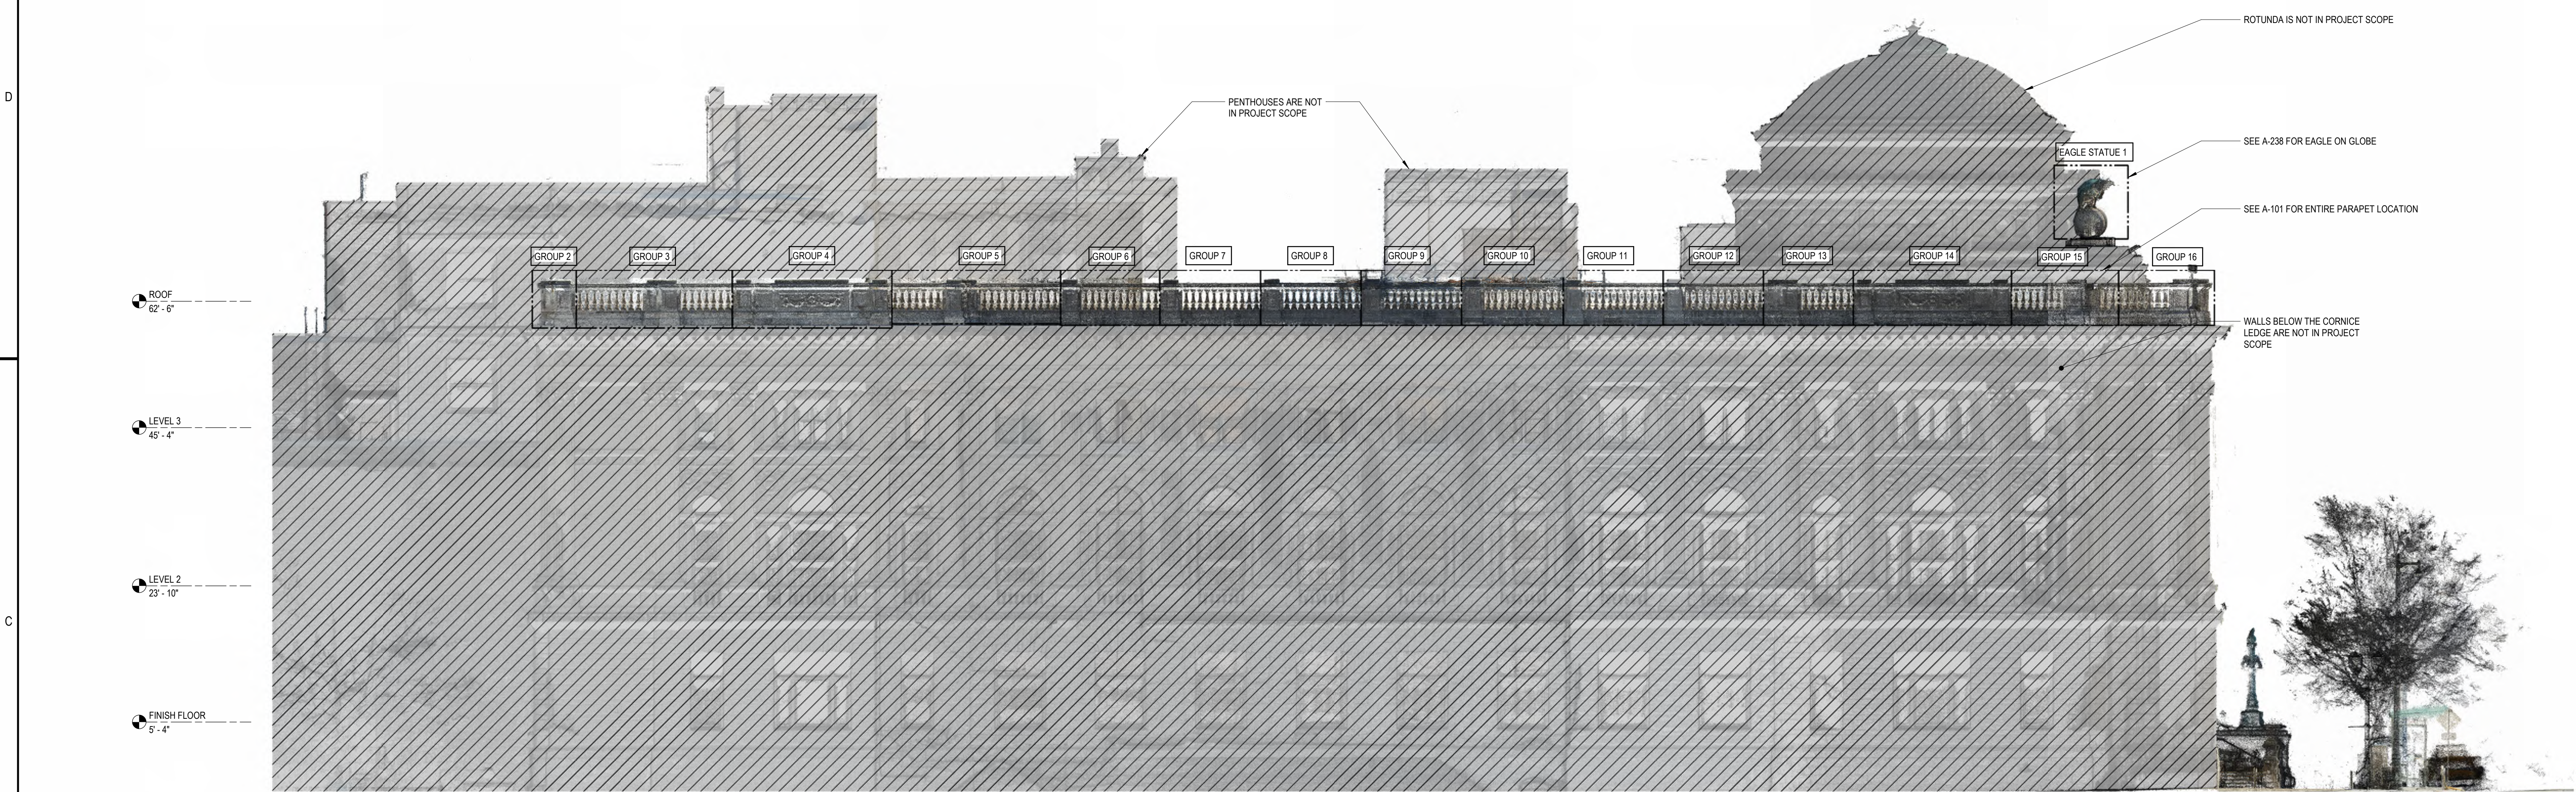


C1 WEST FACADE ELEVATION
NTS

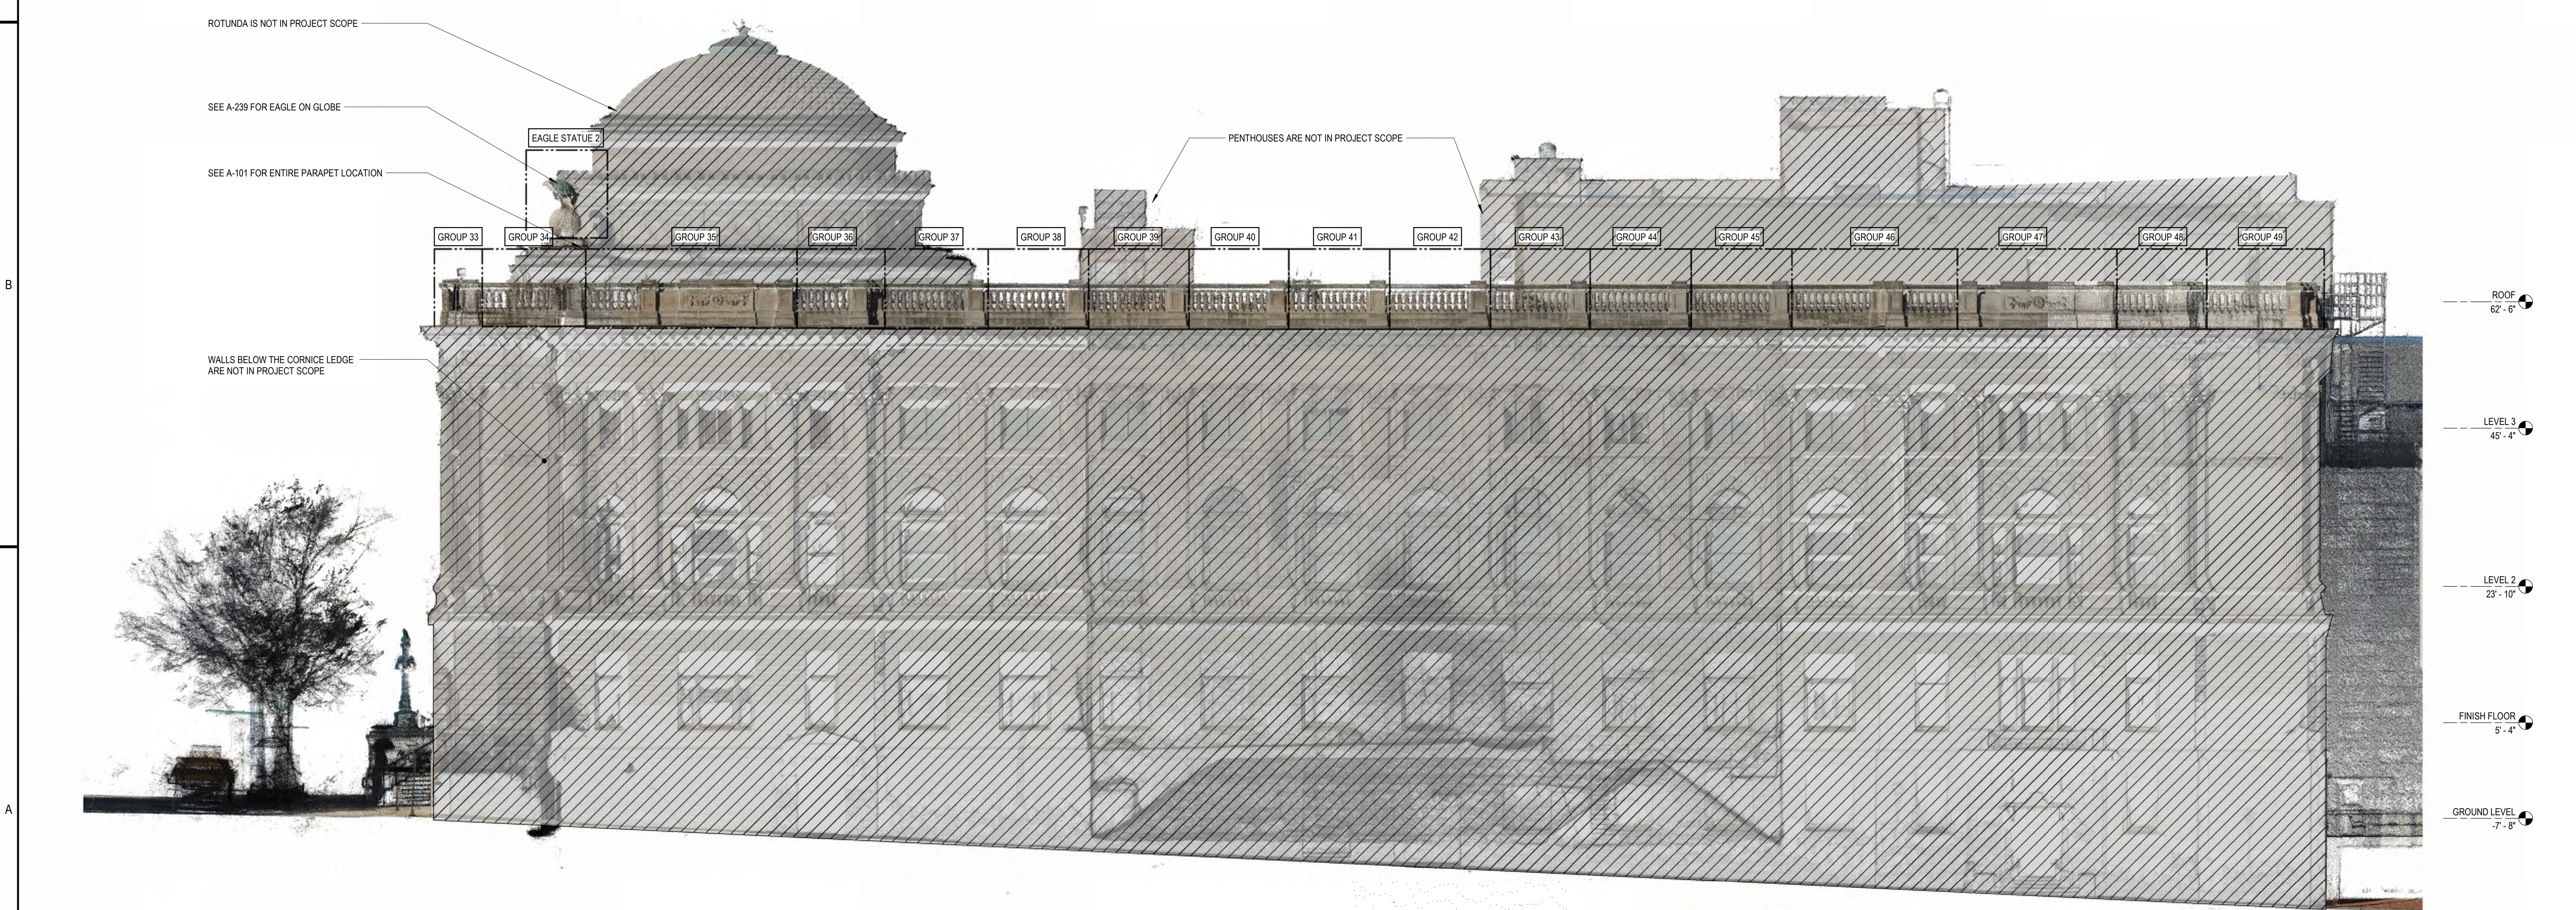

A1 EAST FACADE ELEVATION
NTS

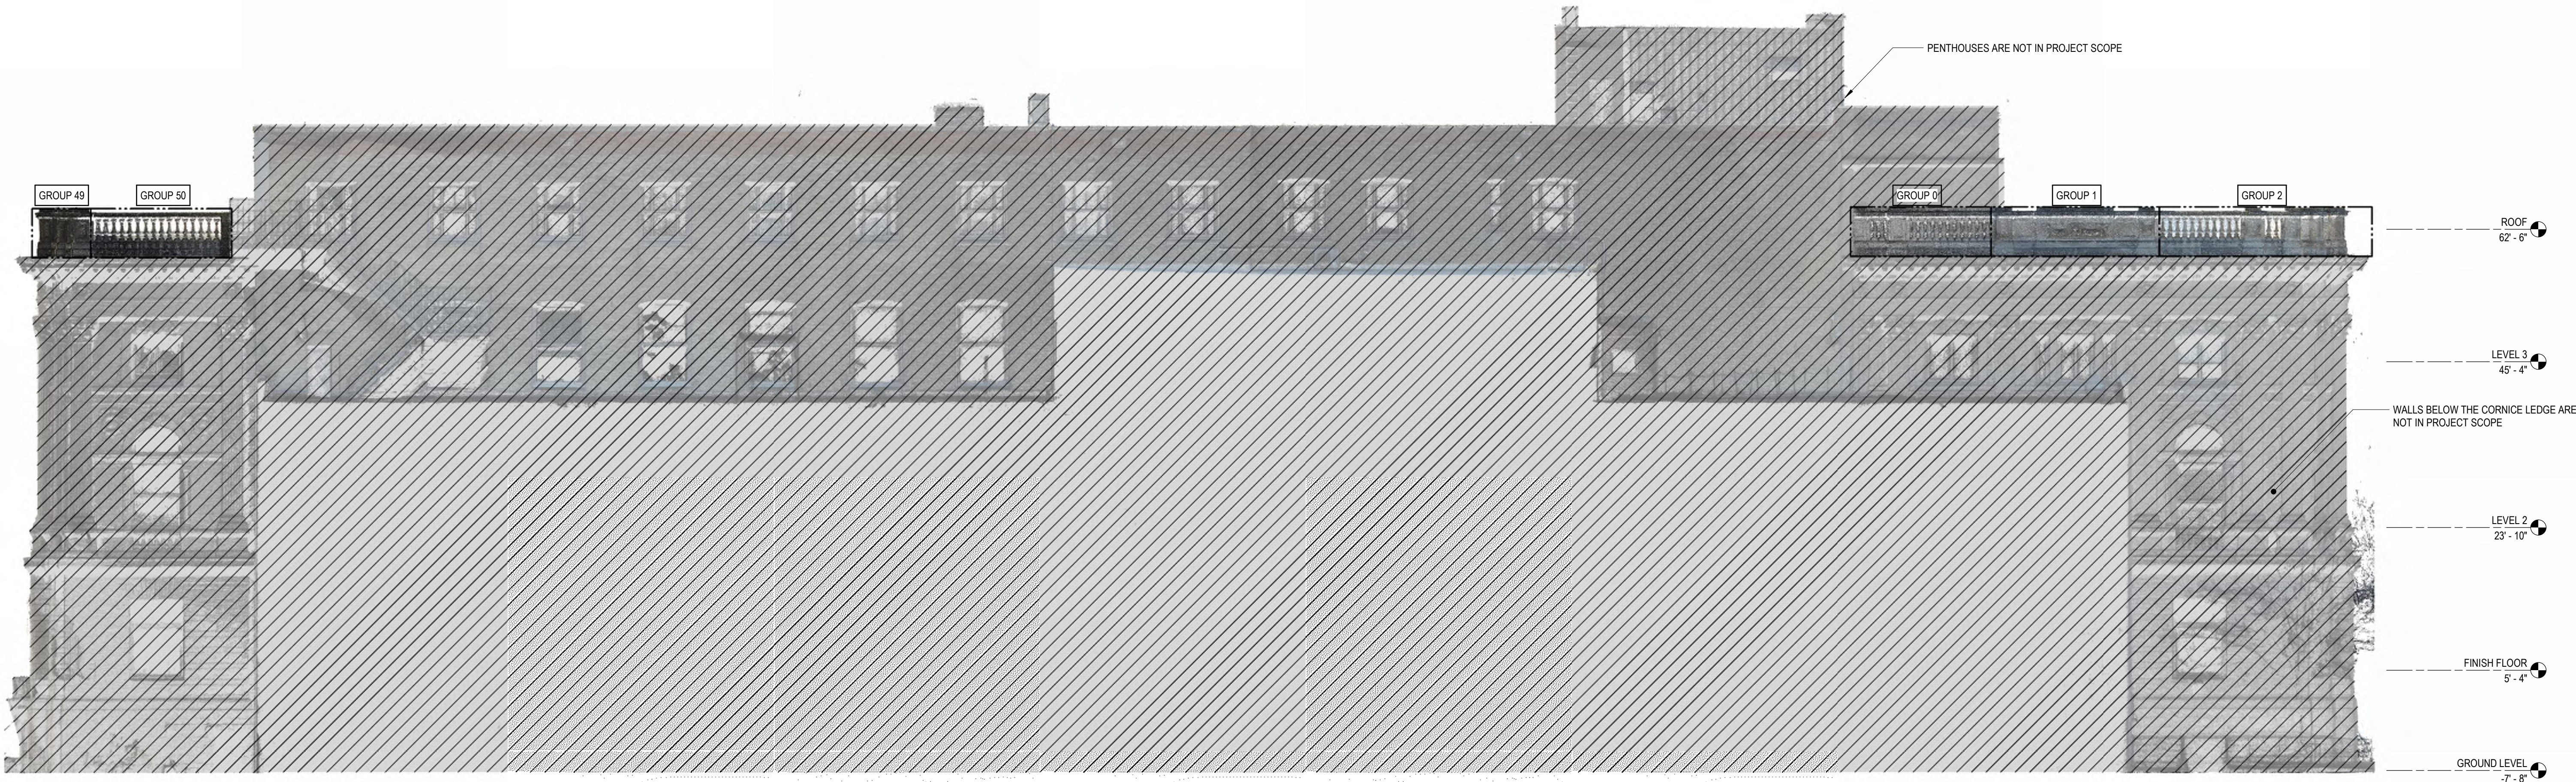

C1 NORTH FACADE ELEVATION
3/32" = 1'-0"

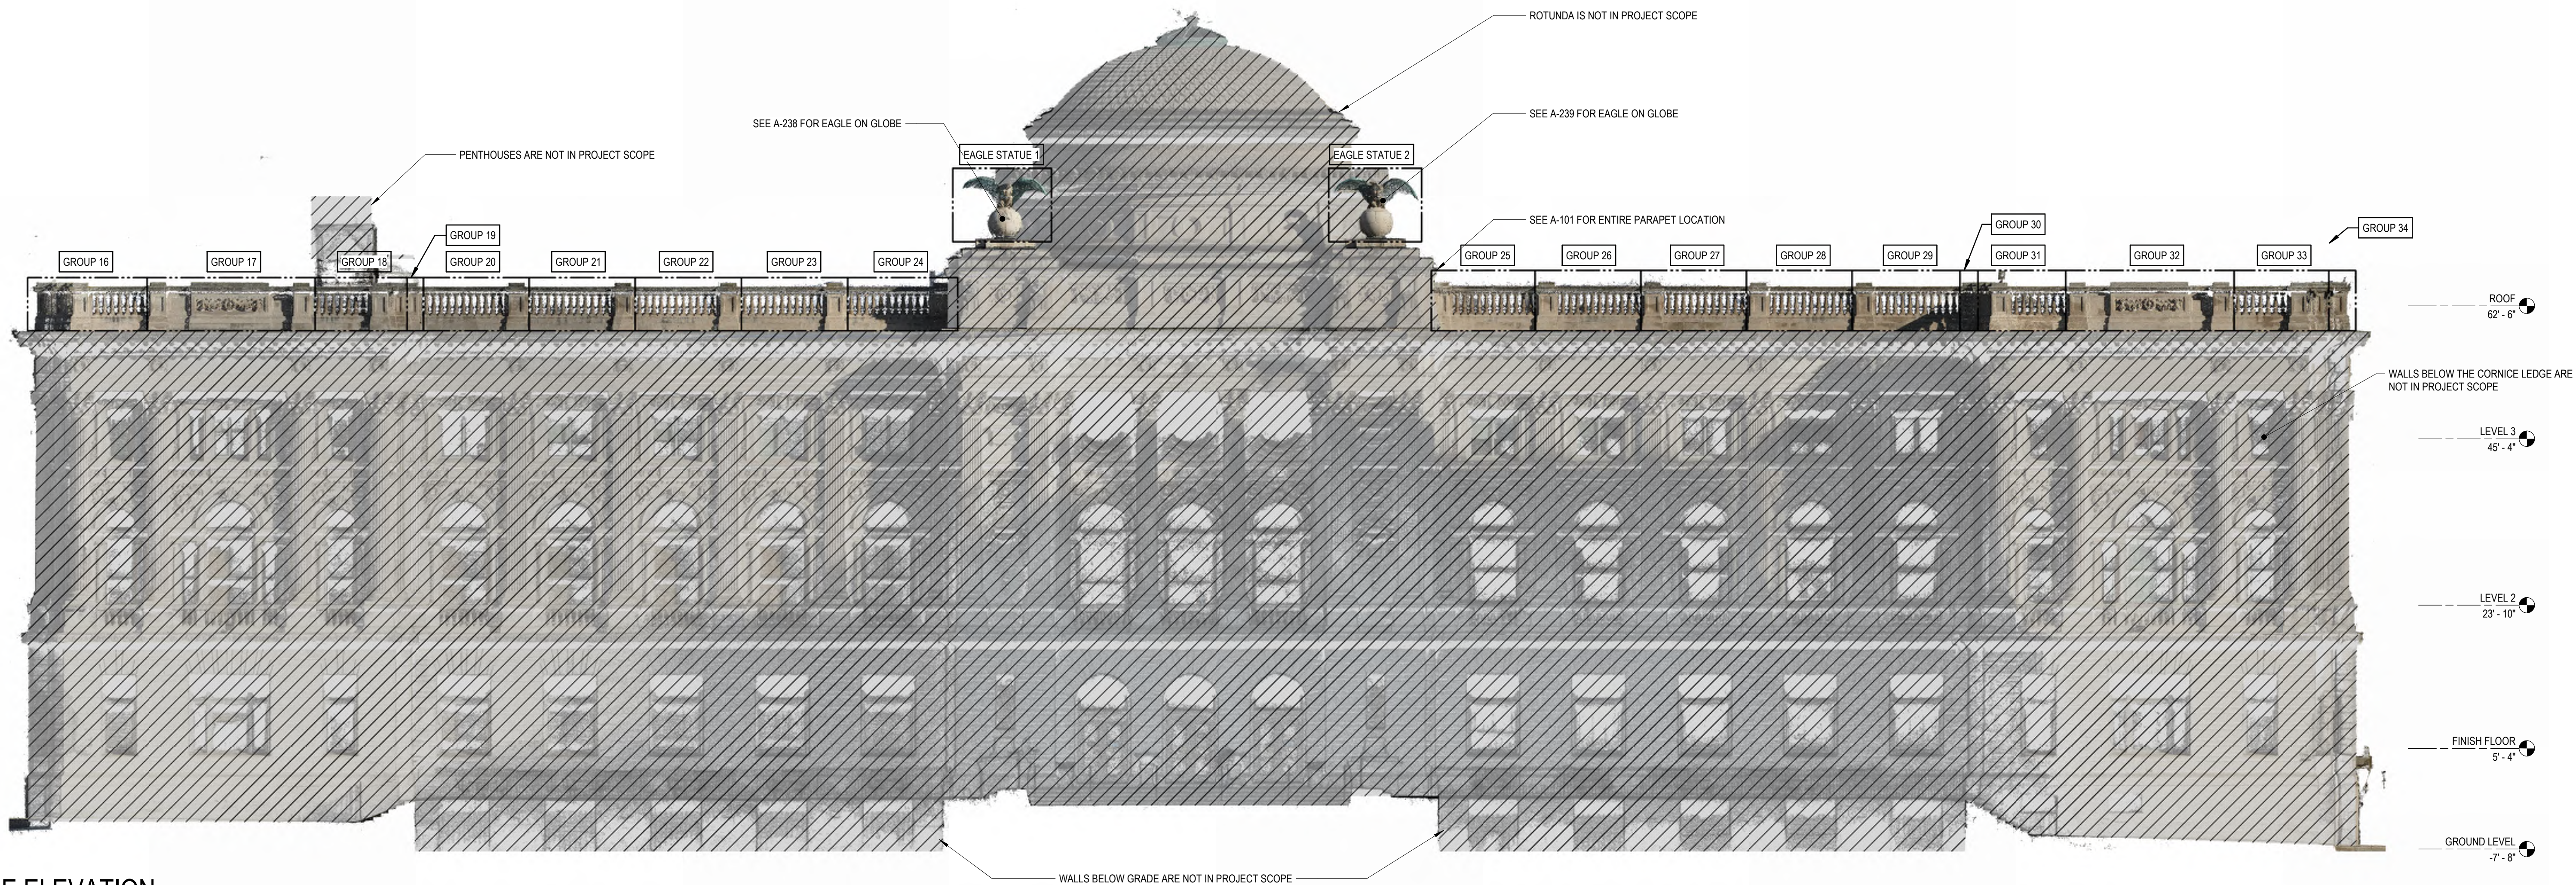


A1 SOUTH FACADE ELEVATION
NTS

D



KEY PLAN

NTS

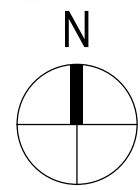

SHEET NOTES

- 1 CRACK TO BE ROUTED AND POINTED WITH MORTAR FLUSH WITH FACE OF STONE. MORTAR COLOR TO MATCH ADJACENT STONE.
- 2 REMOVE SPINDLE AND REPLACE WITH NEW STONE SPINDLE TO MATCH EXISTING. THE EXISTING PINS AT THE CONNECTIONS SHALL BE REMOVED AND REPLACED WITH STAINLESS STEEL PINS.
- 3 REMOVE LOOSE, UNSOUND OR UNSIGHTLY PATCHES. PATCH FLUSH WITH AN APPROPRIATE STONE PATCHING MATERIAL AS SPECIFIED.
- 4 SEE SHEET A-001 FOR GENERAL REPAIRS TYPICAL TO ALL LOCATIONS.

QUANTITIES

BRICK REPLACEMENTS

GROUP 0: N/A BRICKS
GROUP 1: +/- 48 TOTAL BRICKS

TUCKPOINTING

GROUP 0: N/A
GROUP 1: 41.25 SF

C1 GROUP 0 - NORTH - EXTERIOR ELEVATION OF SPINDLES

NTS



B1 GROUP 1 - NORTH - EXTERIOR ELEVATION OF FRIEZE

NTS




A1 GROUP 1 - NORTH - INTERIOR ELEVATION OF FRIEZE


NTS



C1 GROUP 3 - WEST - EXTERIOR ELEVATION OF SPINDLES
NTS

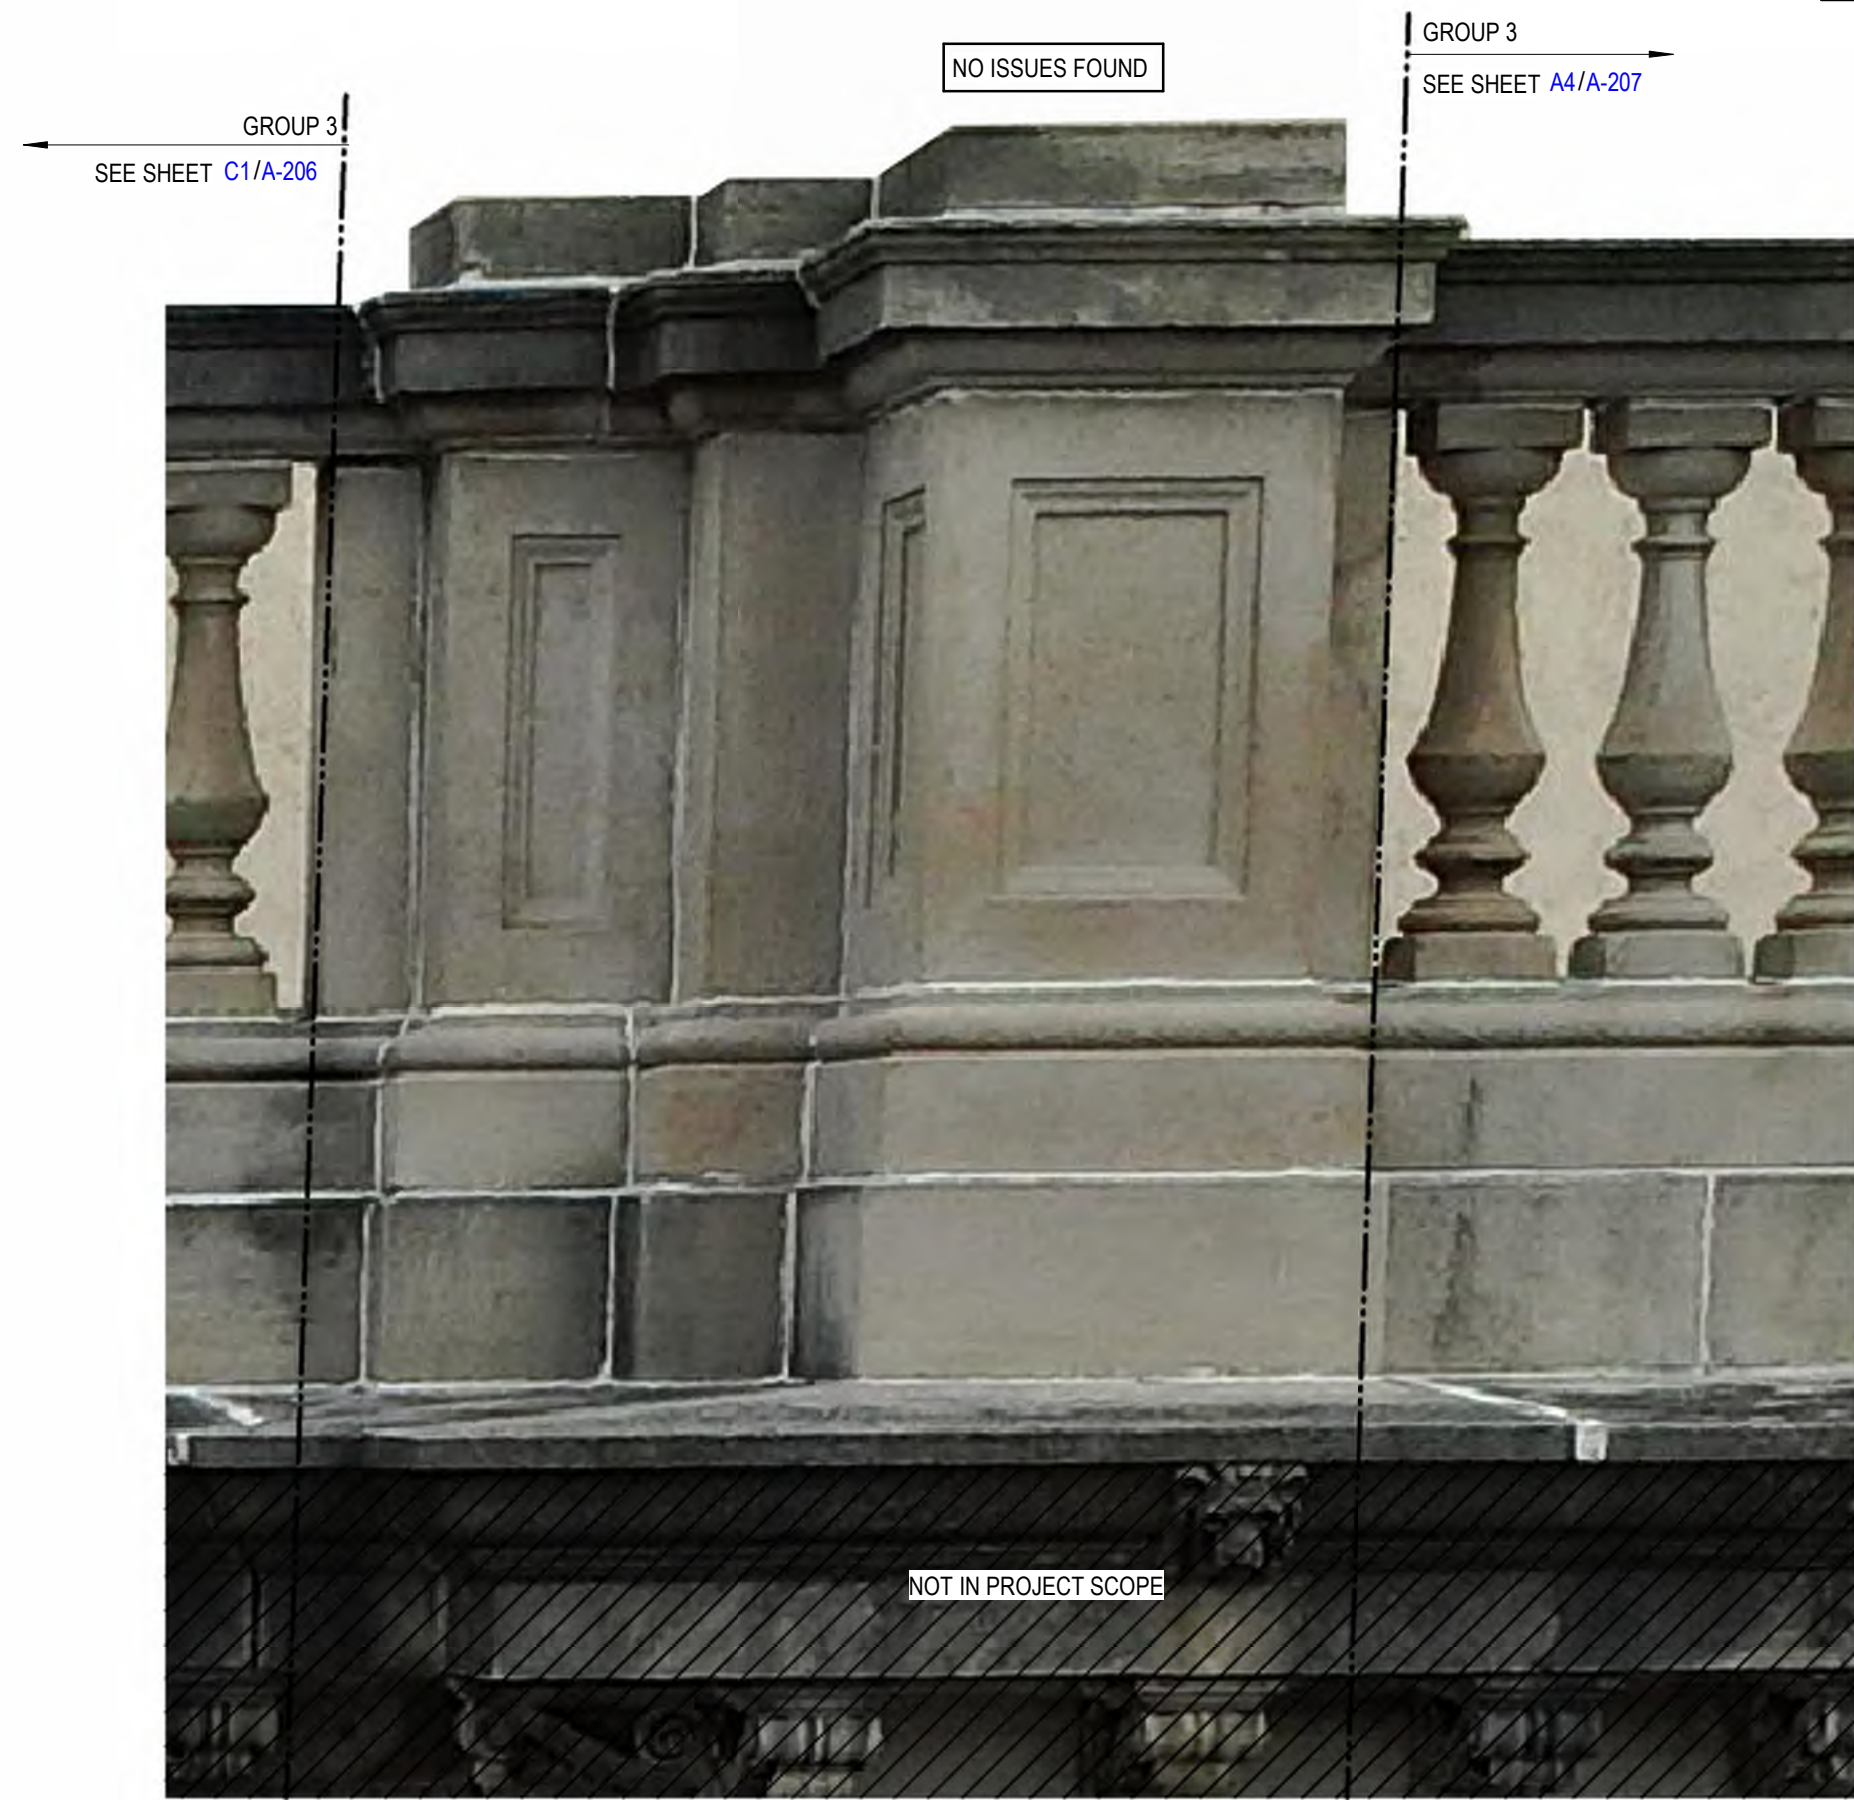

C4 GROUP 3 - WEST - EXTERIOR ELEVATION OF SPINDLES
NTS

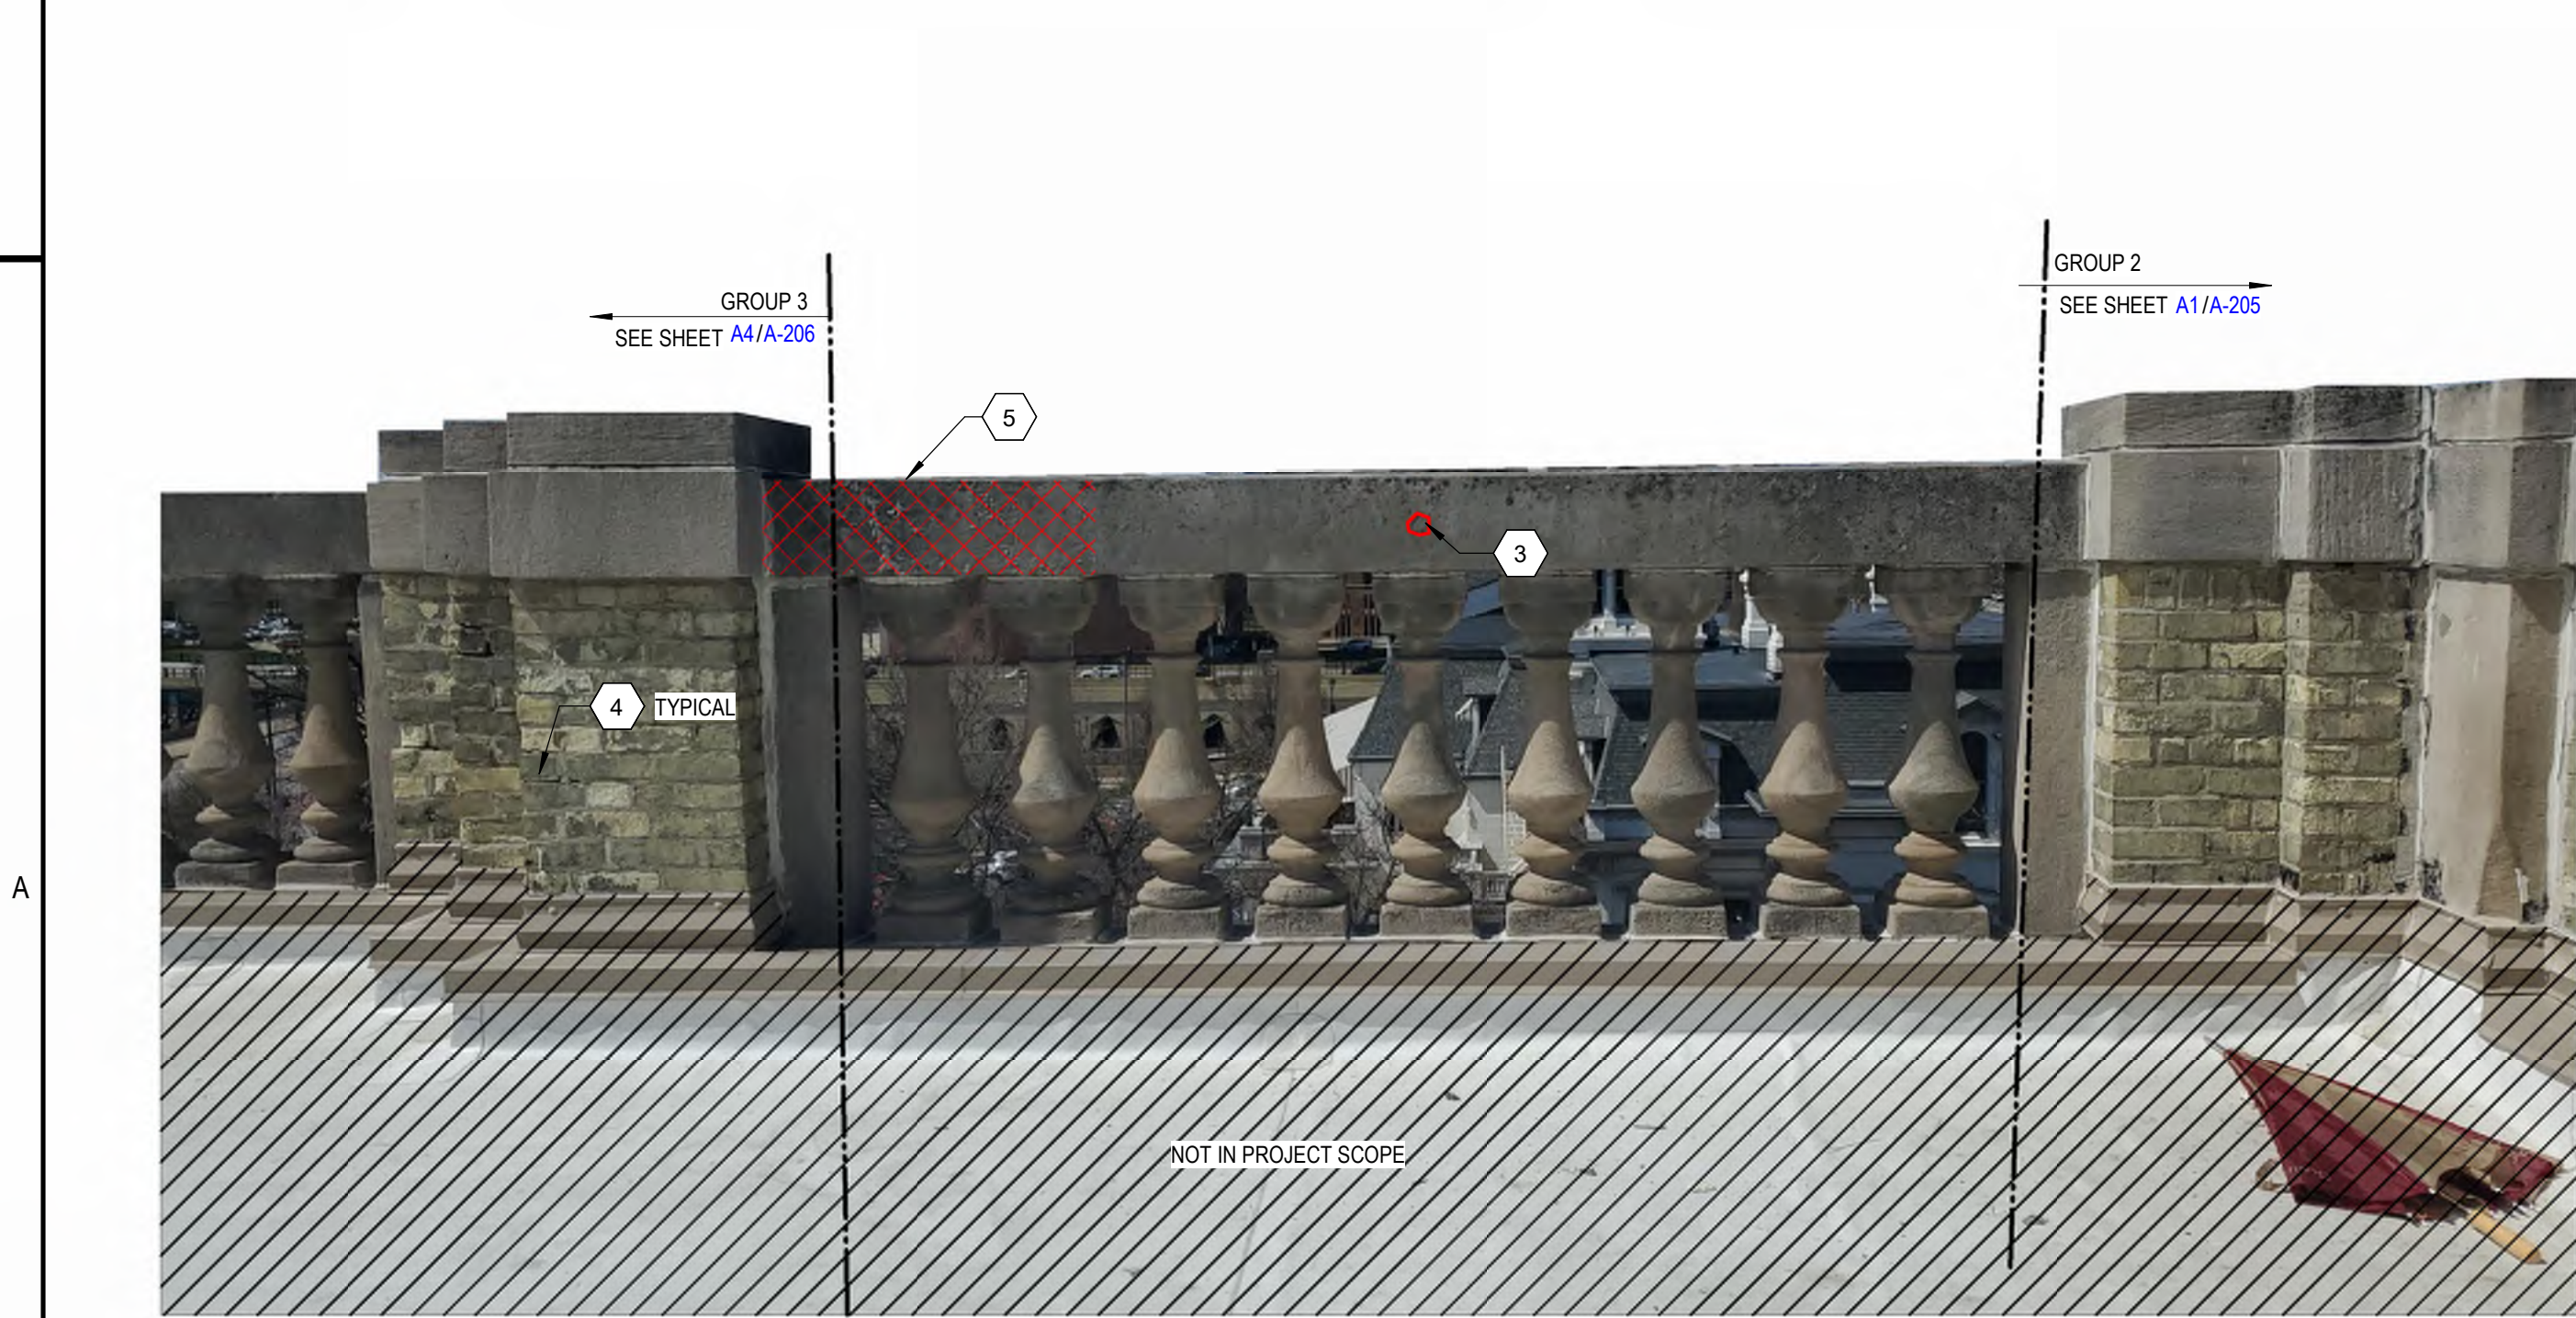

A1 GROUP 3 - WEST - INTERIOR ELEVATION OF SPINDLES
NTS



A4 GROUP 3 - WEST - INTERIOR ELEVATION OF SPINDLES
NTS

SHEET NOTES

- 3 REMOVE LOOSE, UNSOUND OR UNSIGHTLY PATCHES. PATCH FLUSH WITH AN APPROPRIATE STONE PATCHING MATERIAL AS SPECIFIED.
- 4 SEE SHEET A-001 FOR GENERAL REPAIRS TYPICAL TO ALL LOCATIONS.
- 5 SURFACES EXPERIENCING SIGNIFICANT RAVELING SHALL BE COATED WITH VAPOR-PERMEABLE WATER-REPELLENT.

QUANTITIES

BRICK REPLACEMENTS

GROUP 3 ~ 39 TOTAL BRICKS

TUCKPOINTING

GROUP 3 18.125 SF

KEY PLAN

NTS

N

GRÄEF

275 West Wisconsin Avenue,
Suite 300
Milwaukee, WI 53203
414 / 259 1500

www.graef-usa.com

CLIENT:
MILWAUKEE PUBLIC LIBRARY

MILWAUKEE
PUBLIC LIBRARY

PROJECT TITLE:
FACADE RESTORATION

814 W WISCONSIN AVE
MILWAUKEE, WISCONSIN, 53233
ISSUE:

PROJECT INFORMATION:
PROJECT NUMBER: 2026-0333
DATE: 2026-05-18
DRAWN BY: NRC
CHECKED BY: TJE
APPROVED BY: MJL
SCALE: AS NOTED

SHEET TITLE:
GROUP 3 PROJECT SCOPE

SHEET NUMBER:

A-206

1

2

3

4

5

6

D

C

B

A

GROUP 2

GROUP 3

GROUP 4

KEY PLAN

NTS

N

SHEET NOTES

1

CRACK TO BE ROUTED AND POINTED WITH MORTAR FLUSH WITH FACE OF STONE. MORTAR COLOR TO MATCH ADJACENT STONE.

3

REMOVE LOOSE, UNSOUND OR UNSIGHTLY PATCHES. PATCH FLUSH WITH AN APPROPRIATE STONE PATCHING MATERIAL AS SPECIFIED.

4

SEE SHEET A-001 FOR GENERAL REPAIRS TYPICAL TO ALL LOCATIONS.

5

SURFACES EXPERIENCING SIGNIFICANT RAVELING SHALL BE COATED WITH VAPOR-PERMEABLE WATER-REPELLENT.

QUANTITIES

BRICK REPLACEMENTS

GROUP 4: ~ 100 TOTAL BRICKS

TUCKPOINTING

GROUP 4: 42.5 SF

C1

GROUP 4 - WEST - INTERIOR ELEVATION OF FRIEZE

NTS

C4

GROUP 3 - WEST - INTERIOR ELEVATION OF SPINDLES

NTS

NTS



C1 GROUP 5 - WEST - INTERIOR ELEVATION OF SPINDLES



SHEET NUMBER:

A-208

1

2

3

4

5

6

D

C

B

A

GROUP 8
SEE SHEET C4/A-210

GROUP 7
SEE SHEET C4/A-209

GROUP 6
SEE SHEET C4/A-209

GROUP 5
SEE SHEET A1/A-208

3

5

3

4

3

KEY PLAN

NTS

N

SHEET NOTES

3 REMOVE LOOSE, UNSOUND OR UNSIGHTLY PATCHES. PATCH FLUSH WITH AN APPROPRIATE STONE PATCHING MATERIAL AS SPECIFIED.

4 SEE SHEET A-001 FOR GENERAL REPAIRS TYPICAL TO ALL LOCATIONS.

5 SURFACES EXPERIENCING SIGNIFICANT RAVELING SHALL BE COATED WITH VAPOR-PERMEABLE WATER-REPELLENT.

QUANTITIES

BRICK REPLACEMENT

GROUP 6 -14 TOTAL BRICKS

GROUP 7 -23 TOTAL BRICKS

TUCKPOINTING

GROUP 6 7.5 SF

GROUP 7 7.5 SF

GrāEF

275 West Wisconsin Avenue,
Suite 300
Milwaukee, WI 53203
414 / 259 1500

www.graef-usa.com

CLIENT:
MILWAUKEE PUBLIC LIBRARY

MILWAUKEE
PUBLIC LIBRARY

PROJECT TITLE:
FACADE RESTORATION

814 W WISCONSIN AVE
MILWAUKEE, WISCONSIN, 53233

ISSUE:

C1 GROUP 7 - WEST - INTERIOR ELEVATION OF SPINDLES
NTS

C4 GROUP 6 - WEST - INTERIOR ELEVATION OF SPINDLES
NTS

A1 GROUP 7 - WEST - EXTERIOR ELEVATION OF SPINDLES
NTS

A4 GROUP 6 - WEST - EXTERIOR ELEVATION OF SPINDLES
NTS

PROJECT INFORMATION:

PROJECT NUMBER: 2026-0333

DATE: 2026-05-18

DRAWN BY: NRC

CHECKED BY: TJE

APPROVED BY: MJL

SCALE: AS NOTED

SHEET TITLE:
GROUP 6 AND 7 PROJECT SCOPE

SHEET NUMBER:

123456

GROUP 6

GROUP 7

GROUP 8

GROUP 9

KEY PLAN
NTS

N

SHEET NOTES

1

CRACK TO BE ROUTED AND POINTED WITH MORTAR FLUSH WITH FACE OF STONE. MORTAR COLOR TO MATCH ADJACENT STONE.

2

REMOVE SPINDLE AND REPLACE WITH NEW STONE SPINDLE TO MATCH EXISTING. THE EXISTING PINS AT THE CONNECTIONS SHALL BE REMOVED AND REPLACED WITH STAINLESS STEEL PINS.

3

REMOVE LOOSE, UNSOUND OR UNSIGHTLY PATCHES. PATCH FLUSH WITH AN APPROPRIATE STONE PATCHING MATERIAL AS SPECIFIED.

4

SEE SHEET A-001 FOR GENERAL REPAIRS TYPICAL TO ALL LOCATIONS.

5

SURFACES EXPERIENCING SIGNIFICANT RAVELING SHALL BE COATED WITH VAPOR-PERMEABLE WATER-REPELLENT.

QUANTITIES

BRICK REPLACEMENTS

GROUP 8

~25 TOTAL BRICKS

GROUP 9

~21 TOTAL BRICKS

TUCKPOINTING

GROUP 8

7.5 SF

GROUP 9

7.5 SF

GRAEF

275 West Wisconsin Avenue,
Suite 300
Milwaukee, WI 53203
414 / 259 1500

www.graef-usa.com


CLIENT:
MILWAUKEE PUBLIC LIBRARY

MILWAUKEE
PUBLIC LIBRARY

PROJECT TITLE:
FACADE RESTORATION

814 W WISCONSIN AVE
MILWAUKEE, WISCONSIN, 53233


ISSUE:

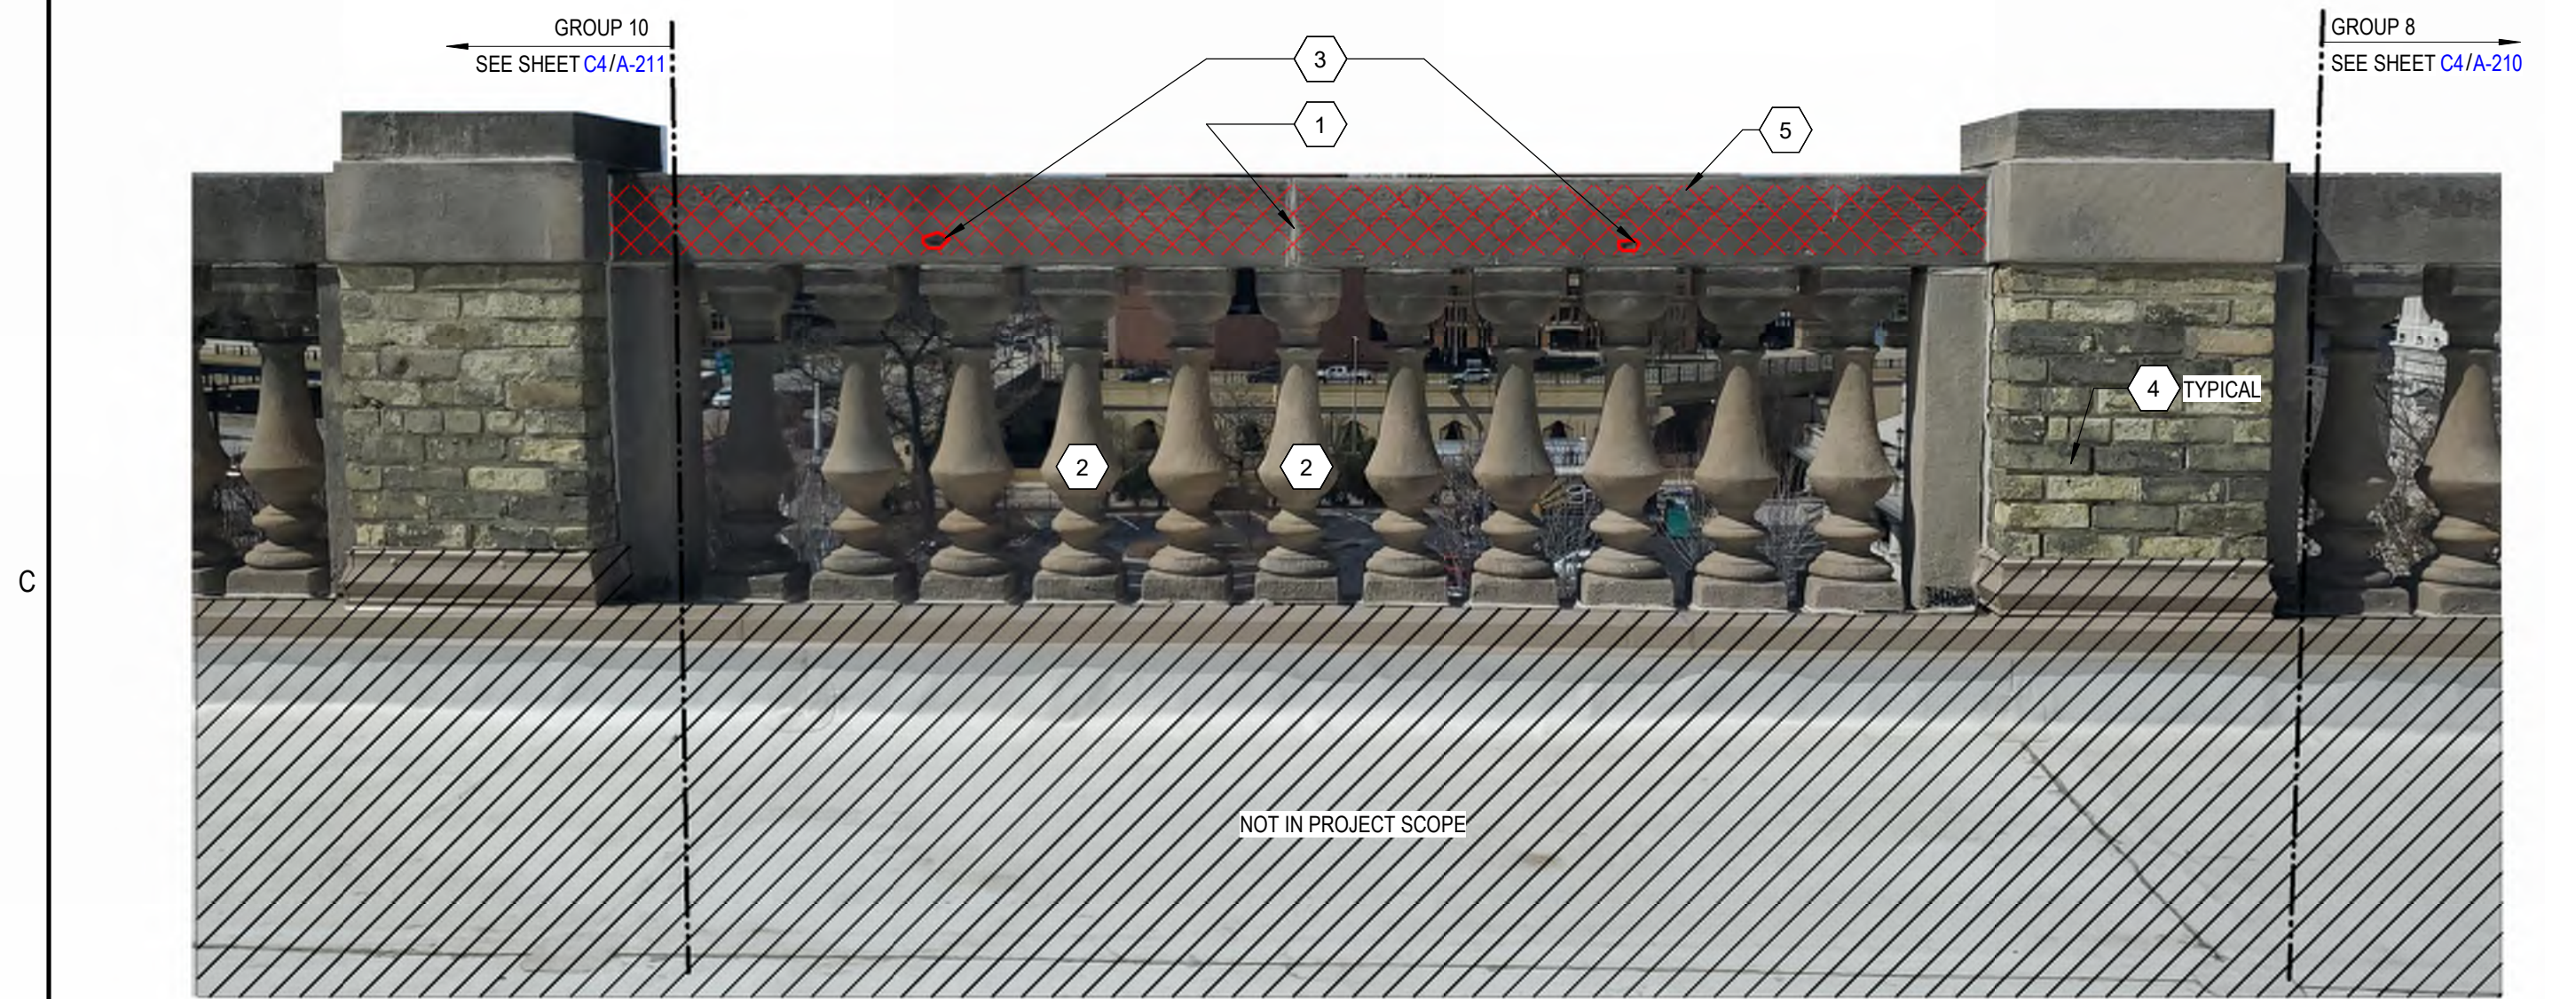


C1 GROUP 9 - WEST - INTERIOR ELEVATION OF SPINDLES
NTS



C4 GROUP 8 - WEST - INTERIOR ELEVATION OF SPINDLES
NTS

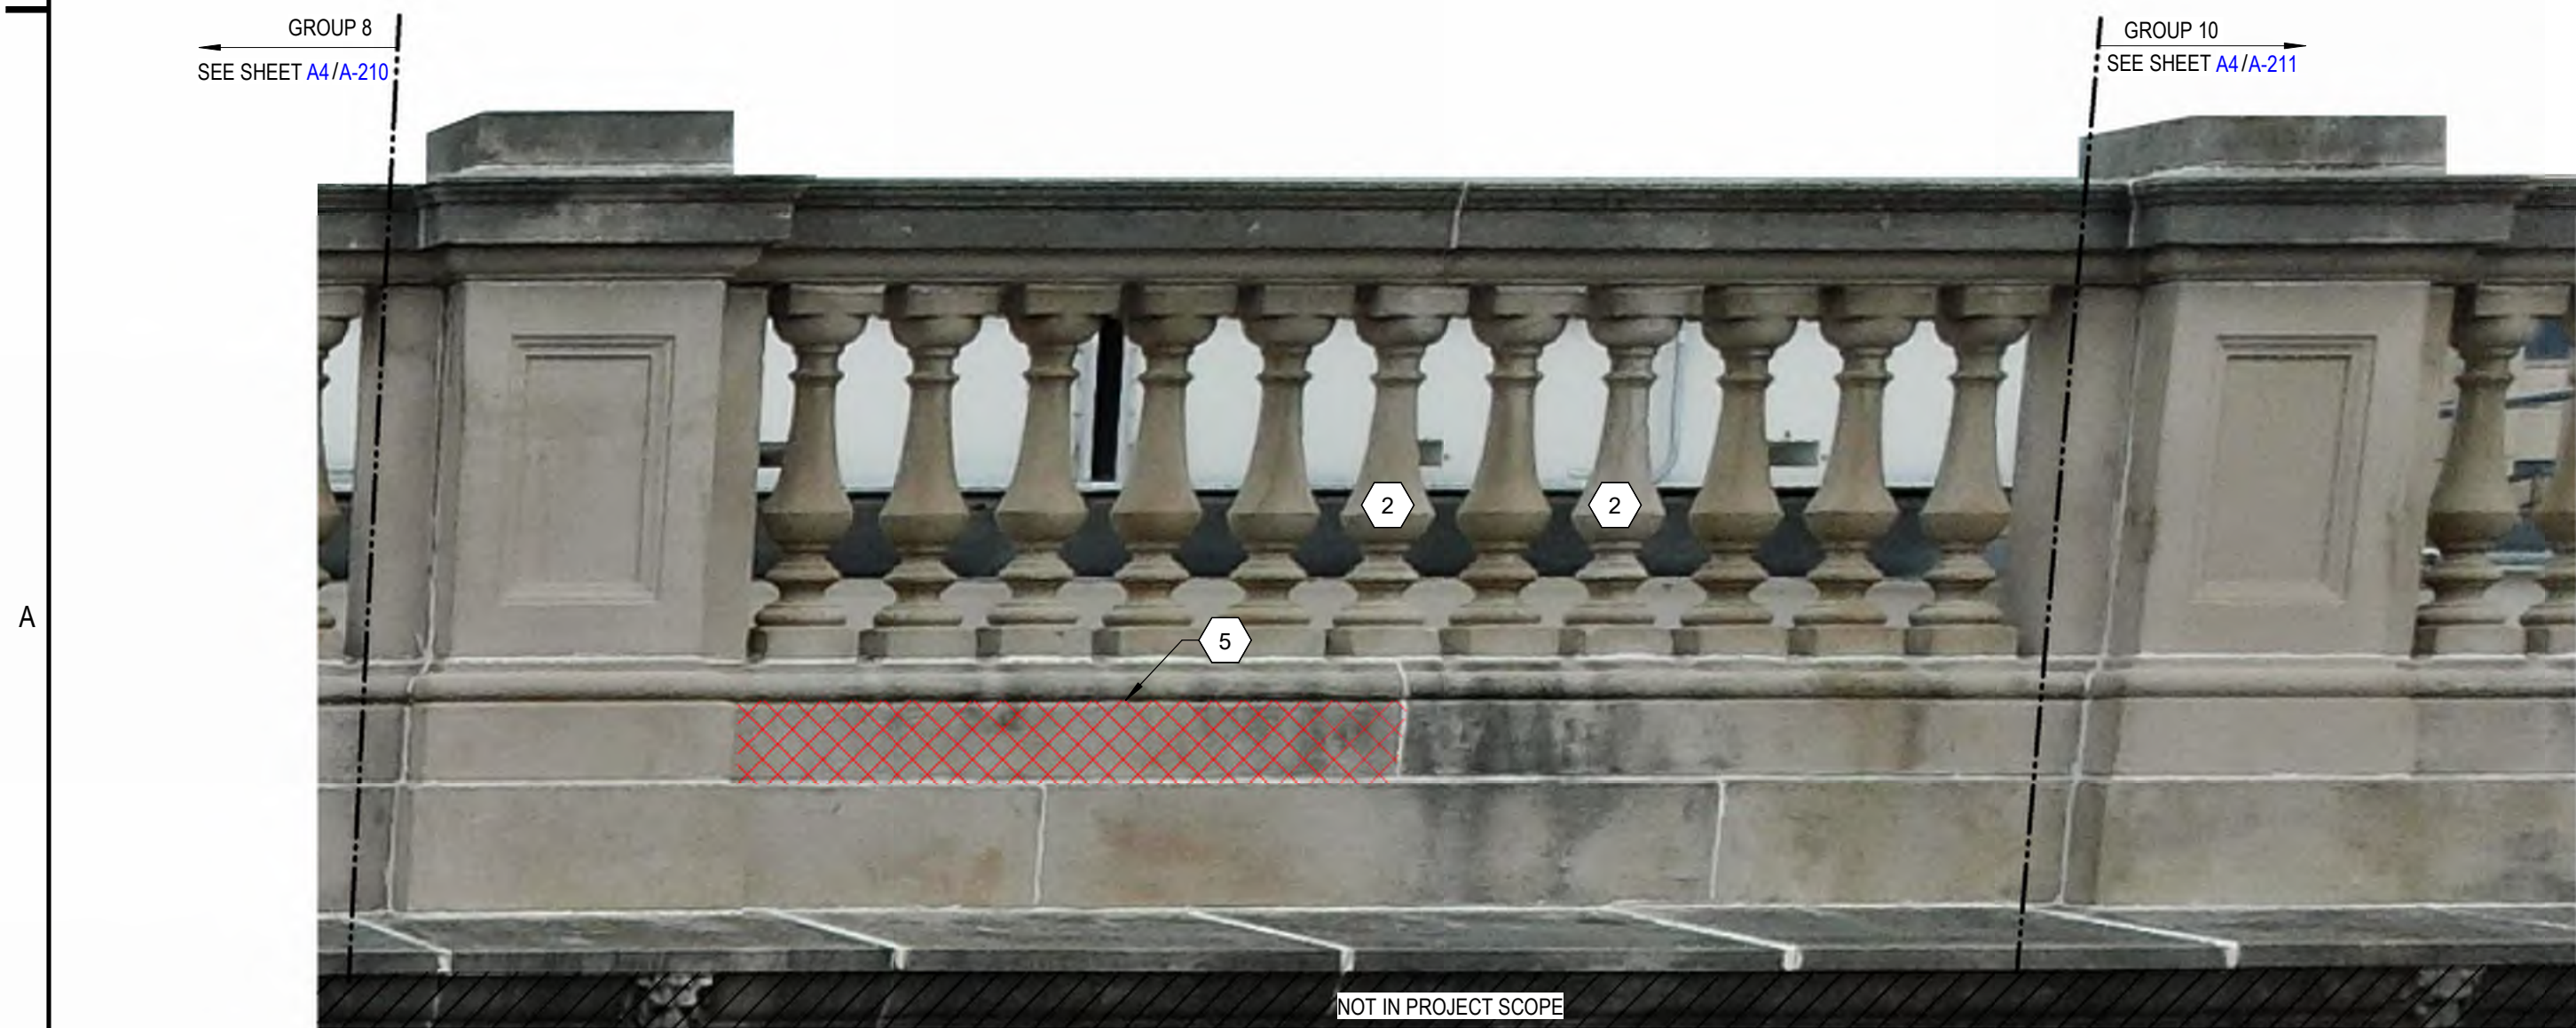

A1 GROUP 9 - WEST - EXTERIOR ELEVATION OF SPINDLES
NTS

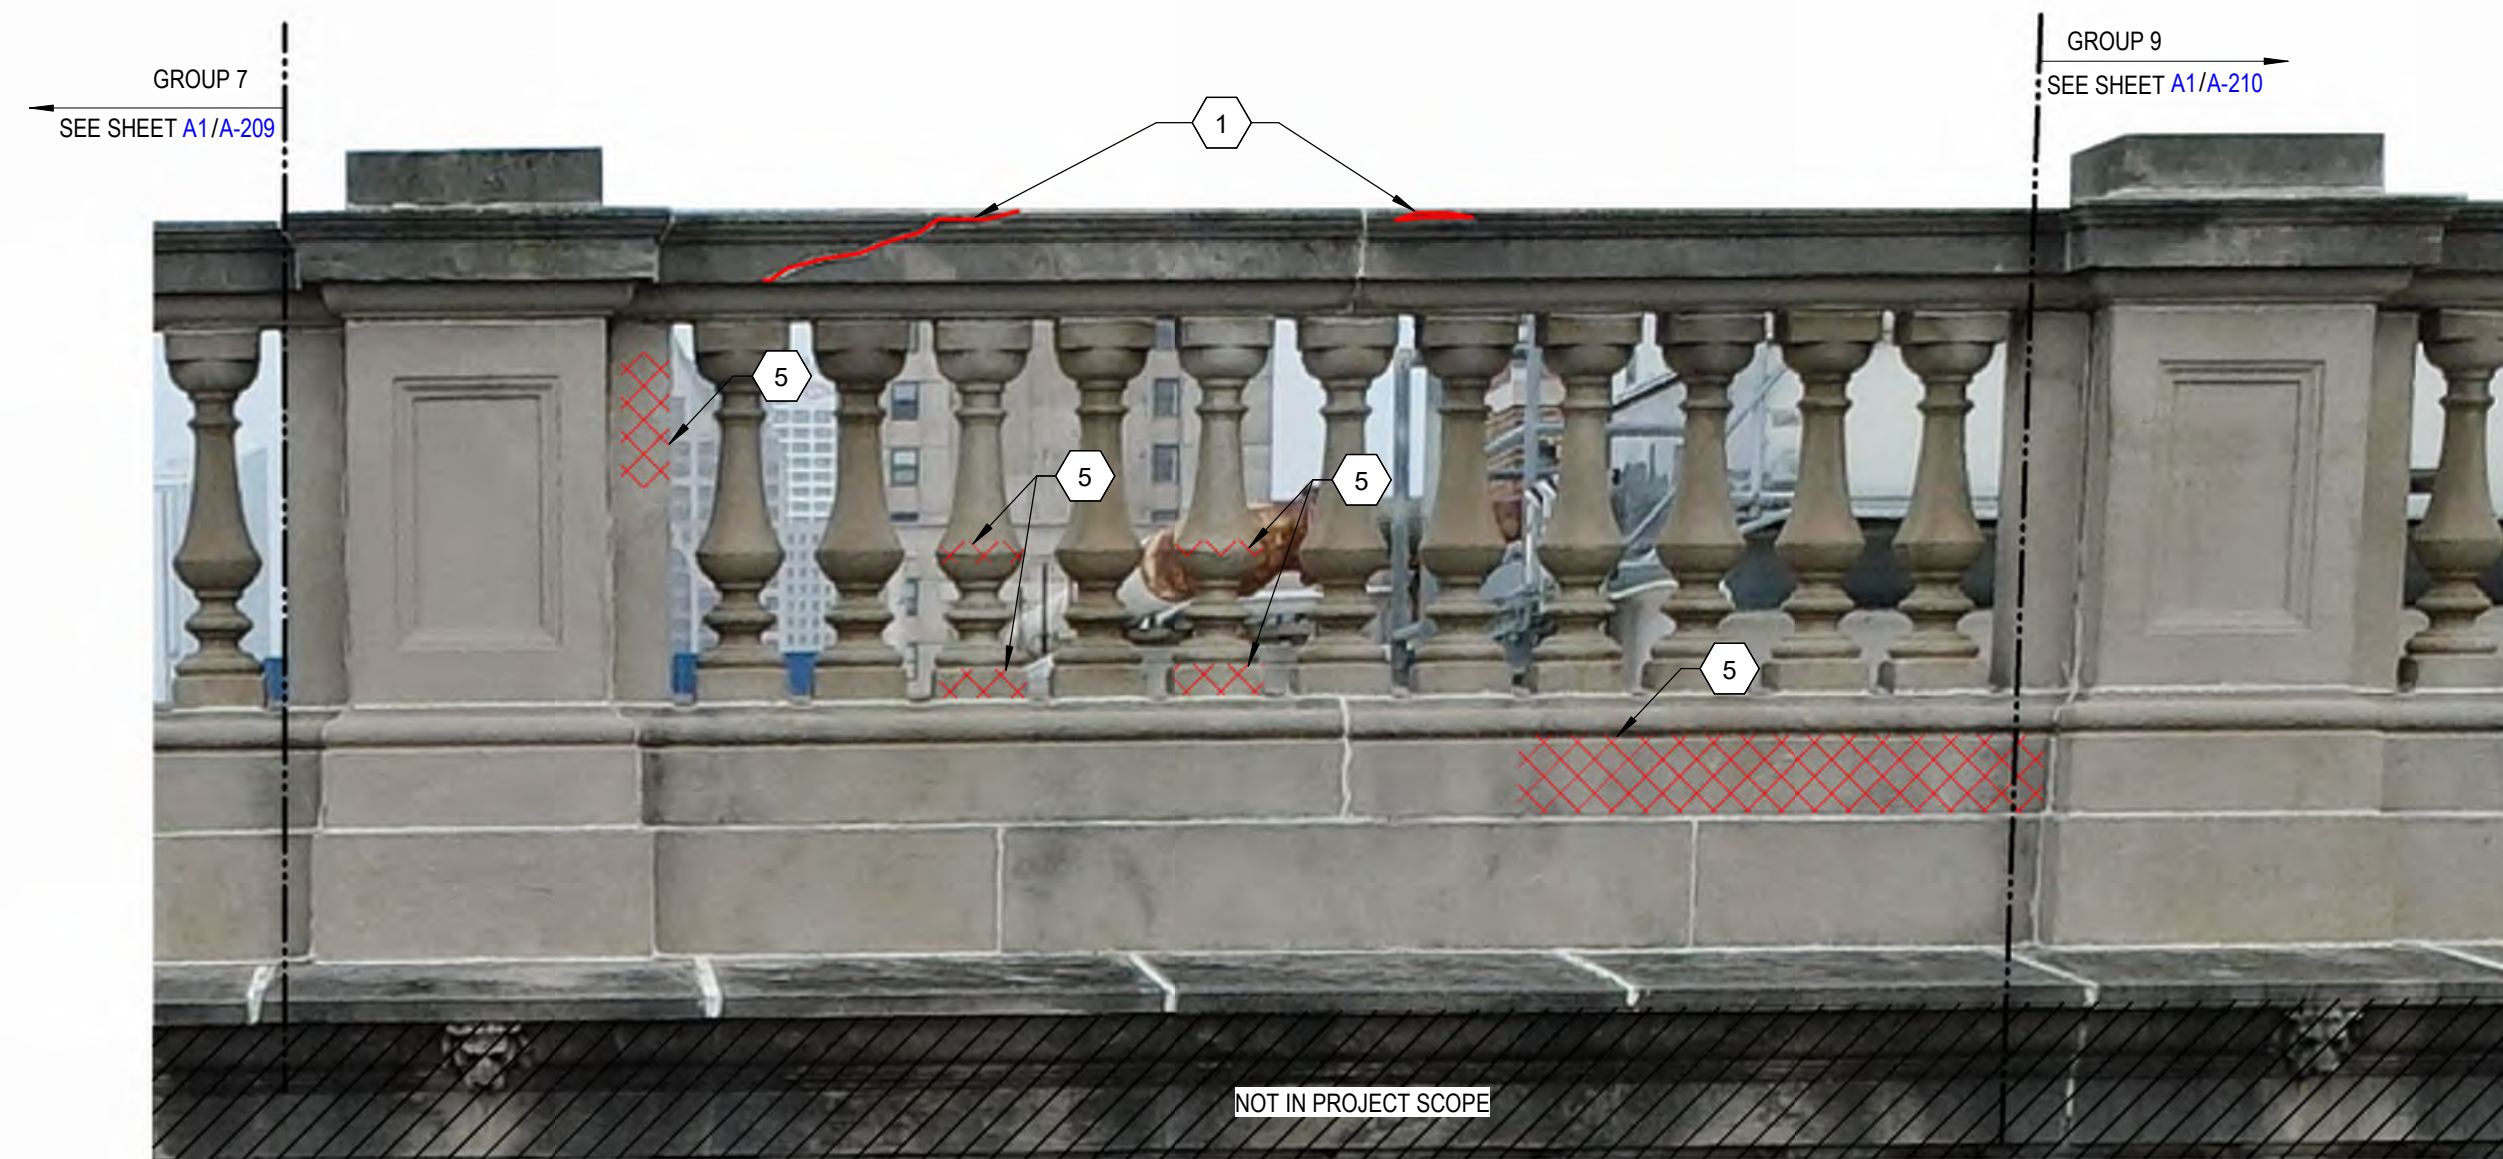

A4 GROUP 8 - WEST - EXTERIOR ELEVATION OF SPINDLES
NTS

PROJECT INFORMATION:

PROJECT NUMBER: 2026-0333

DATE: 2026-05-18

DRAWN BY: NRC

CHECKED BY: TJE


APPROVED BY: MJL

SCALE: AS NOTED

SHEET TITLE:
GROUP 8 AND 9 PROJECT SCOPE

SHEET NUMBER:

A-210

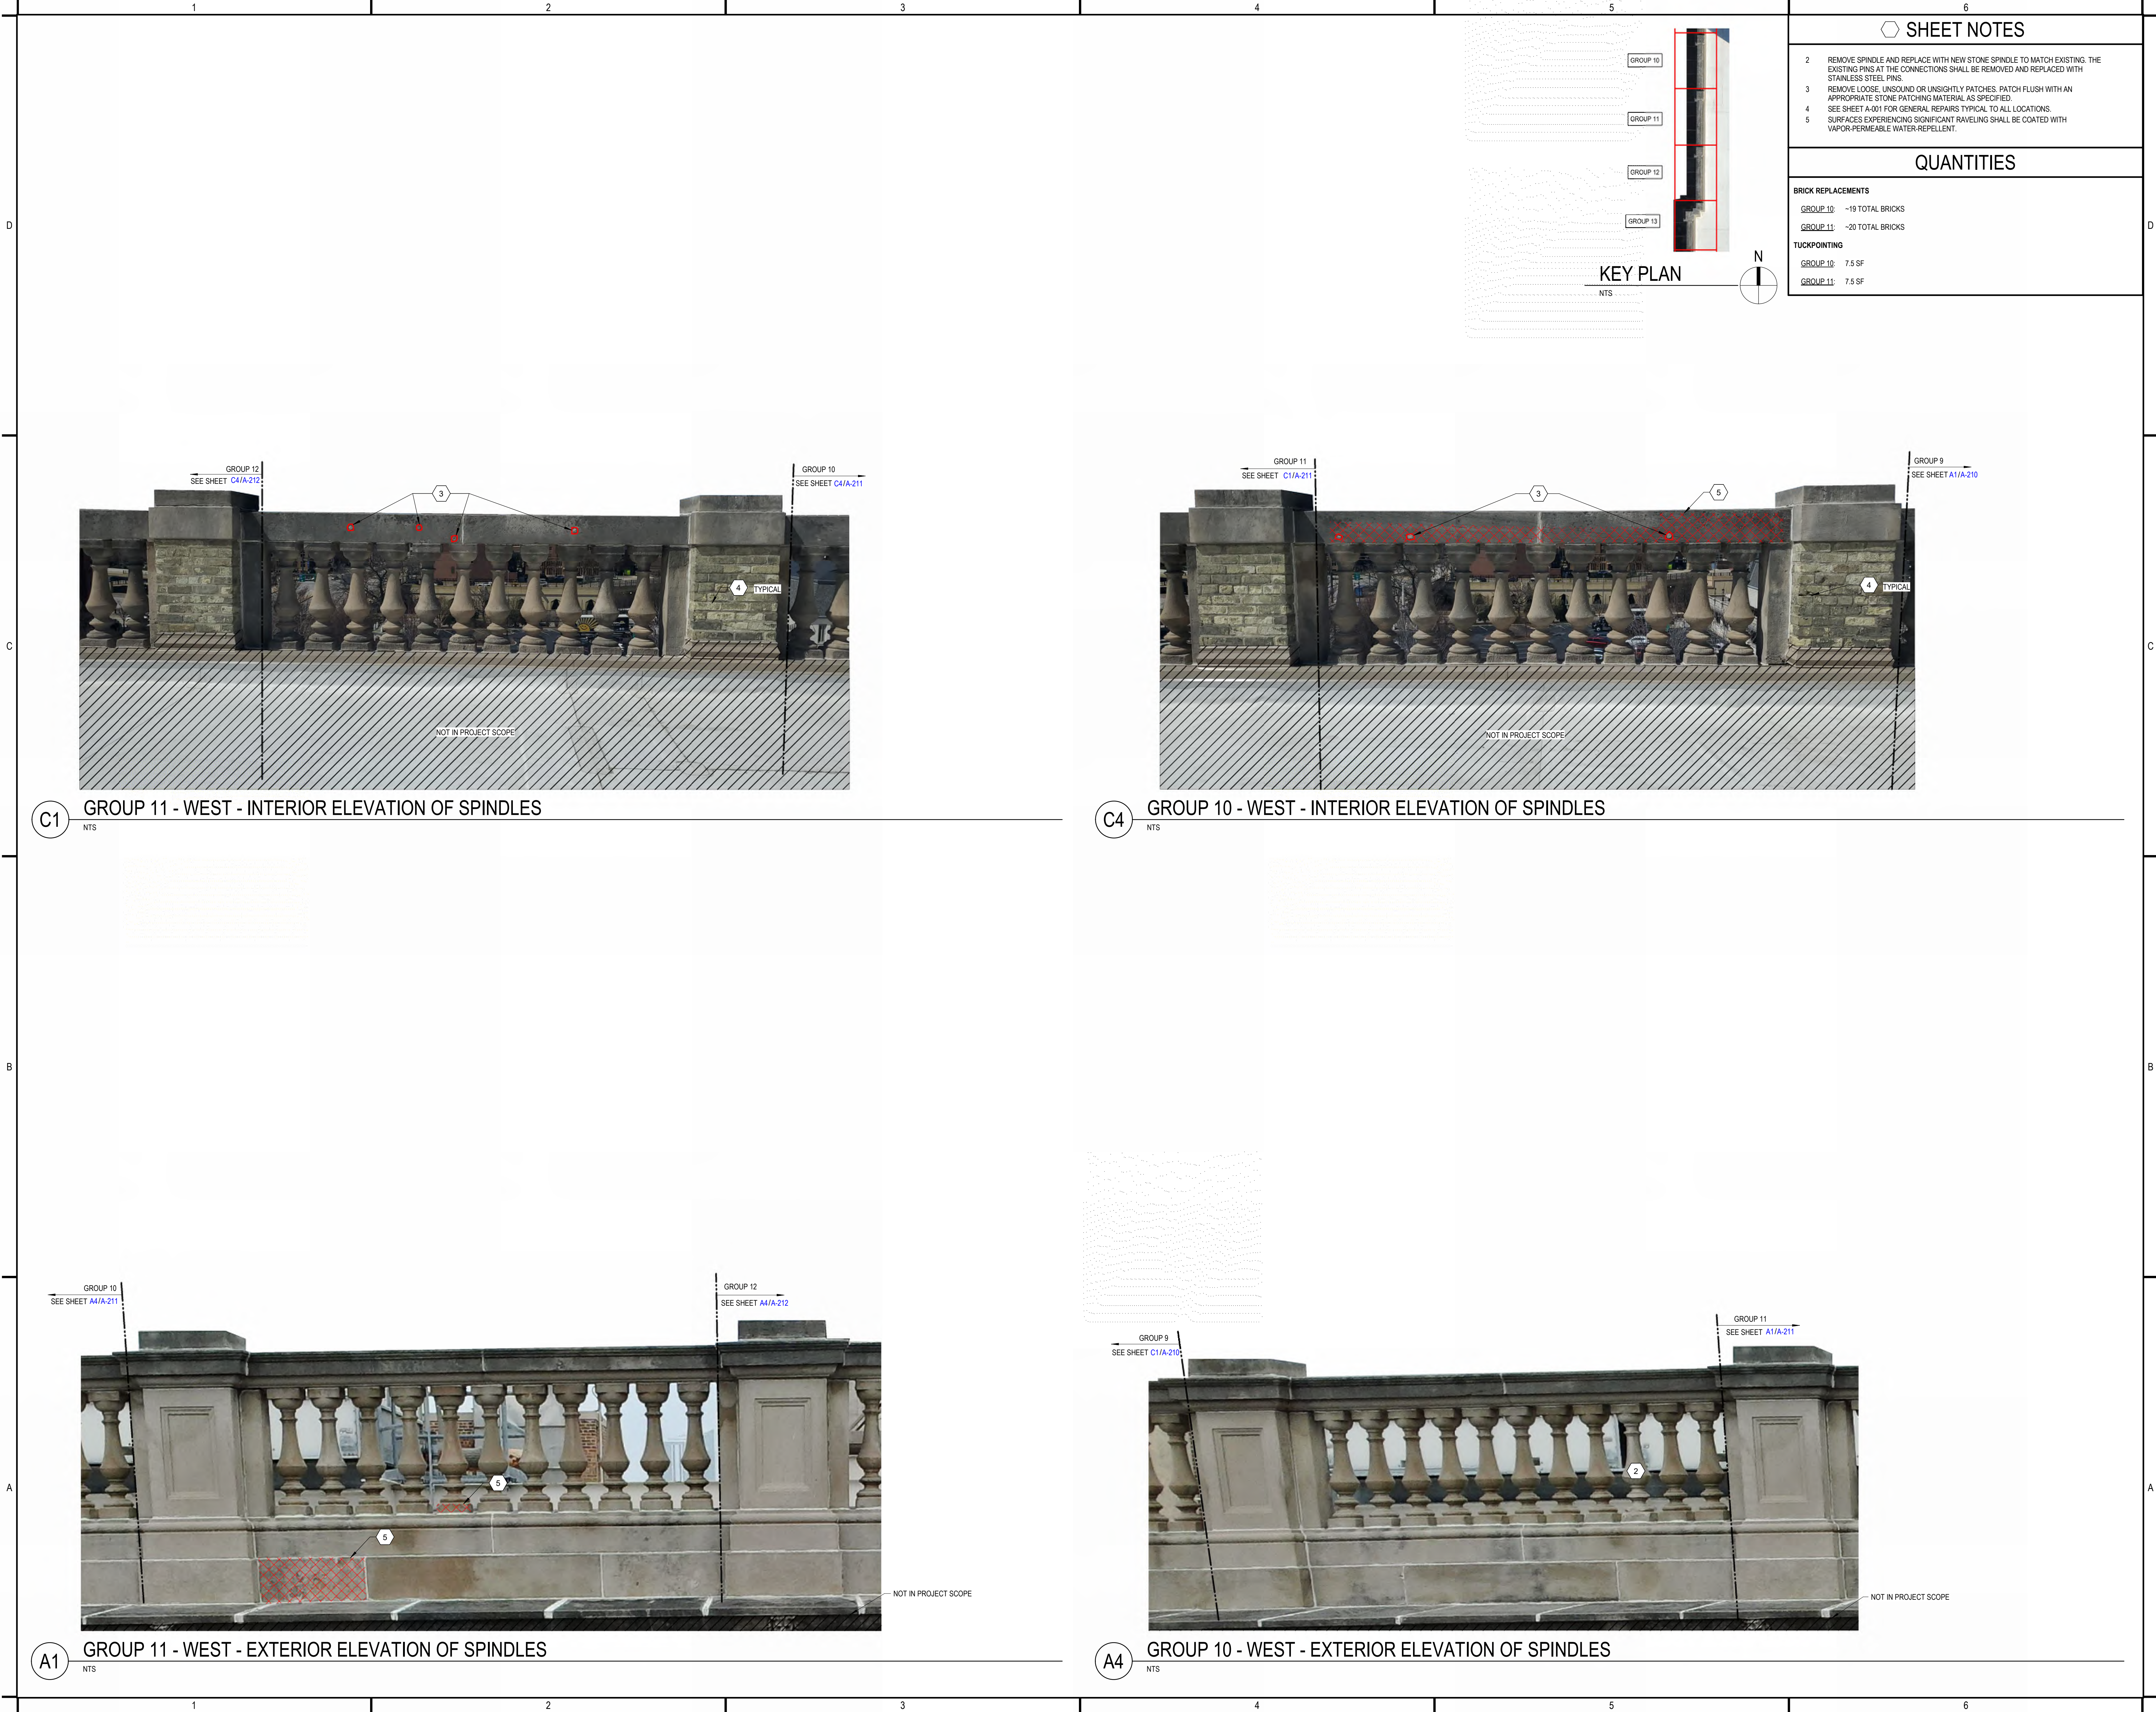

123456

GROUP 10

GROUP 11

GROUP 12

GROUP 13

KEY PLAN

NTS

N

SHEET NOTES

2

REMOVE SPINDLE AND REPLACE WITH NEW STONE SPINDLE TO MATCH EXISTING. THE EXISTING PINS AT THE CONNECTIONS SHALL BE REMOVED AND REPLACED WITH STAINLESS STEEL PINS.

3

REMOVE LOOSE, UNSOUND OR UNSIGHTLY PATCHES. PATCH FLUSH WITH AN APPROPRIATE STONE PATCHING MATERIAL AS SPECIFIED.

3

SEE SHEET A-001 FOR GENERAL REPAIRS TYPICAL TO ALL LOCATIONS.

4

SEE SHEET A-001 FOR GENERAL REPAIRS TYPICAL TO ALL LOCATIONS.

5

SURFACES EXPERIENCING SIGNIFICANT RAVELING SHALL BE COATED WITH VAPOR-PERMEABLE WATER-REPELLENT.

QUANTITIES

BRICK REPLACEMENTS

GROUP 12

~17 TOTAL BRICKS

GROUP 13

~ 60 TOTAL BRICKS

TUCKPOINTING

GROUP 12

7.5 SF

GROUP 13


18.125 SF



C1

GROUP 13 - WEST - INTERIOR ELEVATION OF SPINDLES

NTS

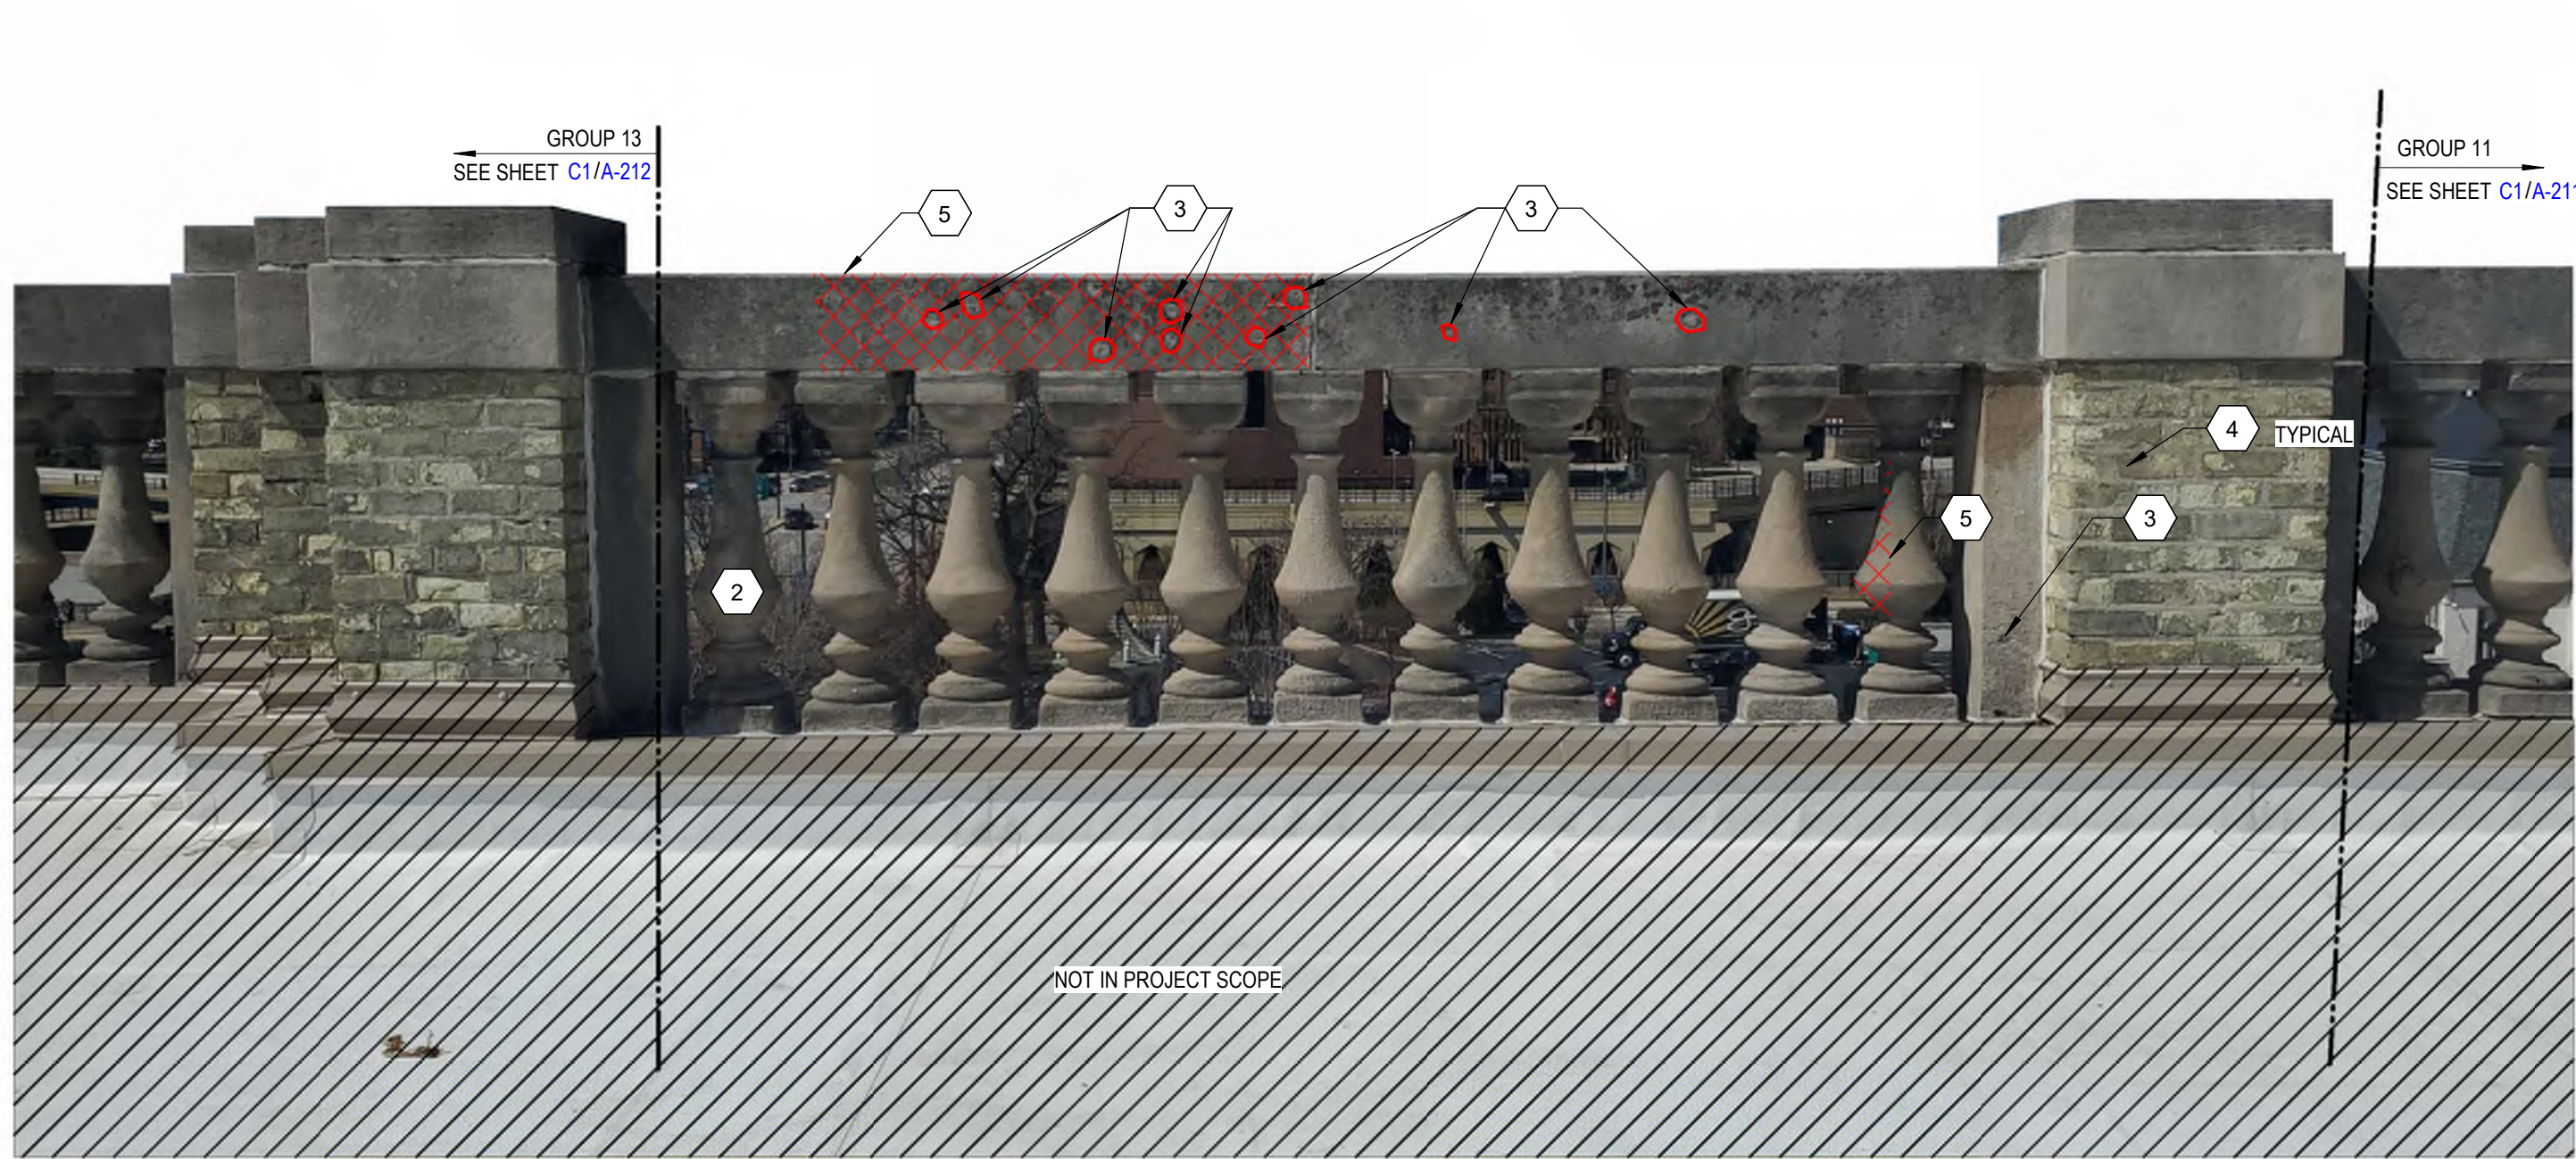

C4

GROUP 12 - WEST - INTERIOR ELEVATION OF SPINDLES

NTS



A1

GROUP 13 - WEST - EXTERIOR ELEVATION OF SPINDLES

NTS



A4

GROUP 12 - WEST - EXTERIOR ELEVATION OF SPINDLES

NTS



275 West Wisconsin Avenue,
Suite 300
Milwaukee, WI 53203
414 / 259 1500

www.graef-usa.com

CLIENT:

MILWAUKEE PUBLIC LIBRARY

MILWAUKEE
PUBLIC LIBRARY

PROJECT TITLE:

FACADE RESTORATION

814 W WISCONSIN AVE
MILWAUKEE, WISCONSIN, 53233

ISSUE:

PROJECT INFORMATION:

PROJECT NUMBER: 2026-0333
DATE: 2026-05-18
DRAWN BY: NRC
CHECKED BY: TJE
APPROVED BY: MJL
SCALE: AS NOTED

SHEET TITLE:

GROUP 14 AND 15 PROJECT
SCOPE

SHEET NUMBER:

A-213

1

2

3

4

5

6

GROUP 16

GROUP 17

KEY PLAN

NTS

N

SHEET NOTES

1 CRACK TO BE ROUTED AND POINTED WITH MORTAR FLUSH WITH FACE OF STONE. MORTAR COLOR TO MATCH ADJACENT STONE.
3 REMOVE LOOSE, UNSOUND OR UNSIGHTLY PATCHES. PATCH FLUSH WITH AN APPROPRIATE STONE PATCHING MATERIAL AS SPECIFIED.
4 SEE SHEET A-001 FOR GENERAL REPAIRS TYPICAL TO ALL LOCATIONS.
5 SURFACES EXPERIENCING SIGNIFICANT RAVELING SHALL BE COATED WITH VAPOR-PERMEABLE WATER-REPELLENT.

QUANTITIES

BRICK REPLACEMENTS
GROUP 16 -7 TOTAL BRICKS


TUCKPOINTING
GROUP 16 9.00 SF

GrāEF


275 West Wisconsin Avenue,
Suite 300
Milwaukee, WI 53203
414 / 259 1500

www.graef-usa.com


CLIENT:
MILWAUKEE PUBLIC LIBRARY

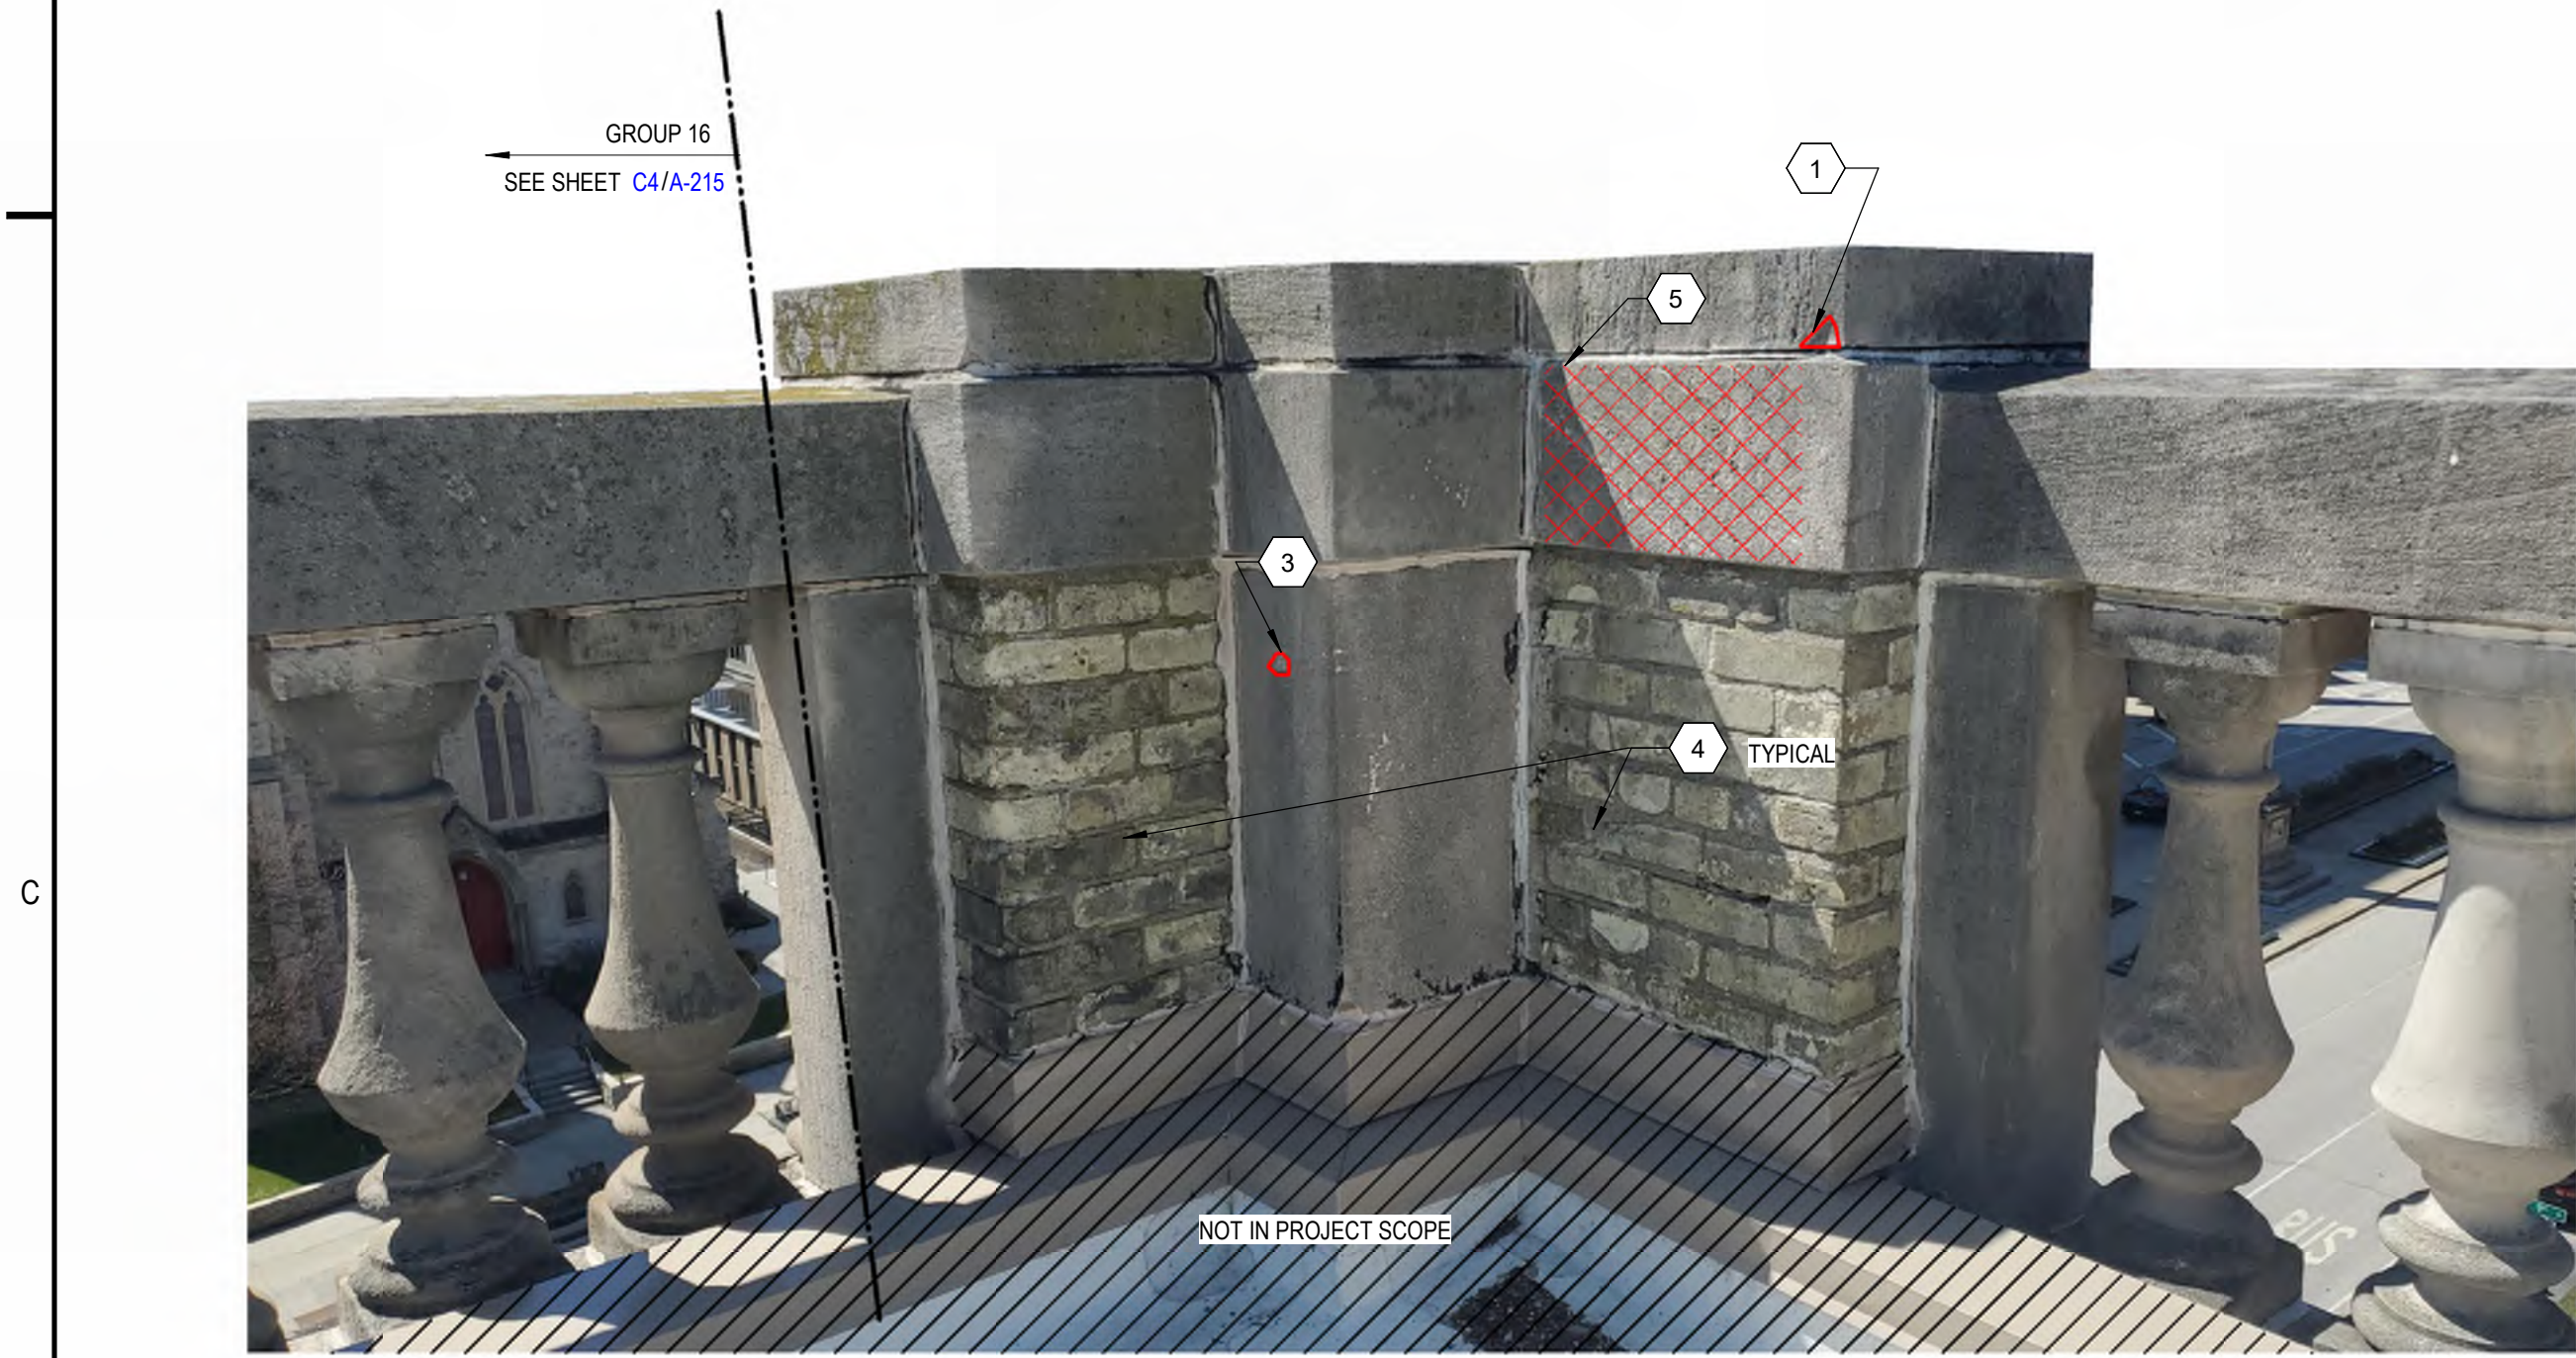

C1 GROUP 16 - SOUTHWEST - INTERIOR ELEVATION OF SPINDLES
NTS

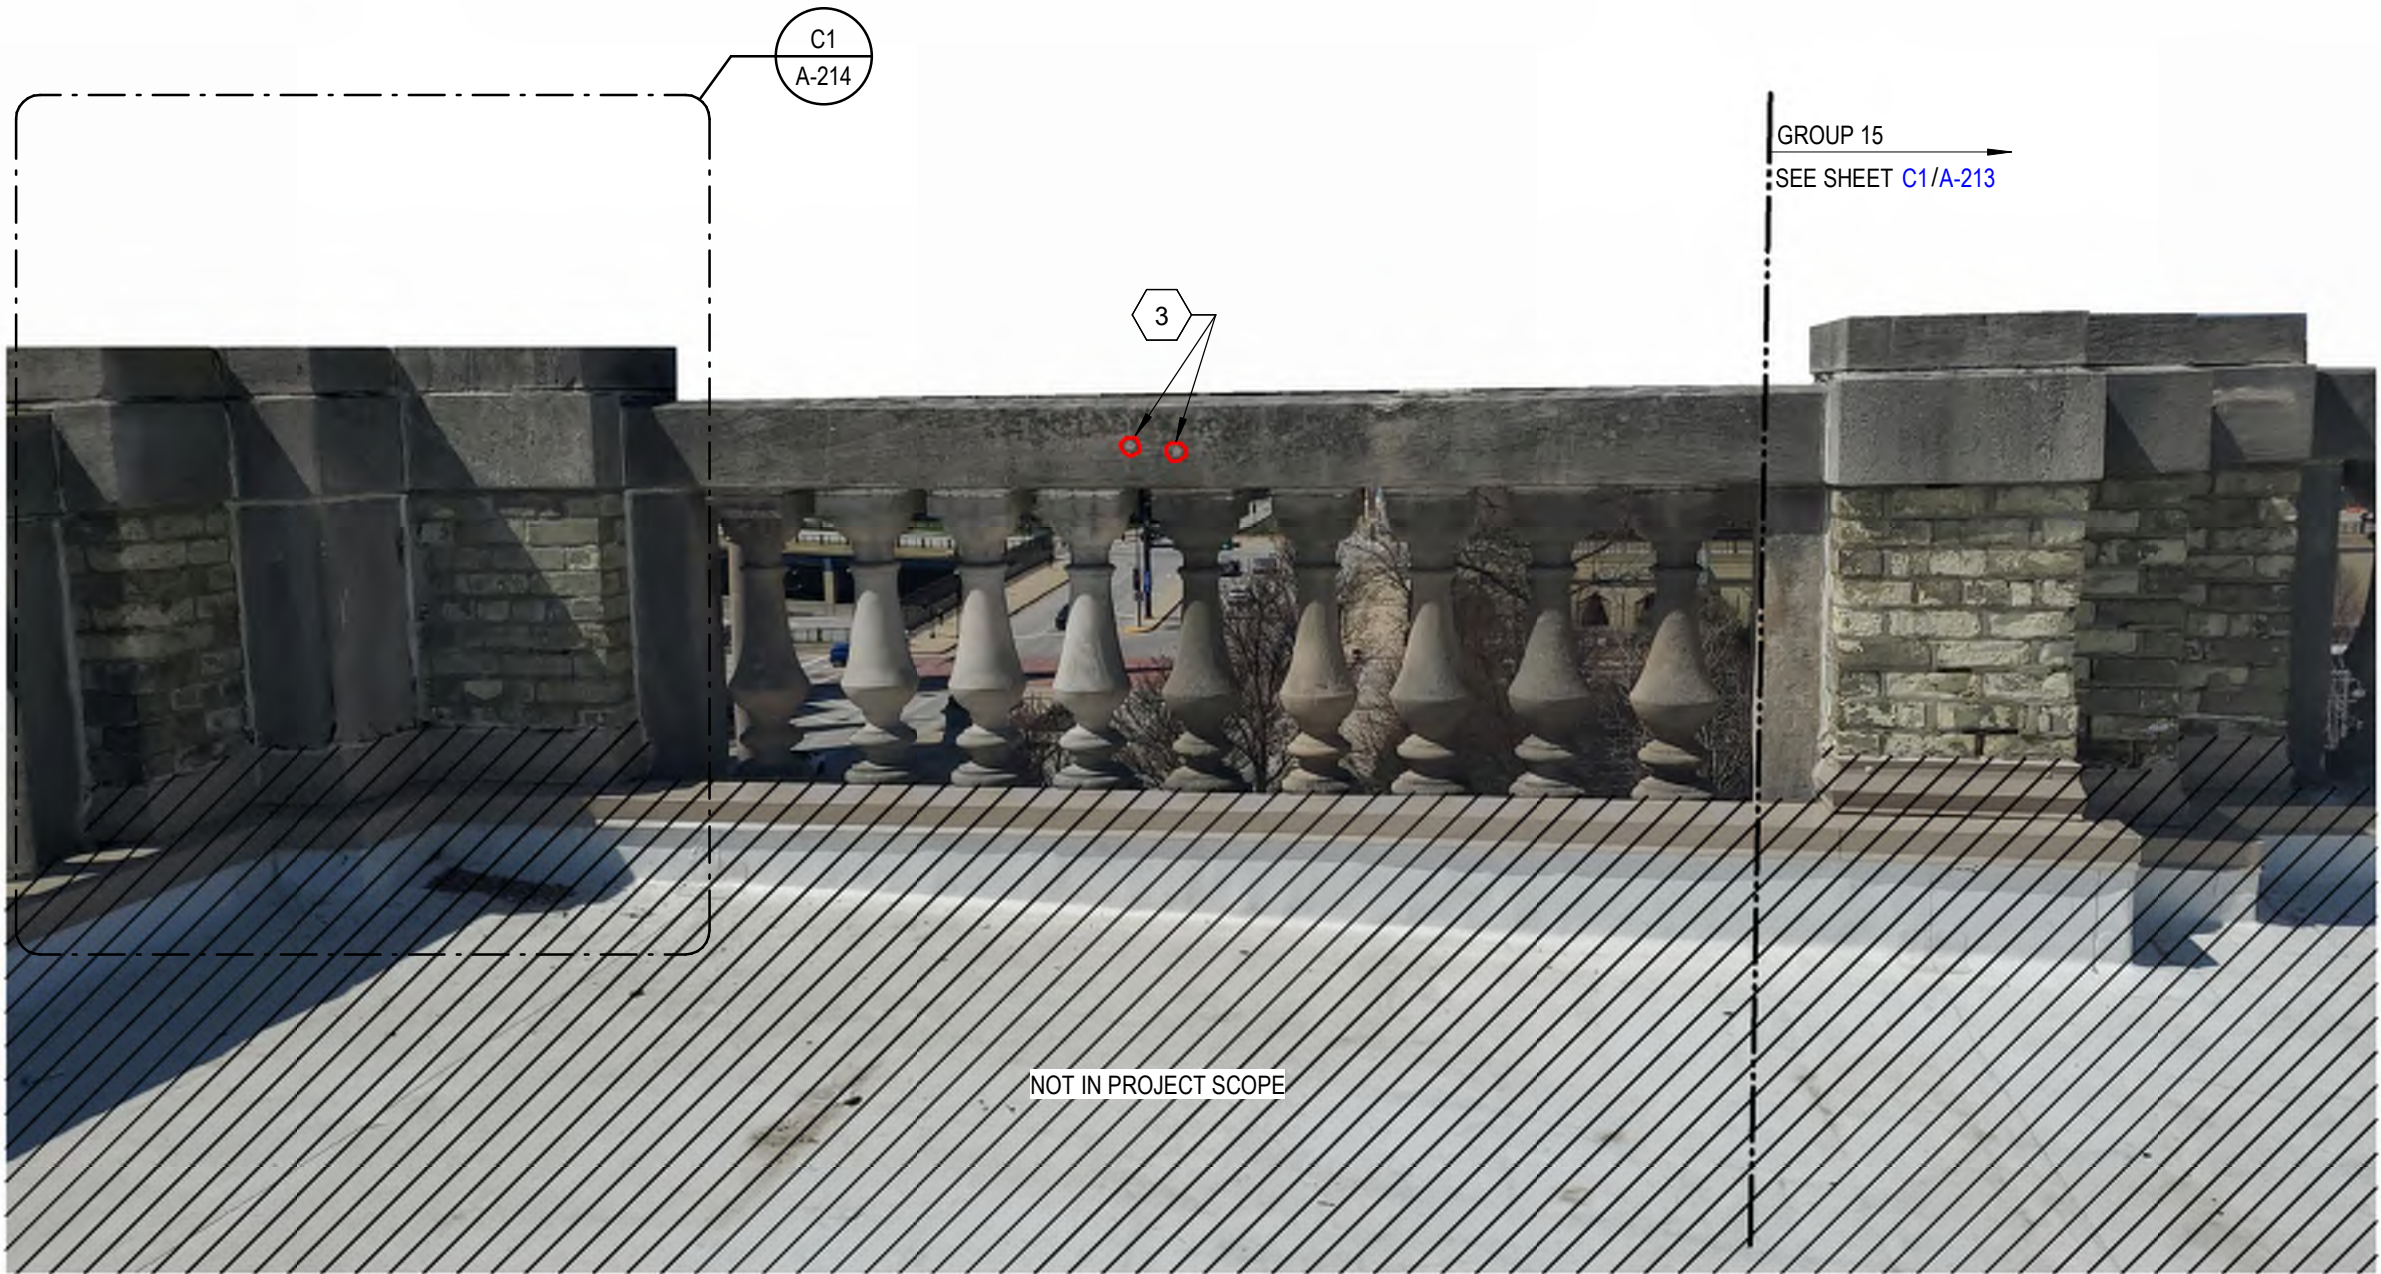

C4 GROUP 16 - WEST - INTERIOR ELEVATION OF SPINDLES
NTS

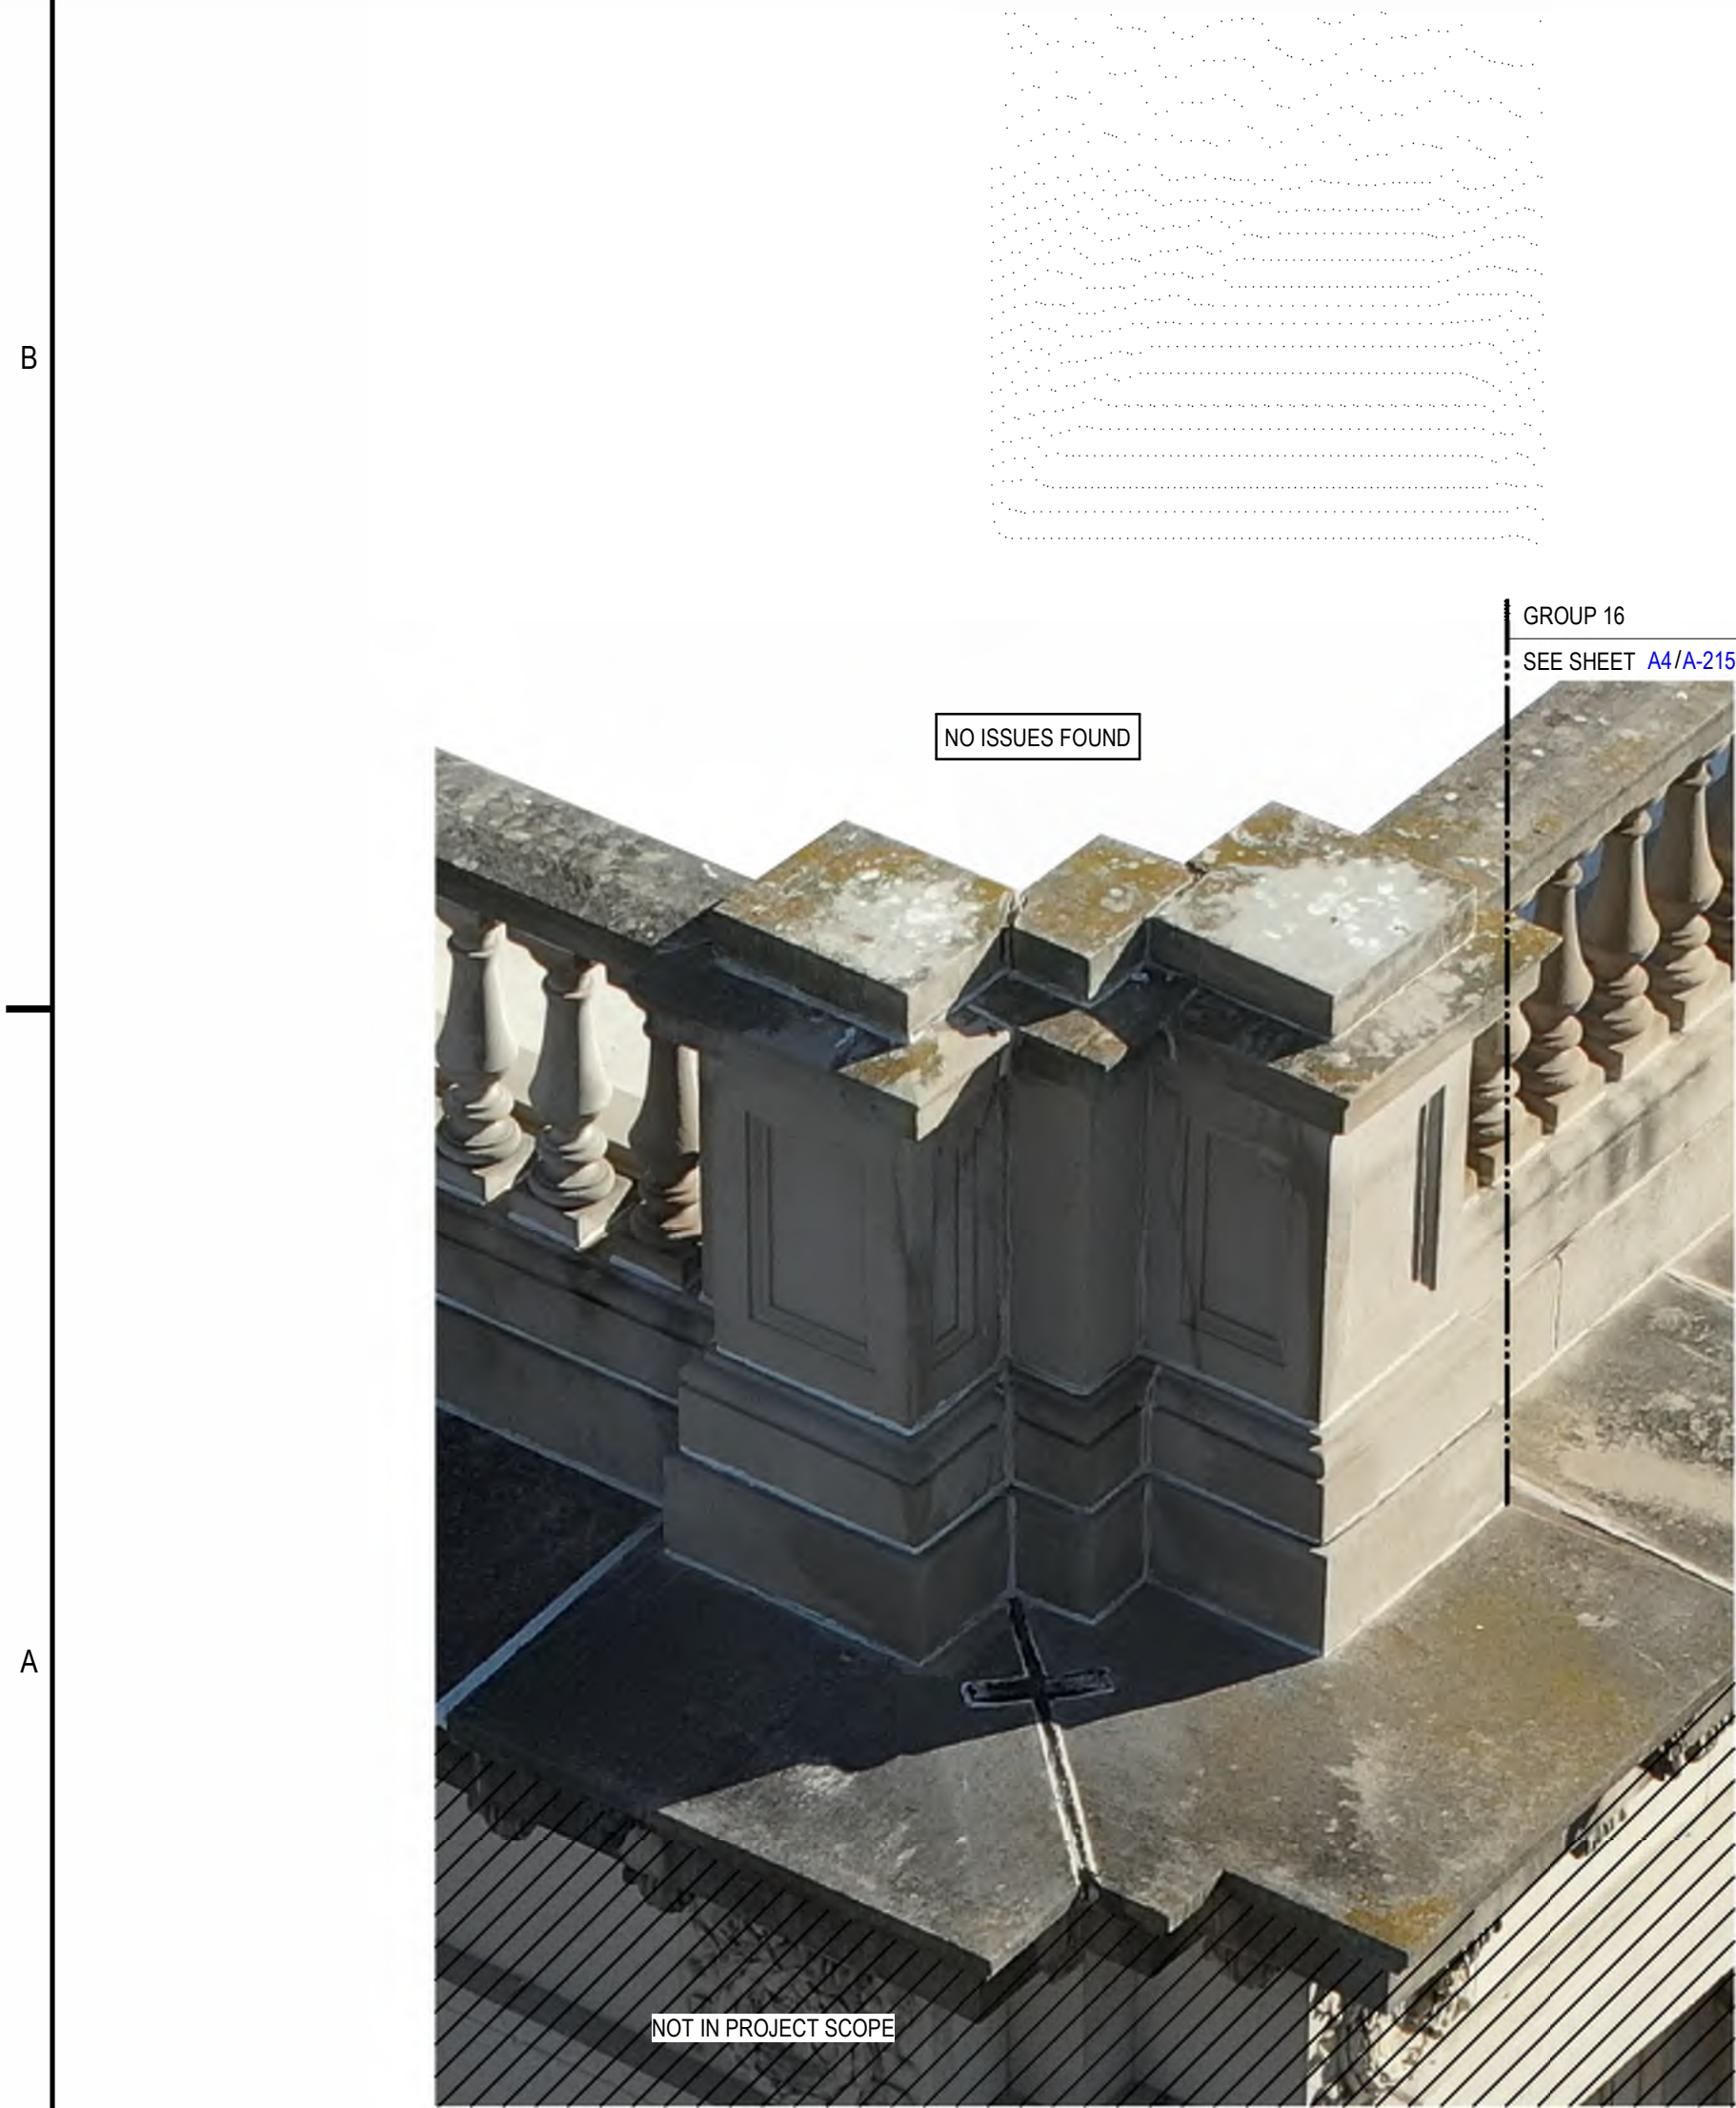

A1 GROUP 16 - SOUTHWEST - EXTERIOR ELEVATION OF SPINDLES
NTS



A4 GROUP 16 - WEST - EXTERIOR ELEVATION OF SPINDLES
NTS

MILWAUKEE
PUBLIC LIBRARY

PROJECT TITLE:
FACADE RESTORATION

814 W WISCONSIN AVE
MILWAUKEE, WISCONSIN, 53233

ISSUE:

PROJECT INFORMATION:

PROJECT NUMBER: 2026-0333
DATE: 2026-05-18
DRAWN BY: NRC
CHECKED BY: TJE
APPROVED BY: MJL
SCALE: AS NOTED

SHEET TITLE:
GROUP 16 PROJECT SCOPE

SHEET NUMBER:

1

2

3

4

5

6

GROUP 16



GROUP 17

N

KEY PLAN
NTS

2 REMOVE SPINDLE AND REPLACE WITH NEW STONE SPINDLE TO MATCH EXISTING. THE EXISTING PINS AT THE CONNECTIONS SHALL BE REMOVED AND REPLACED WITH STAINLESS STEEL PINS.

3 REMOVE LOOSE, UNSOUND OR UNSIGHTLY PATCHES. PATCH FLUSH WITH AN APPROPRIATE STONE PATCHING MATERIAL AS SPECIFIED.

4 SEE SHEET A-001 FOR GENERAL REPAIRS TYPICAL TO ALL LOCATIONS.

5 SURFACES EXPERIENCING SIGNIFICANT RAVELING SHALL BE COATED WITH VAPOR-PERMEABLE WATER-REPELLENT.

SHEET NOTES

QUANTITIES

BRICK REPLACEMENTS
GROUP 17: ~36 TOTAL BRICKS

TUCKPOINTING
GROUP 17: 36.00 SF

Grāef

275 West Wisconsin Avenue,
Suite 300
Milwaukee, WI 53203
414 / 259 1500

www.graef-usa.com

CLIENT:
MILWAUKEE PUBLIC LIBRARY



PROJECT TITLE:
FACADE RESTORATION

814 W WISCONSIN AVE
MILWAUKEE, WISCONSIN, 53233

ISSUE:

D

D

C

C

B

B

A

A

C1 GROUP 17 - SOUTH - INTERIOR ELEVATION OF FRIEZE
NTS

C4 GROUP 16 - SOUTH - INTERIOR ELEVATION OF SPINDLES
NTS

A1 GROUP 17 - SOUTH - EXTERIOR ELEVATION OF FRIEZE
NTS

A4 GROUP 16 - SOUTH - EXTERIOR ELEVATION OF SPINDLES
NTS

PROJECT INFORMATION:

PROJECT NUMBER: 2026-0333

DATE: 2026-05-18

DRAWN BY: NRC

CHECKED BY: TJE


APPROVED BY: MJL

SCALE: AS NOTED

SHEET TITLE:
GROUP 16 AND 17 PROJECT
SCOPE

SHEET NUMBER:

A-215

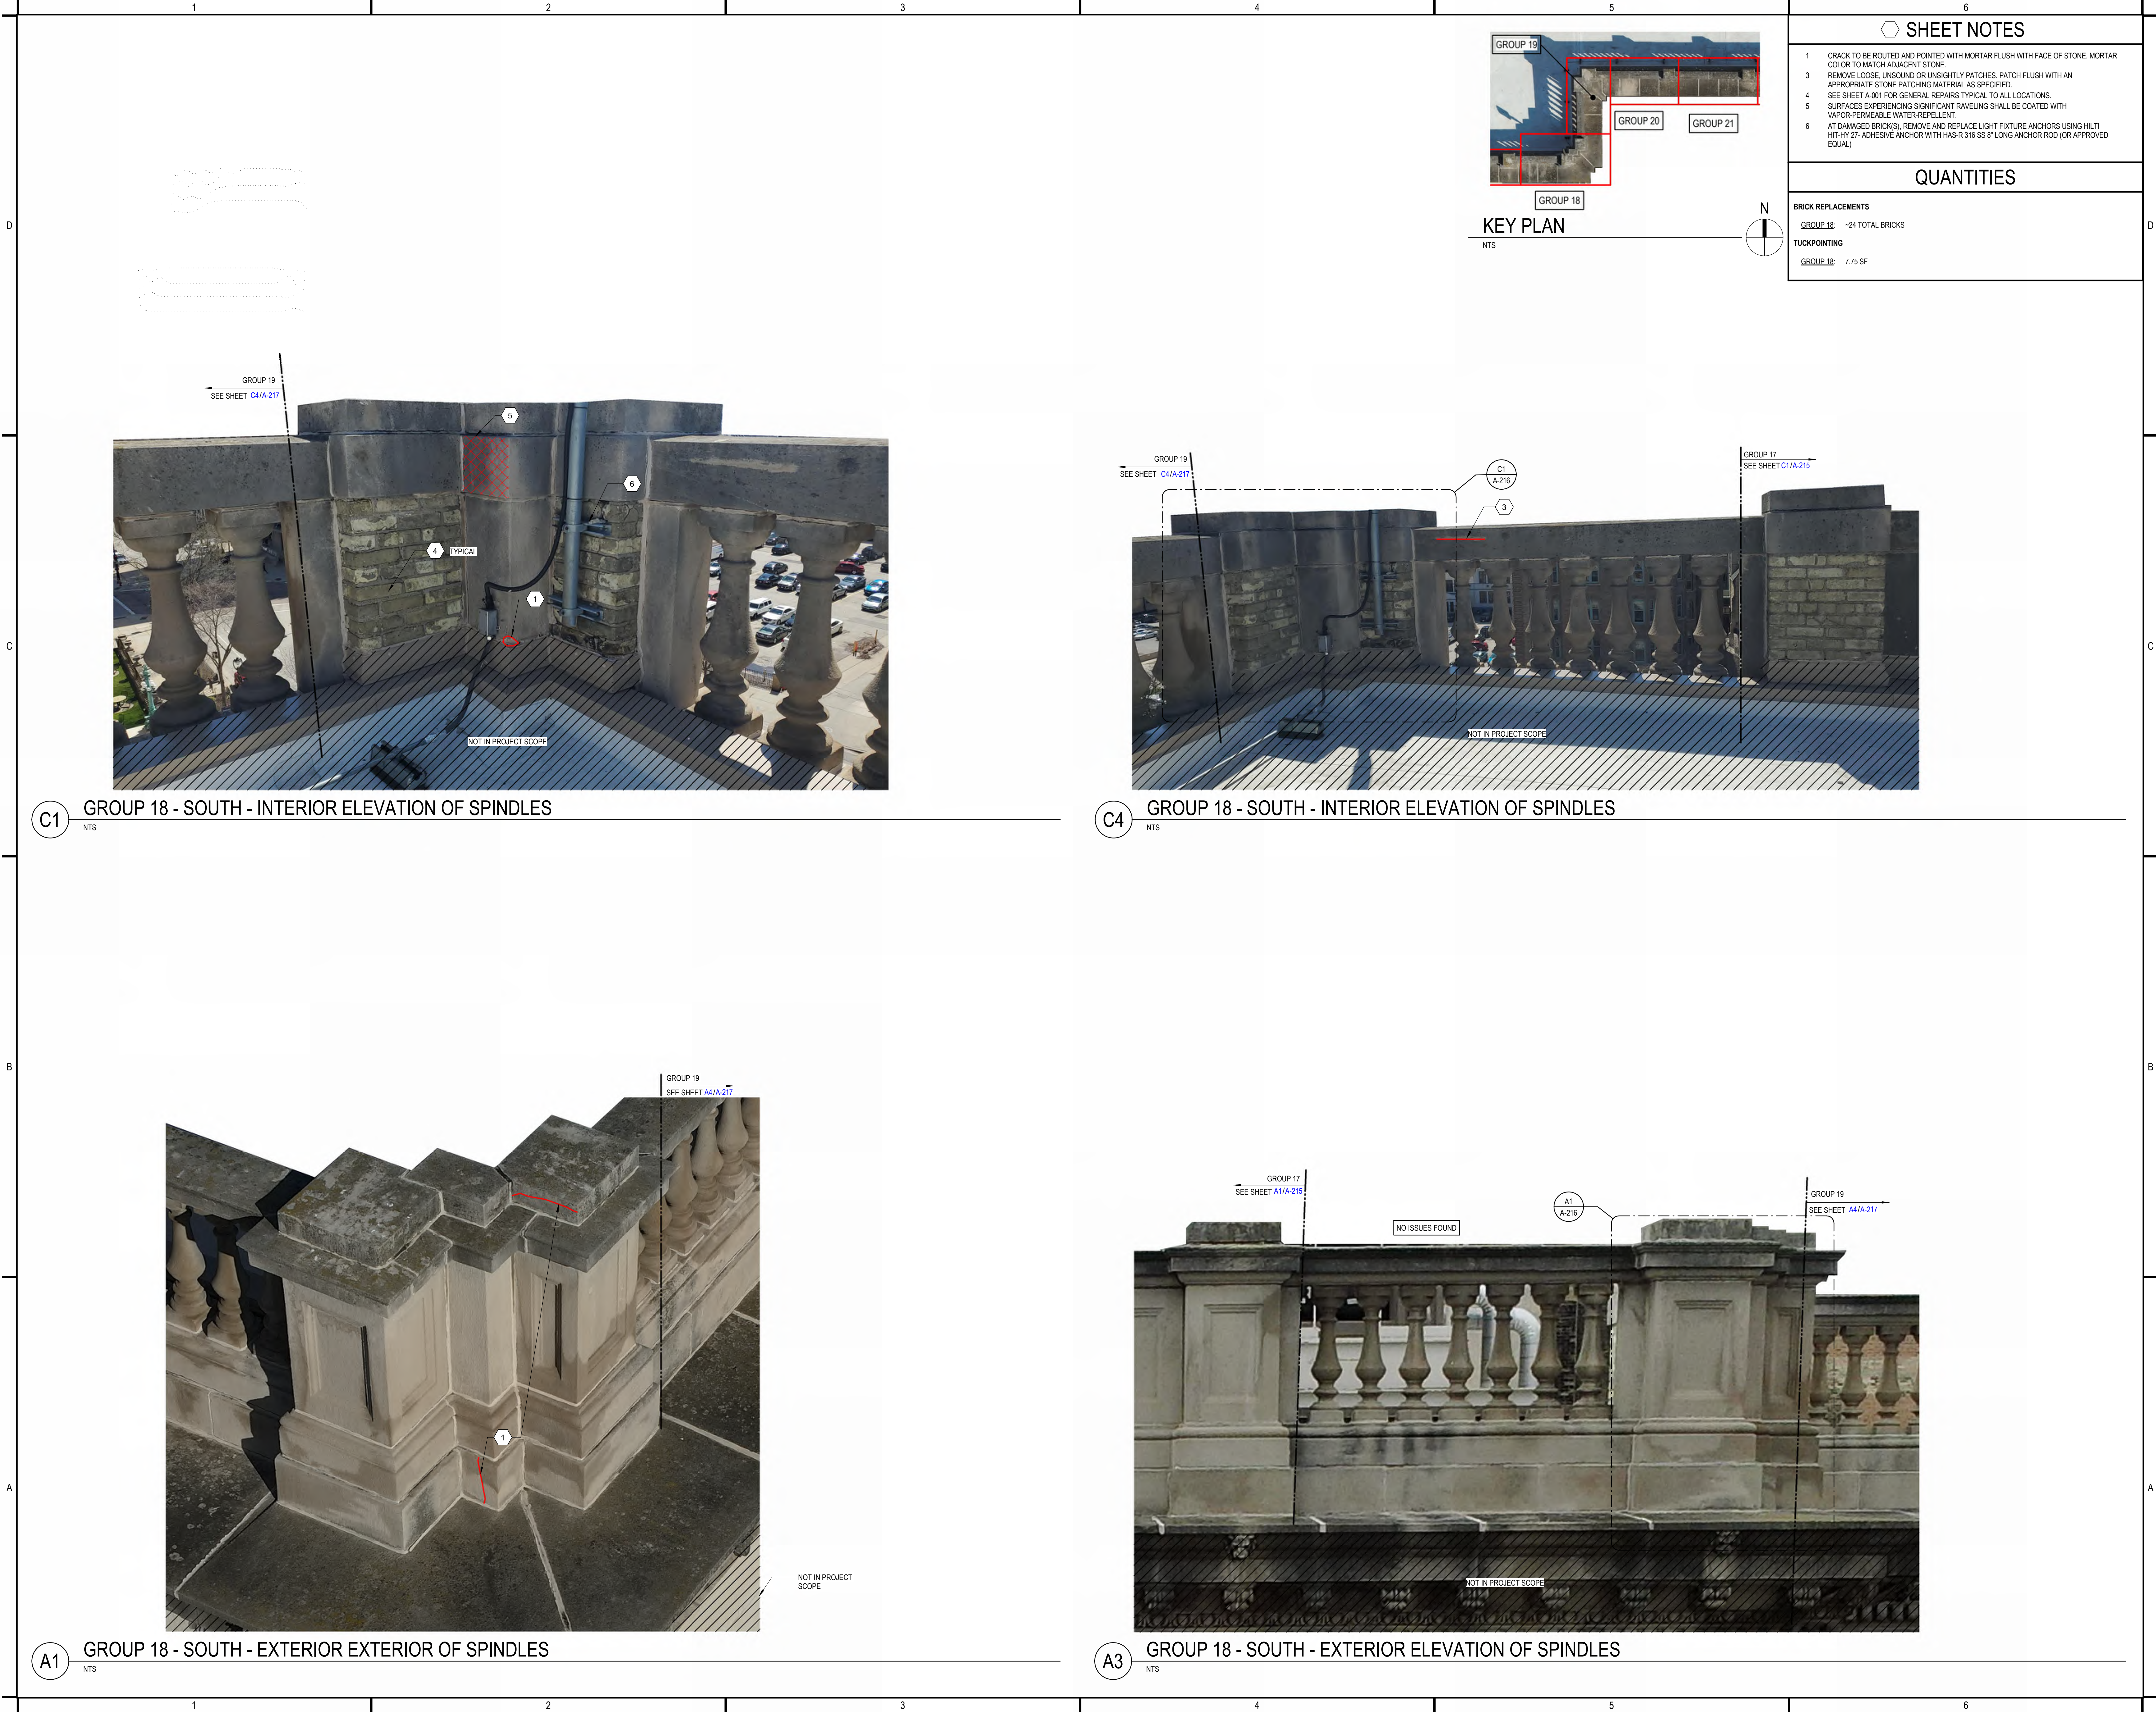

275 West Wisconsin Avenue,
Suite 300
Milwaukee, WI 53203
414 / 259 1500

www.graef-usa.com

CLIENT:
MILWAUKEE PUBLIC LIBRARY

PROJECT TITLE:
FACADE RESTORATION

814 W WISCONSIN AVE
MILWAUKEE, WISCONSIN, 53233

ISSUE:

PROJECT INFORMATION:

PROJECT NUMBER: 2026-0333

DATE: 2026-05-18

DRAWN BY: NRC

CHECKED BY: TJE

APPROVED BY: MJL

SCALE: AS NOTED

SHEET TITLE:
GROUP 18 PROJECT SCOPE

SHEET NUMBER:
A-216

1

2

3

4

5

6

D

C

B

A

GROUP 19

GROUP 20

GROUP 21

GROUP 18

KEY PLAN

NTS

N

3

REMOVE LOOSE, UNSOUND OR UNSIGHTLY PATCHES. PATCH FLUSH WITH AN APPROPRIATE STONE PATCHING MATERIAL AS SPECIFIED.

3

SEE SHEET A-001 FOR GENERAL REPAIRS TYPICAL TO ALL LOCATIONS.

4

SEE SHEET A-001 FOR GENERAL REPAIRS TYPICAL TO ALL LOCATIONS.

5

SURFACES EXPERIENCING SIGNIFICANT RAVELING SHALL BE COATED WITH VAPOR-PERMEABLE WATER-REPELLENT.

QUANTITIES

BRICK REPLACEMENTS

GROUP 19

~36 TOTAL BRICKS

TUCKPOINTING

GROUP 19

18.5 SF

GROUP 19 - SOUTH - INTERIOR ELEVATION OF SPINDLES

NTS

GROUP 19 - SOUTH - INTERIOR ELEVATION OF SPINDLES

NTS

GrāEF

275 West Wisconsin Avenue,
Suite 300
Milwaukee, WI 53203
414 / 259 1500

www.graef-usa.com

CLIENT:

MILWAUKEE PUBLIC LIBRARY

MILWAUKEE
PUBLIC LIBRARY

PROJECT TITLE:

FACADE RESTORATION

814 W WISCONSIN AVE
MILWAUKEE, WISCONSIN, 53233

ISSUE:

PROJECT INFORMATION:

PROJECT NUMBER: 2026-0333

DATE: 2026-05-18

DRAWN BY: NRC

CHECKED BY: TJE

APPROVED BY: MJL


SCALE: AS NOTED

SHEET TITLE:

GROUP 19 PROJECT SCOPE

SHEET NUMBER:

A-217

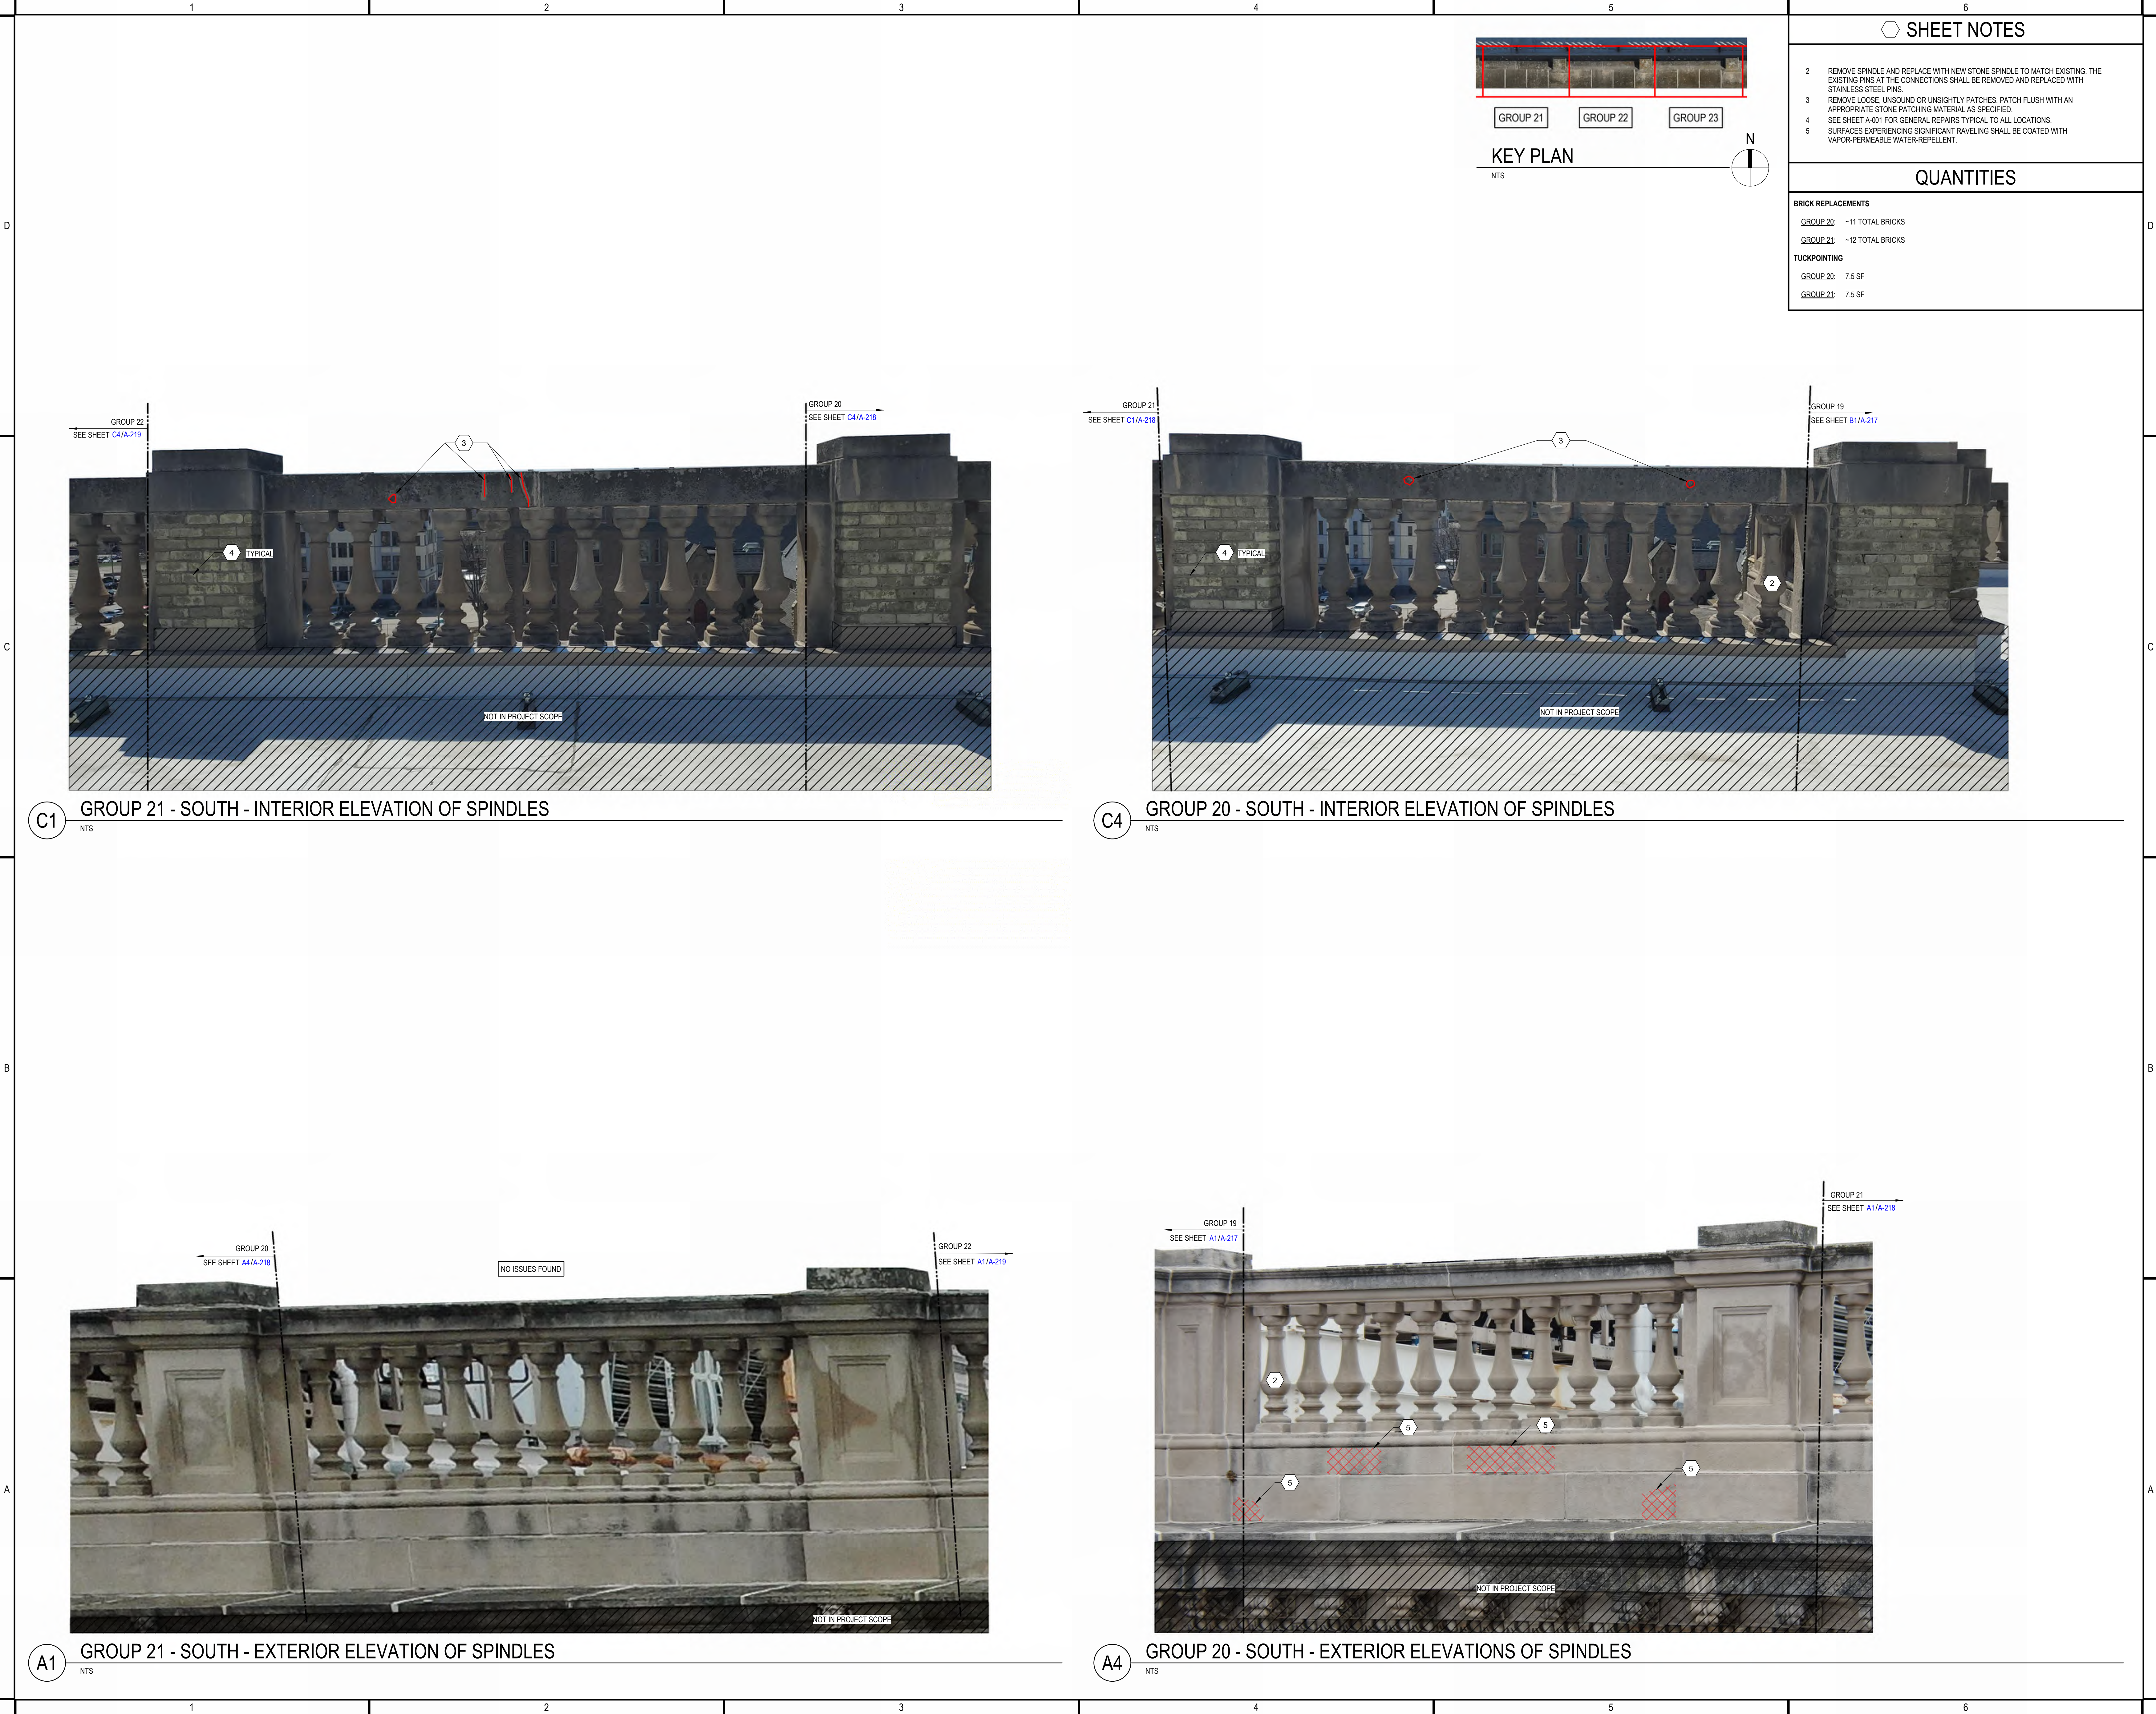

SHEET NOTES

- REMOVE SPINDLE AND REPLACE WITH NEW STONE SPINDLE TO MATCH EXISTING. THE EXISTING PINS AT THE CONNECTIONS SHALL BE REMOVED AND REPLACED WITH STAINLESS STEEL PINS.
- REMOVE LOOSE, UNSOUND OR UNSIGHTLY PATCHES. PATCH FLUSH WITH AN APPROPRIATE STONE PATCHING MATERIAL AS SPECIFIED.
- SEE SHEET A-001 FOR GENERAL REPAIRS TYPICAL TO ALL LOCATIONS.
- SURFACES EXPERIENCING SIGNIFICANT RAVELING SHALL BE COATED WITH VAPOR-PERMEABLE WATER-REPELLENT.

QUANTITIES

BRICK REPLACEMENTS	
GROUP 20	~11 TOTAL BRICKS
GROUP 21	~12 TOTAL BRICKS
TUCKPOINTING	
GROUP 20	7.5 SF
GROUP 21	7.5 SF

Gräef

275 West Wisconsin Avenue,
Suite 300
Milwaukee, WI 53203
414 / 259 1500

www.graef-usa.com

CLIENT:
MILWAUKEE PUBLIC LIBRARY

MILWAUKEE
PUBLIC LIBRARY

PROJECT TITLE:
FACADE RESTORATION


814 W WISCONSIN AVE
MILWAUKEE, WISCONSIN, 53233
ISSUE:

PROJECT INFORMATION:
PROJECT NUMBER: 2026-0333
DATE: 2026-05-18
DRAWN BY: NRC
CHECKED BY: TJE
APPROVED BY: MJL
SCALE: AS NOTED

SHEET TITLE:
GROUP 20 AND 21 PROJECT
SCOPE

SHEET NUMBER:

A-218

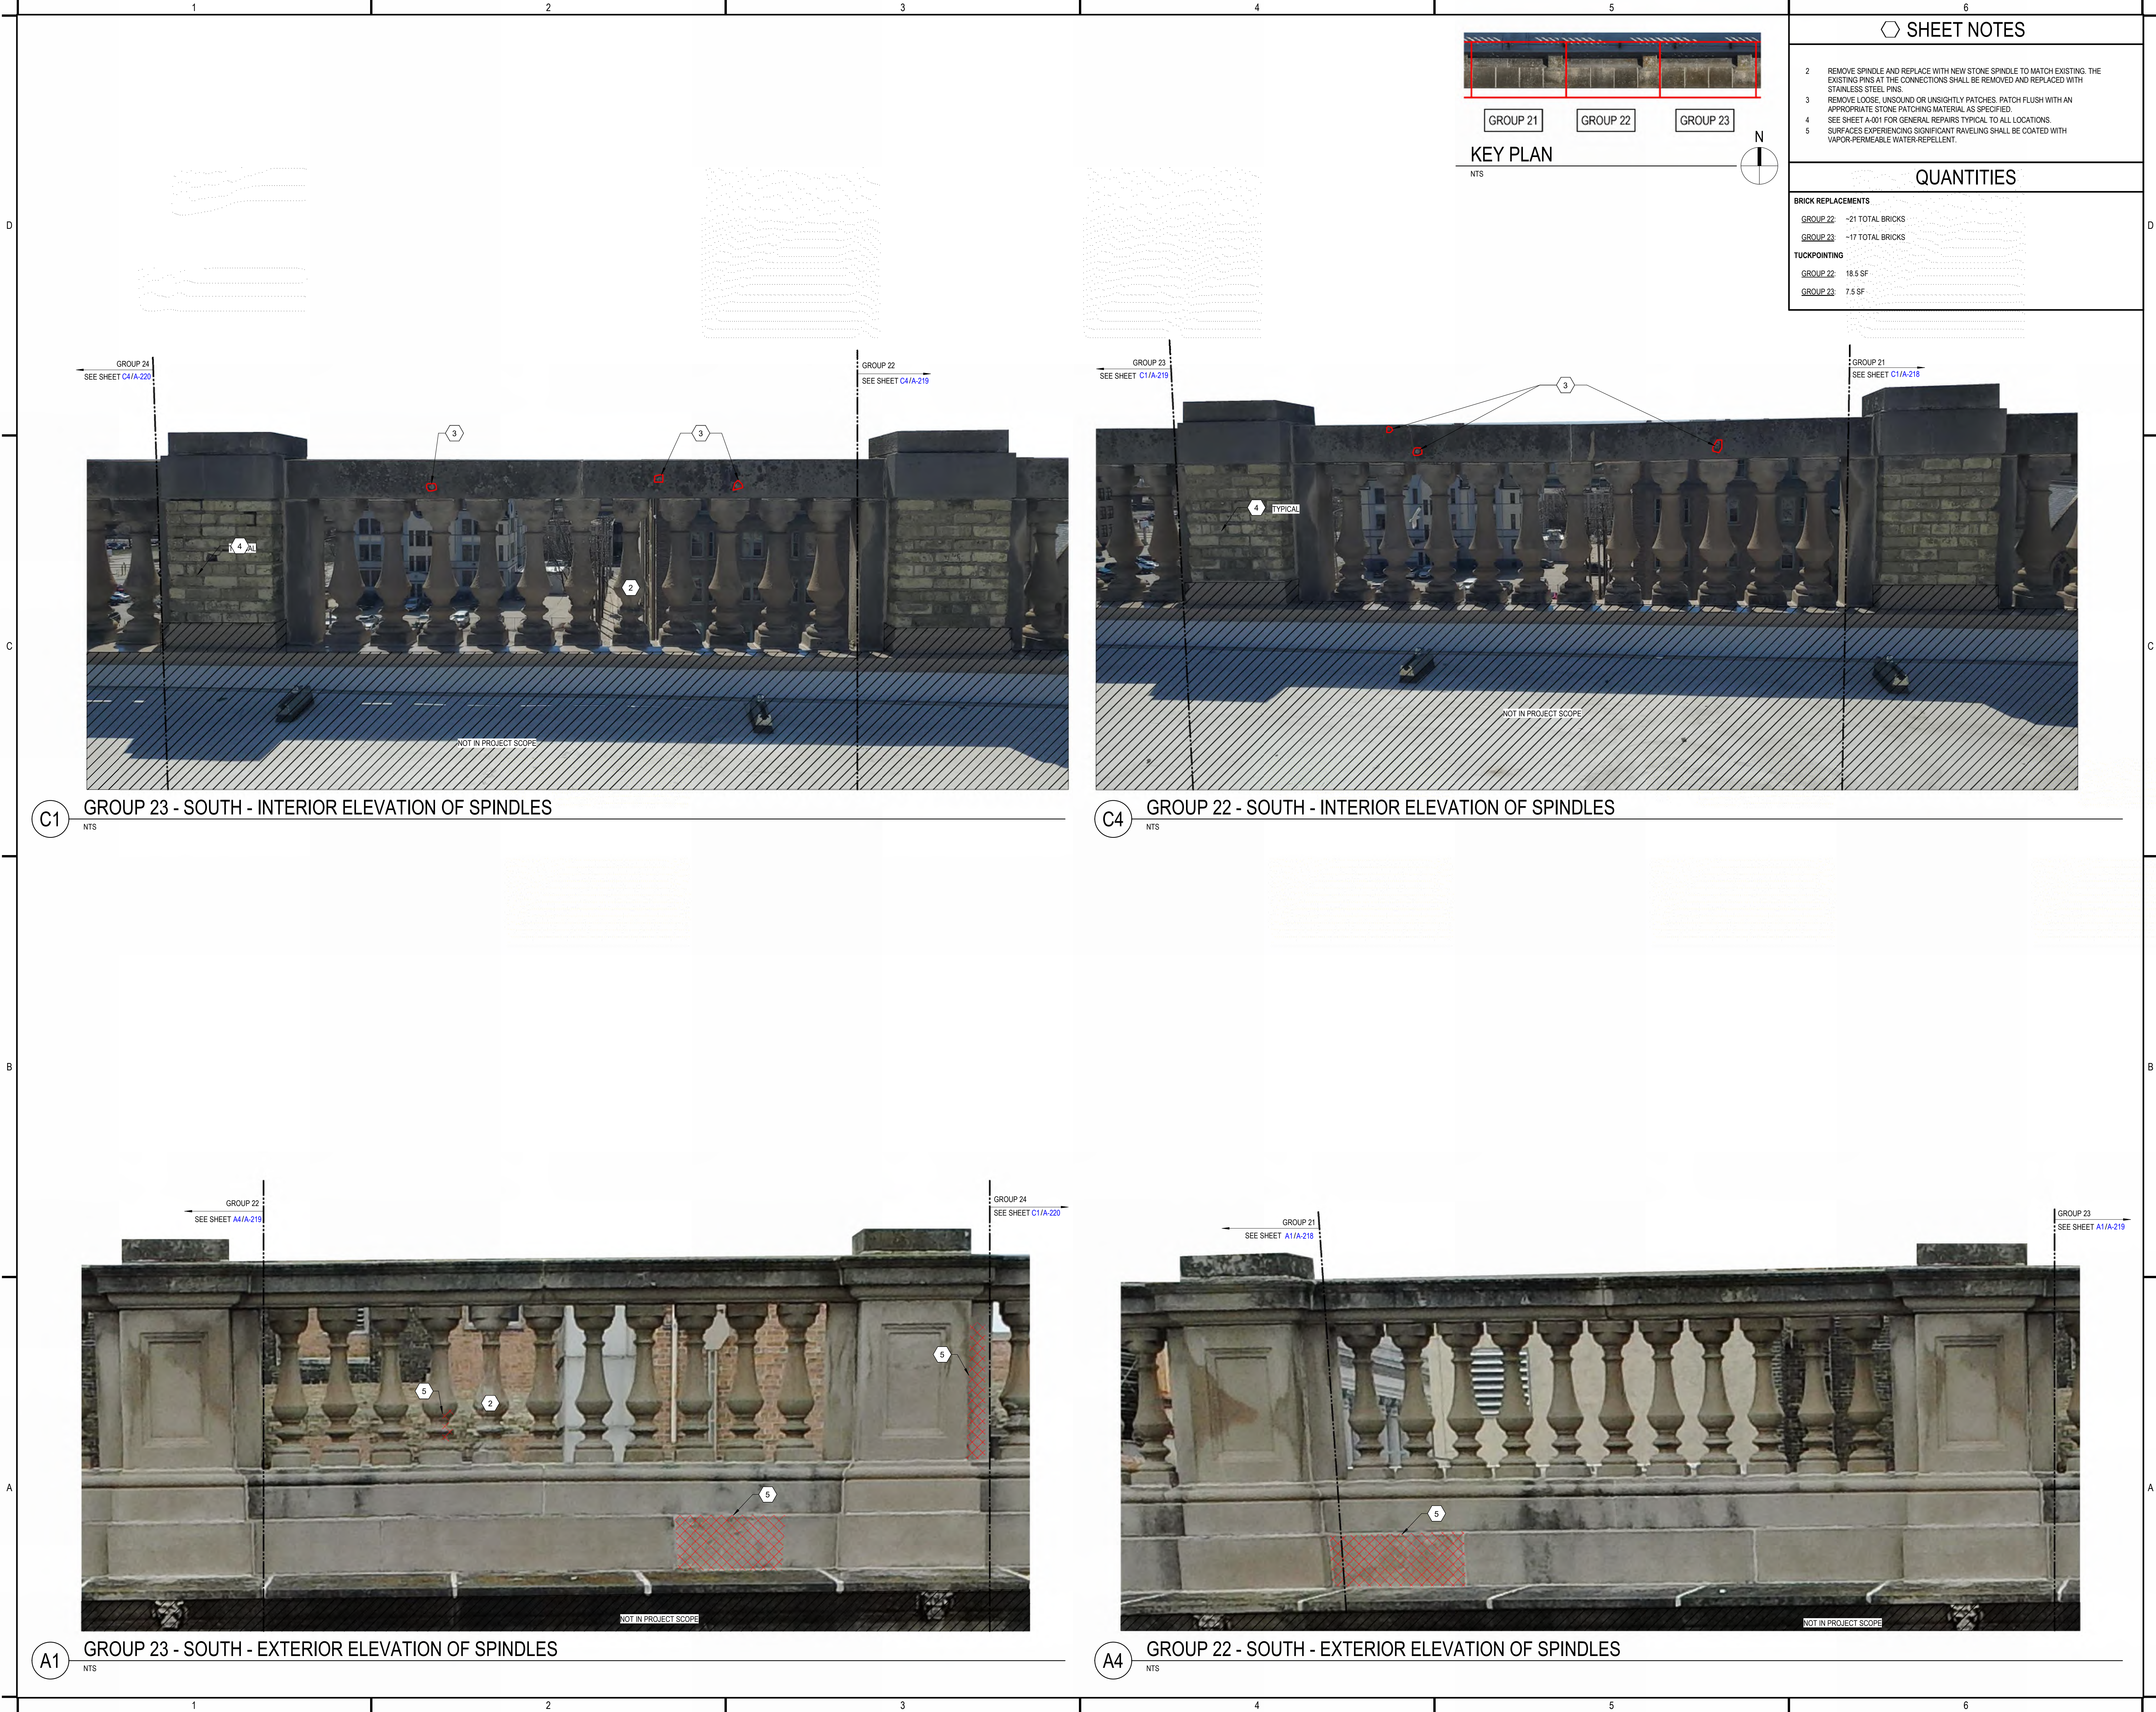

GRāEF

275 West Wisconsin Avenue,
Suite 300
Milwaukee, WI 53203
414 / 259 1500

www.graef-usa.com

CLIENT:
MILWAUKEE PUBLIC LIBRARY

PROJECT TITLE:
FACADE RESTORATION

814 W WISCONSIN AVE
MILWAUKEE, WISCONSIN, 53203

ISSUE:

PROJECT INFORMATION:
PROJECT NUMBER: 2026-0333
DATE: 2026-05-18
DRAWN BY: NRC
CHECKED BY: TJE
APPROVED BY: MJL
SCALE: AS NOTED

SHEET TITLE:
GROUP 22 AND 23 PROJECT SCOPE

SHEET NUMBER:
A-219

SHEET NOTES

- REMOVE SPINDLE AND REPLACE WITH NEW STONE SPINDLE TO MATCH EXISTING. THE EXISTING PINS AT THE CONNECTIONS SHALL BE REMOVED AND REPLACED WITH STAINLESS STEEL PINS
- REMOVE LOOSE, UNSOUND OR UNSIGHTLY PATCHES. PATCH FLUSH WITH AN APPROPRIATE STONE PATCHING MATERIAL AS SPECIFIED.
- SEE SHEET A-001 FOR GENERAL REPAIRS TYPICAL TO ALL LOCATIONS
- SURFACES EXPERIENCING SIGNIFICANT RAVELING SHALL BE COATED WITH VAPOR-PERMEABLE WATER-REPELLENT

QUANTITIES

BRICK REPLACEMENTS

GROUP 24: ~11 TOTAL BRICKS
GROUP 25: ~10 TOTAL BRICKS



TUCKPOINTING

GROUP 24: 6.75 SF
GROUP 25: 6.25 SF



KEY PLAN

NTS

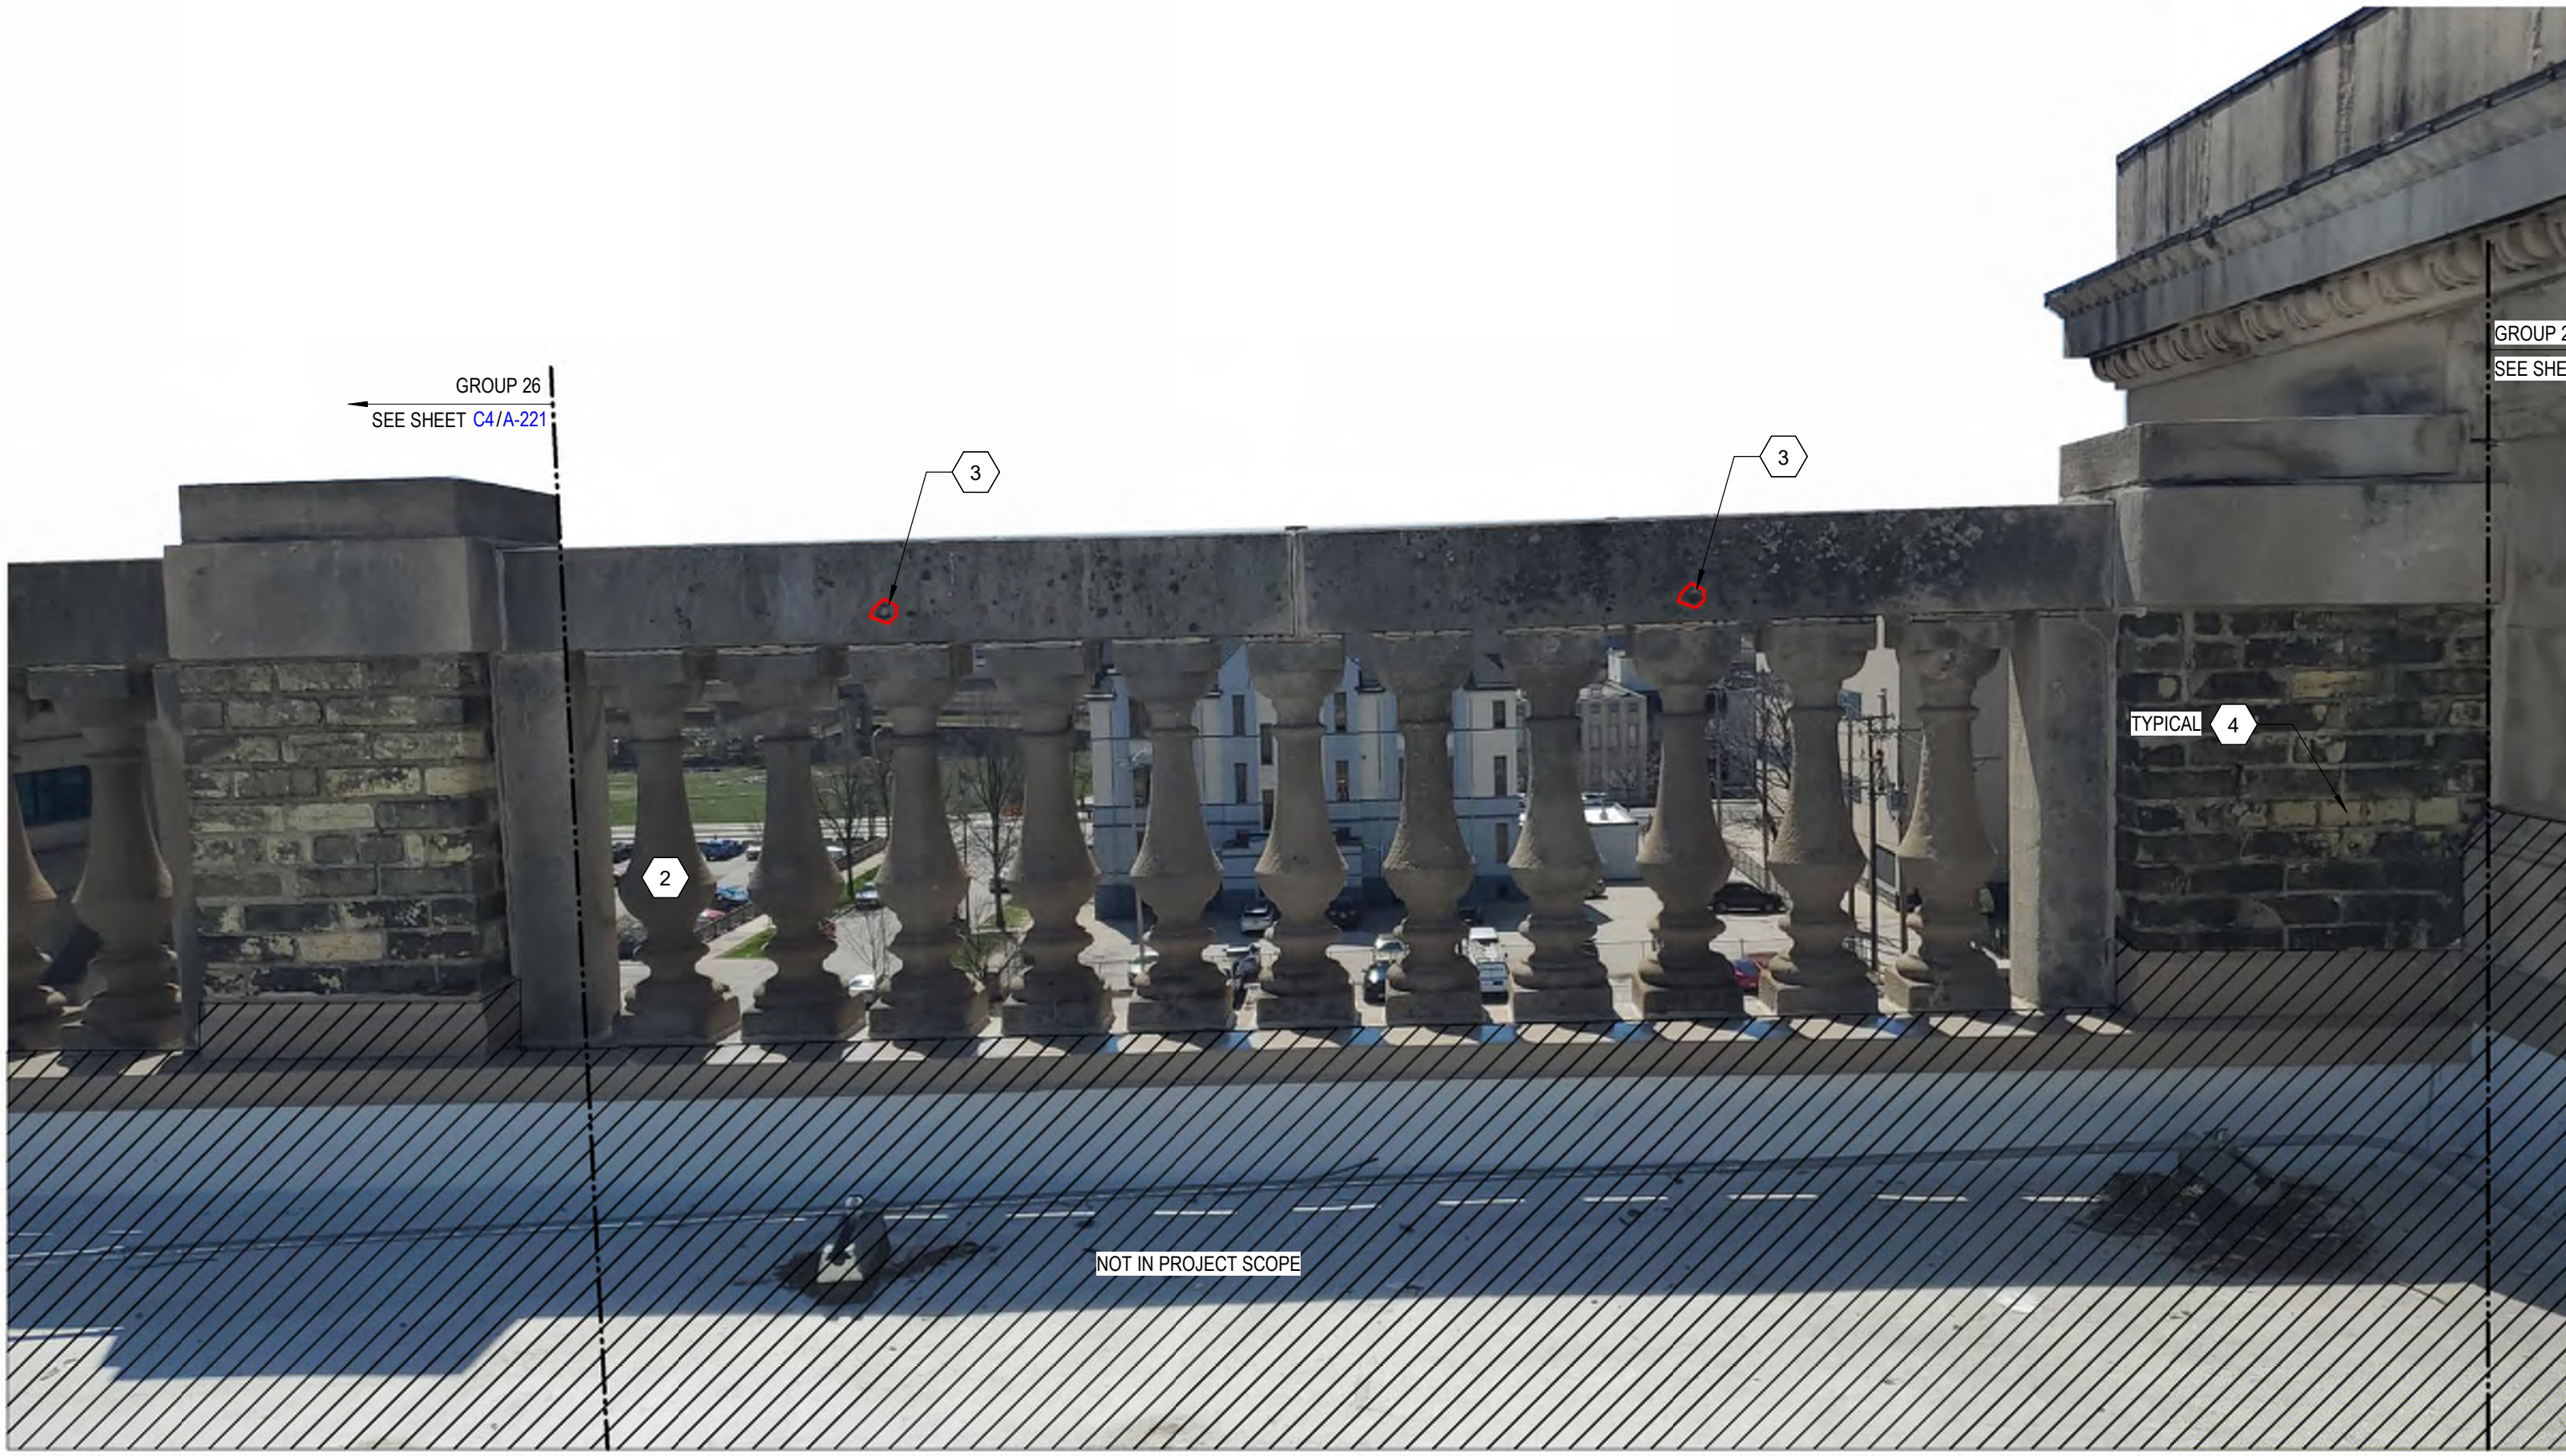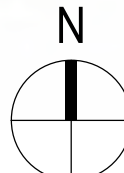

B1 GROUP 25 - SOUTH - INTERIOR ELEVATION OF SPINDLES

NTS



C4 GROUP 24 - SOUTH - INTERIOR ELEVATION OF SPINDLES

NTS




A1 GROUP 25 - SOUTH - EXTERIOR ELEVATION OF SPINDLES

NTS



C1 GROUP 24 - SOUTH - EXTERIOR ELEVATION OF SPINDLES

NTS

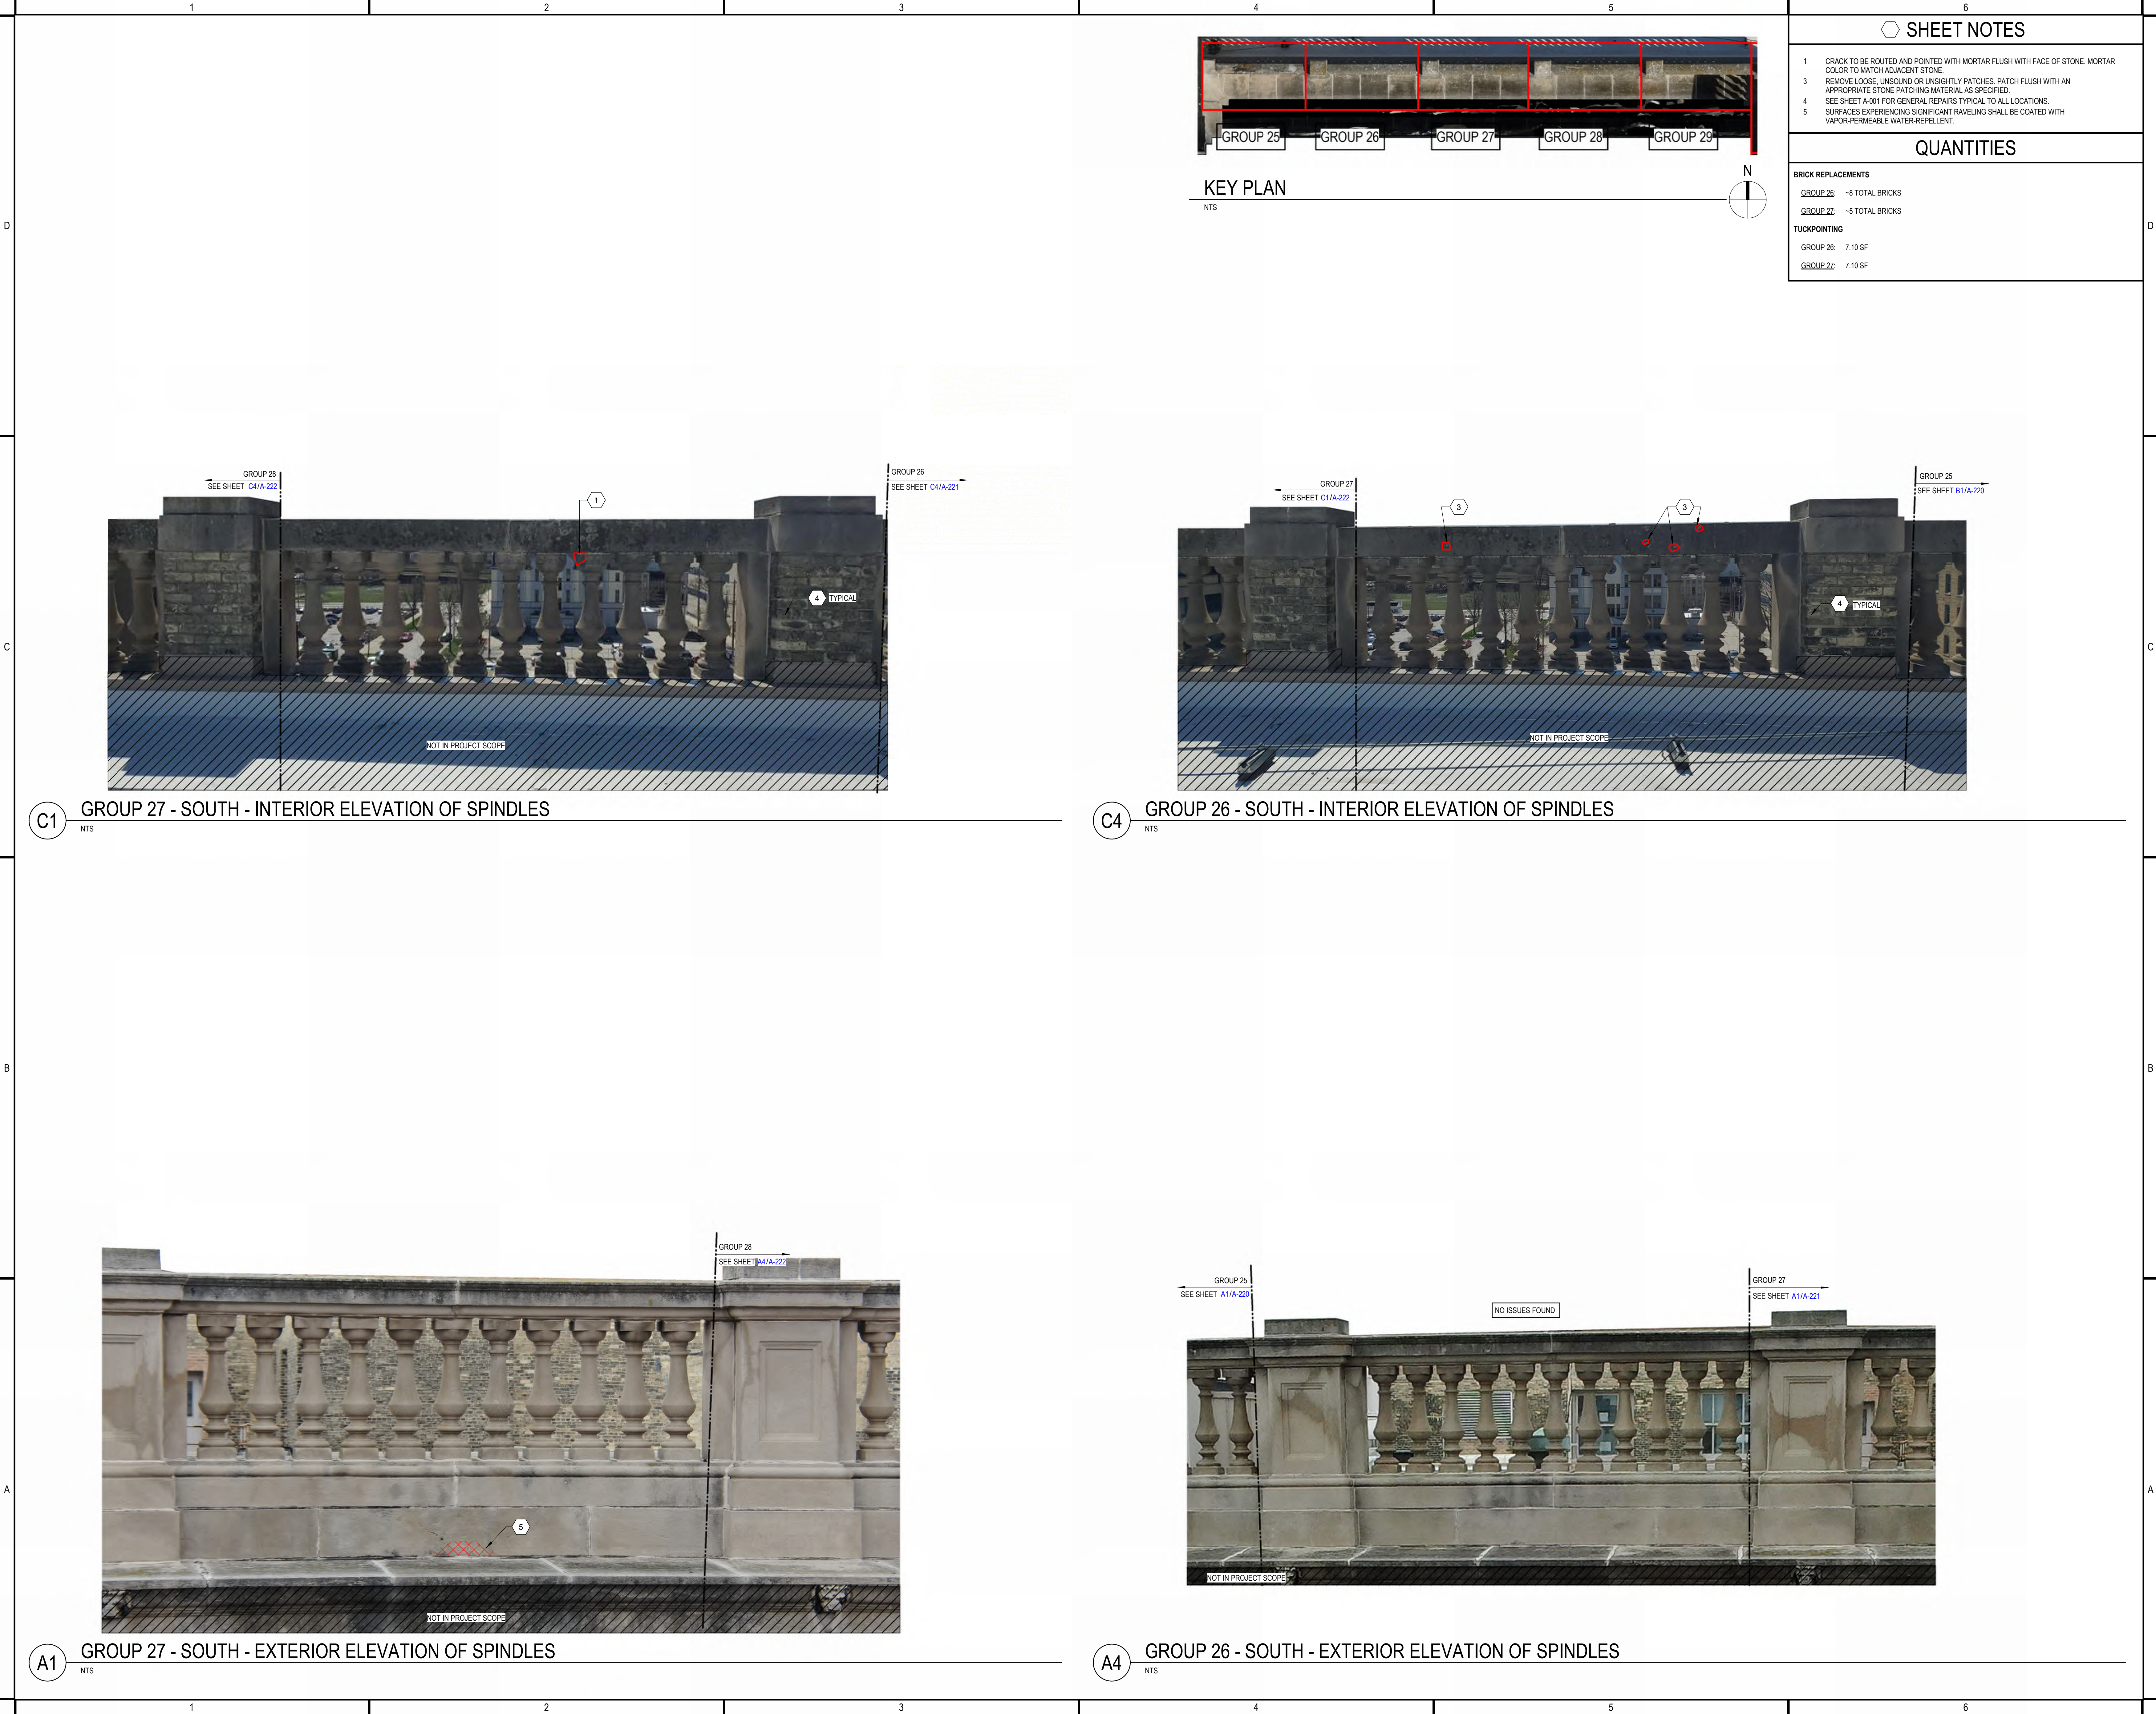

SHEET NOTES

- 1 CRACK TO BE ROUTED AND POINTED WITH MORTAR FLUSH WITH FACE OF STONE. MORTAR COLOR TO MATCH ADJACENT STONE.
- 2 REMOVE SPINDLE AND REPLACE WITH NEW STONE SPINDLE TO MATCH EXISTING. THE EXISTING PINS AT THE CONNECTIONS SHALL BE REMOVED AND REPLACED WITH STAINLESS STEEL PINS.
- 3 REMOVE LOOSE, UNSOUND OR UNSIGHTLY PATCHES. PATCH FLUSH WITH AN APPROPRIATE STONE PATCHING MATERIAL AS SPECIFIED.
- 4 SEE SHEET A-001 FOR GENERAL REPAIRS TYPICAL TO ALL LOCATIONS.

QUANTITIES

BRICK REPLACEMENTS

GROUP 28 ~6 TOTAL BRICKS
GROUP 29 ~4 TOTAL BRICKS



TUCKPOINTING

GROUP 28 7.10 SF
GROUP 29 7.10 SF




KEY PLAN

NTS

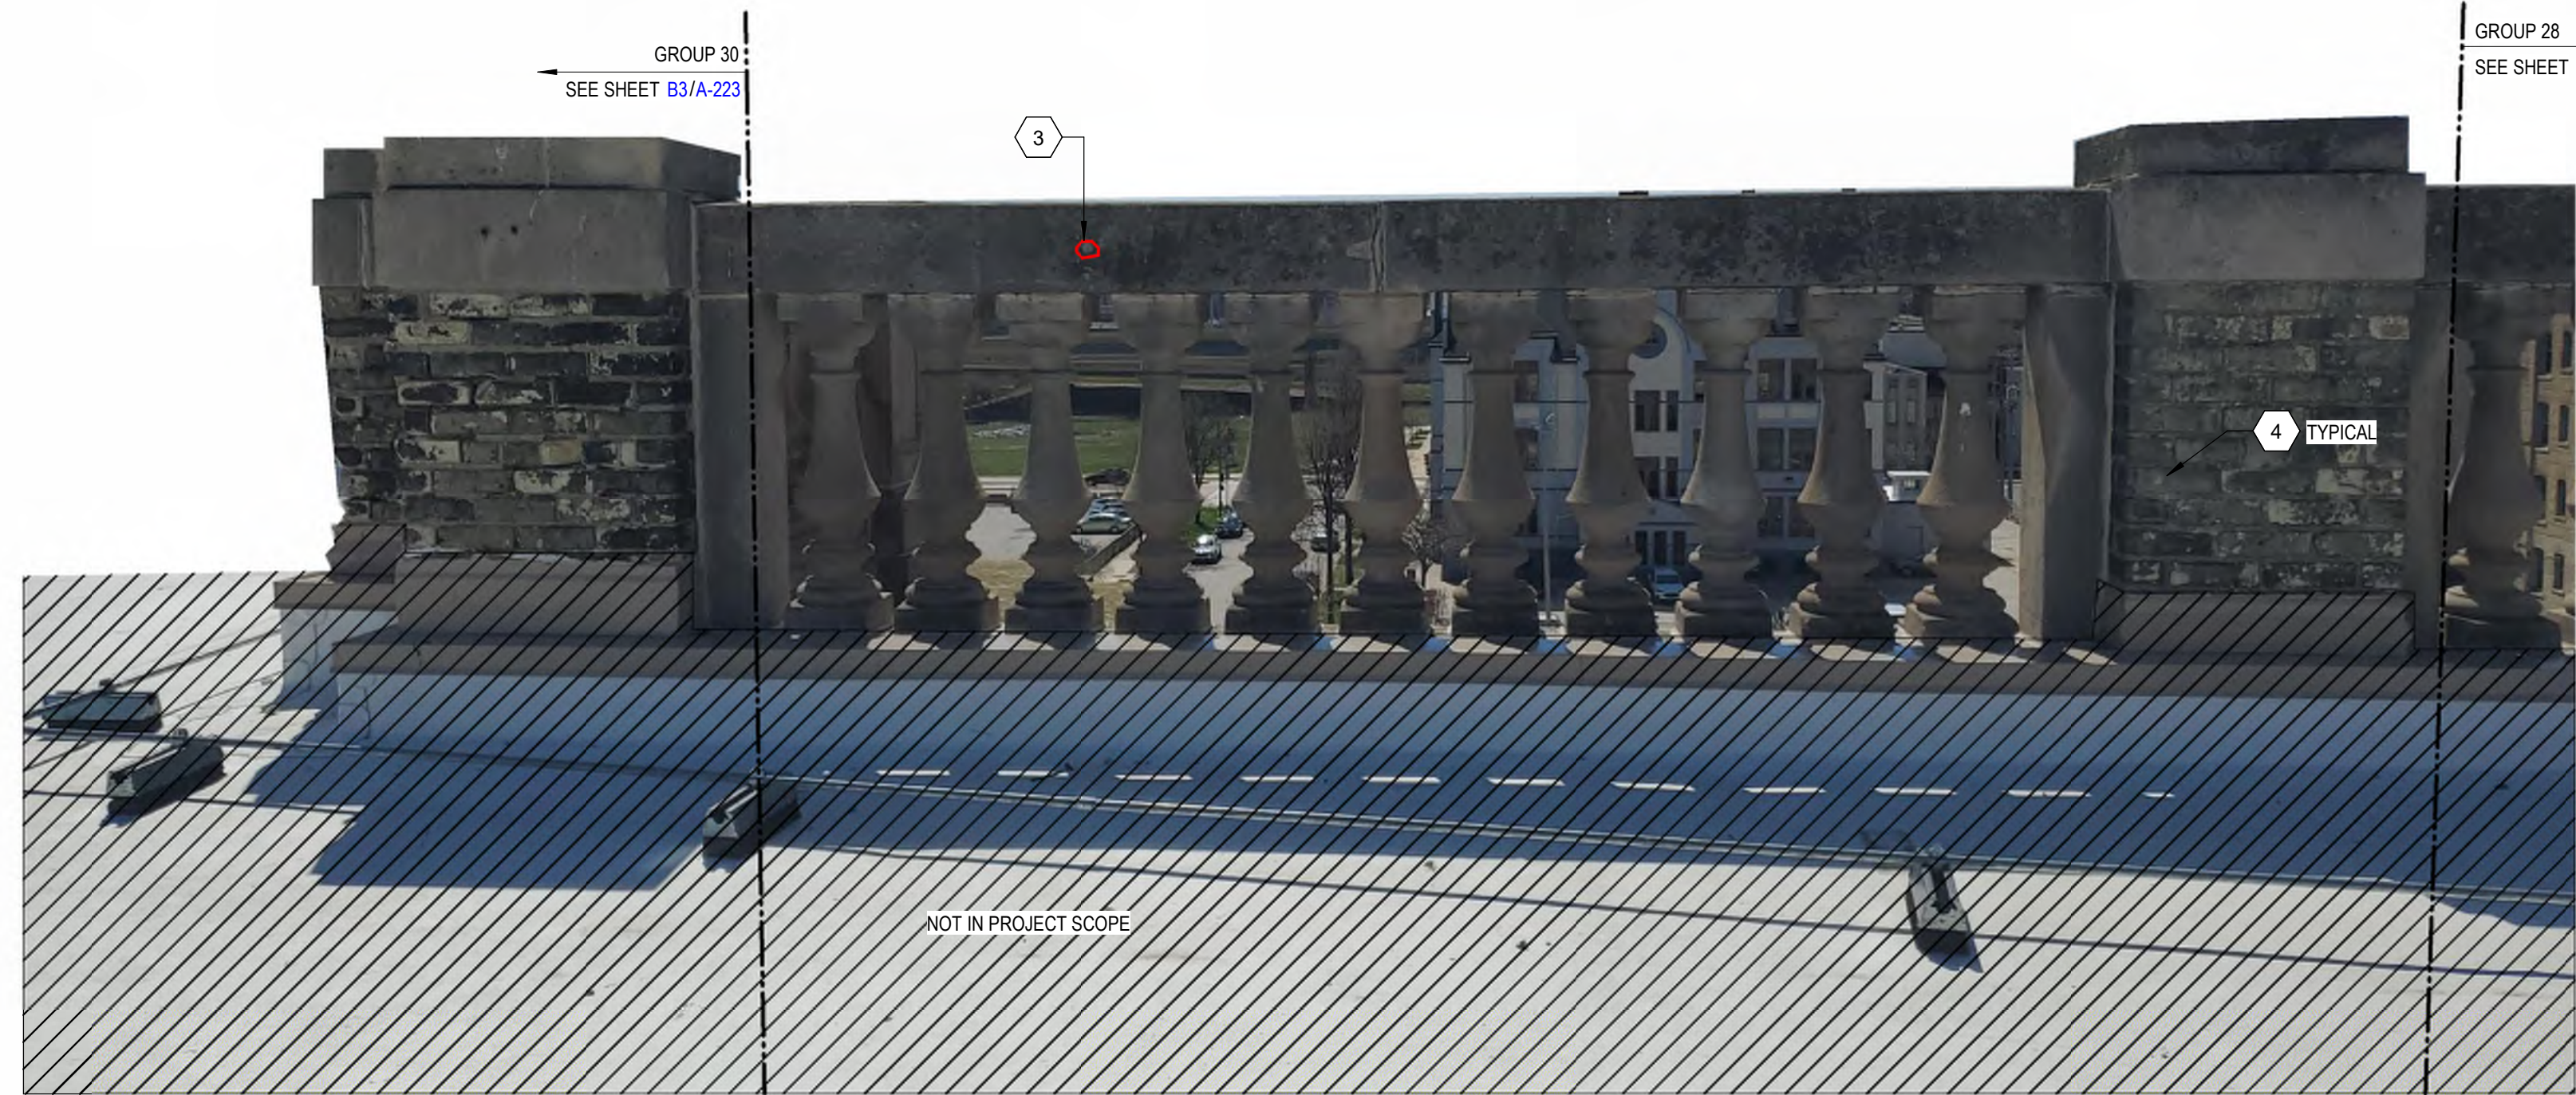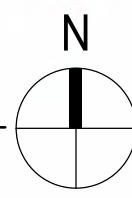


C1 GROUP 29 - SOUTH - INTERIOR ELEVATION OF SPINDLES
NTS

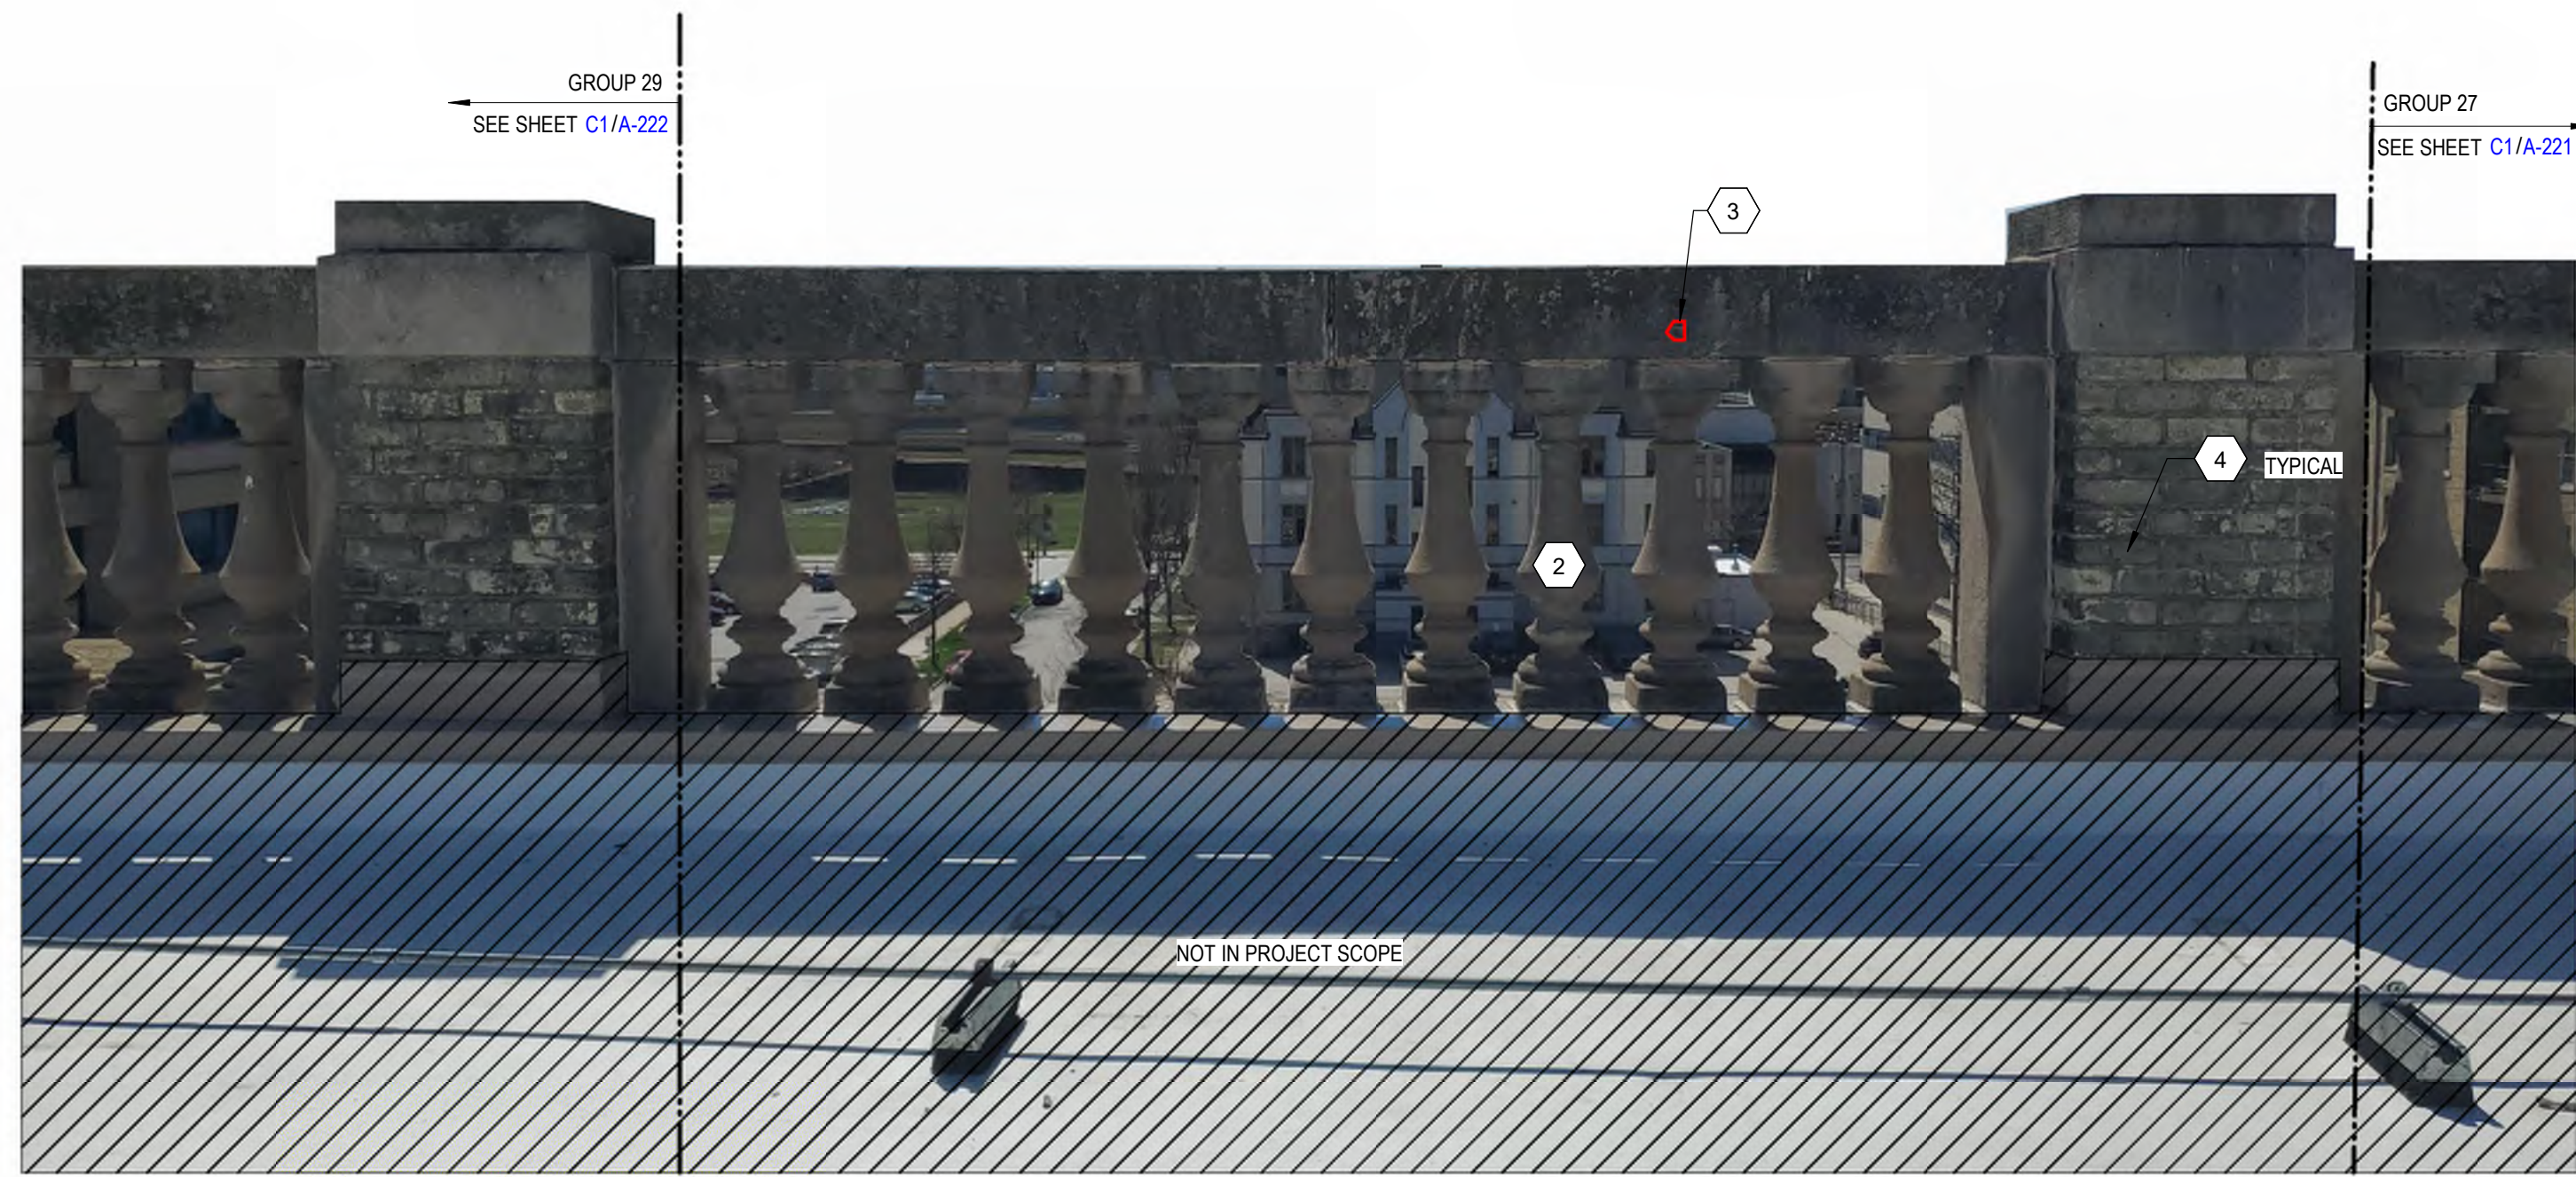

C4 GROUP 28 - SOUTH - INTERIOR ELEVATION OF SPINDLES
NTS



A1 GROUP 29 - SOUTH - EXTERIOR ELEVATION OF SPINDLES
NTS

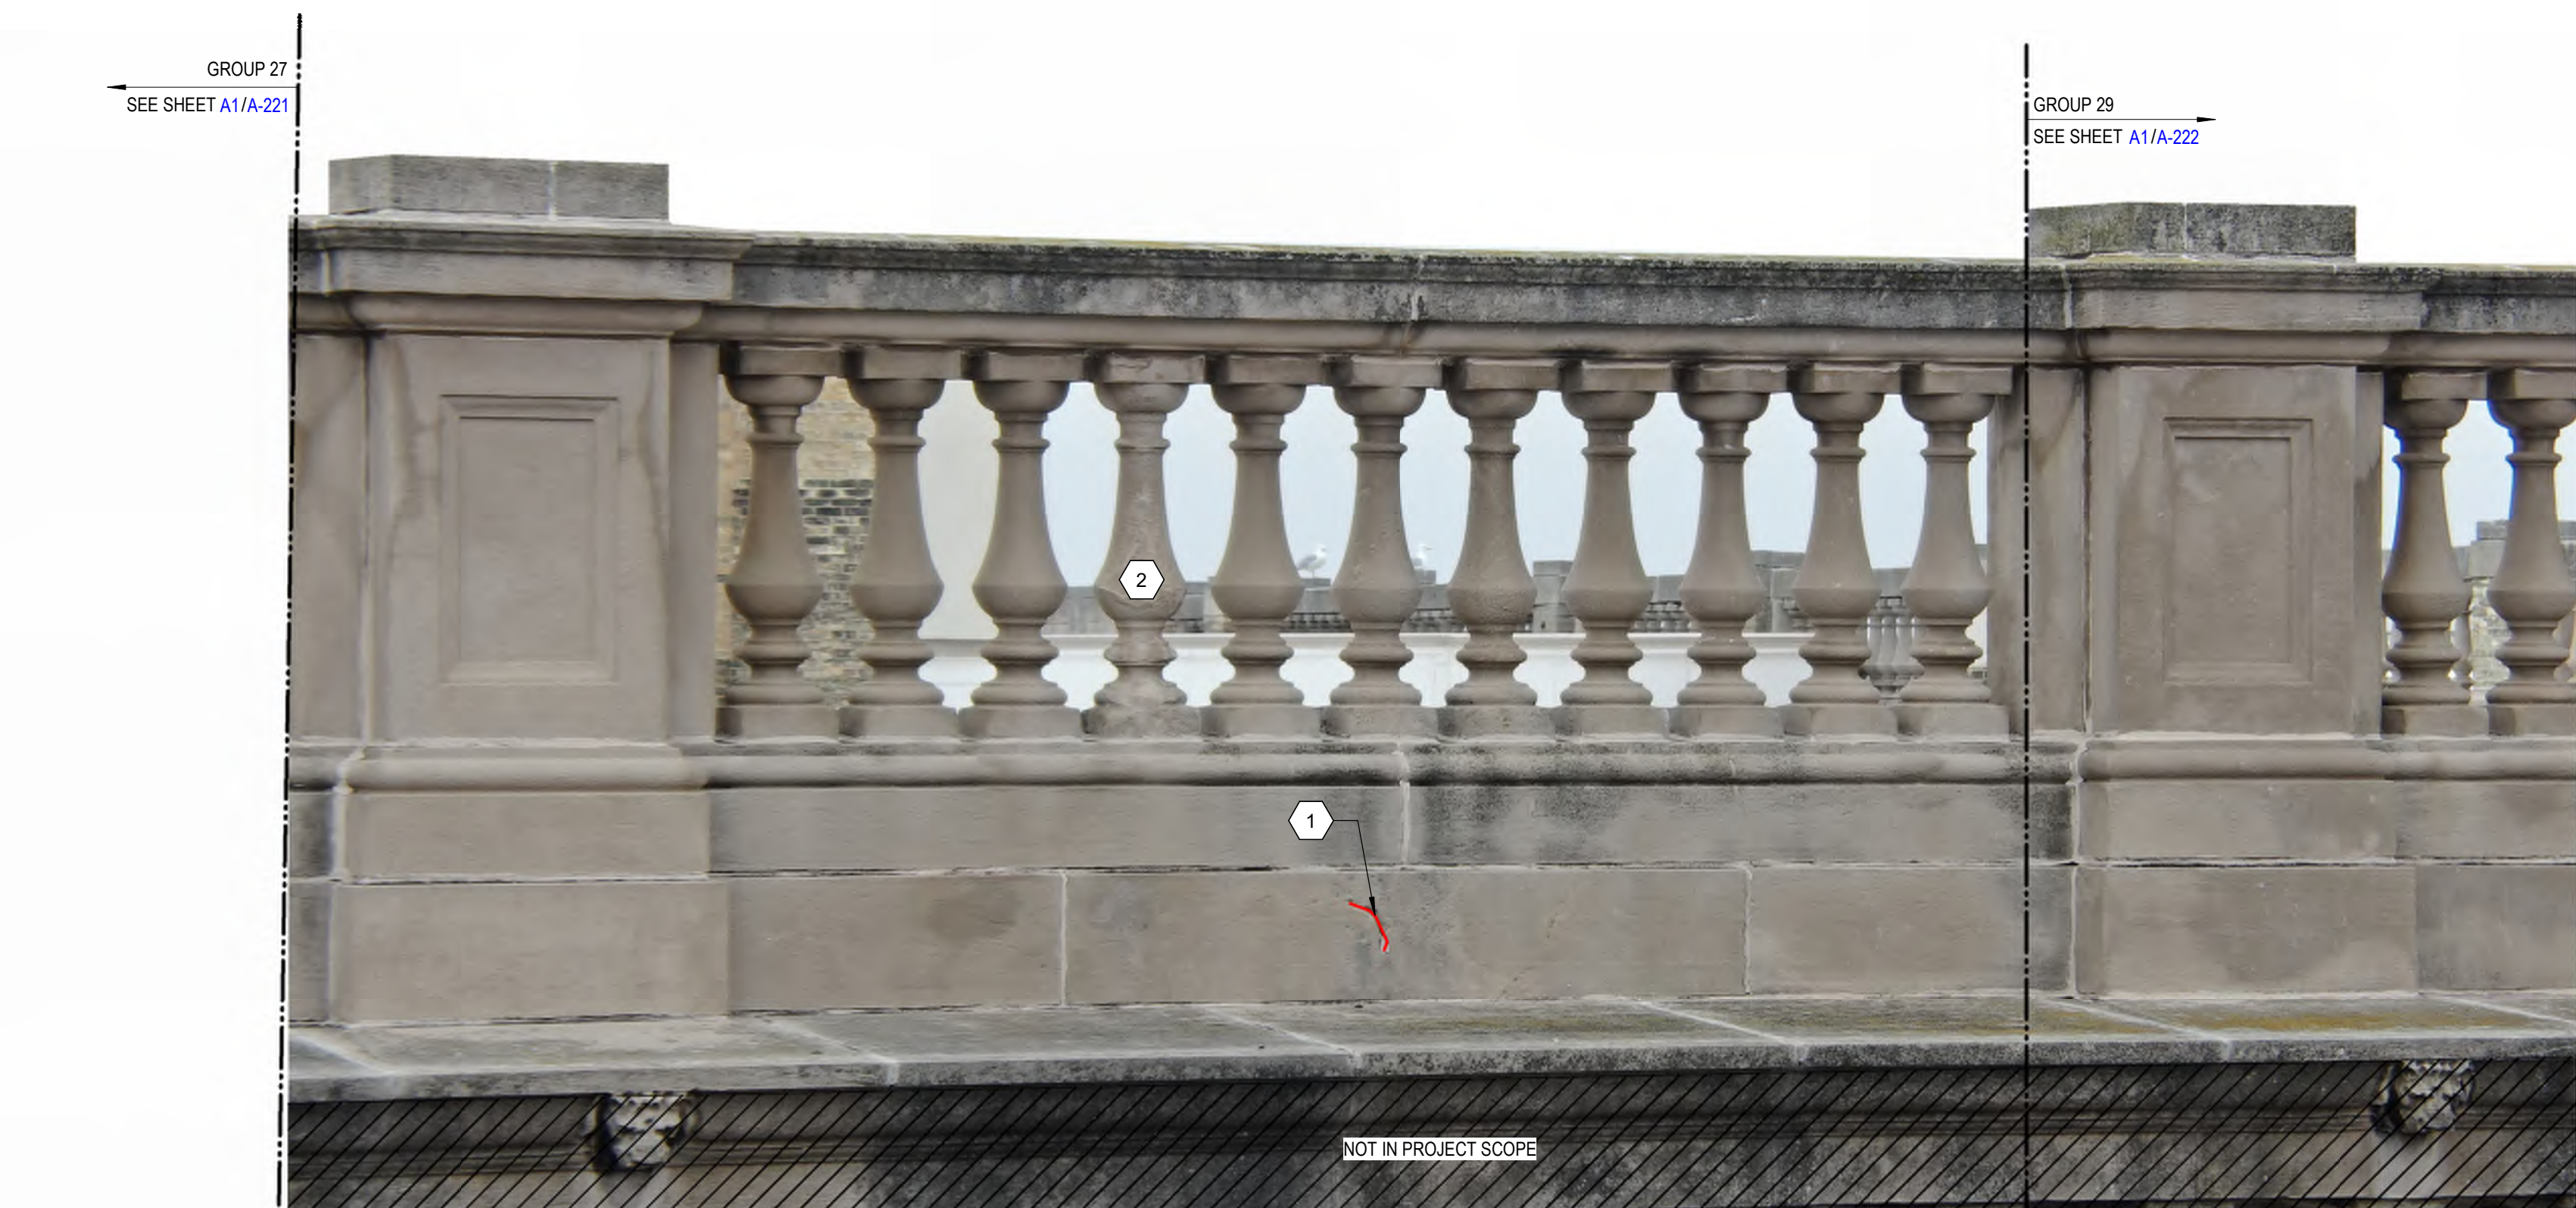

A4 GROUP 28 - SOUTH - EXTERIOR ELEVATION OF SPINDLES
NTS

SHEET NOTES

- 1 CRACK TO BE ROUTED AND POINTED WITH MORTAR FLUSH WITH FACE OF STONE. MORTAR COLOR TO MATCH ADJACENT STONE.
- 2 REMOVE SPINDLE AND REPLACE WITH NEW STONE SPINDLE TO MATCH EXISTING. THE EXISTING PINS AT THE CONNECTIONS SHALL BE REMOVED AND REPLACED WITH STAINLESS STEEL PINS.
- 3 REMOVE LOOSE, UNSOUND OR UNSIGHTLY PATCHES. PATCH FLUSH WITH AN APPROPRIATE STONE PATCHING MATERIAL AS SPECIFIED.
- 4 SEE SHEET A-001 FOR GENERAL REPAIRS TYPICAL TO ALL LOCATIONS.


QUANTITIES

BRICK REPLACEMENTS

GROUP 30 ~31 TOTAL BRICKS


TUCKPOINTING

GROUP 30 19 SF

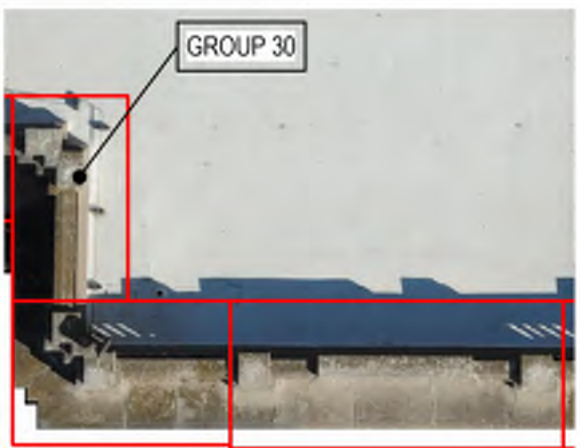

KEY PLAN

NTS

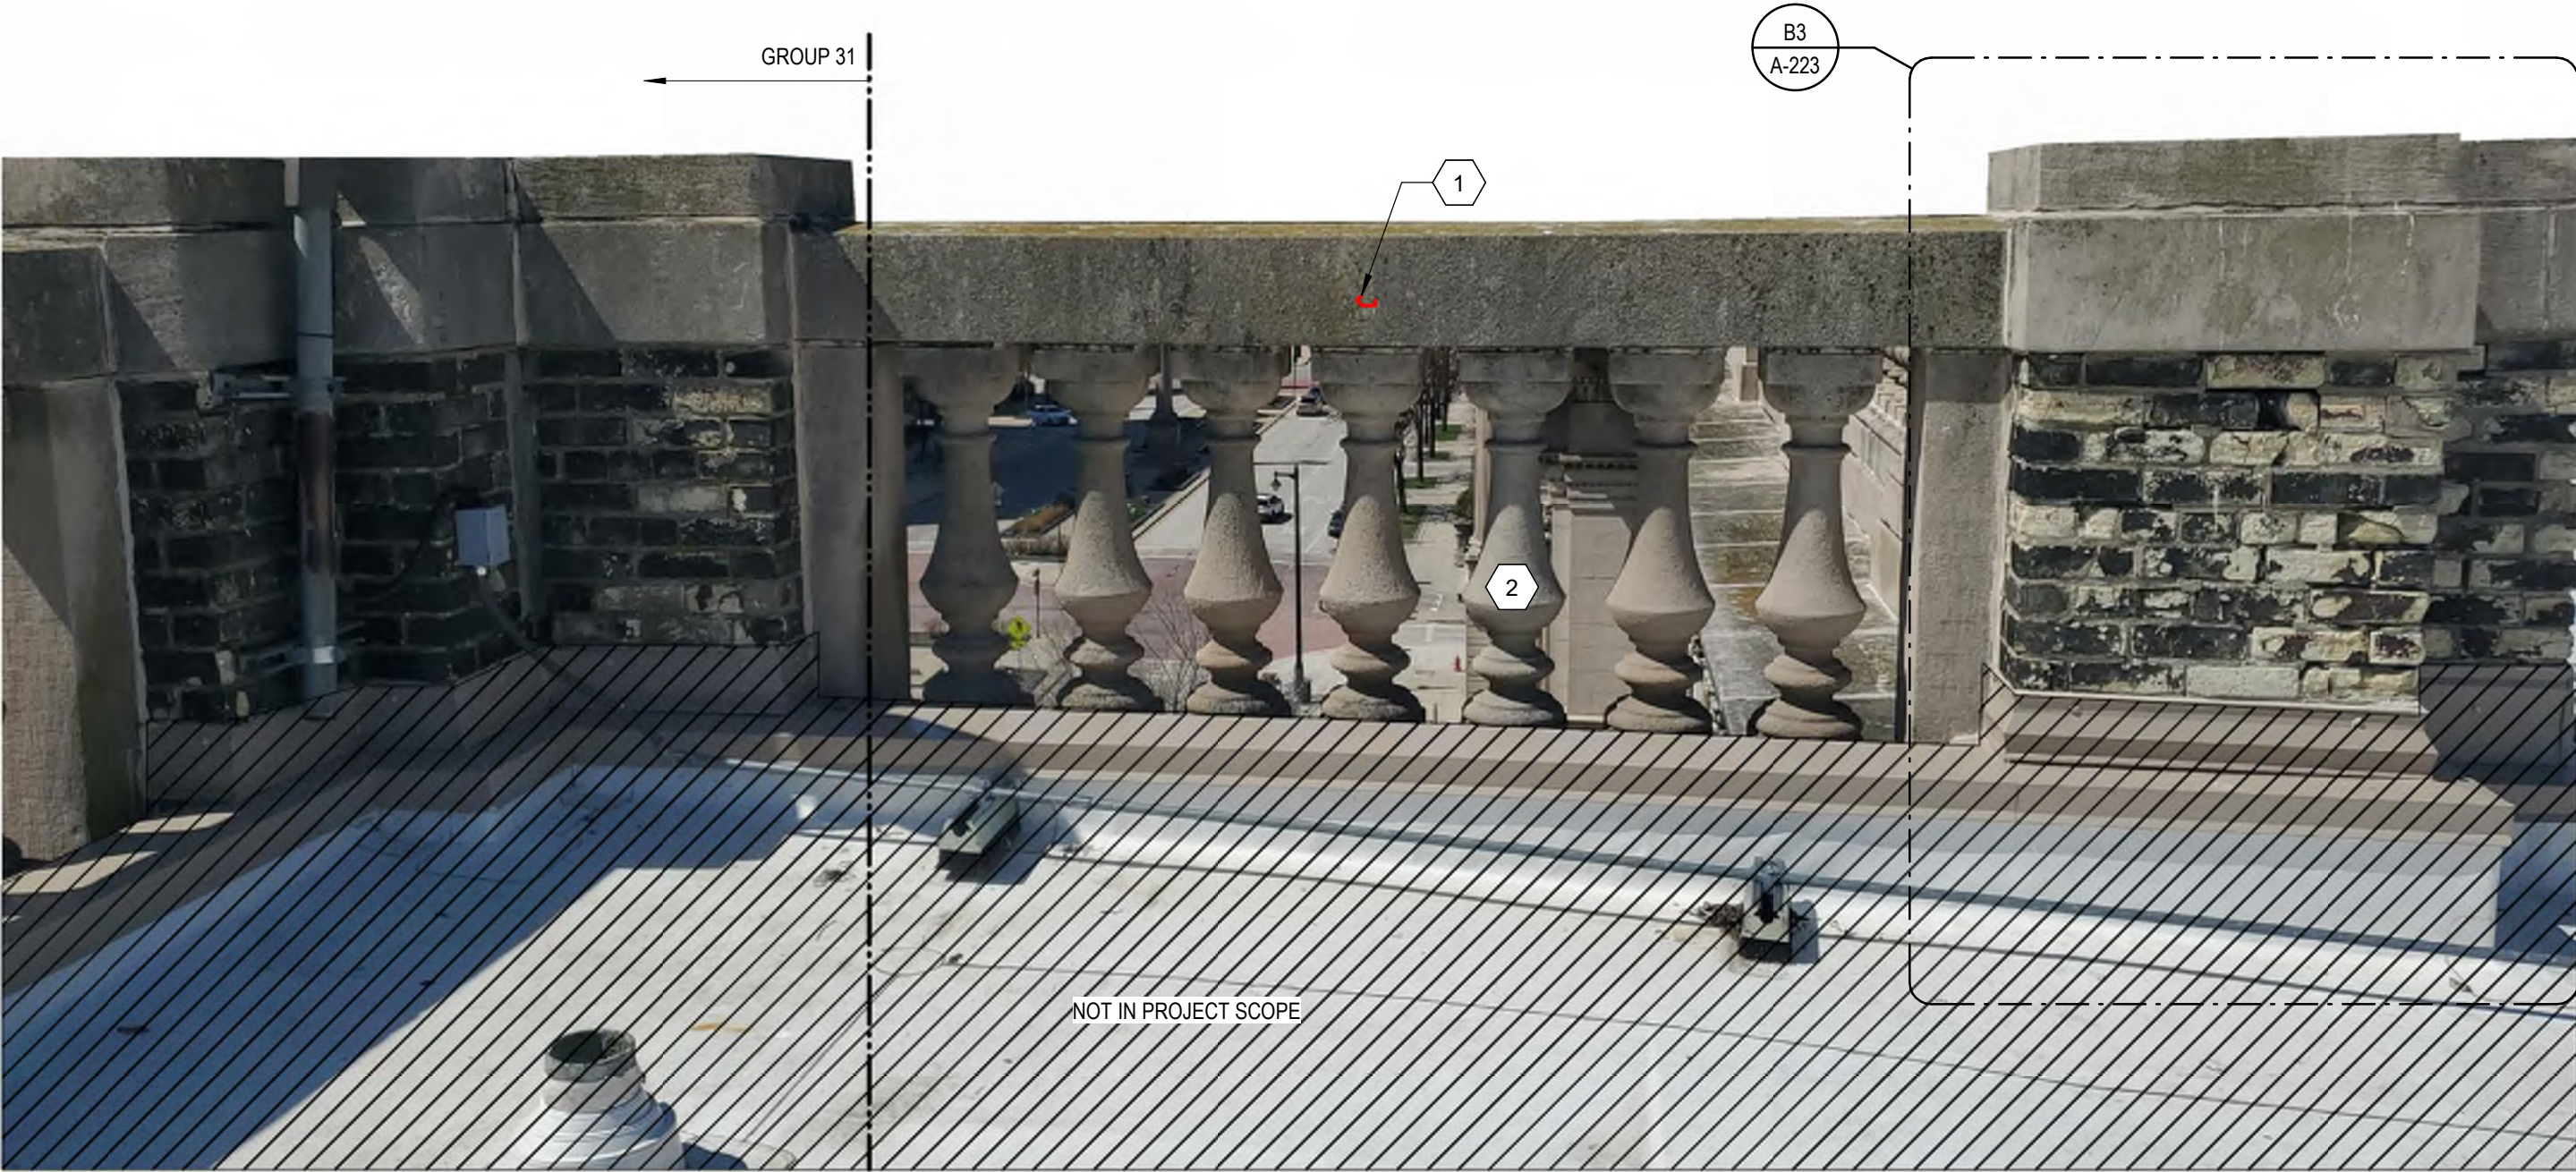

B1 GROUP 30 - SOUTH - INTERIOR ELEVATION OF SPINDLES
NTS



B3 GROUP 30 - SOUTH - INTERIOR ELEVATION OF SPINDLES
NTS



A1 GROUP 30 - SOUTH - EXTERIOR ELEVATION OF SPINDLES
NTS



PROJECT TITLE:
FACADE RESTORATION

814 W WISCONSIN AVE
MILWAUKEE, WISCONSIN, 53233

ISSUE:

PROJECT INFORMATION:

PROJECT NUMBER: 2026-0333
DATE: 2026-05-18
DRAWN BY: NRC
CHECKED BY: TJE
APPROVED BY: MJL
SCALE: AS NOTED

SHEET TITLE:

GROUP 31 PROJECT SCOPE

SHEET NUMBER:

A-224

3 REMOVE LOOSE, UNSOUND OR UNSIGHTLY PATCHES. PATCH FLUSH WITH AN
APPROPRIATE STONE PATCHING MATERIAL AS SPECIFIED.

4 SEE SHEET A-001 FOR GENERAL REPAIRS TYPICAL TO ALL LOCATIONS.

5 SURFACES EXPERIENCING SIGNIFICANT RAVELING SHALL BE COATED WITH
VAPOR-PERMEABLE WATER-REPELLENT.




BRICK REPLACEMENTS

GROUP 31: -11 TOTAL BRICKS


TUCKPOINTING

GROUP 31: 13.00 SP

NTS

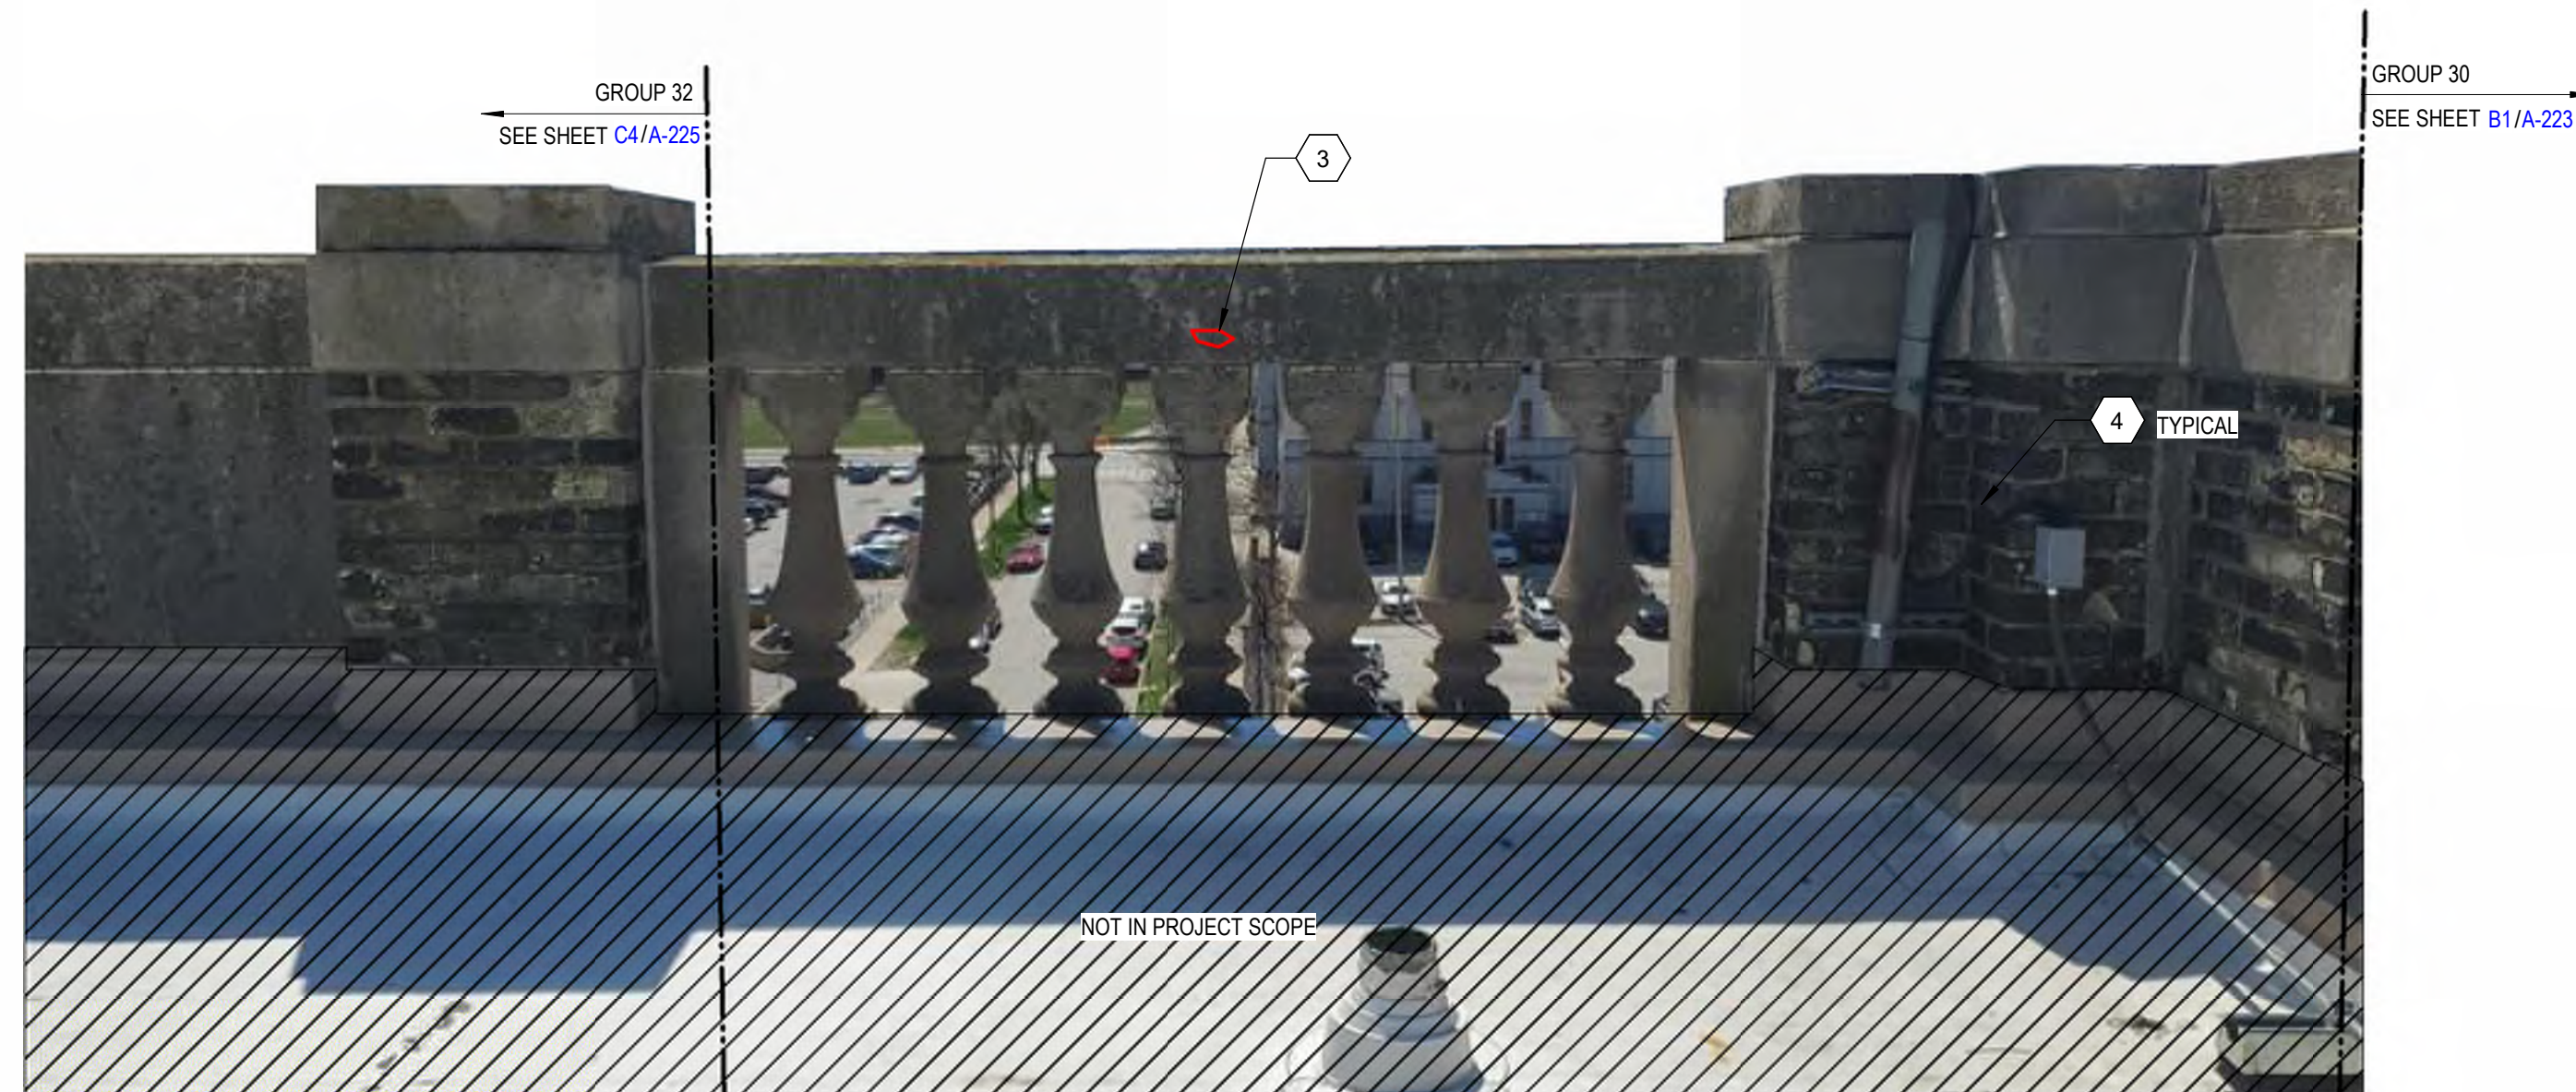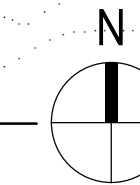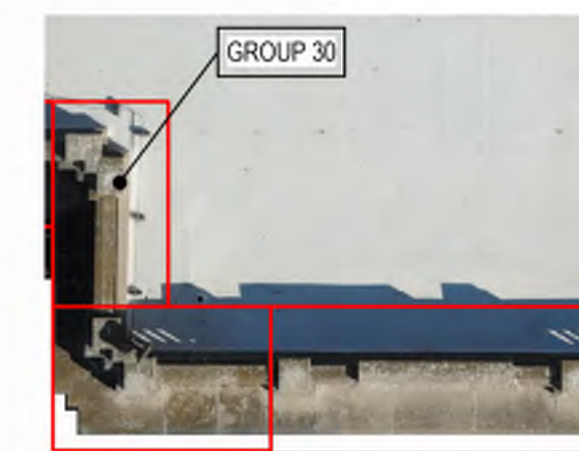


C1 GROUP 31 - SOUTH - INTERIOR ELEVATION OF SPINDLES

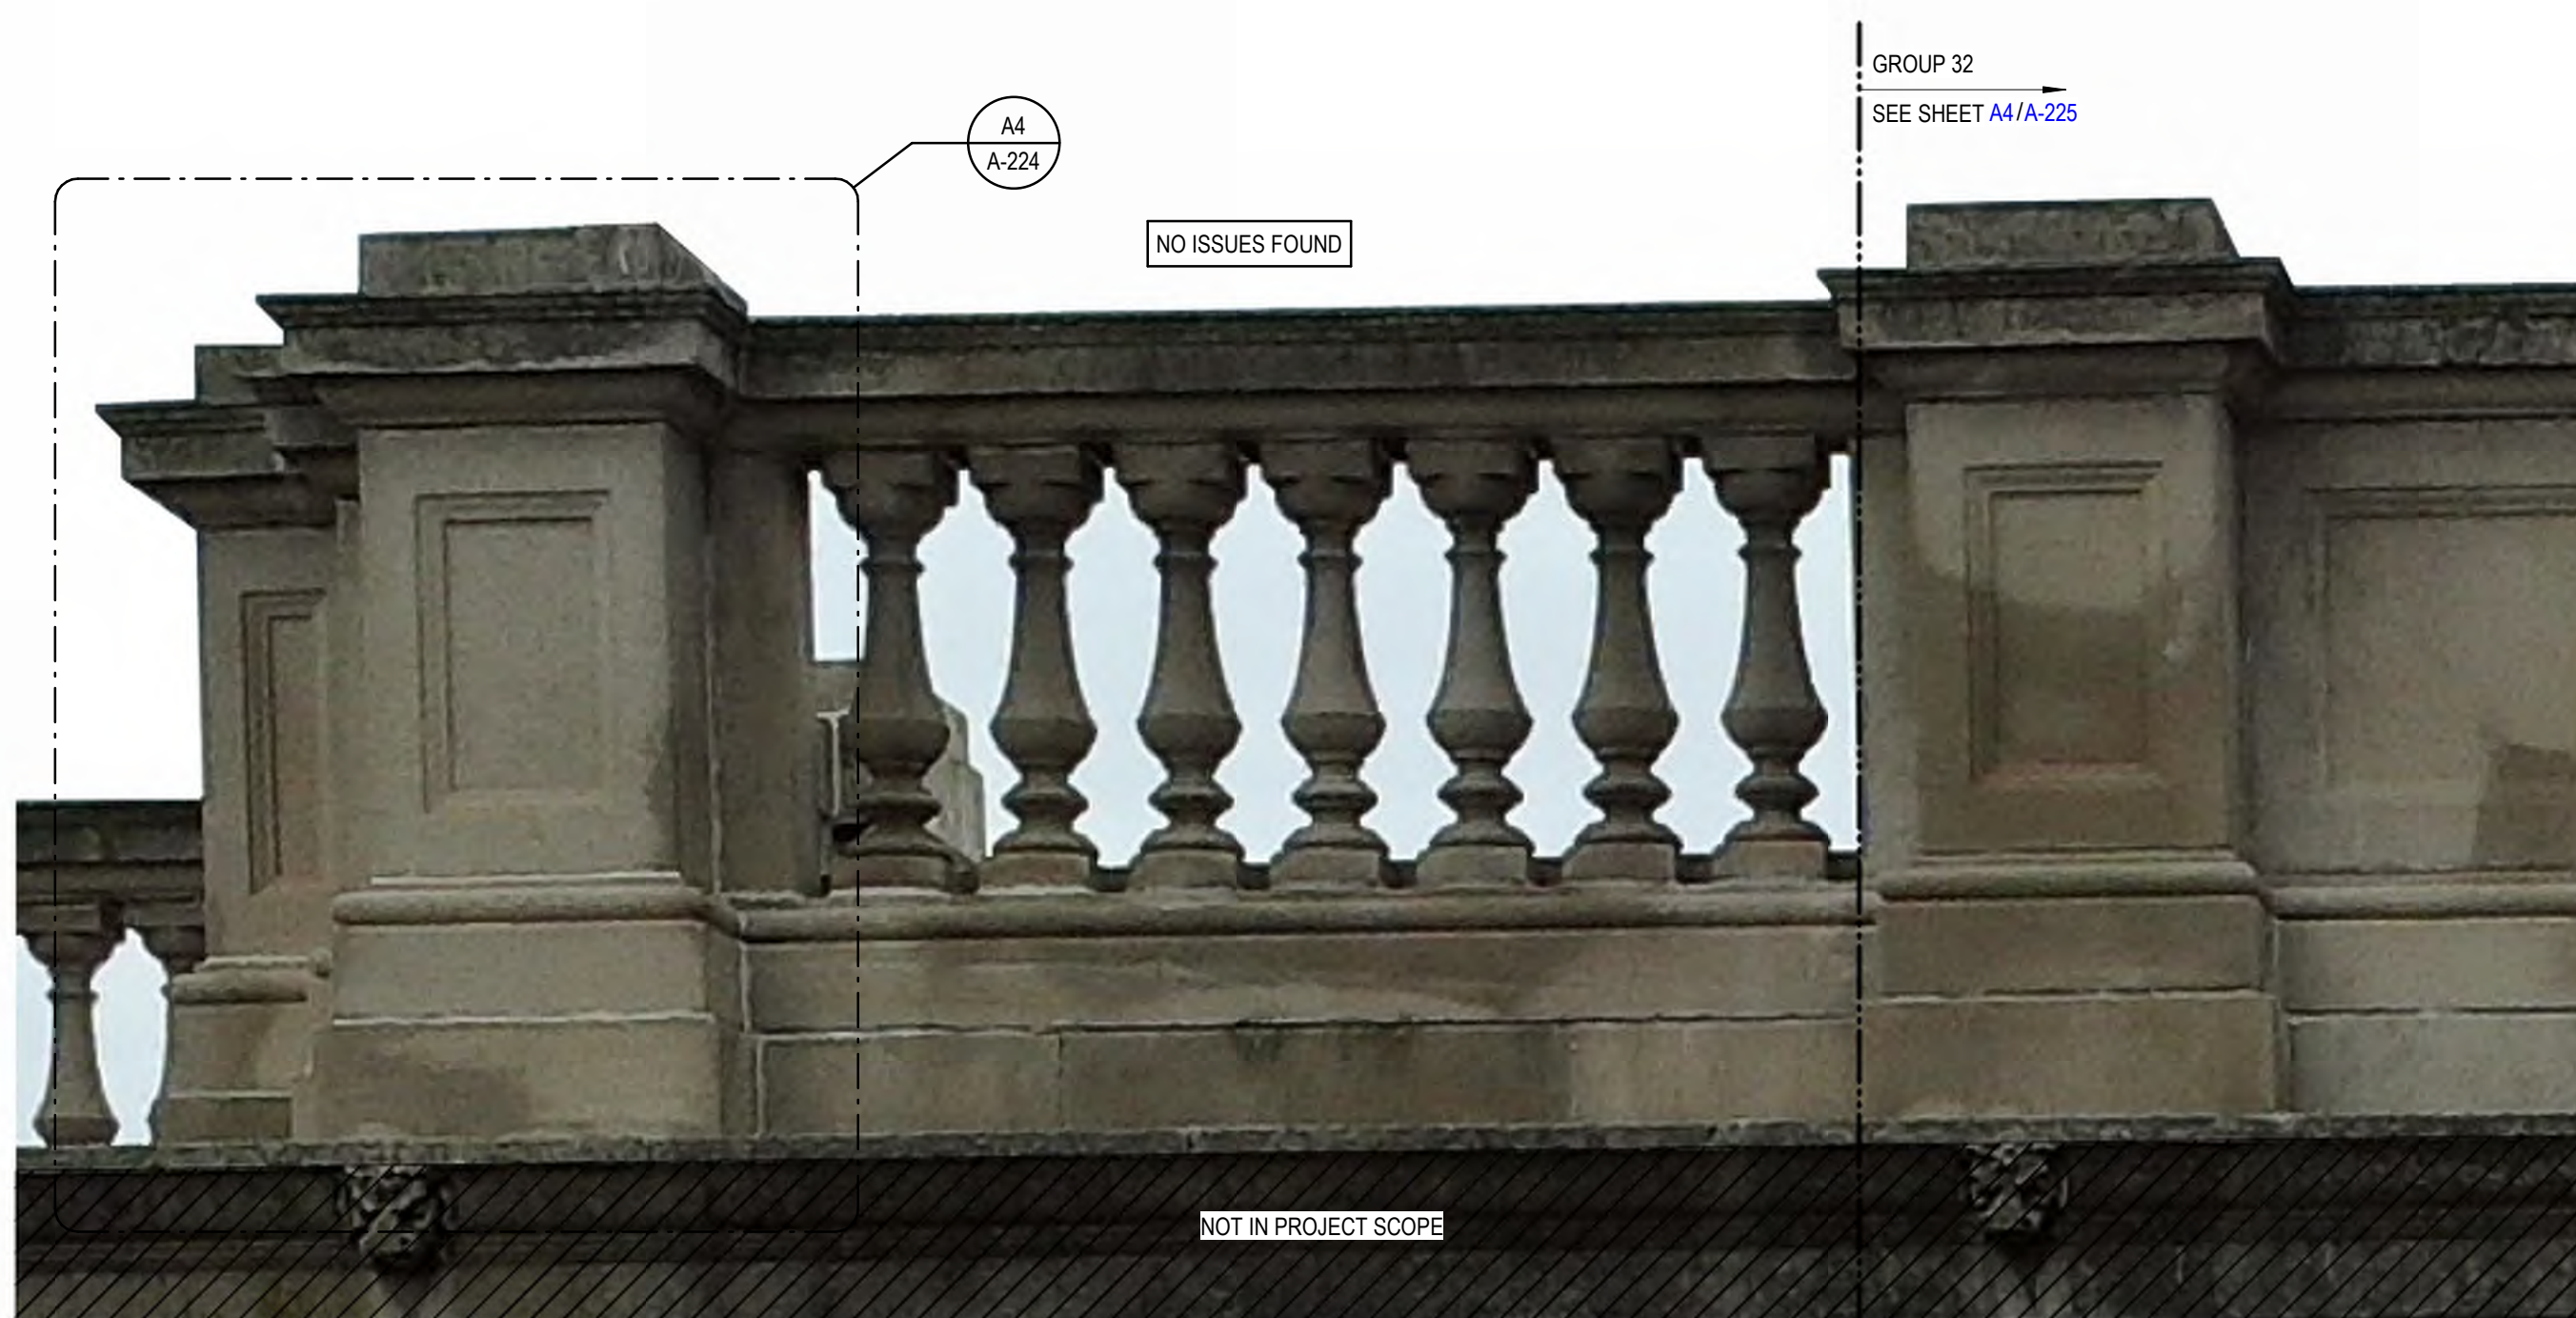

A1 GROUP 31 - SOUTH - INTERIOR ELEVATIONS OF SPINDLES



A4 GROUP 31 - SOUTH - EXTERIOR ELEVATION OF SPINDLES

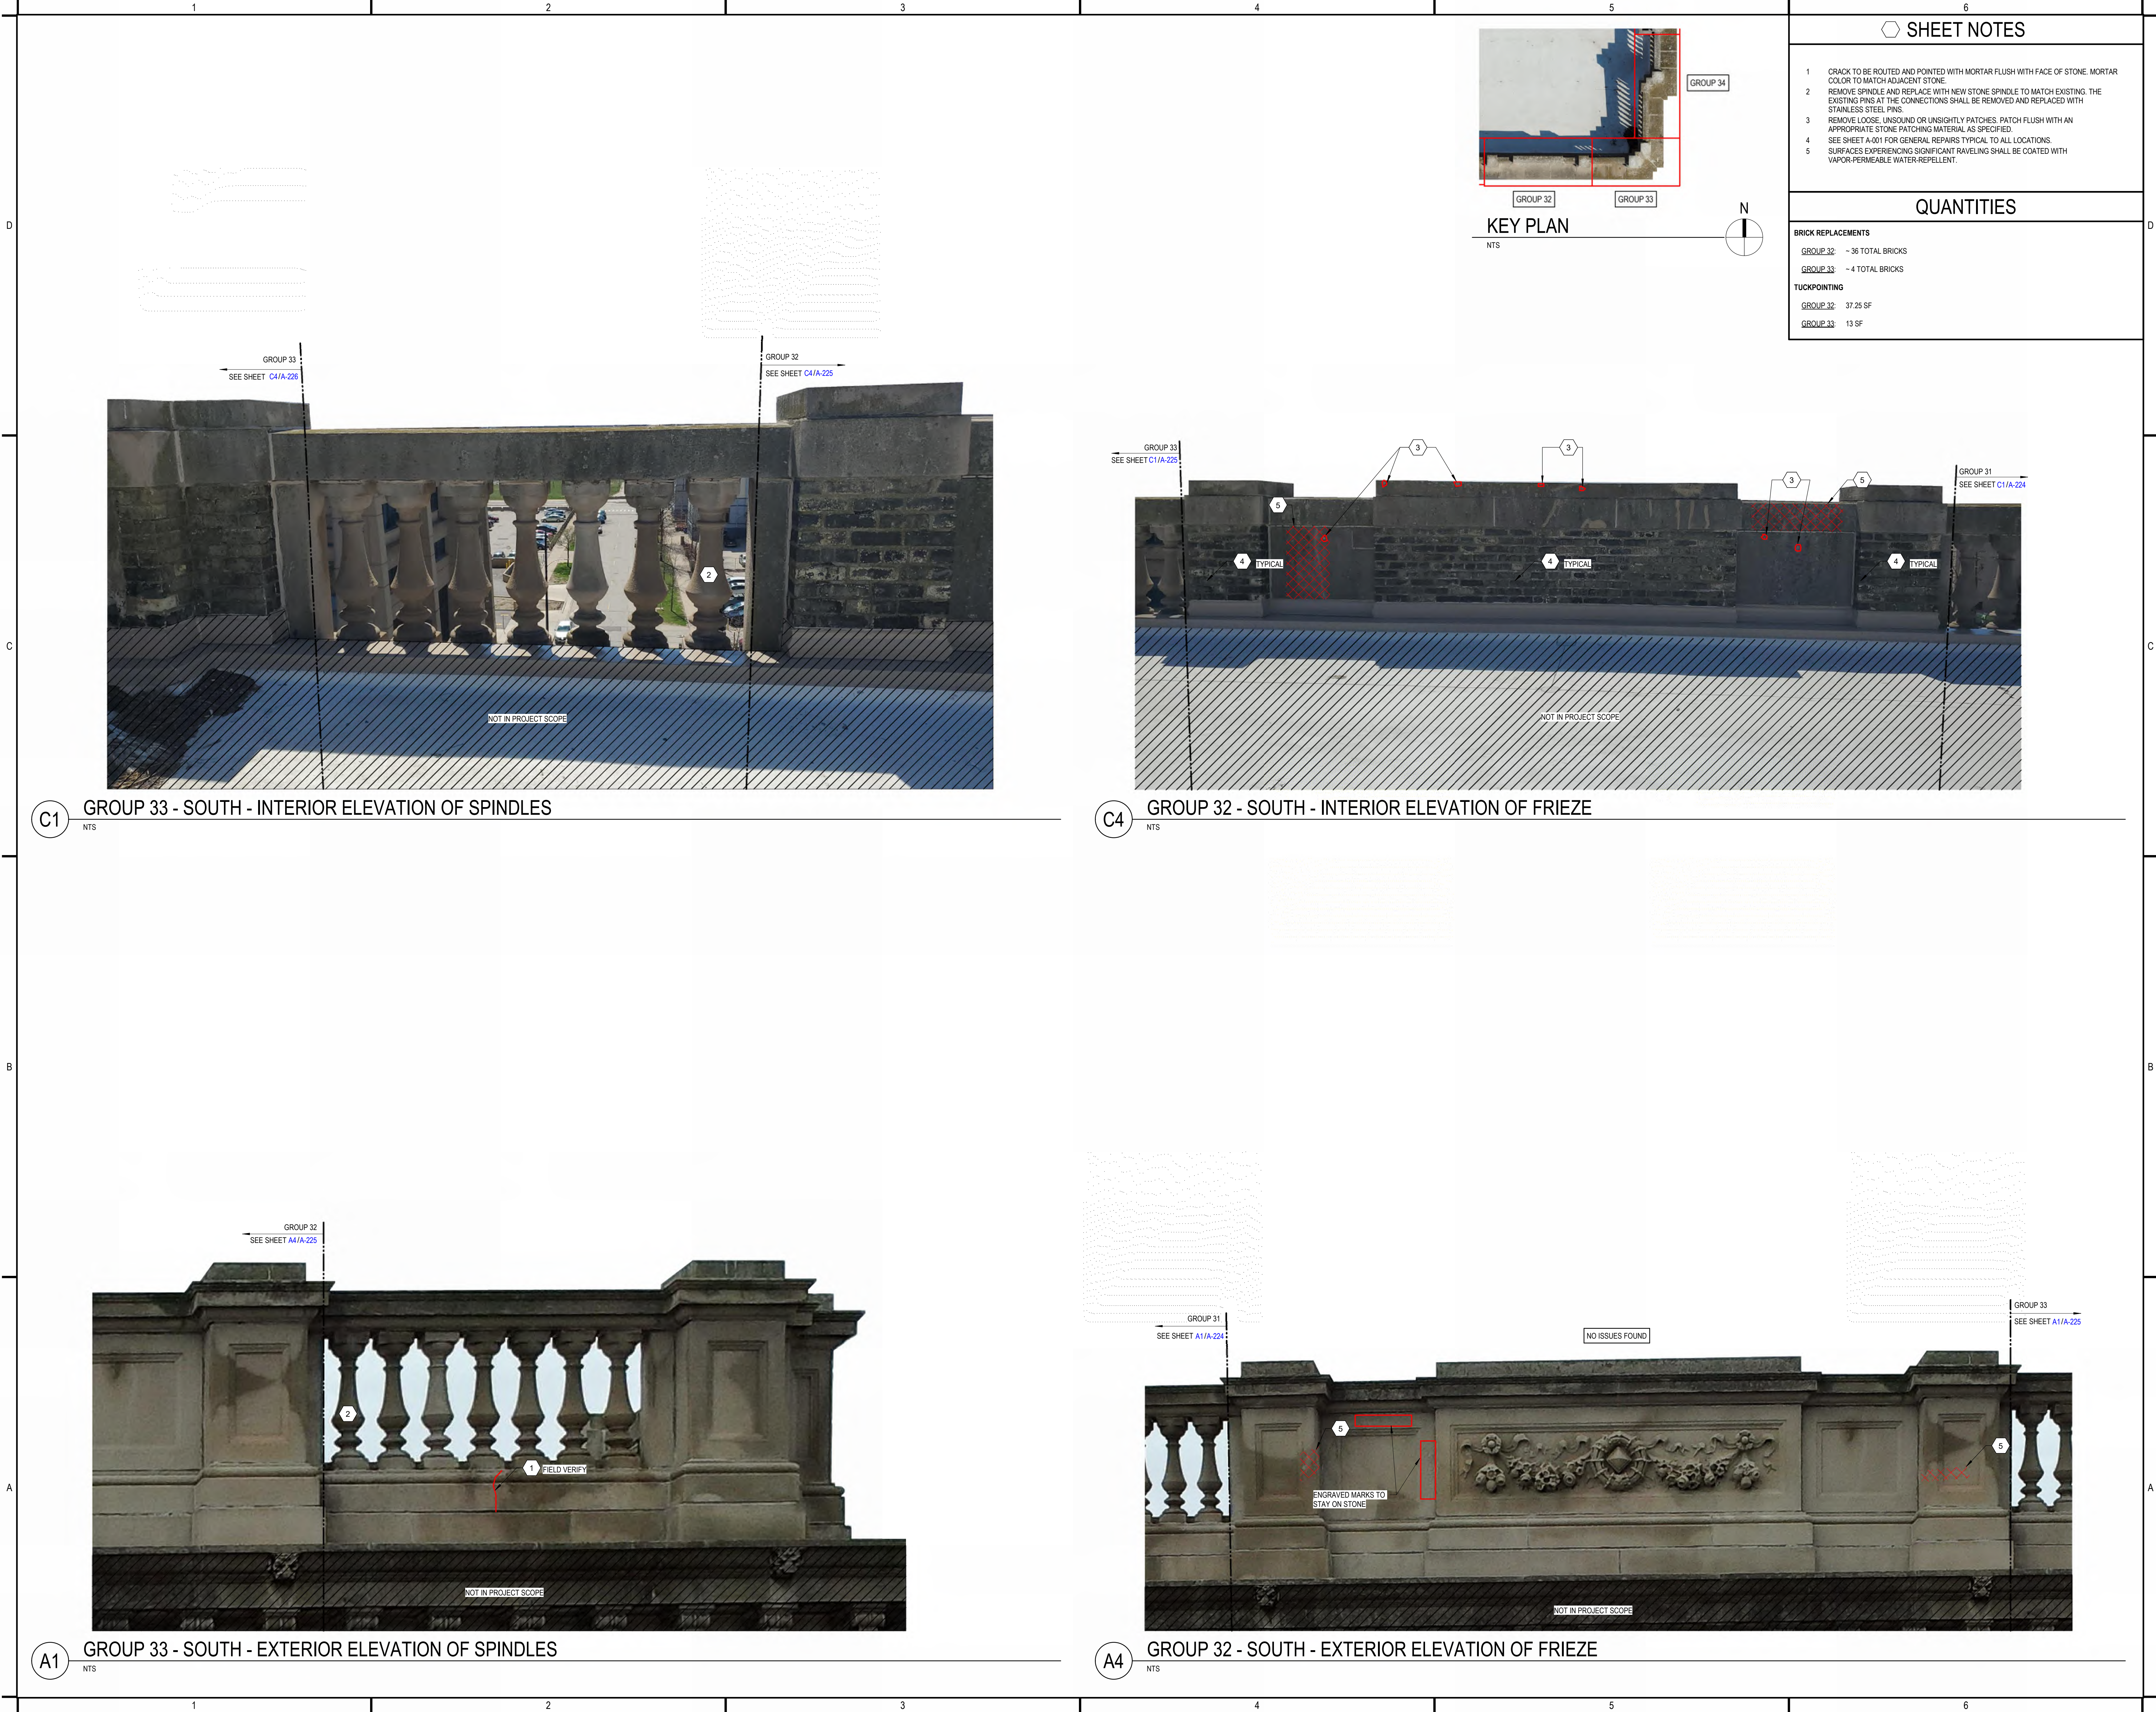



275 West Wisconsin Avenue,
Suite 300
Milwaukee, WI 53203
414 / 259 1500

www.graef-usa.com

CLIENT:

MILWAUKEE PUBLIC LIBRARY

PROJECT TITLE:

FACADE RESTORATION

814 W WISCONSIN AVE
MILWAUKEE, WISCONSIN, 53233

ISSUE:

PROJECT INFORMATION:

PROJECT NUMBER: 2026-0333

DATE: 2026-05-18

DRAWN BY: NRC

CHECKED BY: TJE

APPROVED BY: MJL


SCALE: AS NOTED

SHEET TITLE:

GROUP 32 AND 33 PROJECT SCOPE

SHEET NUMBER:

A-225

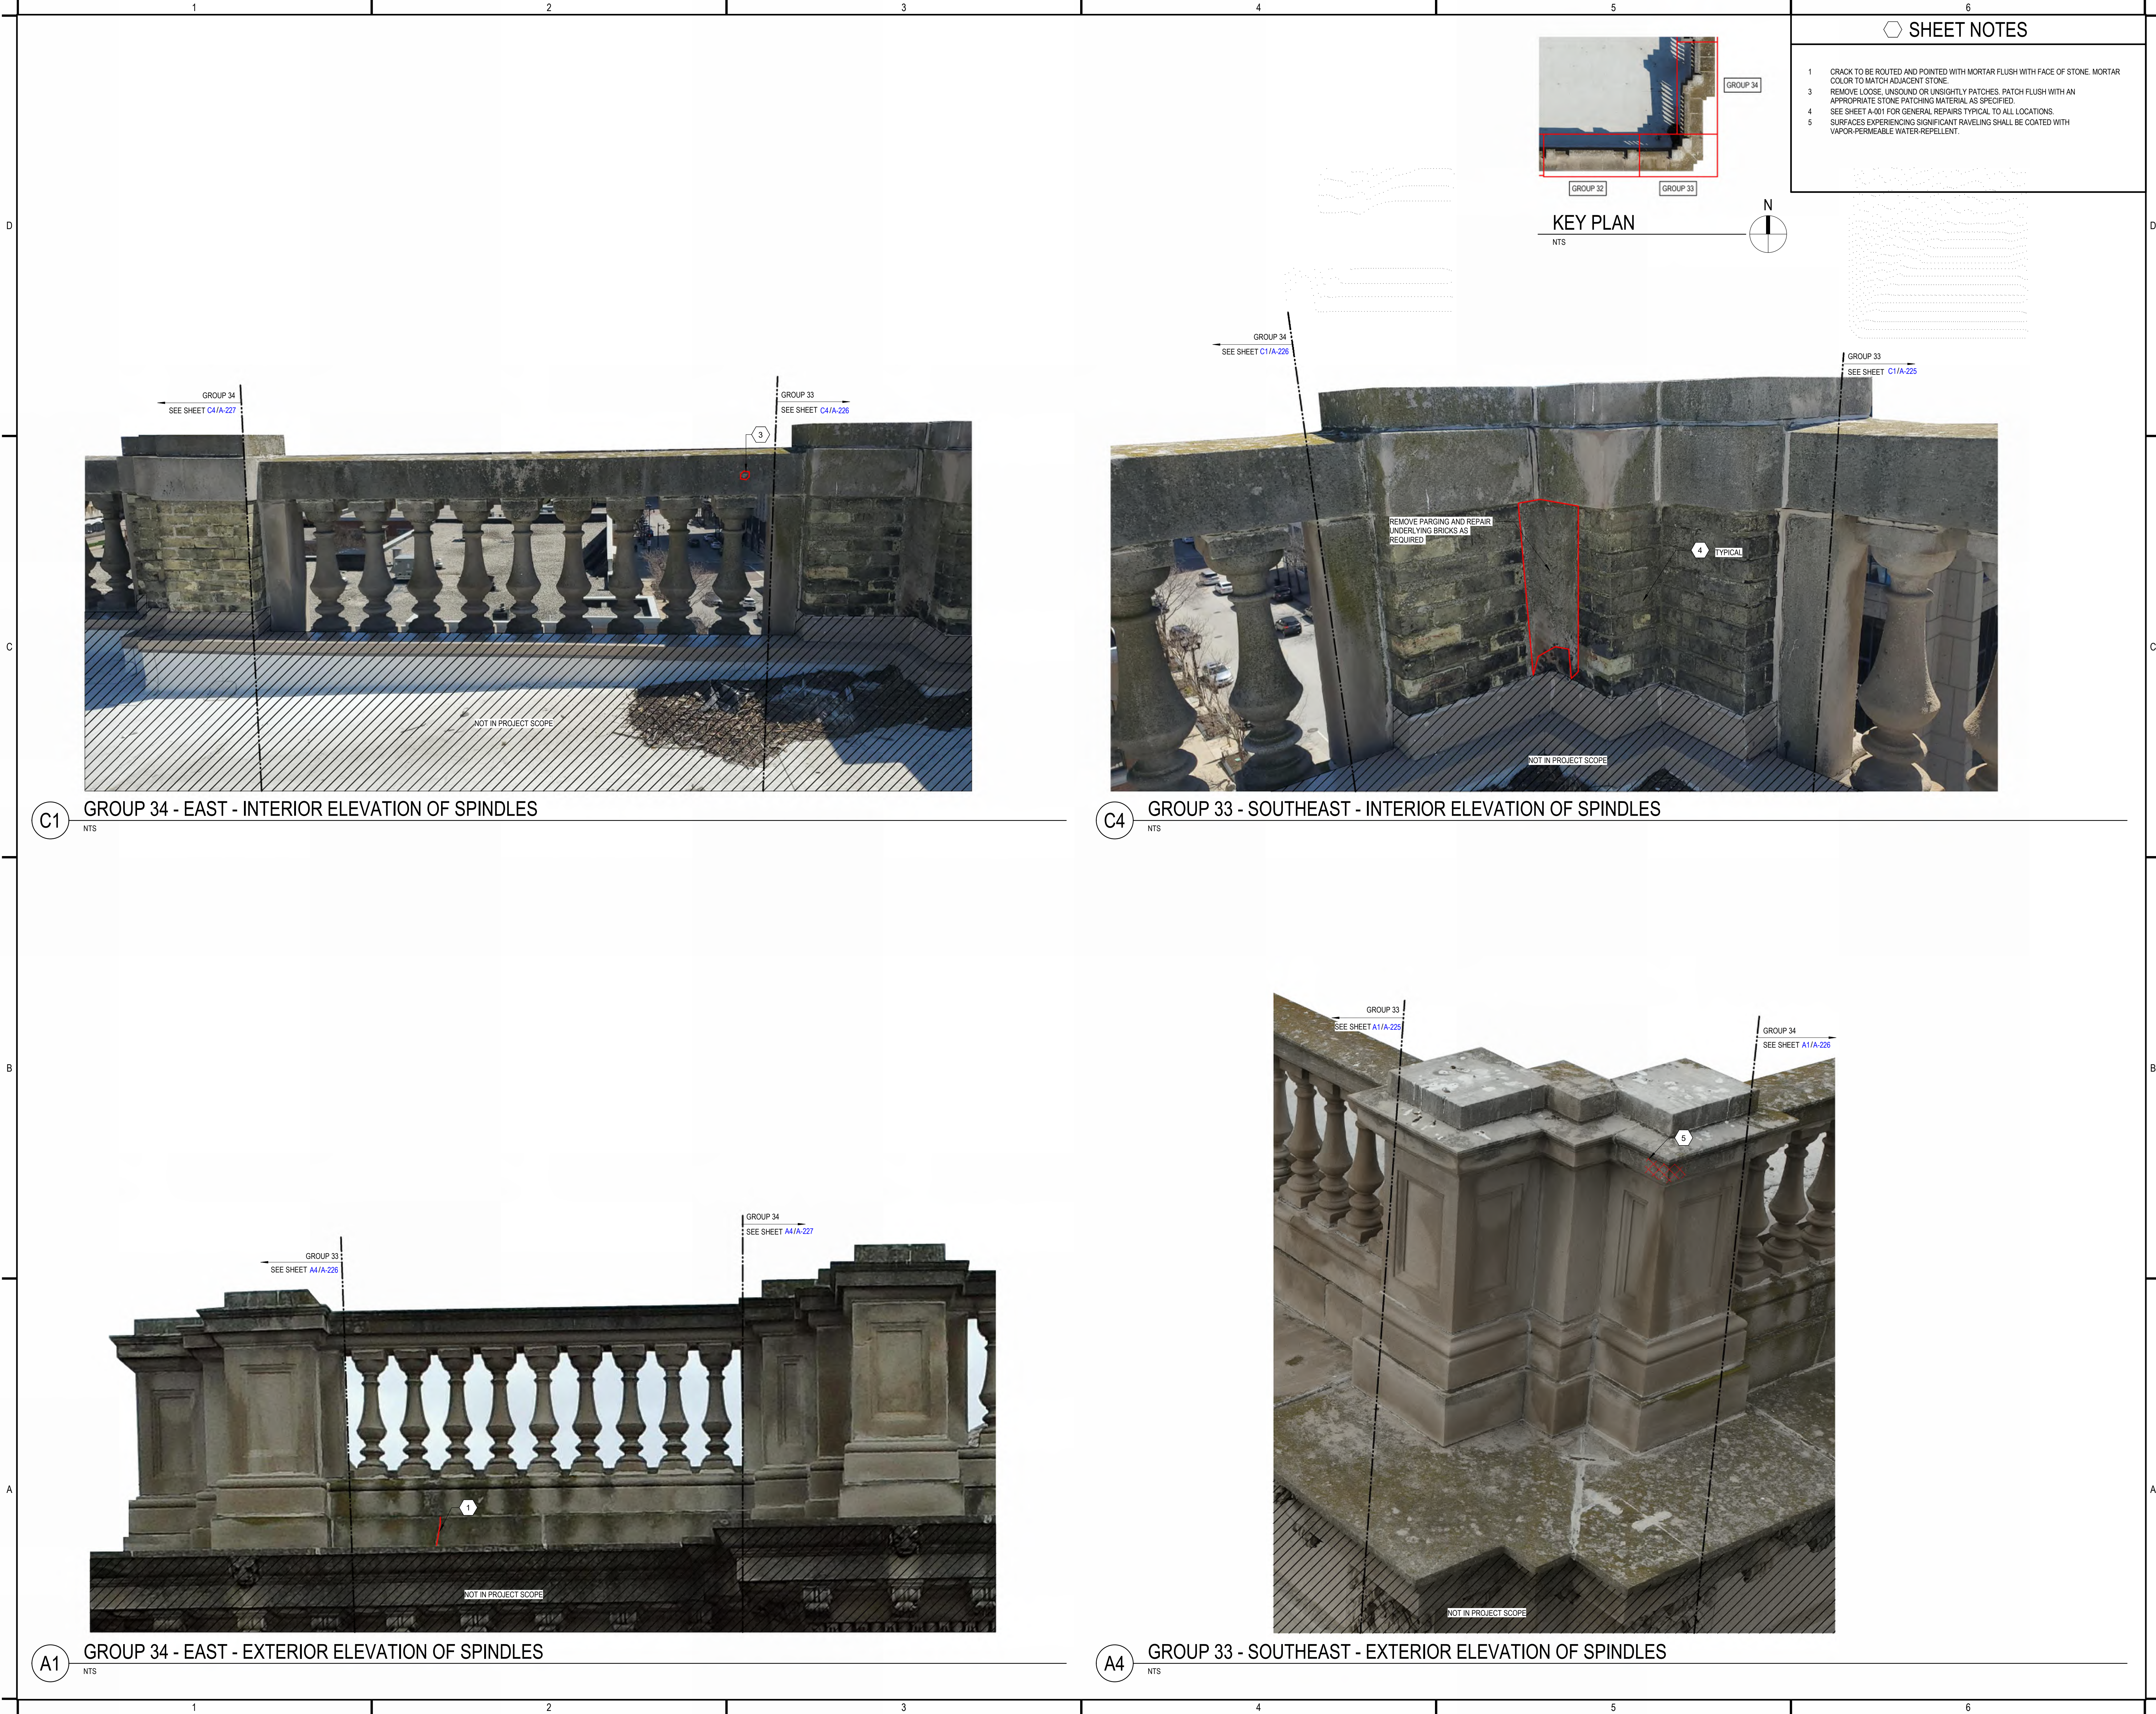

GRāEF

275 West Wisconsin Avenue,
Suite 300
Milwaukee, WI 53203
414 / 259 1500

www.graef-usa.com

CLIENT:
MILWAUKEE PUBLIC LIBRARY

PROJECT TITLE:
FACADE RESTORATION

814 W WISCONSIN AVE
MILWAUKEE, WISCONSIN, 53233

ISSUE:

PROJECT INFORMATION:

PROJECT NUMBER: 2026-0333
DATE: 2026-05-18
DRAWN BY: NRC
CHECKED BY: TJE
APPROVED BY: MJL
SCALE: AS NOTED

SHEET TITLE:
GROUP 33 AND 34 PROJECT SCOPE

SHEET NUMBER:
A-226



C1 GROUP 34 AND 35 - EAST - INTERIOR ELEVATION OF SPINDLES
NTS

C4 GROUP 34 - EAST - INTERIOR ELEVATION OF SPINDLES
NTS



A1 GROUP 34 AND 35 - EAST - EXTERIOR ELEVATION OF SPINDLES
NTS

A4 GROUP 34 - EAST - EXTERIOR ELEVATION OF SPINDLES
NTS

123456

KEY PLAN

NTS

GROUP 36

GROUP 35

GROUP 34

N

SHEET NOTES

1

SEE SHEET A-001 FOR GENERAL REPAIRS TYPICAL TO ALL LOCATIONS.

3

REMOVE LOOSE, UNSOUND OR UNSIGHTLY PATCHES. PATCH FLUSH WITH AN APPROPRIATE STONE PATCHING MATERIAL AS SPECIFIED.

4

SEE SHEET A-001 FOR GENERAL REPAIRS TYPICAL TO ALL LOCATIONS.

5

SURFACES EXPERIENCING SIGNIFICANT RAVELING SHALL BE COATED WITH VAPOR-PERMEABLE WATER-REPELLENT.

QUANTITIES

BRICK REPLACEMENTS

GROUP 35

-56 TOTAL BRICKS

TUCKPOINTING

GROUP 35

57 SF

GRāEF

275 West Wisconsin Avenue,
Suite 300
Milwaukee, WI 53203
414 / 259 1500

www.graef-usa.com

CLIENT:

MILWAUKEE PUBLIC LIBRARY

This photograph shows the interior elevations of the frieze for Group 35. The structure is composed of various stone and brick masonry. Callouts include: 'GROUP 36 SEE SHEET C4/A-229' pointing to a brick section on the left; '3' pointing to a crack in the upper stone; '1' pointing to a repair area; '5' pointing to a brick section; '4 TYPICAL' pointing to the main brickwork; and 'GROUP 35 SEE SHEET C1/A-227' pointing to a brick section on the right. A 'NOT IN PROJECT SCOPE' label is at the bottom center. A north arrow is in the top right corner.

C1 GROUP 35 - EAST - INTERIOR ELEVATIONS OF FRIEZE

This photograph shows the exterior elevation of the frieze for Group 35. The structure features a central stone relief and brickwork. Callouts include: 'GROUP 34 SEE SHEET A1/A-227' pointing to a brick section on the left; '5' pointing to a crack in the brickwork; and 'GROUP 36 SEE SHEET A4/A-229' pointing to a brick section on the right. A 'NOT IN PROJECT SCOPE' label is at the bottom center.

A1 GROUP 35 - EAST - EXTERIOR ELEVATION OF FRIEZE

MILWAUKEE PUBLIC LIBRARY

PROJECT TITLE:

FACADE RESTORATION

814 W WISCONSIN AVE
MILWAUKEE, WISCONSIN, 53233

ISSUE:

PROJECT INFORMATION:

PROJECT NUMBER: 2026-0333

DATE: 2026-05-18

DRAWN BY: NRC

CHECKED BY: TJE

APPROVED BY: MJL

SCALE: AS NOTED

SHEET TITLE:

GROUP 35 PROJECT SCOPE

SHEET NUMBER:

A-228

SHEET NOTES

- REMOVE LOOSE, UNSOUND OR UNSIGHTLY PATCHES. PATCH FLUSH WITH AN APPROPRIATE STONE PATCHING MATERIAL AS SPECIFIED.
- SEE SHEET A-201 FOR GENERAL REPAIRS TYPICAL TO ALL LOCATIONS.
- SURFACES EXPERIENCING SIGNIFICANT RAVELING SHALL BE COATED WITH VAPOR-PERMEABLE WATER-REPELLENT.

QUANTITIES

BRICK REPLACEMENTS




GROUP 36 - 15 TOTAL BRICKS

TUCKPOINTING

GROUP 36 18,125 SF


KEY PLAN

NTS

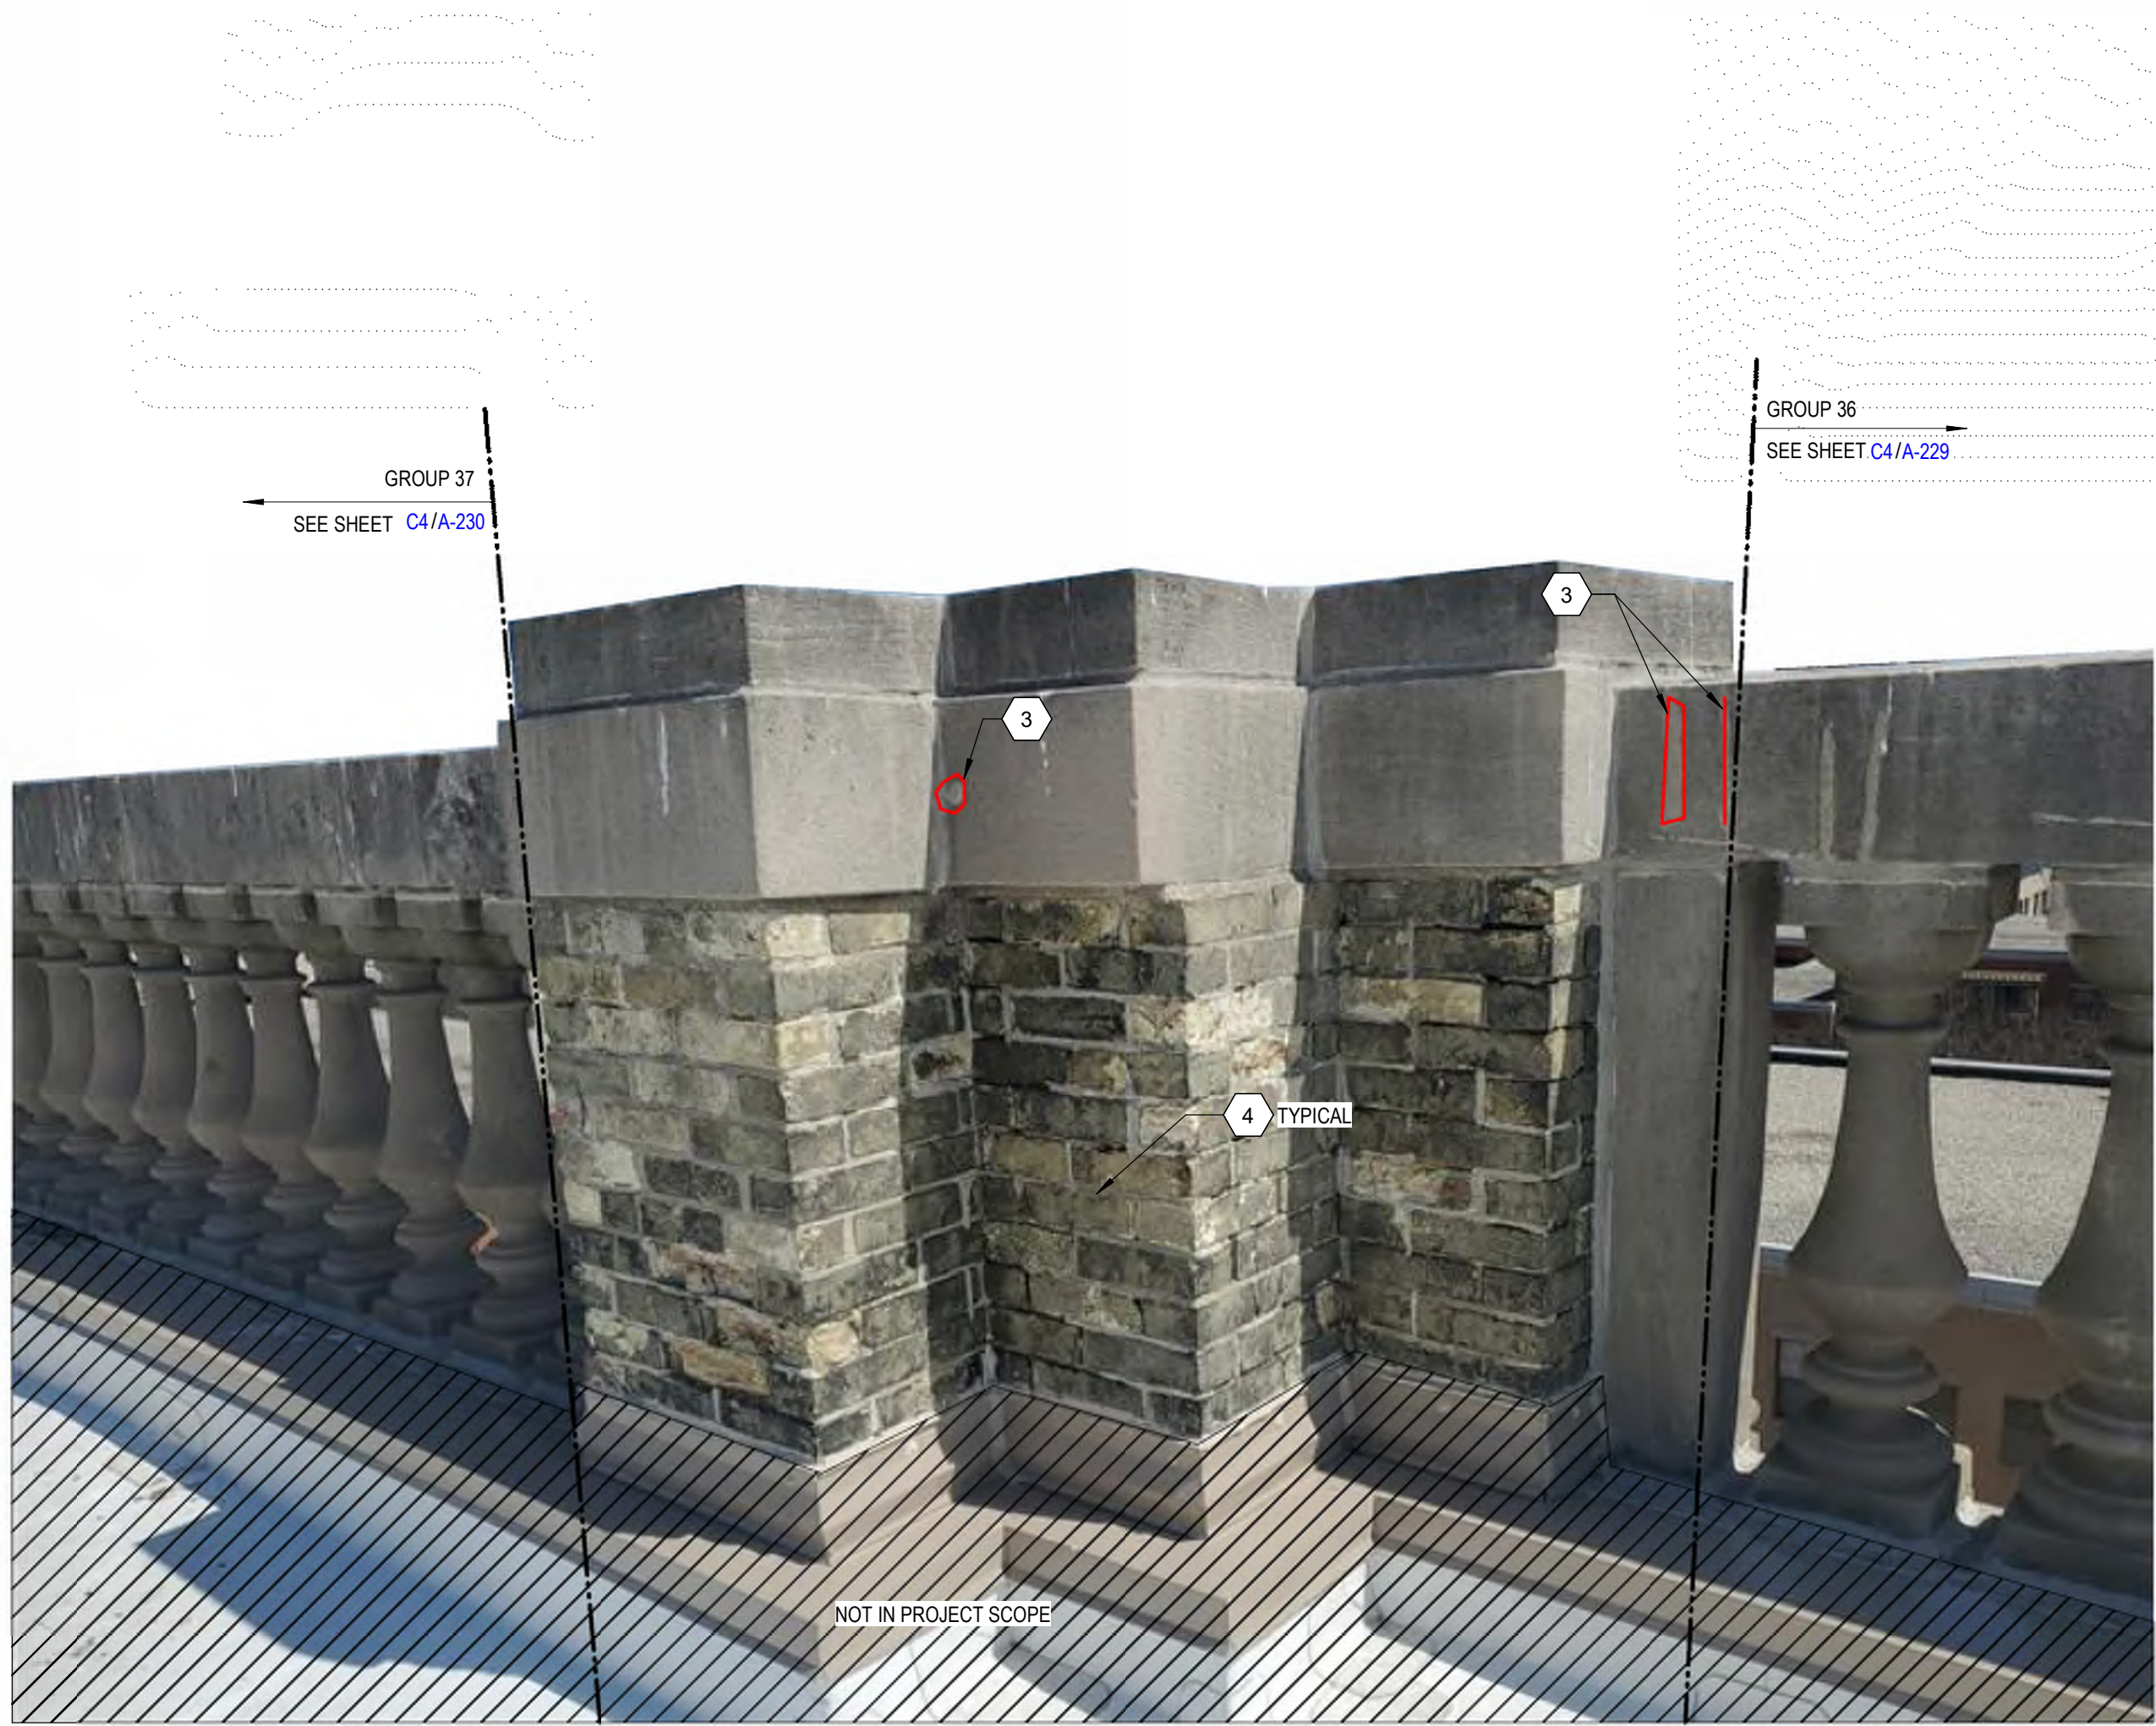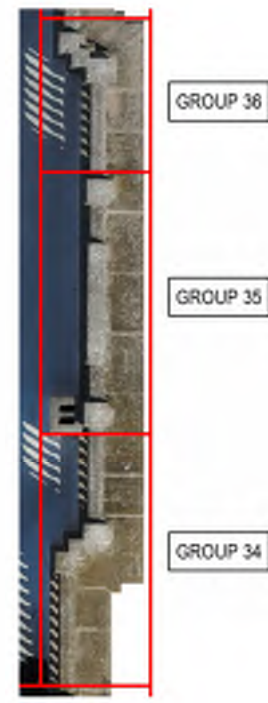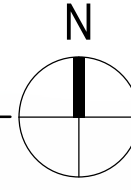

C1 GROUP 36 - EAST - INTERIOR ELEVATION OF SPINDLES

NTS

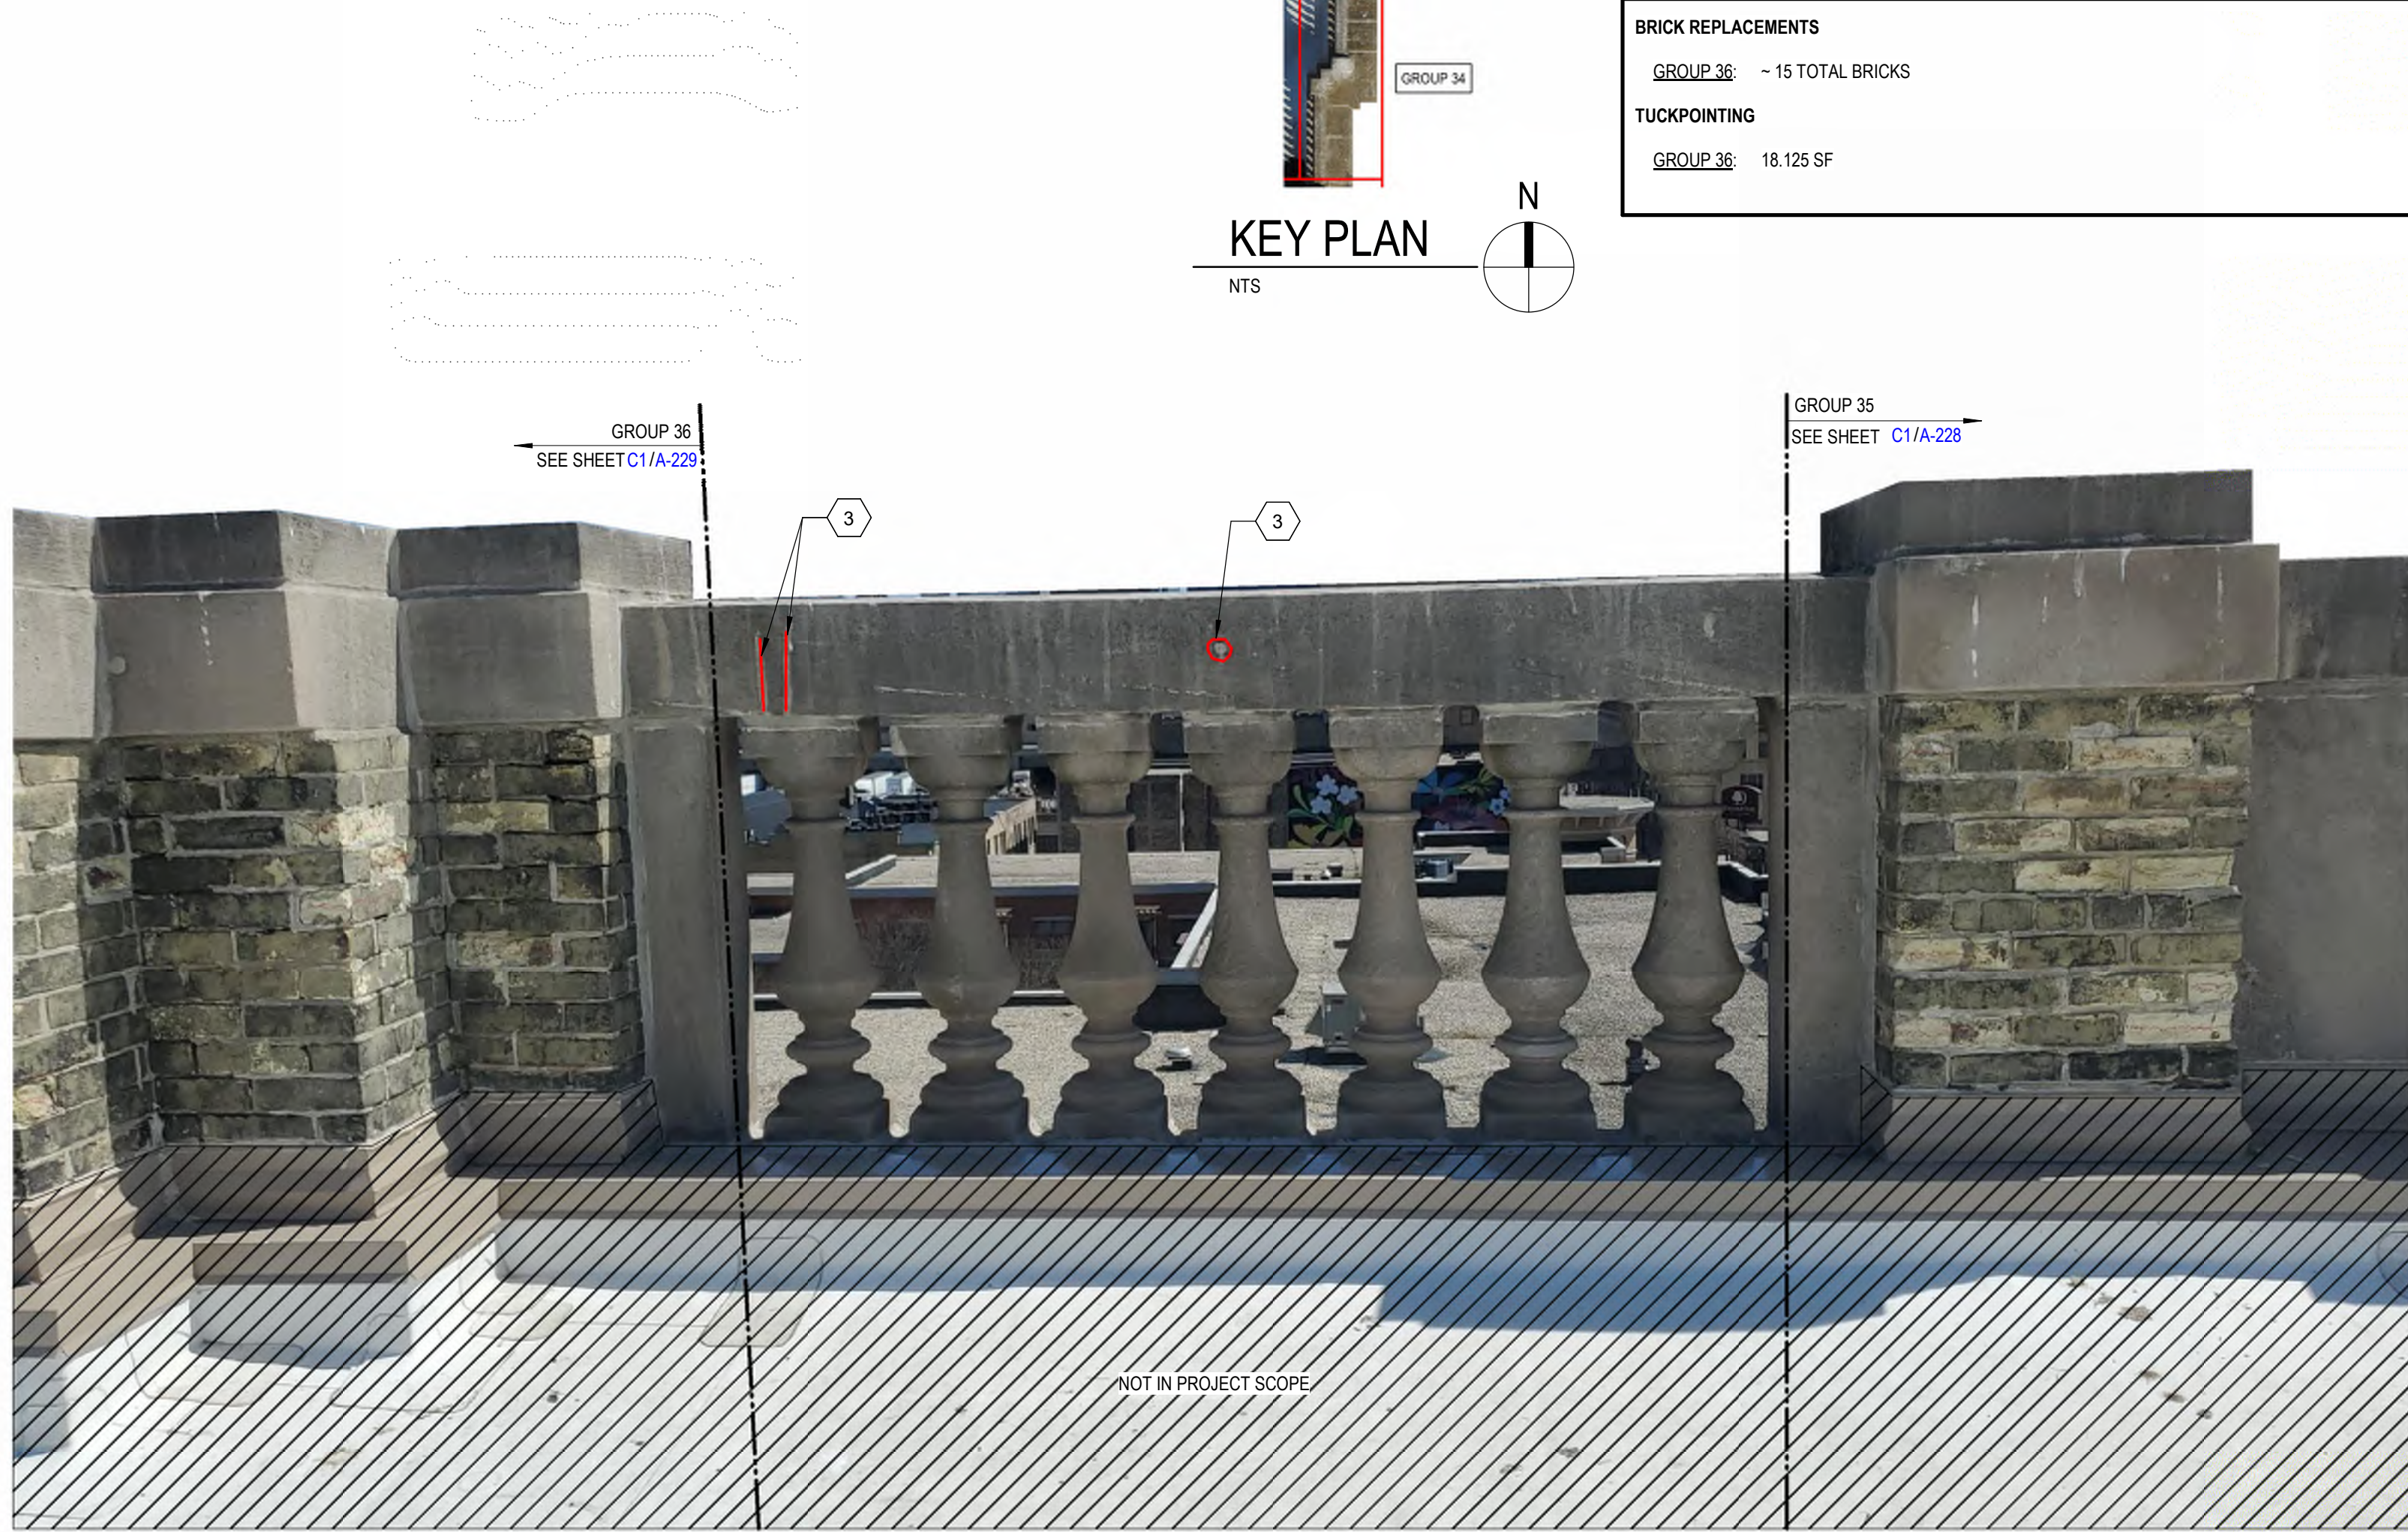

C4 GROUP 36 - EAST - INTERIOR ELEVATION OF SPINDLES

NTS




A1 GROUP 36 - EAST - EXTERIOR ELEVATION OF SPINDLES

NTS



A4 GROUP 36 - EAST - EXTERIOR ELEVATION OF SPINDLES

NTS

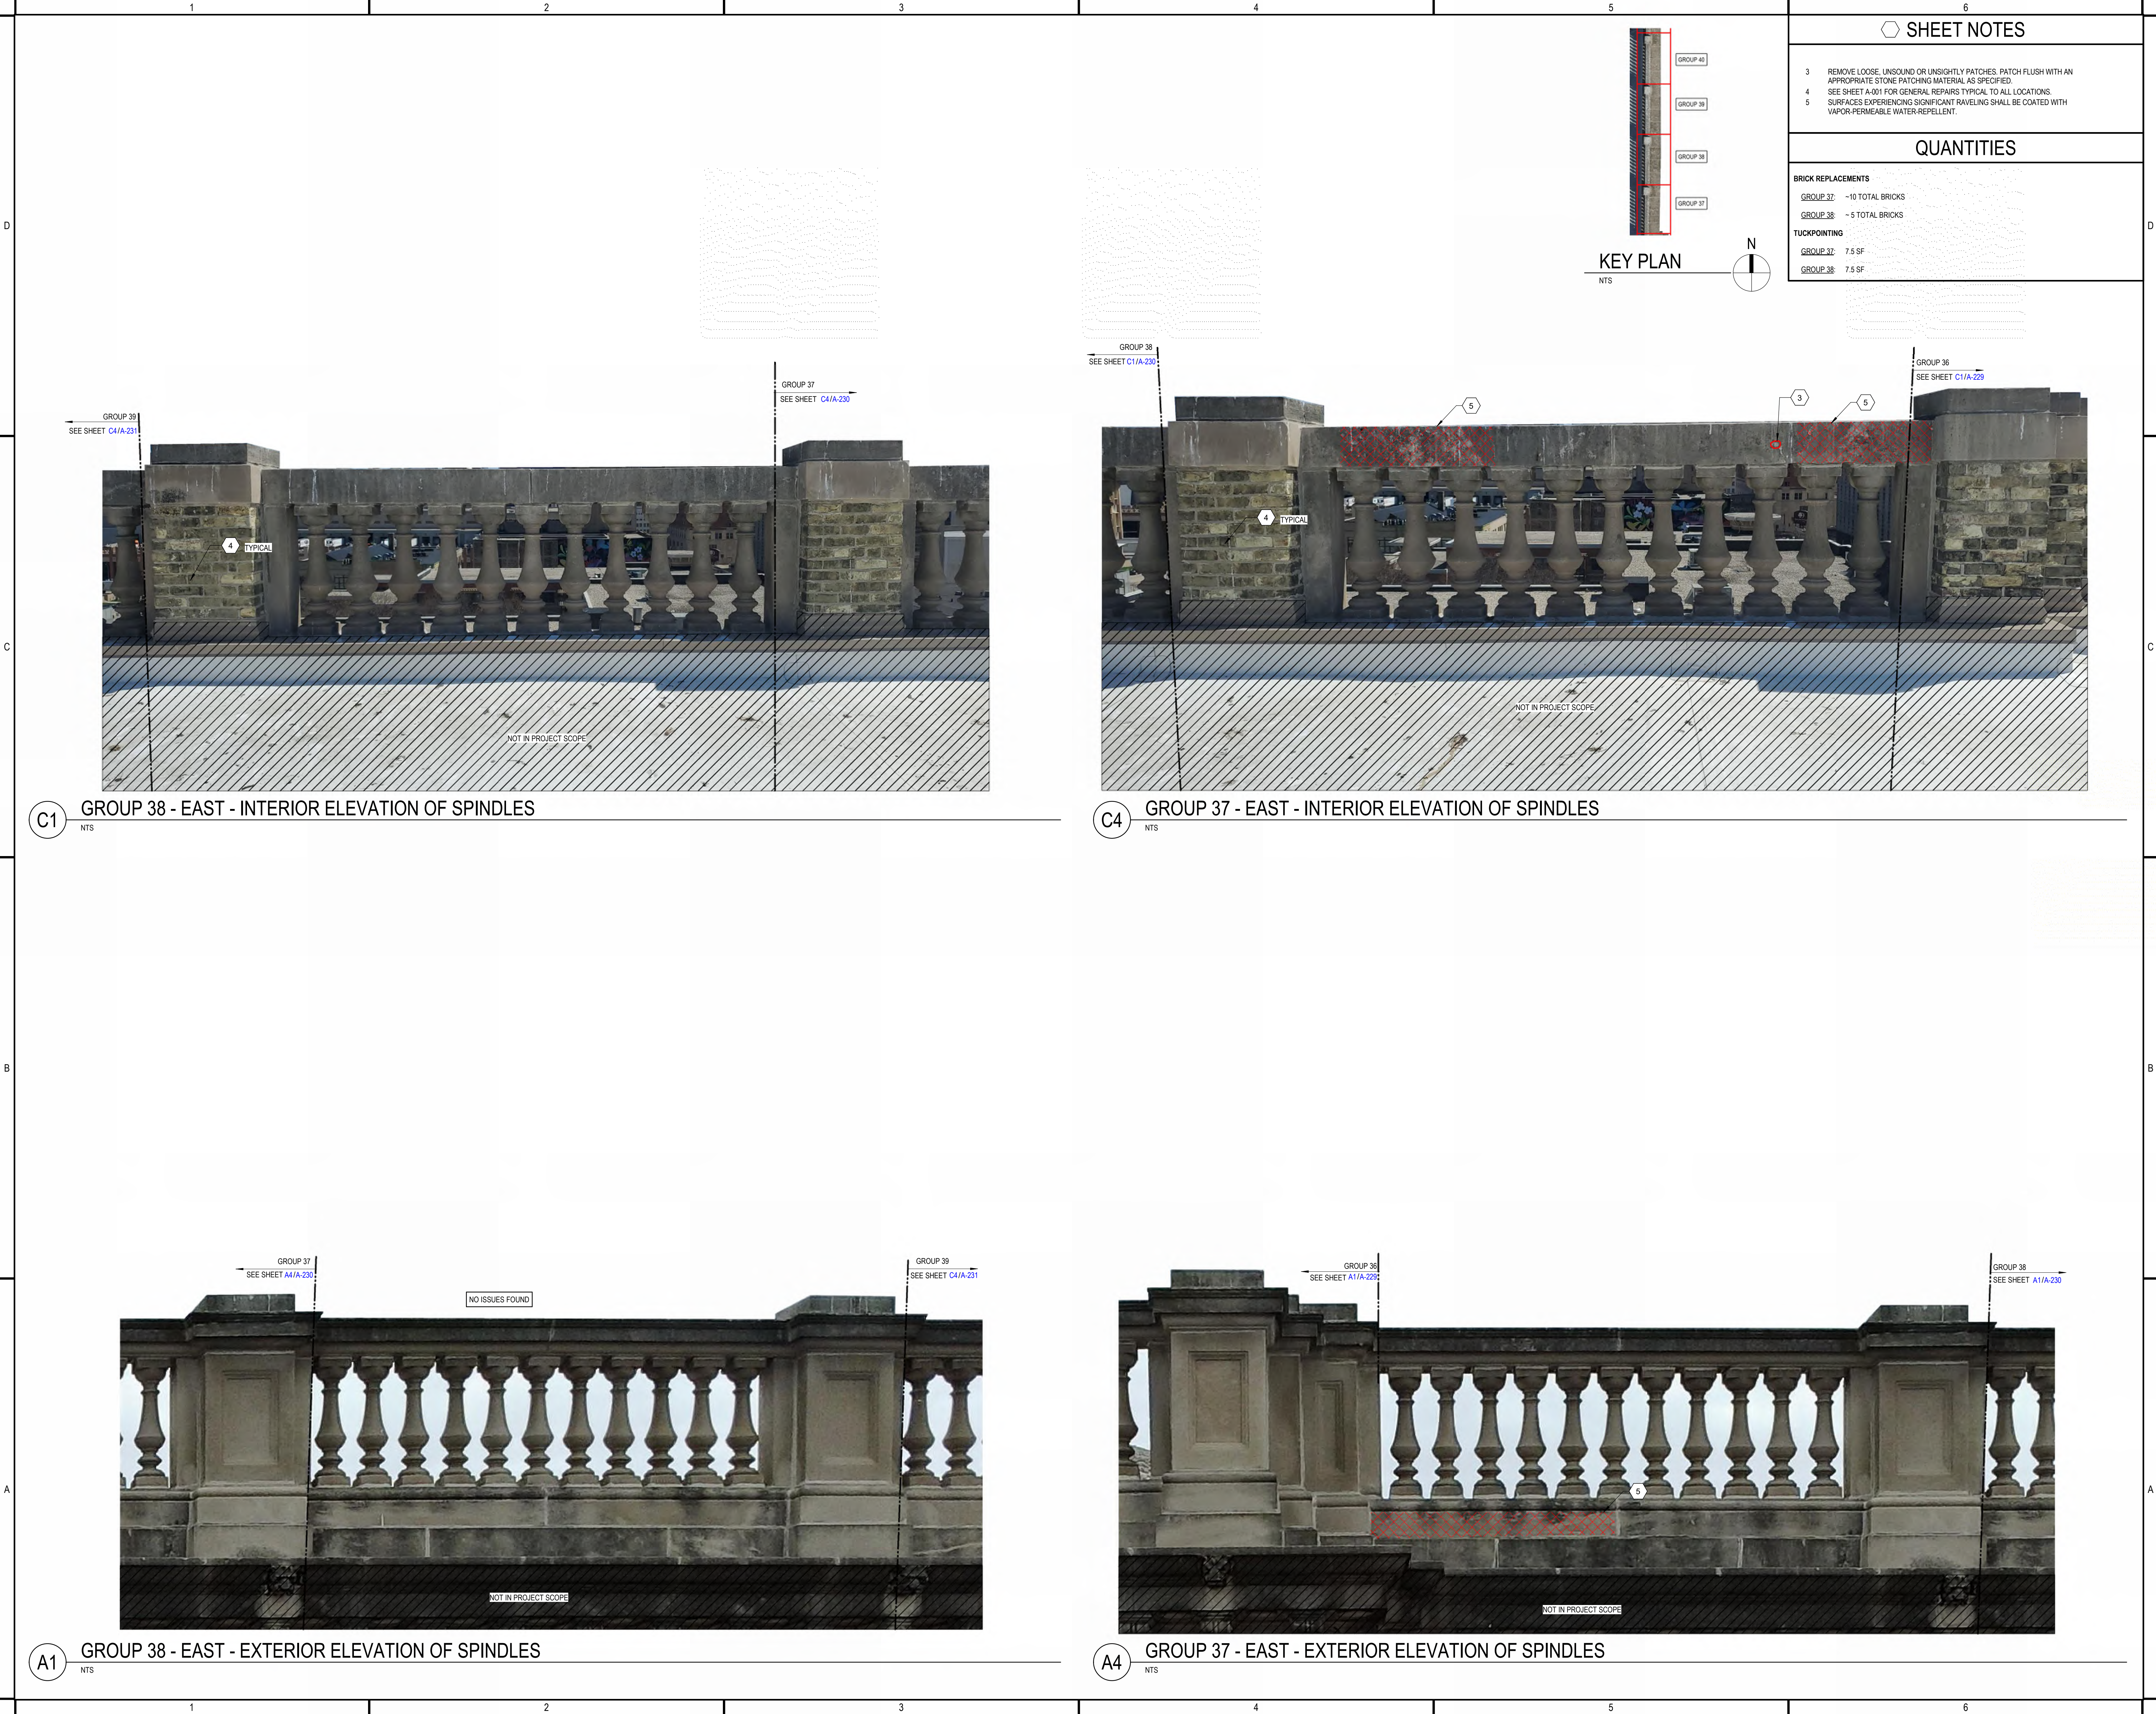

123456

KEY PLAN

NTS

GROUP 40

GROUP 39

GROUP 38

GROUP 37

N

SHEET NOTES

1

CRACK TO BE ROUTED AND POINTED WITH MORTAR FLUSH WITH FACE OF STONE. MORTAR COLOR TO MATCH ADJACENT STONE.

3

REMOVE LOOSE, UNSOUND OR UNSIGHTLY PATCHES. PATCH FLUSH WITH AN APPROPRIATE STONE PATCHING MATERIAL AS SPECIFIED.

4

SEE SHEET A-001 FOR GENERAL REPAIRS TYPICAL TO ALL LOCATIONS.

5

SURFACES EXPERIENCING SIGNIFICANT RAVELING SHALL BE COATED WITH VAPOR-PERMEABLE WATER-REPELLENT.

QUANTITIES

BRICK REPLACEMENTS

GROUP 39

~ 10 TOTAL BRICKS

GROUP 40

~ 13 TOTAL BRICKS

TUCKPOINTING

GROUP 39

7.5 SF

GROUP 40

7.5 SF

Gräef

275 West Wisconsin Avenue,
Suite 300
Milwaukee, WI 53203
414 / 259 1500

www.graef-usa.com

CLIENT:
MILWAUKEE PUBLIC LIBRARY

PROJECT TITLE:
FACADE RESTORATION

814 W WISCONSIN AVE
MILWAUKEE, WISCONSIN, 53233
ISSUE:

C1 GROUP 40 - EAST - INTERIOR ELEVATION OF SPINDLES
NTS

C4 GROUP 39 - EAST - INTERIOR ELEVATION OF SPINDLES
NTS

A1 GROUP 40 - EAST - EXTERIOR ELEVATION OF SPINDLES
NTS

A4 GROUP 39 - EAST - EXTERIOR ELEVATION OF SPINDLES
NTS

PROJECT INFORMATION:
PROJECT NUMBER: 2026-0333
DATE: 2026-05-18
DRAWN BY: NRC
CHECKED BY: TJE
APPROVED BY: MJL
SCALE: AS NOTED

SHEET TITLE:
GROUP 39 AND 40 PROJECT SCOPE

SHEET NUMBER:

A-231

123456

GROUP 44

GROUP 43

GROUP 42

GROUP 41

KEY PLAN

NTS

N

SHEET NOTES

3 REMOVE LOOSE, UNSOUND OR UNSIGHTLY PATCHES. PATCH FLUSH WITH AN APPROPRIATE STONE PATCHING MATERIAL AS SPECIFIED.

4 SEE SHEET A-201 FOR GENERAL REPAIRS TYPICAL TO ALL LOCATIONS.

5 SURFACES EXPERIENCING SIGNIFICANT RAVELING SHALL BE COATED WITH VAPOR-PERMEABLE WATER-REPELLENT.

QUANTITIES

BRICK REPLACEMENTS

GROUP 41 ~15 TOTAL BRICKS

GROUP 42 ~10 TOTAL BRICKS

TUCKPOINTING

GROUP 41 7.5 SF

GROUP 42 7.5 SF

GRāEF

275 West Wisconsin Avenue,
Suite 300
Milwaukee, WI 53203
414 / 259 1500

www.graef-usa.com

CLIENT:

MILWAUKEE PUBLIC LIBRARY

GROUP 43
SEE SHEET C4/A-233

GROUP 41
SEE SHEET C4/A-232

4 TYPICAL

NOT IN PROJECT SCOPE

C1 GROUP 42 - EAST - INTERIOR ELEVATION OF SPINDLES

GROUP 42
SEE SHEET C1/A-232

GROUP 40
SEE SHEET C1/A-231

3

4 TYPICAL

NOT IN PROJECT SCOPE

C4 GROUP 41 - EAST - INTERIOR ELEVATION OF SPINDLES

GROUP 41
A4/A-232 SEE SHEET

GROUP 43
SEE SHEET A4/A-233

NO ISSUES FOUND

NOT IN PROJECT SCOPE

A1 GROUP 42 - EAST - EXTERIOR ELEVATION OF SPINDLES

GROUP 40
SEE SHEET A1/A-231

GROUP 42
SEE SHEET A1/A-231

5

NOT IN PROJECT SCOPE

A4 GROUP 41 - EAST - EXTERIOR ELEVATION OF SPINDLES

MILWAUKEE
PUBLIC LIBRARY

814 W WISCONSIN AVE
MILWAUKEE, WISCONSIN, 53233

PROJECT TITLE:

FACADE RESTORATION

ISSUE:

PROJECT INFORMATION:

PROJECT NUMBER: 2026-0333

DATE: 2026-05-18

DRAWN BY: NRC

CHECKED BY: TJE

APPROVED BY: MJL

SCALE: AS NOTED

SHEET TITLE:

GROUP 41 AND 42 PROJECT SCOPE

SHEET NUMBER:

A-232

SHEET NOTES

- 1 CRACK TO BE ROUTED AND POINTED WITH MORTAR FLUSH WITH FACE OF STONE. MORTAR COLOR TO MATCH ADJACENT STONE.
- 3 REMOVE LOOSE, UNSOUND OR UNSIGHTLY PATCHES. PATCH FLUSH WITH AN APPROPRIATE STONE PATCHING MATERIAL AS SPECIFIED.
- 4 SEE SHEET A-001 FOR GENERAL REPAIRS TYPICAL TO ALL LOCATIONS.
- 5 SURFACES EXPERIENCING SIGNIFICANT RAVELING SHALL BE COATED WITH VAPOR-PERMEABLE WATER REPELLENT.

QUANTITIES

BRICK REPLACEMENTS




GROUP 43 ~0 TOTAL BRICKS
GROUP 44 ~0 TOTAL BRICKS

TUCKPOINTING

GROUP 43 ~5.5 SF
GROUP 44 ~5.5 SF

KEY PLAN

NTS

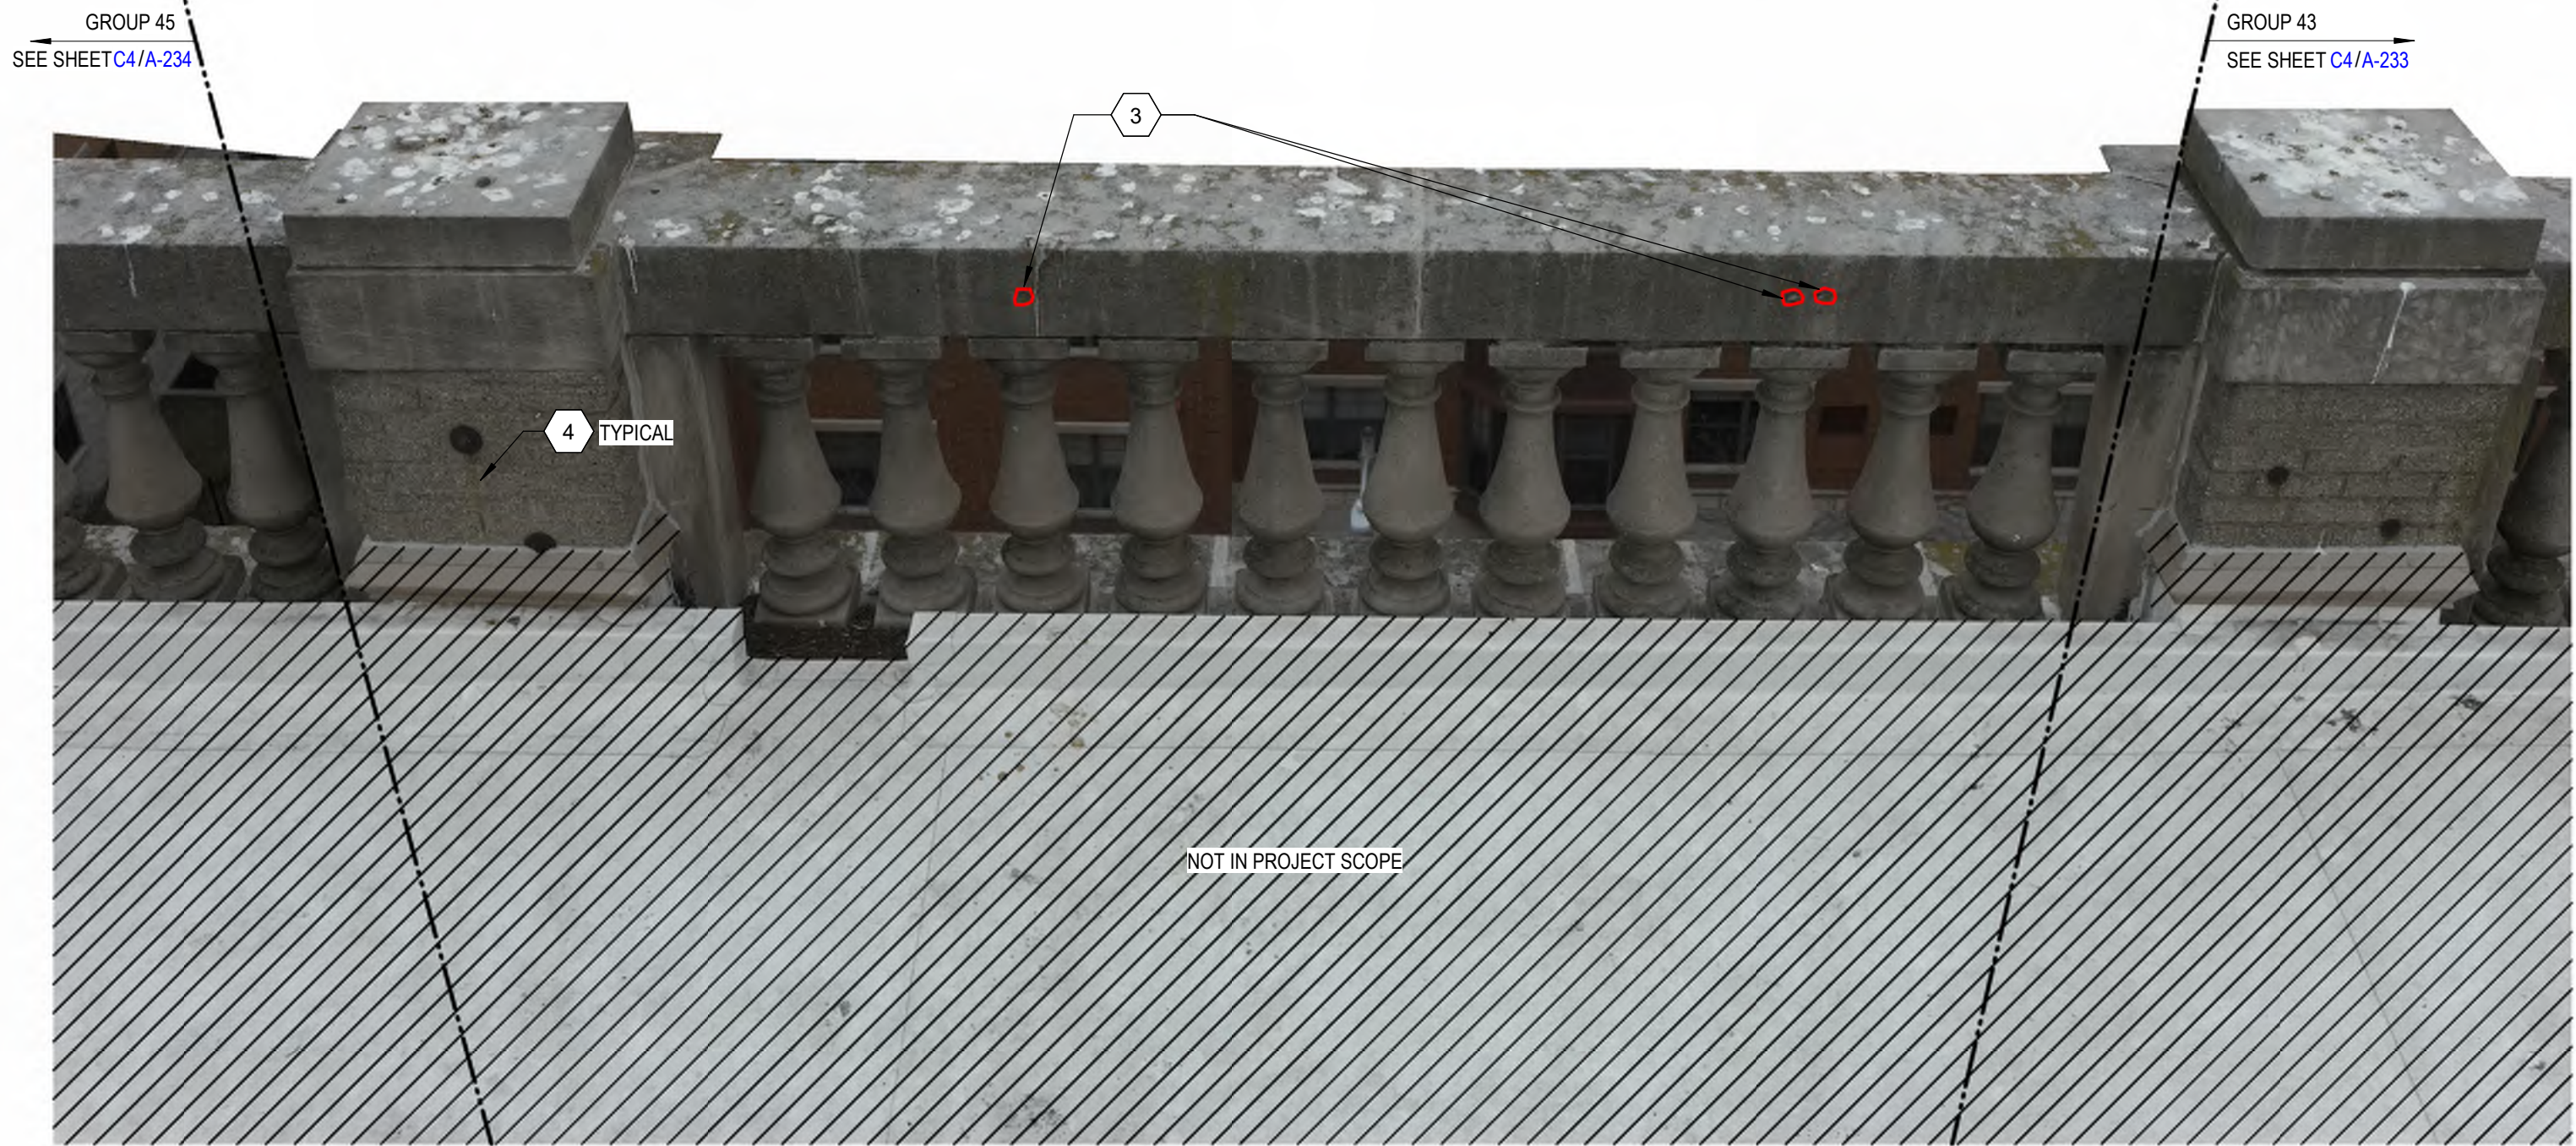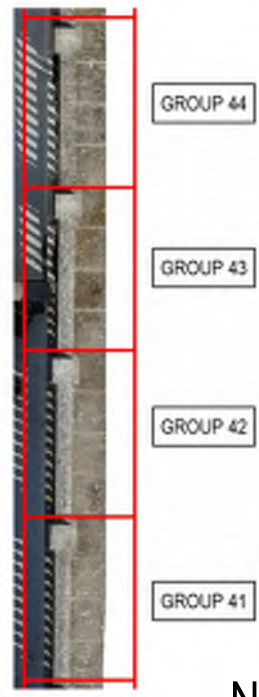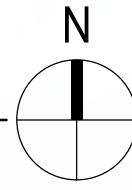

C1 GROUP 44 - EAST - INTERIOR ELEVATION OF SPINDLES
NTS



C4 GROUP 43 - EAST - INTERIOR ELEVATION OF SPINDLES
NTS



A1 GROUP 44 - EAST - EXTERIOR ELEVATION OF SPINDLES
NTS



A4 GROUP 43 - EAST - EXTERIOR ELEVATION OF SPINDLES
NTS

123456

KEY PLAN

NTS

GROUP 47

GROUP 46

GROUP 45

N

SHEET NOTES

3 REMOVE LOOSE, UNSOUND OR UNSIGHTLY PATCHES. PATCH FLUSH WITH AN APPROPRIATE STONE PATCHING MATERIAL AS SPECIFIED.
4 SEE SHEET A-201 FOR GENERAL REPAIRS TYPICAL TO ALL LOCATIONS.
5 SURFACES EXPERIENCING SIGNIFICANT RAVELING SHALL BE COATED WITH VAPOR-PERMEABLE WATER-REPELLENT.

QUANTITIES

BRICK REPLACEMENTS
GROUP 45 ~ 2 TOTAL BRICKS
GROUP 46 ~ 5 TOTAL BRICKS

TUCKPOINTING
GROUP 45 ~5.5 SF
GROUP 46 ~15 SF

GROUP 47
SEE SHEET B3/A-235

3

4 TYPICAL

GROUP 45
SEE SHEET C4/A-234

NOT IN PROJECT SCOPE

GROUP 46
SEE SHEET C1/A-236

3

GROUP 44
SEE SHEET C1/A-234

NOT IN PROJECT SCOPE

C1 GROUP 46 - EAST - INTERIOR ELEVATION OF SPINDLES
NTS

C4 GROUP 45 - EAST - INTERIOR ELEVATION OF SPINDLES
NTS



A1 GROUP 46 - EAST - EXTERIOR ELEVATION OF SPINDLES
NTS



A4 GROUP 45 - EAST - EXTERIOR ELEVATION OF SPINDLES
NTS

SHEET NOTES

- 1 CRACK TO BE ROUTED AND POINTED WITH MORTAR FLUSH WITH FACE OF STONE. MORTAR COLOR TO MATCH ADJACENT STONE.
- 3 REMOVE LOOSE, UNSOUND OR UNSIGHTLY PATCHES. PATCH FLUSH WITH AN APPROPRIATE STONE PATCHING MATERIAL AS SPECIFIED.
- 4 SEE SHEET A-001 FOR GENERAL REPAIRS TYPICAL TO ALL LOCATIONS.
- 5 SURFACES EXPERIENCING SIGNIFICANT RAVELING SHALL BE COATED WITH VAPOR-PERMEABLE WATER-REPELLENT.

QUANTITIES

BRICK REPLACEMENTS


GROUP 47 ~7 TOTAL BRICKS
GROUP 48 ~4 TOTAL BRICKS

TUCKPOINTING

GROUP 47 ~11 SF
GROUP 48 ~15 SF

KEY PLAN

NTS

 

GROUP 48

GROUP 47

GROUP 48

GROUP 47

GROUP 48



B1 GROUP 48 - EAST - INTERIOR ELEVATION OF SPINDLES
NTS



B3 GROUP 47 - EAST - INTERIOR ELEVATION OF FRIEZE
NTS



A1 GROUP 48 - EAST - EXTERIOR ELEVATION OF SPINDLES
NTS



A3 GROUP 47 - EAST - EXTERIOR ELEVATION OF FRIEZE
NTS

SHEET NOTES

- 3 REMOVE LOOSE, UNSOUND OR UNSIGHTLY PATCHES. PATCH FLUSH WITH AN APPROPRIATE STONE PATCHING MATERIAL AS SPECIFIED.
4 SEE SHEET A-001 FOR GENERAL REPAIRS TYPICAL TO ALL LOCATIONS.

QUANTITIES

BRICK REPLACEMENTS



GROUP 48 ~5 TOTAL BRICKS

TUCKPOINTING


GROUP 49 ~15 SF

KEY PLAN

NTS

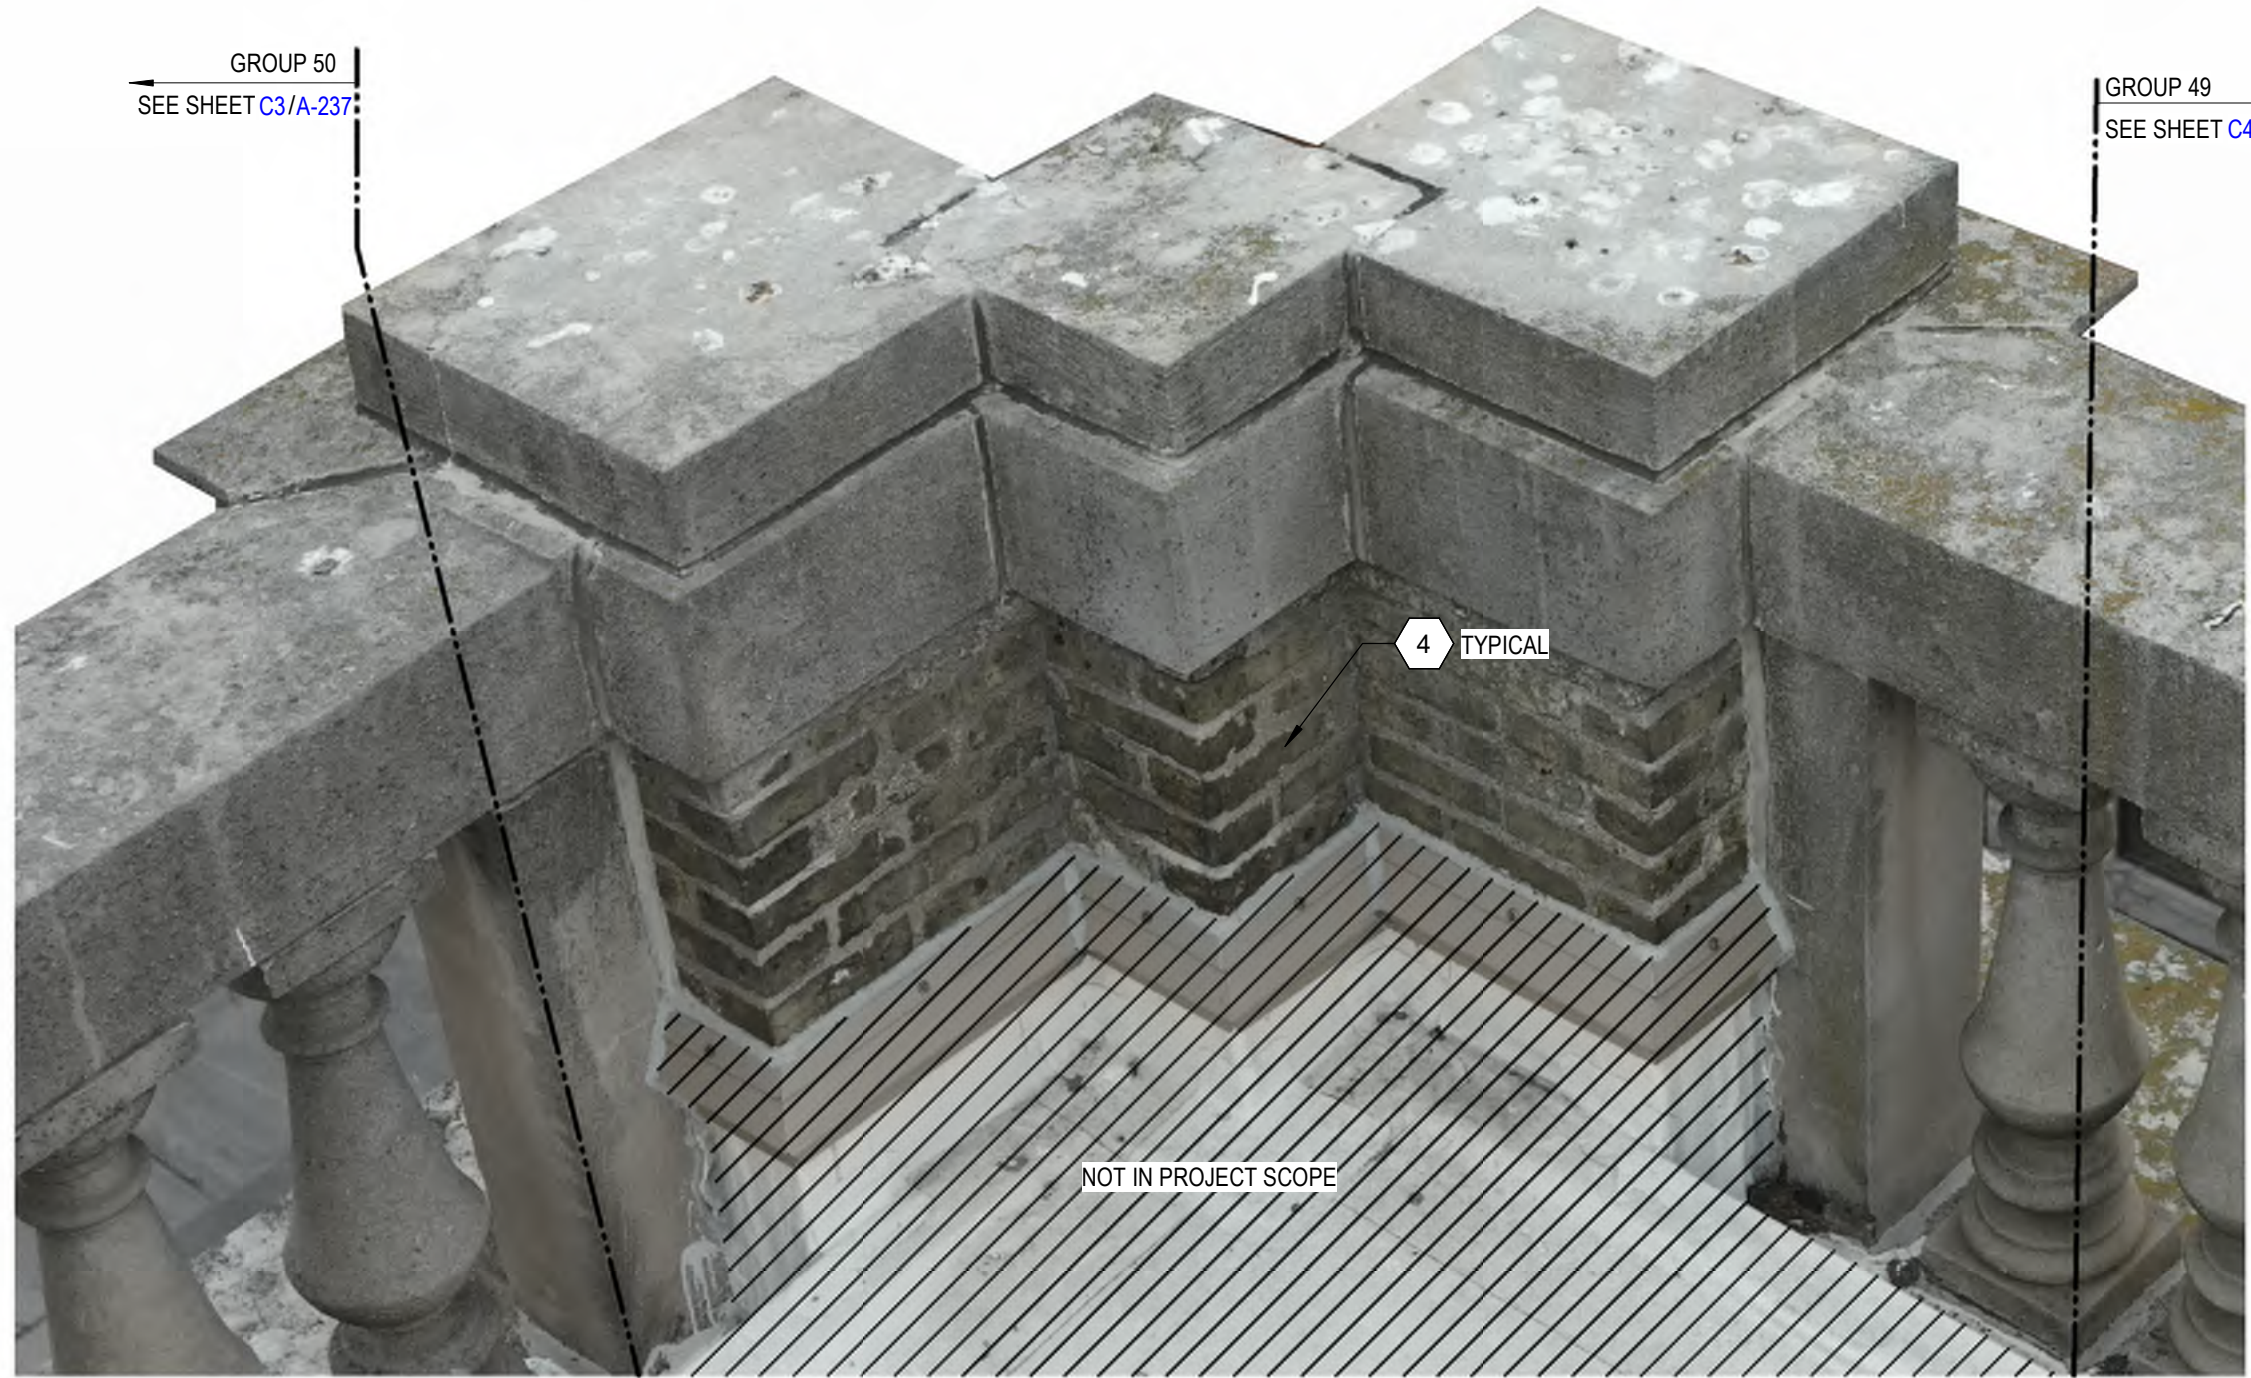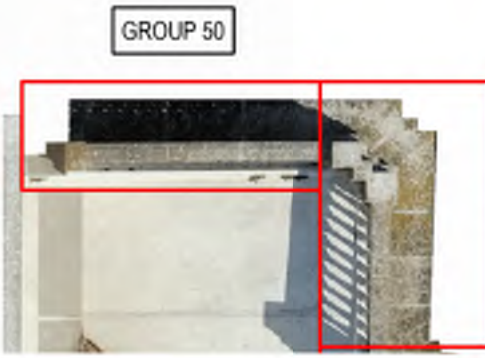


C1 GROUP 49 - EAST - INTERIOR ELEVATION OF SPINDLES
NTS

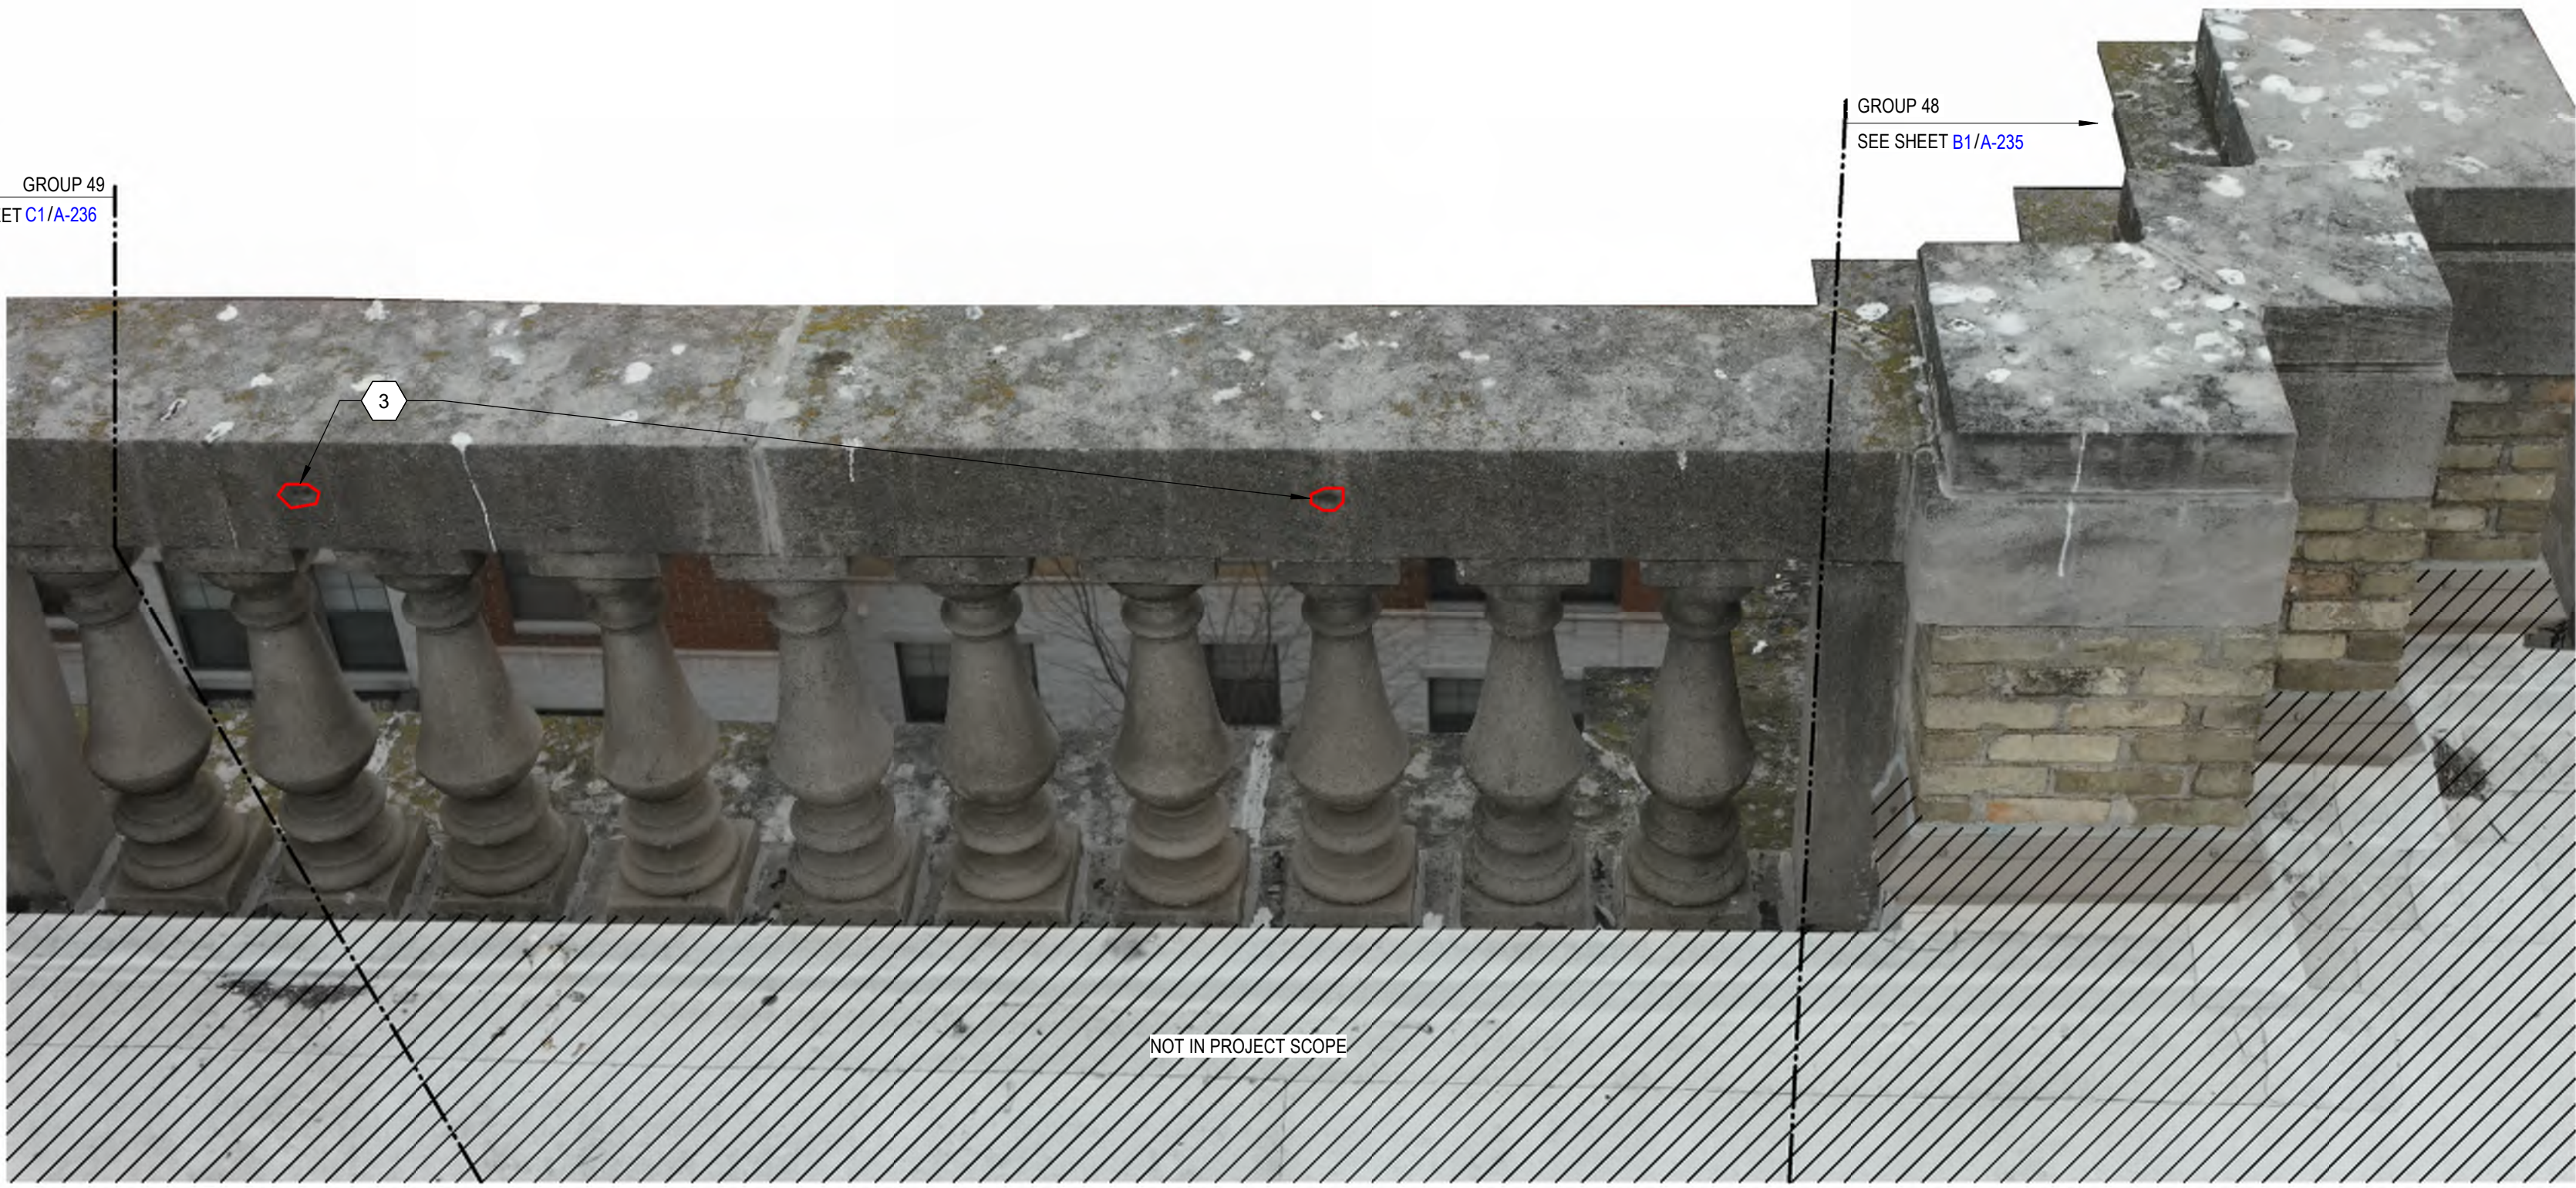

C4 GROUP 49 - EAST - INTERIOR ELEVATION OF SPINDLES
NTS



A1 GROUP 49 - EAST - EXTERIOR ELEVATION OF SPINDLES
NTS

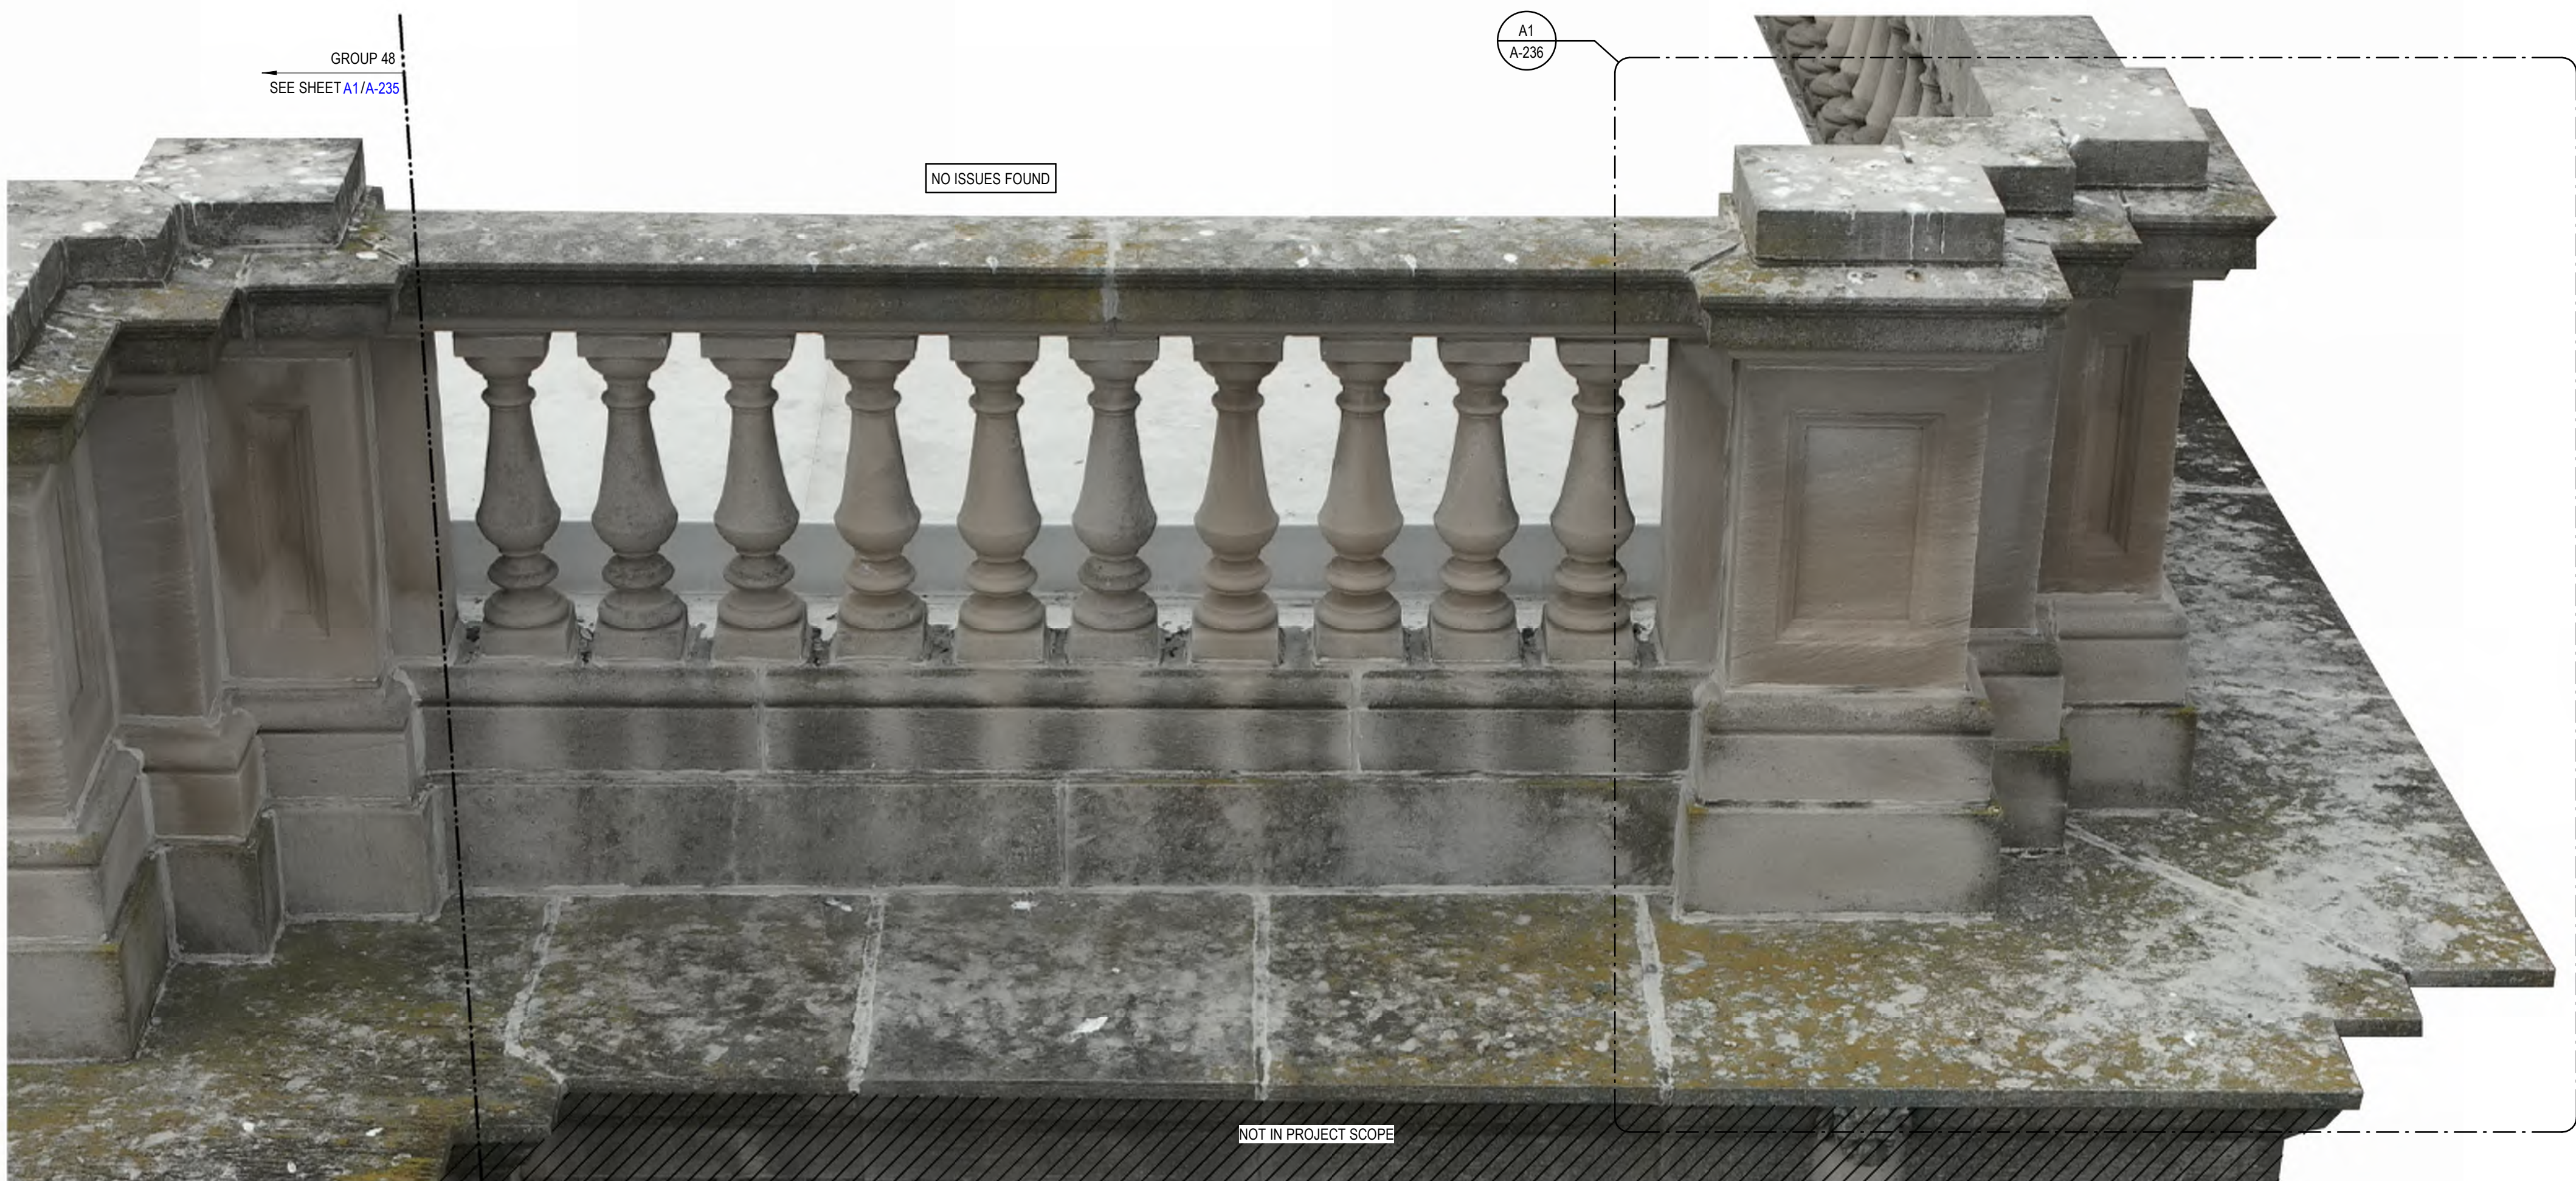

A3 GROUP 49 - EAST - EXTERIOR ELEVATION OF SPINDLES
NTS

1

2

3

4

5

6

KEY PLAN

NTS

GROUP 50

GROUP 48

N

SHEET NOTES

3 REMOVE LOOSE, UNSOUND OR UNSIGHTLY PATCHES. PATCH FLUSH WITH AN APPROPRIATE STONE PATCHING MATERIAL AS SPECIFIED.
4 SEE SHEET A-001 FOR GENERAL REPAIRS TYPICAL TO ALL LOCATIONS.

QUANTITIES

BRICK REPLACEMENTS
GROUP 50 -5 TOTAL BRICKS
TUCKPOINTING
GROUP 50 -7 SF

D

D

C

C

B


B

A

A



C3 GROUP 50 - NORTH - INTERIOR ELEVATION OF SPINDLE
NTS

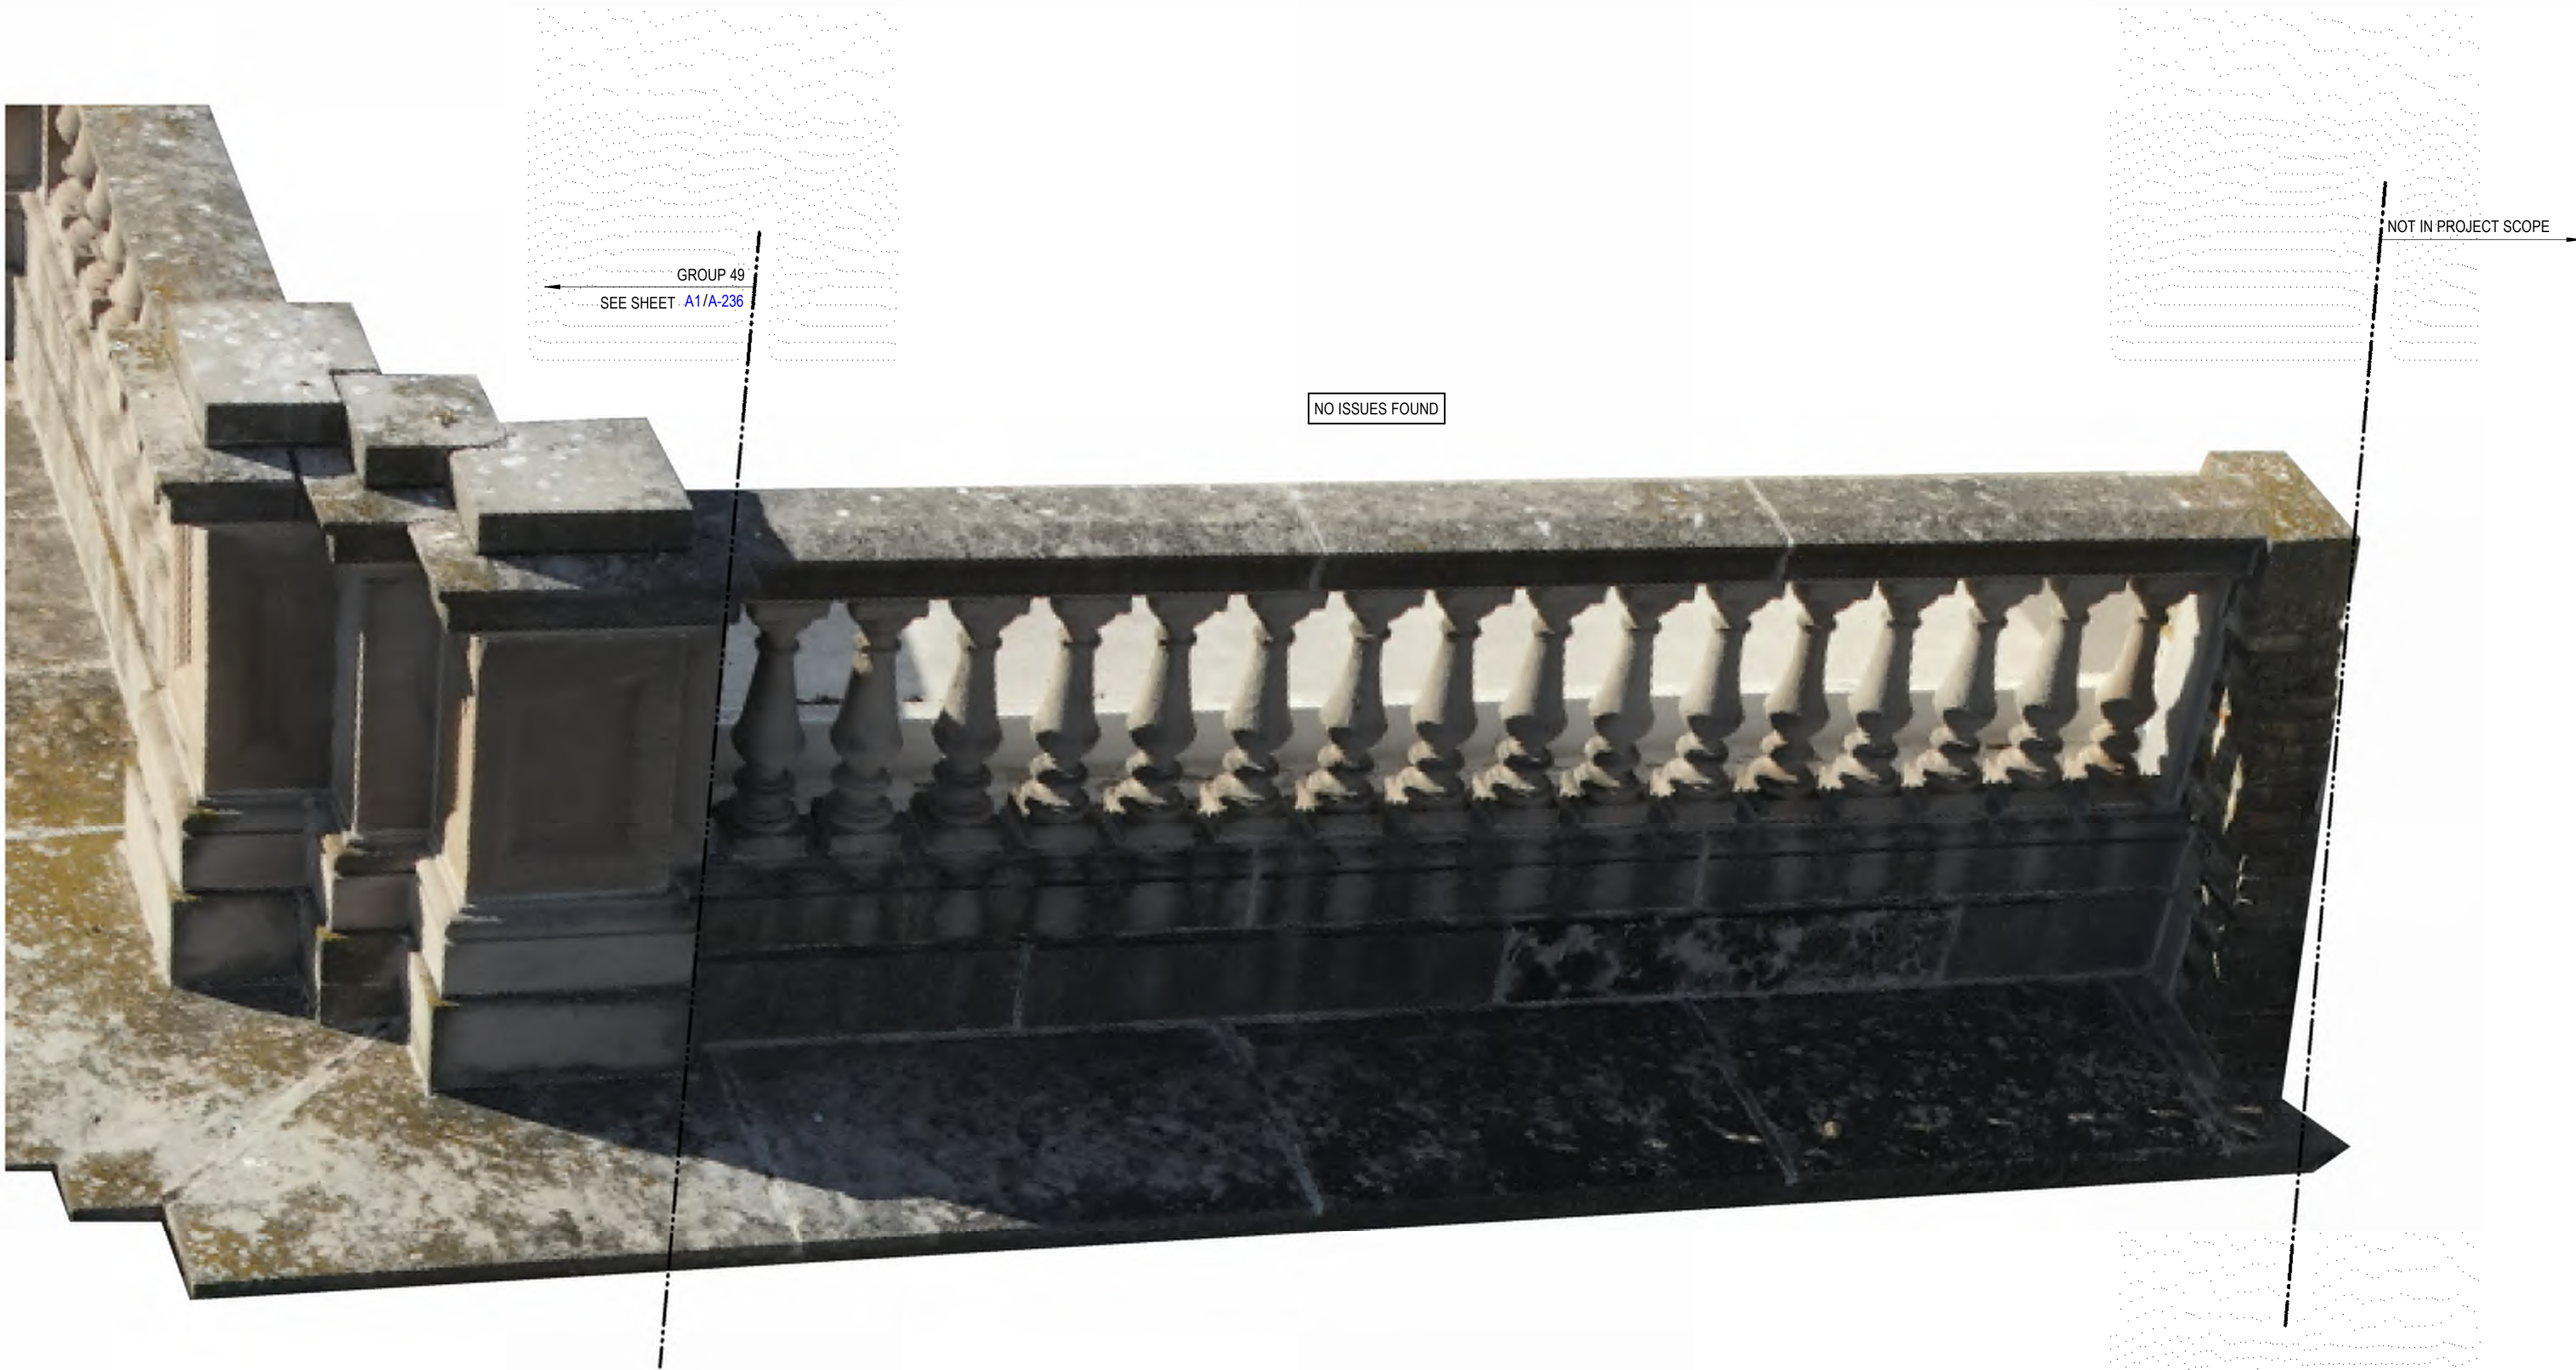

A3 GROUP 50 - NORTH - EXTERIOR ELEVATION OF SPINDLES
NTS

GRāEF
275 West Wisconsin Avenue,
Suite 300
Milwaukee, WI 53203
414 / 259 1500

www.graef-usa.com
CLIENT:
MILWAUKEE PUBLIC LIBRARY

MILWAUKEE
PUBLIC LIBRARY

PROJECT TITLE:
FACADE RESTORATION


814 W WISCONSIN AVE
MILWAUKEE, WISCONSIN, 53233
ISSUE:

PROJECT INFORMATION:
PROJECT NUMBER: 2026-0333
DATE: 2026-05-18
DRAWN BY: NRC
CHECKED BY: TJE
APPROVED BY: MJL
SCALE: AS NOTED


SHEET TITLE:
GROUP 50 PROJECT SCOPE

SHEET NUMBER:

A-237

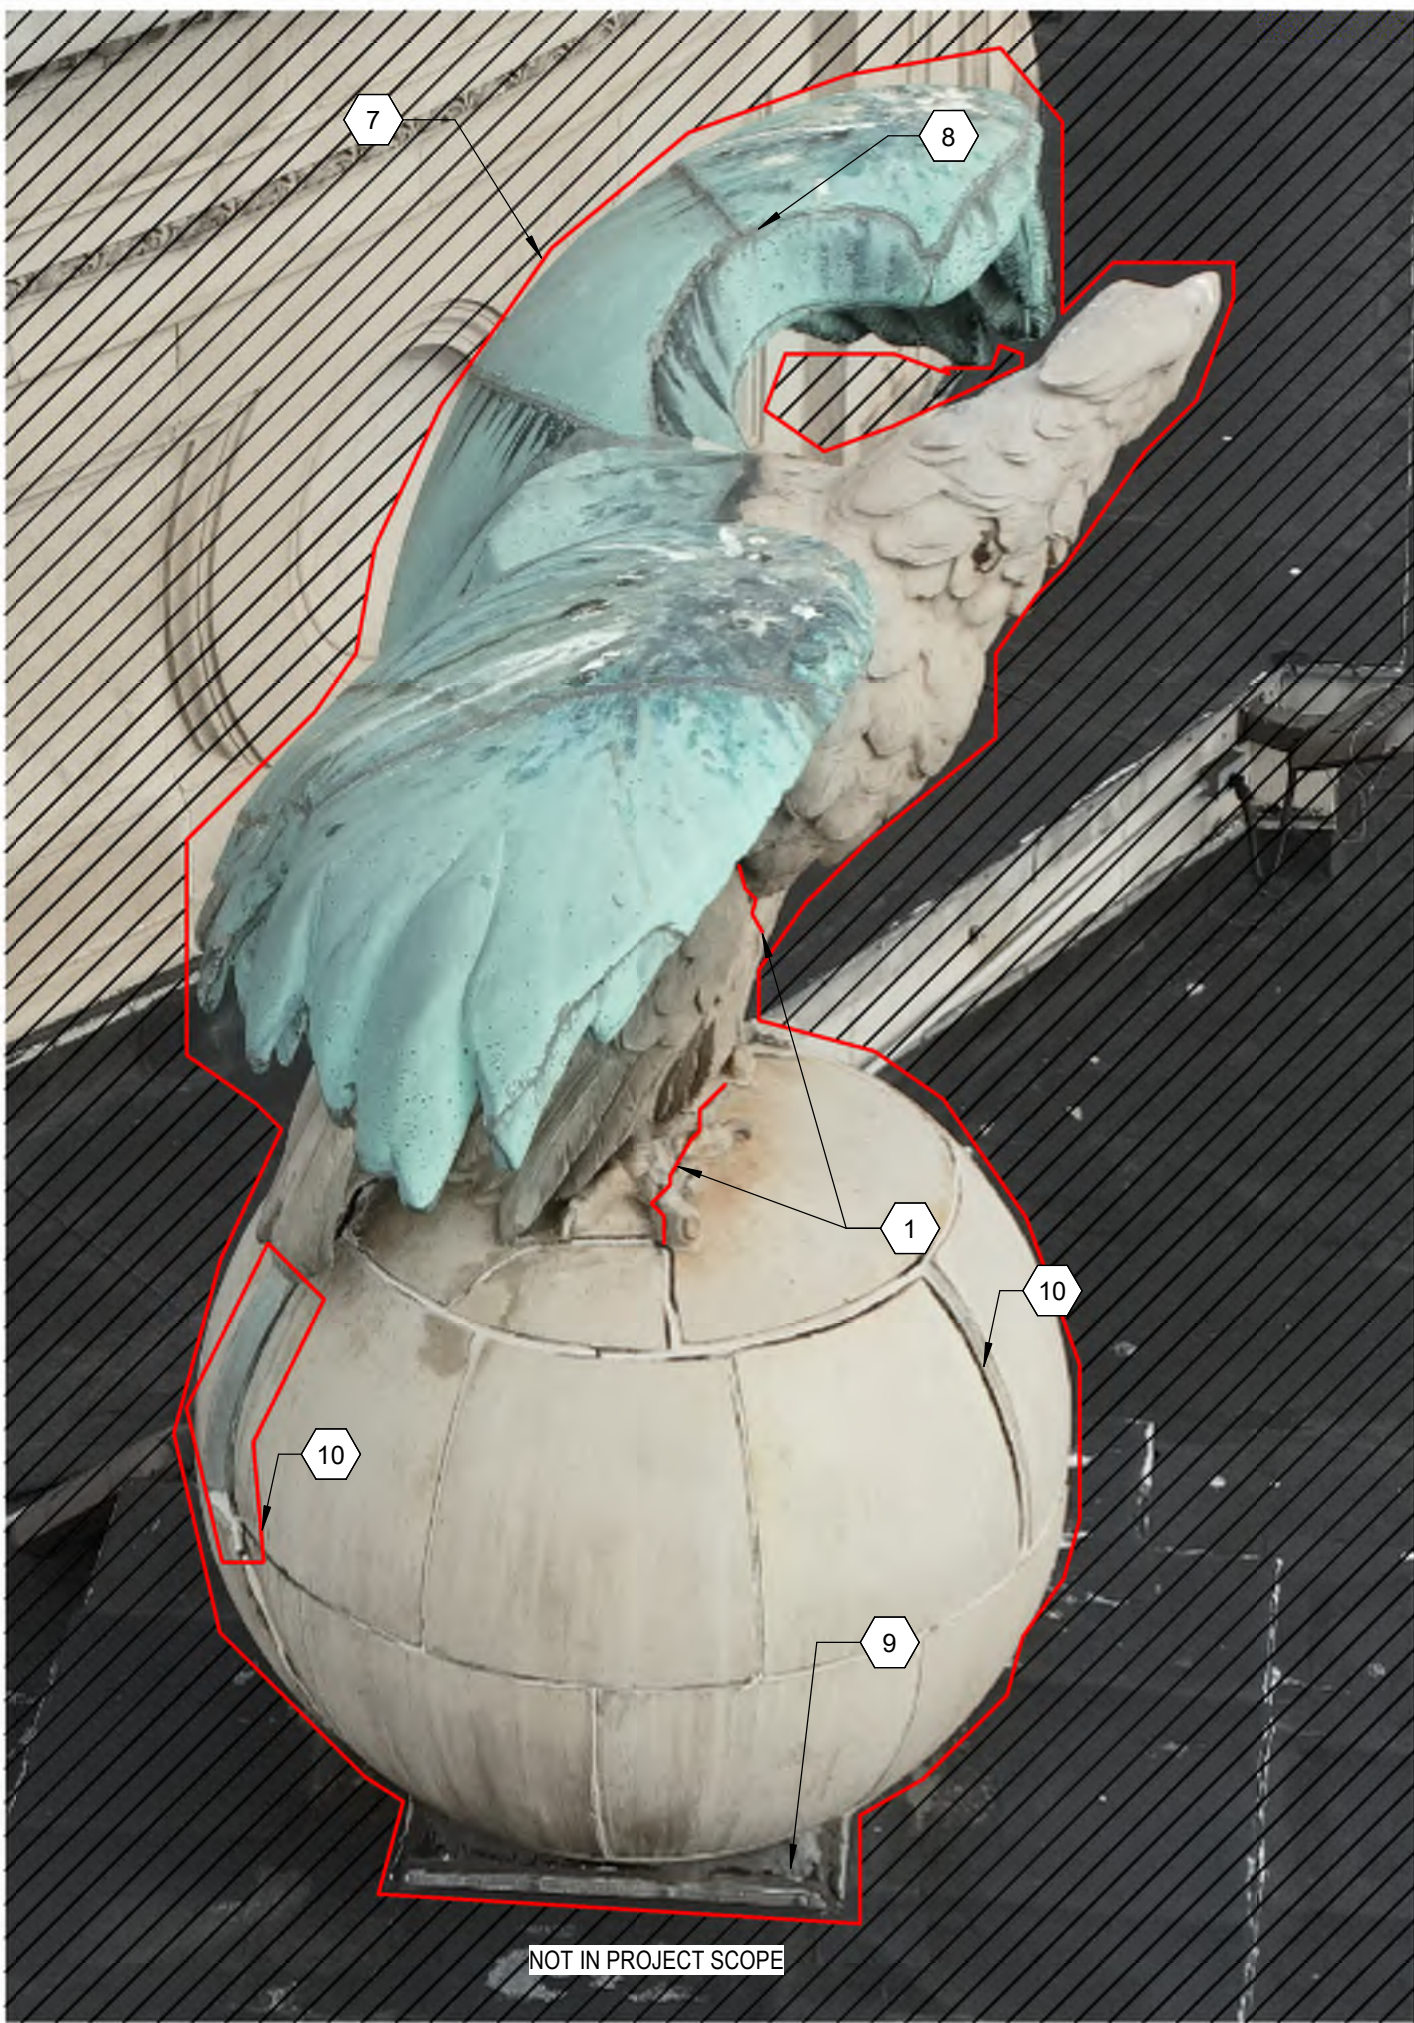

C2 EAGLE STATUE 1 - WEST ELEVATION
NTS

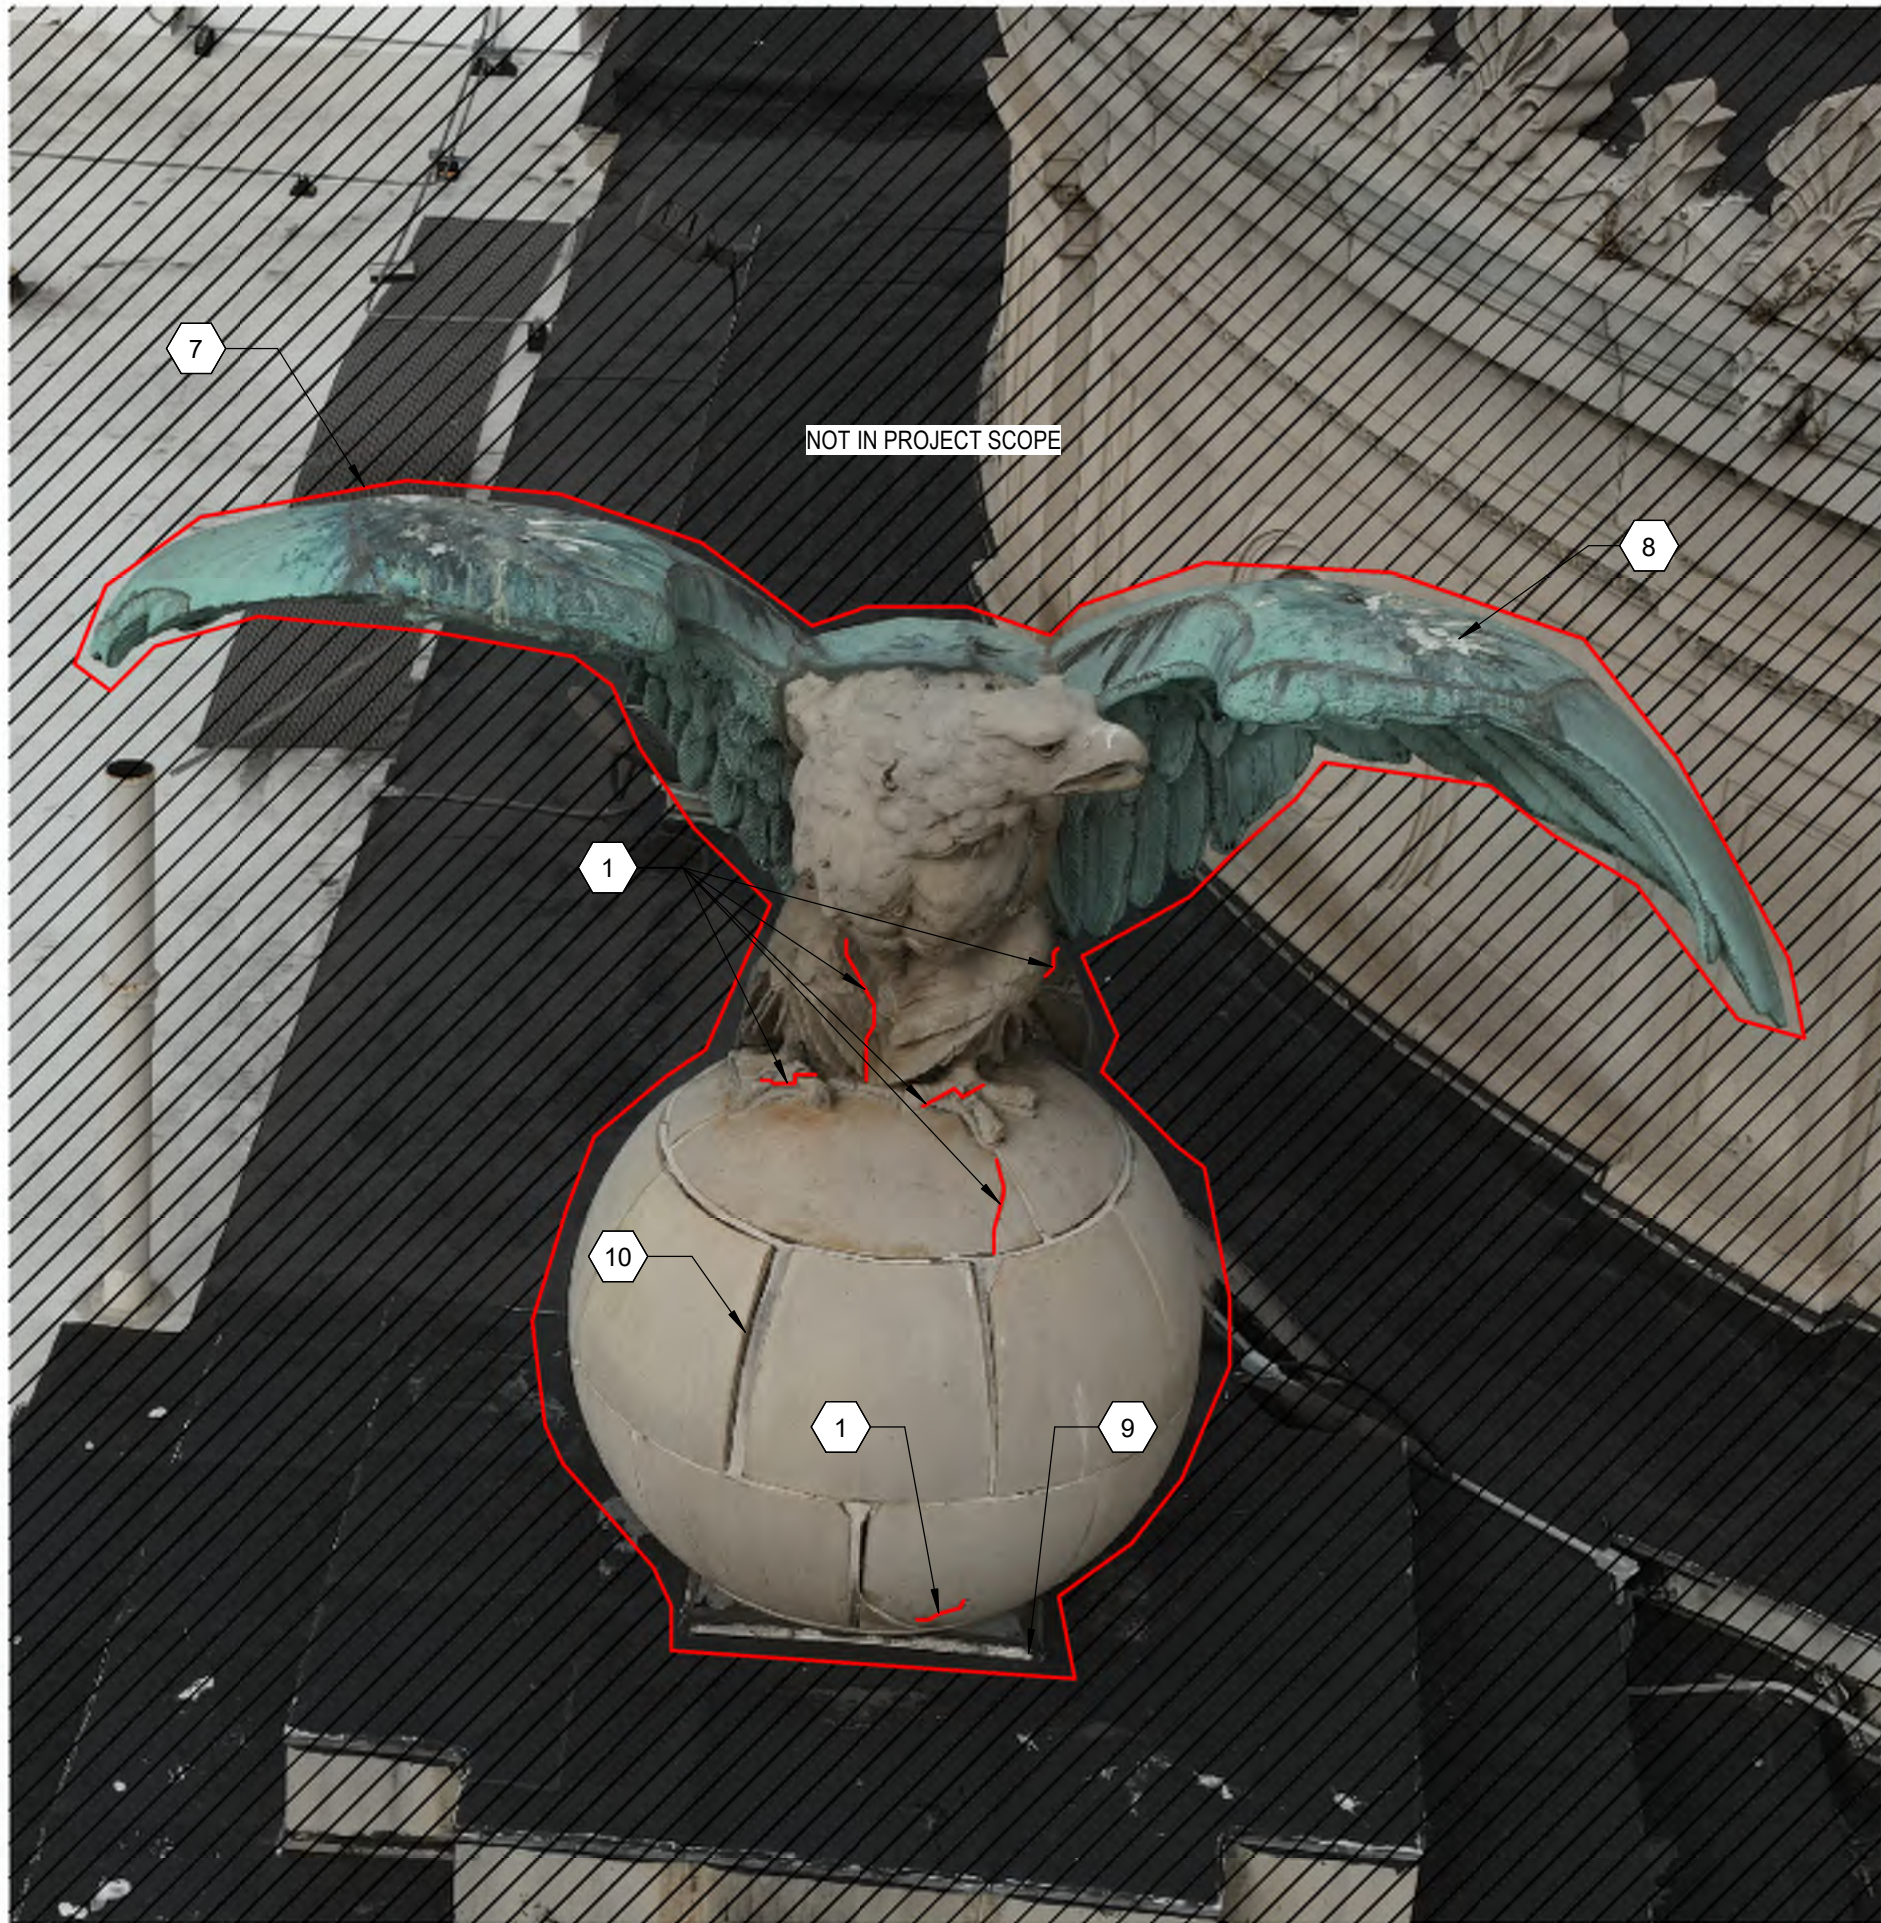

C4 EAGLE STATUE 1 - SOUTH ELEVATION
NTS



A2 EAGLE STATUE 1 - EAST ELEVATION
NTS




A4 EAGLE STATUE 1 - NORTH ELEVATION
NTS



KEY PLAN

NTS

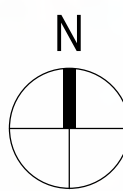

SHEET NOTES

- 1 CRACK TO BE ROUTED AND POINTED WITH MORTAR FLUSH WITH FACE OF STONE. MORTAR COLOR TO MATCH ADJACENT STONE.
- 7 REMOVE EAGLE AND GLOBE FOR SHOP DISASSEMBLY AND FULL RESTORATION. DISASSEMBLE GLOBE AND REMOVE ALL INTERNAL IRON OR STEEL SUPPORT MEMBERS AND REPLACE WITH NEW CUSTOM FABRICATED TYPE 304 OR 316 STAINLESS STEEL SUPPORTS.
- 8 EVALUATE COPPER SOLDER JOINTS AND REPAIR/RESOLDER AS REQUIRED.
- 9 EVALUATE EXISTING PLINTH FOR RESTORATION. EXISTING MEMBRANE ROOFING IS SLATED FOR REPLACEMENT IN A FUTURE PHASE.
- 10 REPLACE SEVERELY DAMAGED GLOBE SEGMENTS WITH NEW STONE CUT TO MATCH EXISTING.

NOTE: PHOTOGRAPHICALLY DOCUMENT THE CONDITION OF THE EAGLE BEFORE REMOVAL AND AGAIN ON ARRIVAL AT THE WORKSHOP.

PROVIDE A DETAILED REPORT OF FINDINGS, NOTING THE CURRENT CONDITION OF THE STATUE, NECESSARY AND RECOMMENDED REPAIRS, AND PROPOSED METHODS OF REPAIR. THE GOAL IS THE COMPLETE RESTORATION OF THE STATUE IN ITS ENTIRETY.

WHEN COMPLETE, SUBMIT THE DRAFT REPORT TO THE ARCHITECT AND OWNER OF INITIAL REVIEW AND FEEDBACK. SUBSEQUENTLY, THE REPORT WILL BE FORWARDED TO THE CITY OF MILWAUKEE HISTORIC PRESERVATION COMMISSION FOR STAFF REVIEW PRIOR TO THE COMMENCEMENT OF THE RESTORATION ACTIVITIES.

UPON COMPLETING THE SHOP RESTORATION, REINSTALL THE STATUE USING NEW STAINLESS STEEL MOUNTINGS.





KEY PLAN

NTS

SHEET NOTES


- 1 CRACK TO BE ROUTED AND POINTED WITH MORTAR FLUSH WITH FACE OF STONE. MORTAR COLOR TO MATCH ADJACENT STONE.
- 7 REMOVE EAGLE AND GLOBE FOR SHOP DISASSEMBLY AND FULL RESTORATION. DISASSEMBLE GLOBE AND REMOVE ALL INTERNAL IRON OR STEEL SUPPORT MEMBERS AND REPLACE WITH NEW CUSTOM FABRICATED TYPE 304 OR 316 STAINLESS STEEL SUPPORTS.
- 8 EVALUATE COPPER SOLDIER JOINTS AND REPAIR/RESOLDER AS REQUIRED.
- 9 EVALUATE EXISTING PLINTH FOR RESTORATION. EXISTING MEMBRANE ROOFING IS SLATED FOR REPLACEMENT IN A FUTURE PHASE.
- 10 REPLACE SEVERELY DAMAGED GLOBE SEGMENTS WITH NEW STONE CUT TO MATCH EXISTING.

NOTE: PHOTOGRAPHICALLY DOCUMENT THE CONDITION OF THE EAGLE BEFORE REMOVAL AND AGAIN ON ARRIVAL AT THE WORKSHOP.

PROVIDE A DETAILED REPORT OF FINDINGS, NOTING THE CURRENT CONDITION OF THE STATUE, NECESSARY AND RECOMMENDED REPAIRS, AND PROPOSED METHODS OF REPAIR. THE GOAL IS THE COMPLETE RESTORATION OF THE STATUE IN ITS ENTIRETY.

WHEN COMPLETE, SUBMIT THE DRAFT REPORT TO THE ARCHITECT AND OWNER OF INITIAL REVIEW AND FEEDBACK. SUBSEQUENTLY, THE REPORT WILL BE FORWARDED TO THE CITY OF MILWAUKEE HISTORIC PRESERVATION COMMISSION FOR STAFF REVIEW PRIOR TO THE COMMENCEMENT OF THE RESTORATION ACTIVITIES.


UPON COMPLETING THE SHOP RESTORATION, REINSTALL THE STATUE USING NEW STAINLESS STEEL MOUNTINGS.

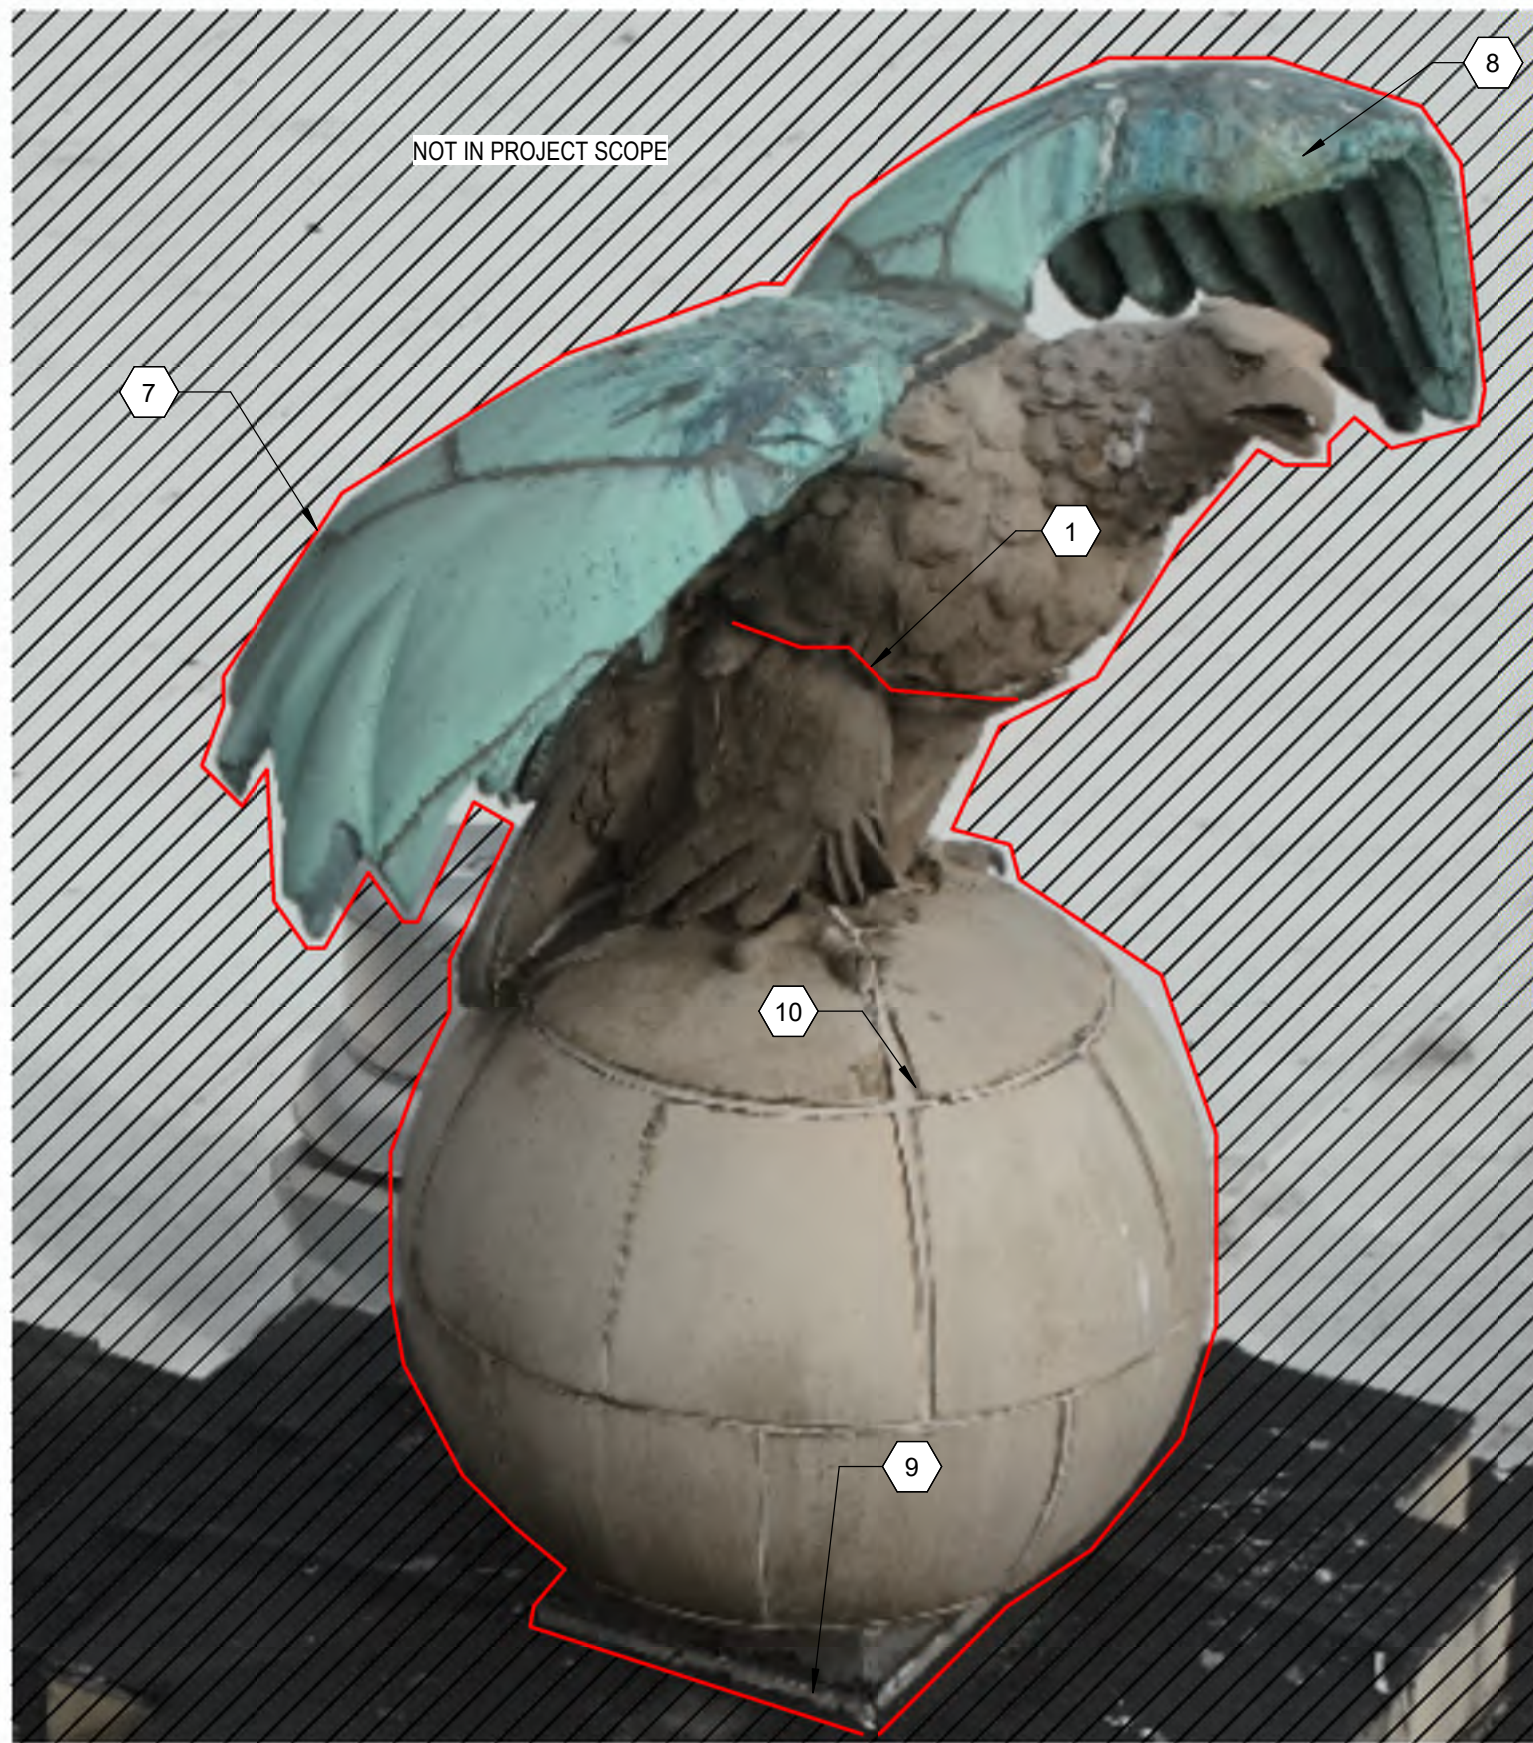

EAGLE STATUE 2 - WEST ELEVATION

C2


NTS

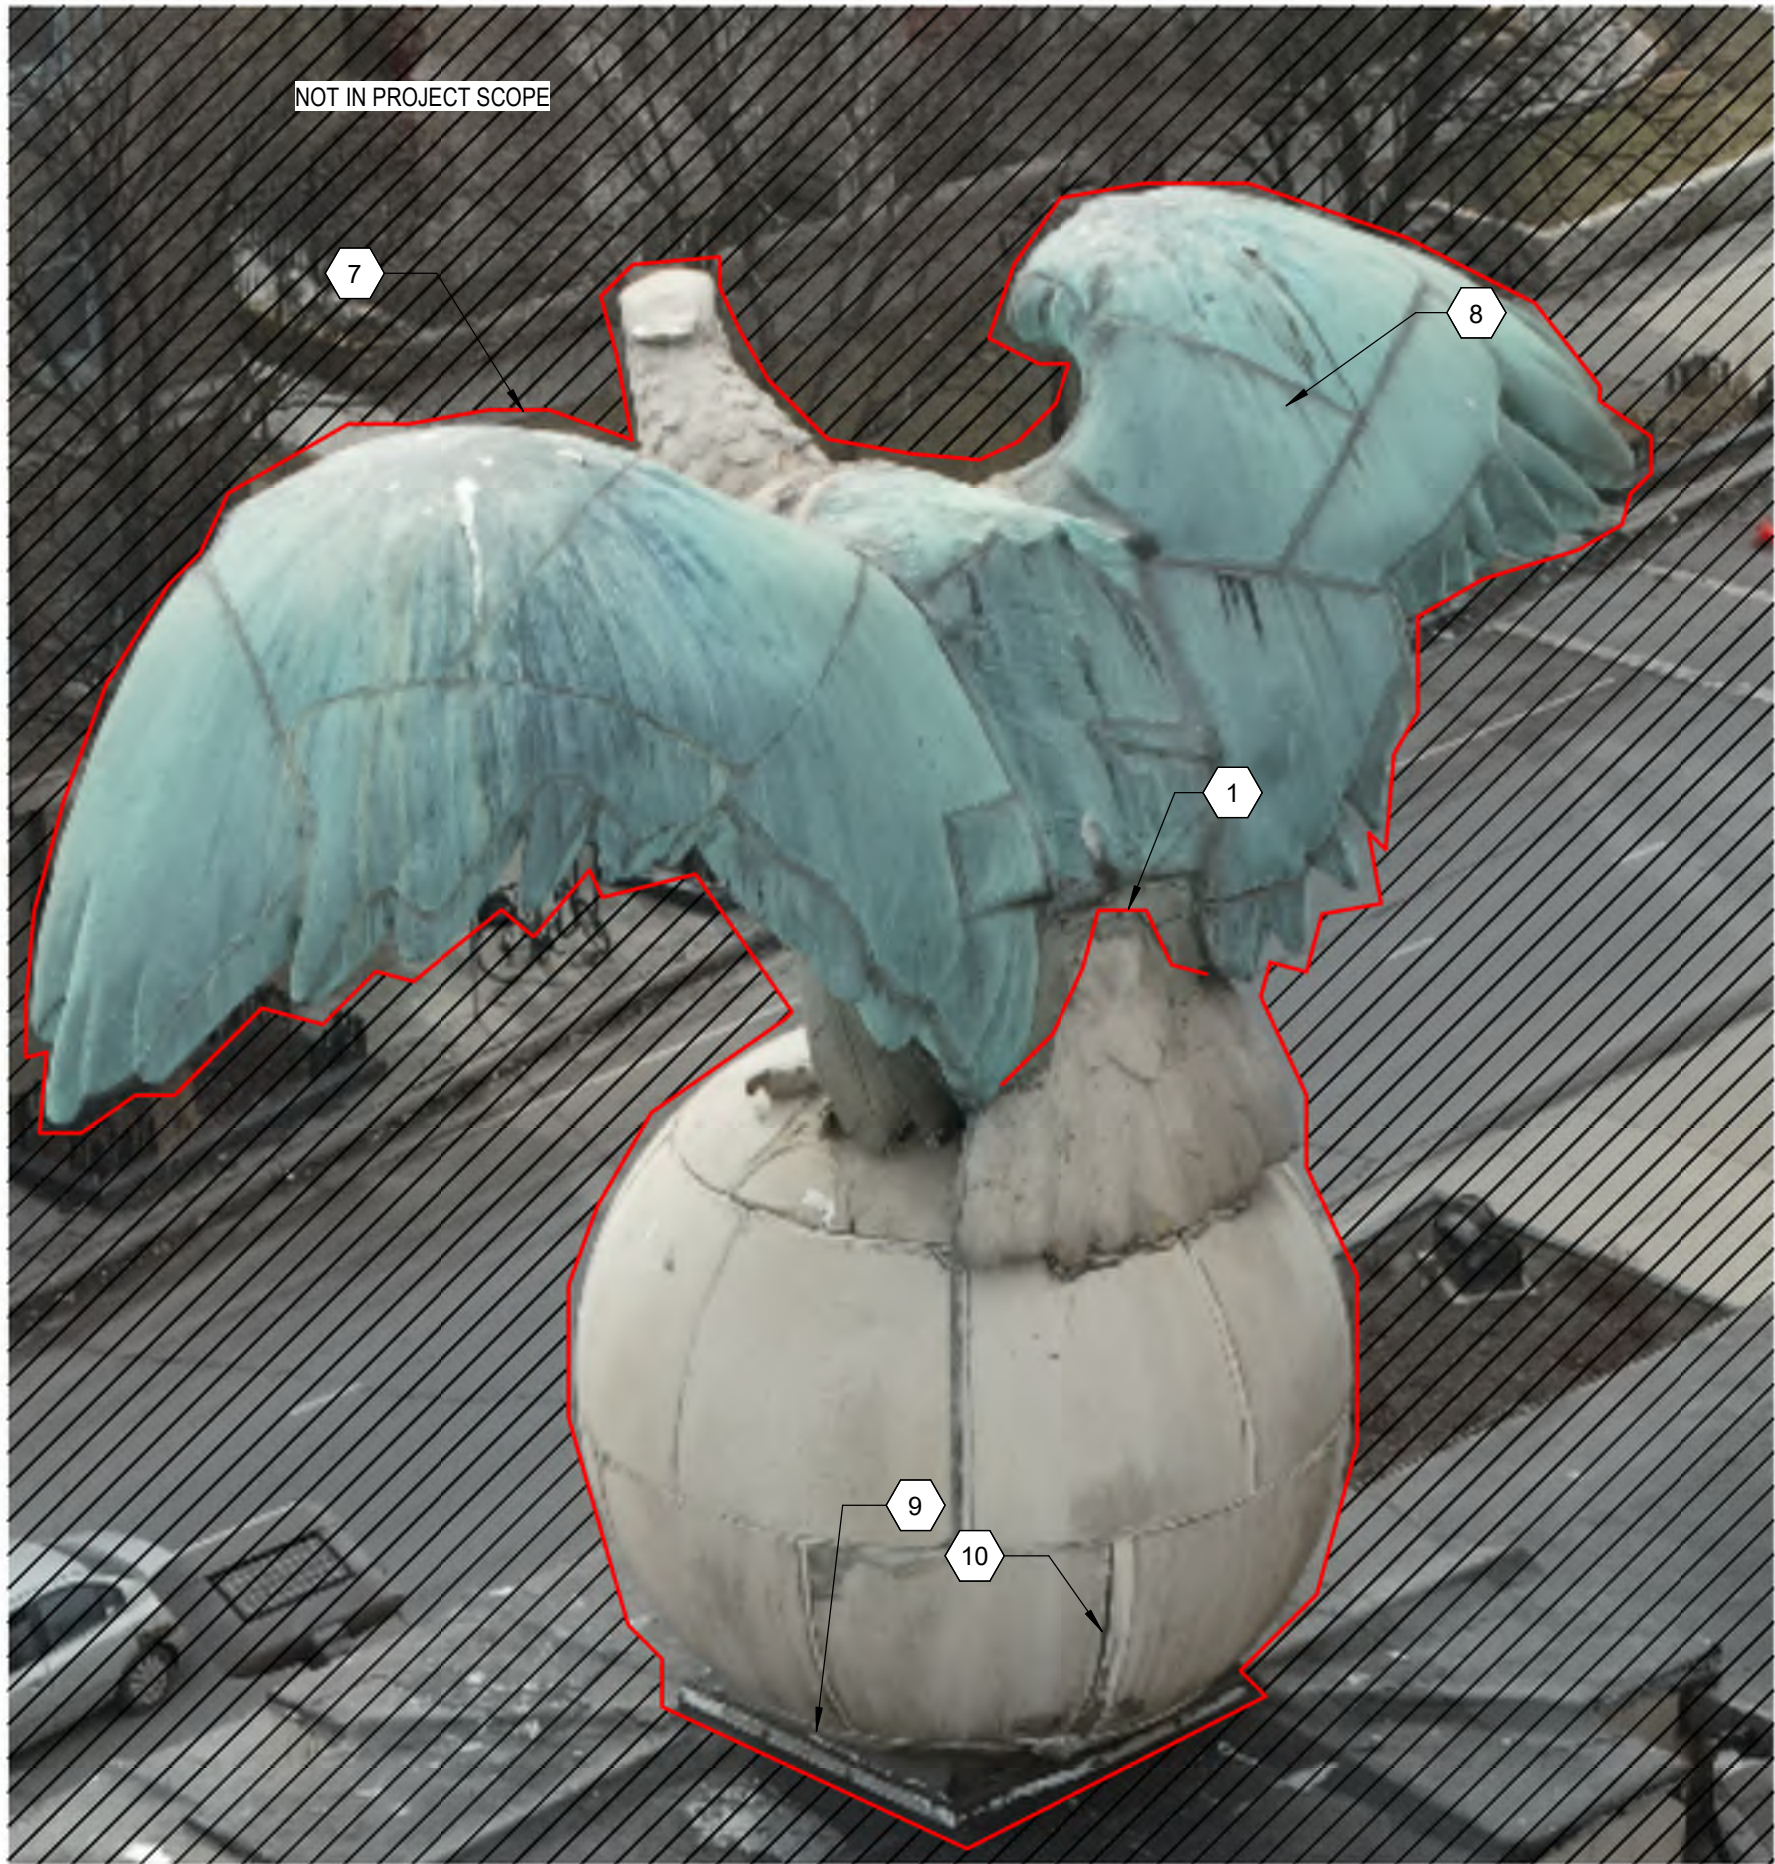

EAGLE STATUE 2 - NORTH ELEVATION

C4


NTS

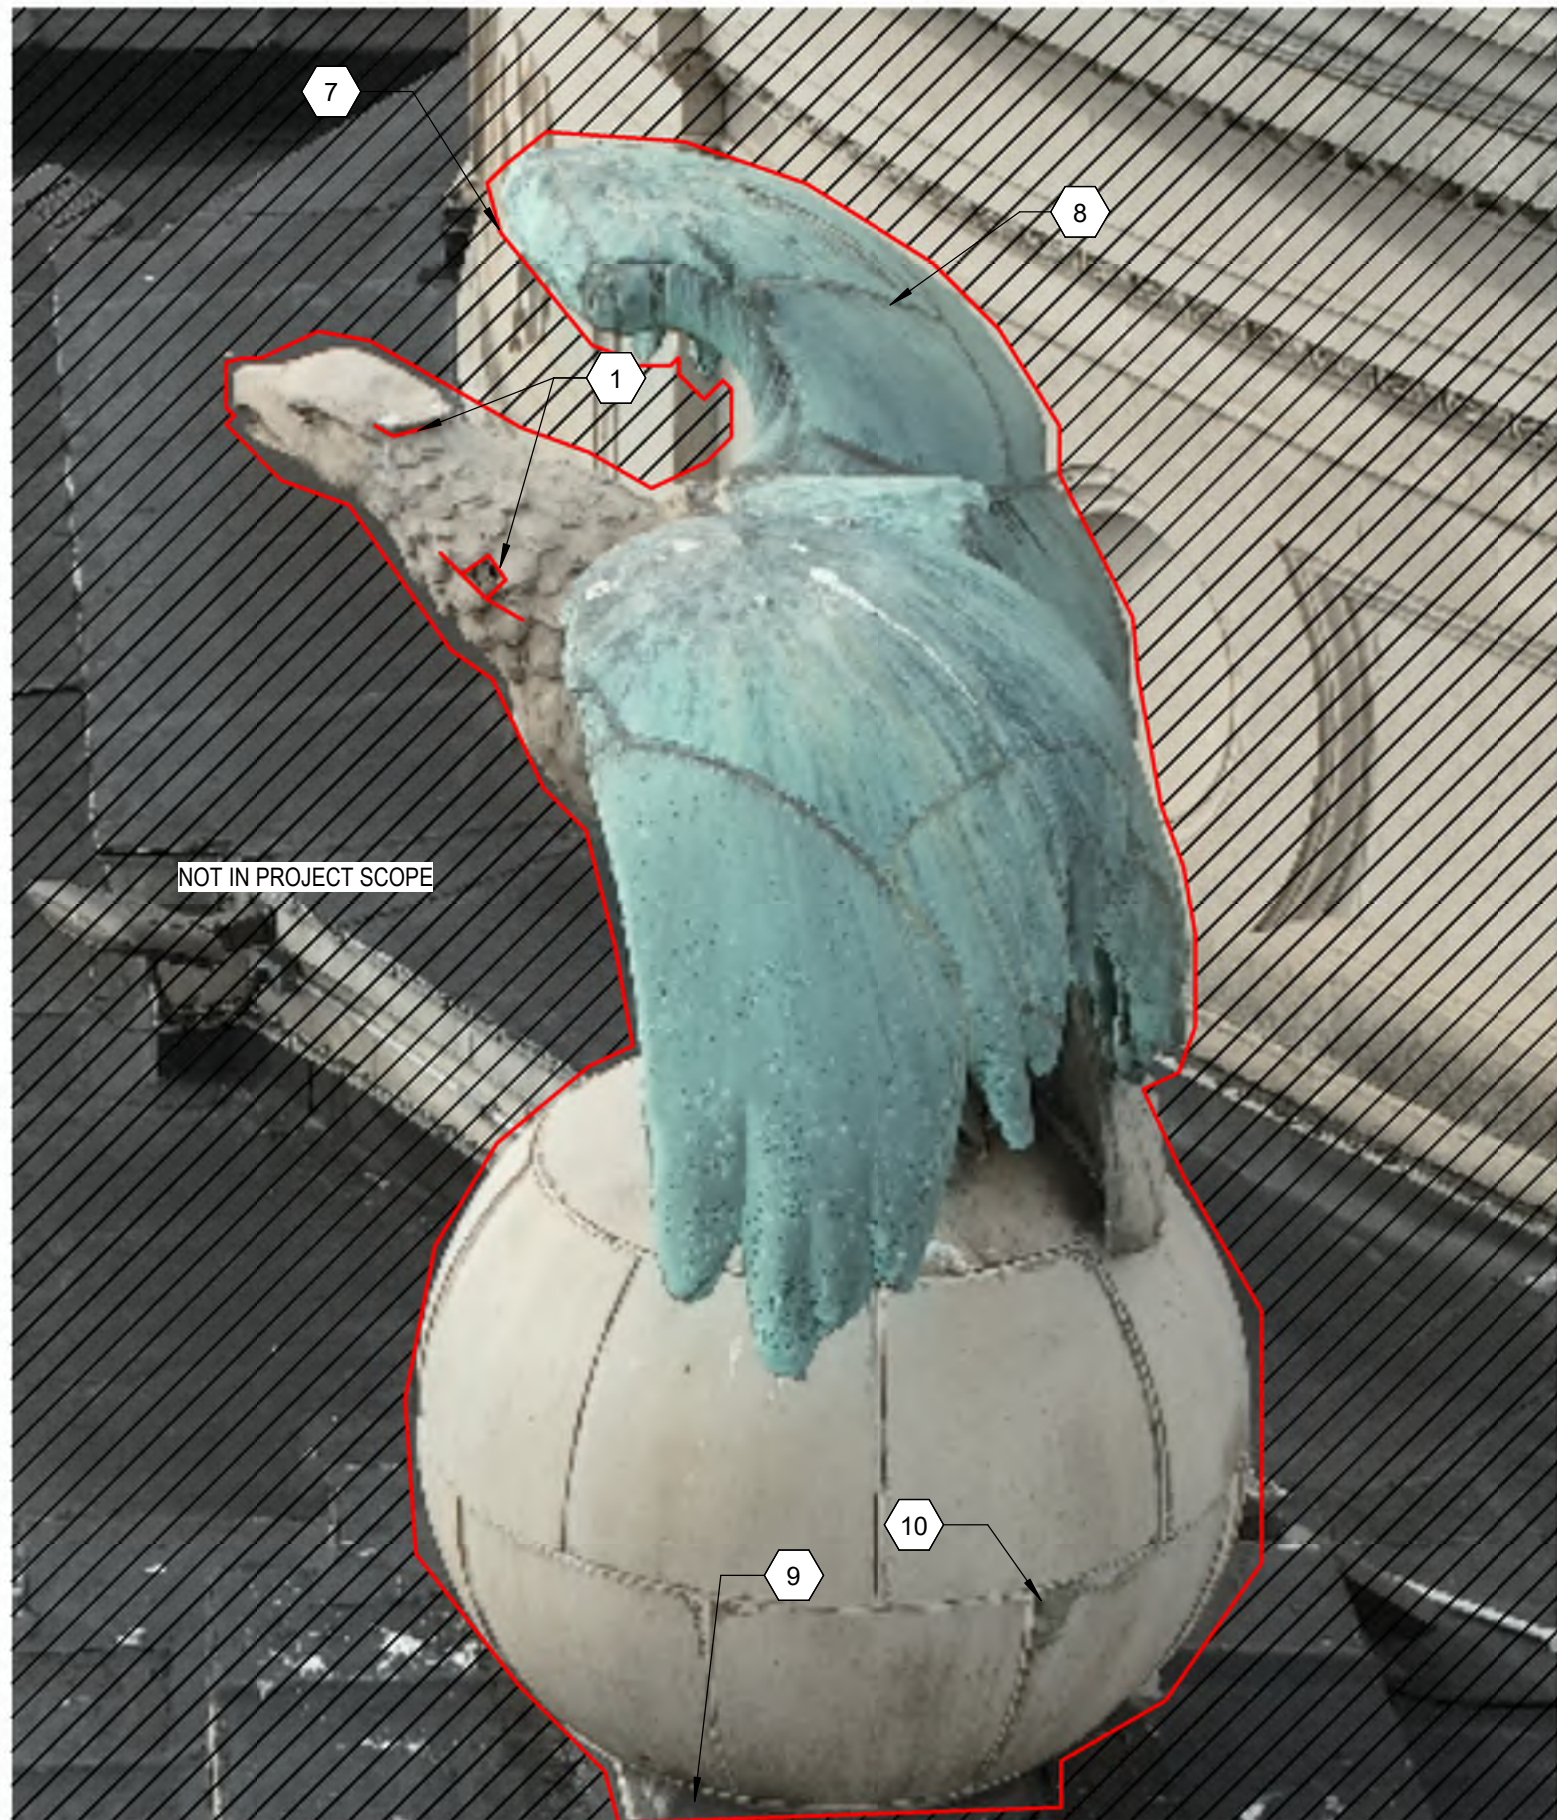

EAGLE STATUE 2 - EAST ELEVATION

A2

NTS

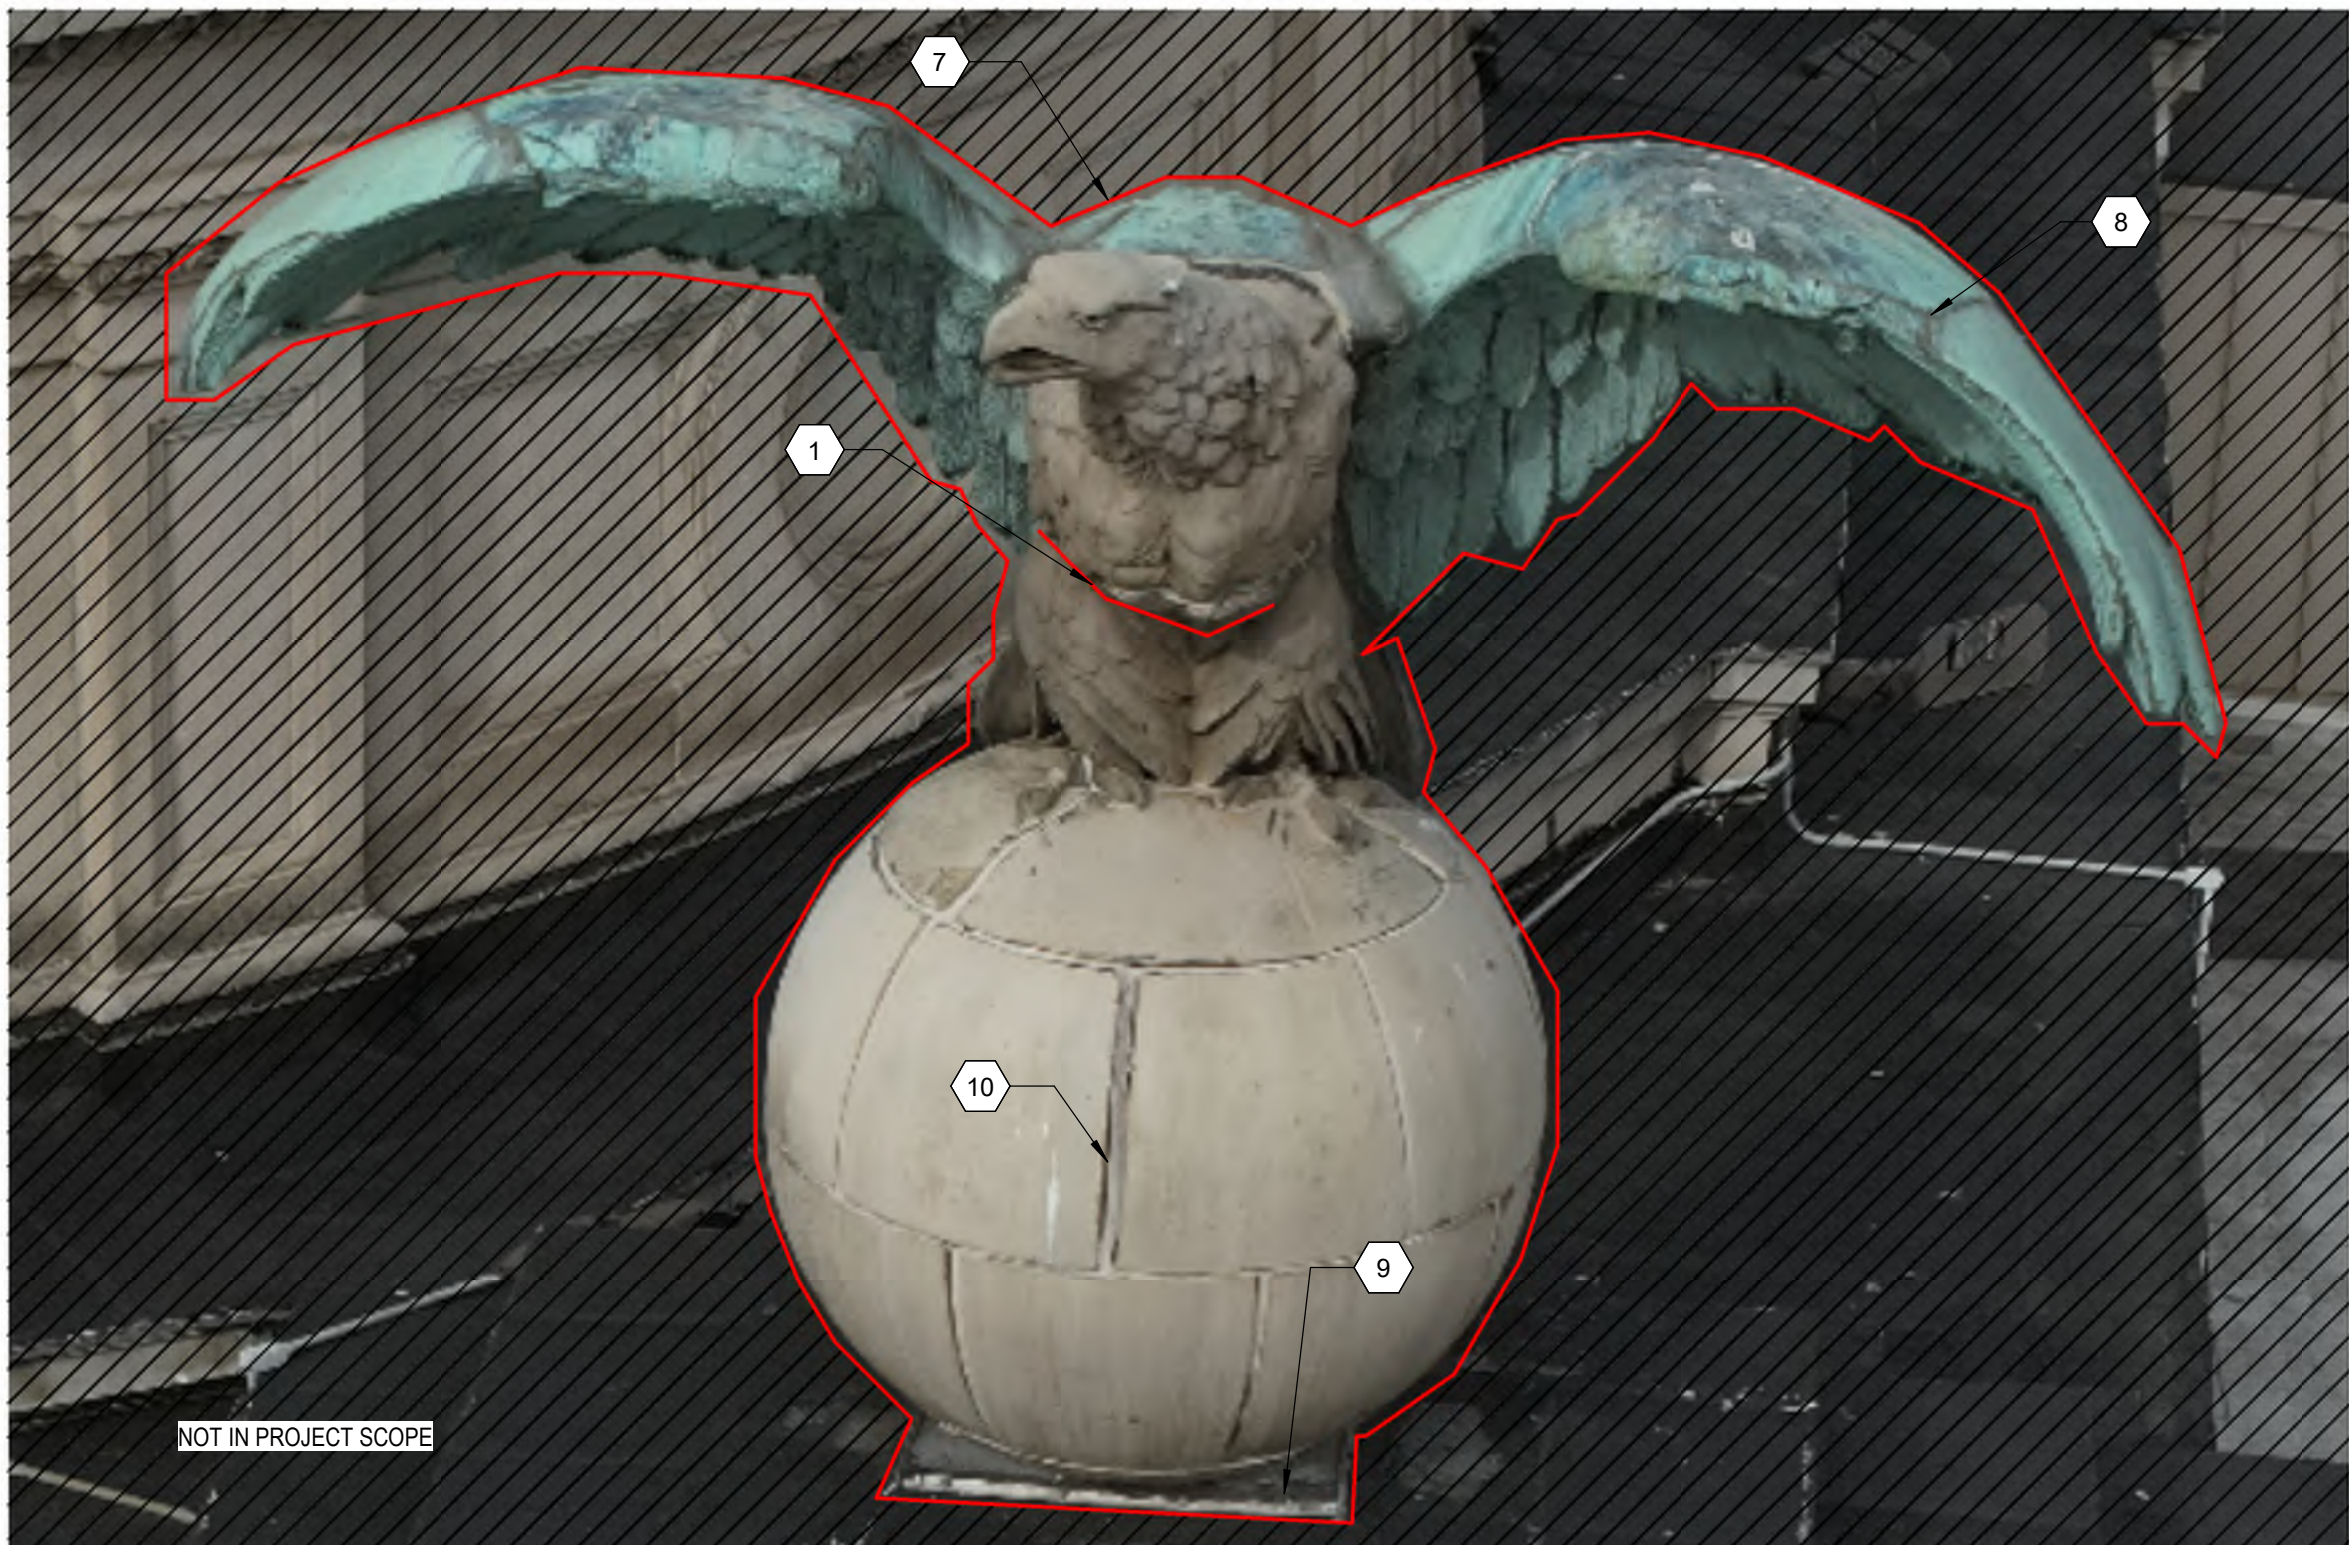

EAGLE STATUE 2 - SOUTH ELEVATION

A4

NTS

GRAEF

275 West Wisconsin Avenue,
Suite 300
Milwaukee, WI 53203
414 / 259 1500

www.graef-usa.com

CLIENT:

MILWAUKEE PUBLIC LIBRARY



MILWAUKEE
PUBLIC LIBRARY

PROJECT TITLE:

FACADE RESTORATION

814 W WISCONSIN AVE
MILWAUKEE, WISCONSIN, 53233

ISSUE:

PROJECT INFORMATION:

PROJECT NUMBER: 2026-0333

DATE: 2026-05-18

DRAWN BY: NRC

CHECKED BY: TJE

APPROVED BY: MJL

SCALE: AS NOTED

SHEET TITLE:

EAGLE STATUE 2

SHEET NUMBER:

A-239