

THE COUTURE

909 EAST MICHIGAN STREET, MILWAUKEE, WI

DEVELOPMENT PLAN DOCUMENT SUBMITTAL - NOT FOR CONSTRUCTION

APRIL 3, 2017

SHEET INDEX

GENERAL

T1-01 TITLE SHEET, INDEX & PROJECT INFORMATION

CIVIL/LANDSCAPE

DPD-2 BOUNDARY AND TOPOGRAPHIC SURVEY
DPD-3 PROPOSED PROJECT BOUNDARY DESCRIPTION
DPD-4 EXISTING FACILITIES SITE PLAN
DPD-5 PROPOSED FACILITIES SITE PLAN
DPD-6 PROPOSED UTILITY PLAN
DPD-7 PROPOSED GRADING PLAN
DPD8A LANDSCAPE PLAN LEVEL 1
DPD8B LANDSCAPE PLAN LEVEL 2
DPD8C LANDSCAPE PLAN LEVEL 3

ARCHITECTURAL

A1-00 LEVEL B3 FLOOR PLAN
A1-01 LEVEL B2 FLOOR PLAN
A1-02 LEVEL B1 FLOOR PLAN
A1-03 LEVEL 01 FLOOR PLAN
A1-04 LEVEL 1.5 FLOOR PLAN
A1-05 LEVEL 02 FLOOR PLAN
A1-06 LEVEL 2.5 FLOOR PLAN
A1-07 LEVEL 03 FLOOR PLAN
A1-08 LEVEL 04 FLOOR PLANS
A1-09 LEVELS 05-24 & LEVEL 25 FLOOR PLANS
A1-10 LEVELS 26-36 & LEVEL 37 FLOOR PLANS
A1-11 LEVELS 38 & LEVEL 39 FLOOR PLANS
A1-12 LEVELS 40 & LEVELS 41-43 FLOOR PLANS
A1-13 LEVELS 44 & ROOF FLOOR PLANS

A2-01 EXTERIOR ELEVATIONS
A2-02 EXTERIOR ELEVATIONS
A2-03 ENLARGED EXTERIOR ELEVATIONS
A2-04 ENLARGED EXTERIOR ELEVATIONS
A2-05 ENLARGED EXTERIOR ELEVATIONS
A2-06 ENLARGED EXTERIOR ELEVATIONS
A2-07 ENLARGED EXTERIOR ELEVATIONS
A2-08 ENLARGED EXTERIOR ELEVATIONS
A2-09 ENLARGED EXTERIOR ELEVATIONS


A3-01 BUILDING SECTIONS
A3-02 BUILDING SIGNAGE ELEVATIONS
A3-03 BUILDING SIGNAGE ELEVATIONS
A3-04 BUILDING SIGNAGE ELEVATIONS
A3-05 BUILDING SIGNAGE ELEVATIONS
A3-06 BUILDING SIGNAGE ELEVATIONS
A3-07 BUILDING SIGNAGE ELEVATIONS

ARCHITECT

RINKA CHUNG ARCHITECTURE INC
756 N. MILWAUKEE ST, SUITE 250
MILWAUKEE, WI 53202
(414) 431-8101

CIVIL / LANDSCAPE ENGINEER

GRAEF
125 SOUTH 84TH STREET, SUITE 401
MILWAUKEE, WI 53214
(414) 259-1500

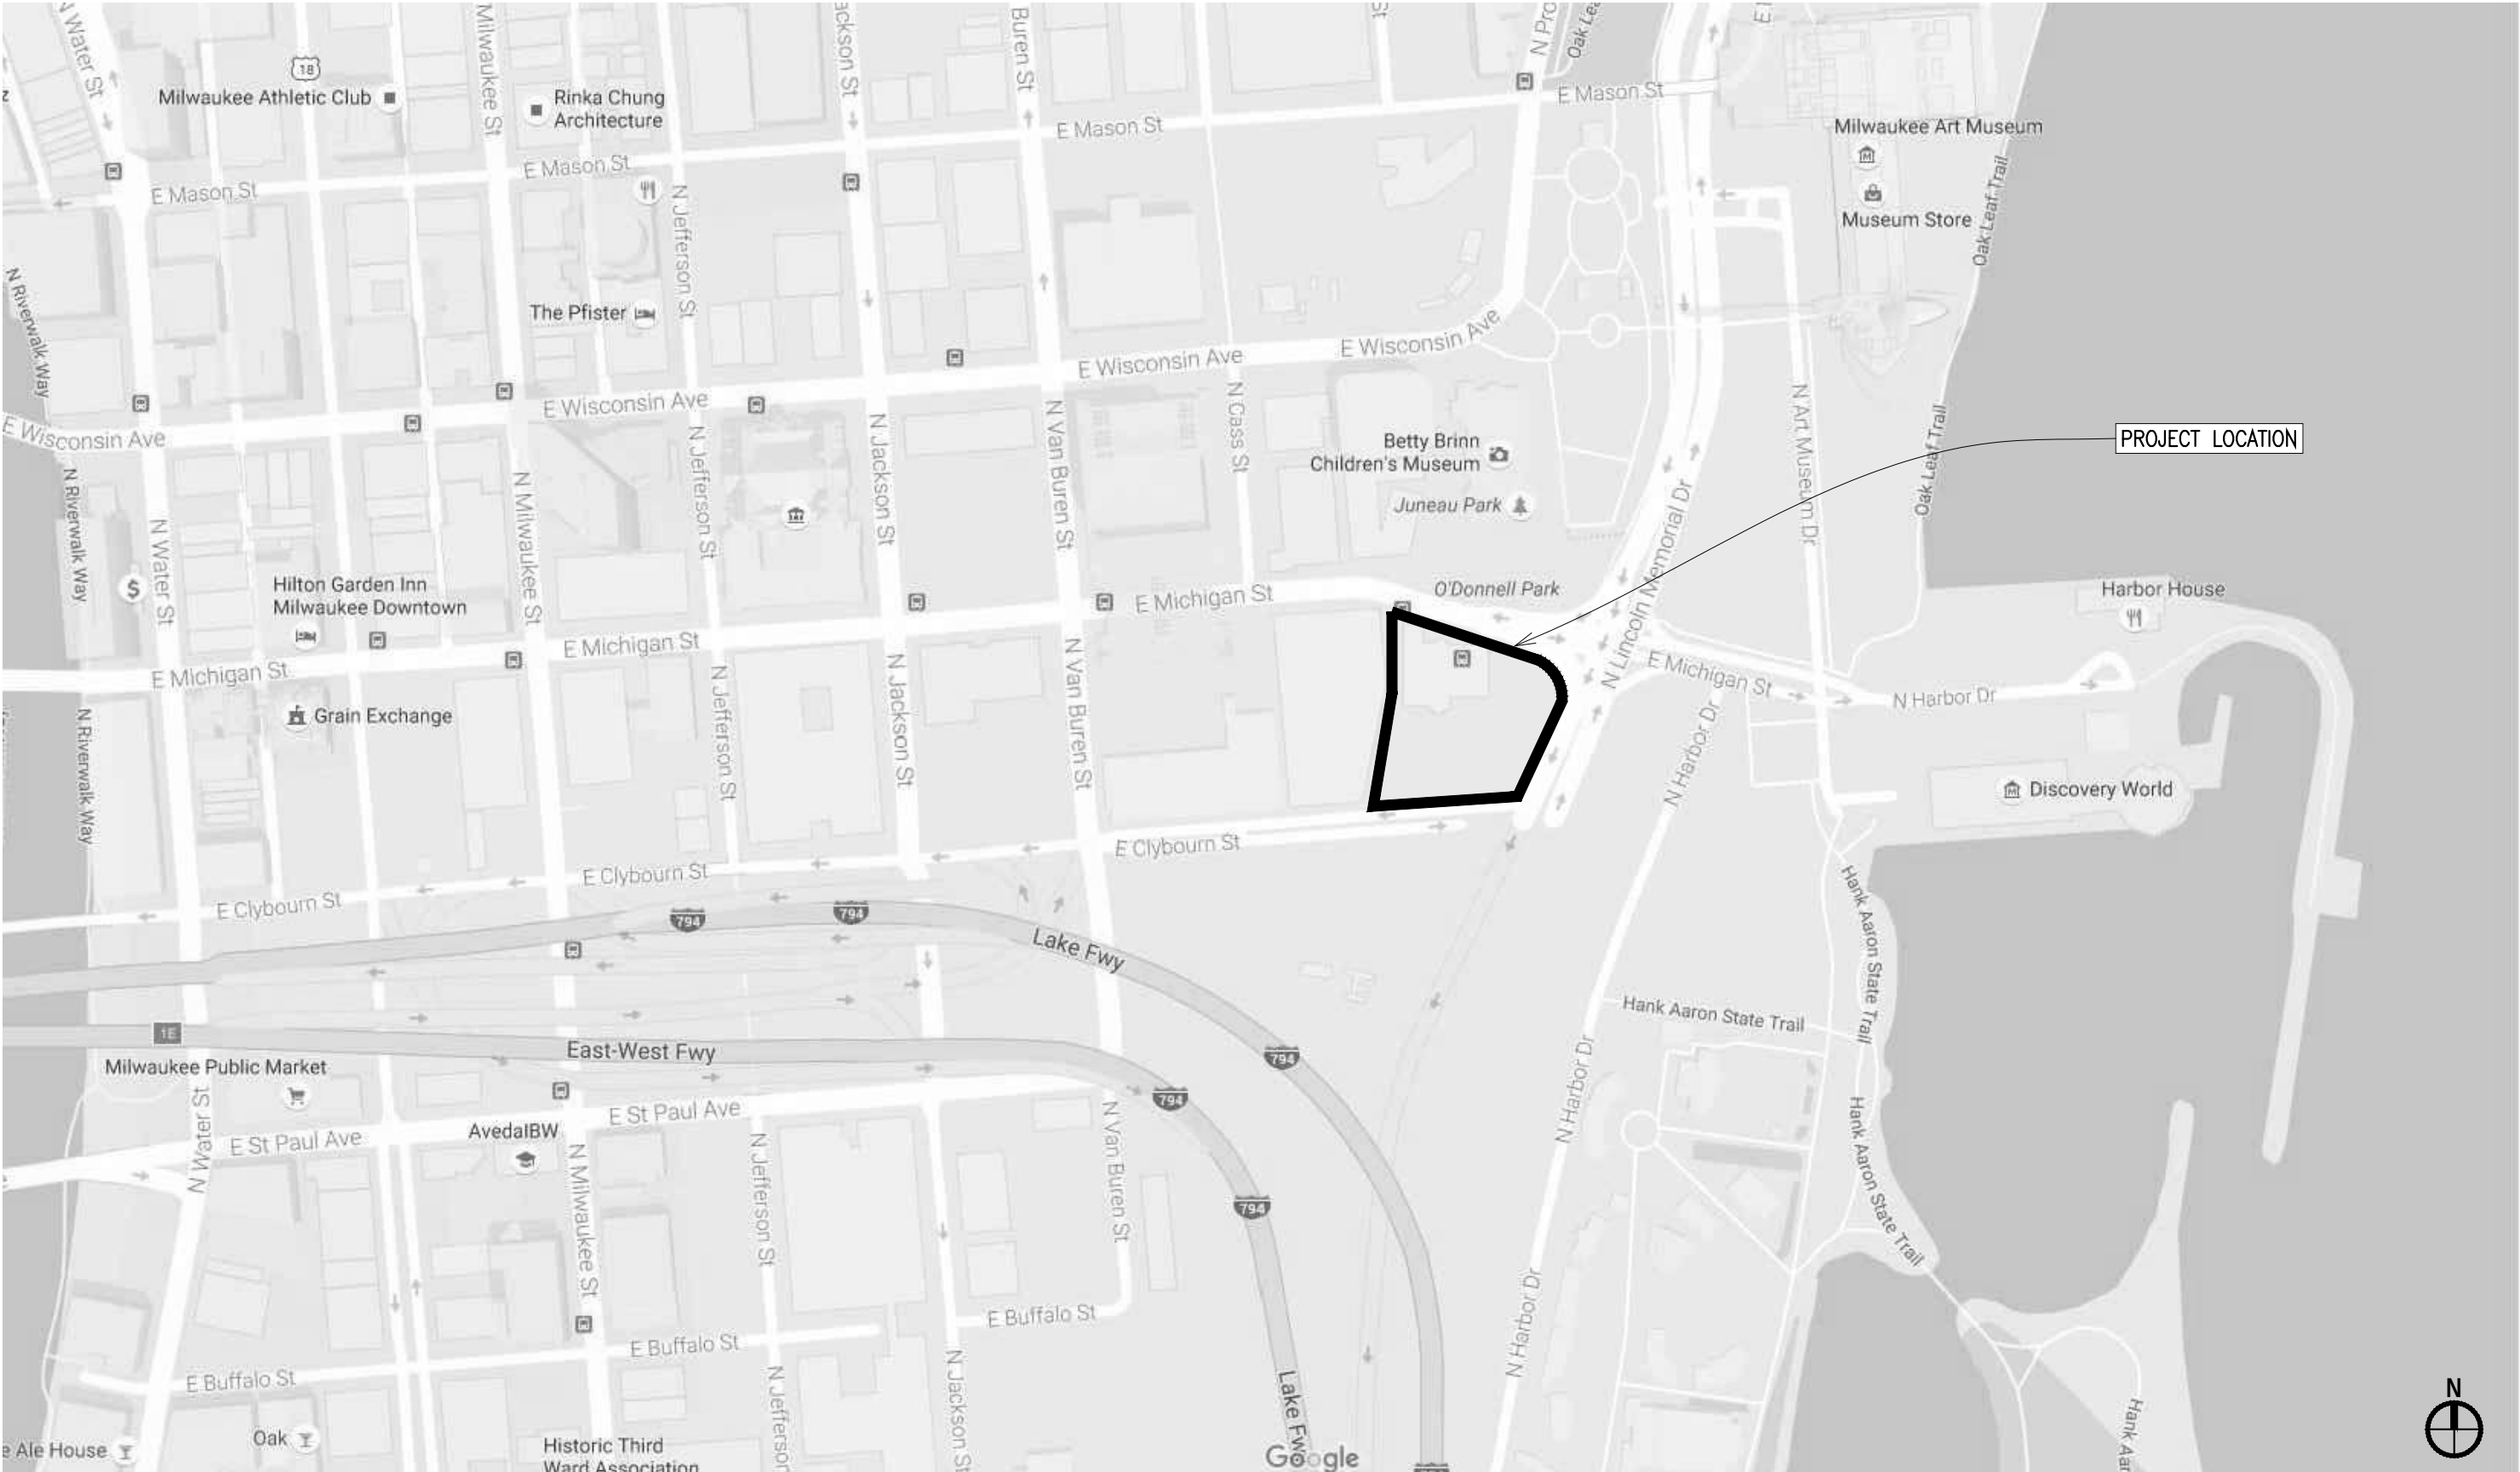

1 LOCATION MAP
NTS

DEVELOPMENT PLAN DOCUMENTS - NOT FOR CONSTRUCTION

DEVELOPMENT PLAN DOCUMENT SET

THE COUTURE

CC FILE NO. 161479
RCA Project No. 161007
Sheet Title
TITLE SHEET
INDEX & PROJECT
INFORMATION


MICHIGAN STREET &
LINCOLN MEMORIAL BLVD
MILWAUKEE, WI 53202
Issue Date APRIL 3, 2017

Sheet No.
T1-01

Copyright
RINKA CHUNG ARCHITECTURE, INC
756 North Milwaukee Street, Suite 250
Milwaukee, WI 53202
Telephone 414.431.8101

RINKA CHUNG
RINKA CHUNG ARCHITECTURE INC

X:\ML\2016\20161795\CAD\Std\dwg\00\DPD\DPD-2_Boundary_Topo_Survey.dwg
3/31/2017 2:18 PM

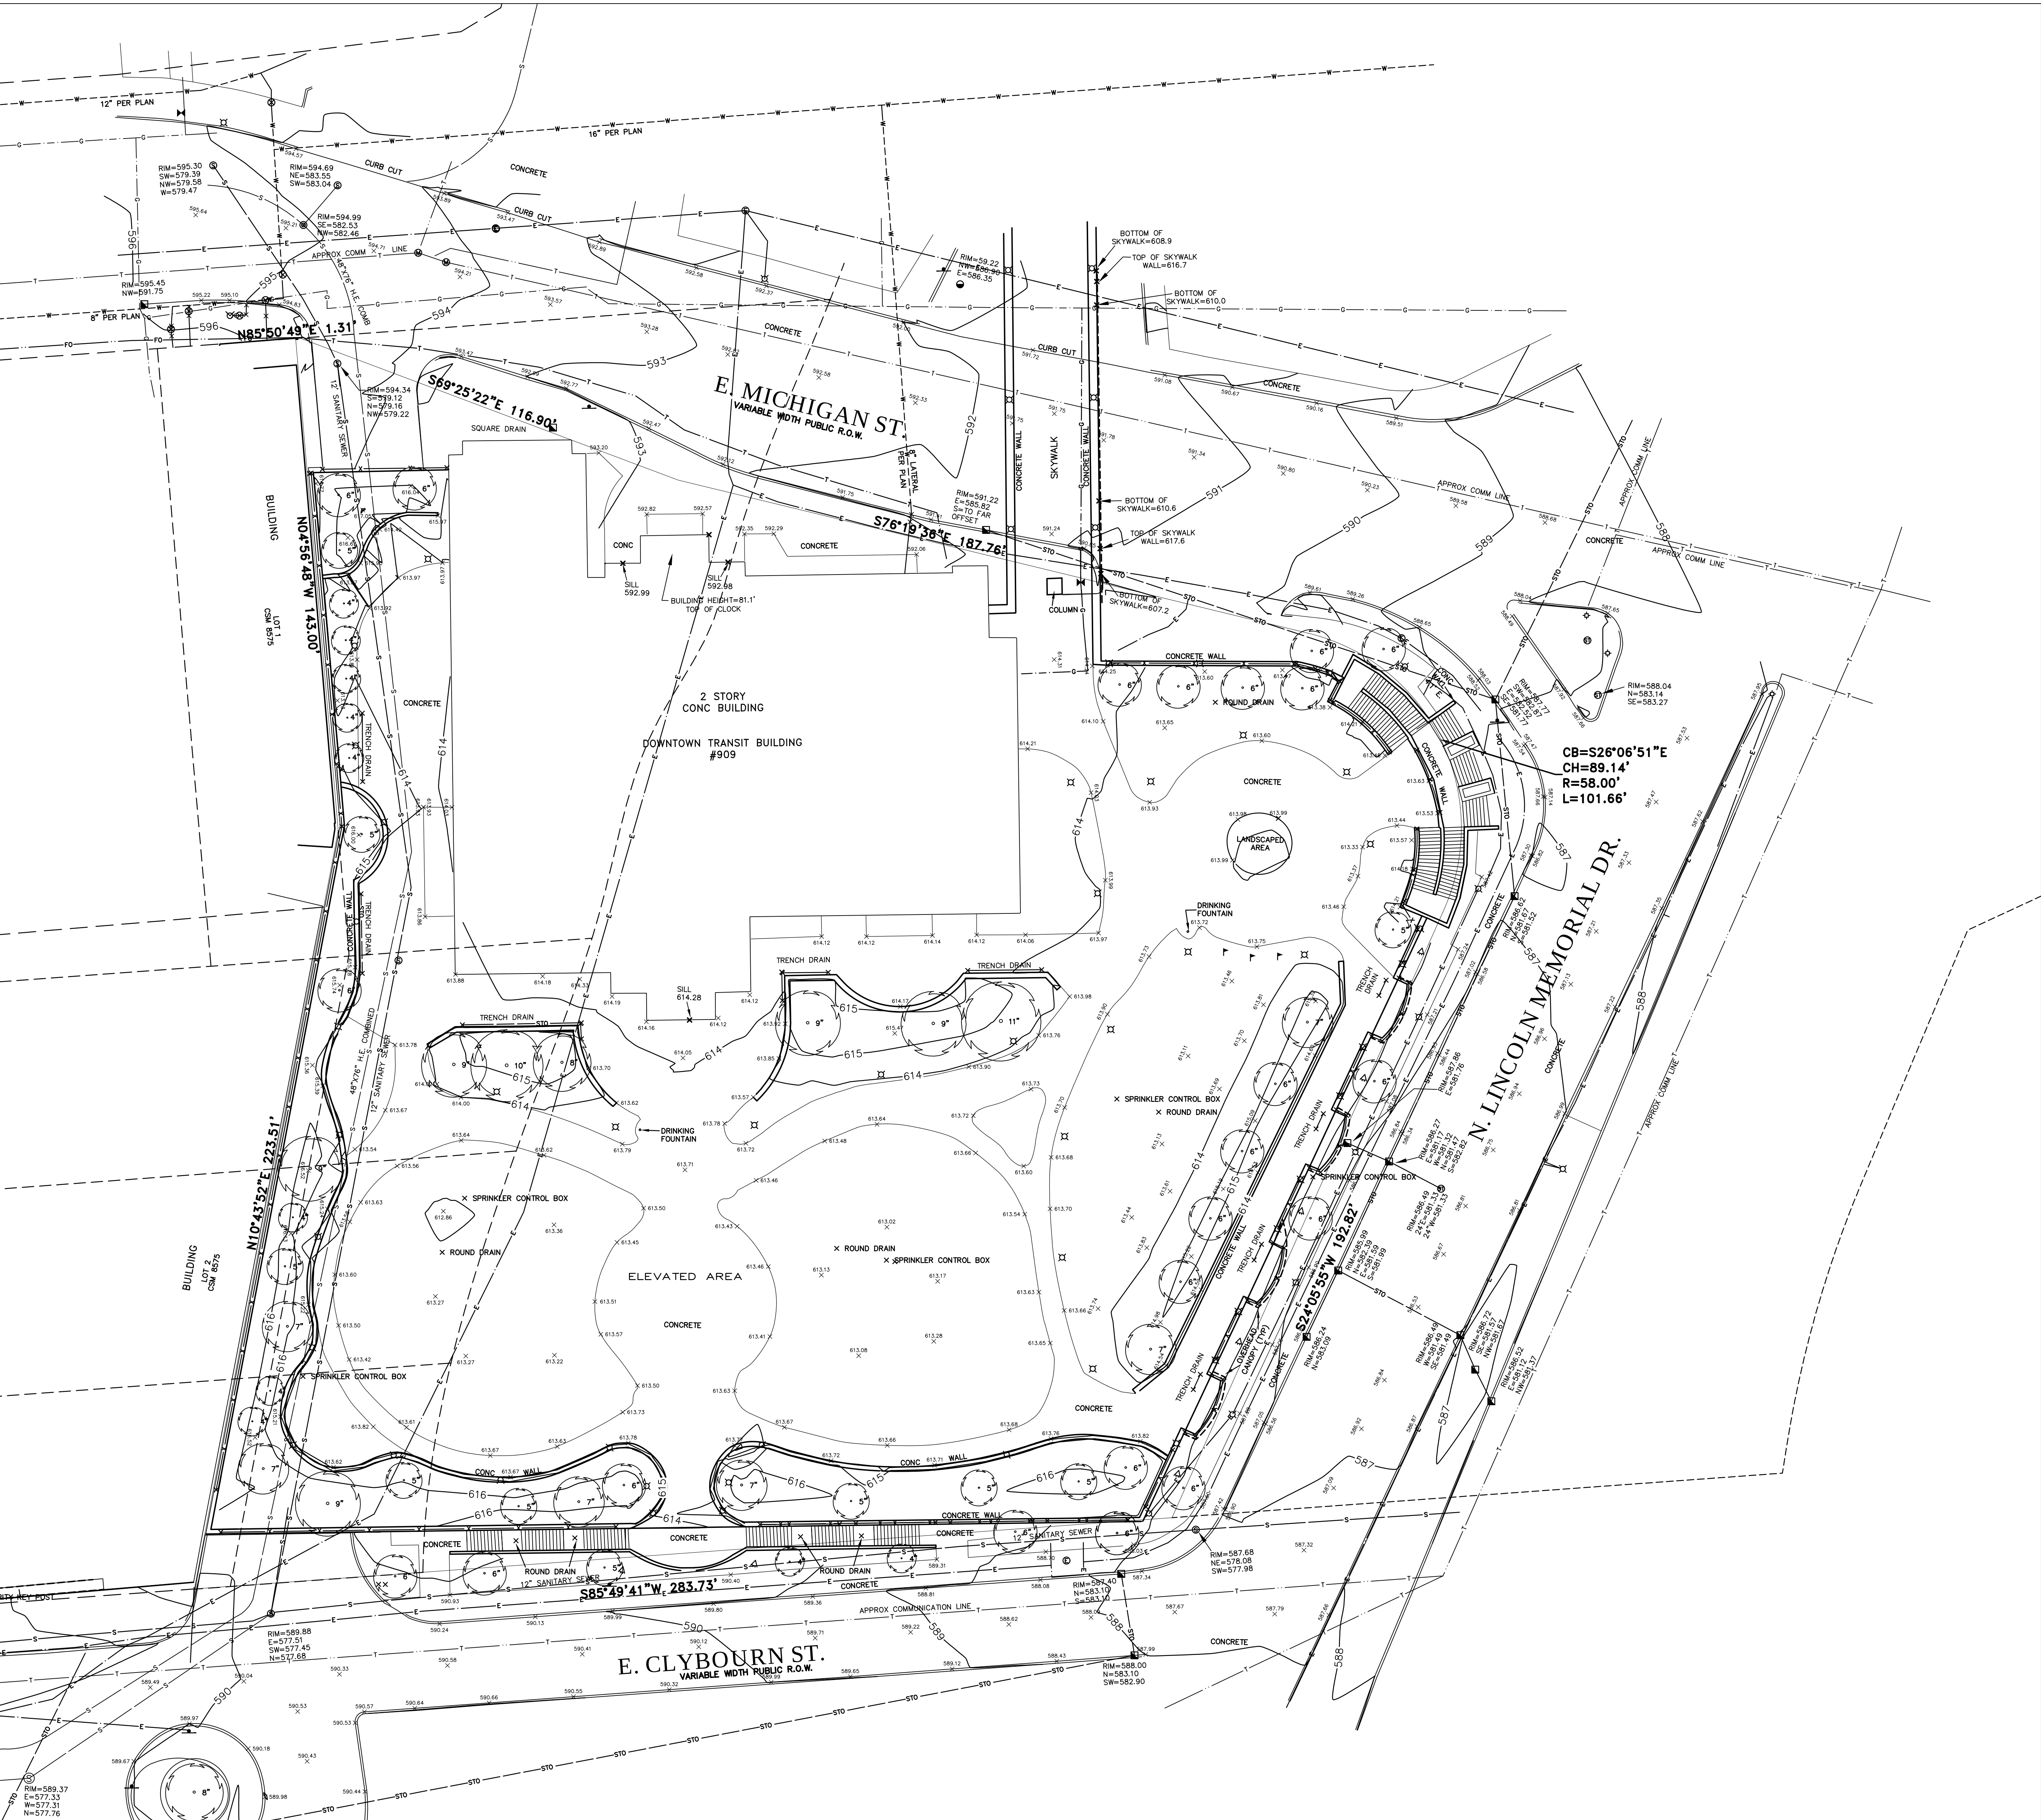

DIGGERS_HOTLINE_#

THE UNDERGROUND UTILITY INFORMATION AS SHOWN HEREON IS BASED, IN PART, UPON INFORMATION FURNISHED BY UTILITY COMPANIES AND THE LOCAL MUNICIPALITY. WHILE THIS INFORMATION IS BELIEVED TO BE RELIABLE, ITS ACCURACY AND COMPLETENESS CANNOT BE GUARANTEED NOR CERTIFIED TO.

(P) INDICATES PIPE SIZES PER RECORD PLANS. OTHER PIPE SIZES ARE ESTIMATED. NO PIPE SIZES SHOULD BE RELIED UPON WITHOUT FURTHER VERIFICATION.

Known as 909 East Michigan Street, in the City of Milwaukee, Milwaukee County, Wisconsin.

That part of Lots 1, 2, 3, 4 and Lot 9, Block 99 all in the plat of the division of 13.30 acres off the East end of Lot 3 and 17.10 acres off the East end of Lot 4 in the NE 1/4 and SE 1/4 of the SW 1/4 of Section 28 and Lands in the SW 1/4 of Section 28, Township 7 North, Range 22 East, located in the City of Milwaukee, Milwaukee County, Wisconsin and more particularly described as follows:

Commencing at the South corner of said Section 28; thence N01°02'02"W along the West line of the Southeast fractional 1/4 of Section 28, 2327.41 feet, said point being S01°02'02"E 309.45 feet from the center of said Section 28; thence S37°30'43"E 6.08 feet; thence S77°45'59"E 76.99 feet; thence S74°43'04"E 70.09 feet; thence Southerly along the arc of a curve, whose center lies to the Northwest, whose radius is 1469.39 feet, whose chord bears S19°37'20"W 84.58 feet, a distance of 84.59 feet; thence N81°47'09"W 62.75 feet; thence N77°45'59"W 61.46 feet; thence S63°41'32"W 84.08 feet; thence S21°19'19"W 79.72 feet to a point of curvature; thence Southerly along the arc of a curve, whose center lies to the East, whose radius is 328.00 feet, whose chord bears S14°25'47"W 78.72 feet, a distance of 78.91 feet to a point of tangency; thence S07°32'15"W 8.10 feet; thence S84°23'18"W 177.16 feet to the point of beginning; thence continuing S84°23'18"W 283.73 feet; thence N09°17'29"E 223.51 feet; thence N06°23'11"W 143.00 feet; thence N84°24'26"E 1.31 feet; thence S70°51'45"E 116.90 feet; thence S77°45'59"E 187.76 feet to a point of curvature; thence Southeasterly along a arc of a curve, whose center lies to the South, whose radius is 58.00 feet, whose chord bears S27°33'13.5"E 89.14 feet, a distance of 101.66 feet to a point of tangency; thence S22°39'32"W 192.82 feet to the point of beginning.

Part of Tax Key No: 392-1678-121-3

September 29, 2014 Drawing No. 166202-RMK Barrett Visionary

- NOTES:
- COORDINATES ON THIS PLAN ARE REFERENCED TO THE WISCONSIN COUNTY COORDINATE SYSTEM, MILWAUKEE ZONE, NAD83(2007), NAVD83(1991).
 - CONTROL POINTS 233 & 235 WERE HELD PER SURVEY CONTROL PLAN, PROJECT NO. 1300-13-74, SHEET 370.
 - DIGGERS HOTLINE TICKET NUMBER 2016-50-07629 WAS OBTAINED TO OBTAIN MARKS IN THE FIELD AS WELL AS RECORD PLANS.
 - BEARING DEPICTED ON THE BOUNDARY DO NOT MATCH RECORD OR THE PROPOSED CERTIFIED SURVEY MAP, DUE TO A BEARING ROTATION.

- LEGEND
- () INDICATES RECORDED DIMENSION WHERE DIFFERENT FROM ACTUAL MEASUREMENT
 - OR SECTION OR 1/4 SECTION CORNER AS DESCRIBED
 - 1" DIA. IRON PIPE FOUND (UNLESS OTHERWISE NOTED)
 - 1" DIA. IRON PIPE, 18" LONG-SET (UNLESS OTHERWISE NOTED)
 - SOLLARD
 - SOIL BORING/MONITORING WELL
 - FLAGPOLE
 - MAILBOX
 - SIGN
 - BILLBOARD
 - AIR CONDITIONER
 - CONTROL BOX
 - TRAFFIC SIGNAL
 - RAILROAD CROSSING SIGNAL
 - CABLE PEDESTAL
 - POWER POLE
 - GUY POLE
 - GUY WIRE
 - LIGHT POLE
 - SPOT/YARD/PEDESTAL LIGHT
 - HANDICAPPED PARKING
 - ELECTRIC MANHOLE
 - ELECTRIC PEDESTAL
 - ELECTRIC METER
 - ELECTRIC TRANSFORMER
 - TELEPHONE MANHOLE
 - TELEPHONE PEDESTAL
 - MARKED FIBER OPTIC
 - GAS VALVE
 - GAS METER
 - GAS WARNING SIGN
 - STORM MANHOLE
 - ROUND INLET
 - SQUARE INLET
 - STORM SEWER END SECTION
 - SANITARY MANHOLE
 - SANITARY CLEANOUT OR SEPTIC VENT
 - SANITARY INTERCEPTOR MANHOLE
 - MISCELLANEOUS MANHOLE
 - WATER VALVE
 - HYDRANT
 - WATER SERVICE CURB STOP
 - WATER MANHOLE
 - WELL
 - WATER SURFACE
 - WETLANDS FLAG
 - MARSH
 - CONIFEROUS TREE
 - DECIDUOUS TREE
 - SHRUB
 - EDGE OF TREES
 - SANITARY SEWER
 - STORM SEWER
 - WATERMAIN
 - MARKED GAS MAIN
 - MARKED ELECTRIC
 - OVERHEAD WIRES
 - BURIED ELEC. SERV.
 - MARKED TELEPHONE
 - MARKED CABLE TV LINE
 - MARKED FIBER OPTIC
 - INDICATES EXISTING ELEVATION
 - 780.55 INDICATES EXISTING SPOT ELEVATION

R.A. Smith National, Inc.

Beyond Surveying
and Engineering

16145 W. Bluemound Road, Brookfield, WI 53005-6908
262.781.0200 Fax 262.787.7272, www.ra-smithnational.com
Appleton, WI Irvine, CA Pittsburgh, PA

X:\ML\2016\20161795\CAD\Std\dwg\00\DPD\DPD-2_Boundary_Topo_Survey.dwg\DPD-2

R.A. Smith National, Inc.

DEVELOPMENT PLAN DOCUMENTS - NOT FOR CONSTRUCTION

DEVELOPMENT PLAN DOCUMENTS SET

THE COUTURE

PTS NO.
RCA Project No. 120402
Sheet Title

BOUNDARY AND
TOPOGRAPHIC
SURVEY

MICHIGAN STREET &
LINCOLN MEMORIAL BLVD
MILWAUKEE, WI 53202
Issue Date APRIL 3, 2017


Sheet No.

DPD-2

Copyright
RINKAICHUNG ARCHITECTURE INC
756 North Milwaukee Street, Suite 202
Milwaukee, Wisconsin 53202
Telephone: 414.612.0101

RINKAICHUNG
RINKAICHUNG ARCHITECTURE INC

X:\ML\2016\20161795\CAD\Site\dwg\00DDPD\DPD-3_Prop_Boundary_Description
3/31/2017 2:19 PM

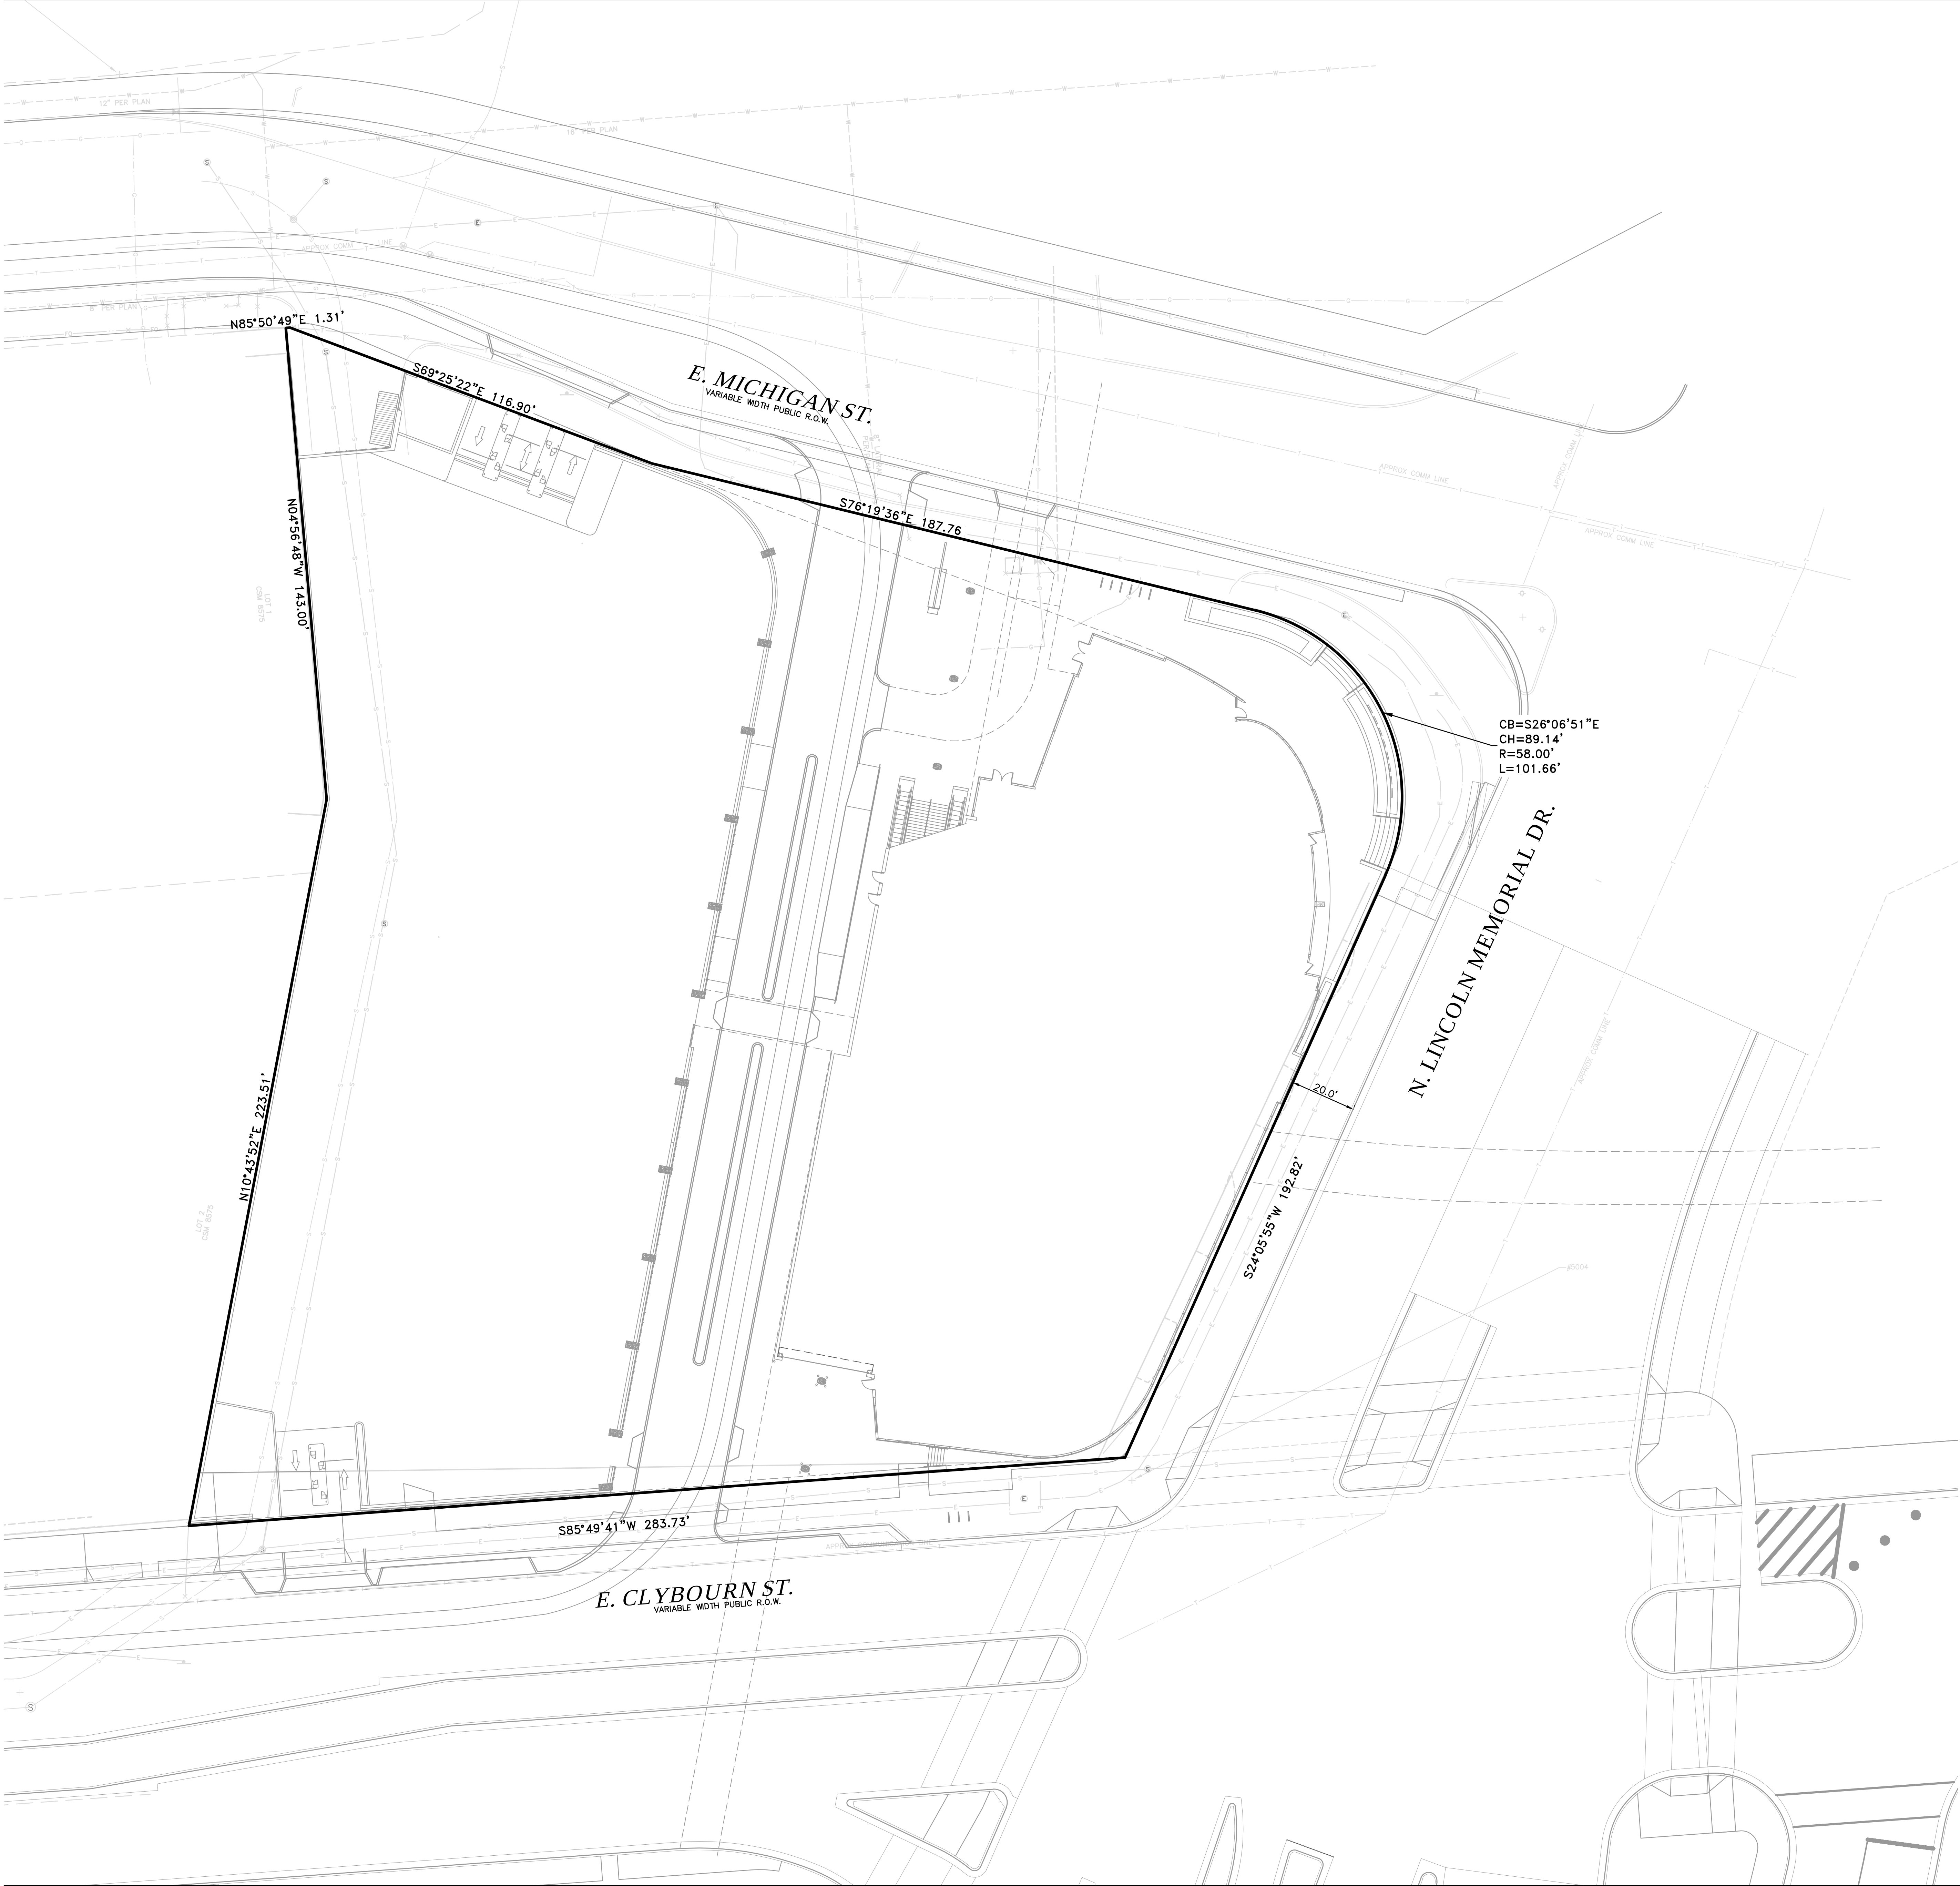

Known as 909 East Michigan Street, in the City of Milwaukee, Milwaukee County, Wisconsin.

That part of Lots 1, 2, 3, 4 and Lot 9, Block 99 all in the plat of the division of 13.30 acres off the East end of Lot 3 and 17.10 acres off the East end of Lot 4 in the NE 1/4 and SE 1/4 of the SW 1/4 of Section 28 and Lands in the SW 1/4 of Section 28, Township 7 North, Range 22 East, located in the City of Milwaukee, Milwaukee County, Wisconsin and more particularly described as follows:

Commencing at the South corner of said Section 28; thence N01°02'02"W along the West line of the Southeast fractional 1/4 of Section 28, 2327.41 feet, said point being S01°02'02"E 309.45 feet from the center of said Section 28; thence S37°30'43"E 6.08 feet; thence S77°45'59"E 76.99 feet; thence S74°43'04"E 70.09 feet; thence Southerly along the arc of a curve, whose center lies to the Northwest, whose radius is 1469.39 feet, whose chord bears S19°37'20"W 84.58 feet, a distance of 84.59 feet; thence N81°47'09"W 62.75 feet; thence N77°45'59"W 61.46 feet; thence S63°41'32"W 84.08 feet; thence S21°19'19"W 79.72 feet to a point of curvature; thence Southerly along the arc of a curve, whose center lies to the East, whose radius is 328.00 feet, whose chord bears S14°25'47"W 78.72 feet, a distance of 78.91 feet to a point of tangency; thence S07°32'15"W 8.10 feet; thence S84°23'18"W 177.16 feet to the point of beginning; thence continuing S84°23'18"W 283.73 feet; thence N09°17'29"E 223.51 feet; thence N06°23'11"W 143.00 feet; thence N84°24'26"E 1.31 feet; thence S70°51'45"E 116.90 feet; thence S77°45'59"E 187.76 feet to a point of curvature; thence Southeasterly along a arc of a curve, whose center lies to the South, whose radius is 58.00 feet, whose chord bears S27°33'13.5"E 89.14 feet, a distance of 101.66 feet to a point of tangency; thence S22°39'32"W 192.82 feet to the point of beginning.

Part of Tax Key No: 392-1678-121-3

September 29, 2014
Drawing No. 166202-RMK

DEVELOPMENT PLAN DOCUMENTS - NOT FOR CONSTRUCTION

PTS NO.
RCA Project No. 120402
Sheet Title

PROPOSED PROJECT
BOUNDARY
DESCRIPTION

THE COUTURE


MICHIGAN STREET &
LINCOLN MEMORIAL BLVD
MILWAUKEE, WI 53202
Issue Date: APRIL 3, 2017

DEVELOPMENT PLAN DOCUMENTS SET

Copyright
RINKA|CHUNG ARCHITECTURE INC.
Milwaukee, Wisconsin 53202
Telephone 414.631.8101

RINKA|CHUNG
RINKA|CHUNG ARCHITECTURE INC.

X:\ML\2016\20161795\CAD\Sites\dwg\000DPD\DPD-5_Prop_Site_Plan
3/31/2017 2:21 PM

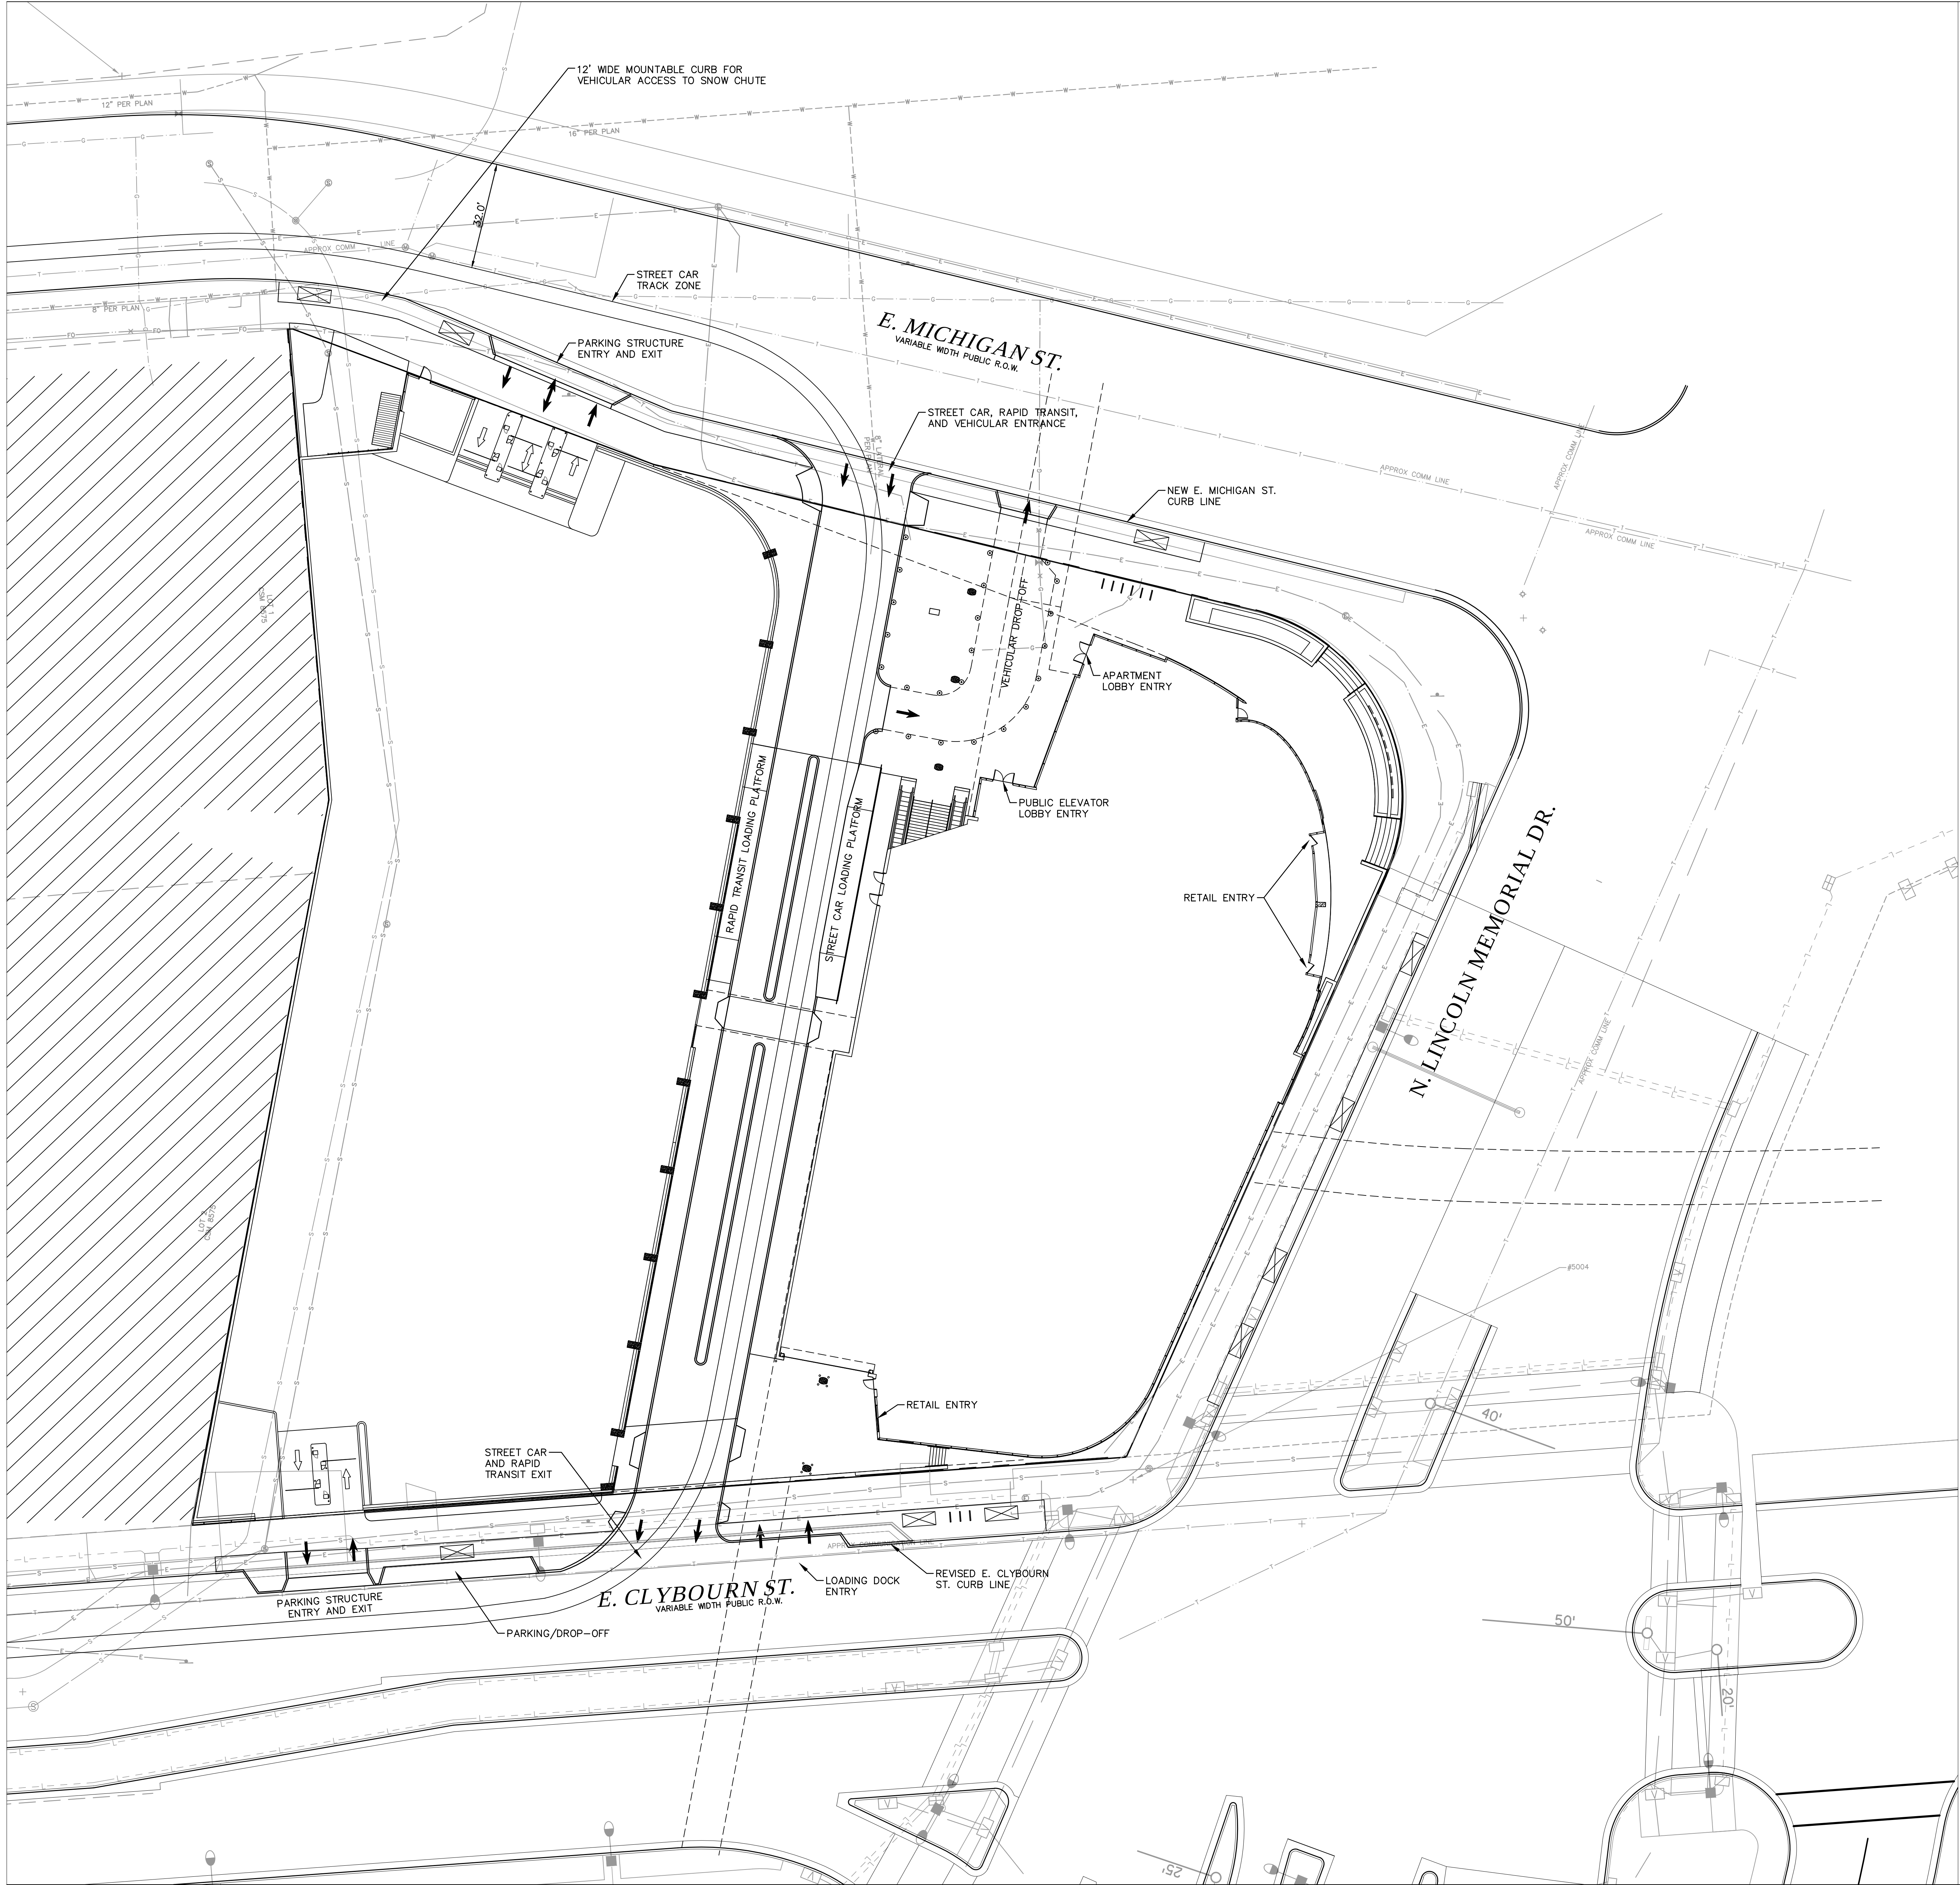

DEVELOPMENT PLAN DOCUMENTS - NOT FOR CONSTRUCTION

PTS NO.
RCA Project No. 120402
Sheet Title

PROPOSED
FACILITIES SITE PLAN

THE COUTURE


MICHIGAN STREET &
LINCOLN MEMORIAL BLVD
MILWAUKEE, WI 53202
Issue Date: APRIL 3, 2017

DEVELOPMENT PLAN DOCUMENTS SET


Copyright
RINKA|CHUNG ARCHITECTURE INC.
756 North Lincoln Avenue, Suite 202
Milwaukee, Wisconsin 53202
Telephone: 414.631.8101

RINKA|CHUNG
RINKA|CHUNG ARCHITECTURE INC.

X:\ML\2016\20161795\CAD\Std\dwg\00\DPD\DPD-7_Grading_Plan
3/31/2017 2:28 PM

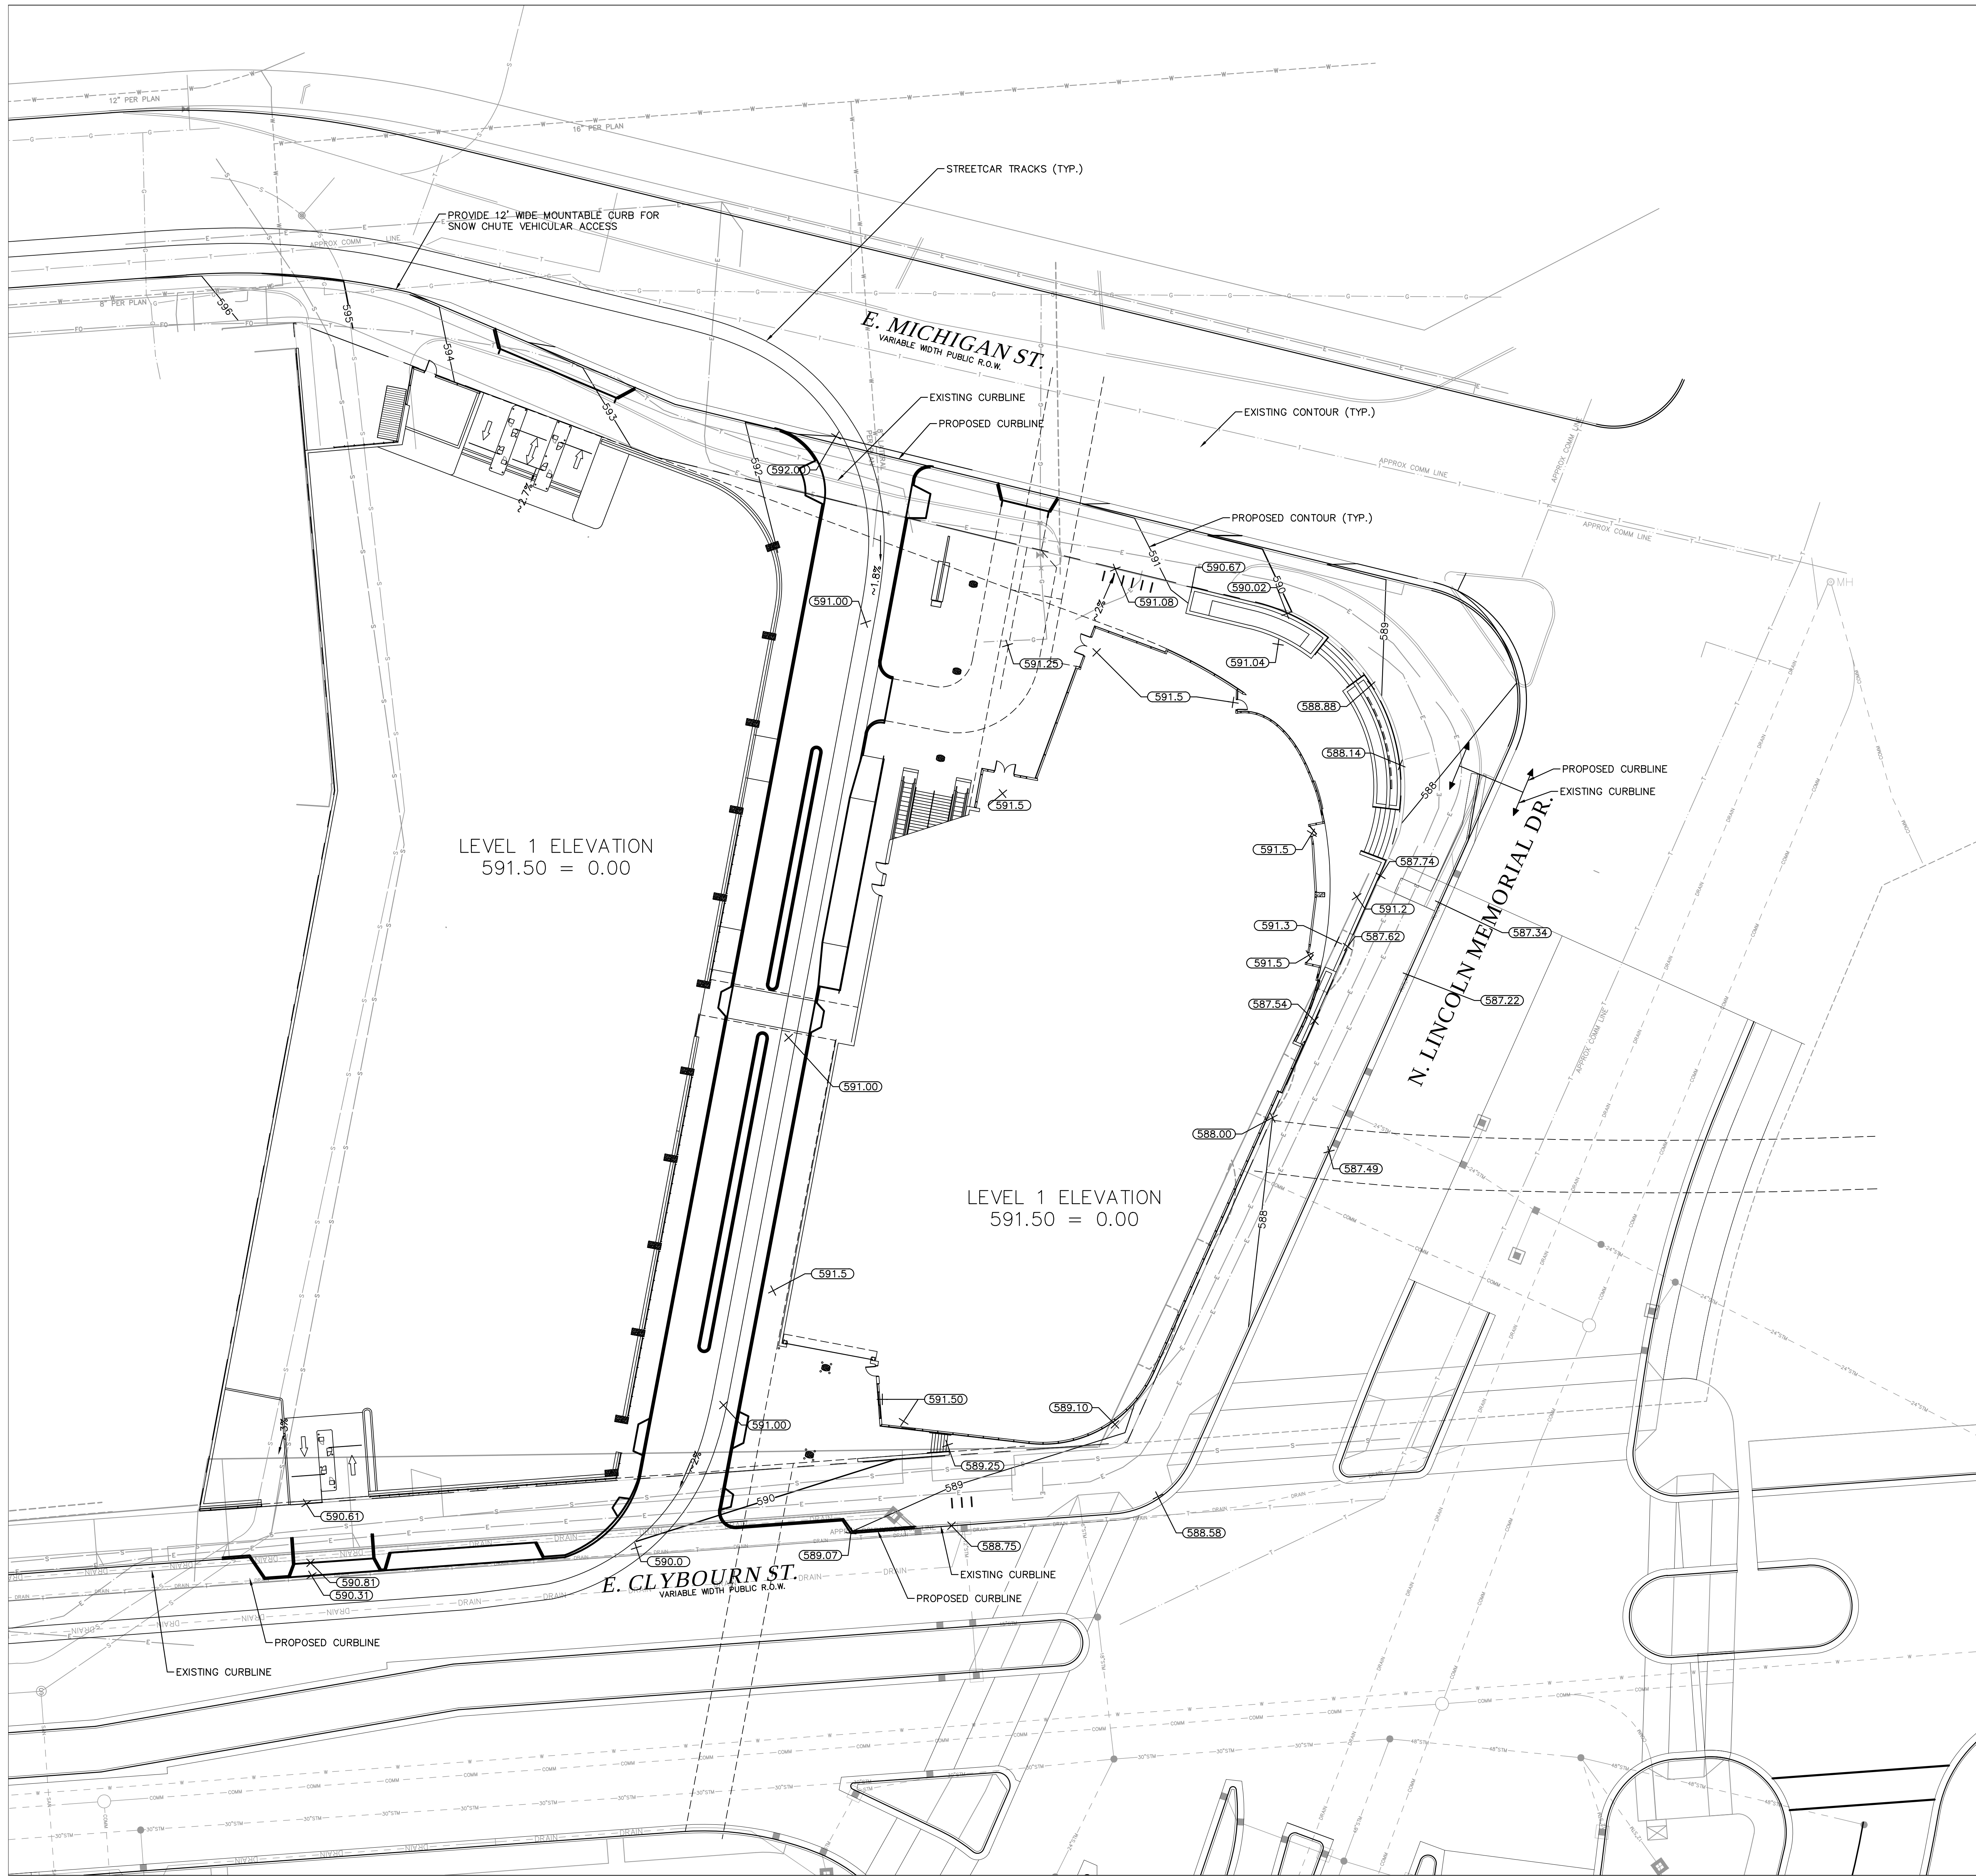

- LEGEND**
- 100 — EXISTING CONTOUR
 - 100 — PROPOSED CONTOUR
 - (587.00) — PROPOSED SPOT ELEVATION

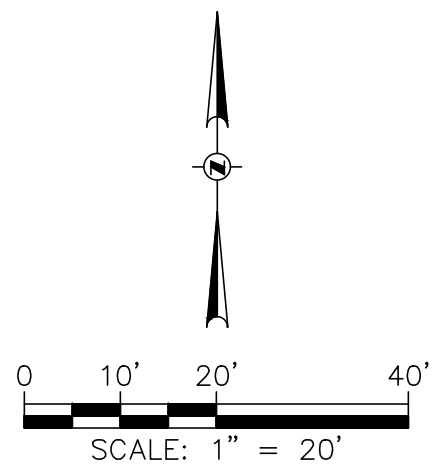

DEVELOPMENT PLAN DOCUMENTS - NOT FOR CONSTRUCTION

THE COUTURE

DEVELOPMENT PLAN DOCUMENTS SET

PTS NO.
RCA Project No. 120402
Sheet Title



**PROPOSED
GRADING PLAN**

MICHIGAN STREET &
LINCOLN MEMORIAL BLVD
MILWAUKEE, WI 53202
Issue Date APRIL 3, 2017

Copyright
RINKAICHUNG ARCHITECTURE INC.
756 North Milwaukee Street, Suite 205
Milwaukee, Wisconsin 53202
Telephone: 414.613.0171

RINKAICHUNG
RINKAICHUNG ARCHITECTURE INC

X:\ML\2016\20161795\CAD\Std\dwg\00\DPD\DPD-8A_Landscape Plan - Level 1.0
3/31/2017 2:39 PM

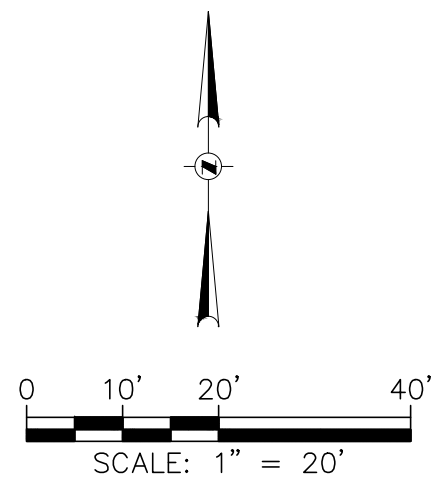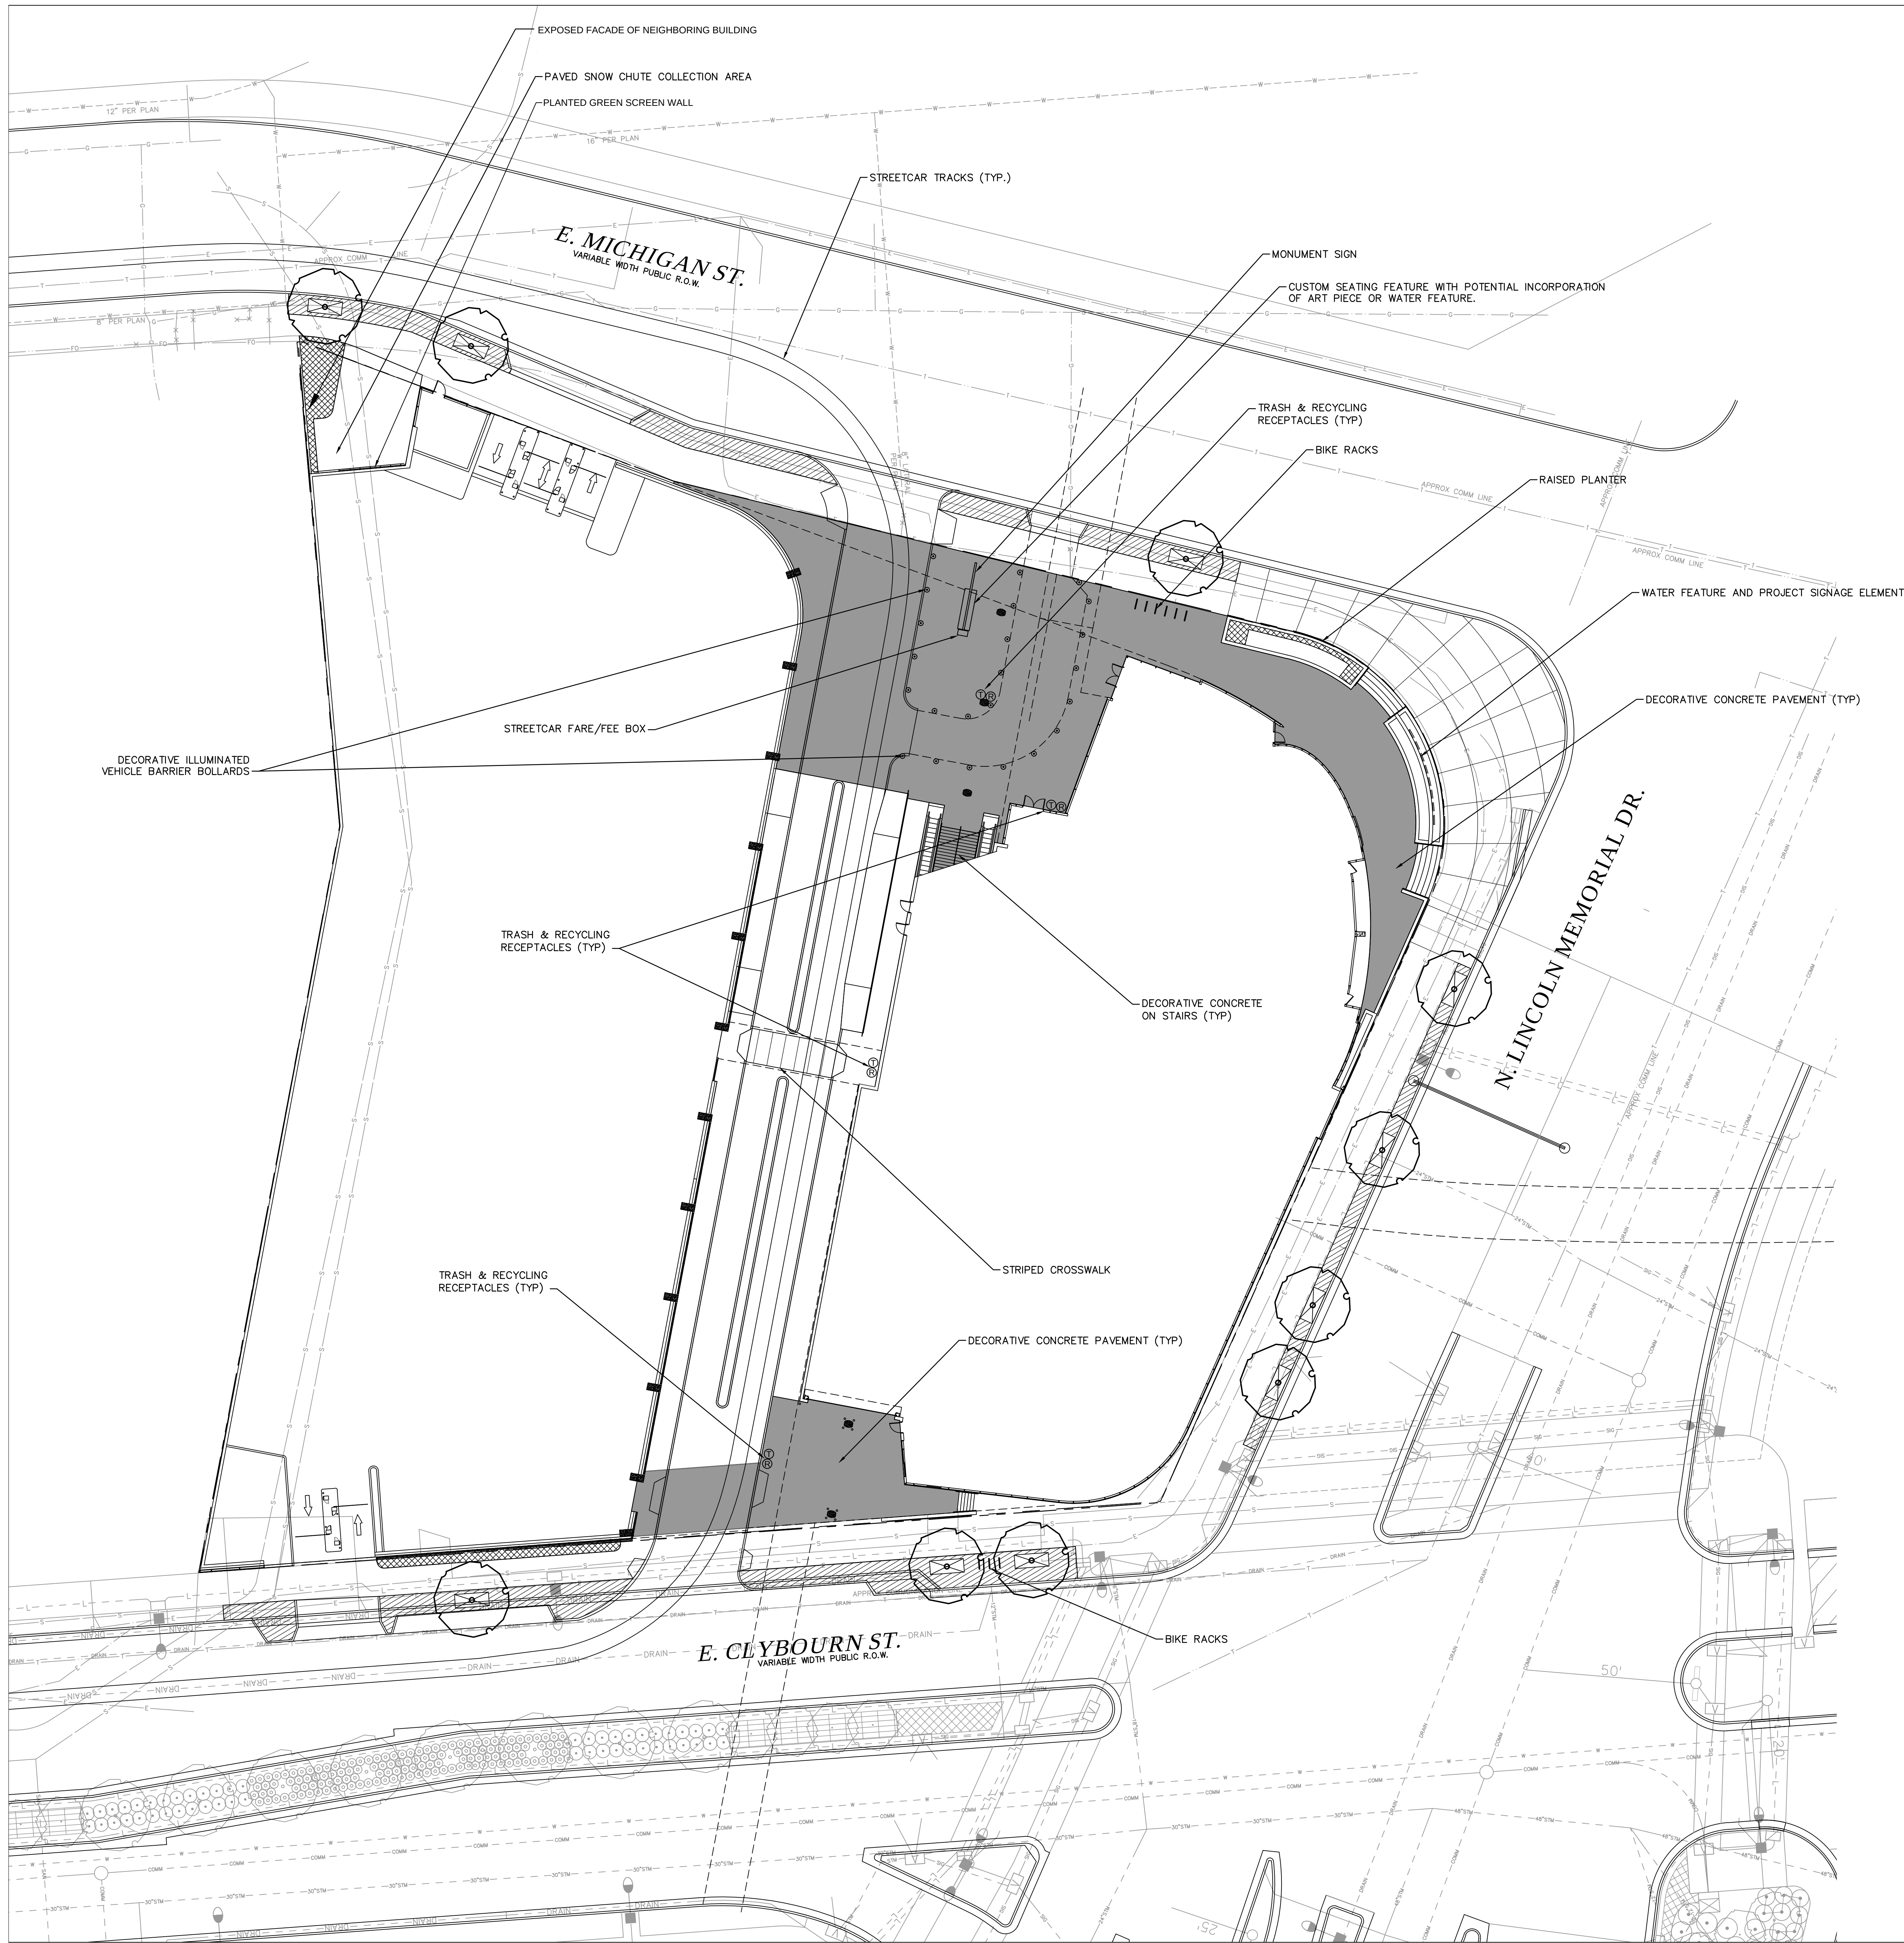

LANDSCAPE LEGEND:

- STREET TREE IN DECORATIVE TREE GRATE
- ACCENT PLANT BEDS - SHRUBS, PERENNIALS, ORNAMENTAL GRASSES, AND AMENDED BACKFILL FOR PLANT BEDS, 24" DEPTH
- DECORATIVE CONCRETE PAVEMENT WITH SCORING PATTERN

GENERAL NOTES:

- PERMANENT IRRIGATION SYSTEM IS TO BE PROVIDED AT ALL PLANTING BED AREAS..
- PLANT BEDS AND TREE PLANTING PITS ARE TO RECEIVE 3" DEEP LAYER OF SHREDDED HARDWOOD BARK OR DECORATIVE STONE MULCH. SEE PLANTING DETAILS.
- ALL IMPROVEMENTS WITHIN THE PUBLIC ROW ARE INDICATED FOR REFERENCE AND DESIGN INTENT ONLY. THESE IMPROVEMENTS WILL BE FURTHER COORDINATED WITH THE CITY OF MILWAUKEE.

DEVELOPMENT PLAN DOCUMENTS - NOT FOR CONSTRUCTION

THE COUTURE

DEVELOPMENT PLAN DOCUMENTS SET

PTS No.
RCA Project No. 120402
Sheet Title

LANDSCAPE PLAN -
LEVEL 1.0

MICHIGAN STREET &
LINCOLN MEMORIAL BLVD
MILWAUKEE, WI 53202
Issue Date APRIL 3, 2017



Sheet No.

DPD-8A

Copyright
RINKAICHUNG ARCHITECTURE INC.
756 North Milwaukee Street, Suite 205
Milwaukee, Wisconsin 53202
Telephone: 414.633.0111

RINKAICHUNG
RINKAICHUNG ARCHITECTURE INC

X:\ML\2016\20161795\CAD\Std\dwg\00\DPD\DPD-8B_Landscape Plan - Level 2.0
3/31/2017 2:37 PM

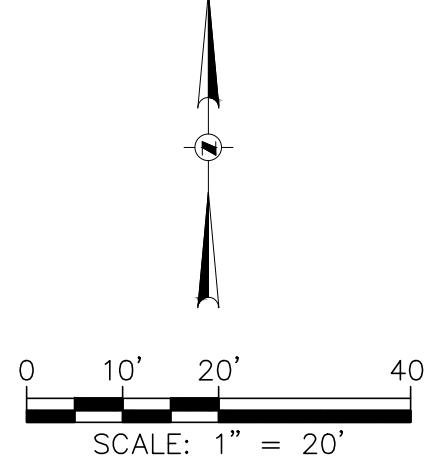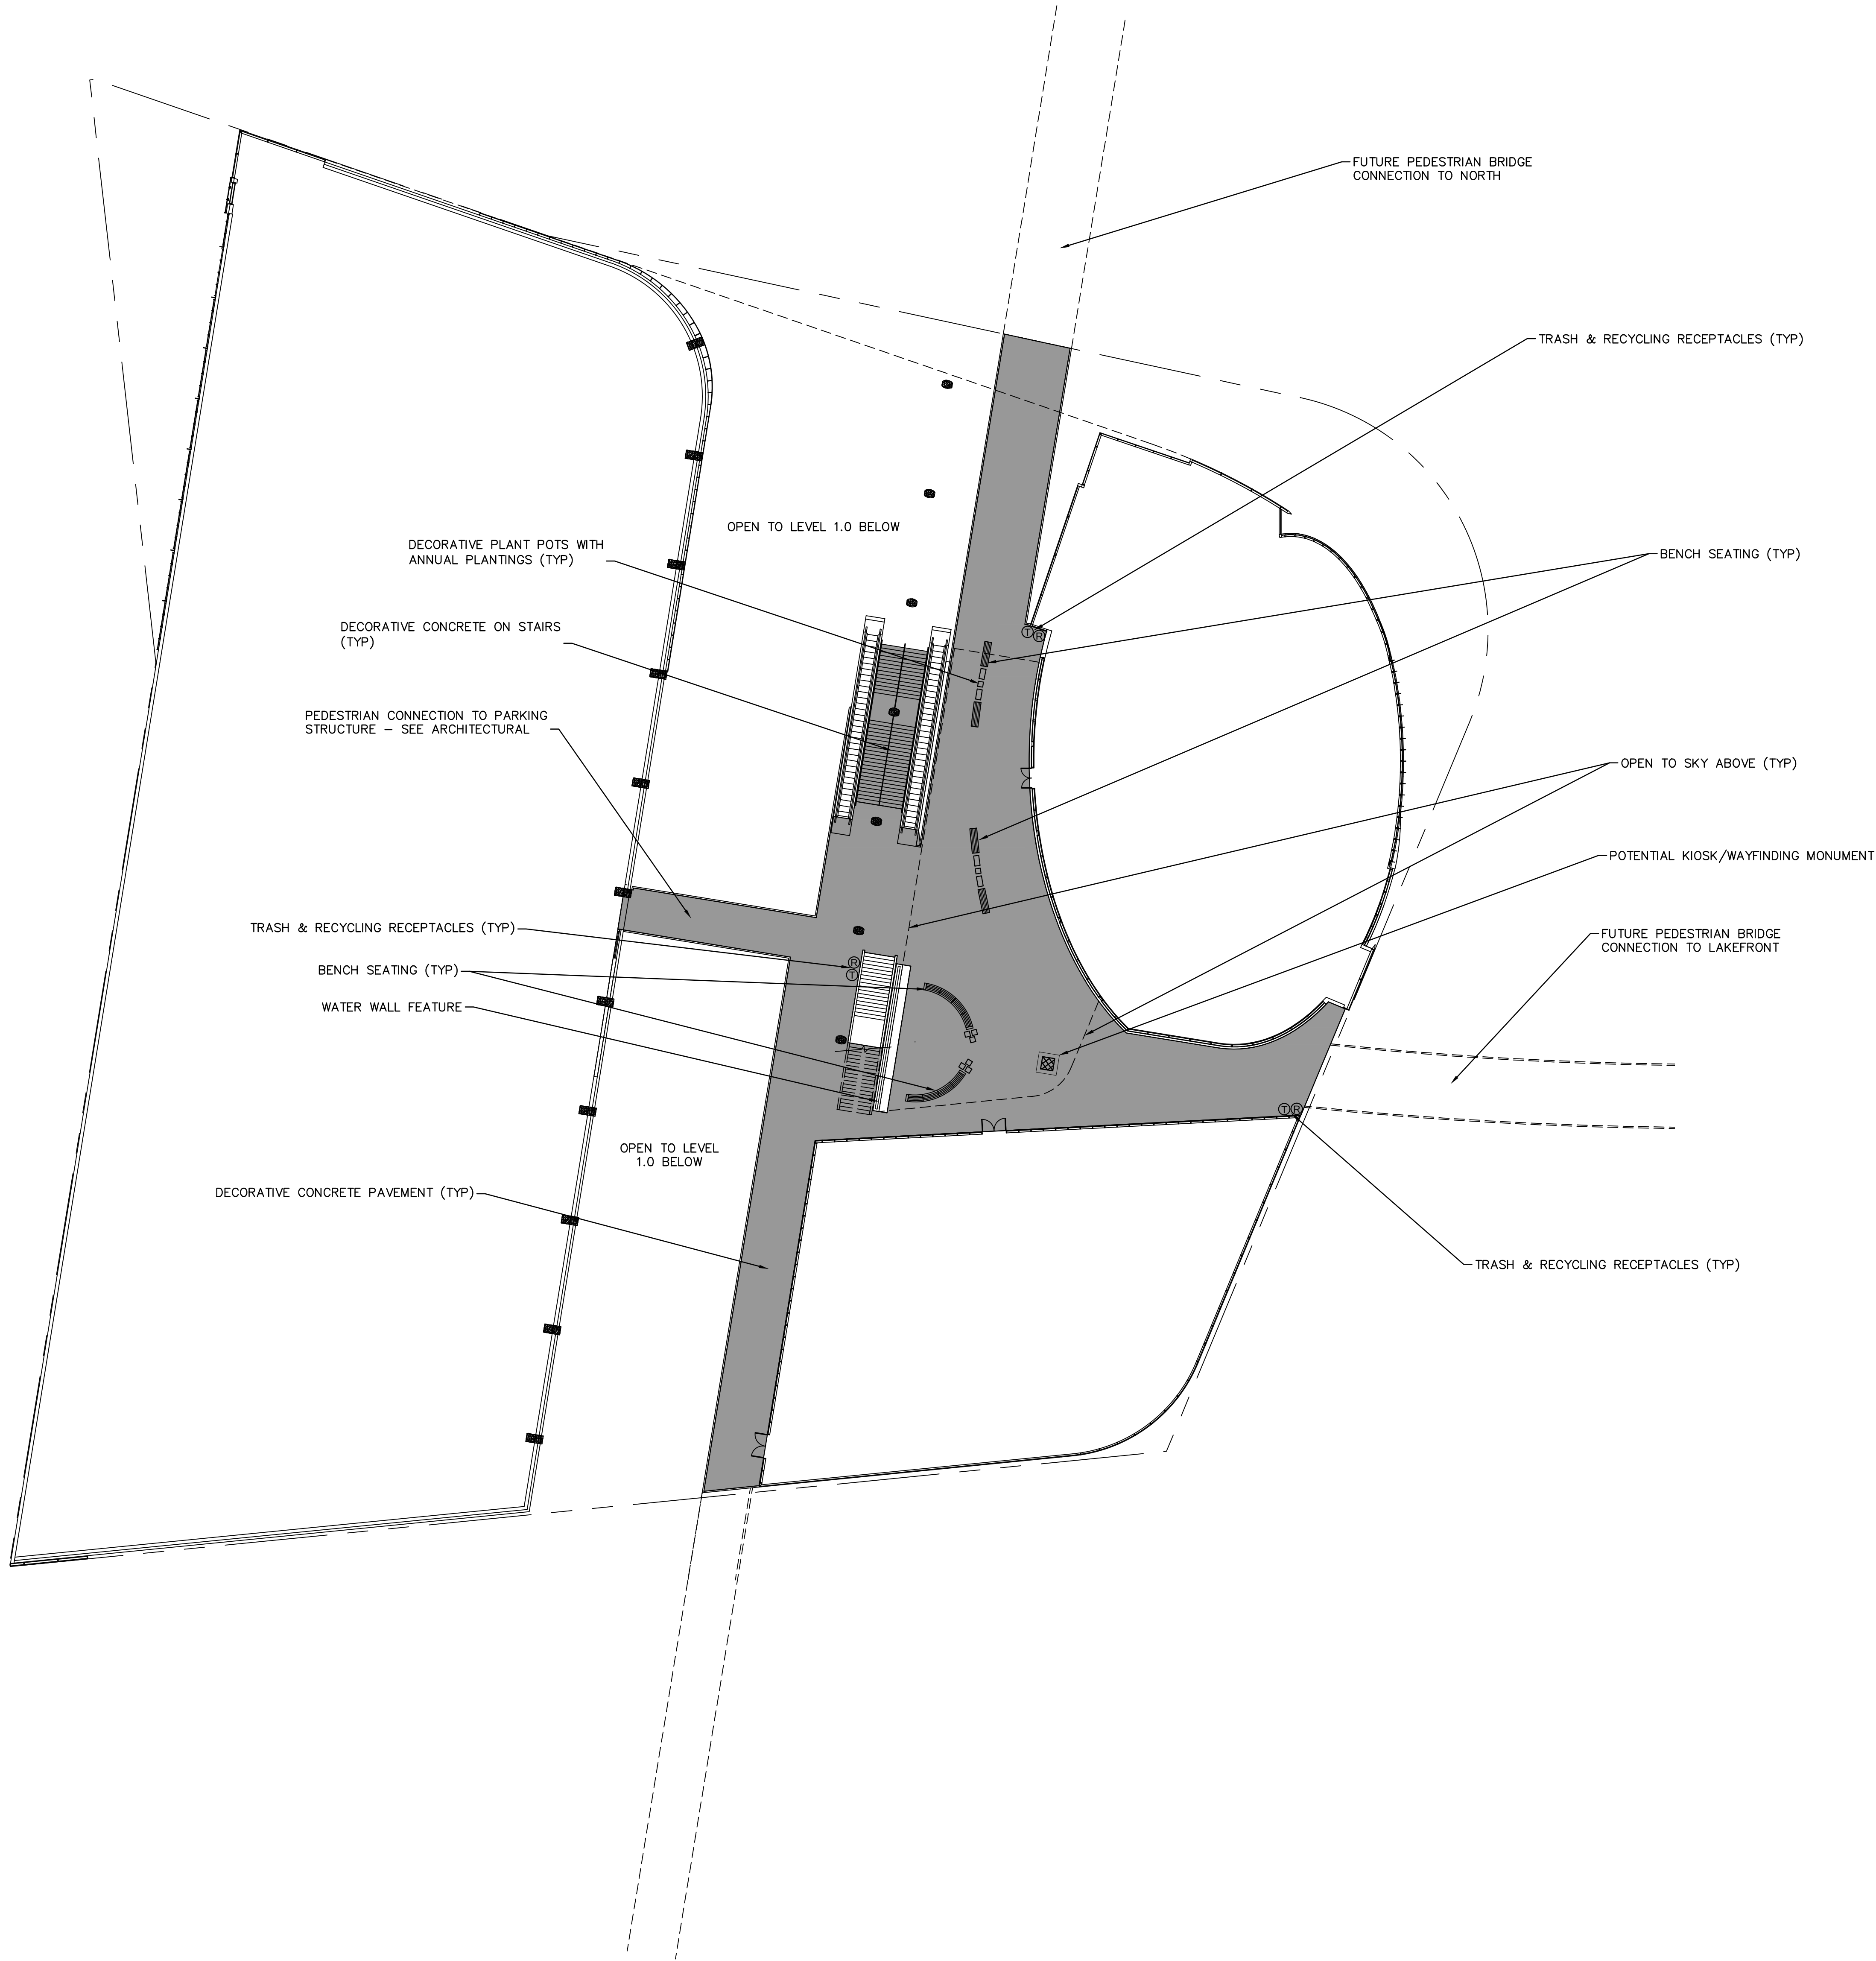

DEVELOPMENT PLAN DOCUMENTS - NOT FOR CONSTRUCTION

PTS No.
RCA Project No. 120402
Sheet Title

LANDSCAPE PLAN -
LEVEL 2.0

THE COUTURE

MICHIGAN STREET &
LINCOLN MEMORIAL BLVD
MILWAUKEE, WI 53202
Issue Date APRIL 3, 2017



DEVELOPMENT PLAN DOCUMENTS SET

Copyright
RINKAICHUNG ARCHITECTURE INC.
756 North Milwaukee Street, Suite 200
Milwaukee, Wisconsin 53202
Telephone: 414.613.0111

RINKAICHUNG
RINKAICHUNG ARCHITECTURE INC

Sheet No.

DPD-8B

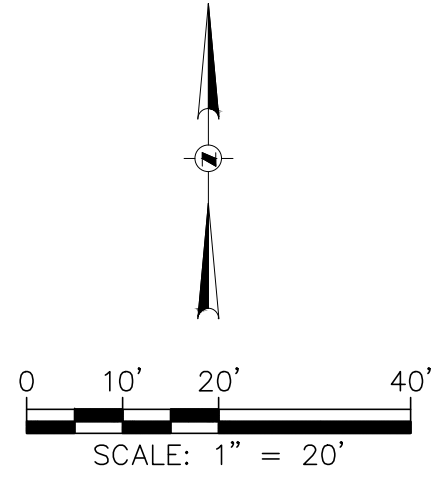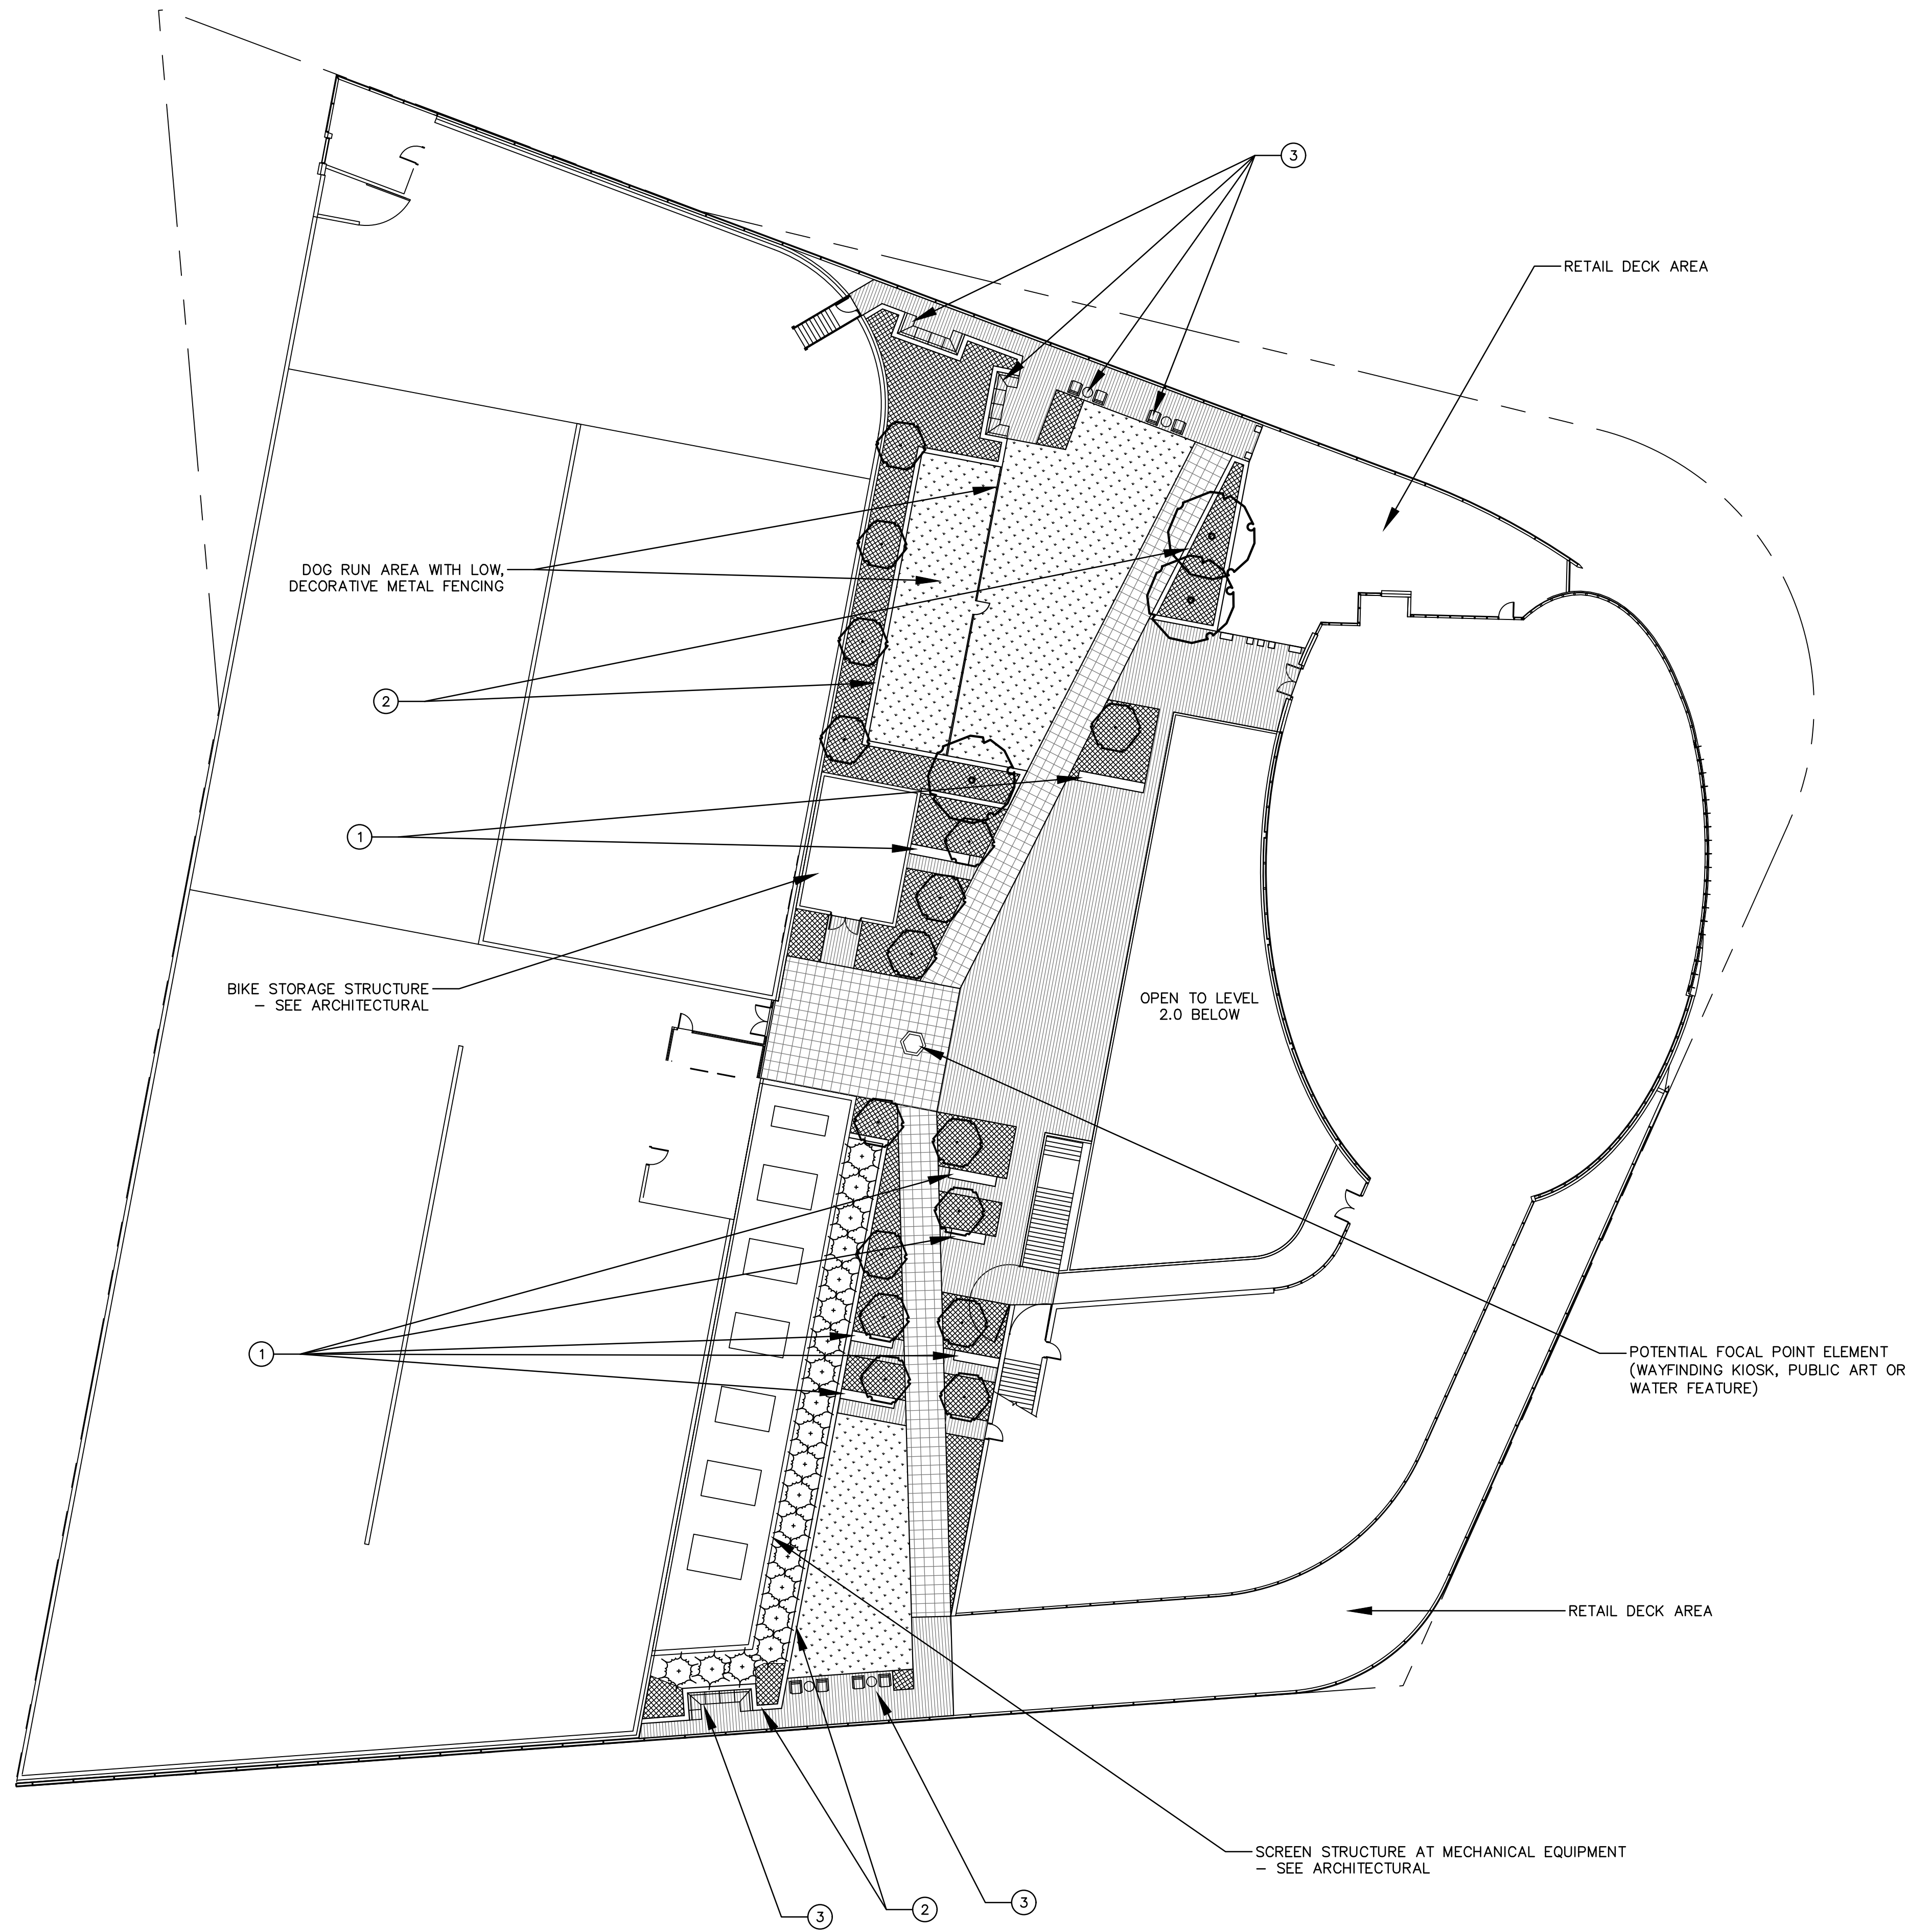

LEGEND

- SHADE TREE
- ORNAMENTAL TREE
- MEDIUM-SIZED UPRIGHT EVERGREEN TREE
- TURF AREA
- PEDESTAL-SET CONCRETE PAVERS
- PEDESTAL-SET IPE WOOD DECKING
- ACCENT PLANT BEDS - SHRUBS, PERENNIALS, ORNAMENTAL GRASSES, AND AMENDED BACKFILL FOR PLANT BEDS, 24" DEPTH

KEYED NOTES

- CUSTOM IPE WOOD BENCH ELEMENT - 24" HT. X 24" W. LENGTH VARIES
- 24" HT. PLANTER/SEAT WALL - C.I.P. CONCRETE CORE WITH STONE MASONRY VENEER AND COPING, INTENSIVE ROOFTOP PLANTING SYSTEM, 24" MIN. DEPTH WITH IRRIGATION SYSTEM
- PROVIDE A VARIETY OF SITE FURNISHINGS WHICH MAY INCLUDE BENCHES, COUCHES, LOUNGE CHAIRS, TABLES, ETC.

DEVELOPMENT PLAN DOCUMENTS - NOT FOR CONSTRUCTION

PTS NO.
RCA Project No. 120402
Sheet Title

LANDSCAPE PLAN -
LEVEL 3.0

THE COUTURE

MICHIGAN STREET &
LINCOLN MEMORIAL BLVD
MILWAUKEE, WI 53202
Issue Date APRIL 3, 2017


DEVELOPMENT PLAN DOCUMENTS SET

Copyright
RINKAICHUNG ARCHITECTURE INC.
756 North Milwaukee Street, Suite 200
Milwaukee, Wisconsin 53202
Telephone: 414.613.0171

RINKAICHUNG
RINKAICHUNG ARCHITECTURE INC.

Sheet No.

DPD-8C

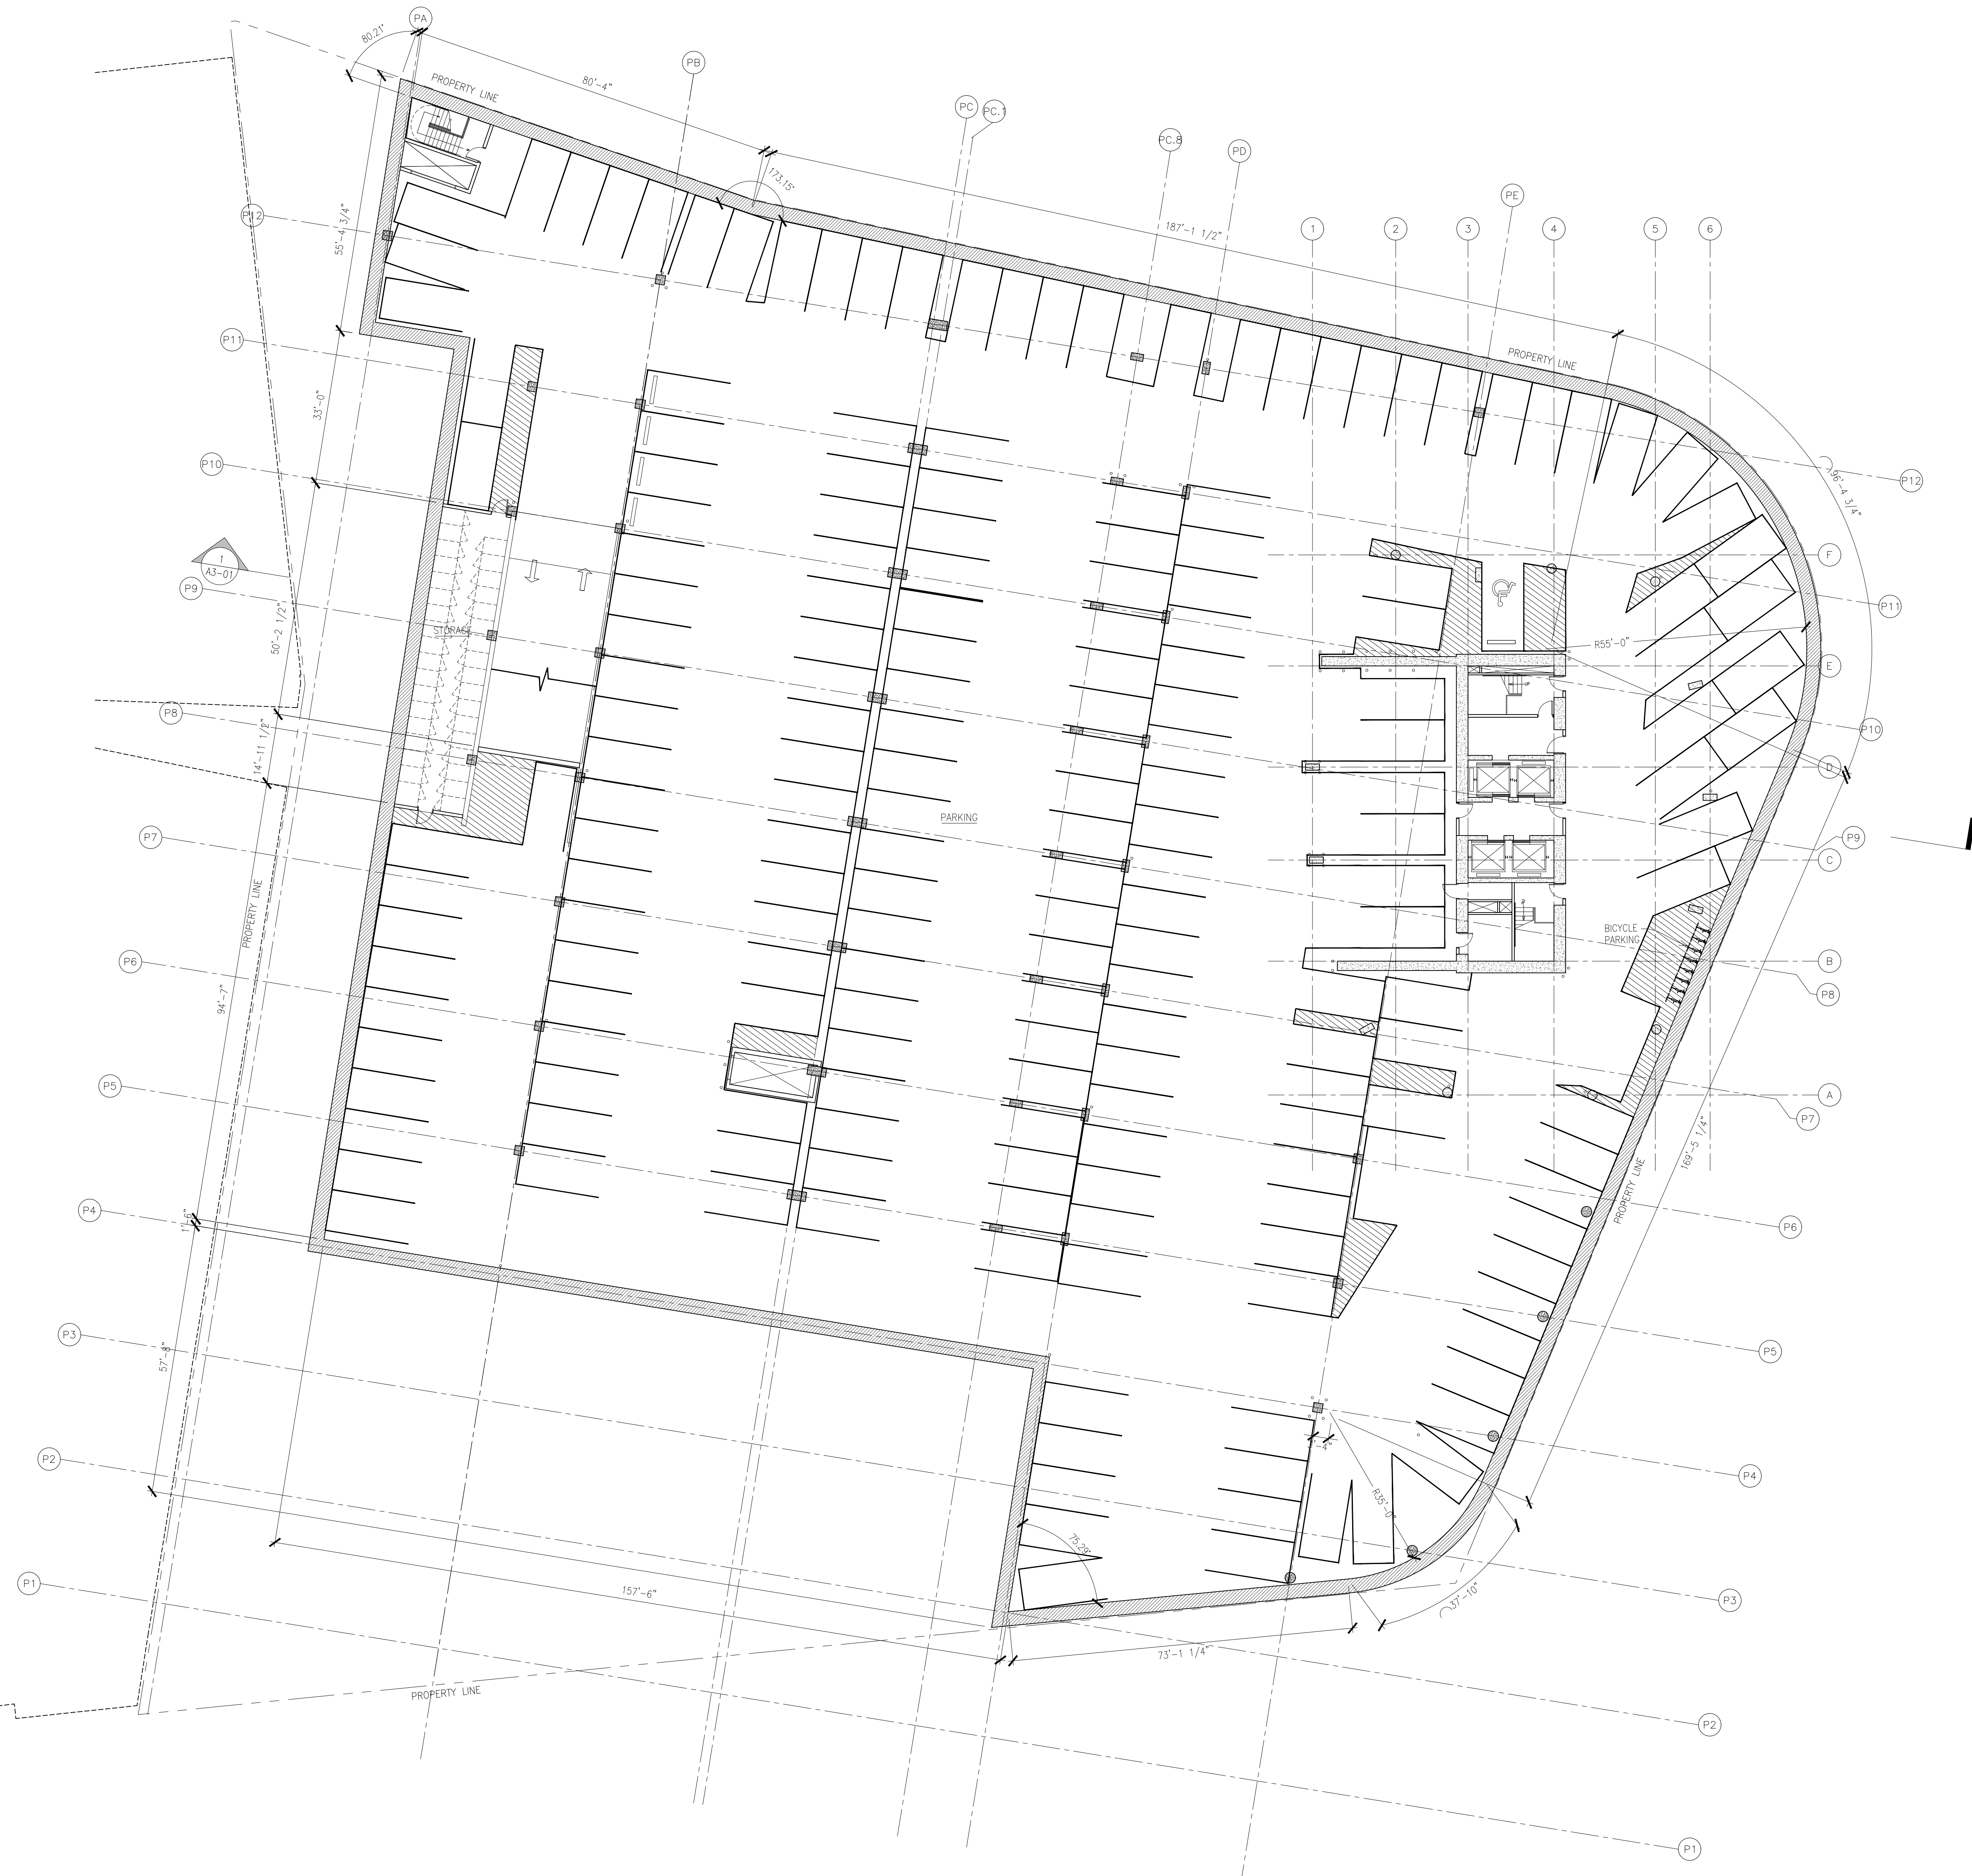

GENERAL NOTES:

INTERNAL PARKING STRUCTURE DESIGN SUBJECT TO CHANGE BASED ON ARCHITECTURAL CONSIDERATIONS.

1 LEVEL B3 FLOOR PLAN
1/16" = 1'-0"



DEVELOPMENT PLAN DOCUMENTS - NOT FOR CONSTRUCTION

CC FILE NO. 161479
RCA Project No. 161007

Sheet Title
LEVEL B3
FLOOR PLAN


THE COUTURE

DEVELOPMENT PLAN DOCUMENT SET

MICHIGAN STREET &
LINCOLN MEMORIAL BLVD
MILWAUKEE, WI 53202
Issue Date APRIL 3, 2017

Copyright
RINKA|CHUNG ARCHITECTURE, INC.
756 North Milwaukee Street, Suite 200
Milwaukee, WI 53202
Telephone 414.431.8101

RINKA|CHUNG
RINKA|CHUNG ARCHITECTURE INC

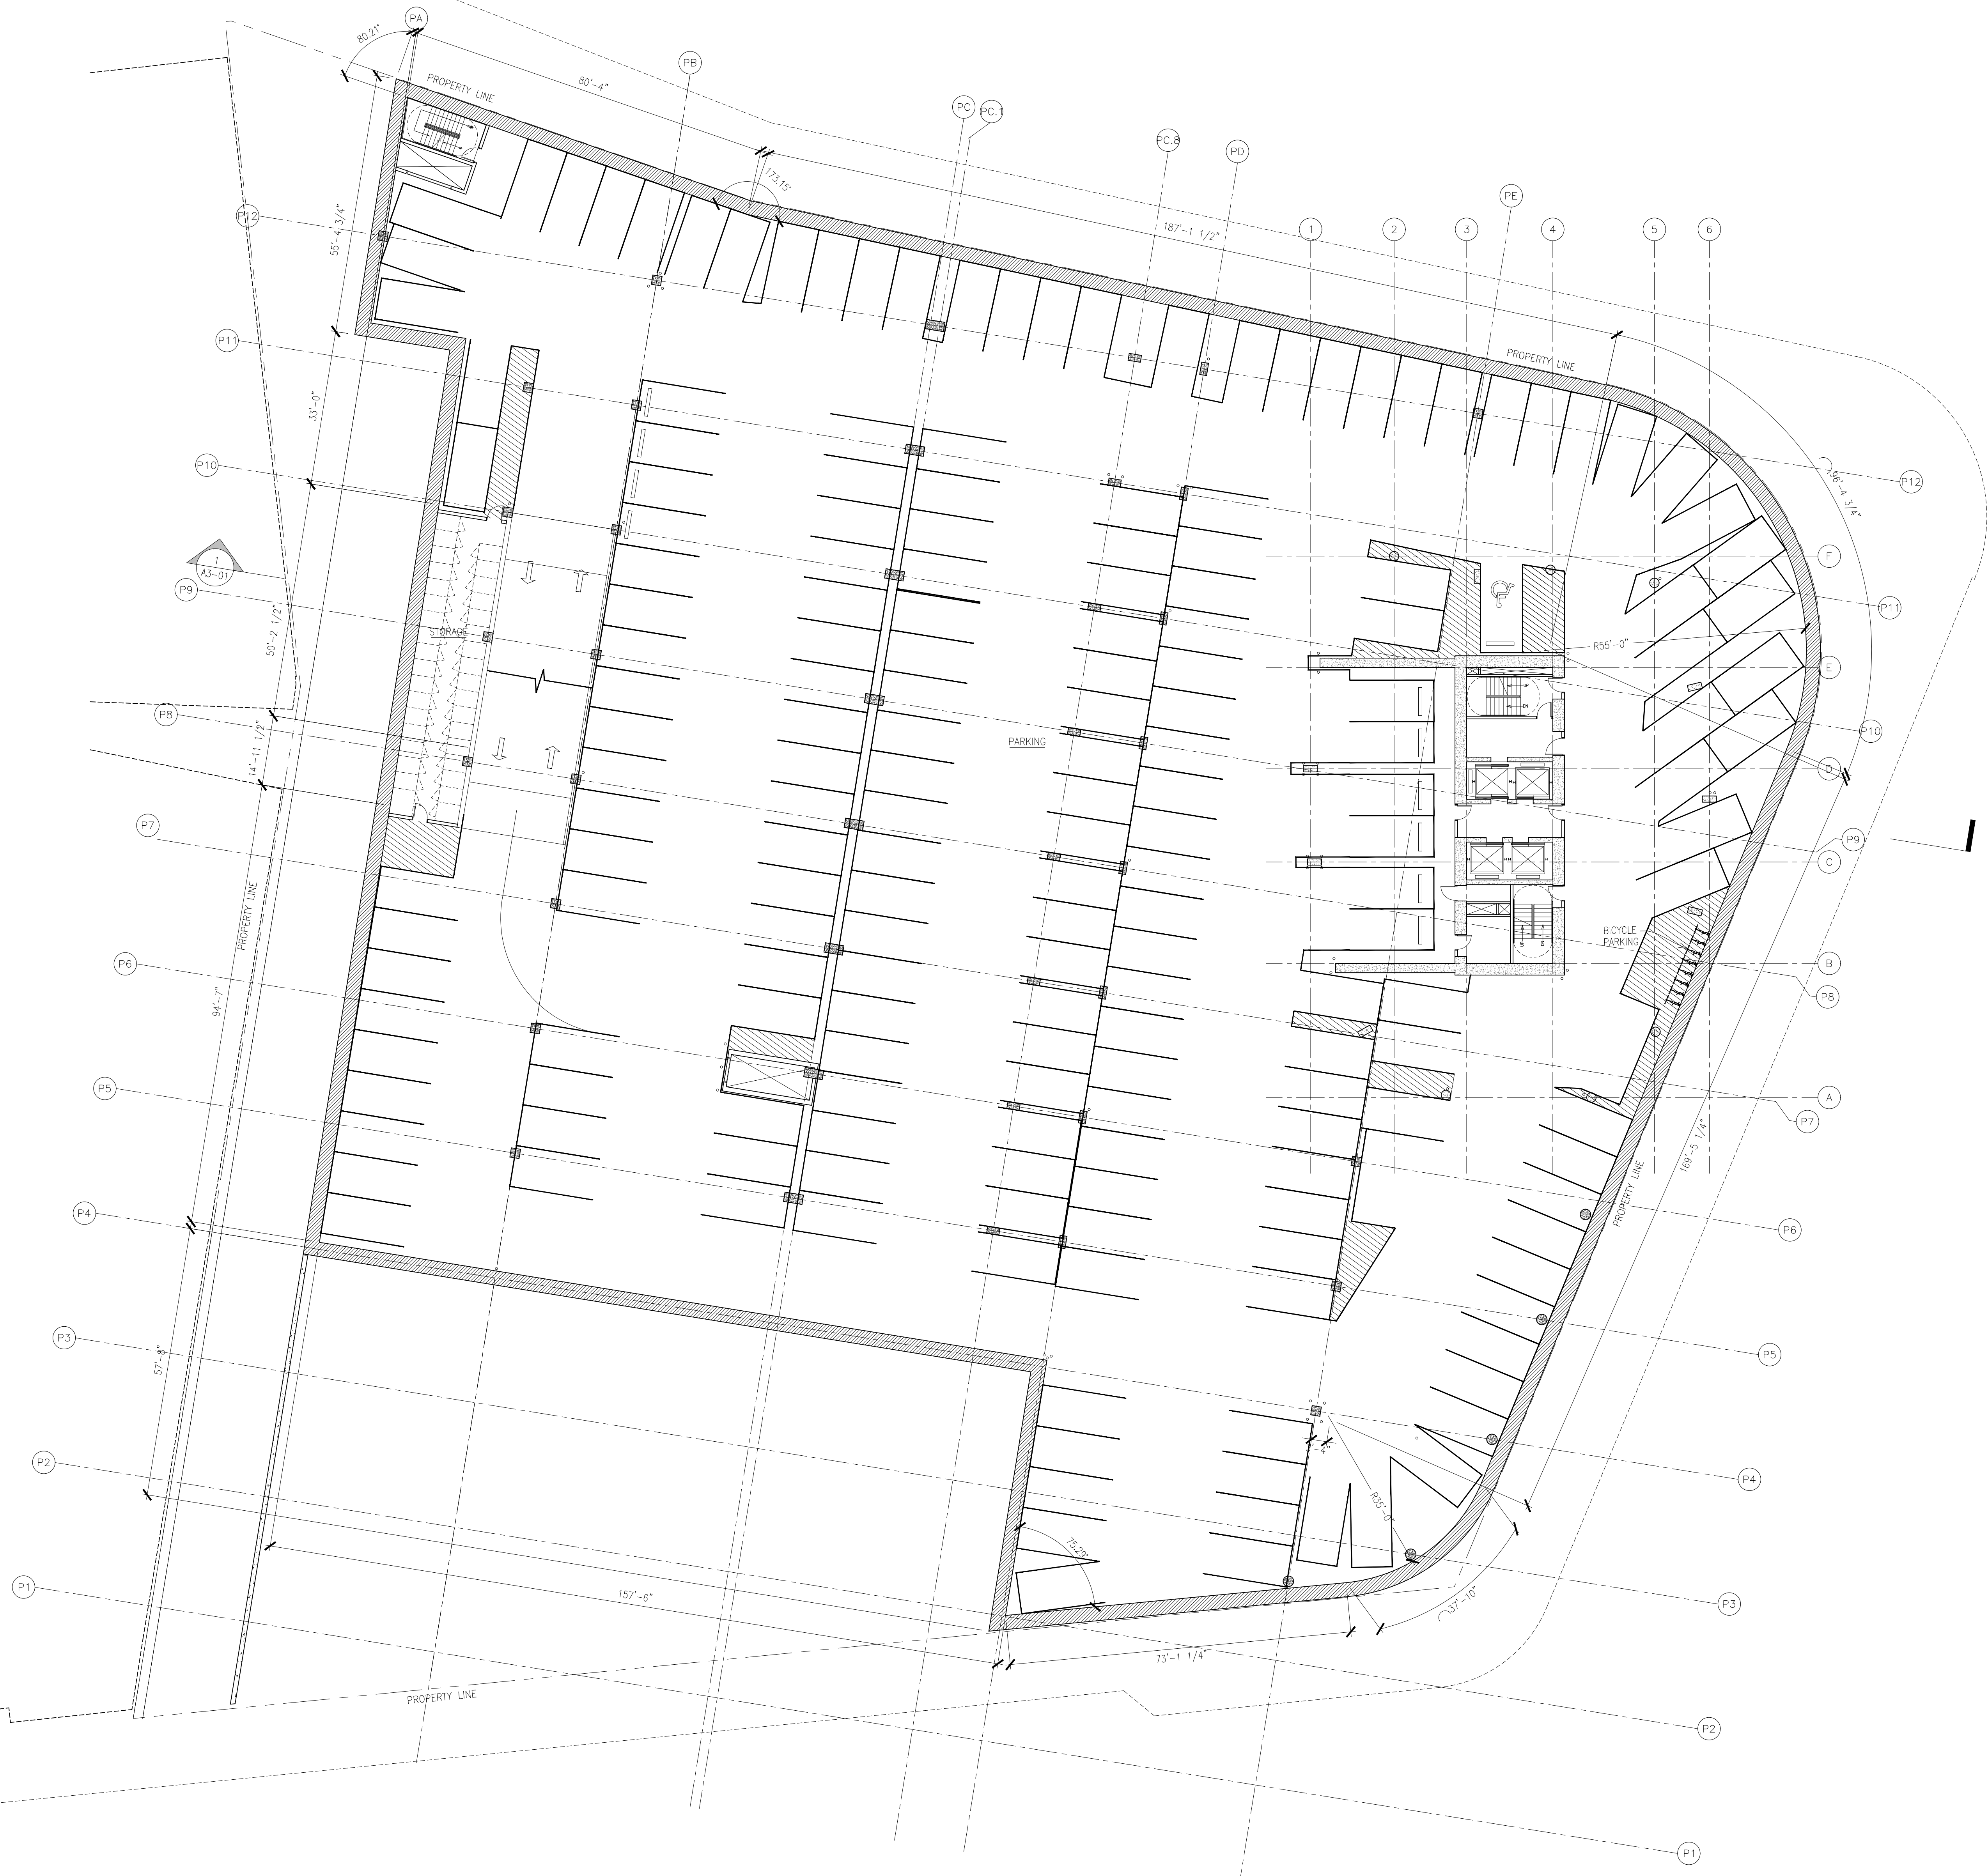

GENERAL NOTES:
INTERNAL PARKING STRUCTURE DESIGN SUBJECT TO CHANGE BASED ON ARCHITECTURAL CONSIDERATIONS.

1 LEVEL B2 FLOOR PLAN
1/16" = 1'-0"



DEVELOPMENT PLAN DOCUMENTS - NOT FOR CONSTRUCTION

CC FILE NO. 161479
RCA Project No. 161007

Sheet Title
LEVEL B2
FLOOR PLAN

THE COUTURE

DEVELOPMENT PLAN DOCUMENT SET

MICHIGAN STREET &
LINCOLN MEMORIAL BLVD
MILWAUKEE, WI 53202
Issue Date APRIL 3, 2017


Copyright
RINKA|CHUNG ARCHITECTURE, INC.
756 North Milwaukee Street, Suite 200
Milwaukee, WI 53202
Telephone 414.431.8101

RINKA|CHUNG
RINKA|CHUNG ARCHITECTURE INC



GENERAL NOTES:

INTERNAL PARKING STRUCTURE DESIGN SUBJECT TO CHANGE BASED ON ARCHITECTURAL CONSIDERATIONS.

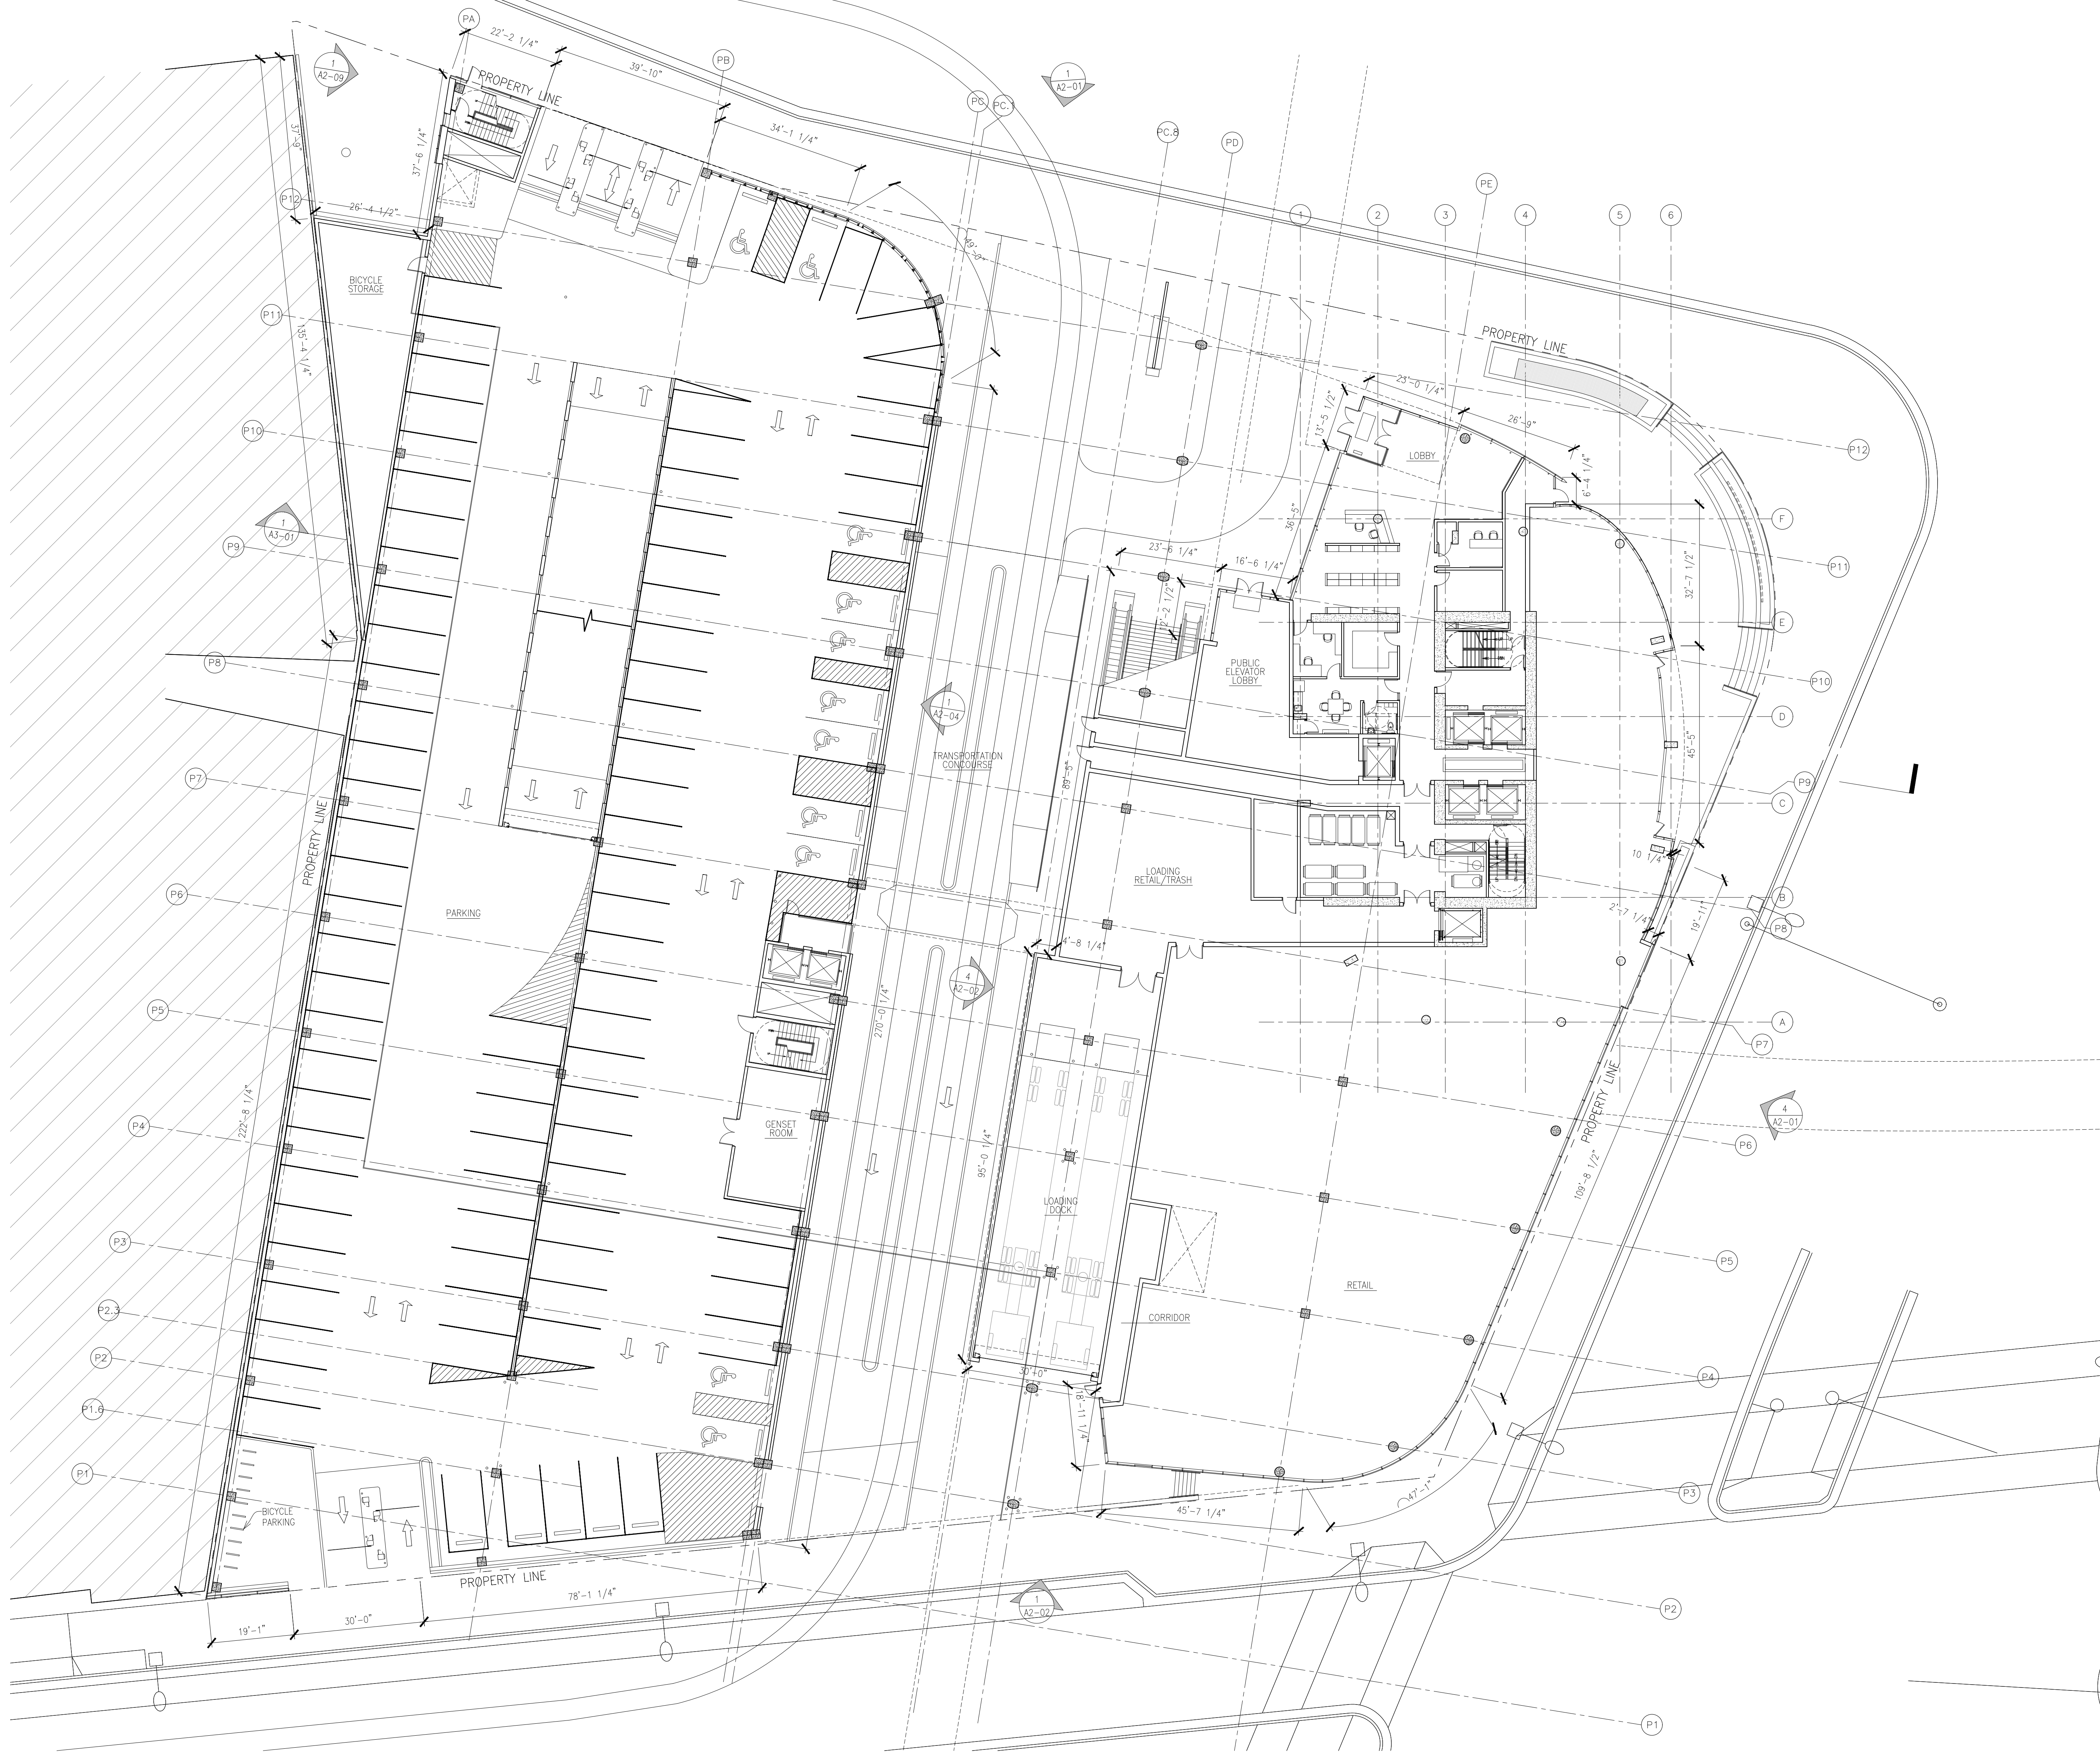

GENERAL NOTES:
INTERNAL PARKING STRUCTURE DESIGN SUBJECT TO CHANGE BASED ON ARCHITECTURAL CONSIDERATIONS.

1 LEVEL 1 FLOOR PLAN
1/16" = 1'-0"

DEVELOPMENT PLAN DOCUMENTS - NOT FOR CONSTRUCTION

DEVELOPMENT PLAN DOCUMENT SET

THE COUTURE

CC FILE NO. 161479
RCA Project No. 161007
Sheet Title

LEVEL 01
FLOOR PLAN

MICHIGAN STREET &
LINCOLN MEMORIAL BLVD
MILWAUKEE, WI 53202
Issue Date APRIL 3, 2017

Copyright
© 2017 Rinkaichung Architecture, Inc.
750 North Milwaukee Street, Suite 205
Milwaukee, Wisconsin 53202
Telephone: 414.332.0801

RINKAICHUNG
RINKAICHUNG ARCHITECTURE INC

Sheet No.

A1-03




GENERAL NOTES:

INTERNAL PARKING STRUCTURE DESIGN SUBJECT TO CHANGE BASED ON ARCHITECTURAL CONSIDERATIONS.

1 LEVEL 1.5 FLOOR PLAN

1/16" = 1'-0"

 

DEVELOPMENT PLAN DOCUMENTS - NOT FOR CONSTRUCTION

CC FILE NO. 161479
RCA Project No. 161007
Sheet Title

LEVEL 1.5
FLOOR PLAN


THE COUTURE

MICHIGAN STREET &
LINCOLN MEMORIAL BLVD
MILWAUKEE, WI 53202
Issue Date APRIL 3, 2017

DEVELOPMENT PLAN DOCUMENT SET

Copyright
© 2017 Rinkaichung Architecture, Inc.
750 North Milwaukee Street, Suite 200
Milwaukee, Wisconsin 53202
Telephone: 414.612.0801

RINKAICHUNG
RINKAICHUNG ARCHITECTURE INC

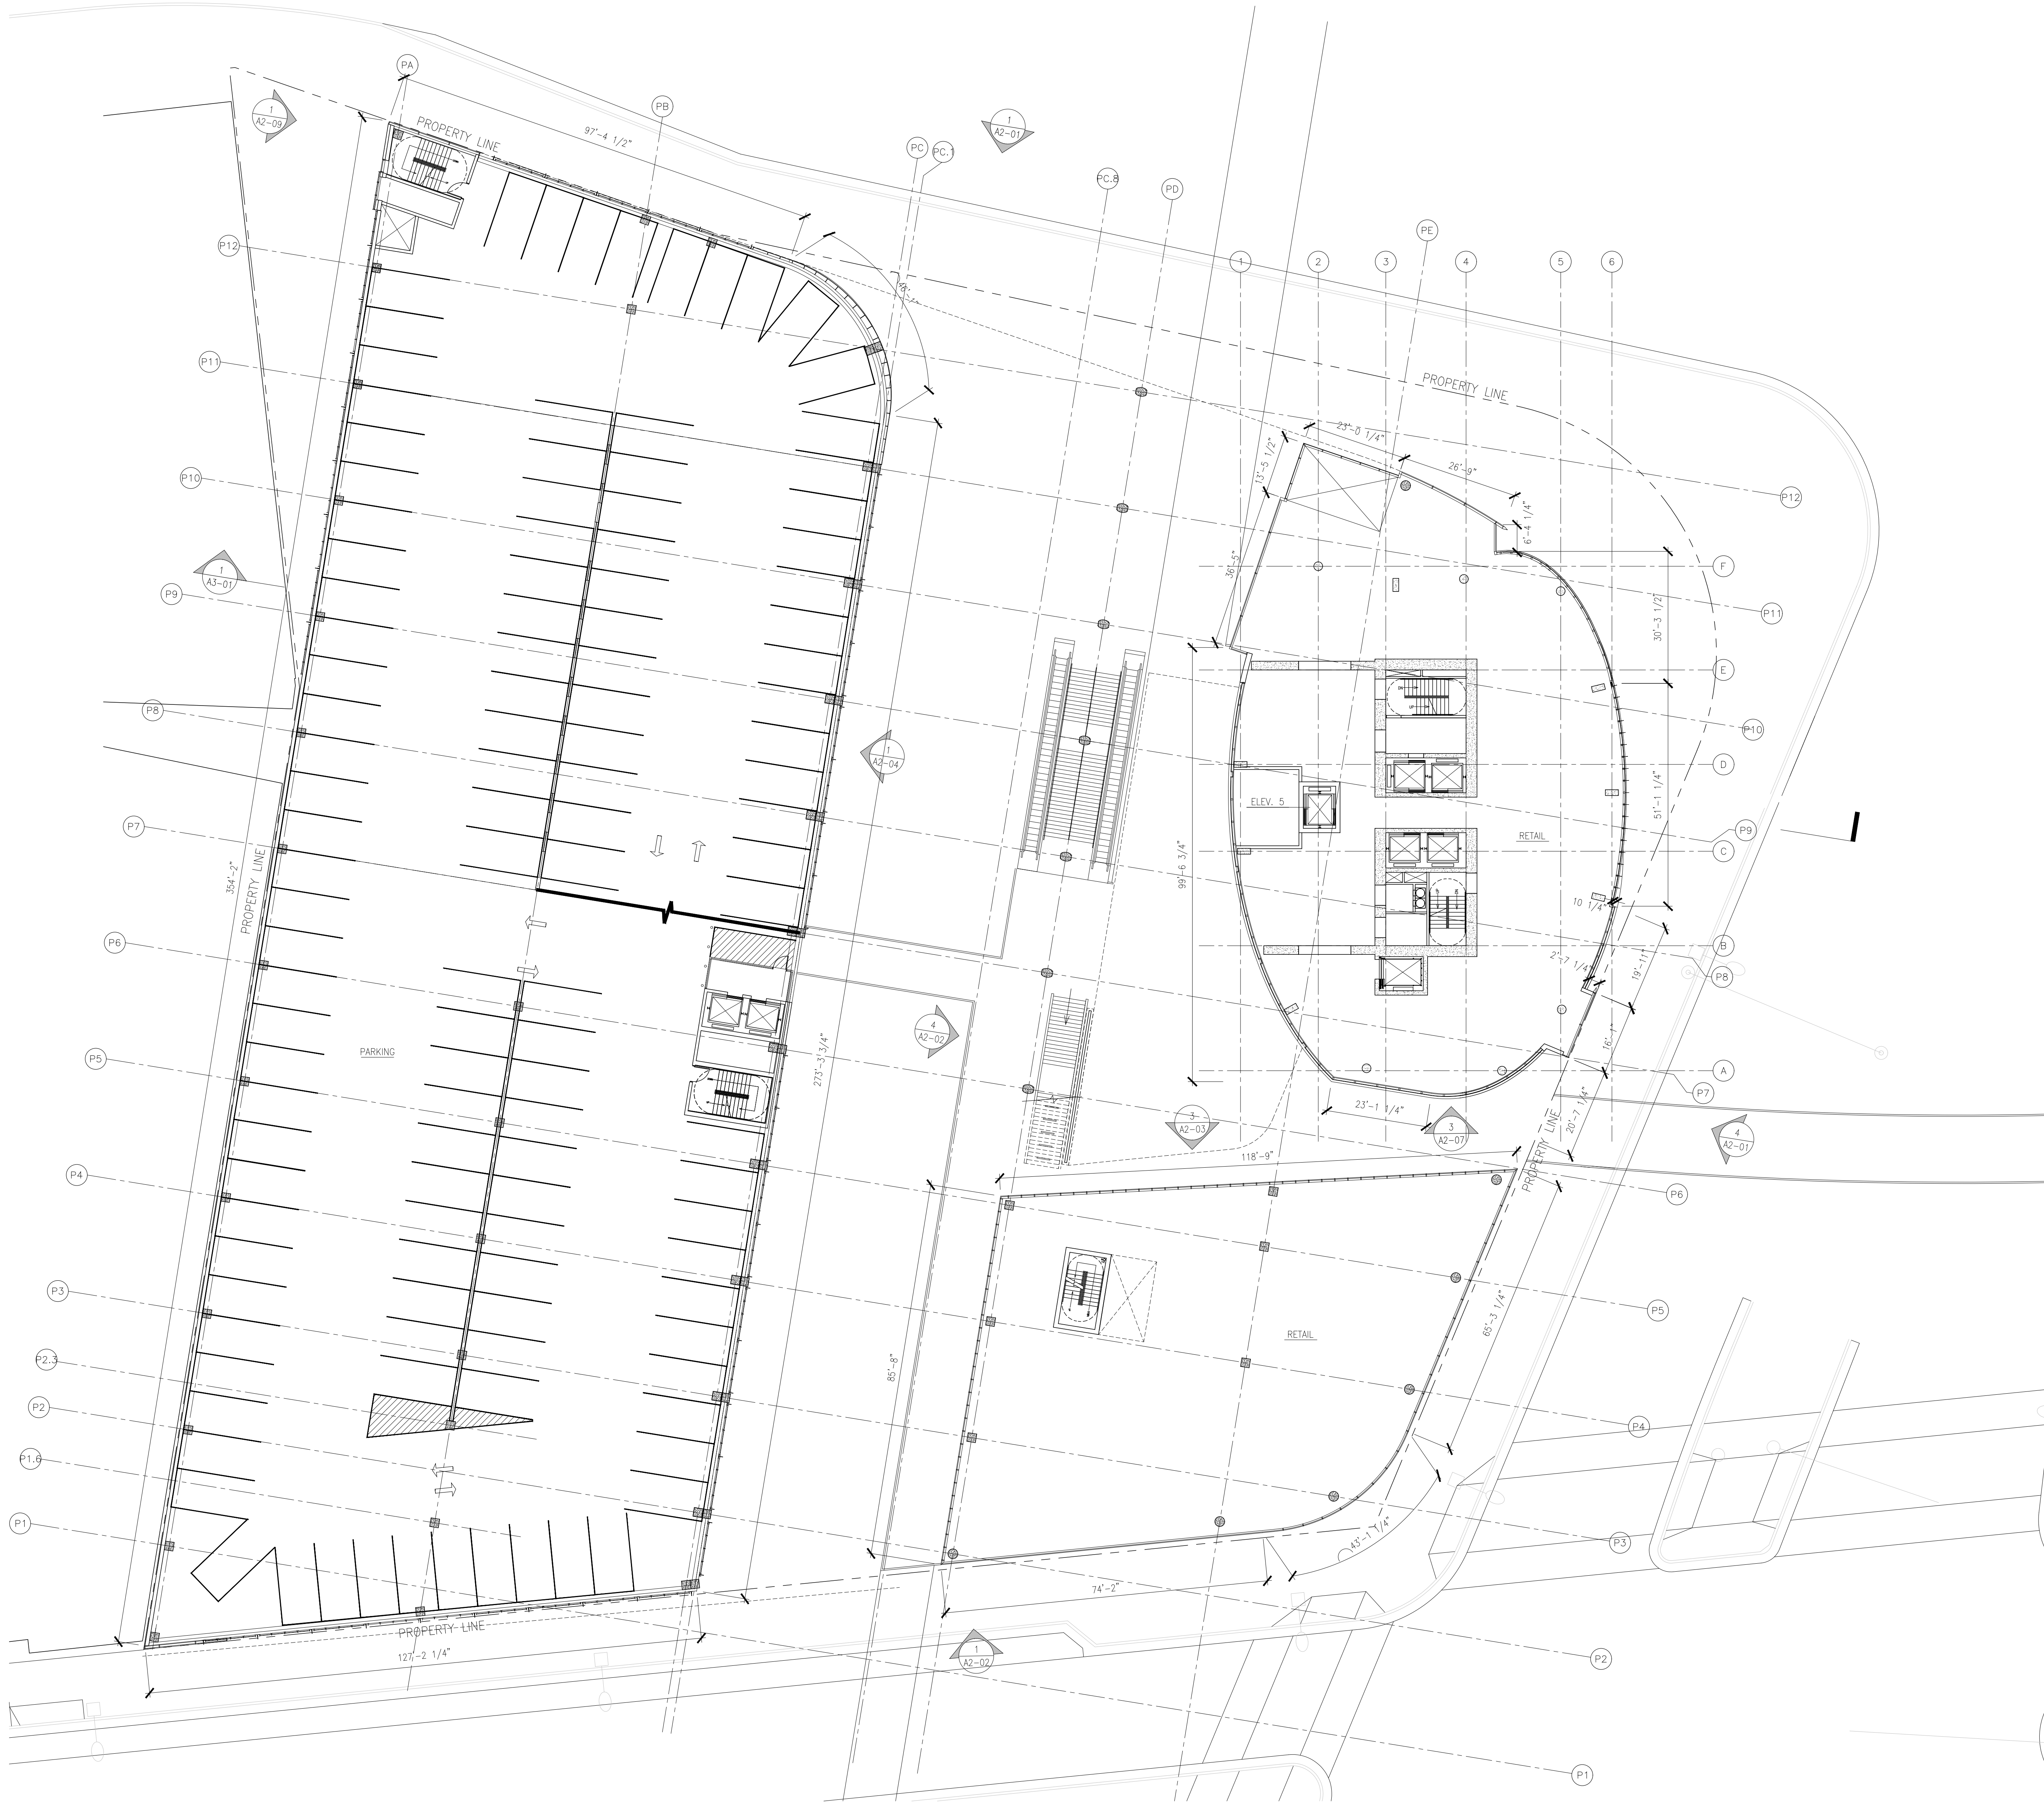

1 LEVEL 2.5 FLOOR PLAN
1/16" = 1'-0"

GENERAL NOTES:

INTERNAL PARKING STRUCTURE DESIGN SUBJECT TO CHANGE BASED ON ARCHITECTURAL CONSIDERATIONS.

DEVELOPMENT PLAN DOCUMENTS - NOT FOR CONSTRUCTION

CC FILE NO. 161479
RCA Project No. 161007

Sheet Title

LEVEL 2.5
FLOOR PLAN

THE COUTURE

DEVELOPMENT PLAN DOCUMENT SET


MICHIGAN STREET &
LINCOLN MEMORIAL BLVD
MILWAUKEE, WI 53202
Issue Date APRIL 3, 2017

Copyright
RINKA CHUNG ARCHITECTURE, INC.
756 North Milwaukee Street, Suite 200
Milwaukee, WI 53202
Telephone 414.431.8101

RINKA CHUNG
RINKA CHUNG ARCHITECTURE INC

Sheet No.

A1-06

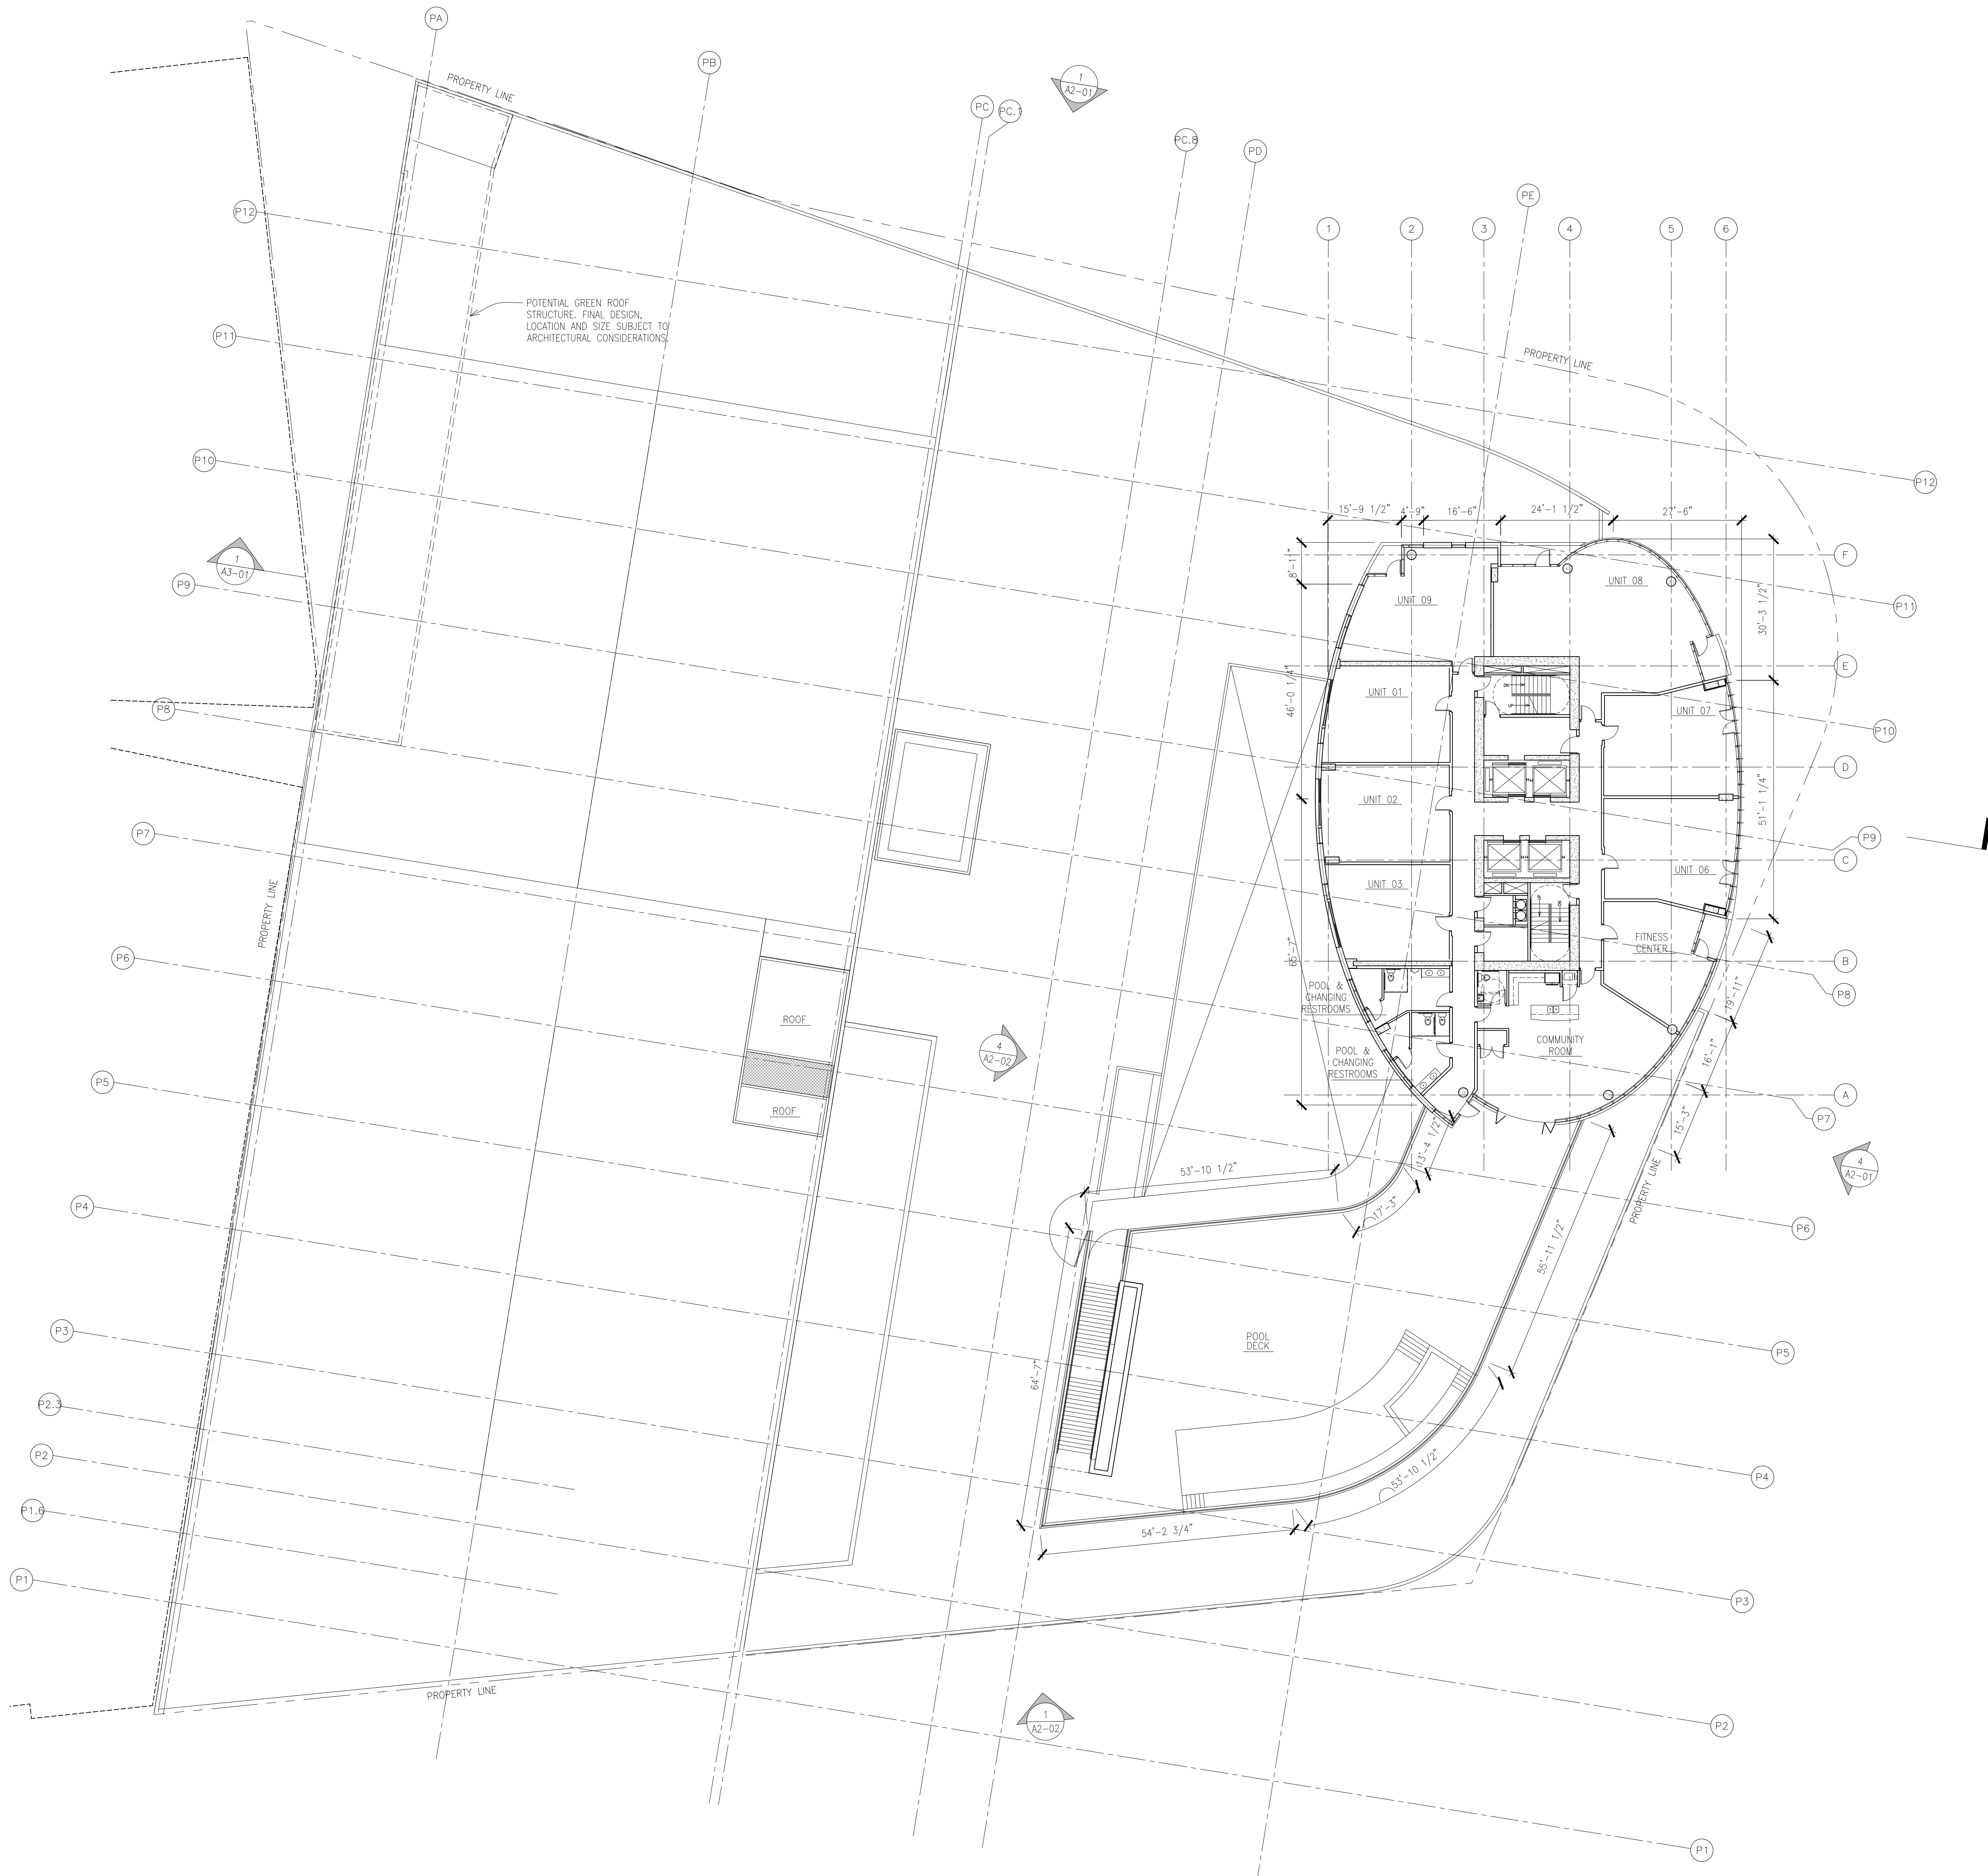

1 LEVEL 04 FLOOR PLAN
1/16" = 1'-0"

DEVELOPMENT PLAN DOCUMENTS - NOT FOR CONSTRUCTION

CC FILE NO. 161479
RCA Project No. 161007

Sheet Title
LEVEL 04
FLOOR PLAN


THE COUTURE

DEVELOPMENT PLAN DOCUMENT SET


MICHIGAN STREET &
LINCOLN MEMORIAL BLVD
MILWAUKEE, WI 53202
Issue Date APRIL 3, 2017

Copyright
RINKACHUNG ARCHITECTURE, INC.
756 North Milwaukee Street, Suite 200
Milwaukee, WI 53202
Telephone 414.431.8101

RINKACHUNG
RINKACHUNG ARCHITECTURE INC

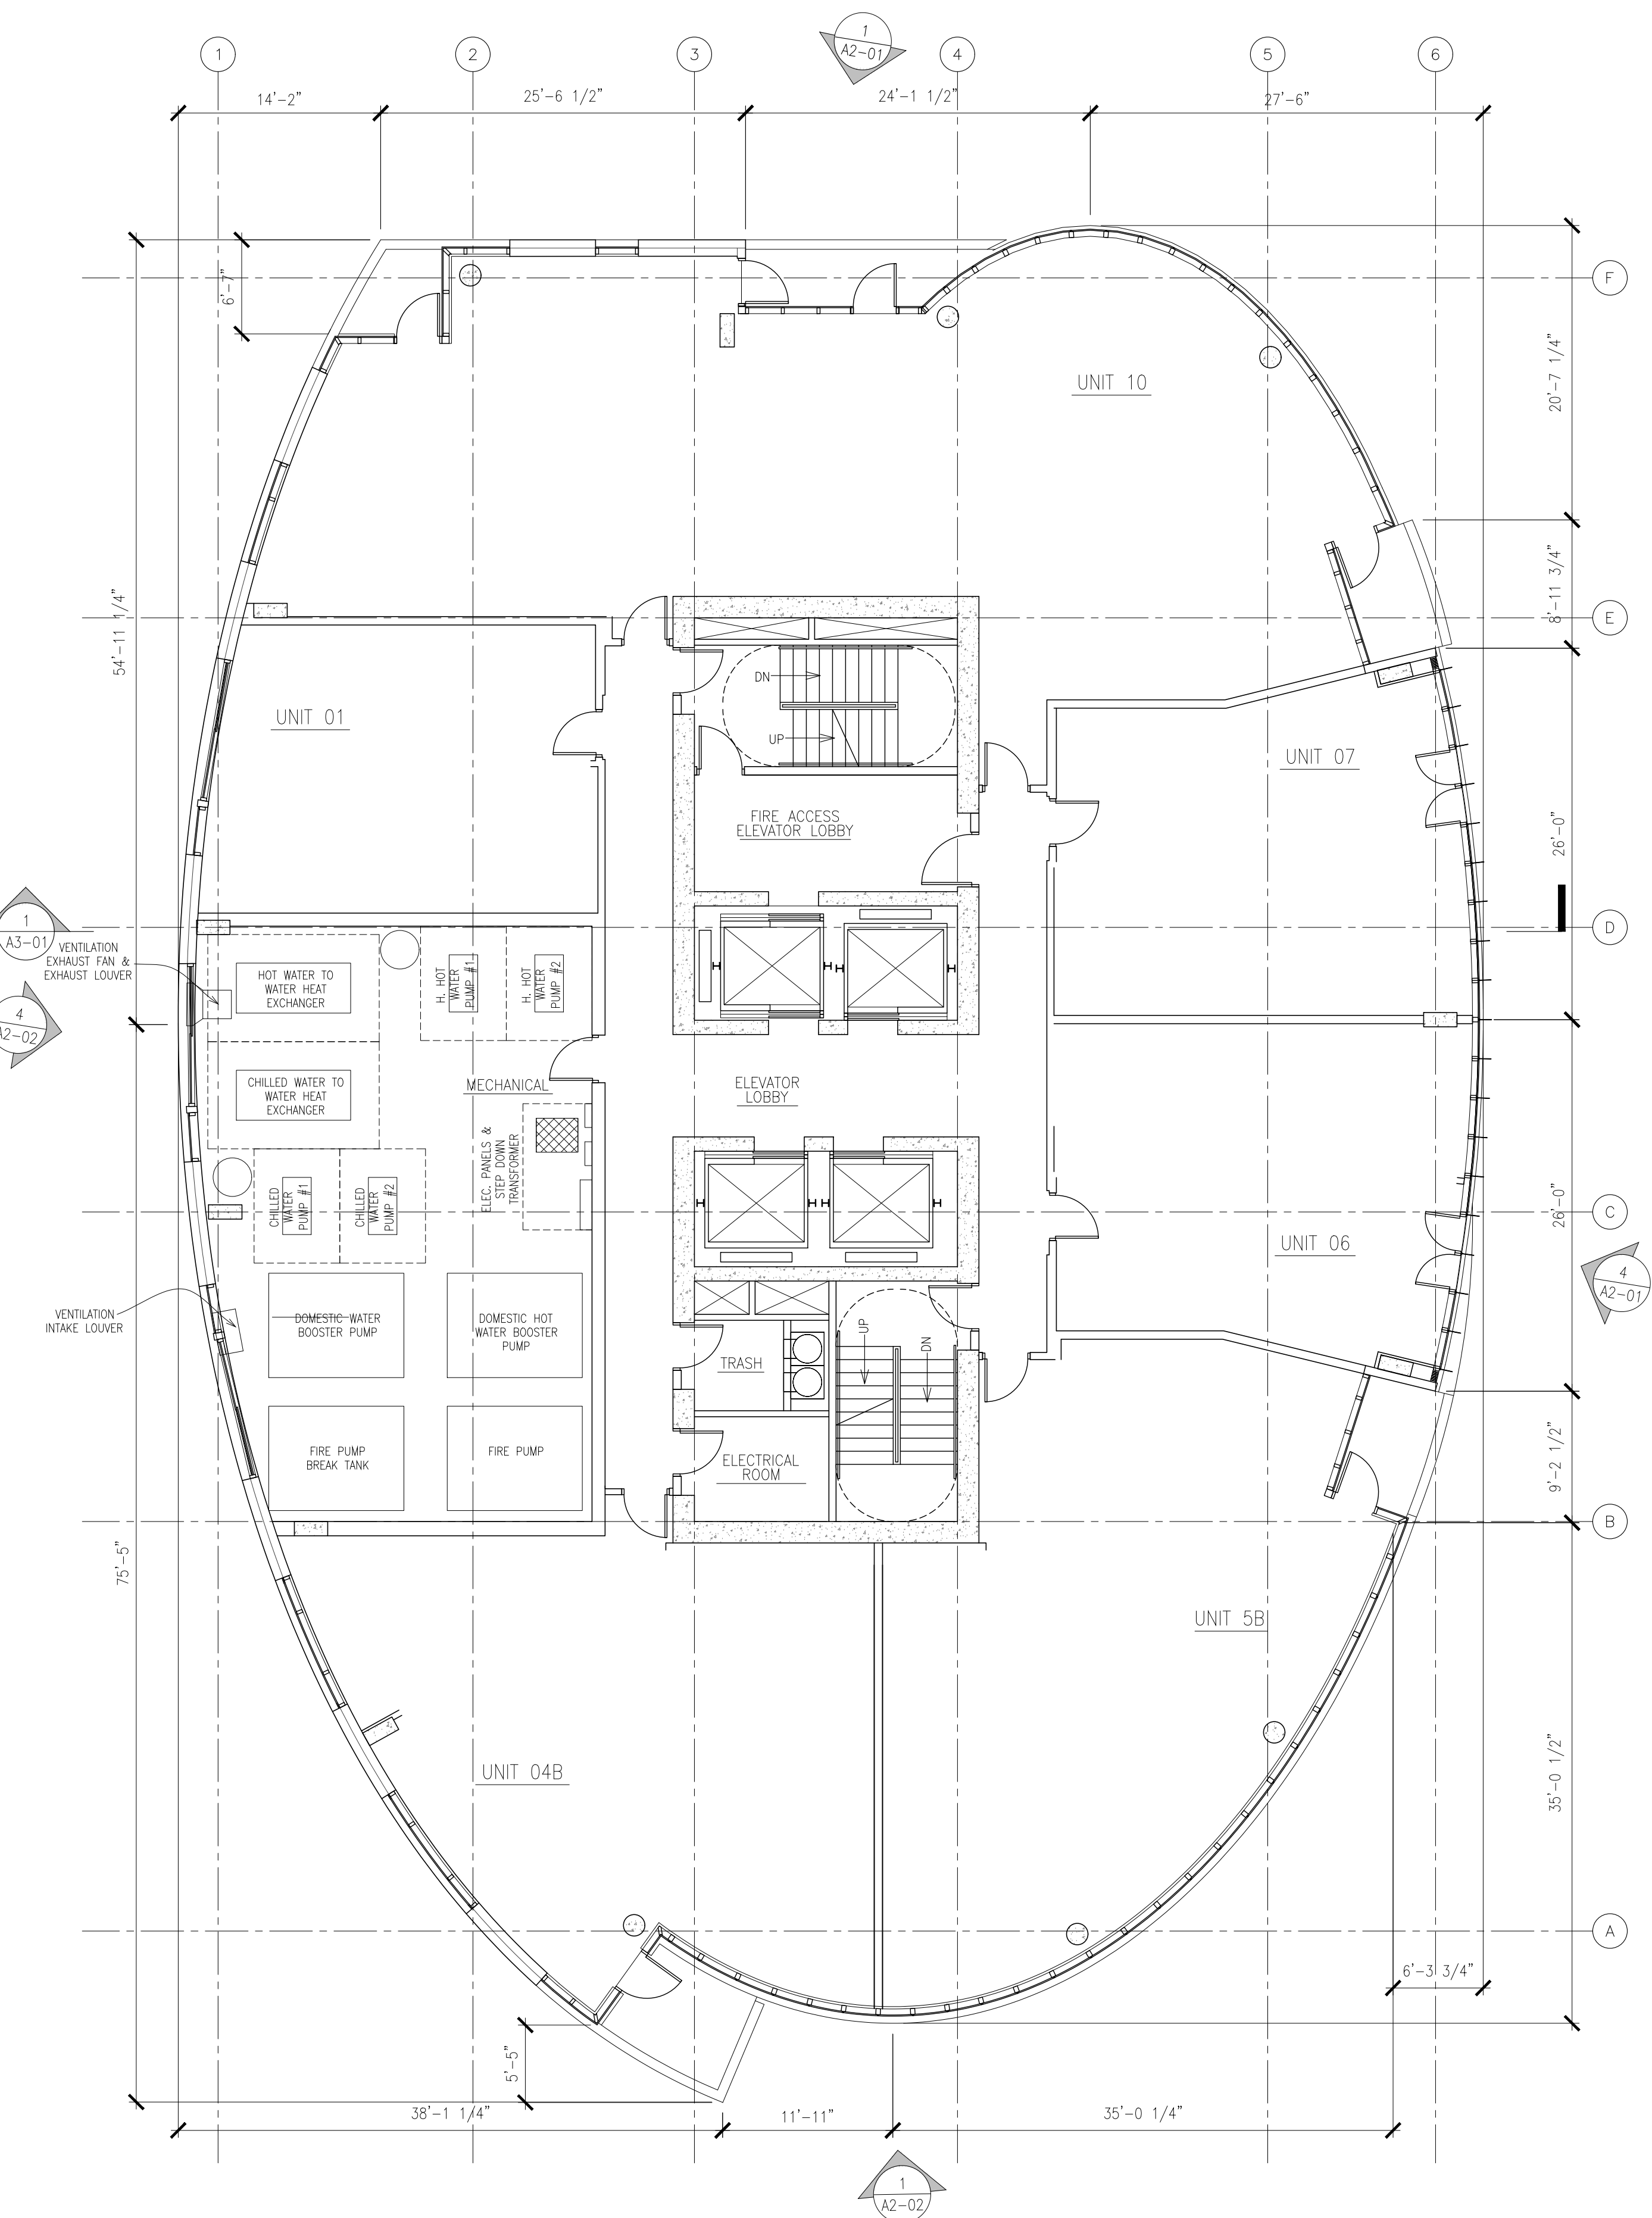

2 LEVEL 25 FLOOR PLAN
1/8" = 1'-0"

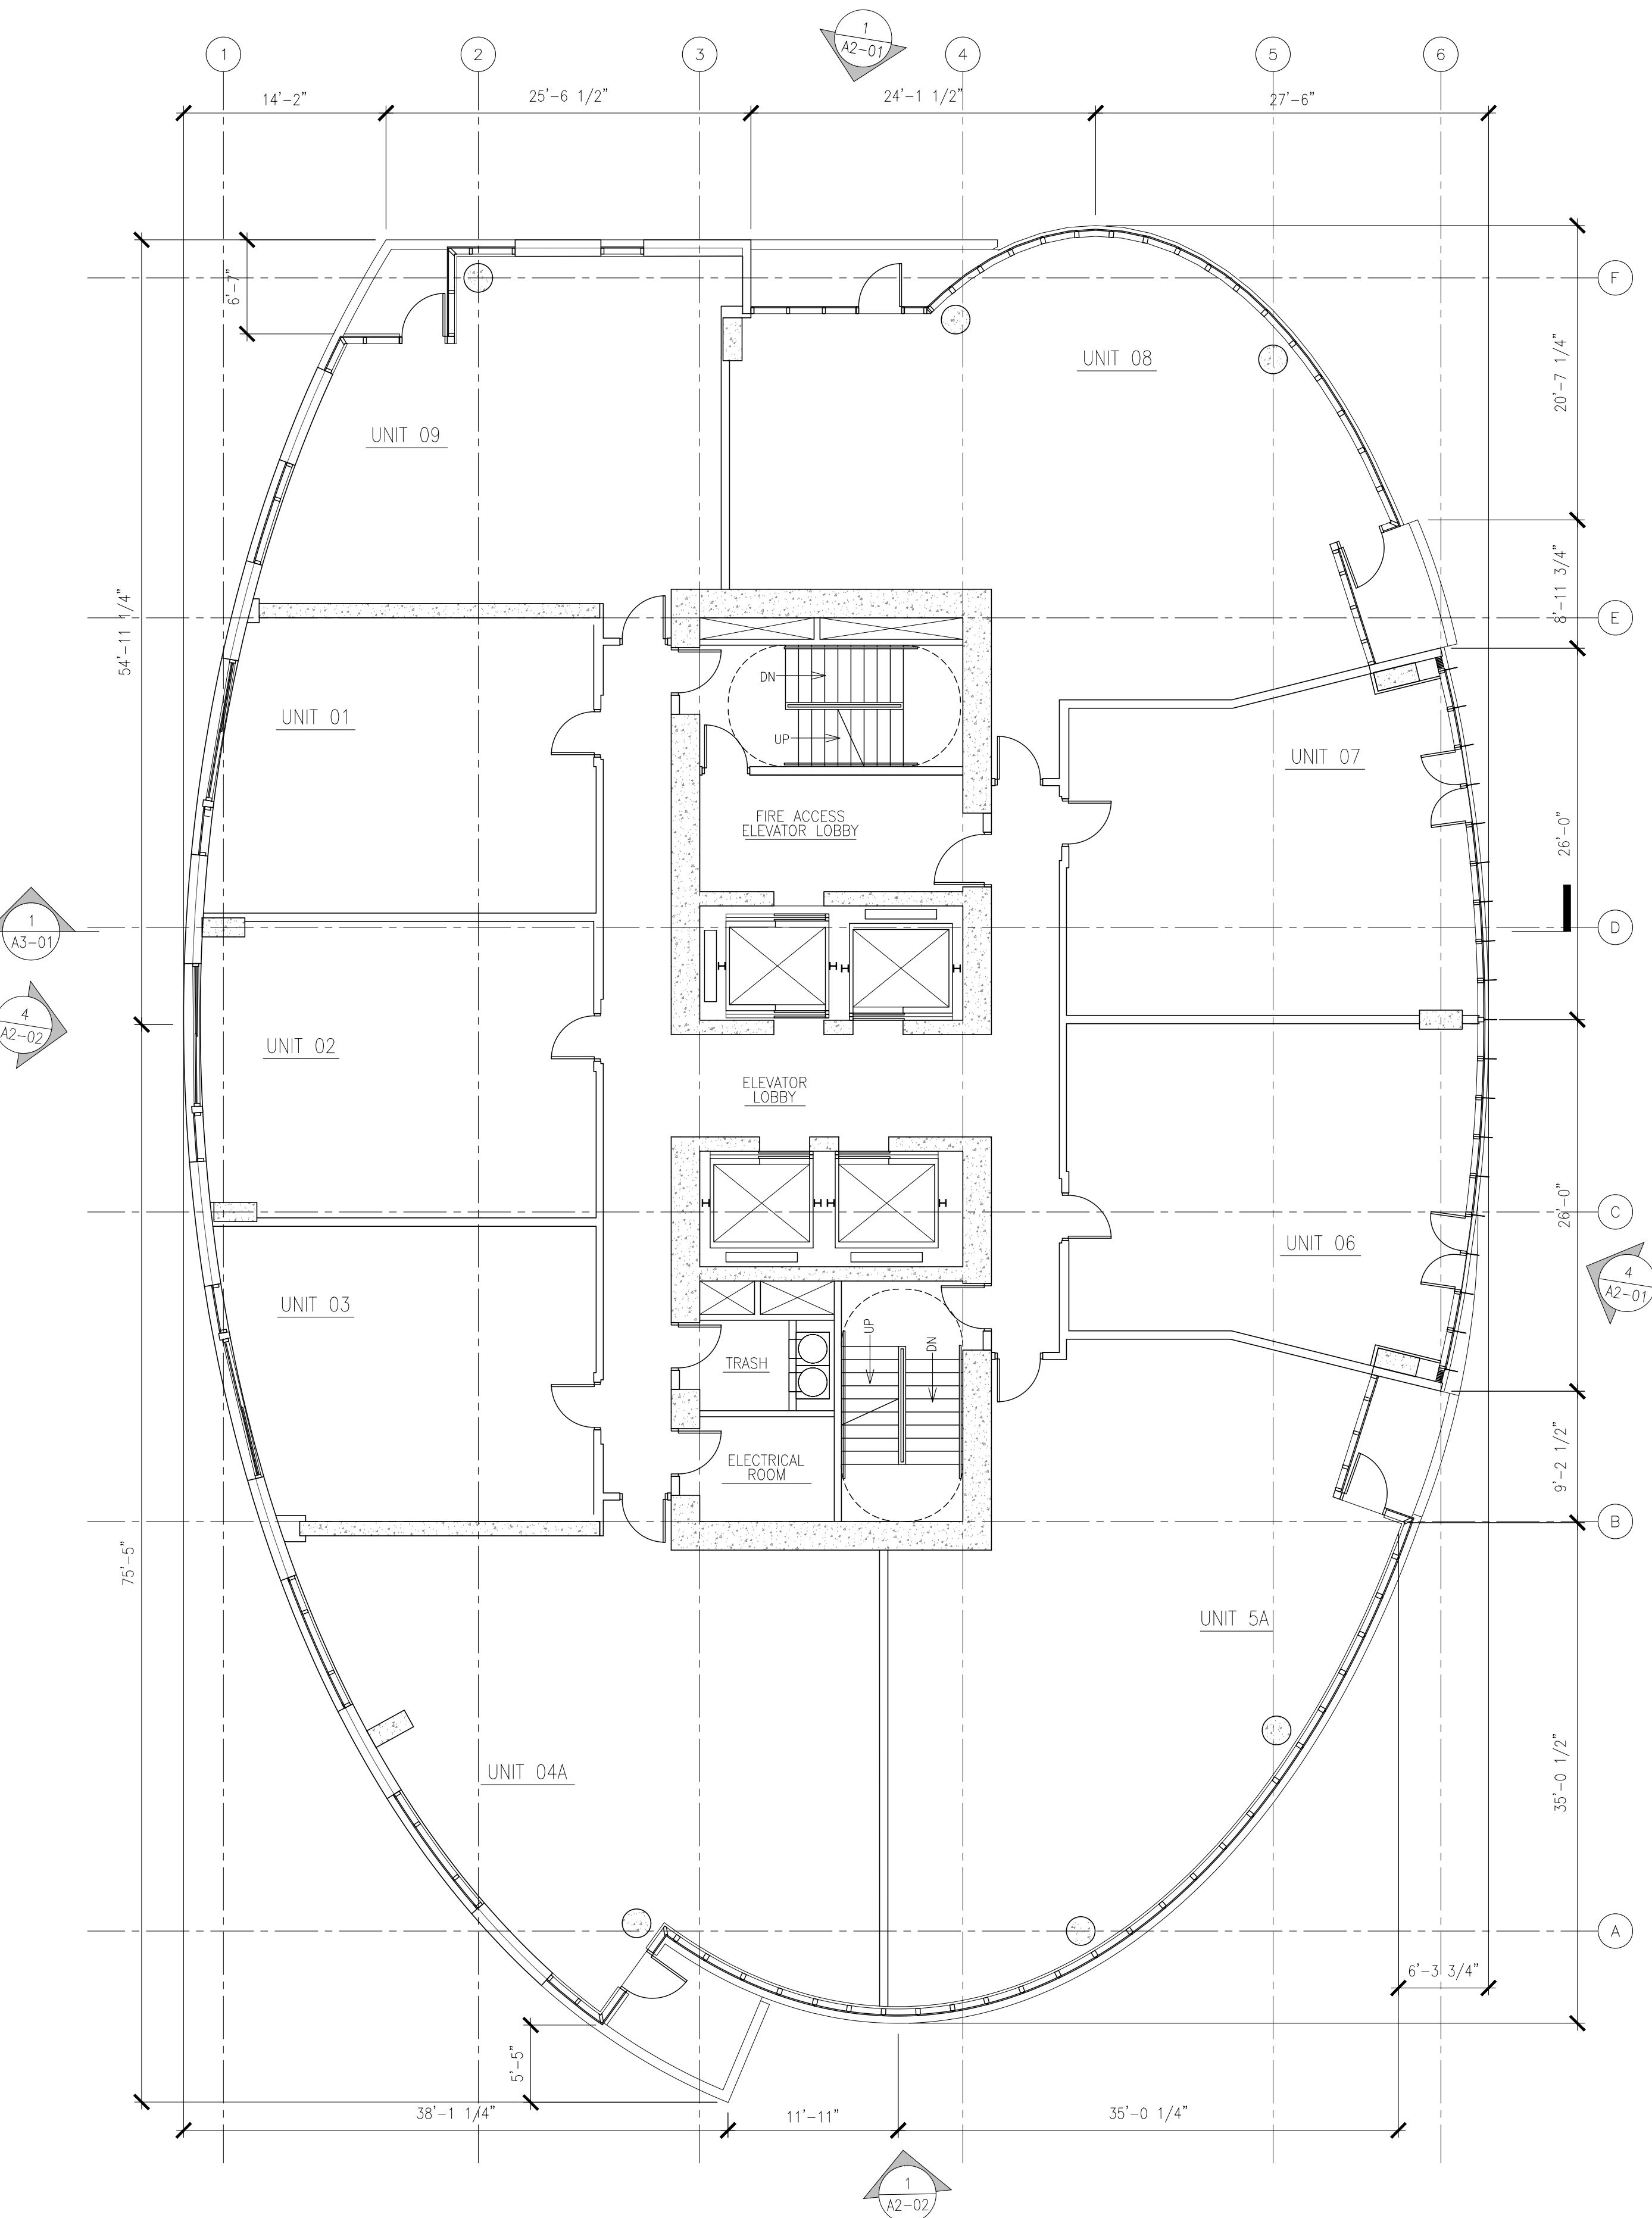

1 LEVEL 5 - 24 FLOOR PLAN
1/8" = 1'-0"

DEVELOPMENT PLAN DOCUMENTS - NOT FOR CONSTRUCTION

CC FILE NO. 161479
RCA Project No. 161007
Sheet Title

LEVELS 05 - 24 &
LEVEL 25
FLOOR PLANS

THE COUTURE

DEVELOPMENT PLAN DOCUMENT SET


MICHIGAN STREET &
LINCOLN MEMORIAL BLVD
MILWAUKEE, WI 53202
Issue Date APRIL 3, 2017

Sheet No.


A1-09

Copyright
RINKACHUNG ARCHITECTURE, INC.
756 North Milwaukee Street, Suite 200
Milwaukee, WI 53202
Telephone 414.431.8101

RINKACHUNG
RINKACHUNG ARCHITECTURE INC

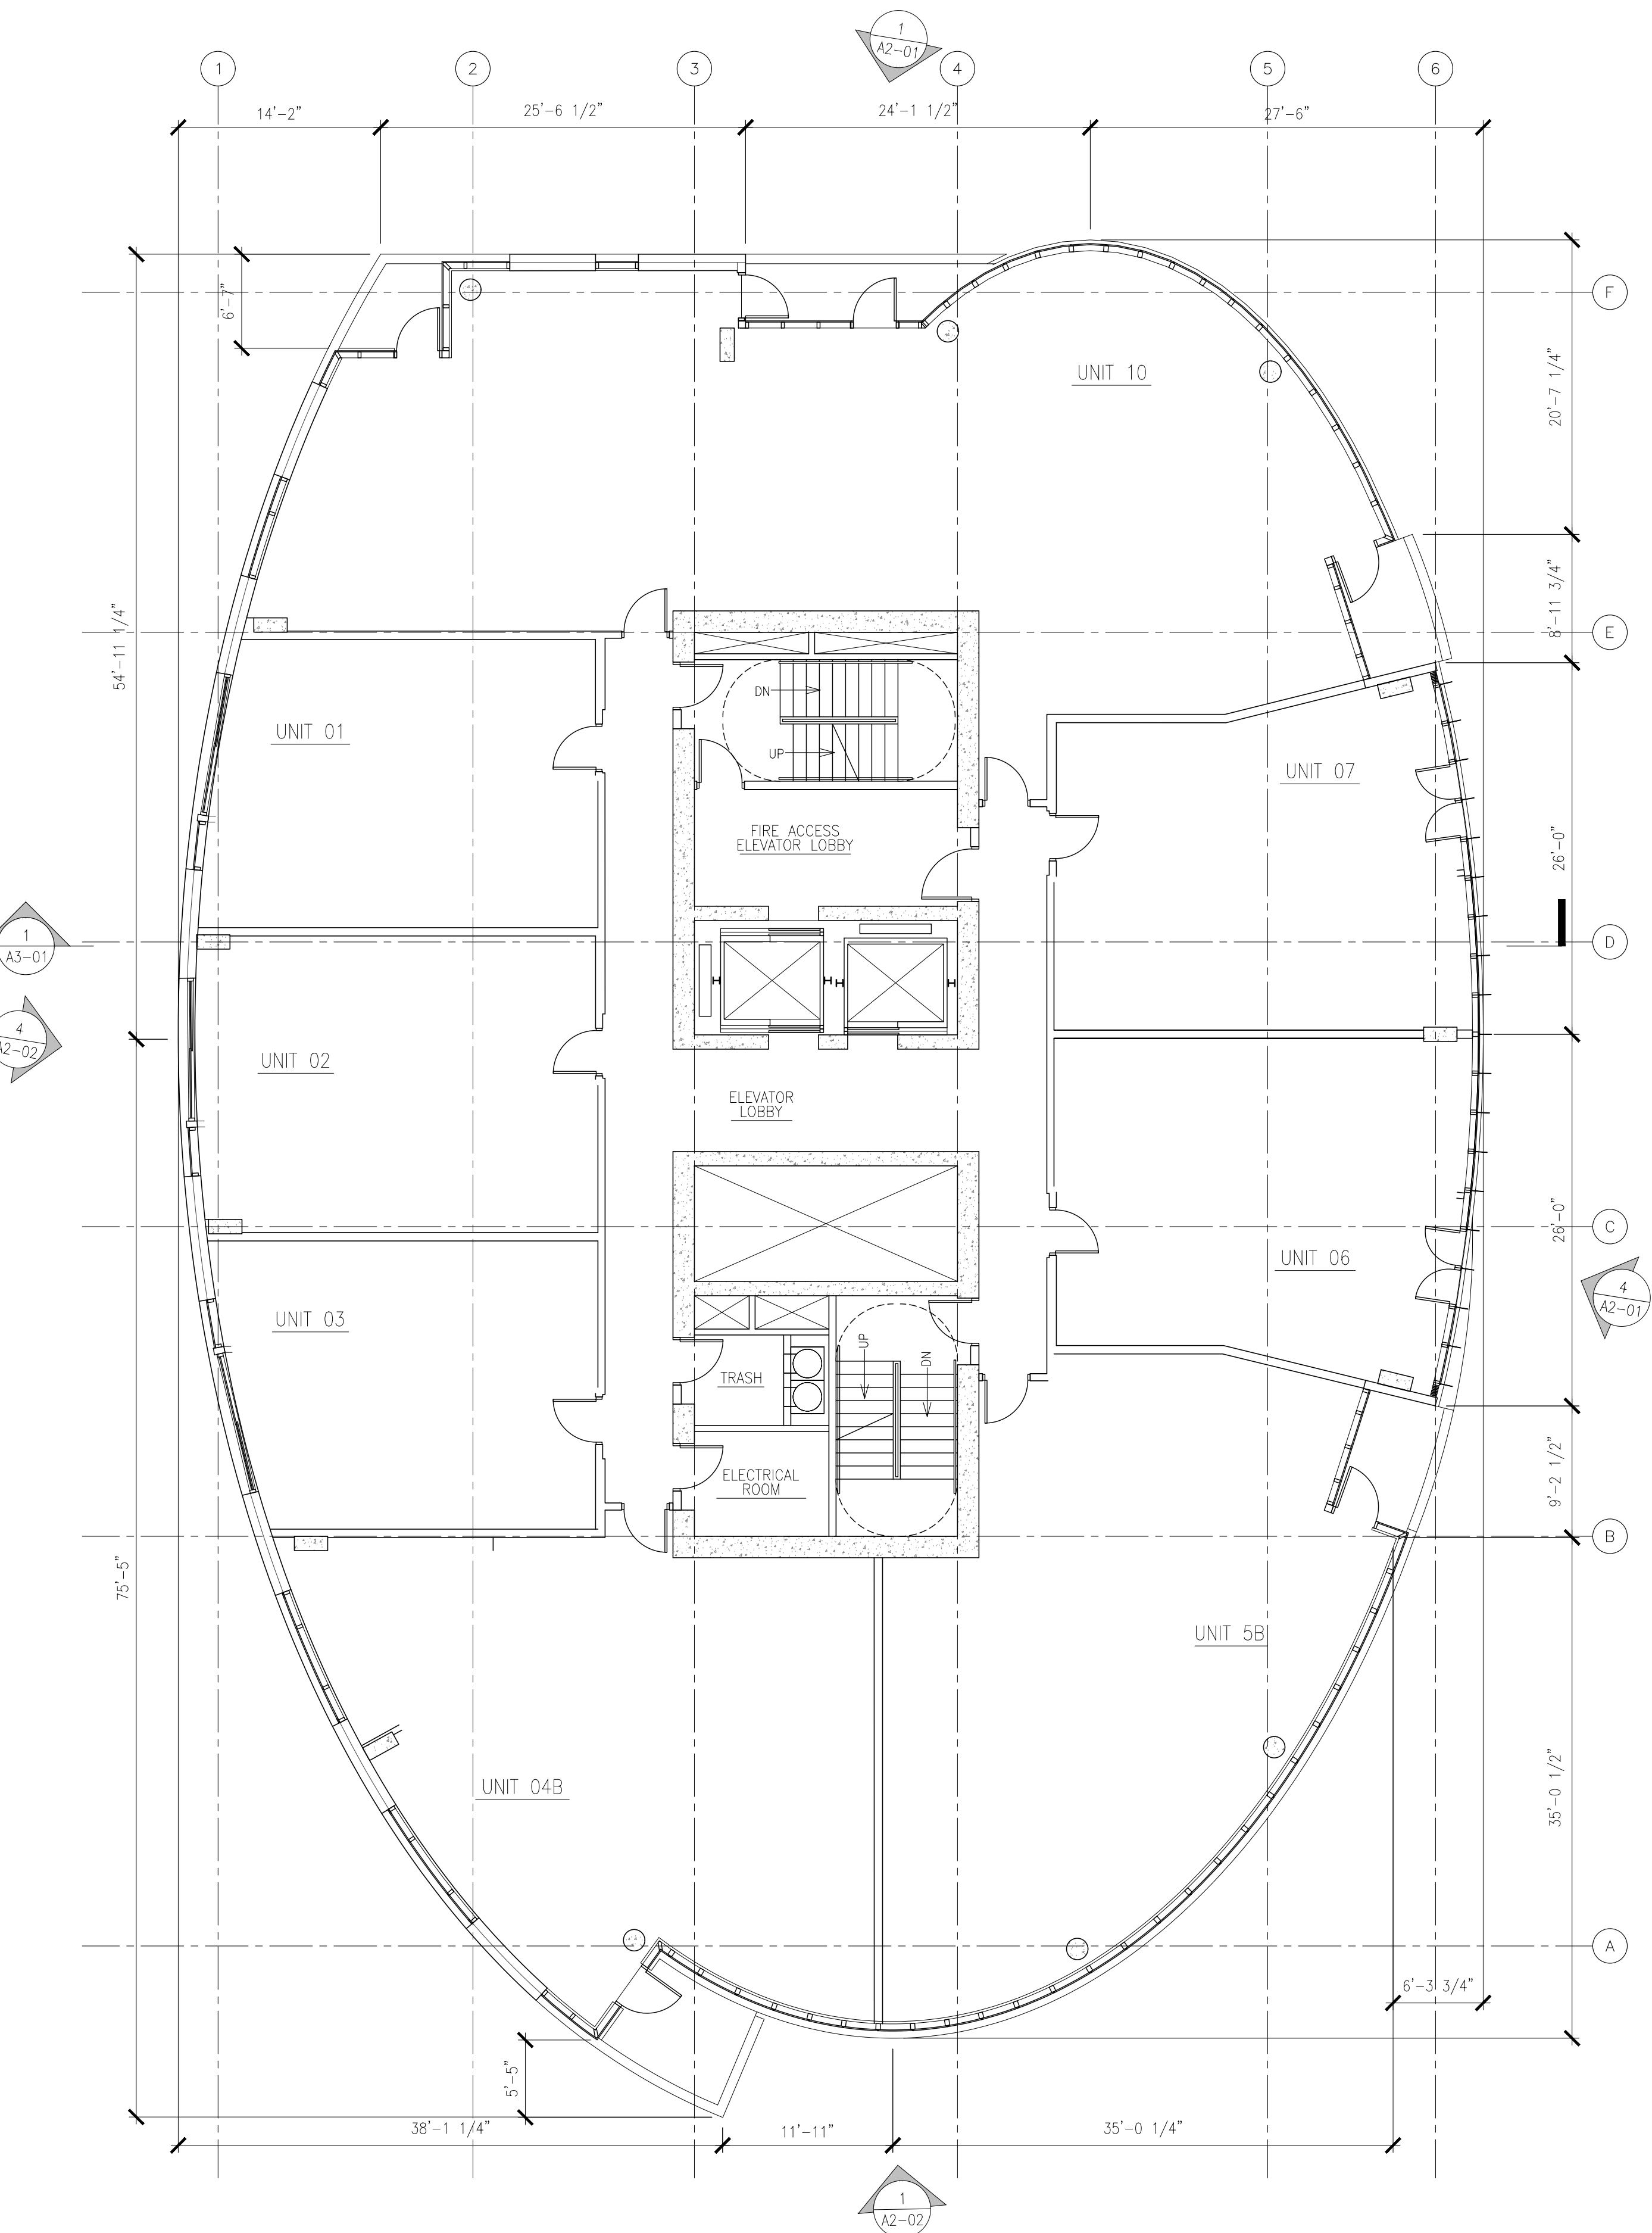

2 LEVEL 37 FLOOR PLAN
1/8" = 1'-0"

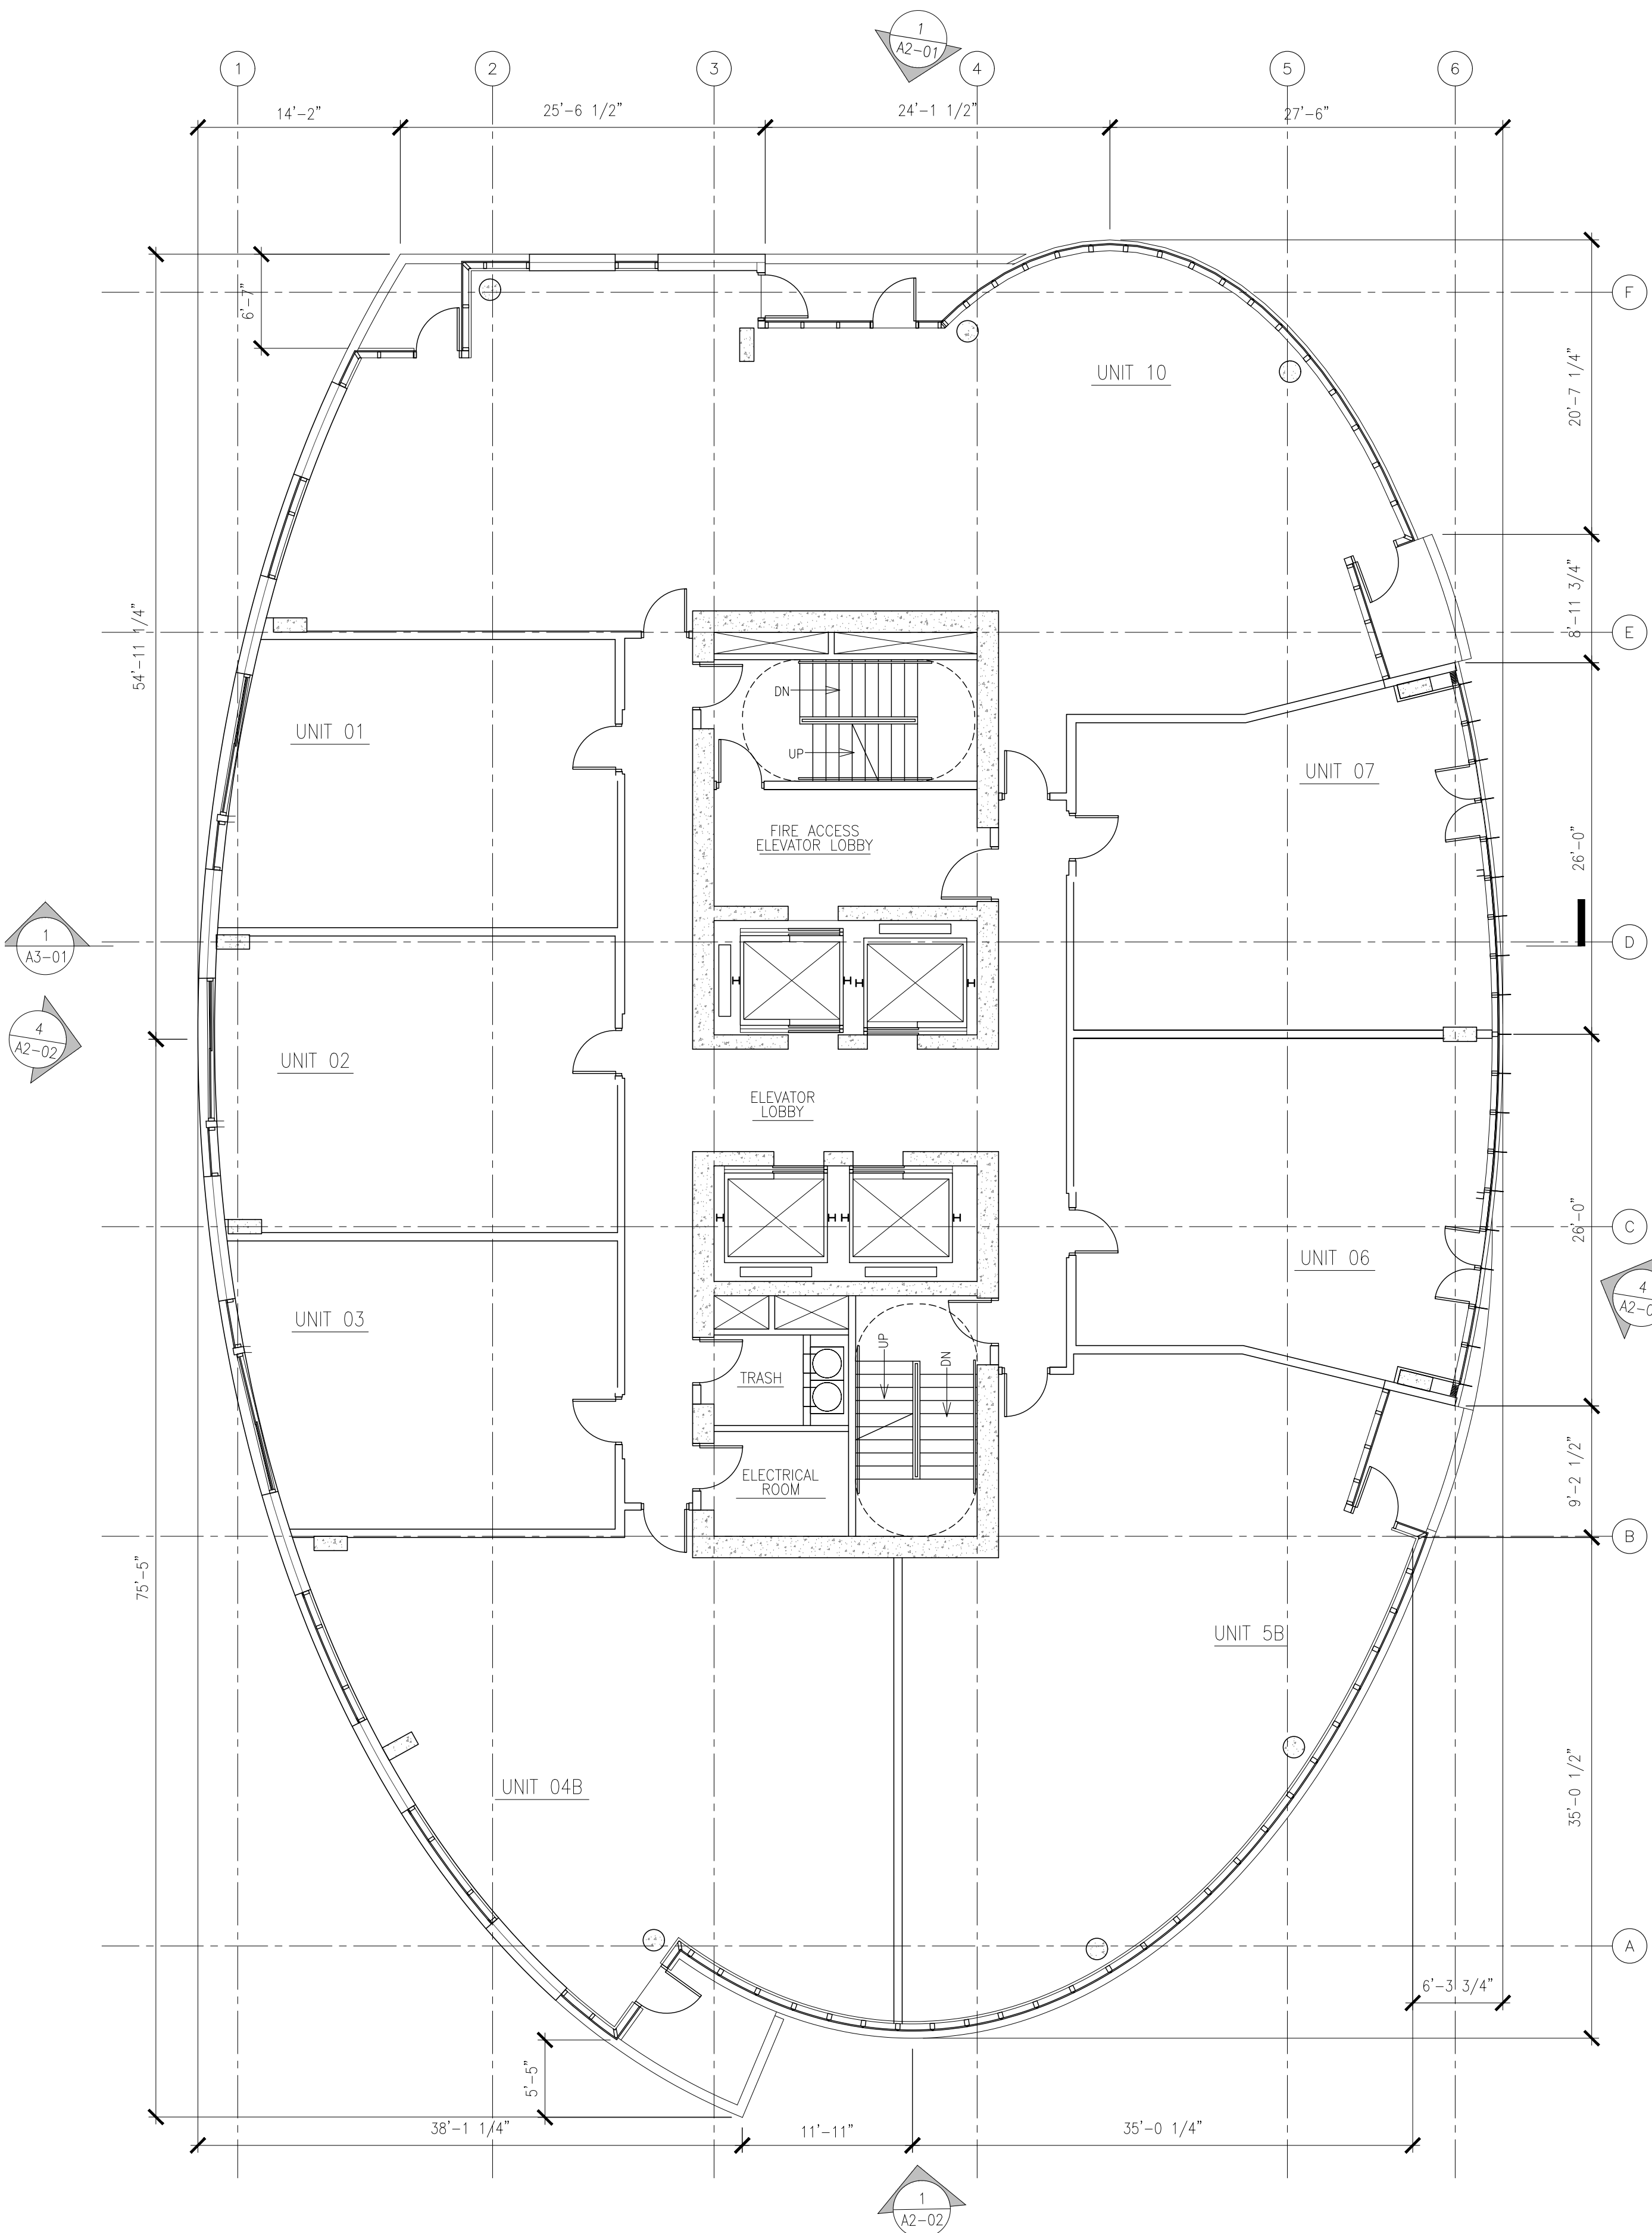

1 LEVELS 26 - 36 FLOOR PLAN
1/8" = 1'-0"



DEVELOPMENT PLAN DOCUMENTS - NOT FOR CONSTRUCTION

CC FILE NO. 161479
RCA Project No. 161007
Sheet Title

LEVELS 26 - 36 &
LEVEL 37
FLOOR PLANS

THE COUTURE

DEVELOPMENT PLAN DOCUMENT SET



MICHIGAN STREET &
LINCOLN MEMORIAL BLVD
MILWAUKEE, WI 53202
Issue Date APRIL 3, 2017

Sheet No.

A1-10

Copyright
RINKACHUNG ARCHITECTURE, INC.
756 North Milwaukee Street, Suite 200
Milwaukee, WI 53202
Telephone 414.431.8101

RINKACHUNG
RINKACHUNG ARCHITECTURE INC

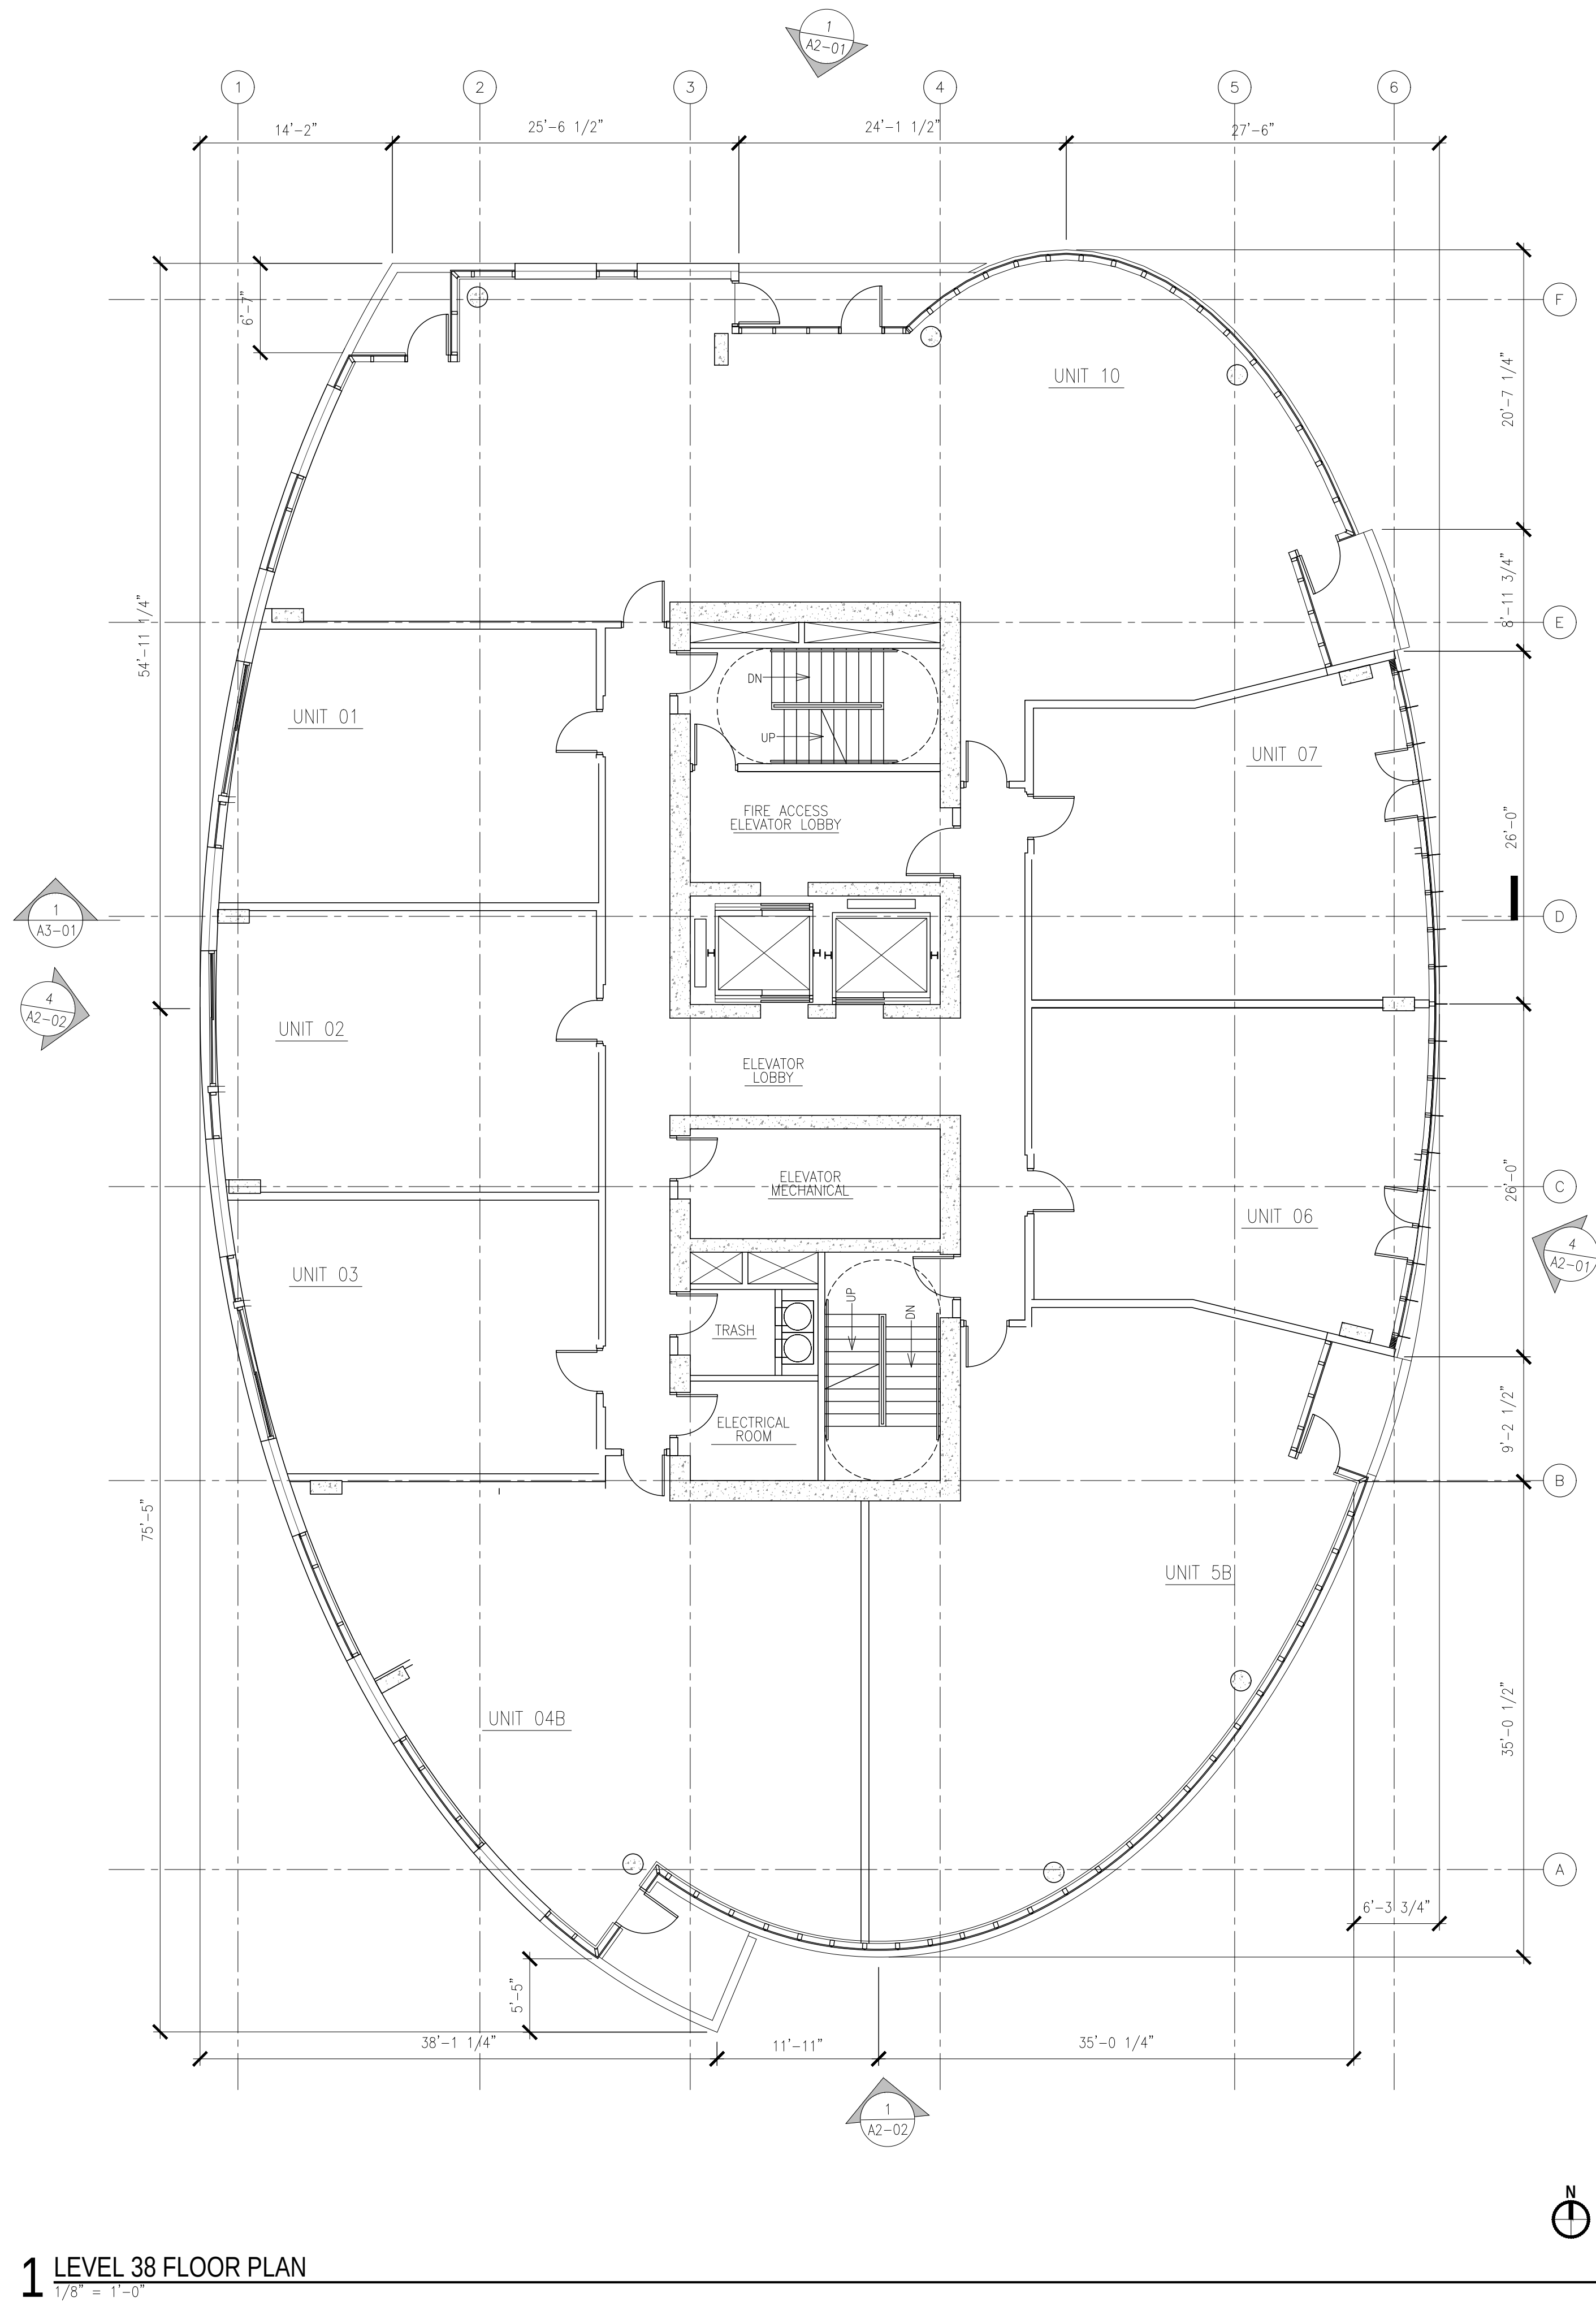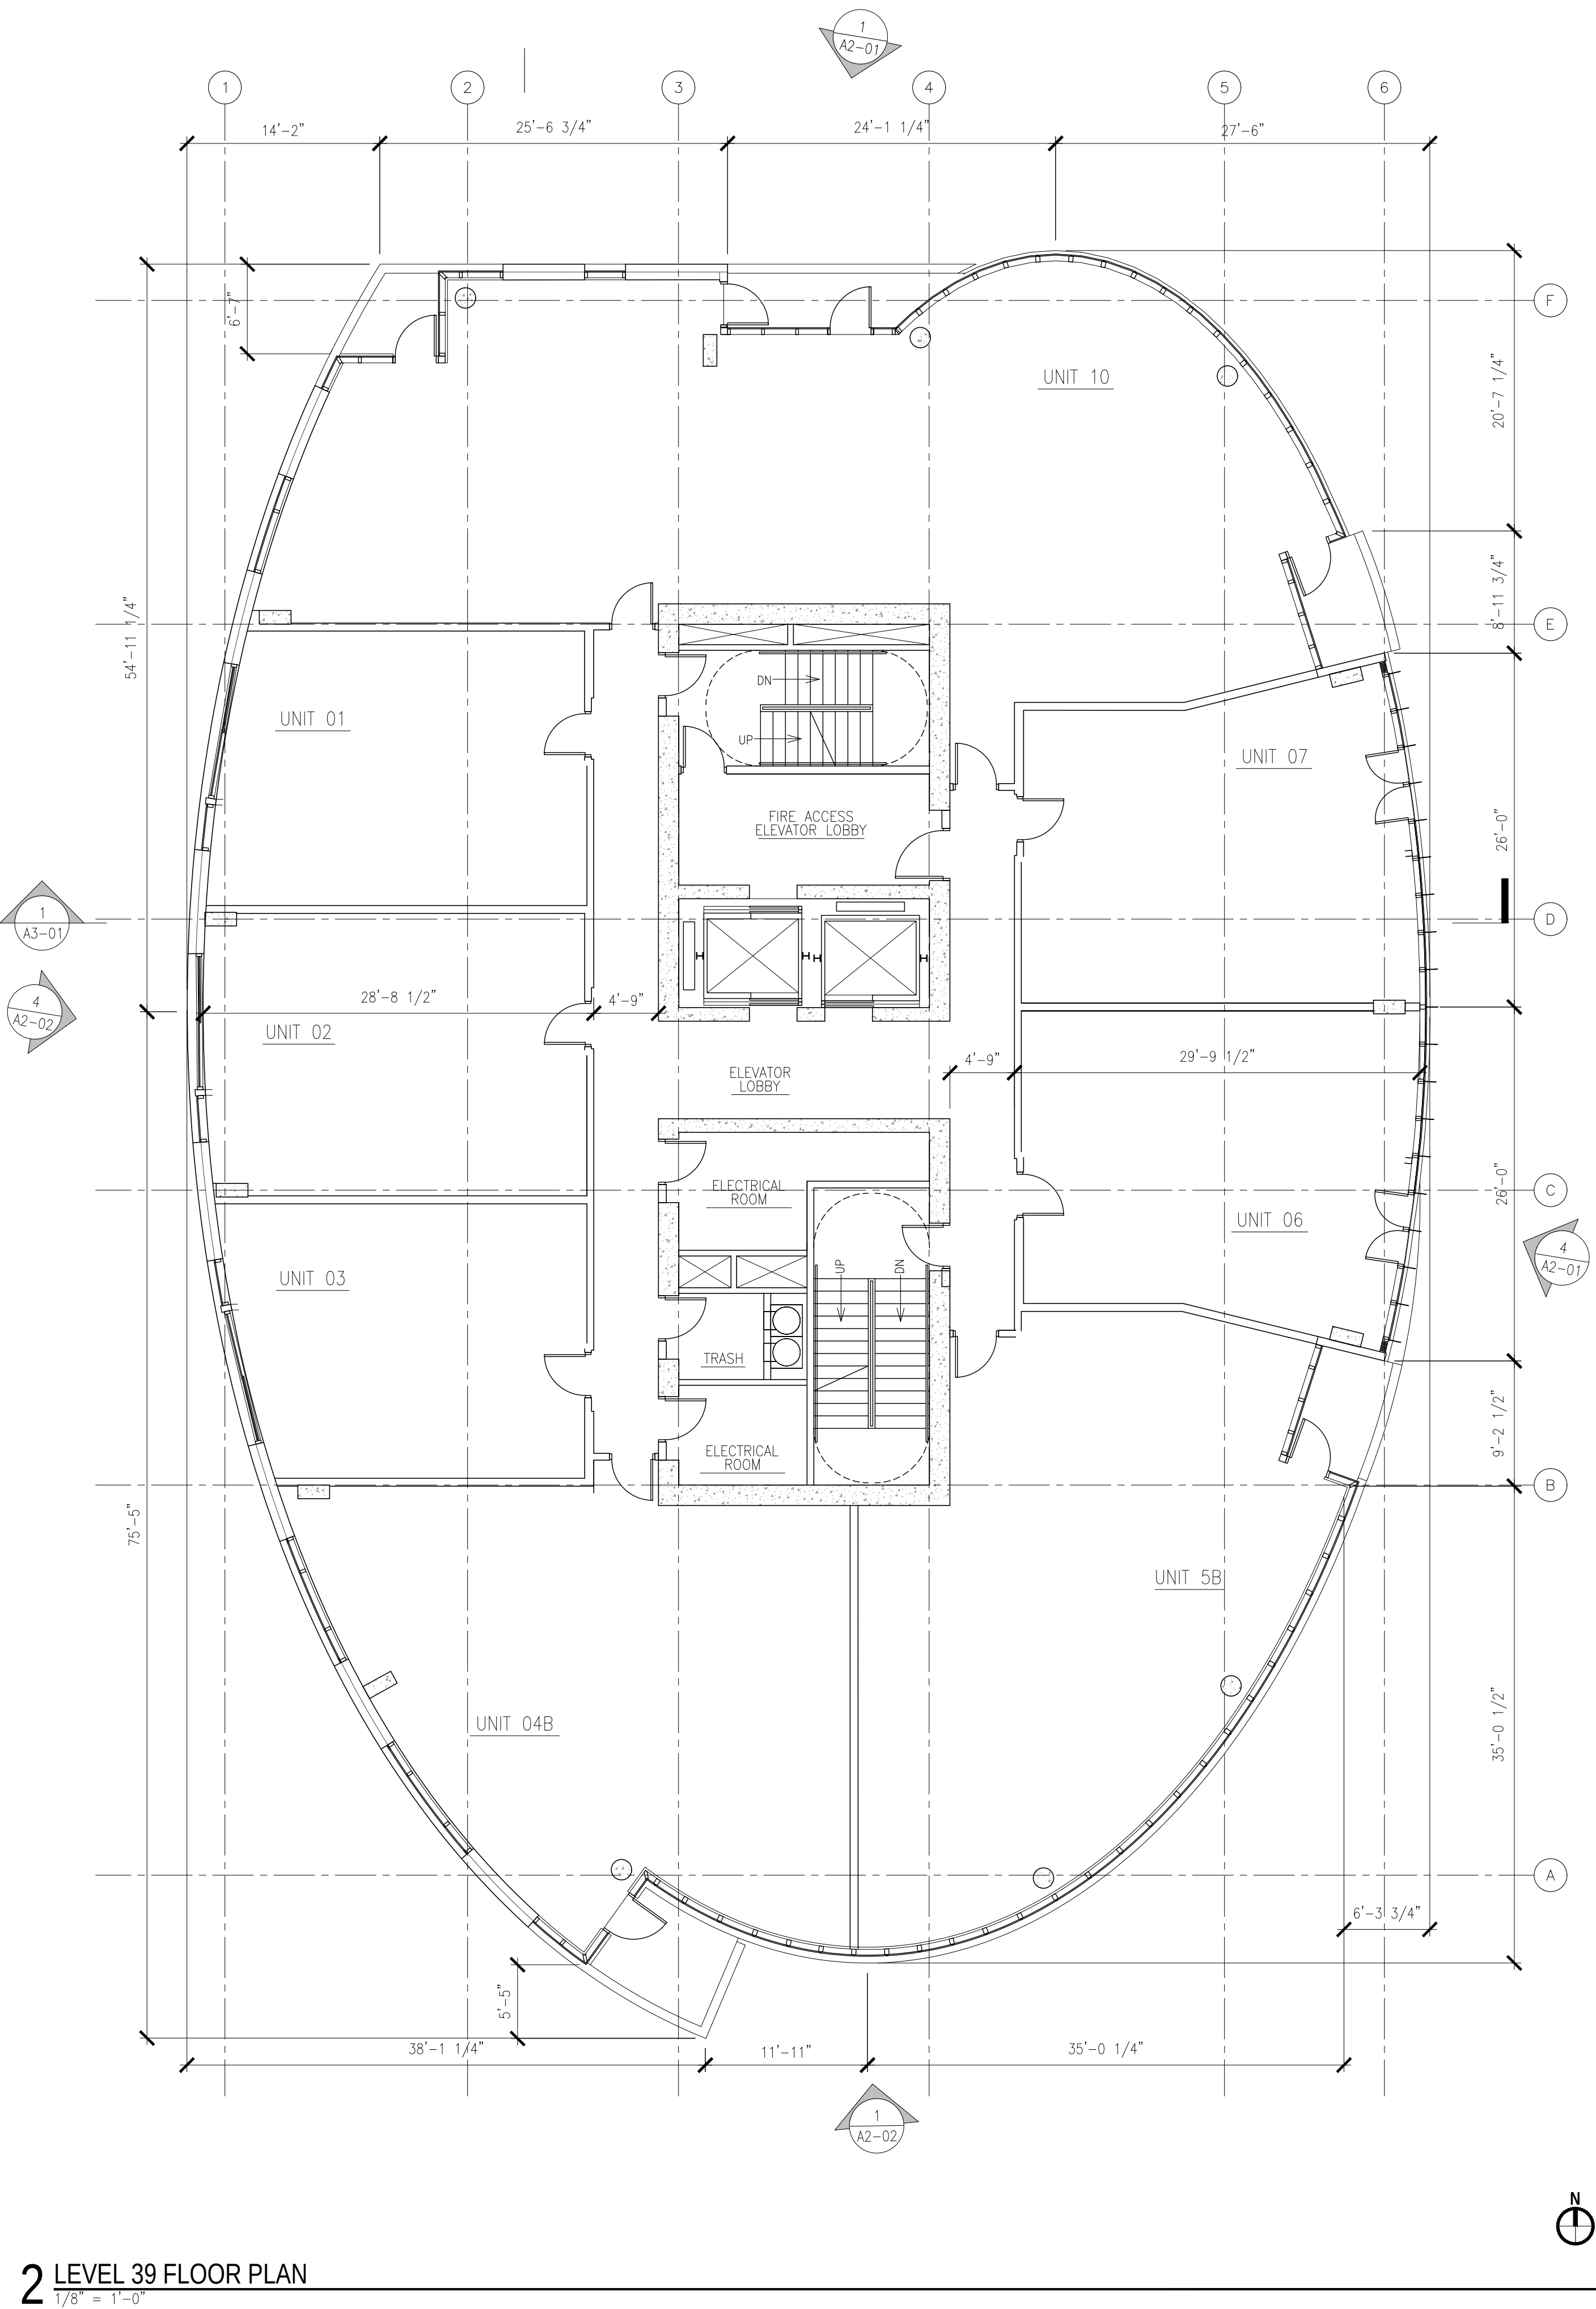

DEVELOPMENT PLAN DOCUMENTS - NOT FOR CONSTRUCTION

CC FILE NO. 161479
RCA Project No. 161007
Sheet Title

LEVELS 38 &
LEVEL 39
FLOOR PLANS

THE COUTURE

DEVELOPMENT PLAN DOCUMENT SET


MICHIGAN STREET &
LINCOLN MEMORIAL BLVD
MILWAUKEE, WI 53202
Issue Date APRIL 3, 2017

Sheet No.


A1-11

Copyright
RINKACHUNG ARCHITECTURE, INC.
756 North Milwaukee Street, Suite 200
Milwaukee, WI 53202
Telephone 414.431.8101

RINKACHUNG
RINKACHUNG ARCHITECTURE INC

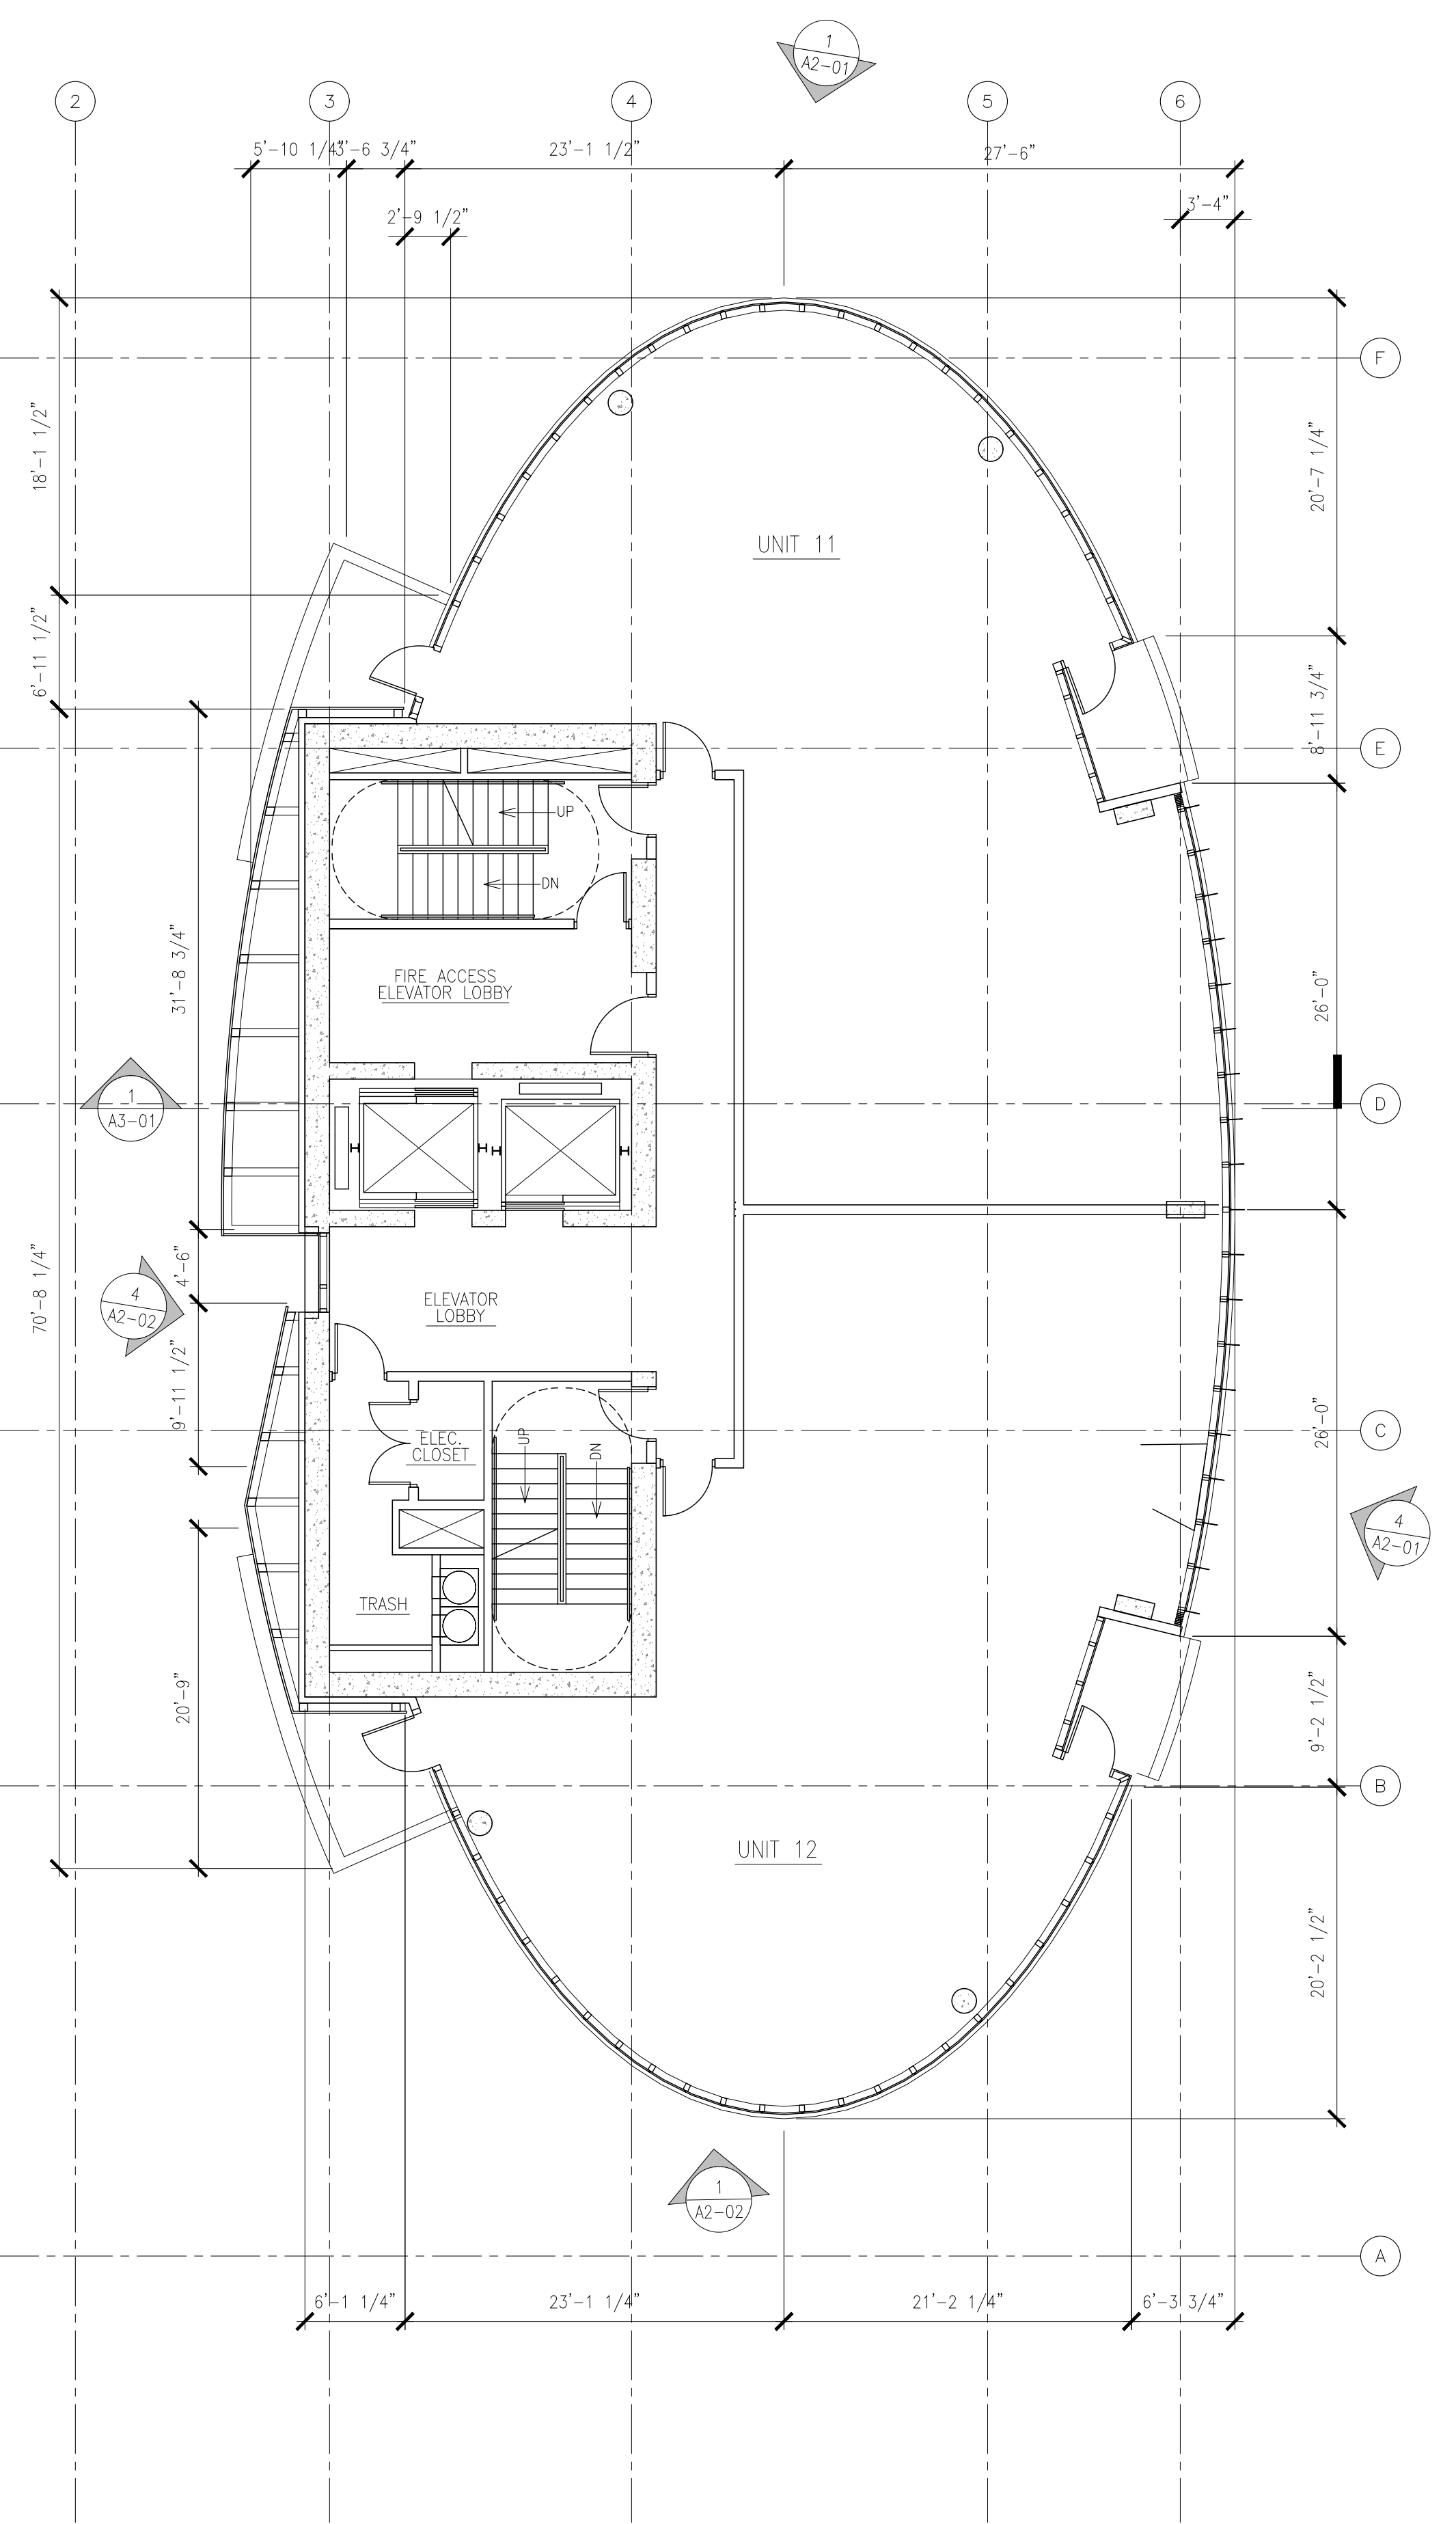

2 LEVELS 41 - 43 FLOOR PLAN
1/8" = 1'-0"

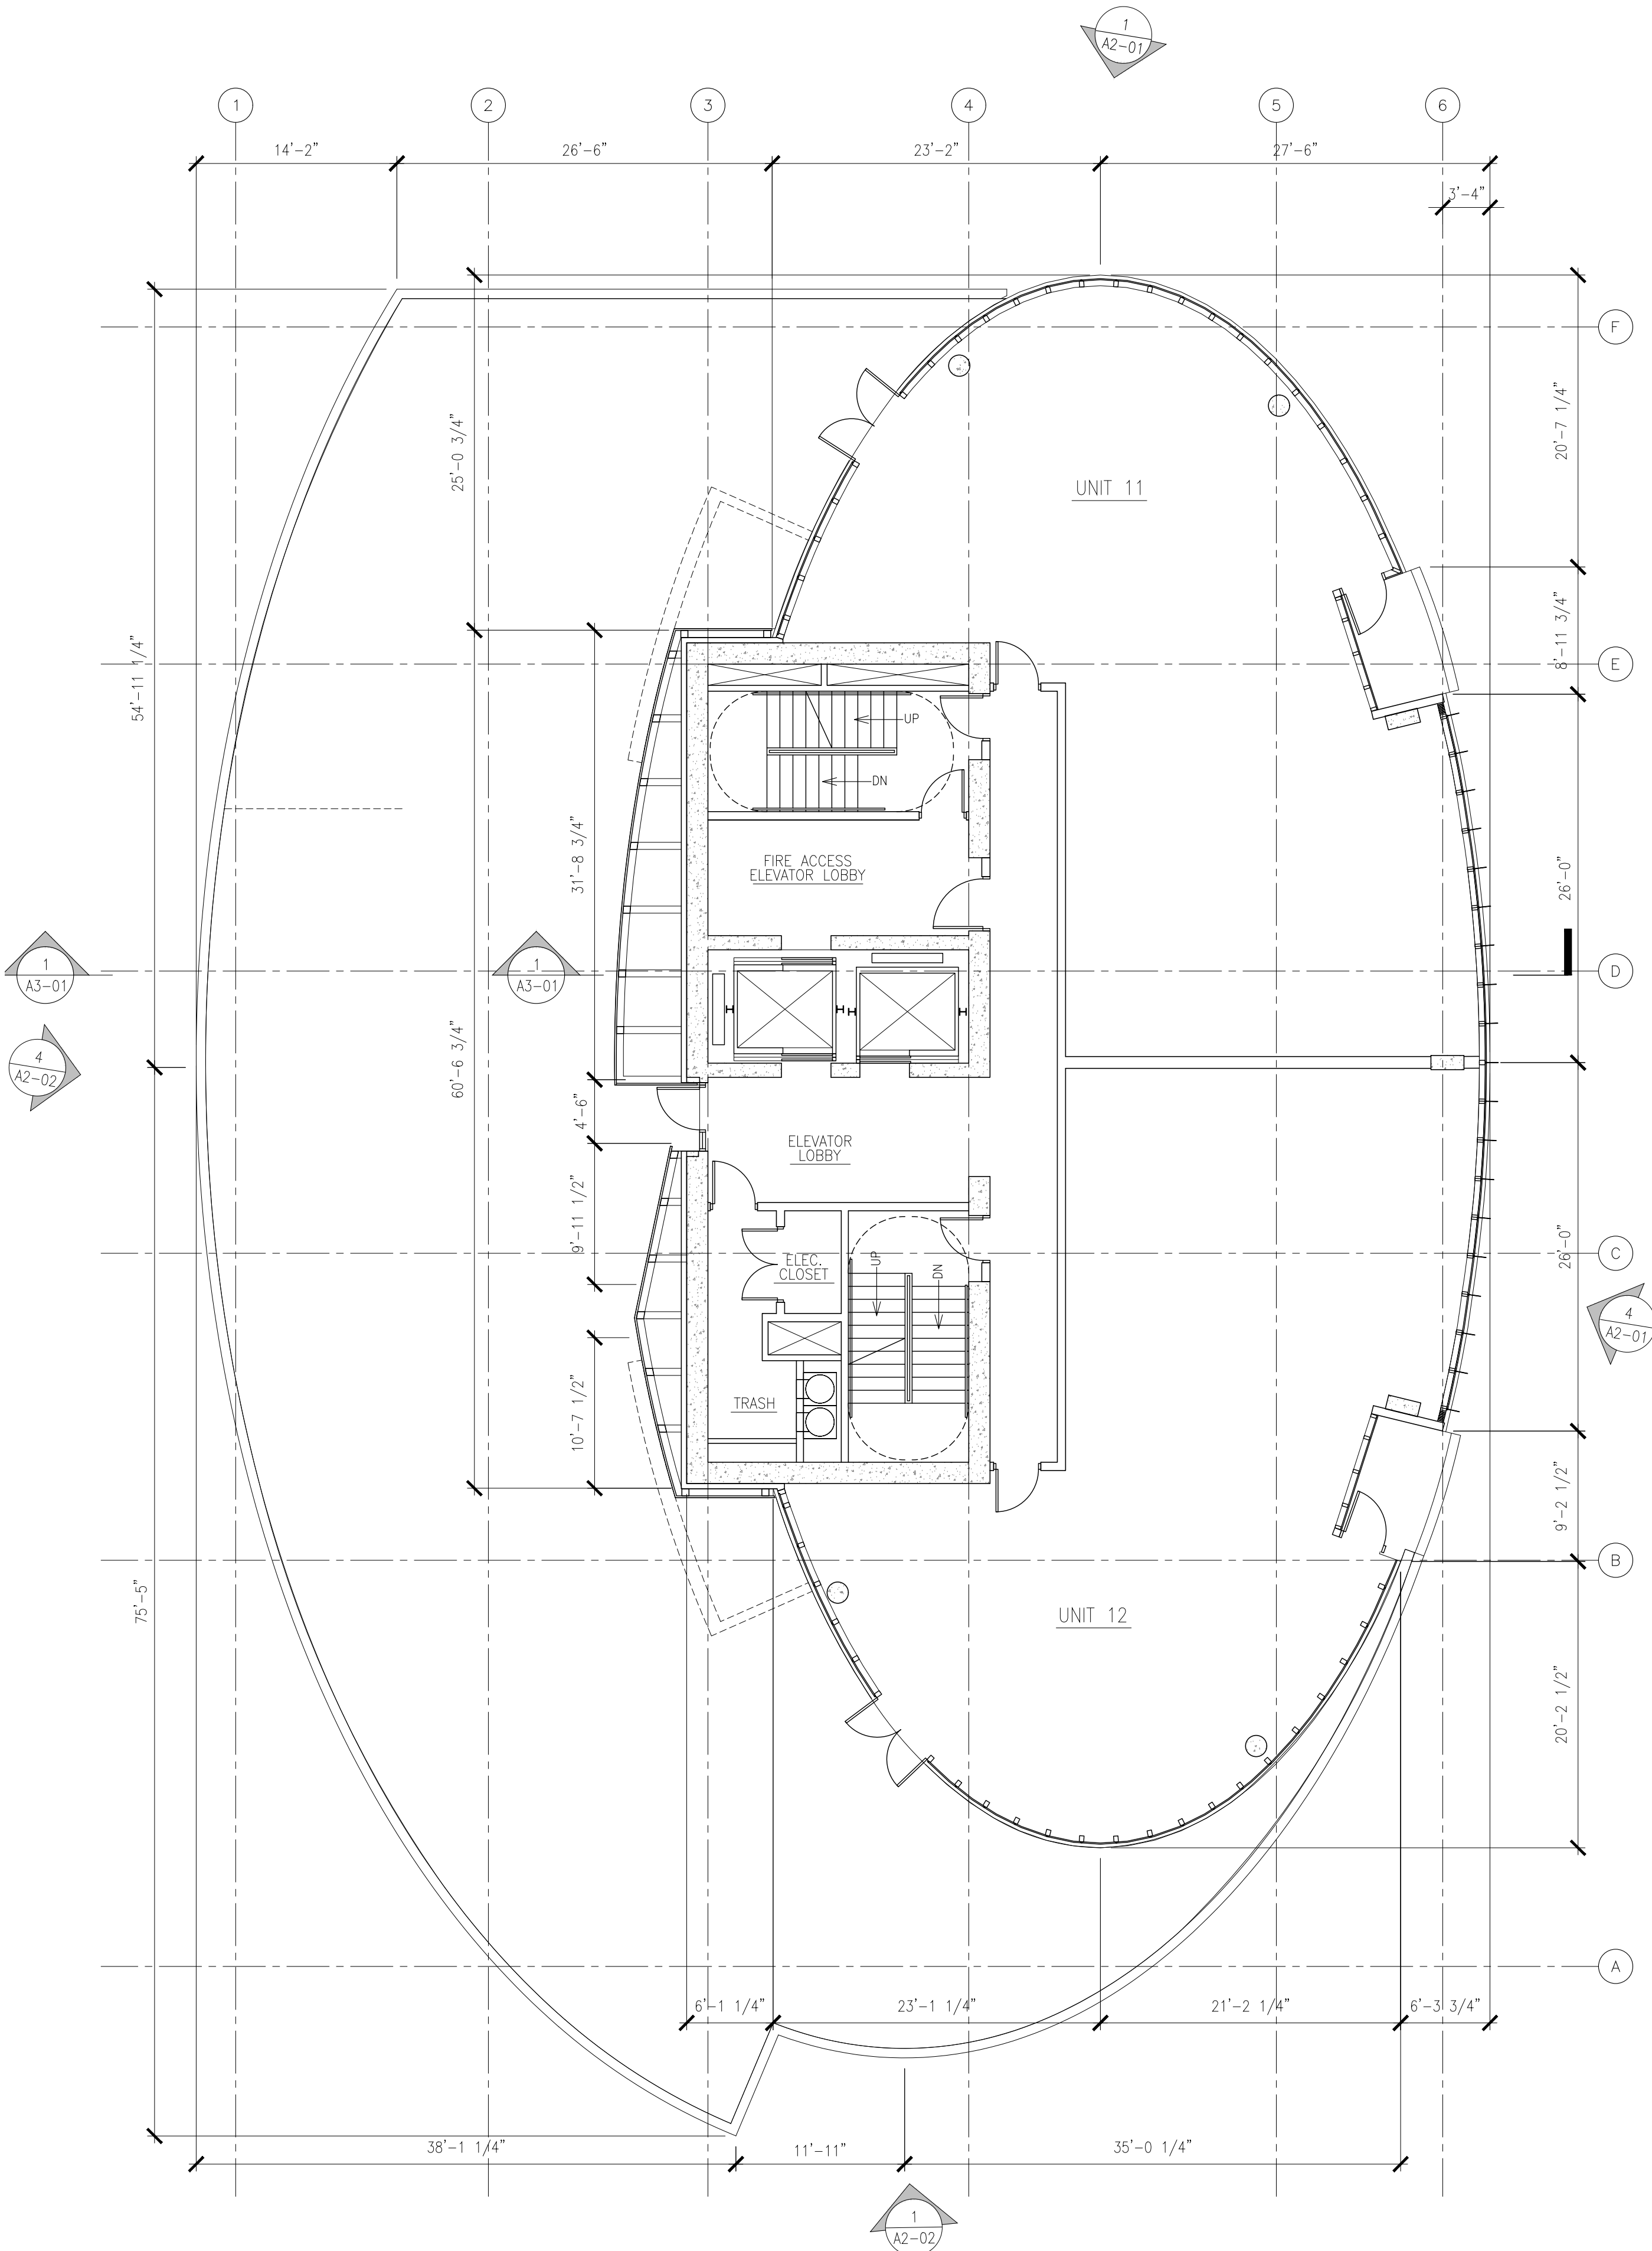

1 LEVEL 40 FLOOR PLAN
1/8" = 1'-0"



DEVELOPMENT PLAN DOCUMENTS - NOT FOR CONSTRUCTION

CC FILE NO. 161479
RCA Project No. 161007
Sheet Title

LEVEL 40 &
LEVELS 41 - 43
FLOOR PLANS

THE COUTURE

MICHIGAN STREET &
LINCOLN MEMORIAL BLVD
MILWAUKEE, WI 53202
Issue Date APRIL 3, 2017





DEVELOPMENT PLAN DOCUMENT SET

Copyright
RINKACHUNG ARCHITECTURE, INC.
756 North Milwaukee Street, Suite 200
Milwaukee, WI 53202
Telephone 414.431.8101

RINKACHUNG
RINKACHUNG ARCHITECTURE INC

Sheet No.

A1-12

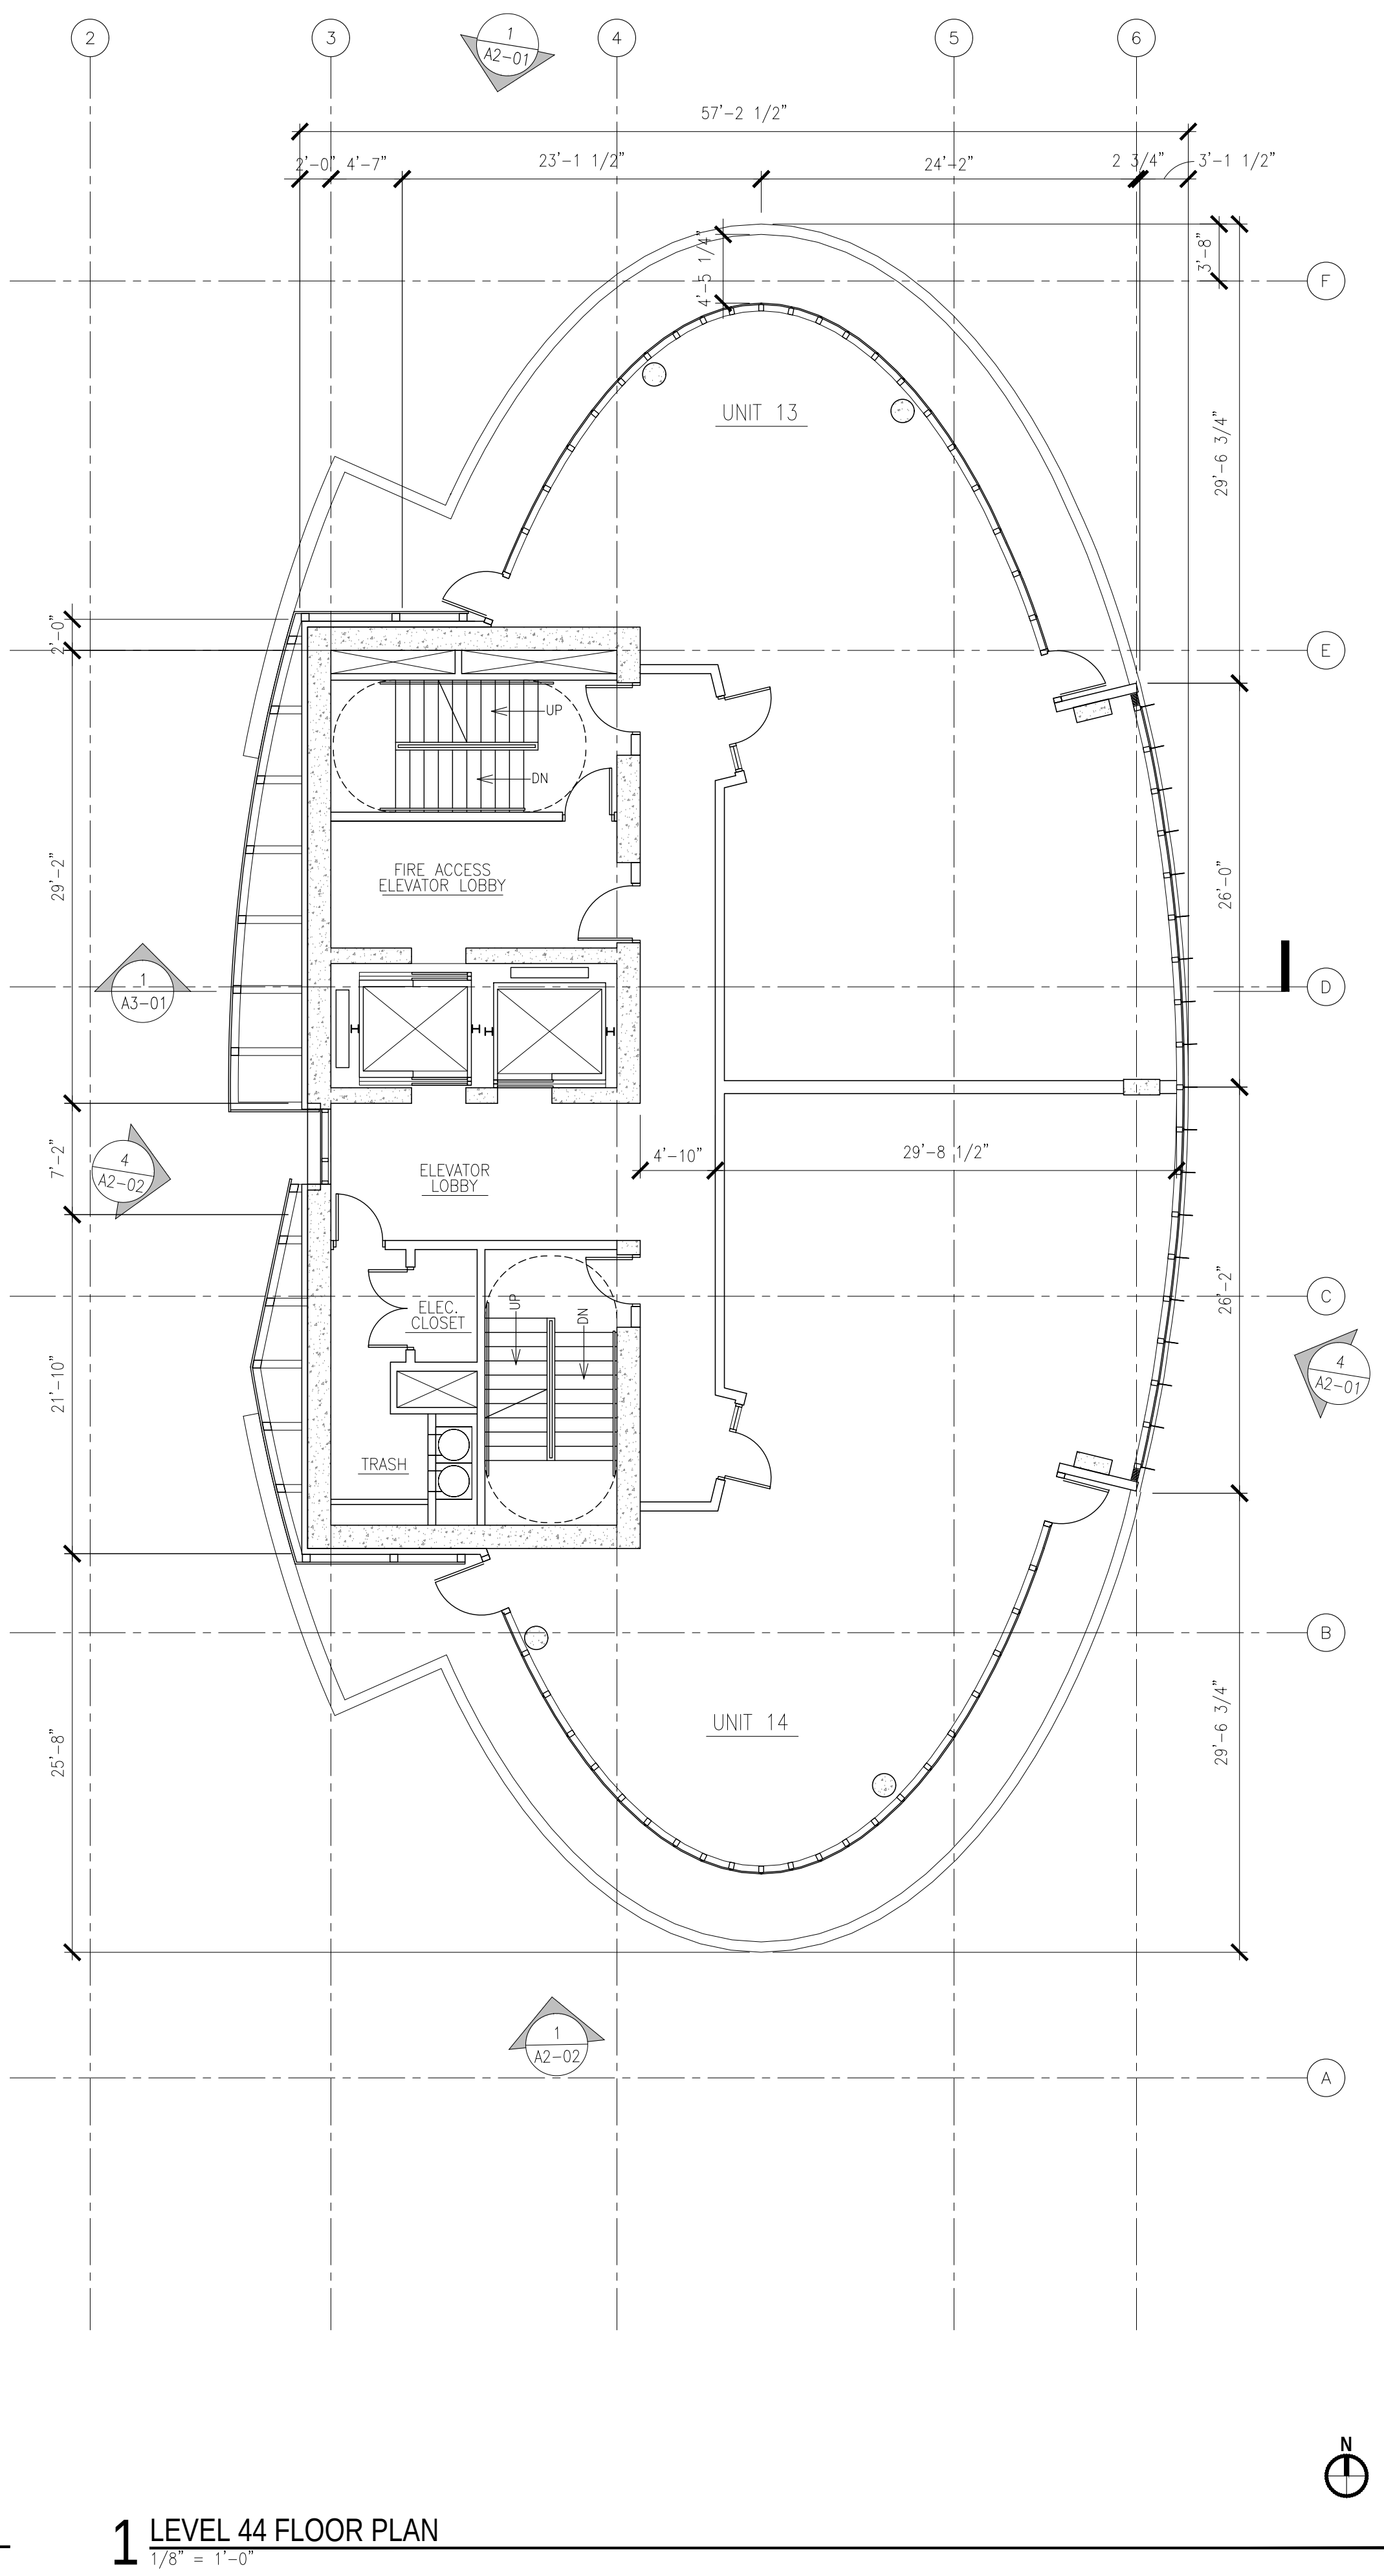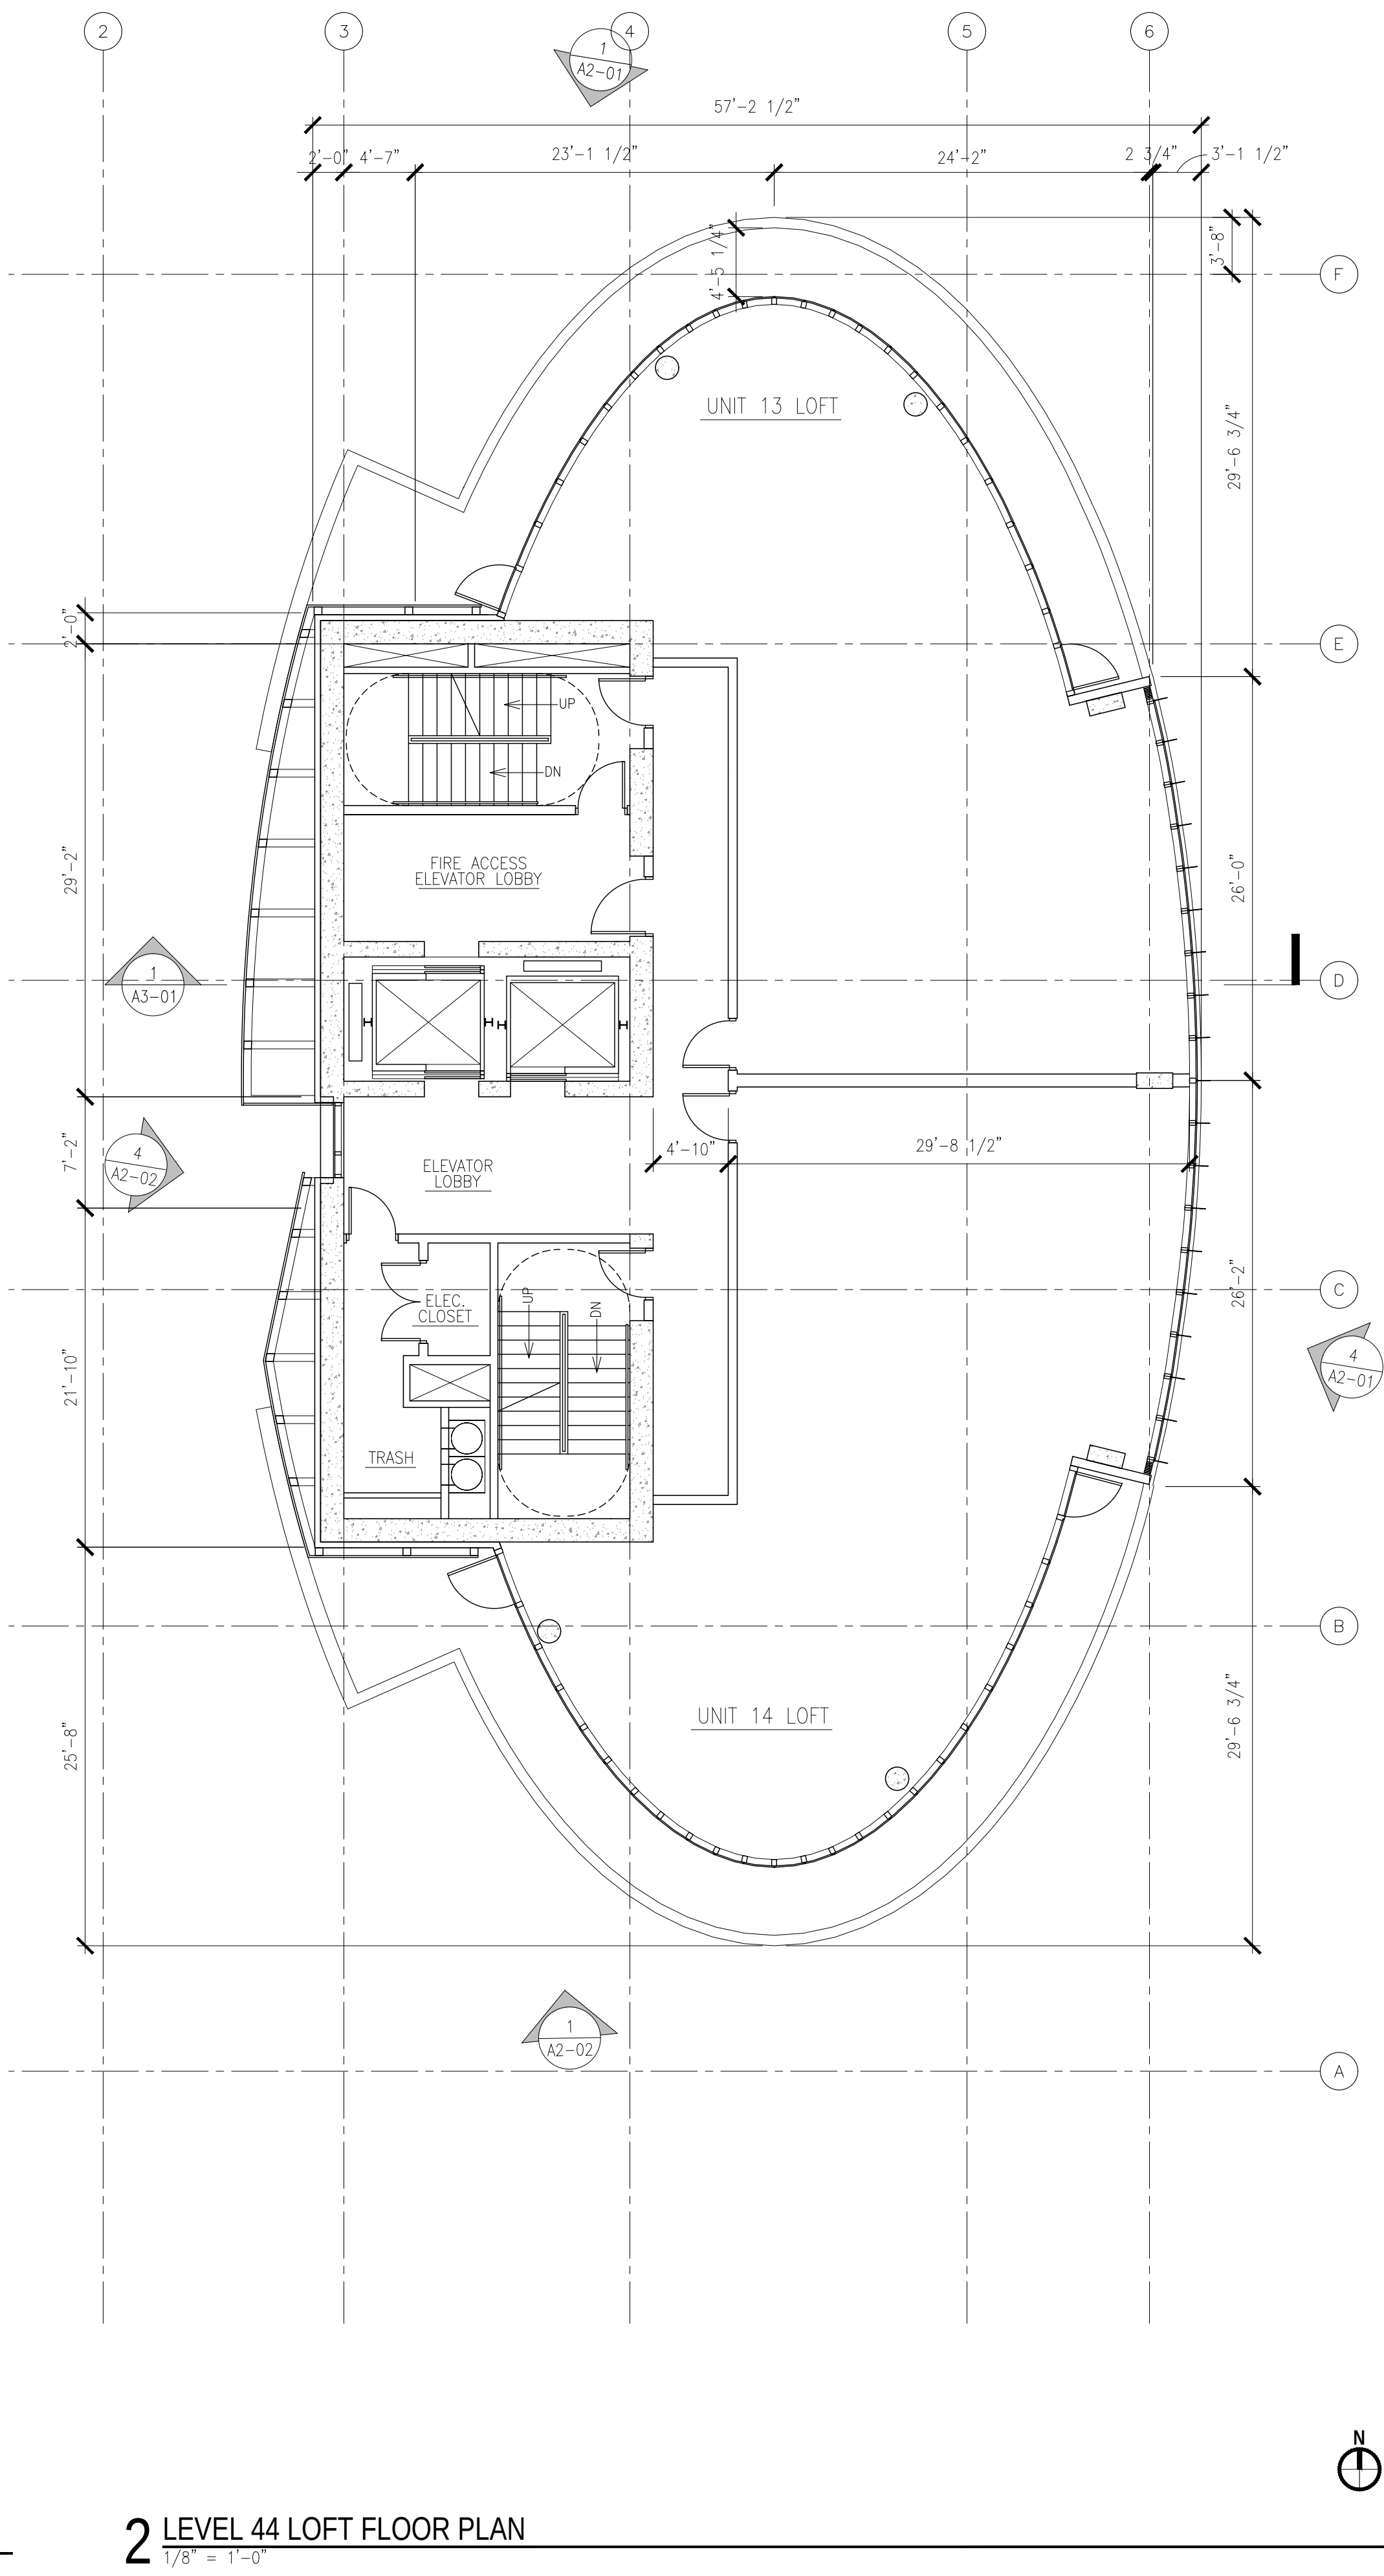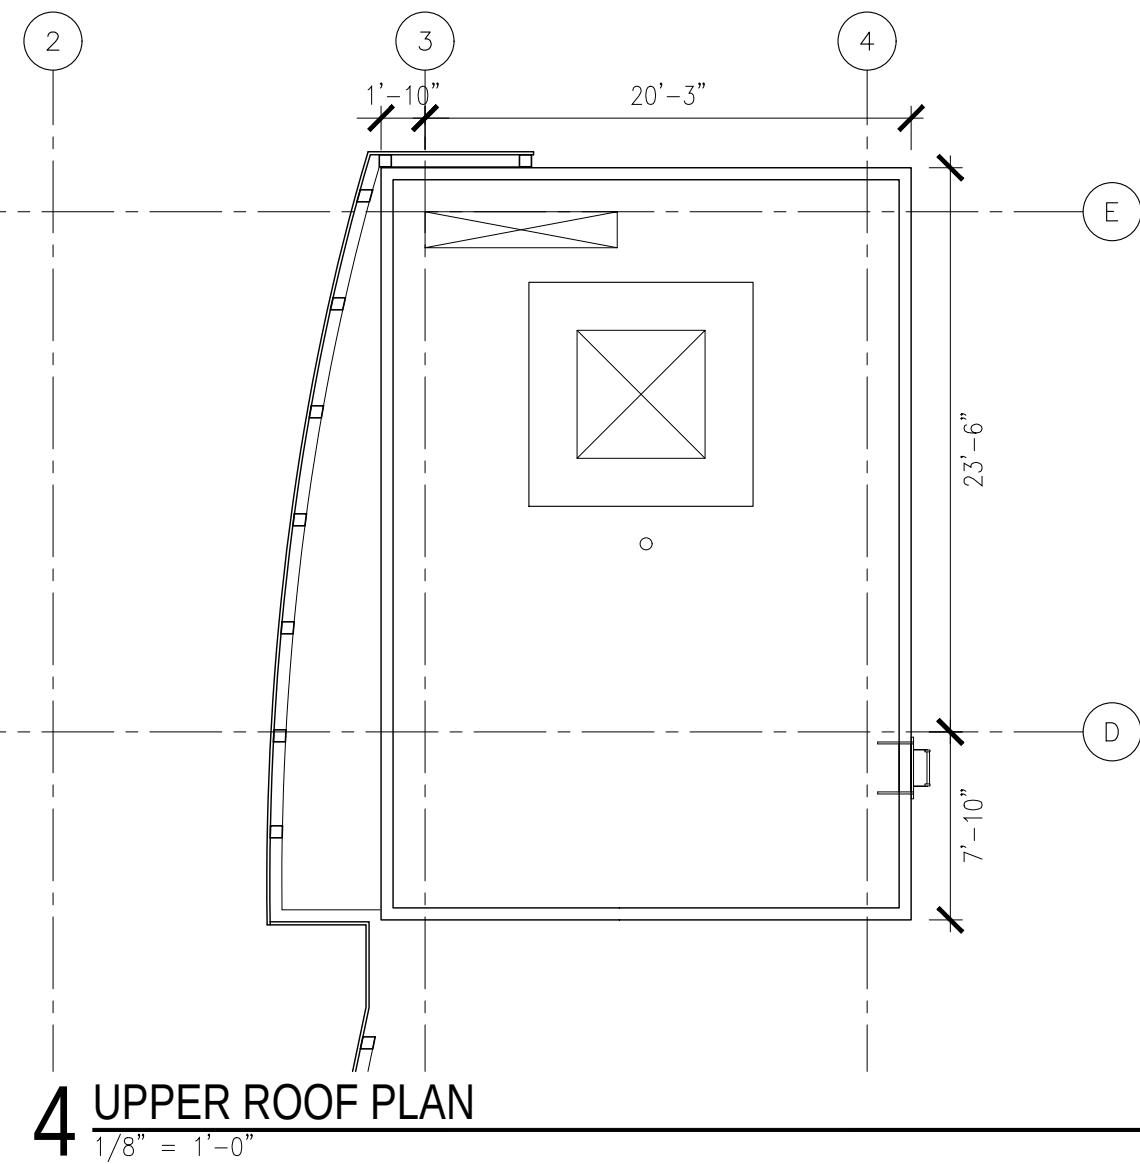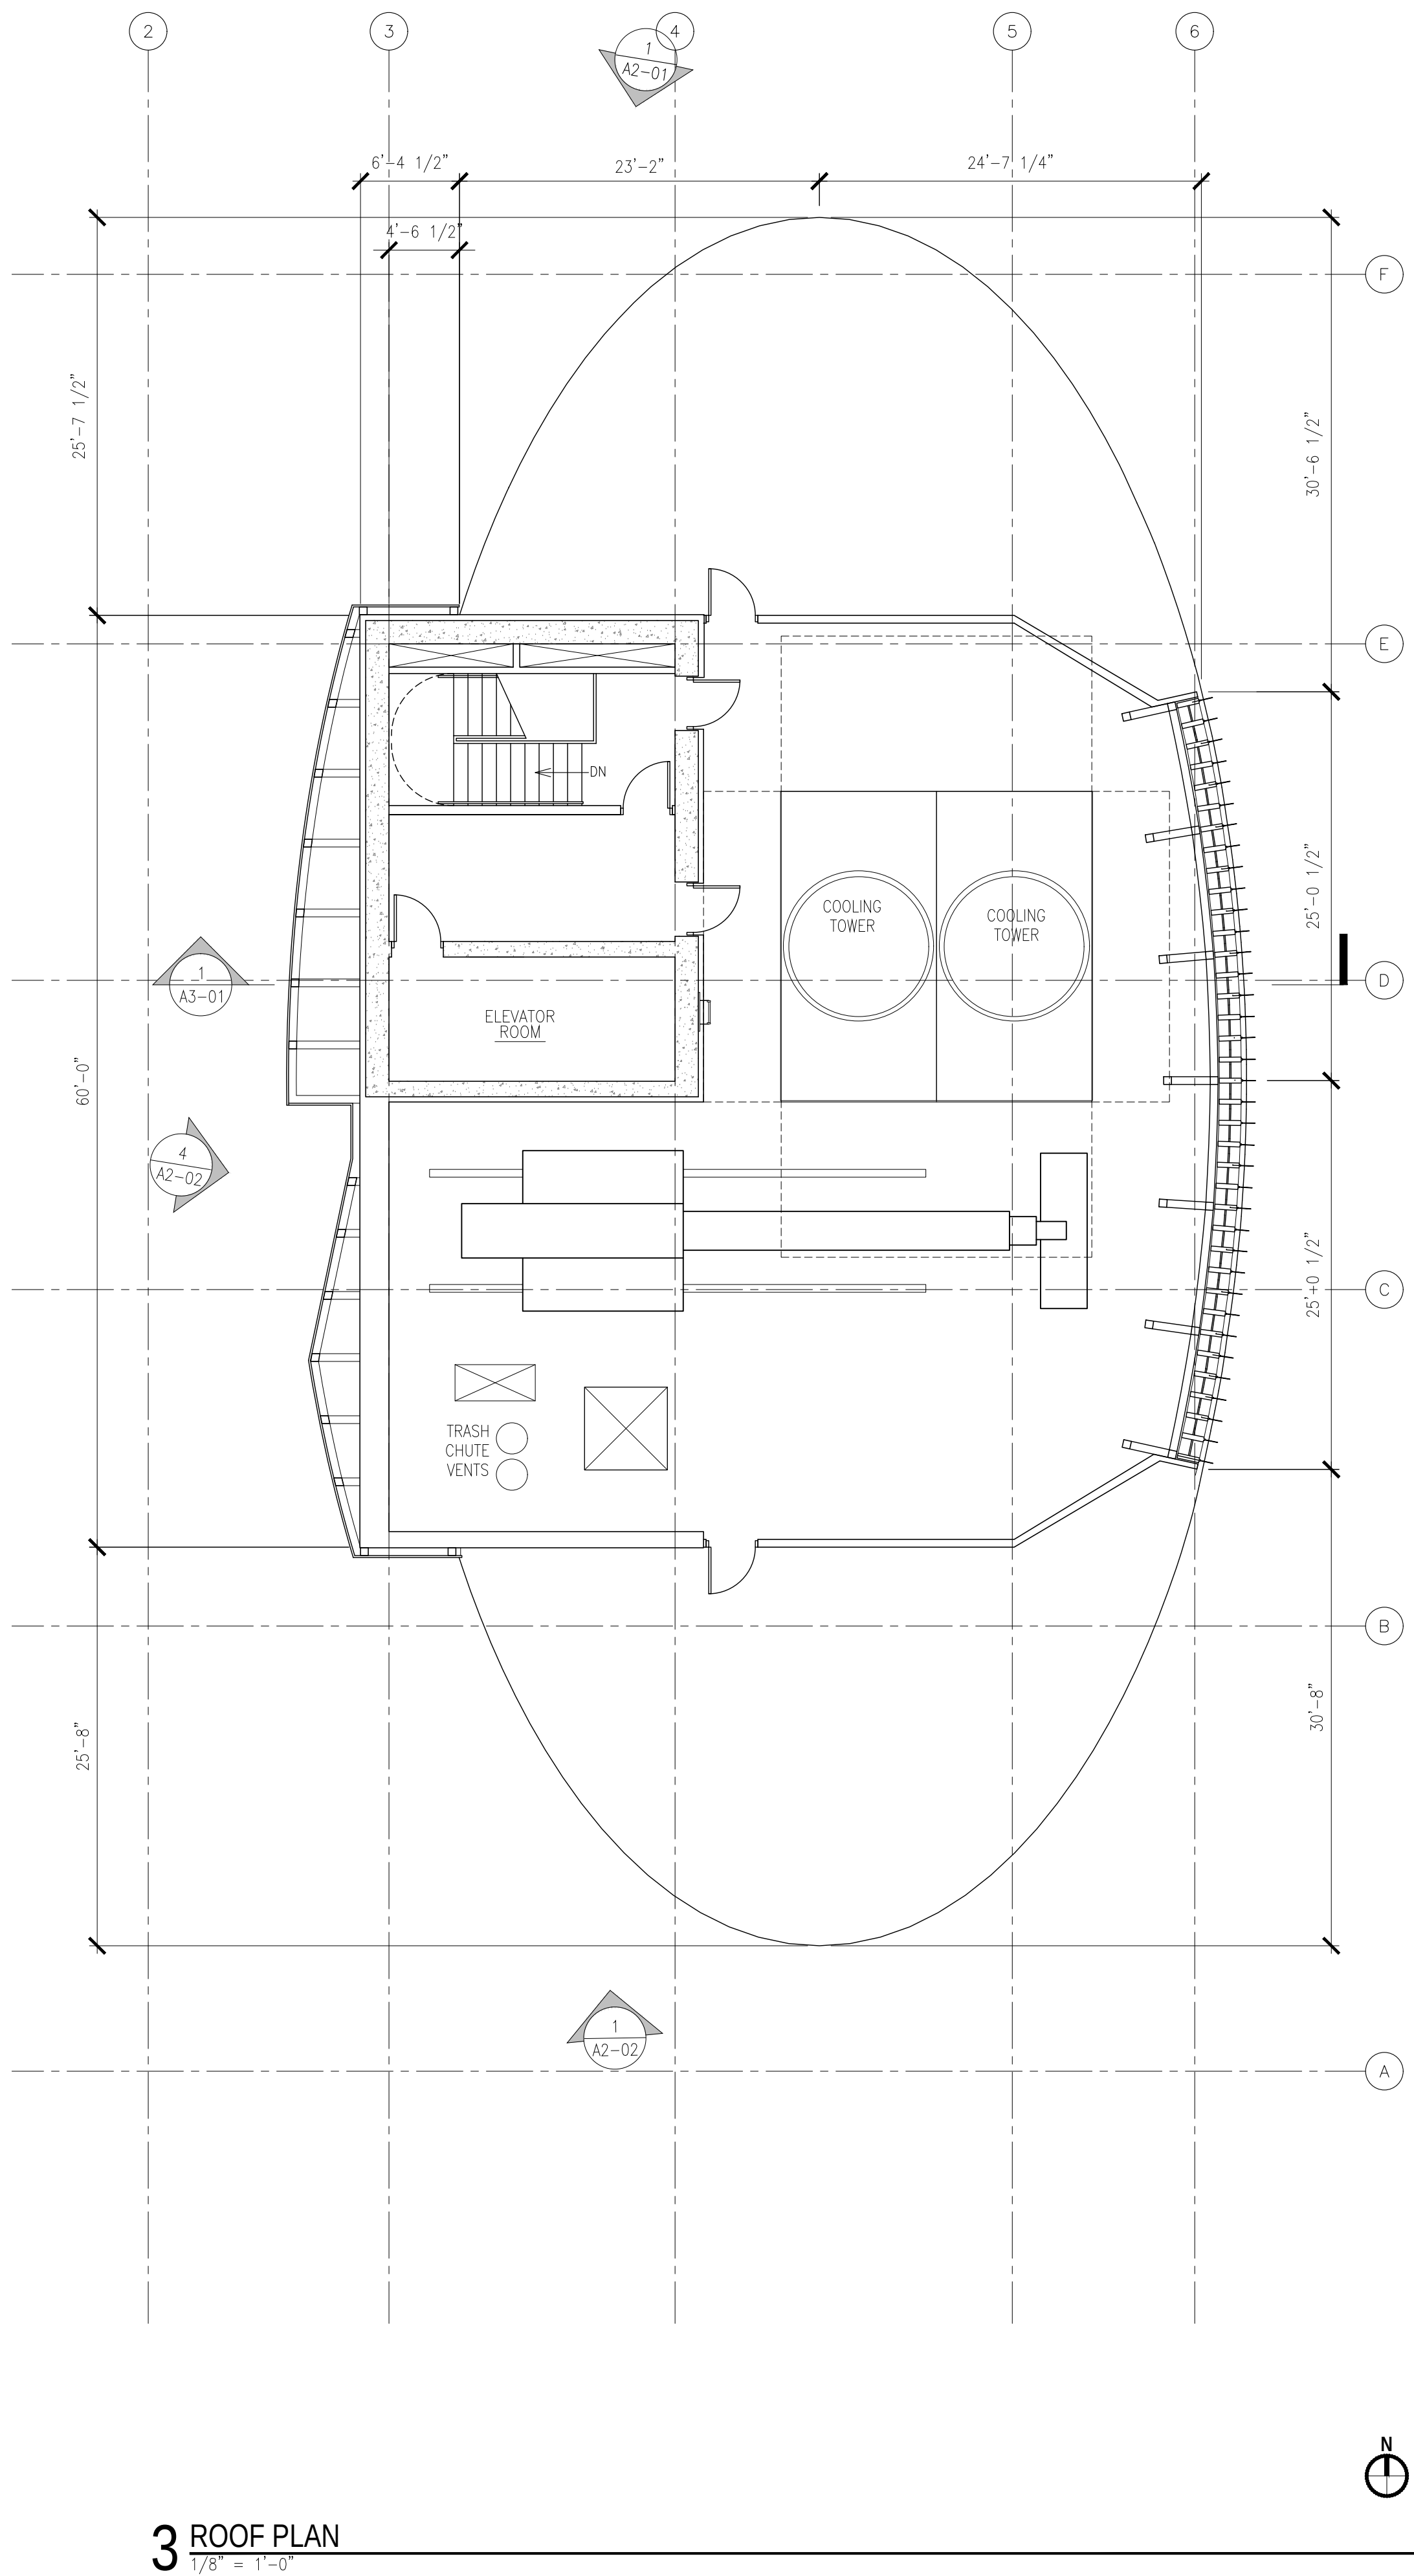

DEVELOPMENT PLAN DOCUMENTS - NOT FOR CONSTRUCTION

CC FILE NO. 161479
RCA Project No. 161007

Sheet Title
**LEVEL 44 &
ROOF
FLOOR PLANS**

THE COUTURE

DEVELOPMENT PLAN DOCUMENT SET




MICHIGAN STREET &
LINCOLN MEMORIAL BLVD
MILWAUKEE, WI 53202
Issue Date APRIL 3, 2017

Copyright
RINKACHUNG ARCHITECTURE, INC.
756 North Milwaukee Street, Suite 200
Milwaukee, WI 53202
Telephone 414.431.8101




RINKACHUNG
RINKACHUNG ARCHITECTURE INC

Sheet No.

A1-13

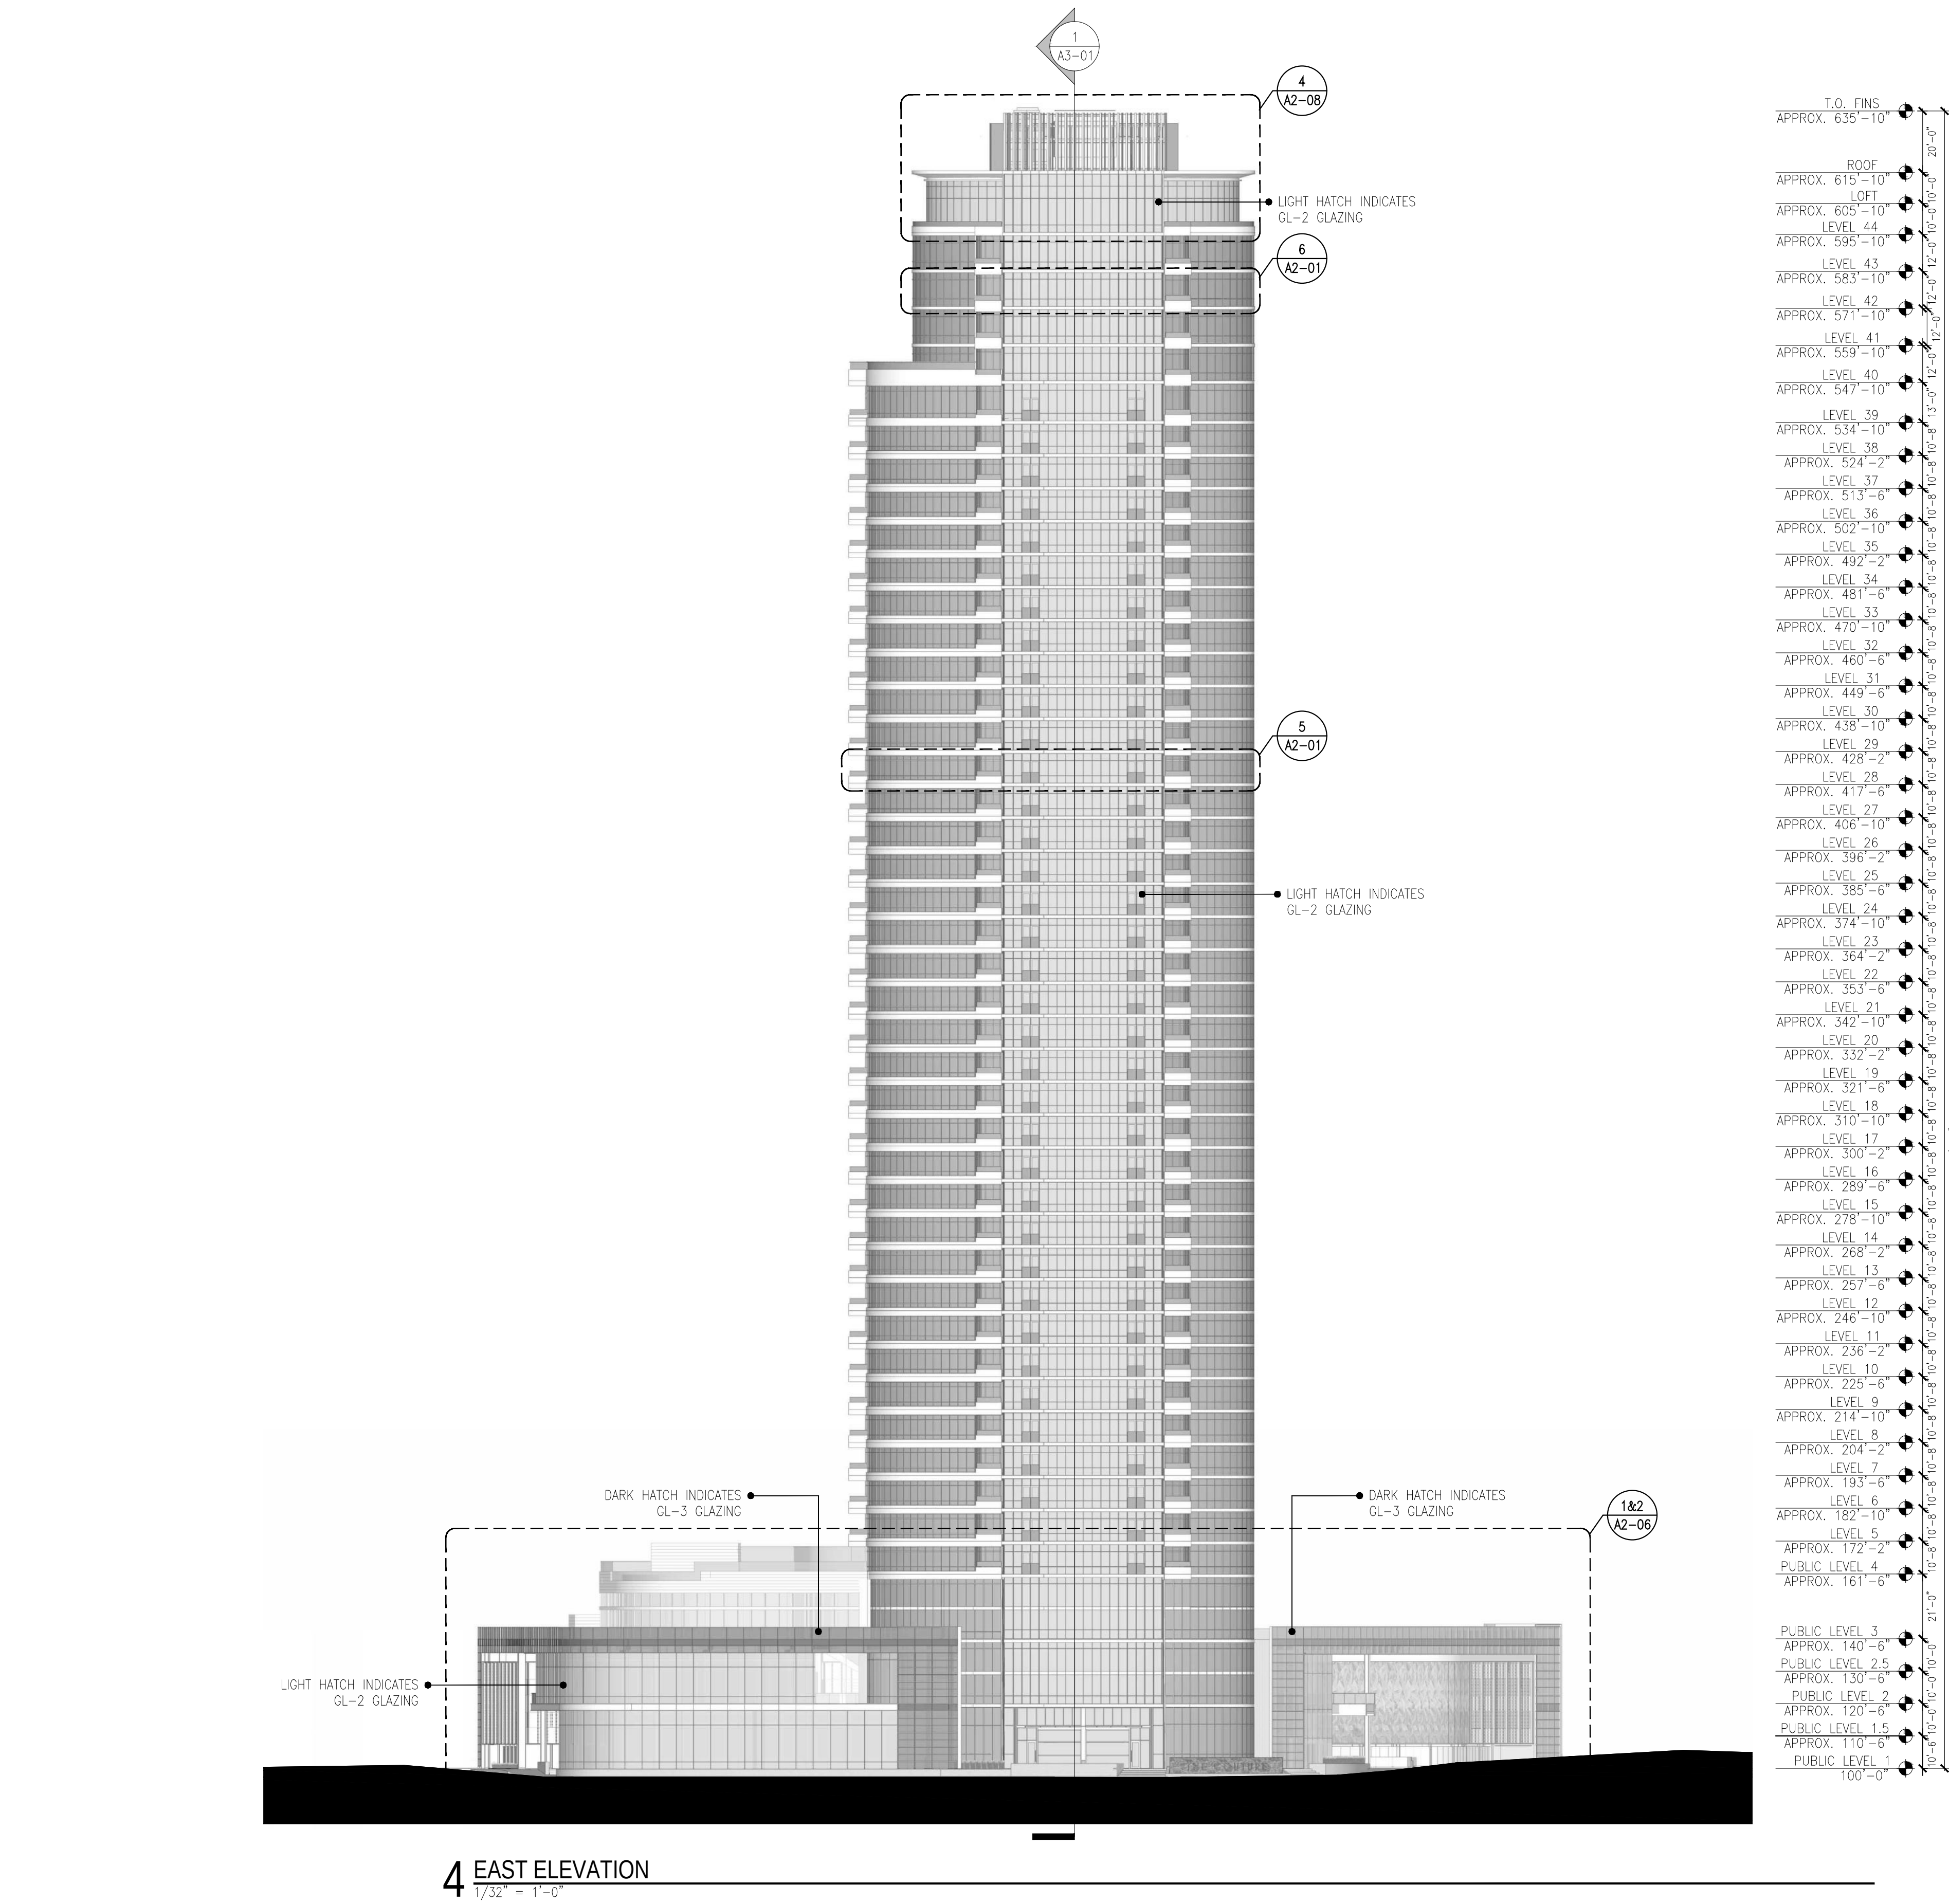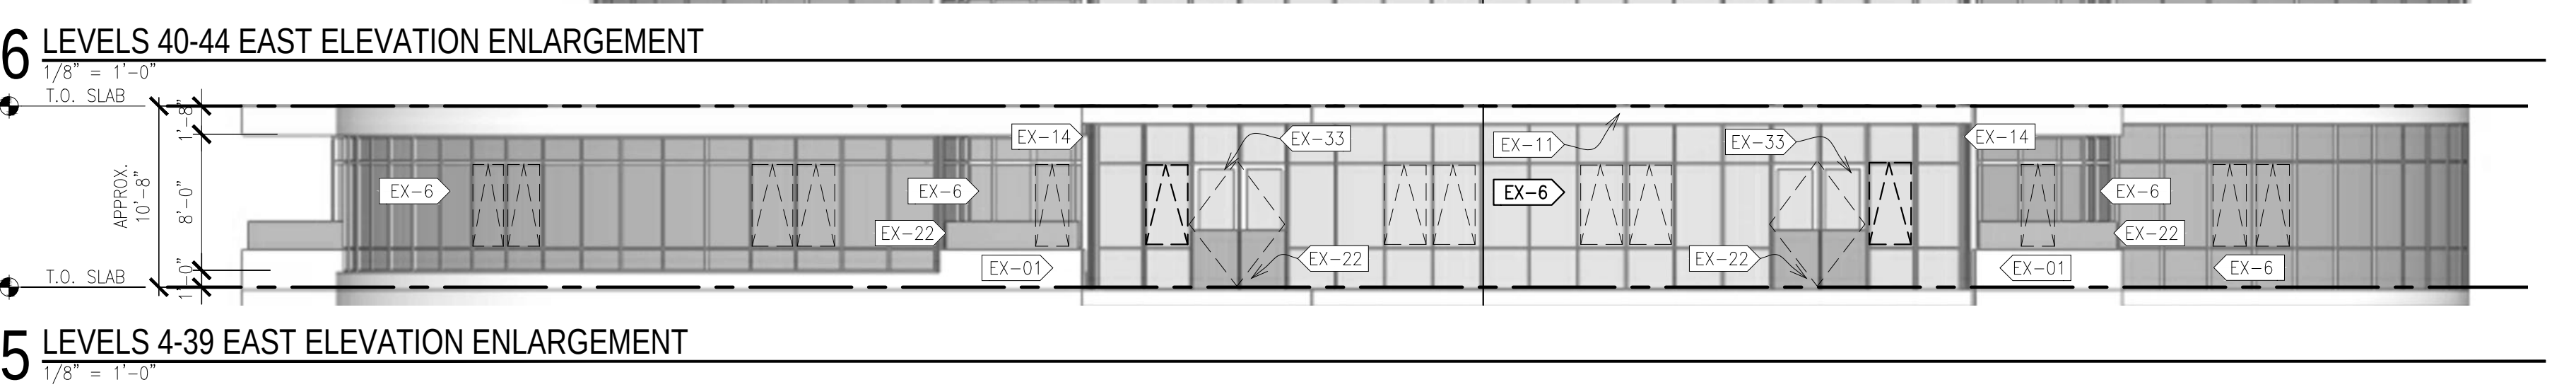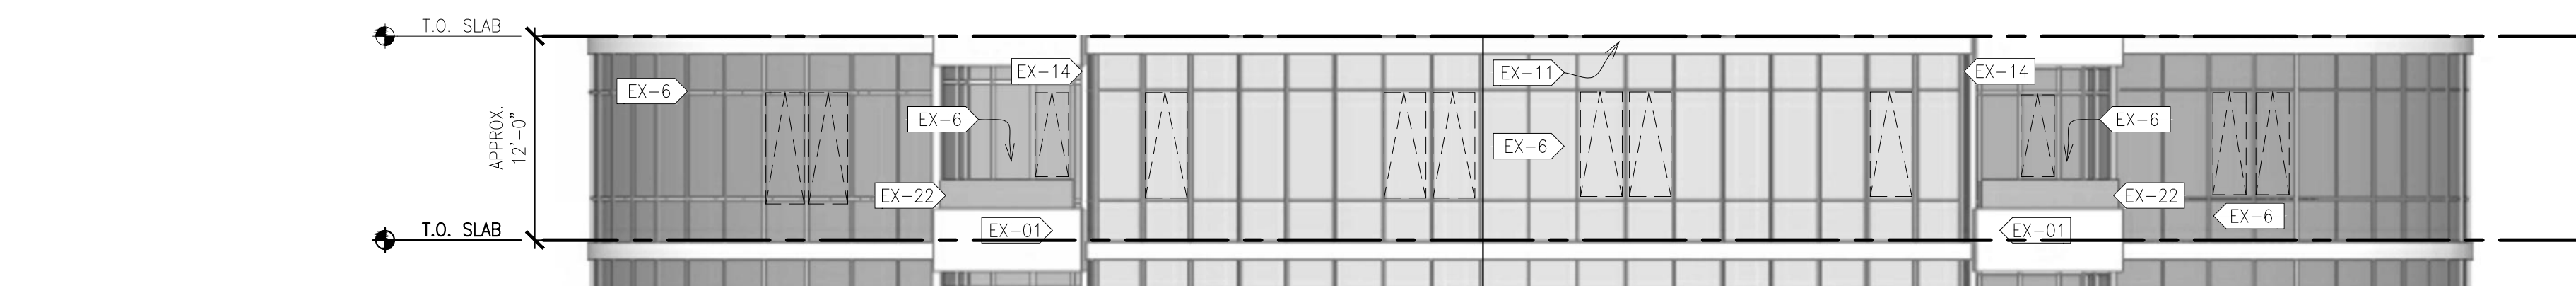

EXTERIOR MATERIAL KEY:			
EX-1> PRE-CAST CONCRETE CLADDING	EX-10> HIGH SPEED COILING OVERHEAD DOOR W/ GLASS LITE	EX-20> CUSTOM LED LIGHT FIN W/ FROSTED ACRYLIC LENS AND FRAME	EX-31> CUSTOM VINYL GRAPHIC APPLIED TO GLASS
EX-2> CURTAIN WALL SYSTEM	EX-11> ALUMINUM COMPOSITE PANEL SLAB EDGE COVER	EX-21> LED SCREEN	EX-32> ALUMINUM COMPOSITE PANEL GLAZED INTO CURTAIN WALL SYSTEM
EX-3> GLASS/METAL FIN	EX-12> STAINLESS STEEL AND GLASS GUARDRAIL SYSTEM LED LIGHTING	EX-22> GLASS GUARDRAIL	EX-33> STAINLESS STEEL AND GLASS (2) IN-SWINGING TERRACE DOORS "JULET BALCONY"
EX-4> CURTAIN WALL SYSTEM WITH SPANDREL GLASS	EX-13> STONE CLADDING WALL	EX-23> BACKLIT ARCHITECTURAL SIGNAGE PANEL	EX-34> ALUMINUM COMPOSITE WALL ON MASONRY BACK UP
EX-5> EXTERIOR STOREFRONT SYSTEM	EX-14> PRE-FINISHED ARCHITECTURAL LOUVER	EX-24> CONCRETE COLUMN	EX-35> PRE-CAST CLADDING WITH CURTAIN WALL SYSTEM
EX-6> WINDOW WALL SYSTEM	EX-15> EXTERIOR HOLLOW METAL EGRESS DOOR - PAINT	EX-25> ALUMINUM COMPOSITE WALL SYSTEM	EX-36> STAINLESS STEEL AND GLASS WINDBREAK SYSTEM
EX-7> STRUCTURAL GLASS SYSTEM	EX-16> ALUMINUM FIN MULLION EXTENSION	EX-26> ALUMINUM GRATING PANEL CLADDING	EX-37> STAINED WOOD SCREEN WALL ATTACHED TO STOREFRONT SYSTEM
EX-8> SLIDING ALUMINUM FRAMED GLASS DOORS "JULET BALCONY"	EX-17> MOTORIZED OPERATING VERTICAL SLIDING DOOR	EX-27> ALUMINUM PERFORATED PANEL SYSTEM	EX-38> BACKLIT ARCHITECTURAL SIGNAGE PANEL WITH STAINLESS BASE
EX-9> SWINGING TERRACE DOORS	EX-18> PERFORATED METAL PANEL ON FRAME	EX-28> SUSPENDED UNDULATING ALUMINUM CEILING SYSTEM	EX-39> MOTORIZED OPERATING VERTICAL WINDBREAK SYSTEM
	EX-19> ALUMINUM COMPOSITE PANEL FASCIA	EX-29> DEFIS SYSTEM	
		EX-30> PRE-CAST CLADDING WALL SYSTEM	
			EX-40> PLATE STEEL CANOPY W/ STEEL TUBE SUPPORTS PAINTED
			EX-41> FREESTANDING WATER FEATURE
			EX-42> STONE WALL BASE LED LIGHT REVEAL
			EX-43> ALL GLASS ENTRY DOORS
			EX-44> ALUMINUM SLIDING DOOR
			EX-45> ALUMINUM AND GLASS ENTRY DOOR
			EX-46> PROJECT IDENTIFICATION SIGNAGE AND LIGHTED WATER FEATURE
			EX-47> CURTAIN WALL SYSTEM WITH CLEAR OR FROSTED GLASS
			EX-48> PLANTED VERTICAL GREEN SCREEN WALL PANELS
			EX-49> PRE-CAST CLADDING WALL SYSTEM OR METAL PANEL WALL SYSTEM

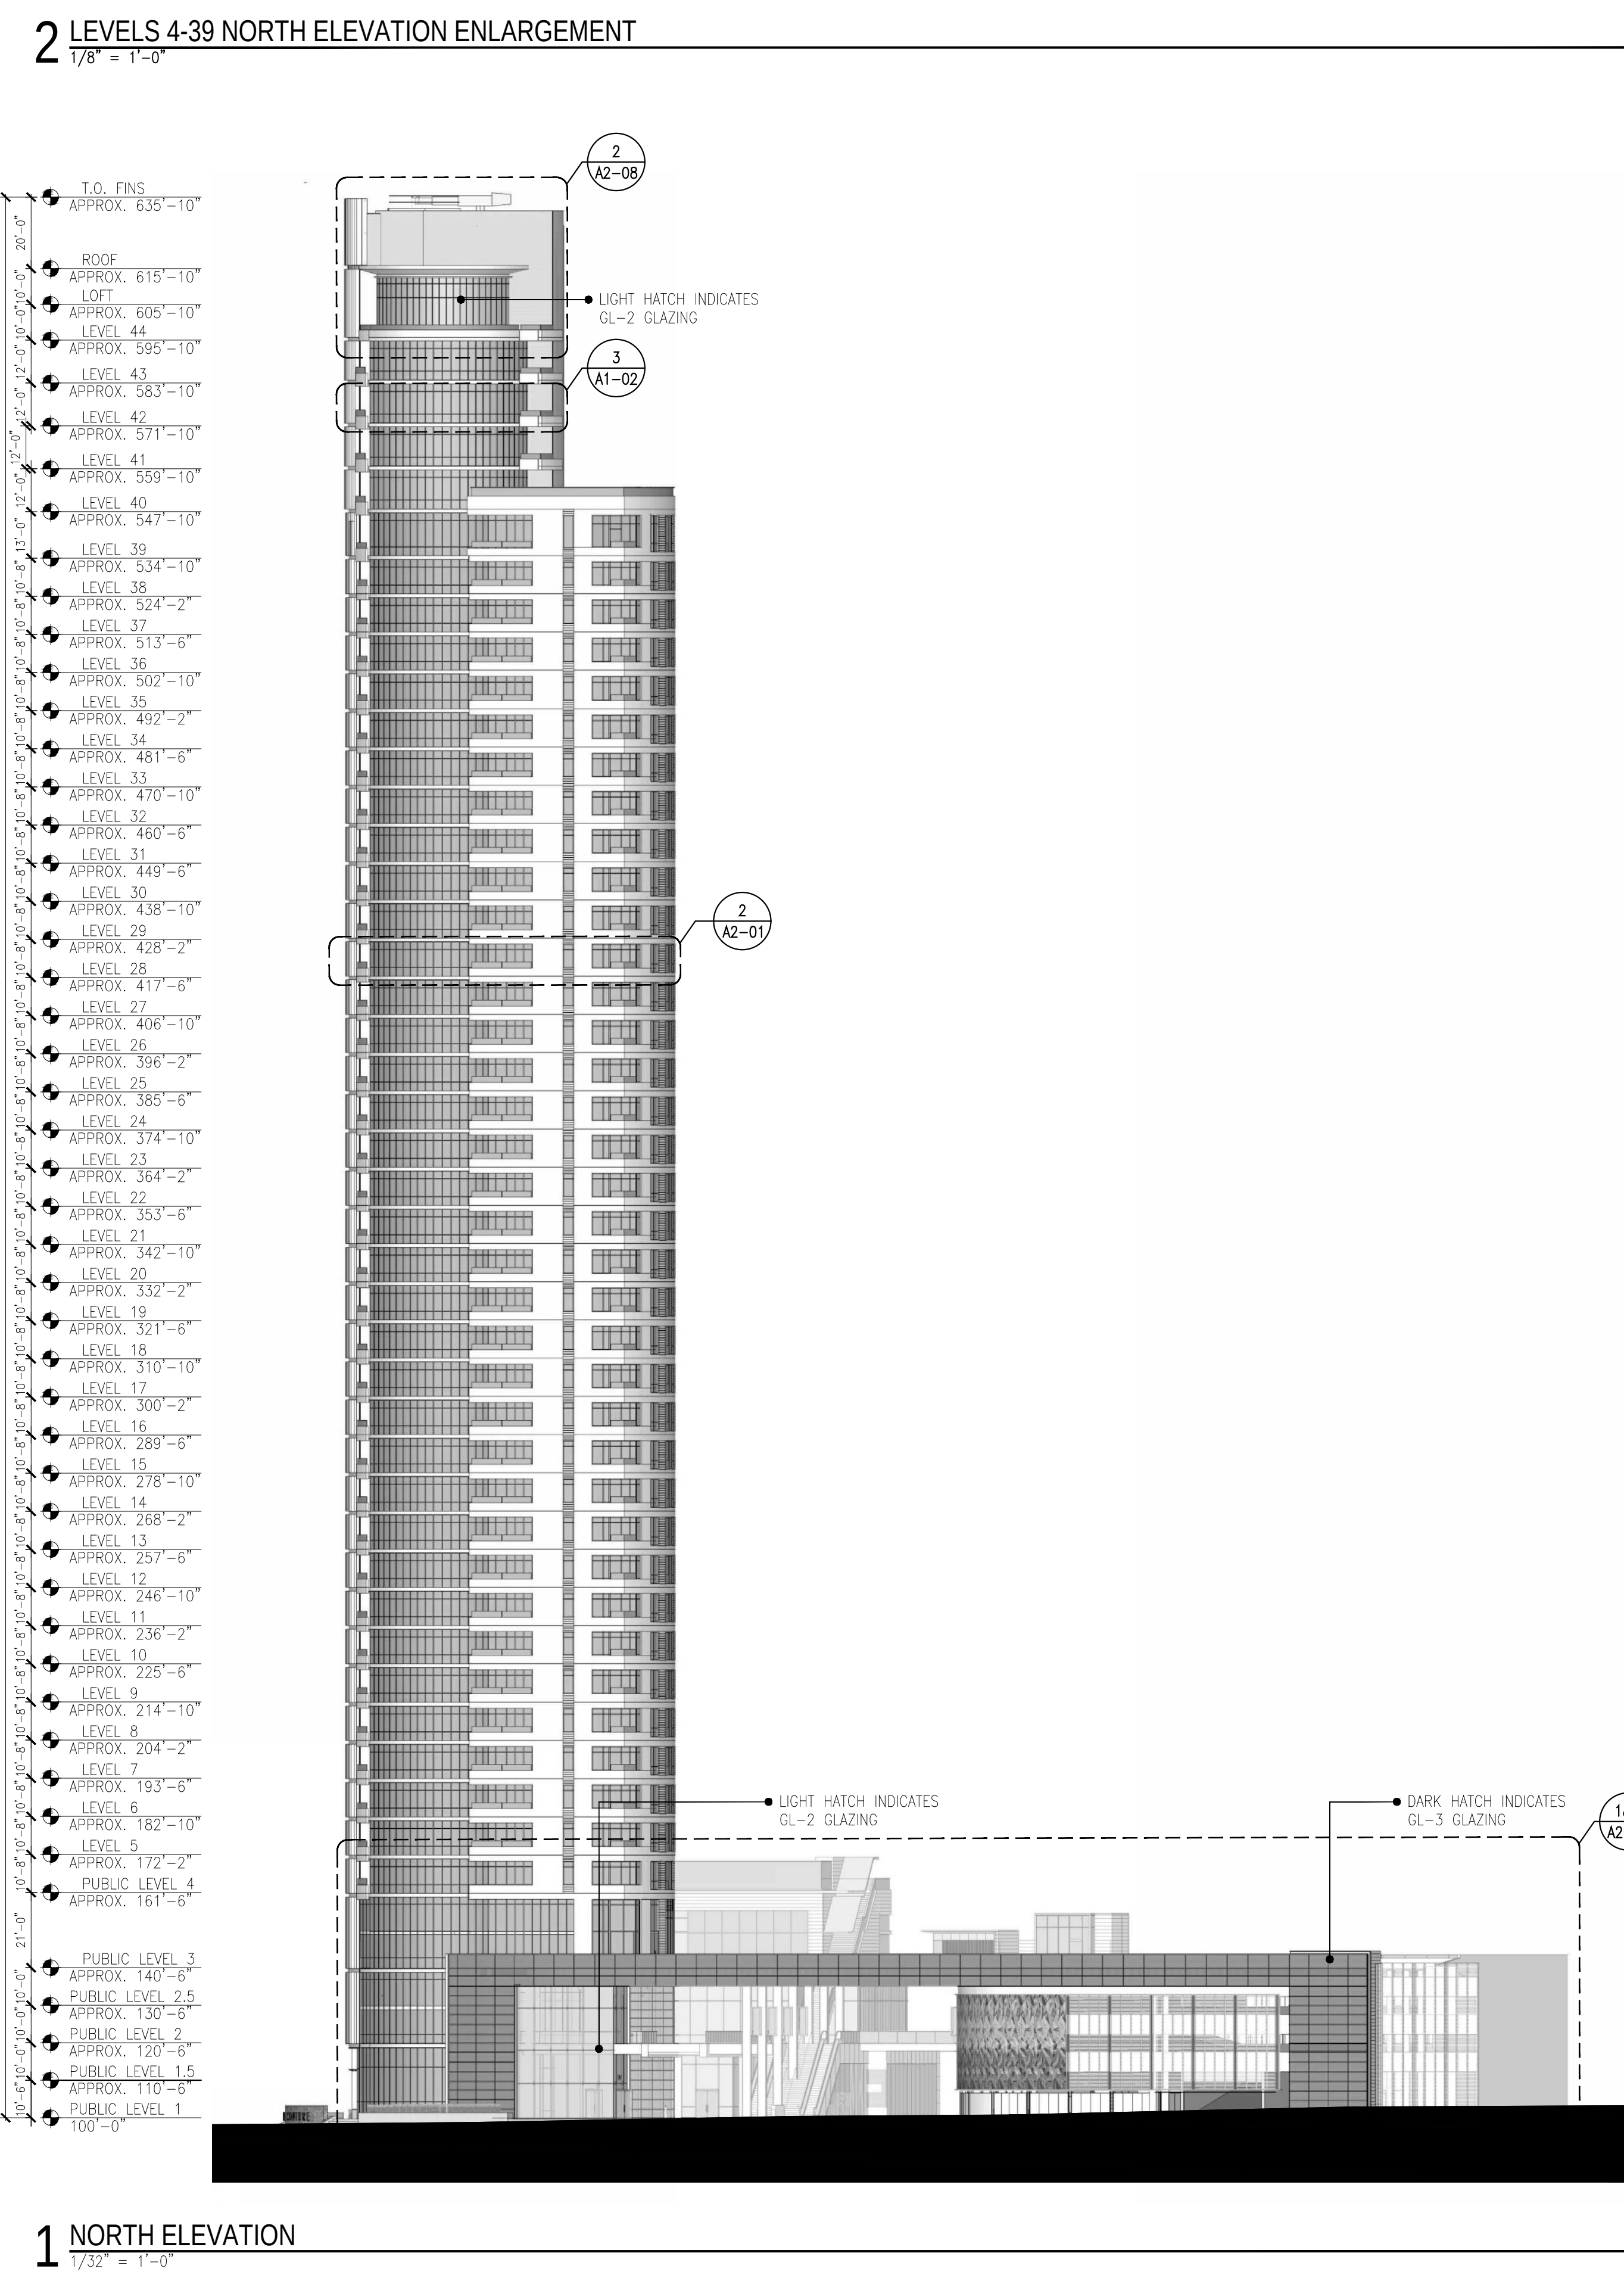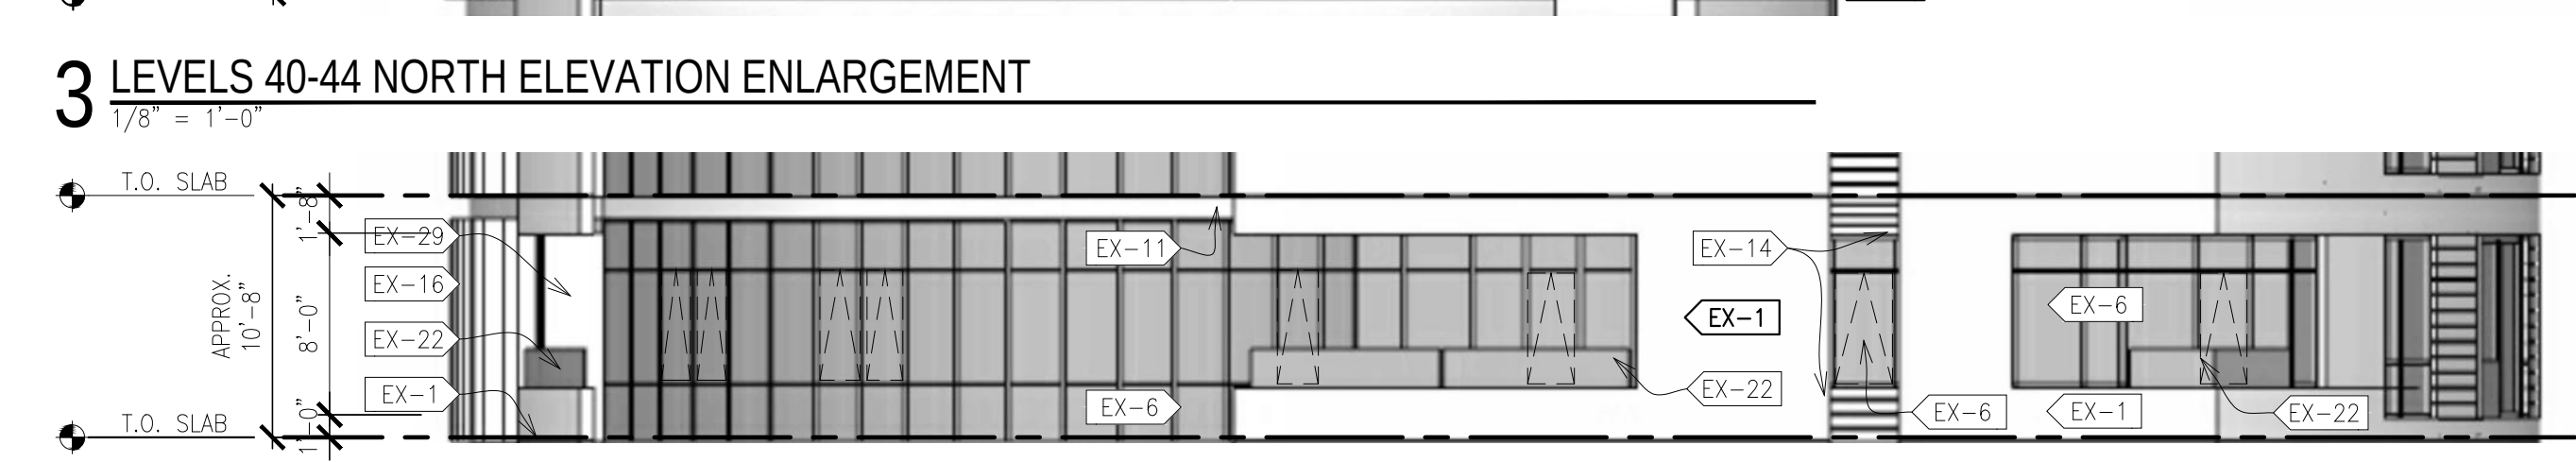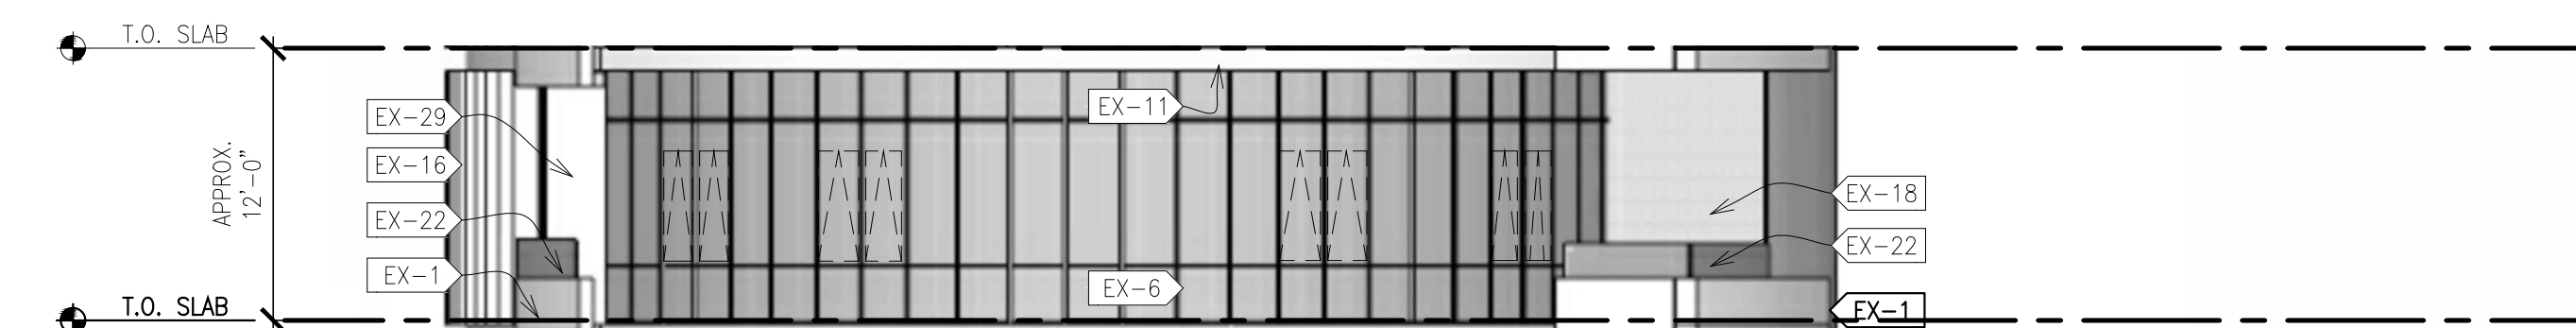

DEVELOPMENT PLAN DOCUMENTS - NOT FOR CONSTRUCTION

DEVELOPMENT PLAN DOCUMENT SET

THE COUTURE


CC FILE NO. 161479
RCA Project No. 161007
Sheet Title

EXTERIOR
ELEVATIONS

MICHIGAN STREET &
LINCOLN MEMORIAL BLVD
MILWAUKEE, WI 53202
Issue Date APRIL 3, 2017

Copyright
© 2017 Rinkaichung Architecture, Inc.
756 North Milwaukee Street, Suite 200
Milwaukee, Wisconsin 53202
Telephone: 414.210.1501

RINKA|CHUNG
RINKACHUNG ARCHITECTURE INC

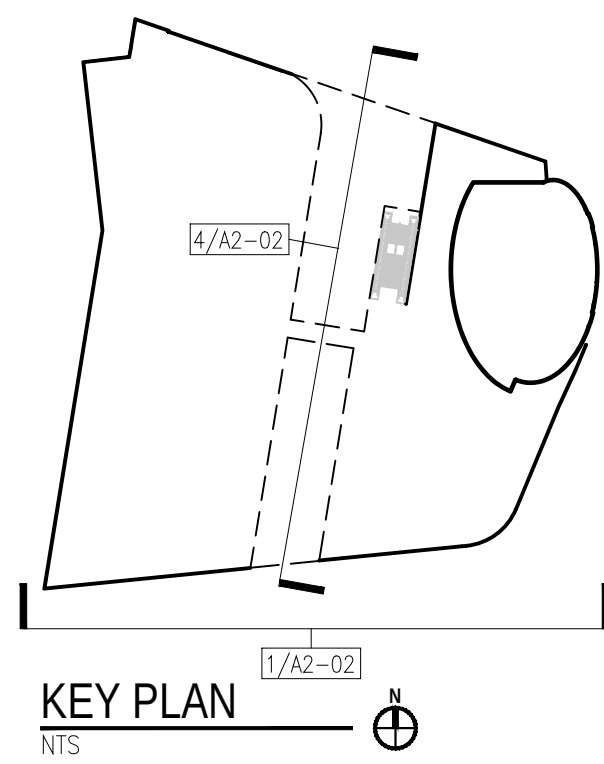


KEY PLAN


NTS

EXTERIOR MATERIAL KEY:


EX-1 PRE-CAST CONCRETE CLADDING	EX-10 HIGH SPEED COILING OVERHEAD DOOR W/ GLASS LITE	EX-20 CUSTOM LED LIGHT FIN W/ FROSTED ACRYLIC LENS AND FRAME	EX-31 CUSTOM VINYL GRAPHIC APPLIED TO GLASS	EX-40 PLATE STEEL CANOPY W/ STEEL TUBE SUPPORTS PAINTED
EX-2 CURTAIN WALL SYSTEM	EX-11 ALUMINUM COMPOSITE PANEL SLAB EDGE COVER	EX-21 LED SCREEN	EX-32 ALUMINUM COMPOSITE PANEL GLAZED INTO CURTAIN WALL SYSTEM	EX-41 FREESTANDING WATER FEATURE
EX-3 GLASS/METAL FIN	EX-12 STAINLESS STEEL AND GLASS GUARDRAIL SYSTEM W/ LED LIGHTING	EX-22 GLASS GUARDRAIL	EX-33 (2) IN-SWINGING TERRACE DOORS "JULIET BALCONY"	EX-42 STONE WALL BASE LED LIGHT REVEAL
EX-4 CURTAIN WALL SYSTEM WITH SPANDREL GLASS	EX-13 STONE CLADDING WALL	EX-23 BACKLIT ARCHITECTURAL SIGNAGE PANEL	EX-34 ALUMINUM COMPOSITE WALL ON MASONRY BACK UP	EX-43 ALL GLASS ENTRY DOORS
EX-5 EXTERIOR STOREFRONT SYSTEM	EX-14 PRE-FINISHED ARCHITECTURAL LOUVER	EX-24 CONCRETE COLUMN	EX-35 PRE-CAST CLADDING WITH CURTAIN WALL SYSTEM	EX-44 ALUMINUM SLIDING DOOR
EX-6 WINDOW WALL SYSTEM	EX-15 EXTERIOR HOLLOW METAL EGRESS DOOR - PAINT	EX-25 ALUMINUM COMPOSITE WALL	EX-36 STAINLESS STEEL AND GLASS WINDBREAK SYSTEM	EX-45 ALUMINUM AND GLASS ENTRY DOOR
EX-7 STRUCTURAL GLASS SYSTEM	EX-16 ALUMINUM FIN MULLION EXTENSION	EX-26 ALUMINUM GRATING PANEL CLADDING SYSTEM	EX-37 STAINED WOOD SCREEN WALL ATTACHED TO STOREFRONT SYSTEM	EX-46 PROJECT IDENTIFICATION SIGNAGE AND LIGHTED WATER FEATURE
EX-8 SLIDING ALUMINUM FRAMED GLASS DOORS "JULIET BALCONY"	EX-17 MOTORIZED OPERATING VERTICAL SLIDING DOOR	EX-27 SUSPENDED UNDULATING ALUMINUM CEILING SYSTEM	EX-38 BACKLIT ARCHITECTURAL SIGNAGE PANEL WITH STAINLESS BASE	EX-47 CURTAIN WALL SYSTEM WITH CLEAR OR FROSTED GLASS
EX-9 SWINGING TERRACE DOORS	EX-18 PERFORATED METAL PANEL ON FRAME	EX-28 DEFIS SYSTEM	EX-39 MOTORIZED OPERATING VERTICAL WINDBREAK SYSTEM	EX-48 PLANTED VERTICAL GREEN SCREEN WALL PANELS
	EX-19 ALUMINUM COMPOSITE PANEL FASCIA	EX-30 PRE-CAST CLADDING WALL SYSTEM		EX-49 PRE-CAST CLADDING WALL SYSTEM OR METAL PANEL WALL SYSTEM

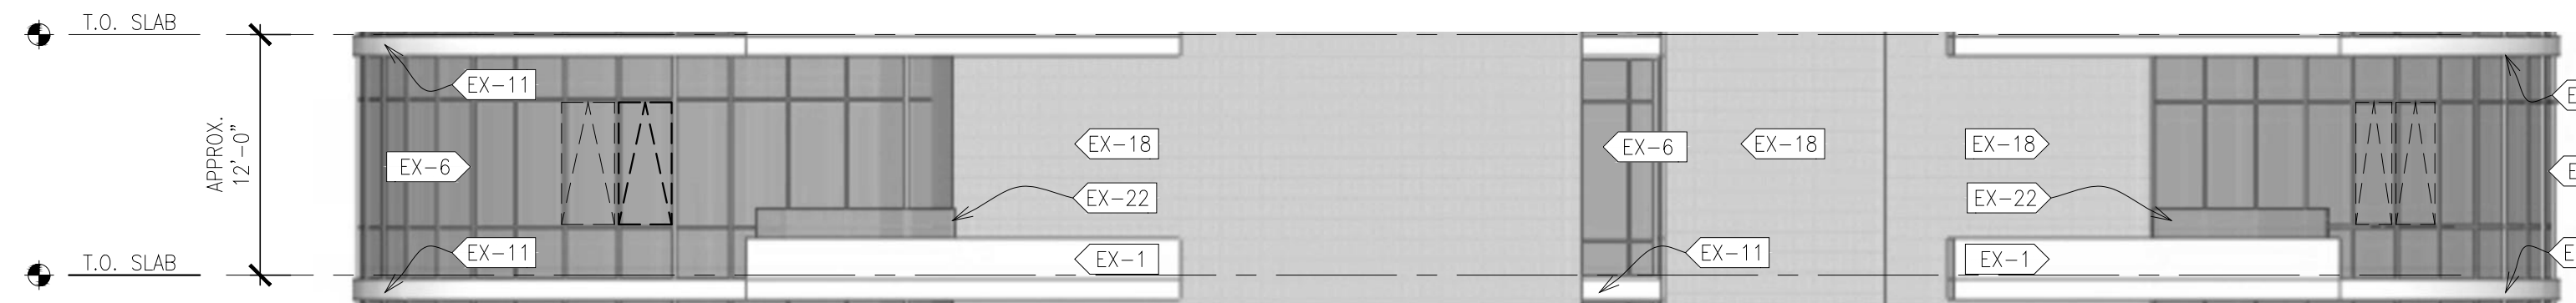


6 LEVELS 40-43 WEST ELEVATION ENLARGEMENT

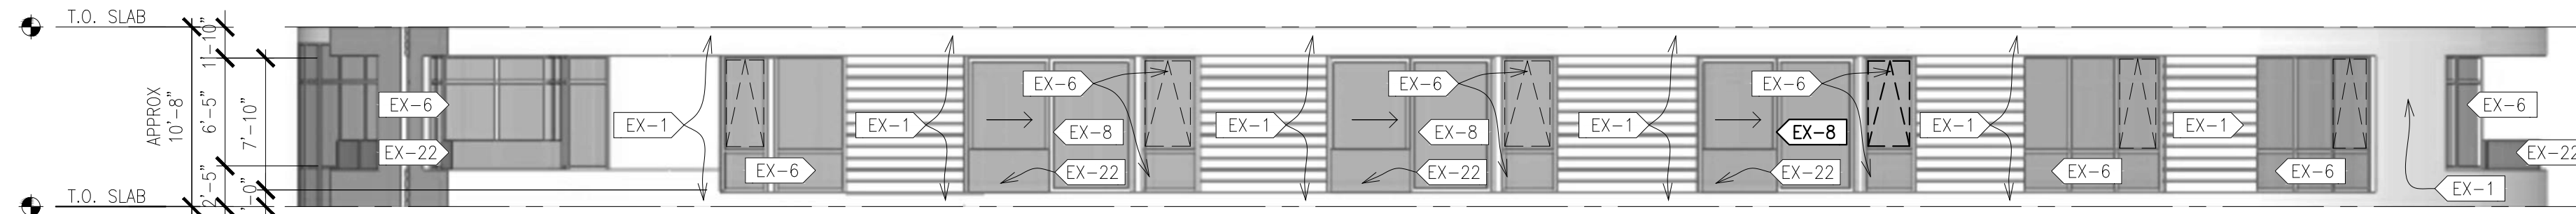


5 LEVELS 4-39 WEST ELEVATION ENLARGEMENT

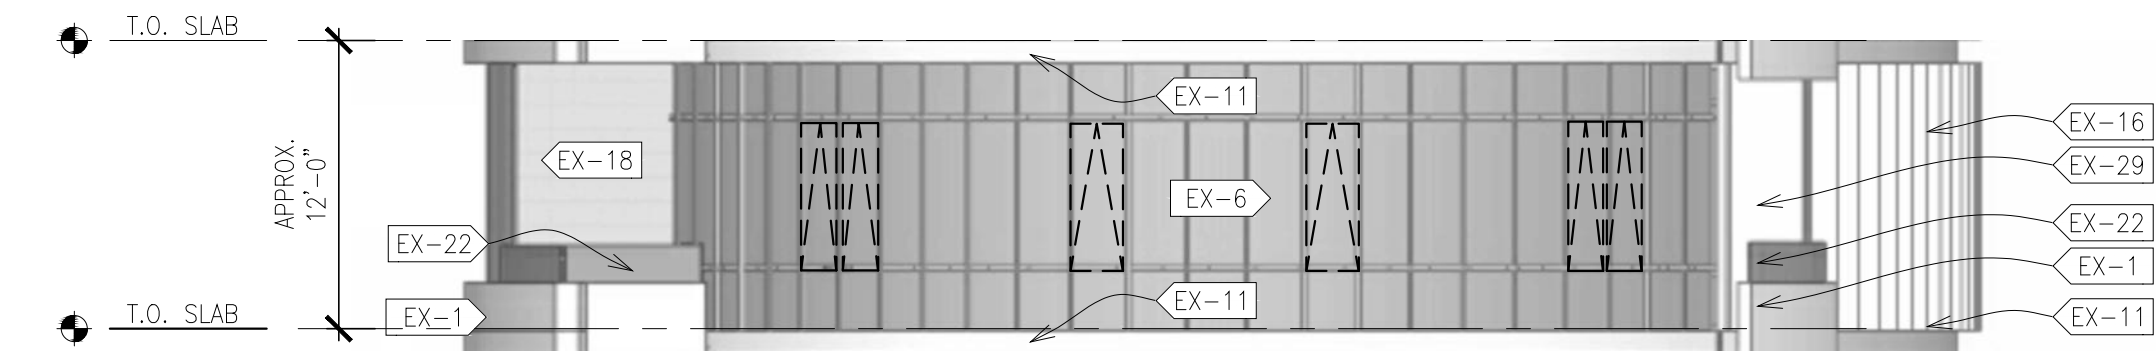

3 LEVELS 40-43 SOUTH ELEVATION ENLARGEMENT

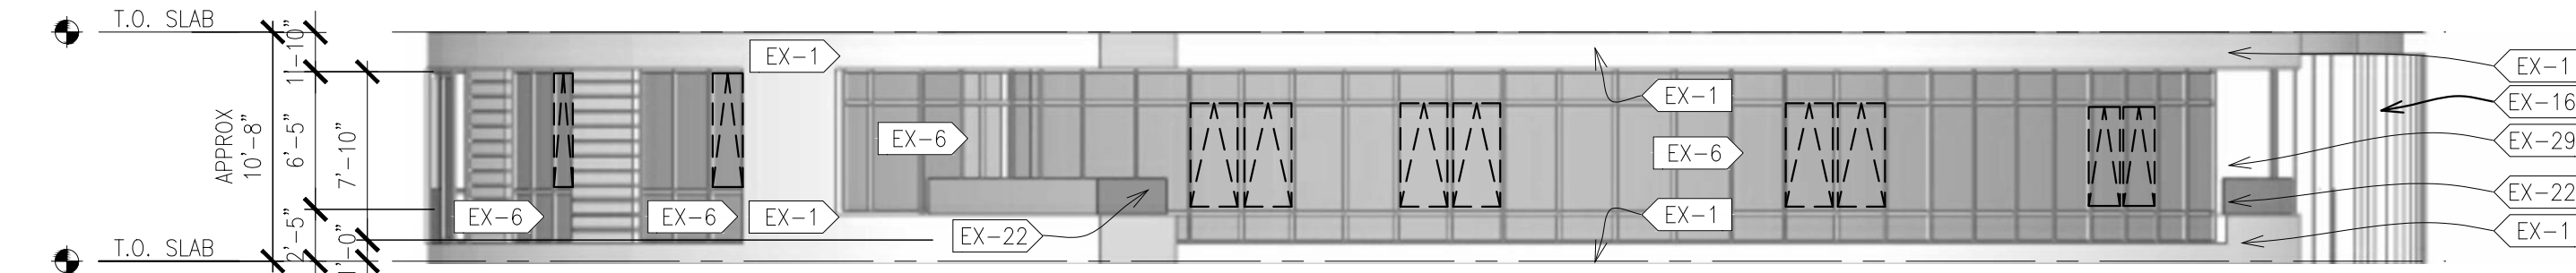


2 LEVELS 4-39 SOUTH ELEVATION ENLARGEMENT

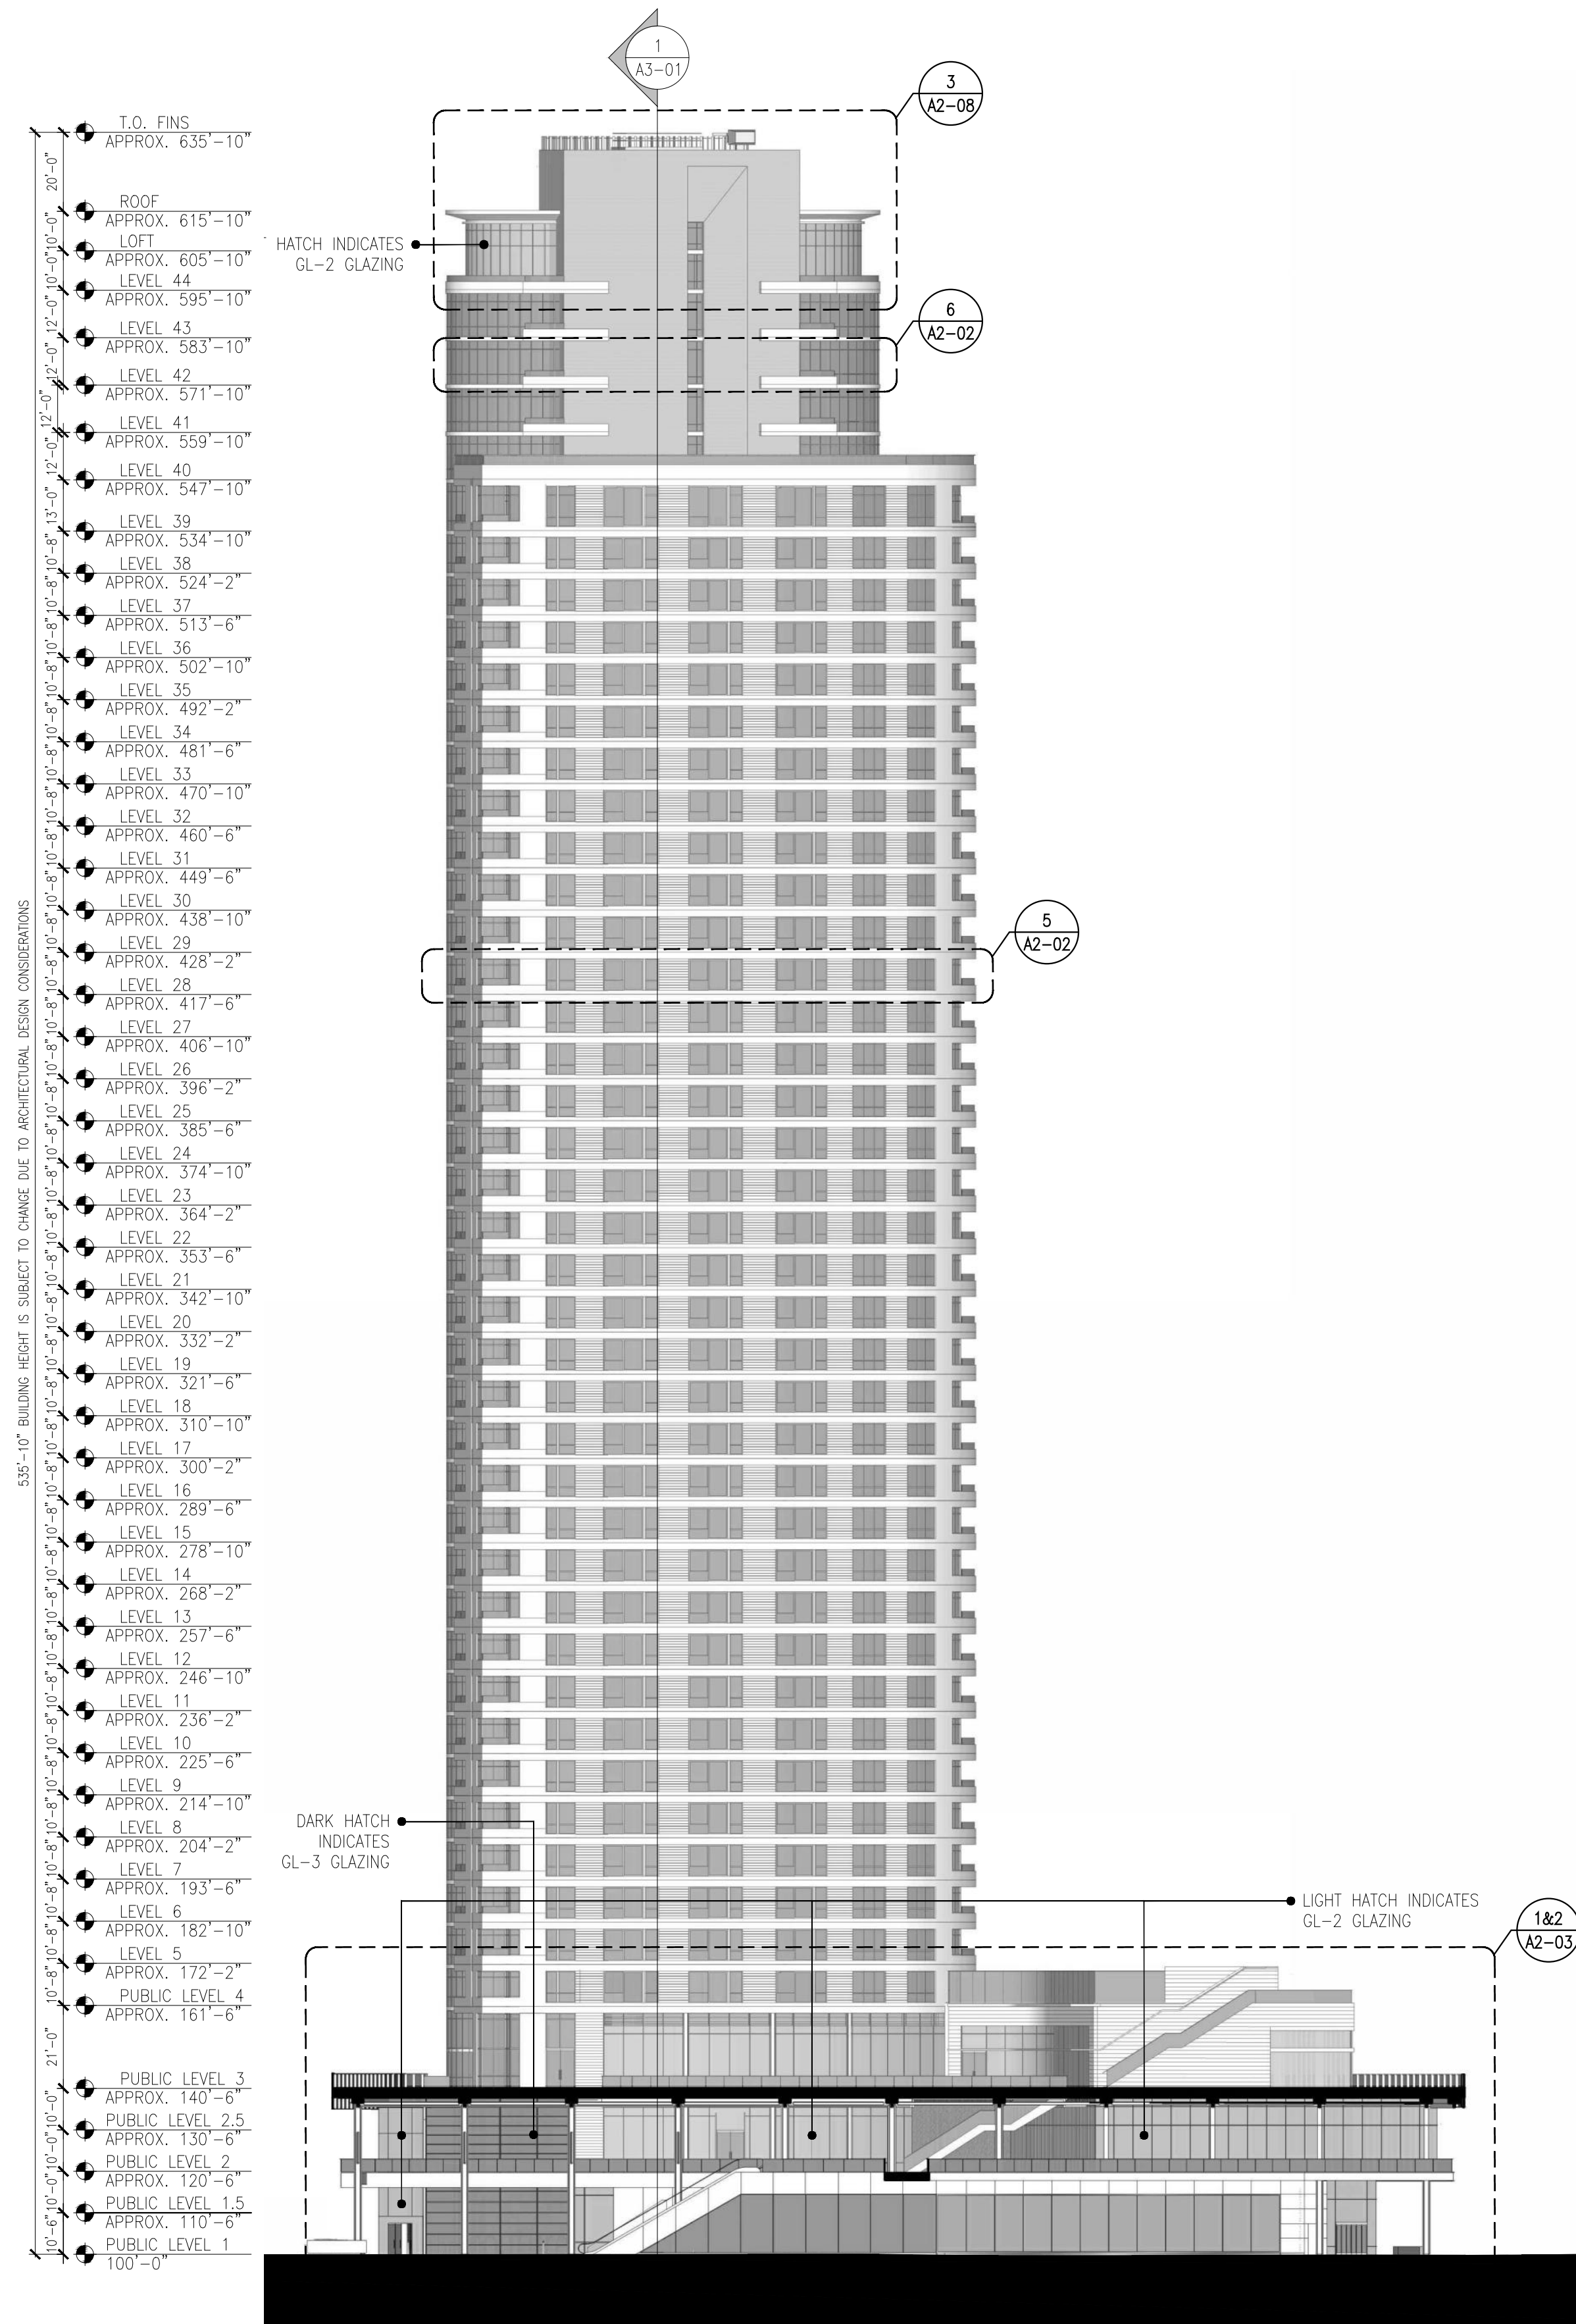

4 WEST ELEVATION


1/32" = 1'-0"

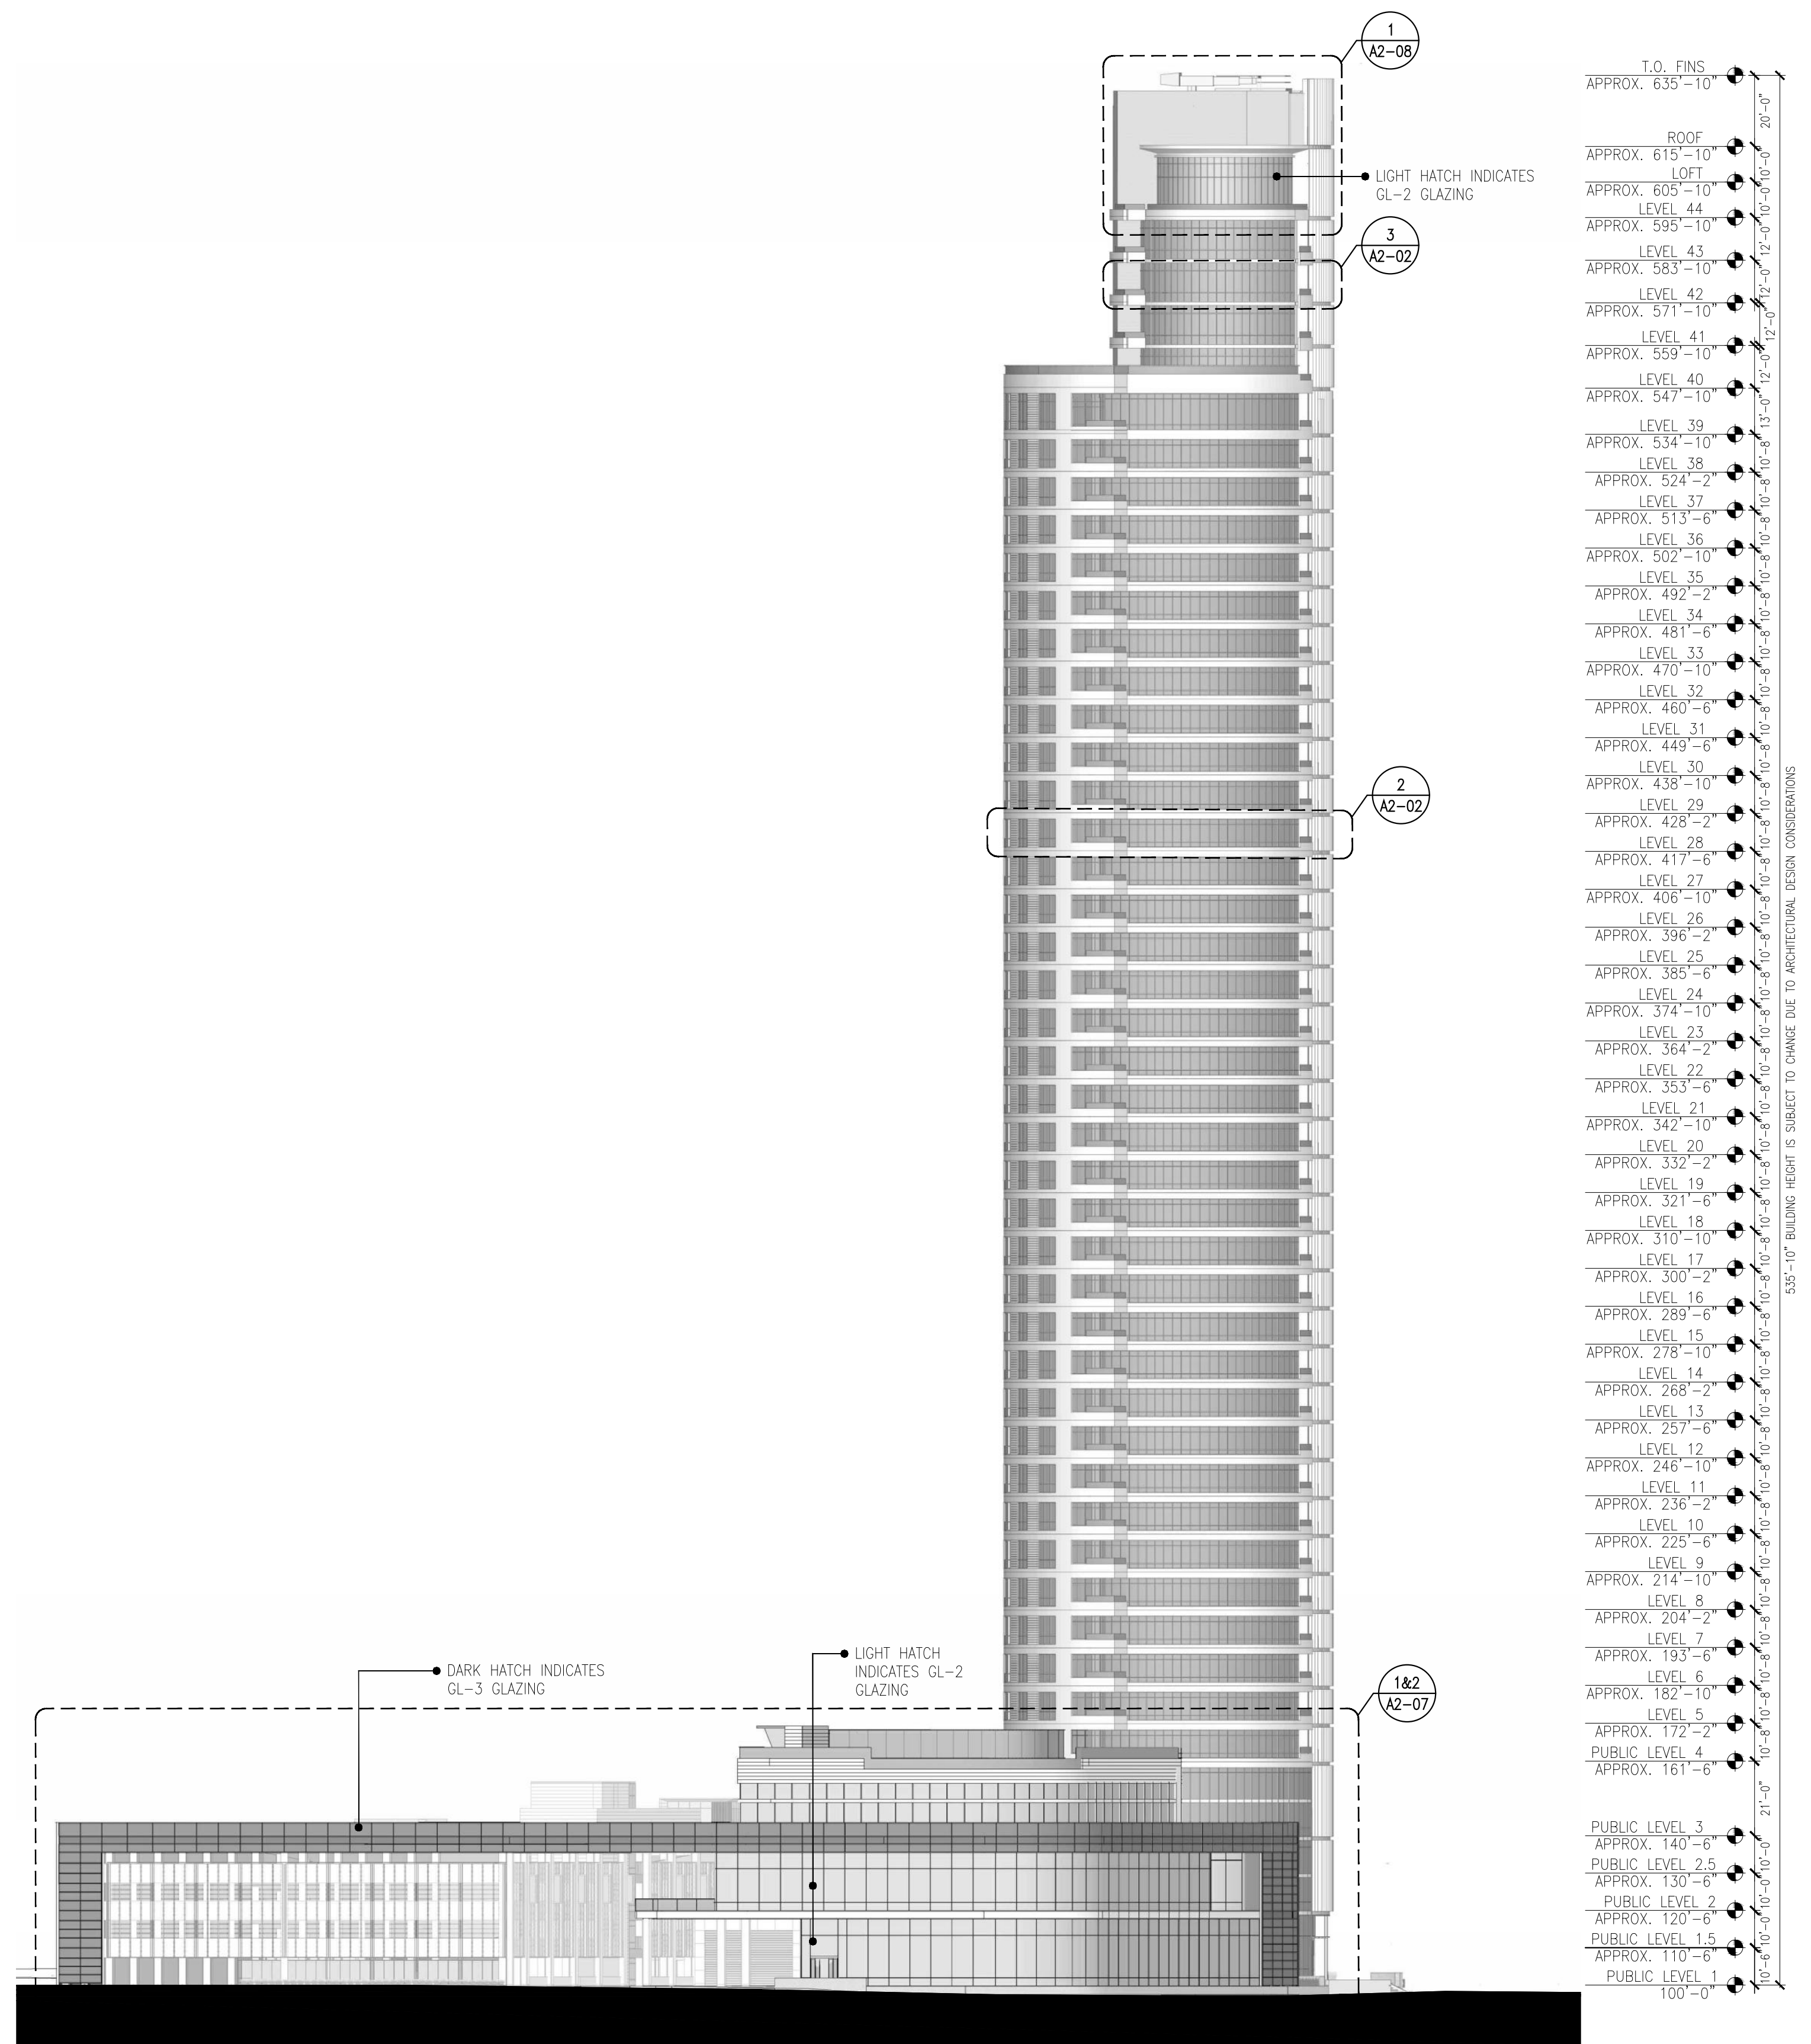


1 SOUTH ELEVATION

1/32" = 1'-0"

61'-6" BUILDING HEIGHT IS SUBJECT TO CHANGE DUE TO ARCHITECTURAL DESIGN CONSIDERATIONS

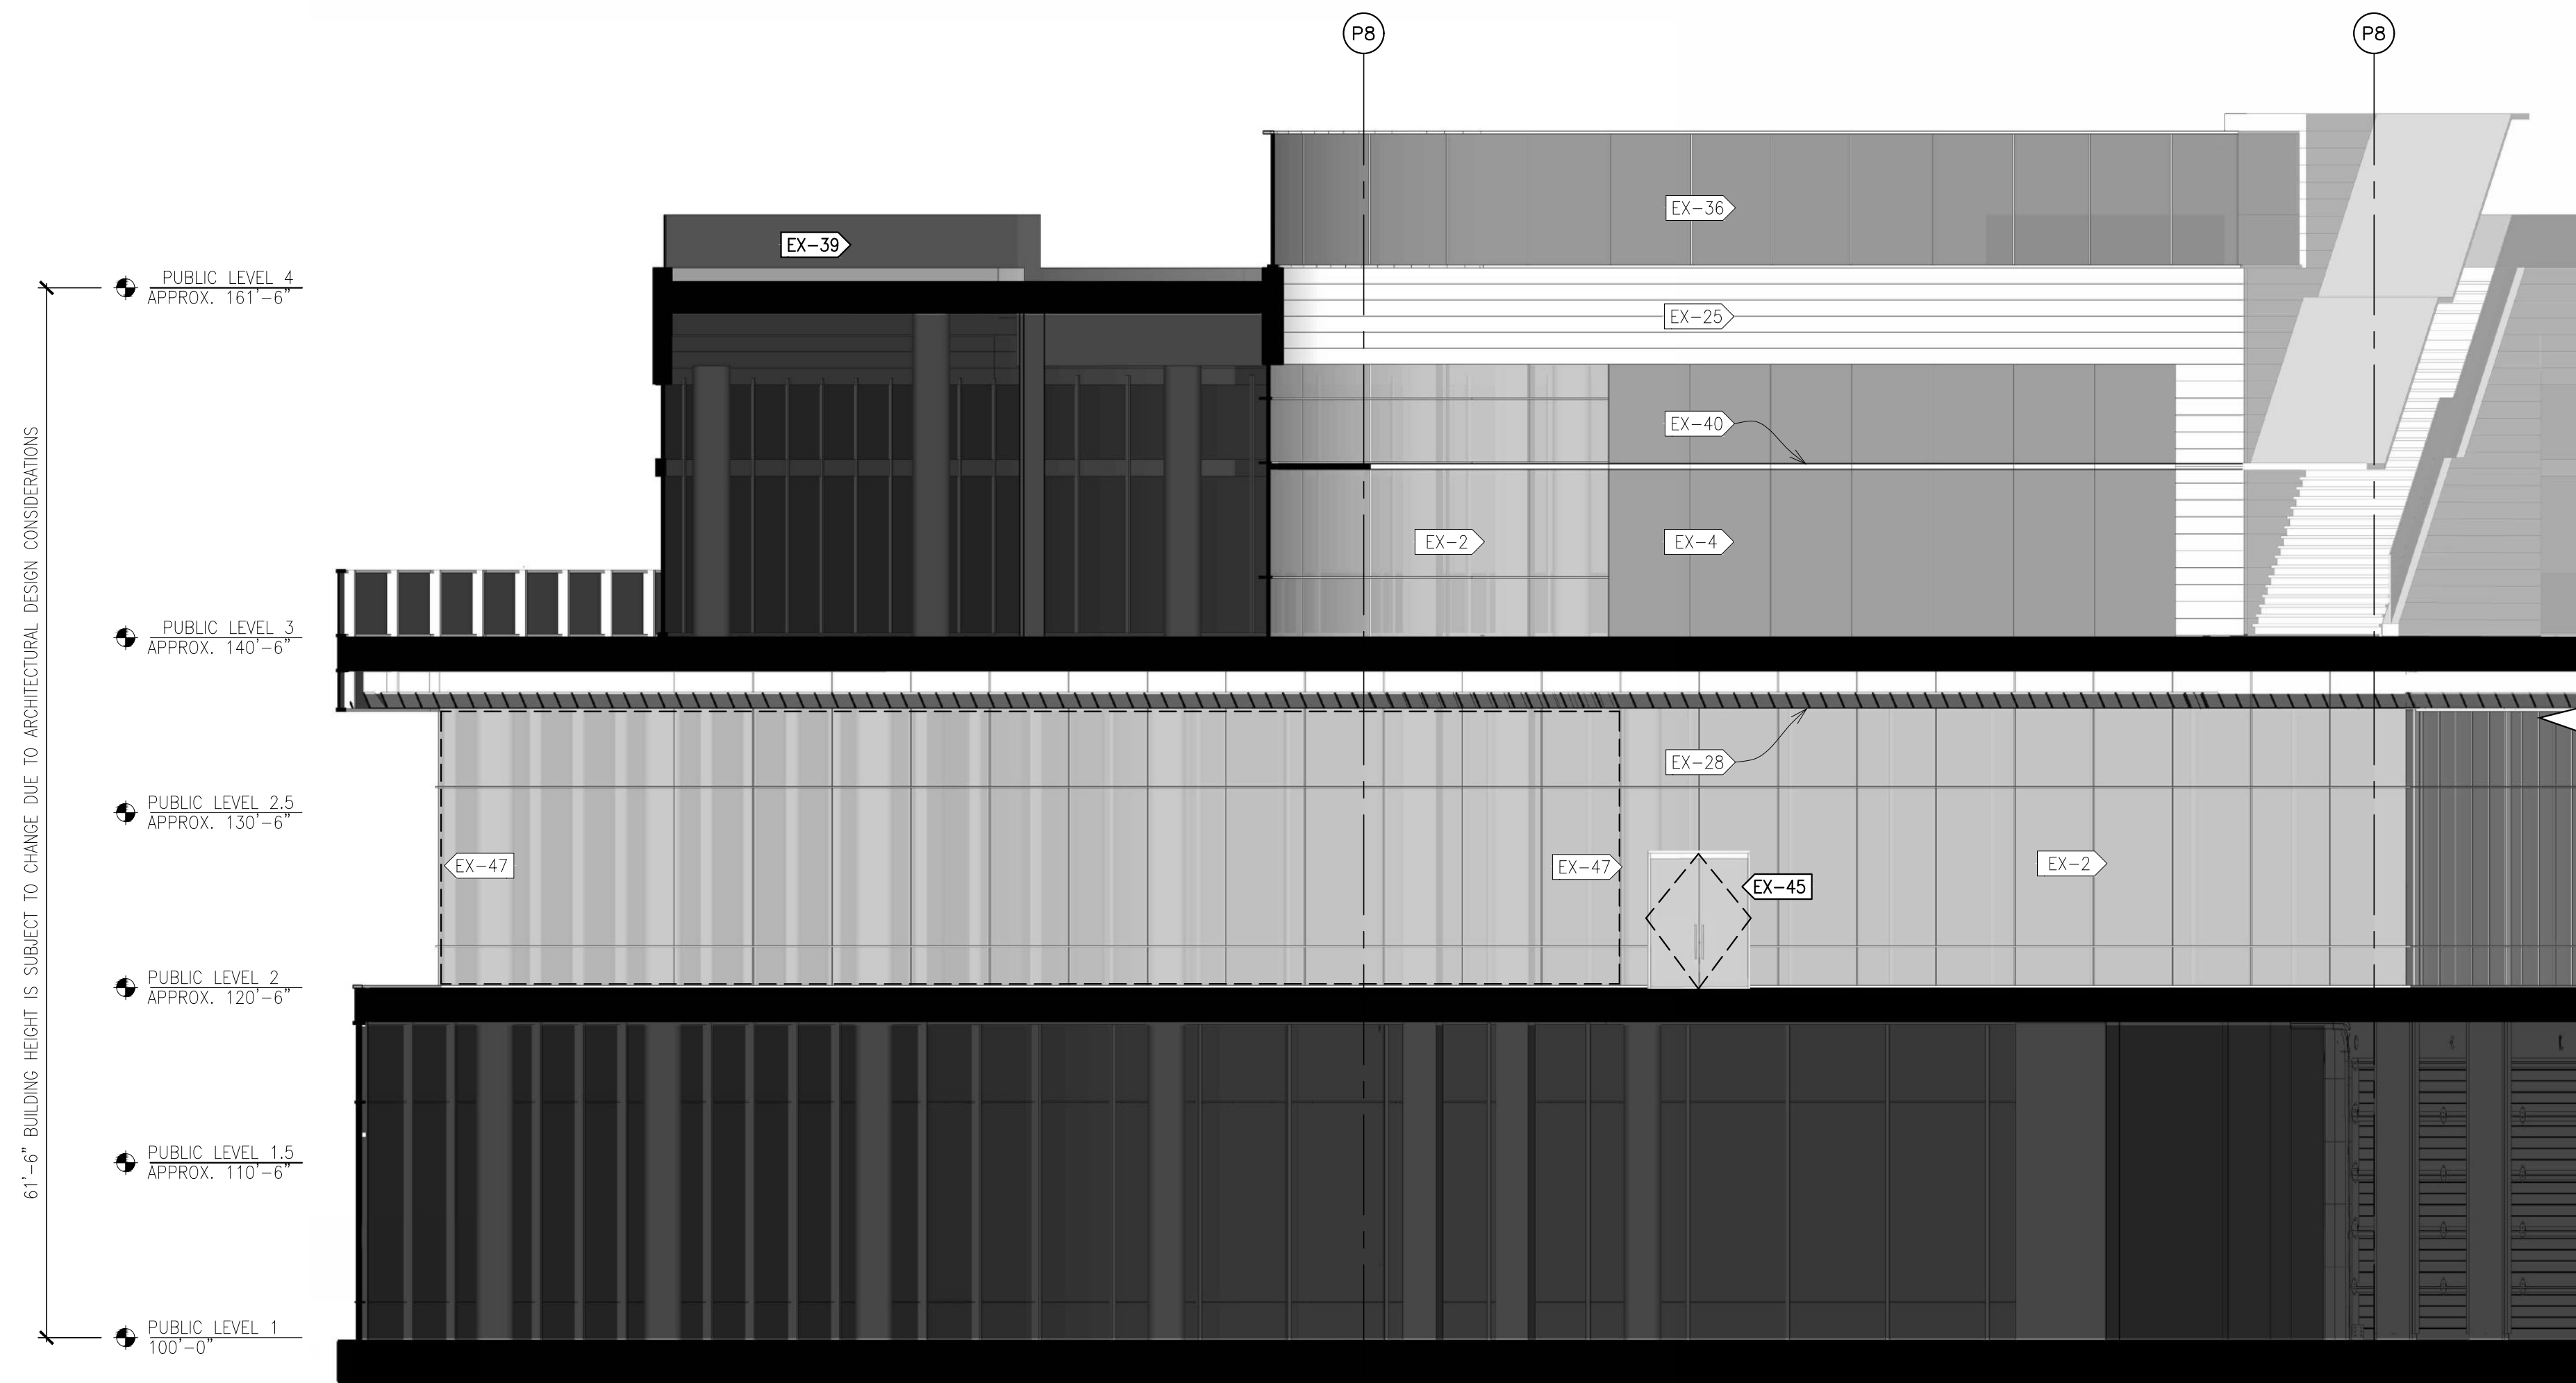


3 ENLARGED CONCOURSE BLIND ELEVATION
1/8" = 1'-0"

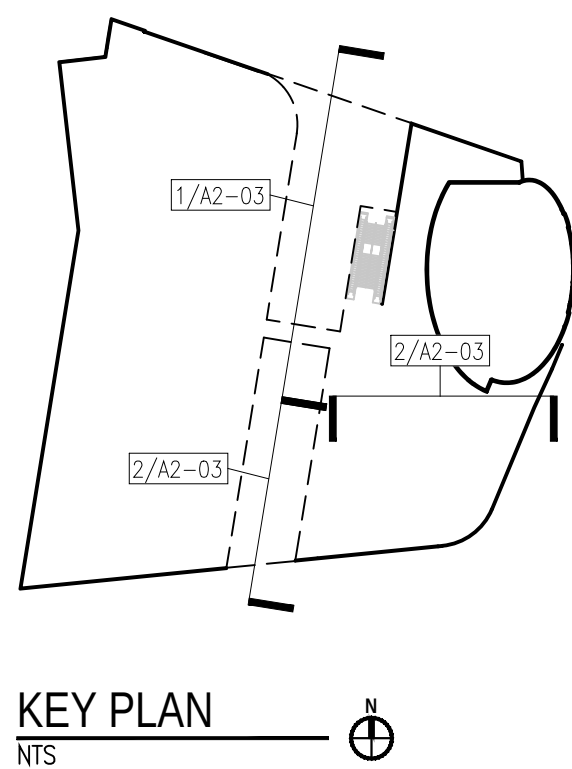

EXTERIOR MATERIAL KEY:


EX-1> PRE-CAST CONCRETE CLADDING	EX-10> HIGH SPEED COILING OVERHEAD DOOR W/ GLASS LITE	EX-20> CUSTOM LED LIGHT FIN W/ FROSTED ACRYLIC LENS AND FRAME	EX-31> CUSTOM VINYL GRAPHIC APPLIED TO GLASS	EX-40> PLATE STEEL CANOPY W/ STEEL TUBE SUPPORTS PAINTED
EX-2> CURTAIN WALL SYSTEM	EX-11> ALUMINUM COMPOSITE PANEL SLAB EDGE COVER	EX-21> LED SCREEN	EX-32> ALUMINUM COMPOSITE PANEL GLAZED INTO CURTAIN WALL SYSTEM	EX-41> FREESTANDING WATER FEATURE
EX-3> GLASS/METAL FIN	EX-12> STAINLESS STEEL AND GLASS GUARDRAIL SYSTEM W/ LED LIGHTING	EX-22> GLASS GUARDRAIL	EX-33> (2) IN-SWINGING TERRACE DOORS "JULIET BALCONY"	EX-42> STONE WALL BASE LED LIGHT REVEAL
EX-4> CURTAIN WALL SYSTEM WITH SPANDREL GLASS	EX-13> STONE CLADDING WALL	EX-23> BACKLIT ARCHITECTURAL SIGNAGE PANEL	EX-34> ALUMINUM COMPOSITE WALL ON MASONRY BACK UP	EX-43> ALL GLASS ENTRY DOORS
EX-5> EXTERIOR STOREFRONT SYSTEM	EX-14> PRE-FINISHED ARCHITECTURAL LOUVER	EX-24> CONCRETE COLUMN	EX-35> PRE-CAST CLADDING WITH CURTAIN WALL SYSTEM	EX-44> ALUMINUM SLIDING DOOR
EX-6> WINDOW WALL SYSTEM	EX-15> EXTERIOR HOLLOW METAL EGRESS DOOR - PAINT	EX-25> ALUMINUM COMPOSITE WALL	EX-36> STAINLESS STEEL AND GLASS WINDBREAK SYSTEM	EX-45> ALUMINUM AND GLASS ENTRY DOOR
EX-7> STRUCTURAL GLASS SYSTEM	EX-16> ALUMINUM FIN MULLION EXTENSION	EX-26> ALUMINUM GRATING PANEL CLADDING SYSTEM	EX-37> STAINED WOOD SCREEN WALL ATTACHED TO STOREFRONT SYSTEM	EX-46> PROJECT IDENTIFICATION SIGNAGE AND LIGHTED WATER FEATURE
EX-8> SLIDING ALUMINUM FRAMED GLASS DOORS "JULIET BALCONY"	EX-17> MOTORIZED OPERATING VERTICAL SLIDING DOOR	EX-27> SUSPENDED UNDULATING ALUMINUM CEILING SYSTEM	EX-38> BACKLIT ARCHITECTURAL SIGNAGE PANEL WITH STAINLESS BASE	EX-47> CURTAIN WALL SYSTEM WITH CLEAR OR FROSTED GLASS
EX-9> SWINGING TERRACE DOORS	EX-18> PERFORATED METAL PANEL ON FRAME	EX-28> PERFORATED METAL PANEL ON FRAME	EX-39> MOTORIZED OPERATING VERTICAL WINDBREAK SYSTEM	EX-48> PLANTED VERTICAL GREEN SCREEN WALL PANELS
	EX-19> ALUMINUM COMPOSITE PANEL FASCIA	EX-29> DEFIS SYSTEM		EX-49> PRE-CAST CLADDING WALL SYSTEM OR METAL PANEL WALL SYSTEM

ELEVATION CONTINUES ON TO 1/A2-03

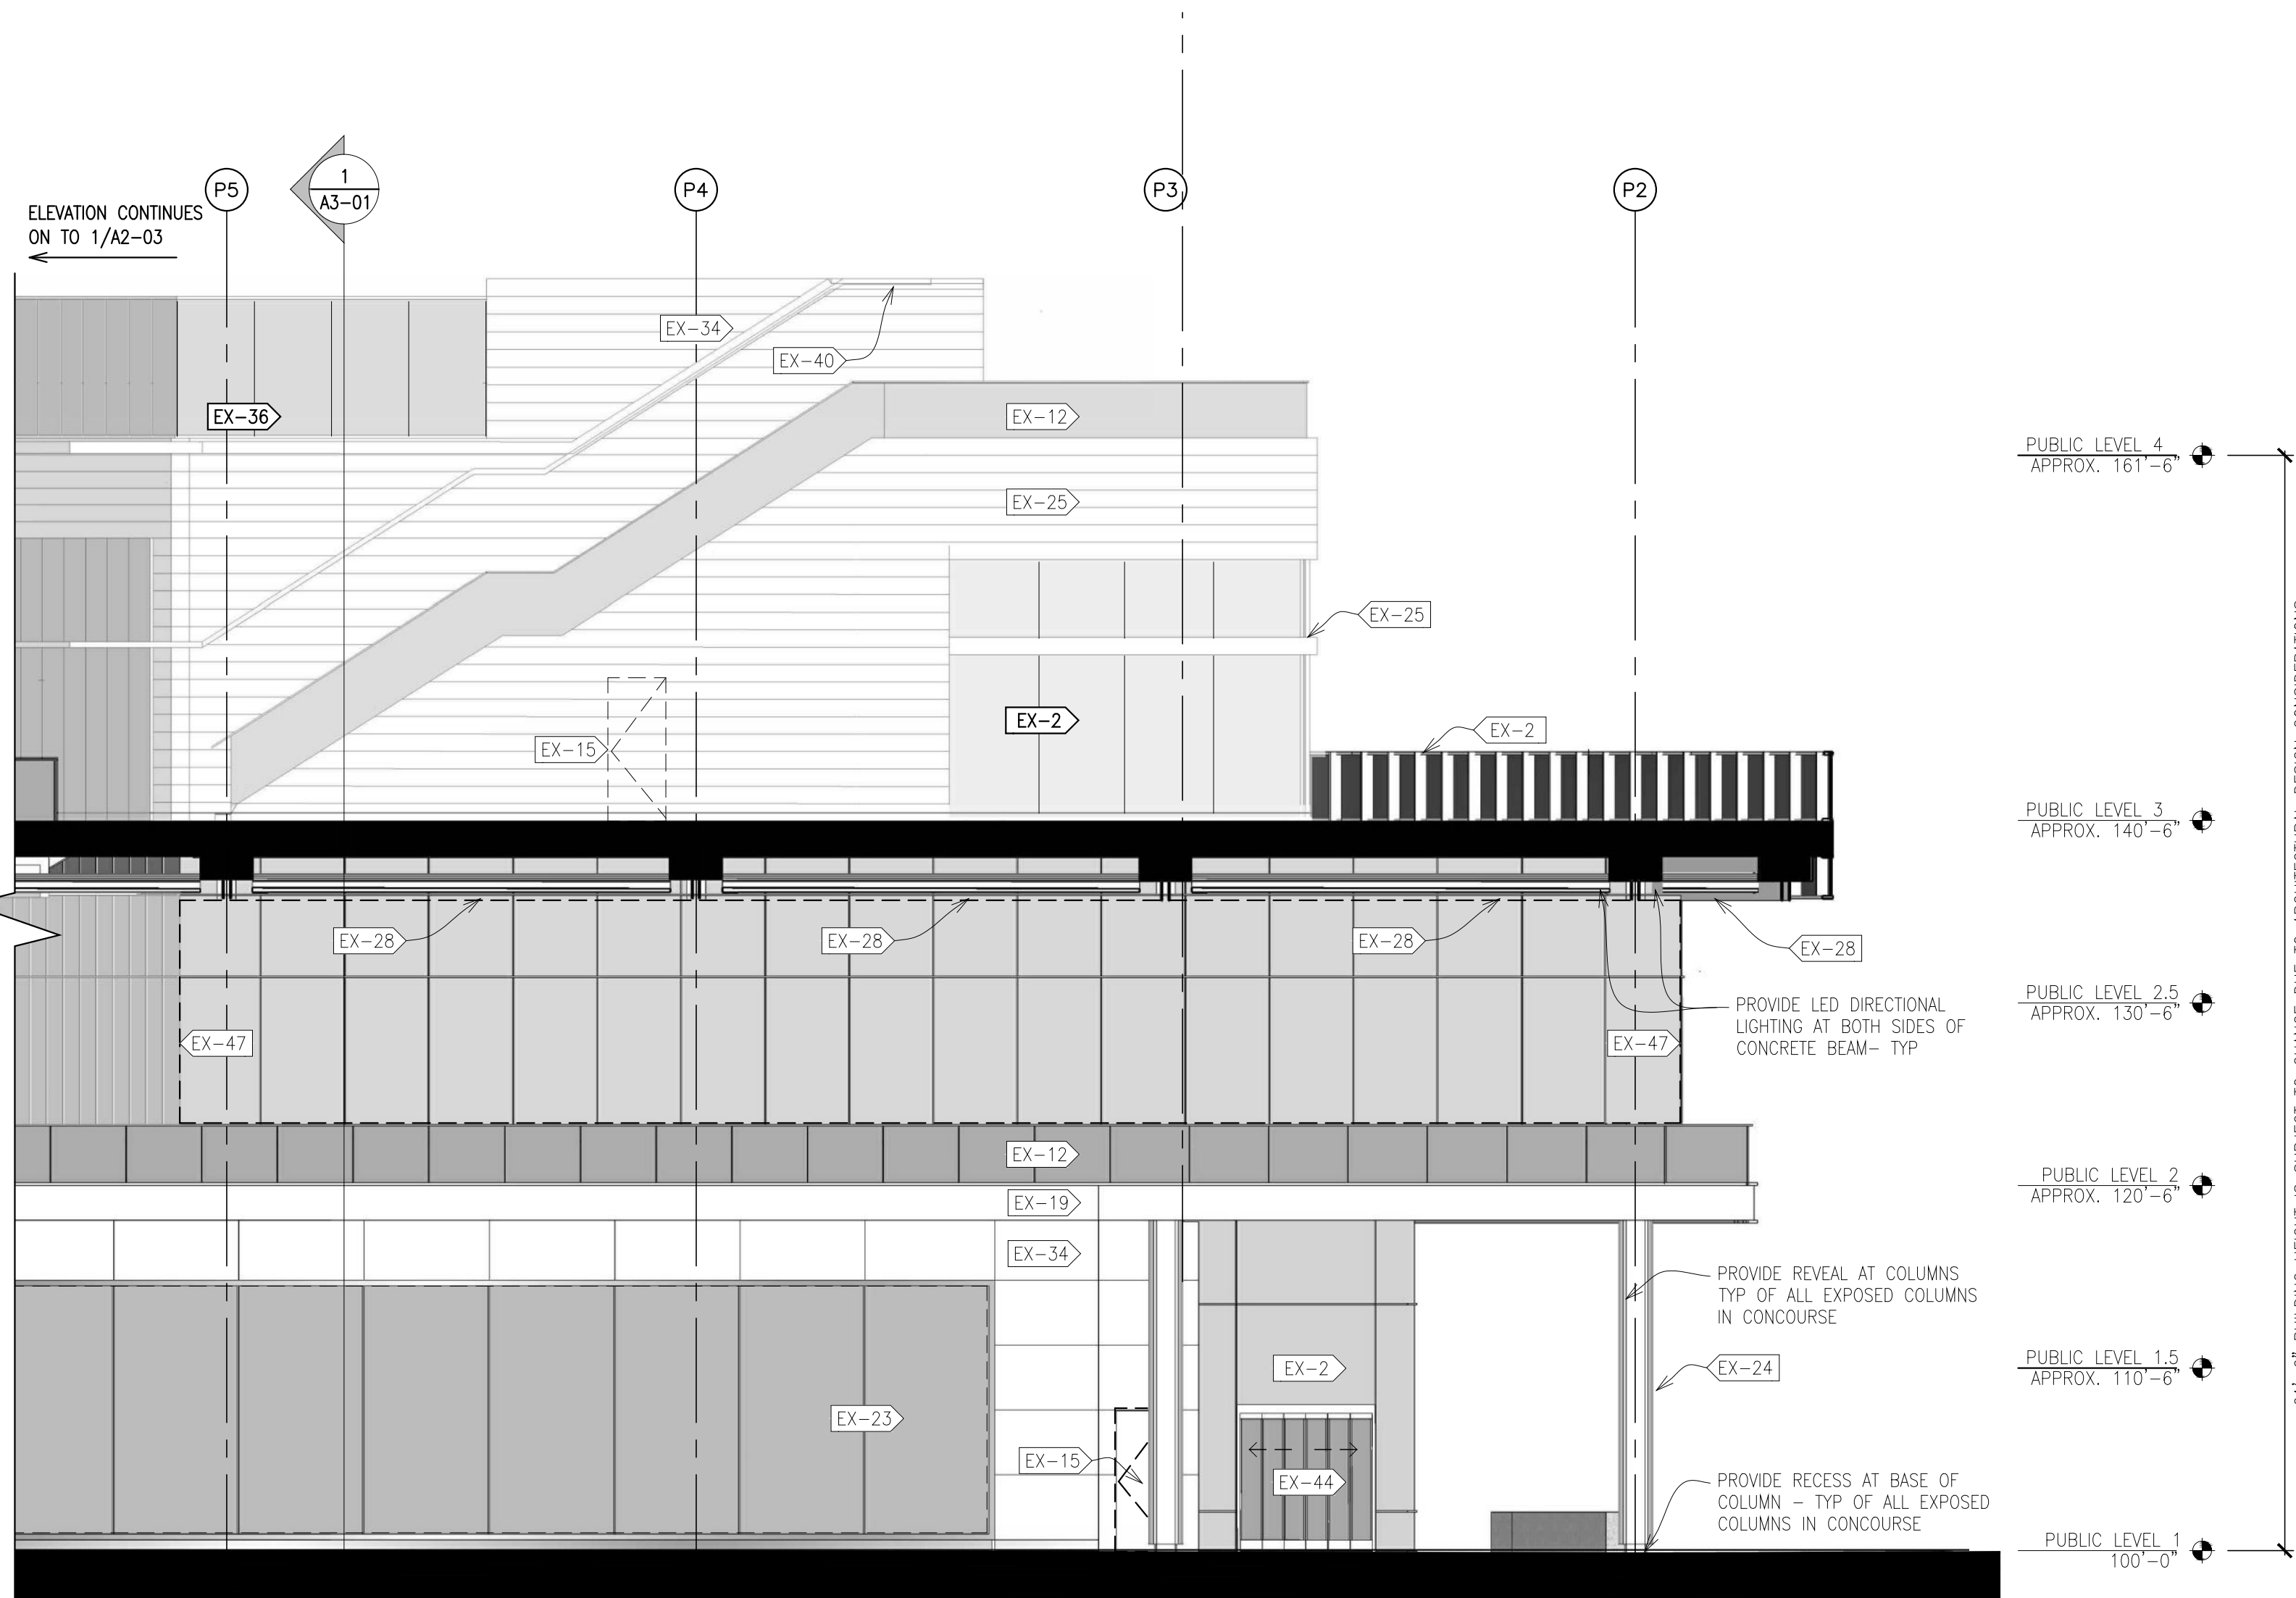

2 ENLARGED EAST CONCOURSE ELEVATION CONT.
1/8" = 1'-0"

61'-6" BUILDING HEIGHT IS SUBJECT TO CHANGE DUE TO ARCHITECTURAL DESIGN CONSIDERATIONS

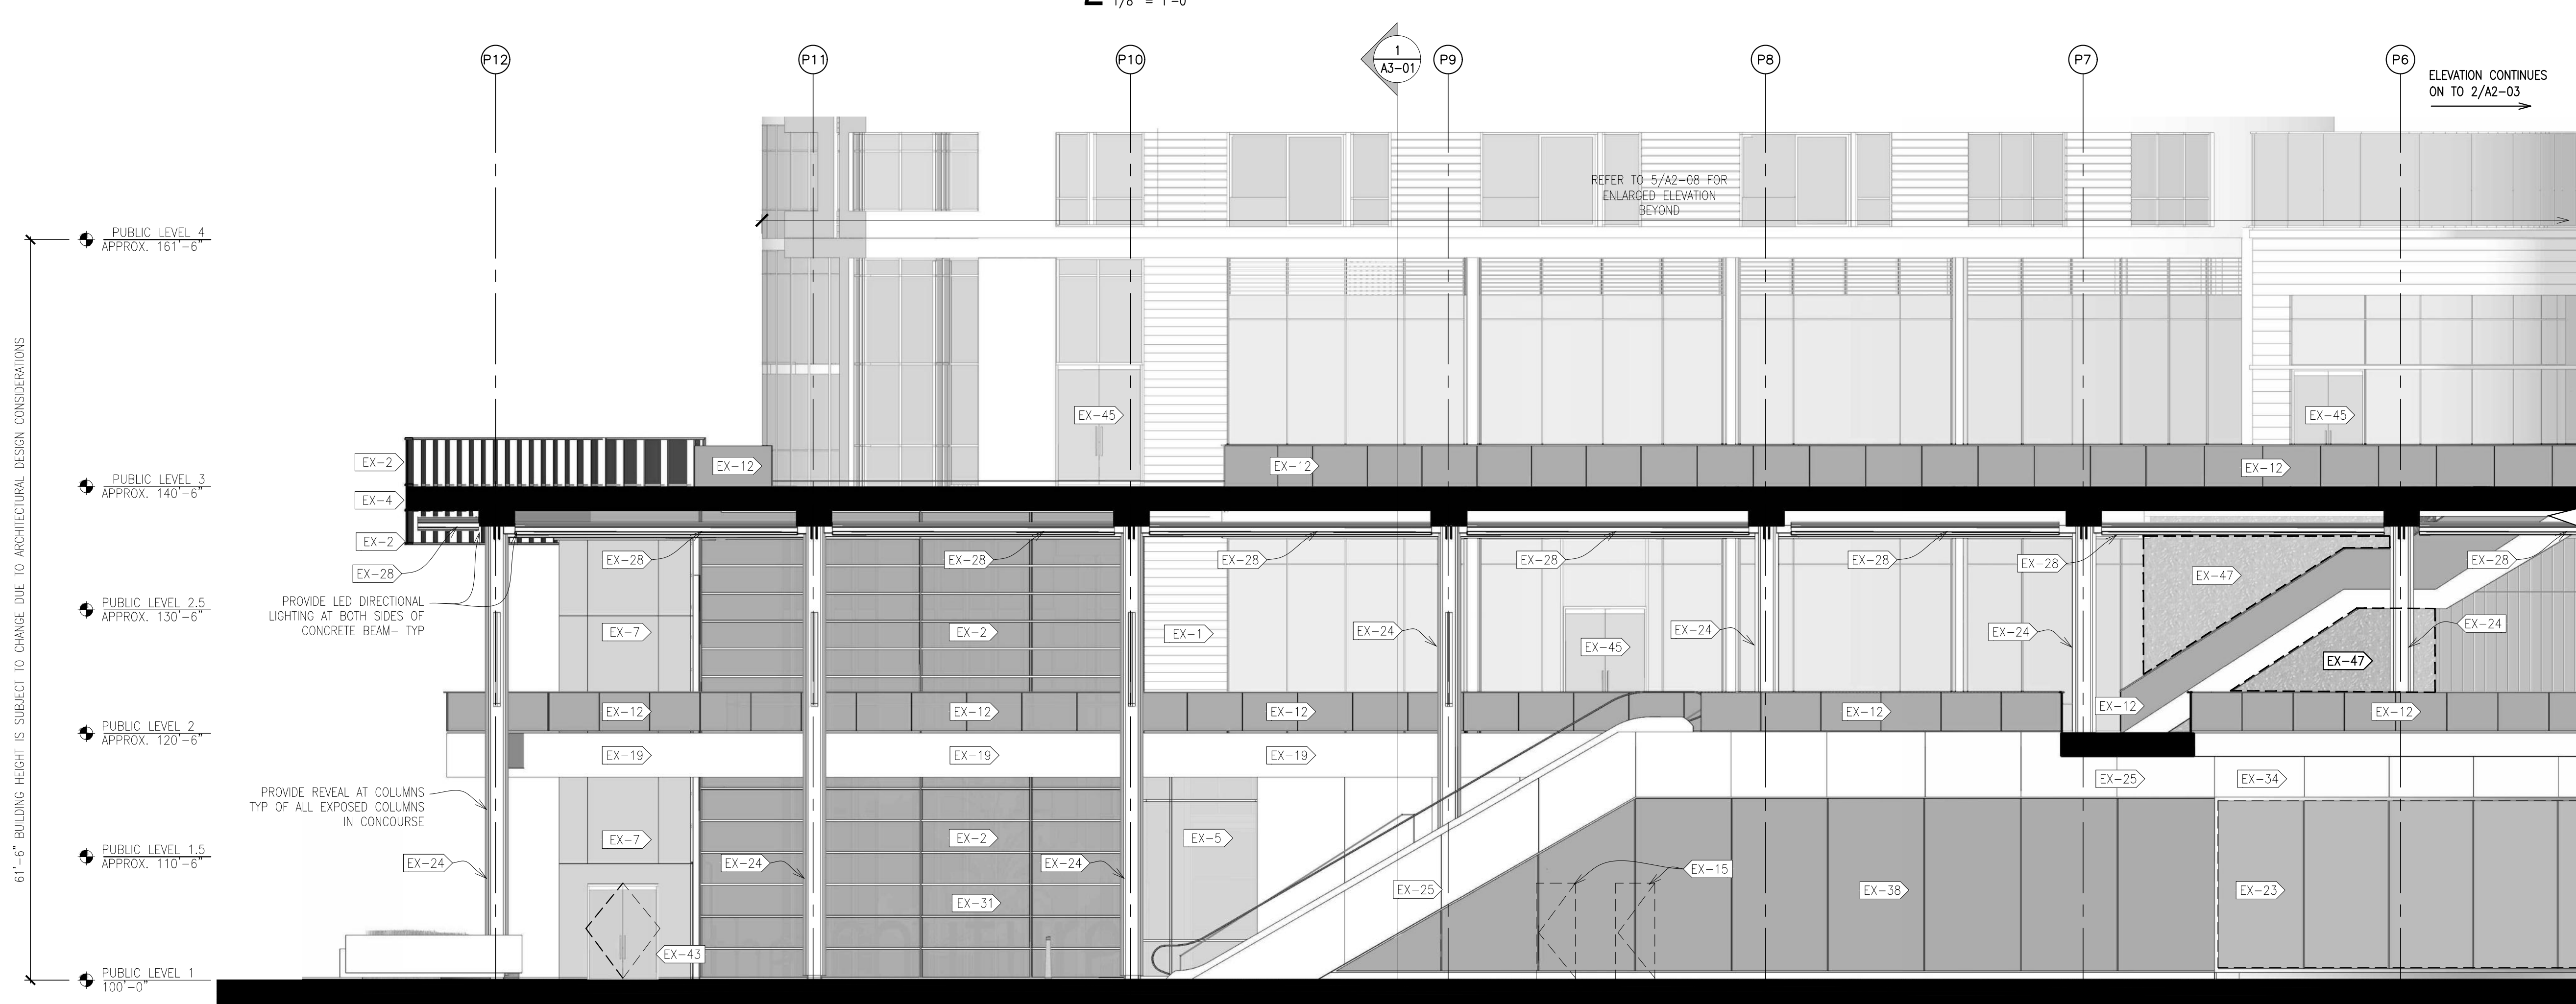

1 ENLARGED EAST CONCOURSE ELEVATION
1/8" = 1'-0"

DEVELOPMENT PLAN DOCUMENTS - NOT FOR CONSTRUCTION

DEVELOPMENT PLAN DOCUMENT SET

THE COUTURE

CC FILE NO. 161479
RCA Project No. 161007
Sheet Title

ENLARGED EXTERIOR ELEVATIONS


Sheet No.

A2-03

MICHIGAN STREET &
LINCOLN MEMORIAL BLVD
MILWAUKEE, WI 53202
Issue Date APRIL 3, 2017

Copyright
RINKA CHUNG ARCHITECTURE, INC.
756 North Milwaukee Street, Suite 200
Milwaukee, WI 53202
Telephone 414.431.8101


RINKA CHUNG
RINKA CHUNG ARCHITECTURE INC

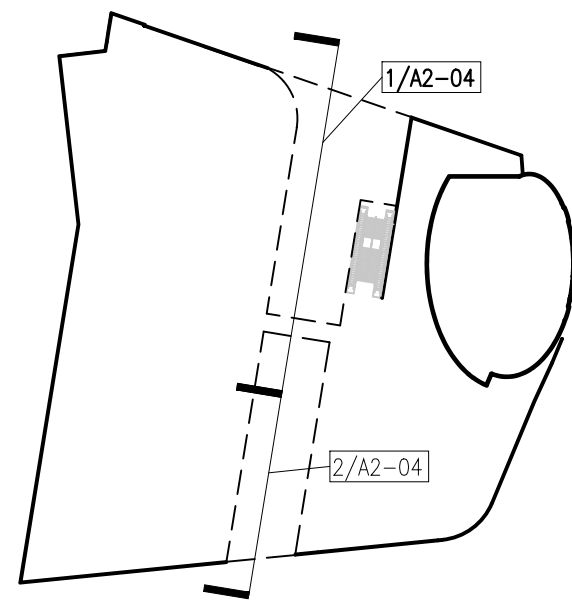


KEY PLAN
NTS

EXTERIOR MATERIAL KEY:

EX-1> PRE-CAST CONCRETE CLADDING	EX-10> HIGH SPEED COILING OVERHEAD DOOR W/ GLASS LITE	EX-20> CUSTOM LED LIGHT FIN W/ FROSTED ACRYLIC LENS AND FRAME	EX-31> CUSTOM VINYL GRAPHIC APPLIED TO GLASS	EX-40> PLATE STEEL CANOPY W/ STEEL TUBE SUPPORTS PAINTED
EX-2> CURTAIN WALL SYSTEM	EX-11> ALUMINUM COMPOSITE PANEL SLAB EDGE COVER	EX-21> LED SCREEN	EX-32> ALUMINUM COMPOSITE PANEL GLAZED INTO CURTAIN WALL SYSTEM	EX-41> FREESTANDING WATER FEATURE
EX-3> GLASS/METAL FIN	EX-12> STAINLESS STEEL AND GLASS GUARDRAIL SYSTEM W/ LED LIGHTING	EX-22> GLASS GUARDRAIL	EX-33> (2) IN-SWINGING TERRACE DOORS "JULIET BALCONY"	EX-42> STONE WALL BASE LED LIGHT REVEAL
EX-4> CURTAIN WALL SYSTEM WITH SPANDREL GLASS	EX-13> STONE CLADDING WALL	EX-23> BACKLIT ARCHITECTURAL SIGNAGE PANEL	EX-34> ALUMINUM COMPOSITE WALL ON MASONRY BACK UP	EX-43> ALL GLASS ENTRY DOORS
EX-5> EXTERIOR STOREFRONT SYSTEM	EX-14> PRE-FINISHED ARCHITECTURAL LOUVER	EX-24> CONCRETE COLUMN	EX-35> PRE-CAST CLADDING WITH CURTAIN WALL SYSTEM	EX-44> ALUMINUM SLIDING DOOR
EX-6> WINDOW WALL SYSTEM	EX-15> EXTERIOR HOLLOW METAL EGRESS DOOR - PAINT	EX-25> ALUMINUM COMPOSITE WALL	EX-36> STAINLESS STEEL AND GLASS WINDBREAK SYSTEM	EX-45> ALUMINUM AND GLASS ENTRY DOOR
EX-7> STRUCTURAL GLASS SYSTEM	EX-16> ALUMINUM FIN MULLION EXTENSION	EX-26> ALUMINUM GRATING PANEL CLADDING SYSTEM	EX-37> STAINED WOOD SCREEN WALL ATTACHED TO STOREFRONT SYSTEM	EX-46> PROJECT IDENTIFICATION SIGNAGE AND LIGHTED WATER FEATURE
EX-8> SLIDING ALUMINUM FRAMED GLASS DOORS "JULIET BALCONY"	EX-17> MOTORIZED OPERATING VERTICAL SLIDING DOOR	EX-27> ALUMINUM PERFORATED PANEL SYSTEM	EX-38> BACKLIT ARCHITECTURAL SIGNAGE PANEL WITH STAINLESS BASE	EX-47> CURTAIN WALL SYSTEM WITH CLEAR OR FROSTED GLASS
EX-9> SWINGING TERRACE DOORS	EX-18> PERFORATED METAL PANEL ON FRAME	EX-28> SUSPENDED UNDULATING ALUMINUM CEILING SYSTEM	EX-39> MOTORIZED OPERATING VERTICAL WINDBREAK SYSTEM	EX-48> PLANTING VERTICAL GREEN SCREEN WALL PANELS
	EX-19> ALUMINUM COMPOSITE PANEL FASCIA	EX-29> DEFS SYSTEM		EX-49> PRE-CAST CLADDING WALL SYSTEM OR METAL PANEL WALL SYSTEM
		EX-30> PRE-CAST CLADDING WALL SYSTEM		

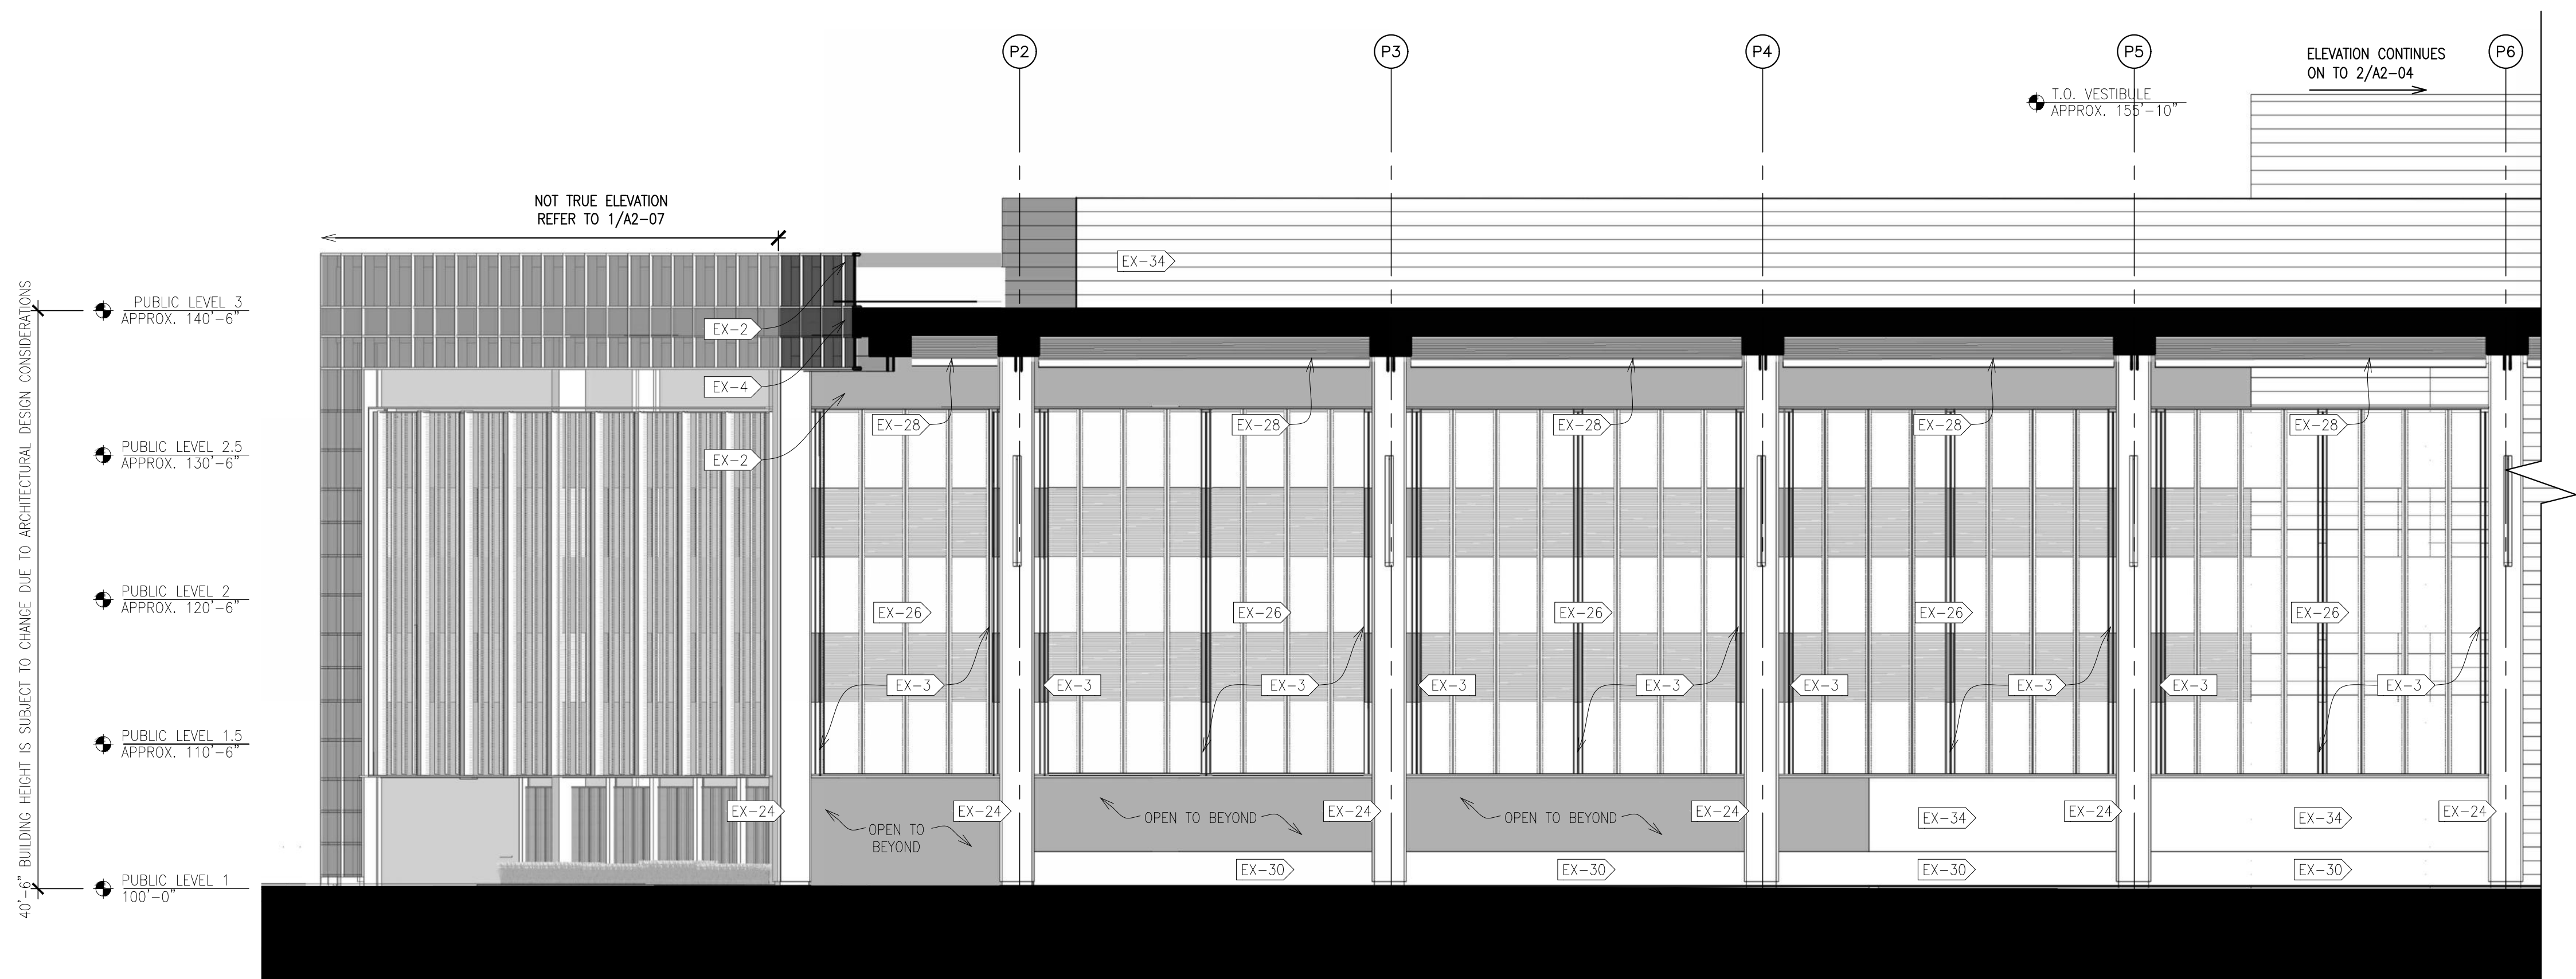

2 ENLARGED WEST CONCOURSE ELEVATION CONT.
1/8" = 1'-0"

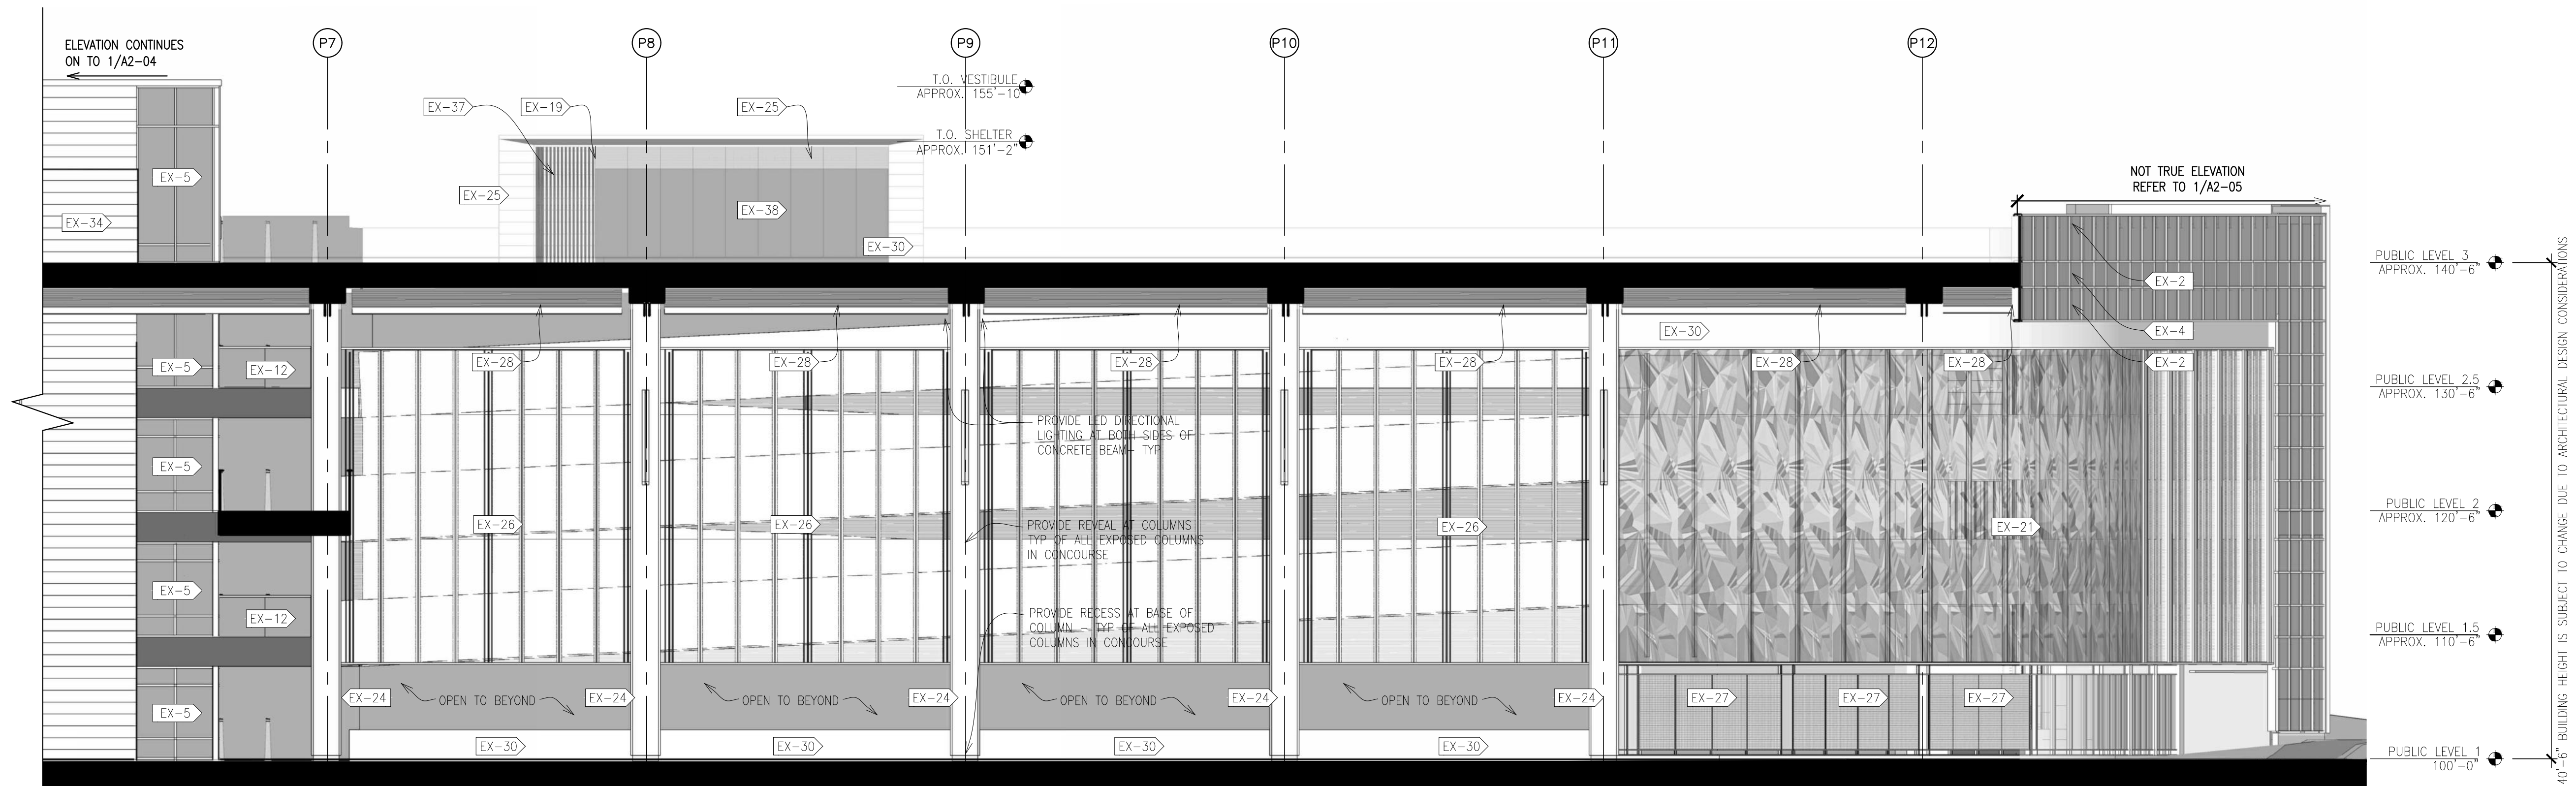

1 ENLARGED WEST CONCOURSE ELEVATION
1/8" = 1'-0"

DEVELOPMENT PLAN DOCUMENTS - NOT FOR CONSTRUCTION

THE COUTURE

DEVELOPMENT PLAN DOCUMENT SET

CC FILE NO. 161479
RCA Project No. 161007


Sheet Title
ENLARGED EXTERIOR
ELEVATIONS

MICHIGAN STREET &
LINCOLN MEMORIAL BLVD
MILWAUKEE, WI 53202
Issue Date APRIL 3, 2017

Sheet No.
A2-04


Copyright
RINKA CHUNG ARCHITECTURE, INC.
756 North Milwaukee Street, Suite 200
Milwaukee, WI 53202
Telephone 414.431.8101

RINKA CHUNG
RINKA CHUNG ARCHITECTURE INC

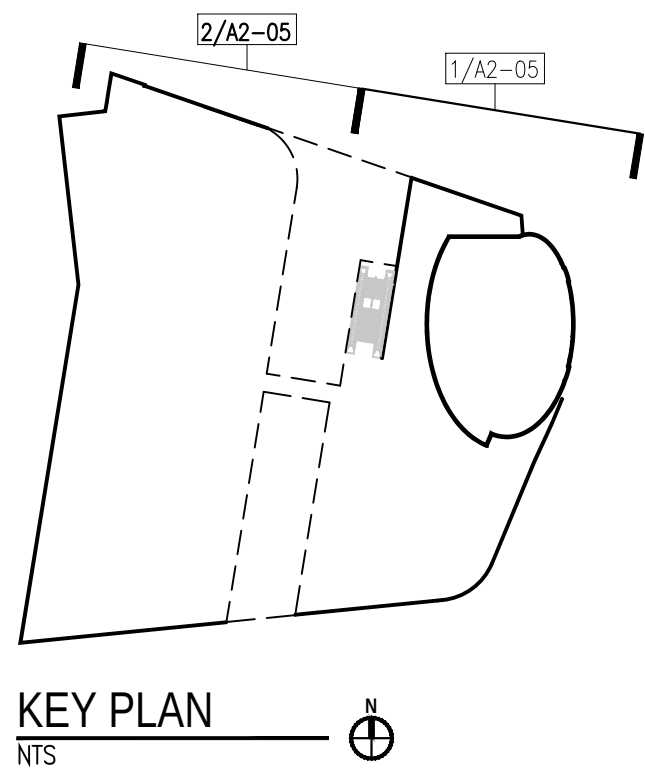


EXTERIOR MATERIAL KEY:

- | | | | | |
|--|---|---|---|---|
| EX-1> PRE-CAST CONCRETE CLADDING | EX-10> HIGH SPEED COILING OVERHEAD DOOR W/ GLASS LITE | EX-20> CUSTOM LED LIGHT FIN W/ FROSTED ACRYLIC LENS AND FRAME | EX-31> CUSTOM VINYL GRAPHIC APPLIED TO GLASS | EX-40> PLATE STEEL CANOPY W/ STEEL TUBE SUPPORTS PAINTED |
| EX-2> CURTAIN WALL SYSTEM | EX-11> ALUMINUM COMPOSITE PANEL SLAB EDGE COVER | EX-21> LED SCREEN | EX-32> ALUMINUM COMPOSITE PANEL GLAZED INTO CURTAIN WALL SYSTEM | EX-41> FREESTANDING WATER FEATURE |
| EX-3> GLASS/METAL FIN | EX-12> STAINLESS STEEL AND GLASS GUARDRAIL SYSTEM W/ LED LIGHTING | EX-22> GLASS GUARDRAIL | EX-33> (2) IN-SWINGING TERRACE DOORS "JULIET BALCONY" | EX-42> STONE WALL BASE LED LIGHT REVEAL |
| EX-4> CURTAIN WALL SYSTEM WITH SPANDREL GLASS | EX-13> STONE CLADDING WALL | EX-23> BACKLIT ARCHITECTURAL SIGNAGE PANEL | EX-34> ALUMINUM COMPOSITE WALL ON MASONRY BACK UP | EX-43> ALL GLASS ENTRY DOORS |
| EX-5> EXTERIOR STOREFRONT SYSTEM | EX-14> PRE-FINISHED ARCHITECTURAL LOUVER | EX-24> CONCRETE COLUMN | EX-35> PRE-CAST CLADDING WITH CURTAIN WALL SYSTEM | EX-44> ALUMINUM SLIDING DOOR |
| EX-6> WINDOW WALL SYSTEM | EX-15> EXTERIOR HOLLOW METAL EGRESS DOOR - PAINT | EX-25> ALUMINUM COMPOSITE WALL | EX-36> STAINLESS STEEL AND GLASS WINDBREAK SYSTEM | EX-45> ALUMINUM AND GLASS ENTRY DOOR |
| EX-7> STRUCTURAL GLASS SYSTEM | EX-16> ALUMINUM FIN MULLION EXTENSION | EX-26> ALUMINUM GRATING PANEL CLADDING SYSTEM | EX-37> STAINED WOOD SCREEN WALL ATTACHED TO STOREFRONT SYSTEM | EX-46> PROJECT IDENTIFICATION SIGNAGE AND LIGHTED WATER FEATURE |
| EX-8> SLIDING ALUMINUM FRAMED GLASS DOORS "JULIET BALCONY" | EX-17> MOTORIZED OPERATING VERTICAL SLIDING DOOR | EX-27> ALUMINUM PERFORATED PANEL SYSTEM | EX-38> BACKLIT ARCHITECTURAL SIGNAGE PANEL WITH STAINLESS BASE | EX-47> CURTAIN WALL SYSTEM WITH CLEAR OR FROSTED GLASS |
| EX-9> SWINGING TERRACE DOORS | EX-18> PERFORATED METAL PANEL ON FRAME | EX-28> SUSPENDED UNDULATING ALUMINUM CEILING SYSTEM | EX-39> MOTORIZED OPERATING VERTICAL WINDBREAK SYSTEM | EX-48> PLANTED VERTICAL GREEN SCREEN WALL PANELS |
| | EX-19> ALUMINUM COMPOSITE PANEL FASCIA | EX-29> DEFIS SYSTEM | | EX-49> PRE-CAST CLADDING WALL SYSTEM OR METAL PANEL WALL SYSTEM |
| | | EX-30> PRE-CAST CLADDING WALL SYSTEM | | |

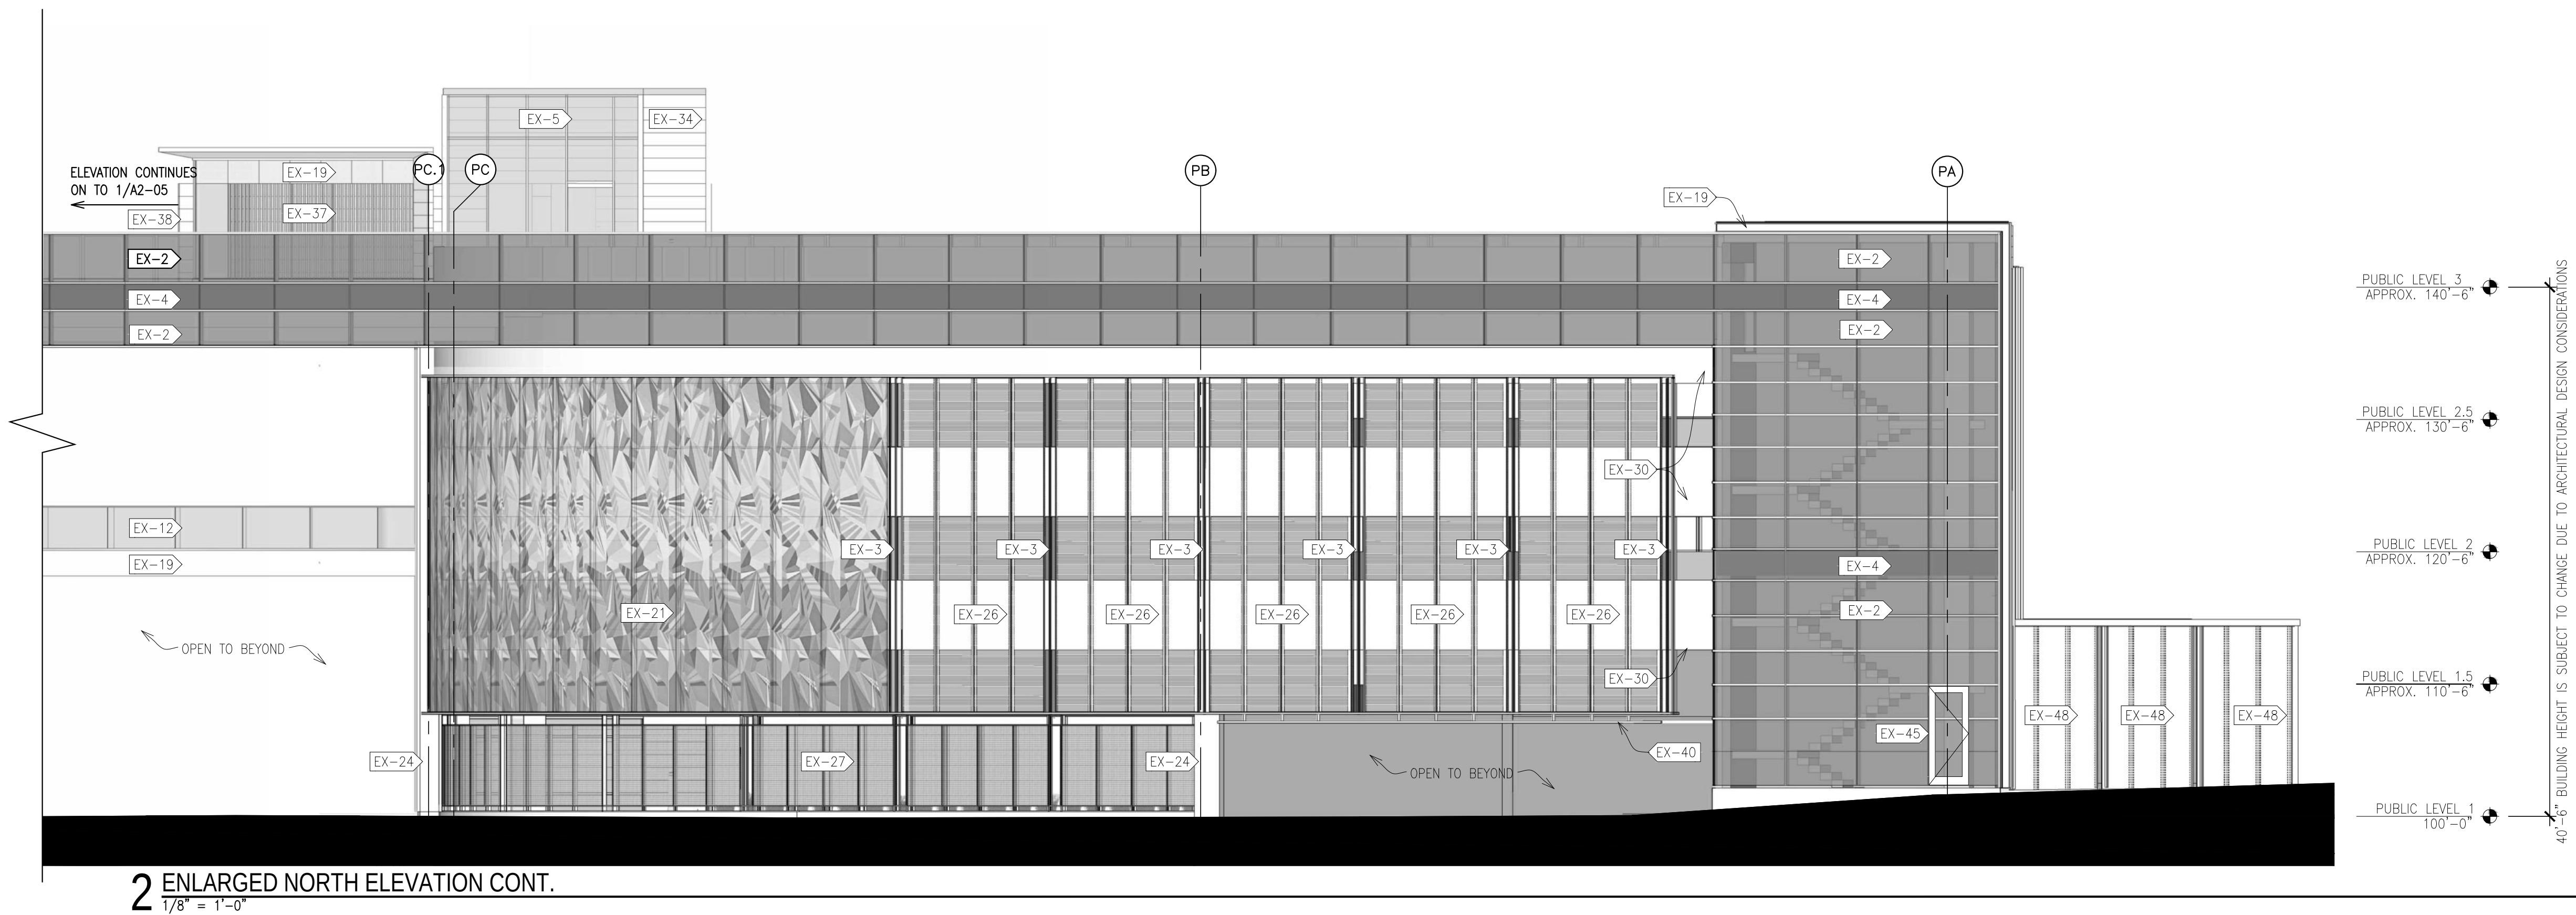

2 ENLARGED NORTH ELEVATION CONT.
1/8" = 1'-0"

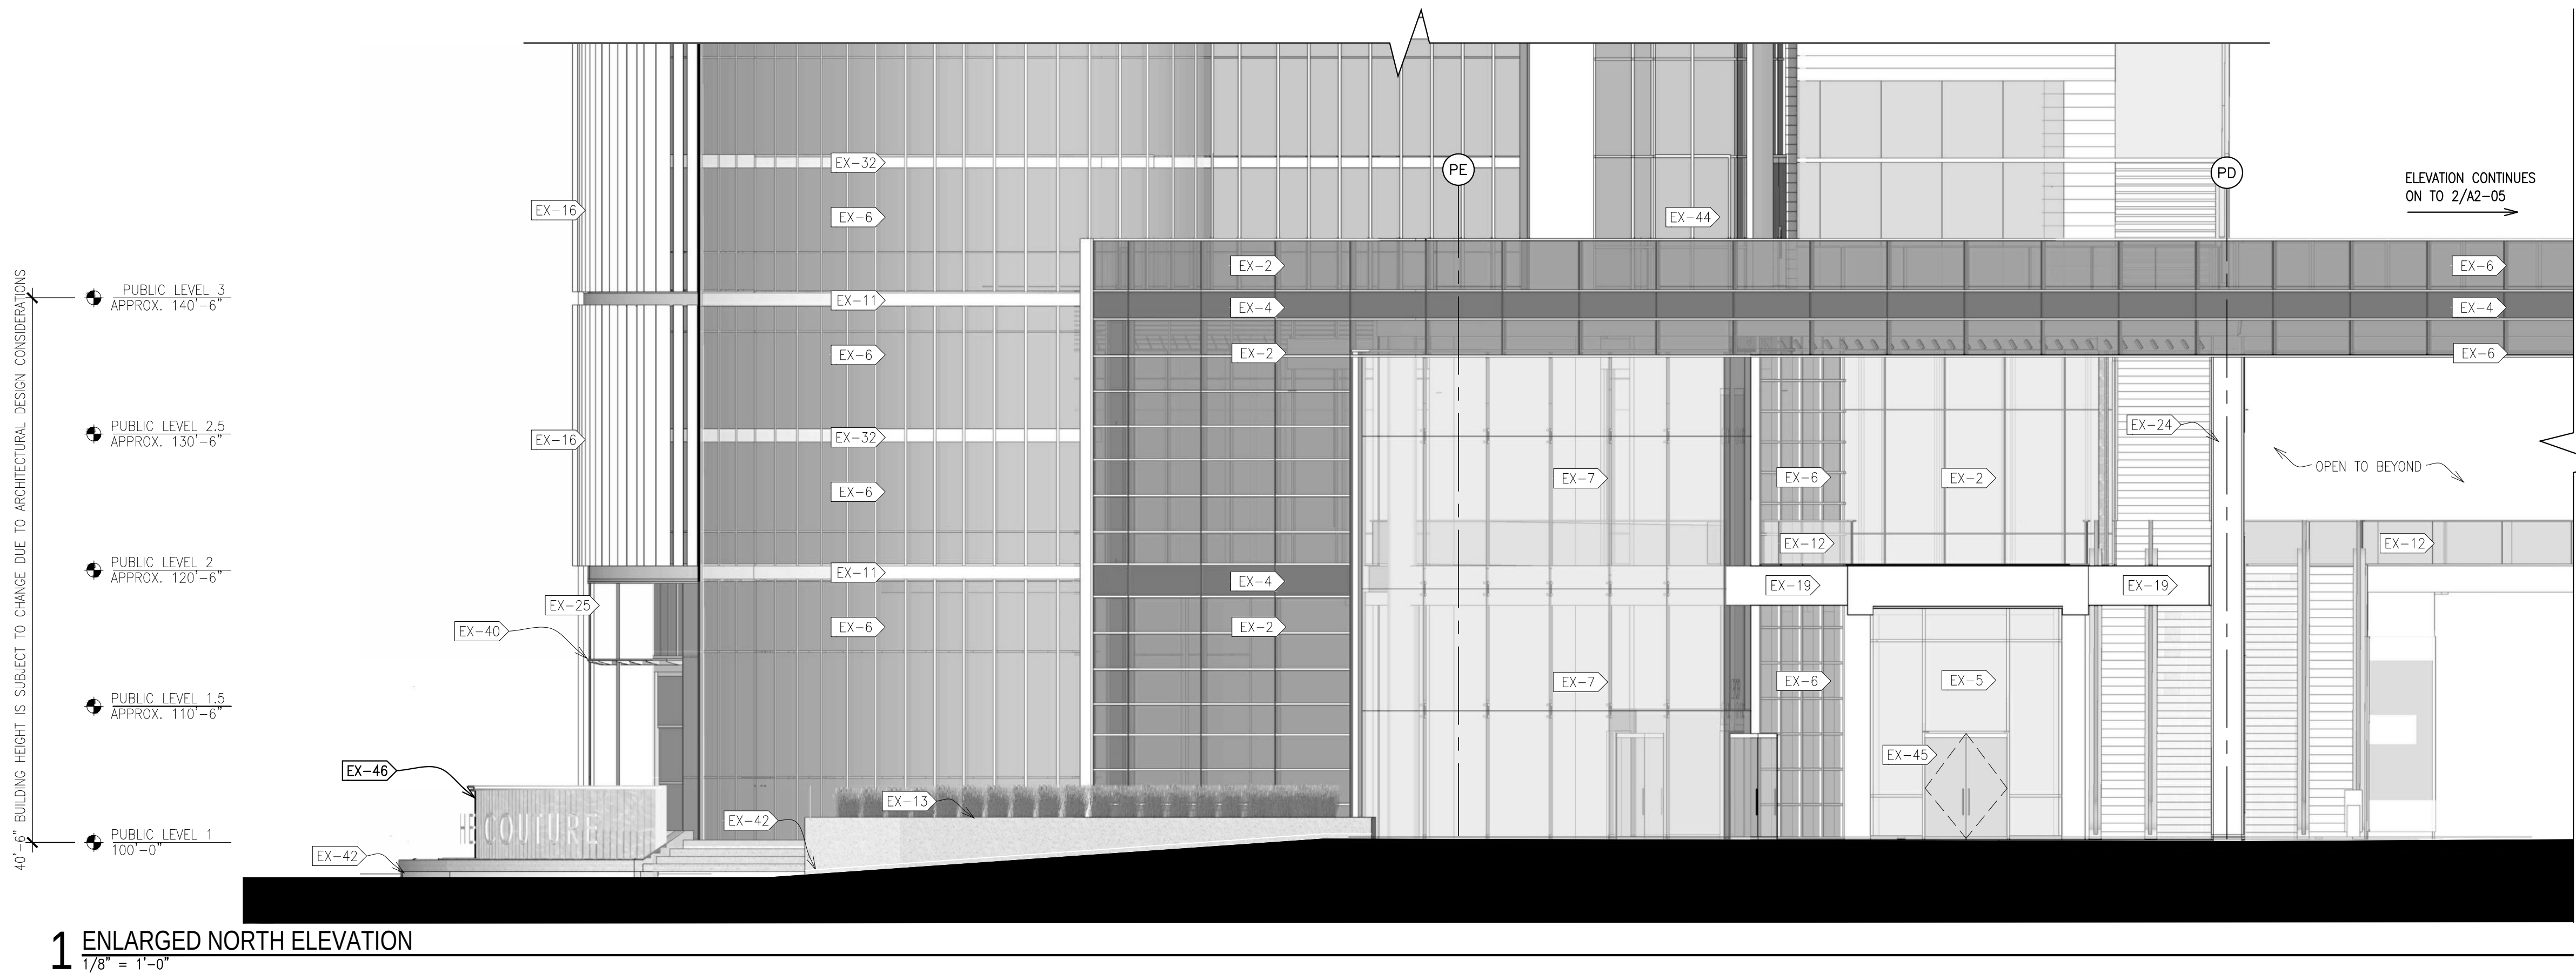

1 ENLARGED NORTH ELEVATION
1/8" = 1'-0"

DEVELOPMENT PLAN DOCUMENTS - NOT FOR CONSTRUCTION

DEVELOPMENT PLAN DOCUMENT SET

THE COUTURE


CC FILE NO. 161479
RCA Project No. 161007
Sheet Title
ENLARGED EXTERIOR
ELEVATIONS

Sheet No. A2-05

MICHIGAN STREET &
LINCOLN MEMORIAL BLVD
MILWAUKEE, WI 53202
Issue Date APRIL 3, 2017

Copyright
RINKA CHUNG ARCHITECTURE, INC.
756 North Milwaukee Street, Suite 200
Milwaukee, WI 53202
Telephone 414.431.8101

RINKA CHUNG
RINKA CHUNG ARCHITECTURE INC

 


EX-9 SWINGING TERRACE DOORS EX-19 ALUMINUM COMPOSITE PANEL FASCIA







EXTERIOR MATERIAL KEY:			
EX-1 PRE-CAST CONCRETE CLADDING	EX-10 HIGH SPEED COILING OVERHEAD DOOR W/ GLASS LITE	EX-20 CUSTOM LED LIGHT FIN W/ FROSTED ACRYLIC LENS AND FRAME	EX-31 CUSTOM VINYL GRAPHIC APPLIED TO GLASS
EX-2 CURTAIN WALL SYSTEM	EX-11 ALUMINUM COMPOSITE PANEL SLAB EDGE COVER	EX-21 LED SCREEN	EX-32 ALUMINUM COMPOSITE PANEL GLAZED INTO CURTAIN WALL SYSTEM (2) IN-SWINGING TERRACE DOORS "JULIET BALCONY"
EX-3 GLASS/METAL FIN	EX-12 STAINLESS STEEL AND GLASS GUARDRAIL SYSTEM W/ LED LIGHTING	EX-22 GLASS GUARDRAIL	EX-33 ALUMINUM COMPOSITE WALL ON MASONRY BACK UP
EX-4 CURTAIN WALL SYSTEM WITH SPANDREL GLASS	EX-13 STONE CLADDING WALL	EX-23 BACKLIT ARCHITECTURAL SIGNAGE PANEL	EX-34 PRE-CAST CLADDING WITH CURTAIN WALL SYSTEM
EX-5 EXTERIOR STOREFRONT SYSTEM	EX-14 PRE-FINISHED ARCHITECTURAL LOUVER	EX-24 CONCRETE COLUMN	EX-35 STAINLESS STEEL AND GLASS WINDBREAK SYSTEM
EX-6 WINDOW WALL SYSTEM	EX-15 EXTERIOR HOLLOW METAL EGRESS DOOR - PAINT	EX-25 ALUMINUM COMPOSITE WALL	EX-36 STAINED WOOD SCREEN WALL ATTACHED TO STOREFRONT SYSTEM
EX-7 STRUCTURAL GLASS SYSTEM	EX-16 ALUMINUM FIN MULLION EXTENSION	EX-26 ALUMINUM GRATING PANEL CLADDING SYSTEM	EX-37 BACKLIT ARCHITECTURAL SIGNAGE PANEL WITH STAINLESS BASE
EX-8 SLIDING ALUMINUM FRAMED GLASS DOORS "JULIET BALCONY"	EX-17 MOTORIZED OPERATING VERTICAL SLIDING DOOR	EX-27 ALUMINUM PERFORATED PANEL SYSTEM	EX-38 MOTORIZED OPERATING VERTICAL WINDBREAK SYSTEM
EX-9 SWINGING TERRACE DOORS	EX-18 PERFORATED METAL PANEL ON FRAME	EX-28 SUSPENDED UNDULATING ALUMINUM CEILING SYSTEM	
	EX-19 ALUMINUM COMPOSITE PANEL FASCIA	EX-29 DEFIS SYSTEM	
		EX-30 PRE-CAST CLADDING WALL SYSTEM	
			EX-40 PLATE STEEL CANOPY W/ STEEL TUBE SUPPORTS PAINTED
			EX-41 FREESTANDING WATER FEATURE
			EX-42 STONE WALL BASE LED LIGHT REVEAL
			EX-43 ALL GLASS ENTRY DOORS
			EX-44 ALUMINUM SLIDING DOOR
			EX-45 ALUMINUM AND GLASS ENTRY DOOR
			EX-46 PROJECT IDENTIFICATION SIGNAGE AND LIGHTED WATER FEATURE
			EX-47 CURTAIN WALL SYSTEM WITH CLEAR OR FROSTED GLASS
			EX-48 PLANTED VERTICAL GREEN SCREEN WALL PANELS
			EX-49 PRE-CAST CLADDING WALL SYSTEM OR METAL PANEL WALL SYSTEM

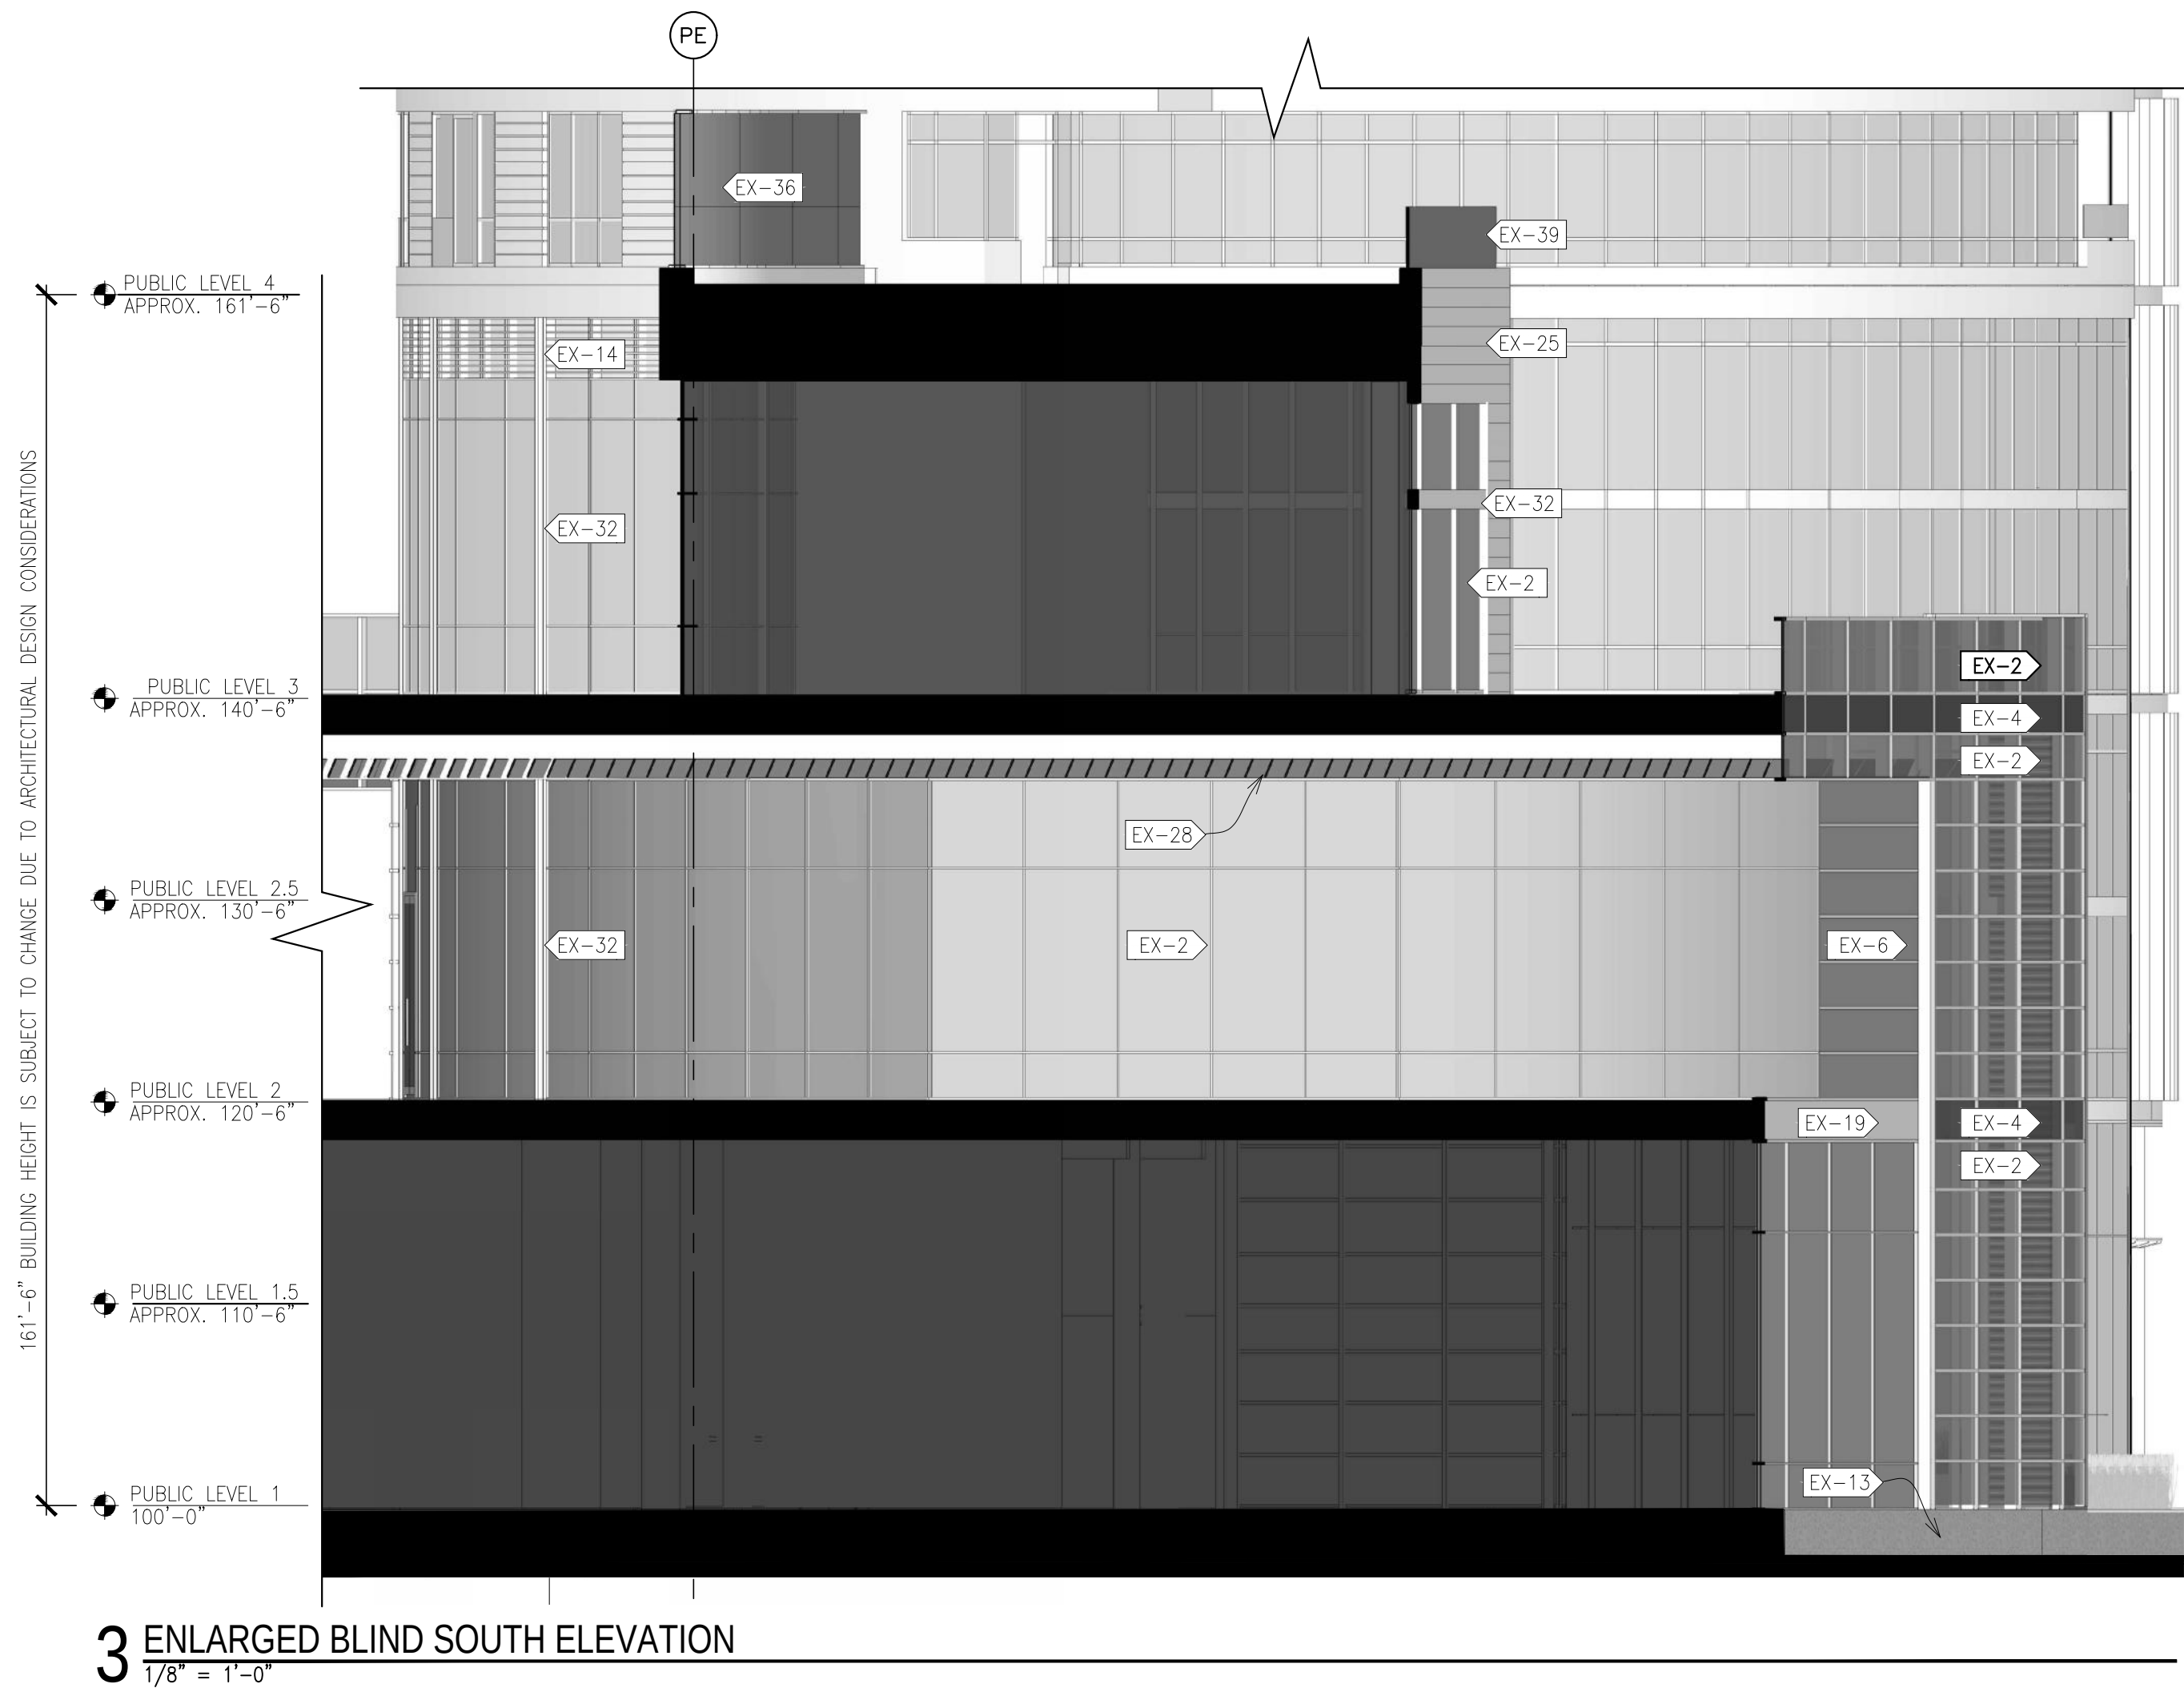


3 ENLARGED BLIND SOUTH ELEVATION
1/8" = 1'-0"

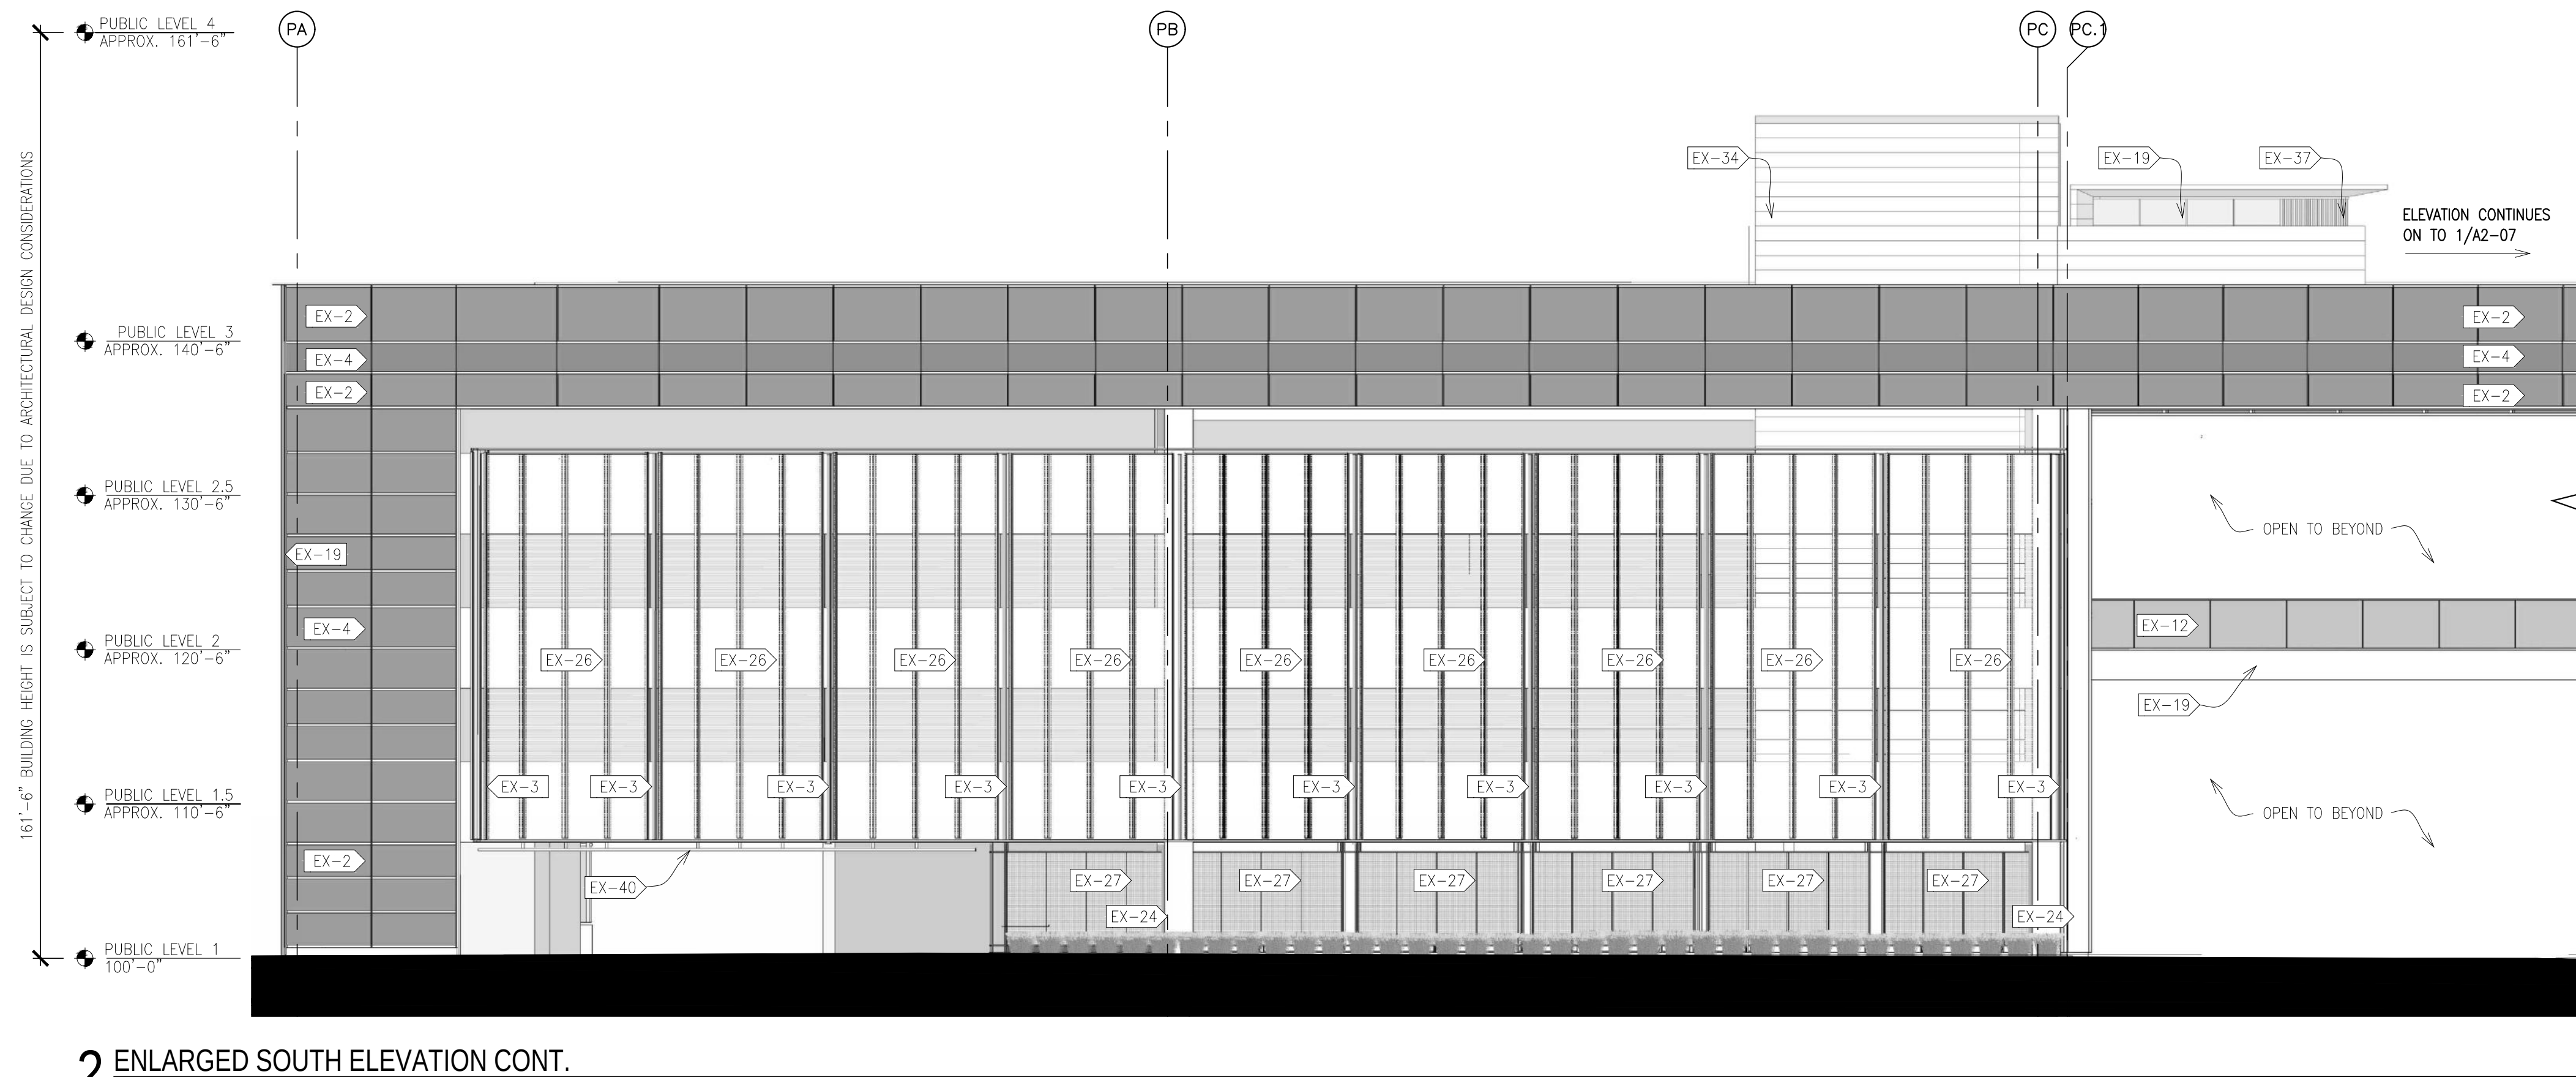

2 ENLARGED SOUTH ELEVATION CONT.
1/8" = 1'-0"





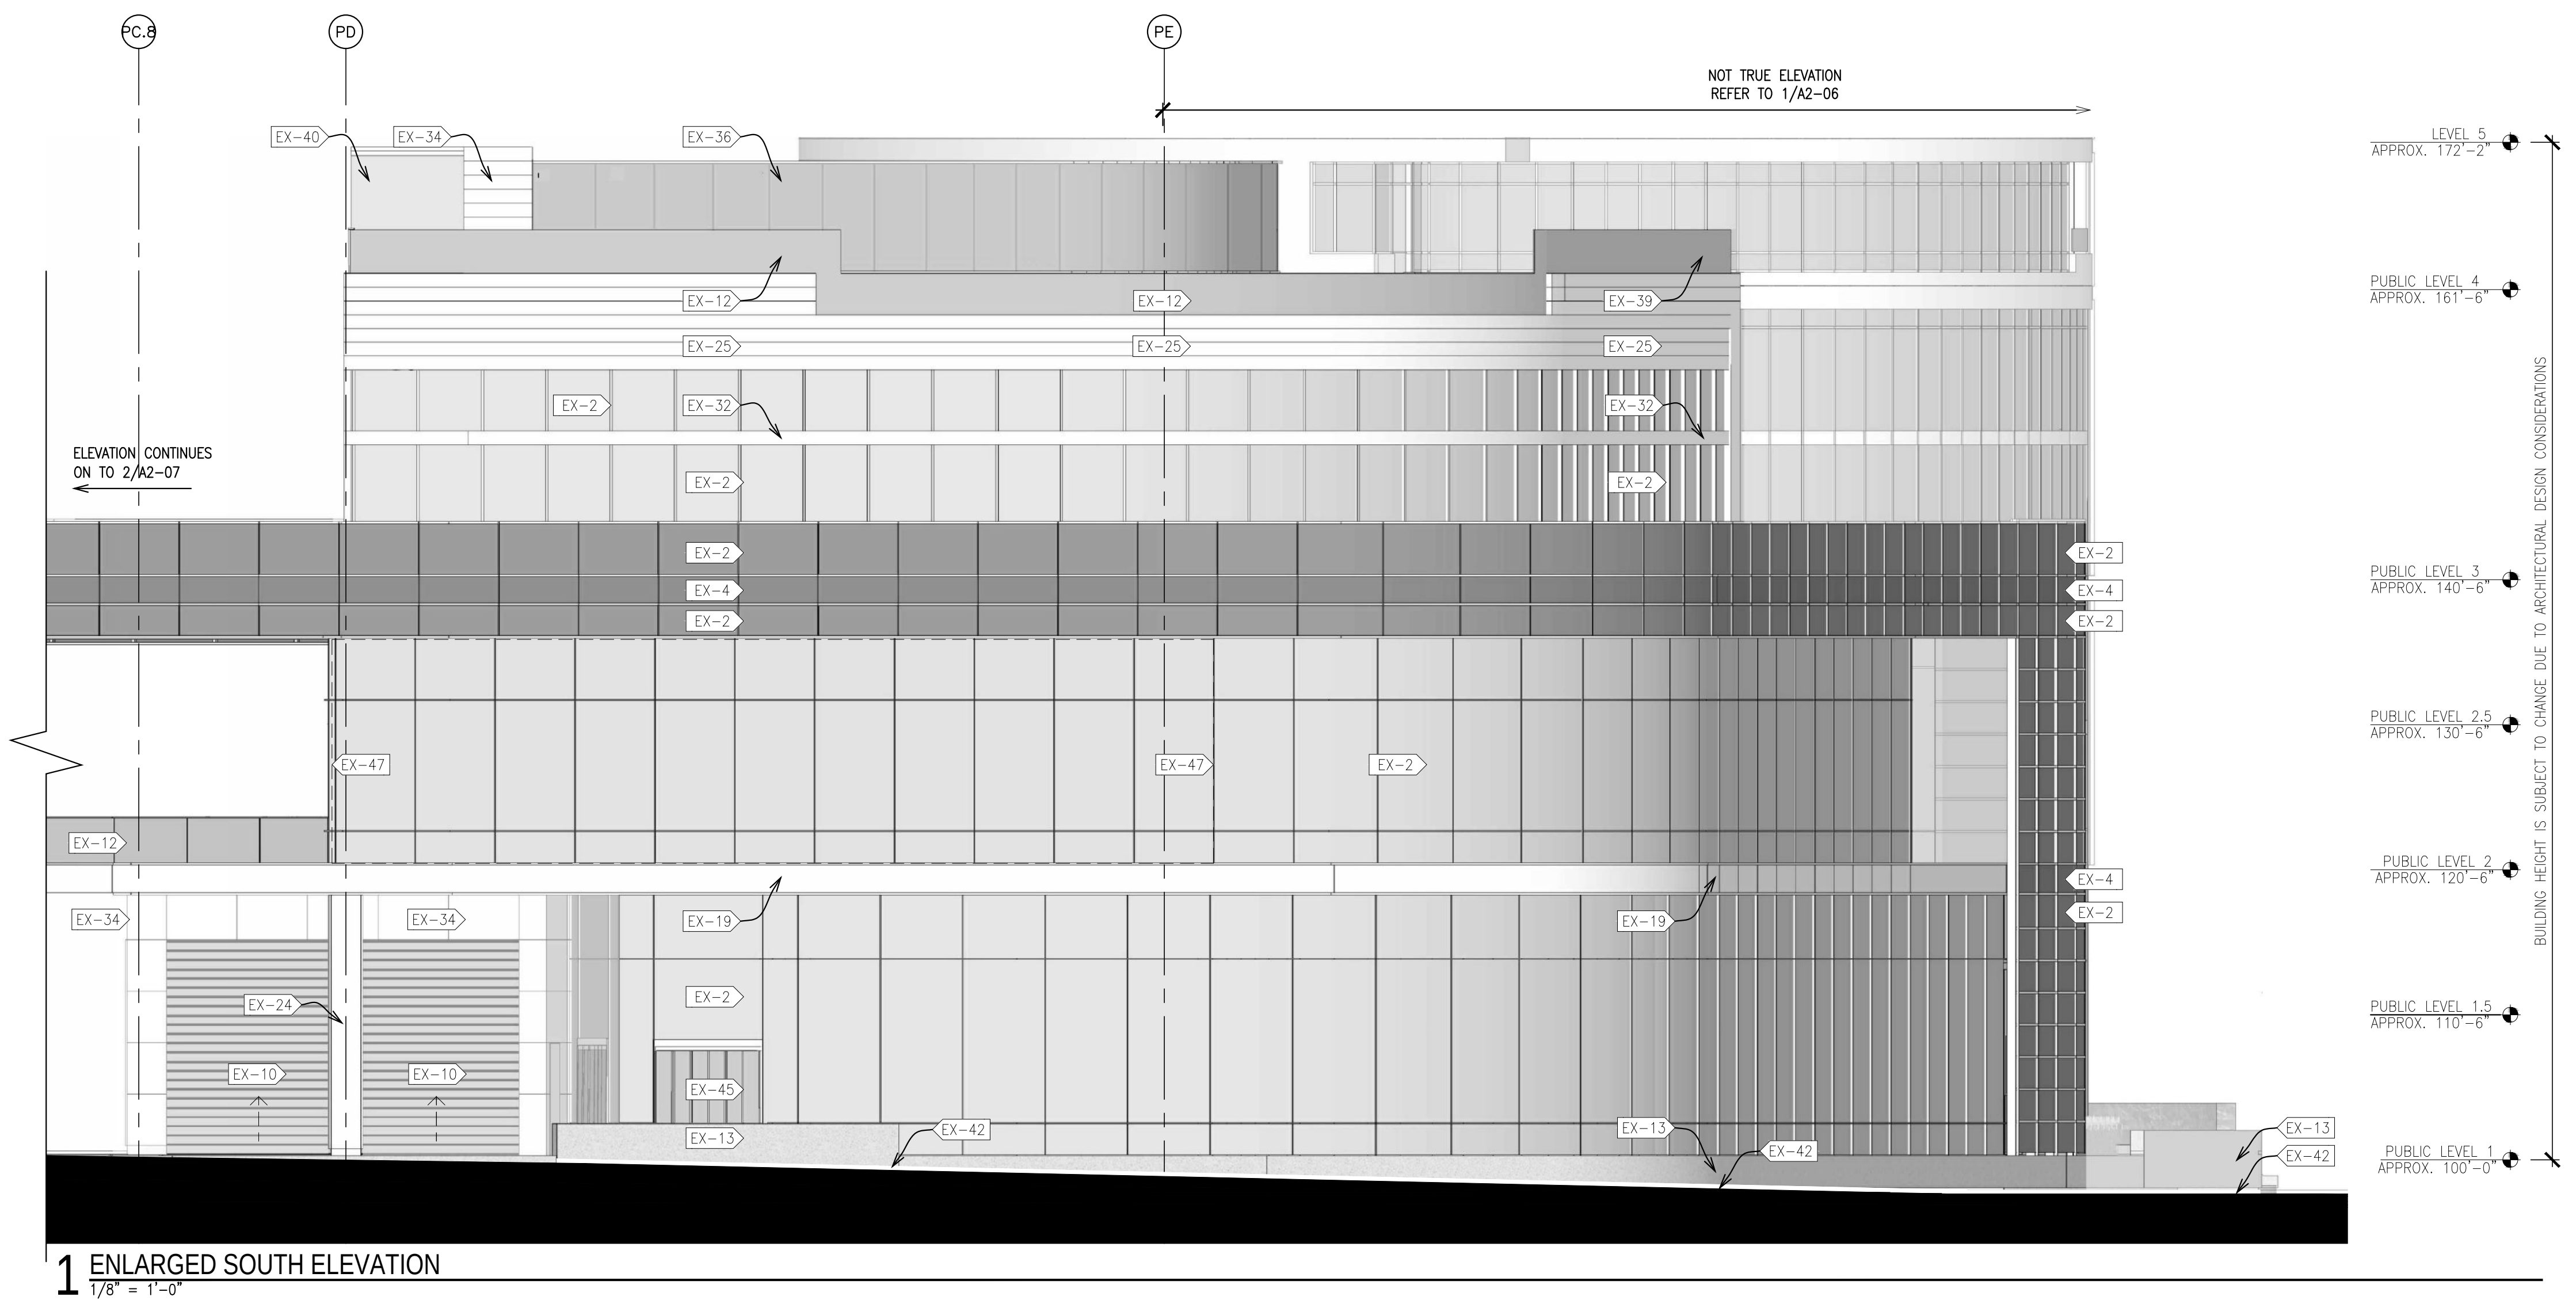



1 ENLARGED SOUTH ELEVATION
1/8" = 1'-0"

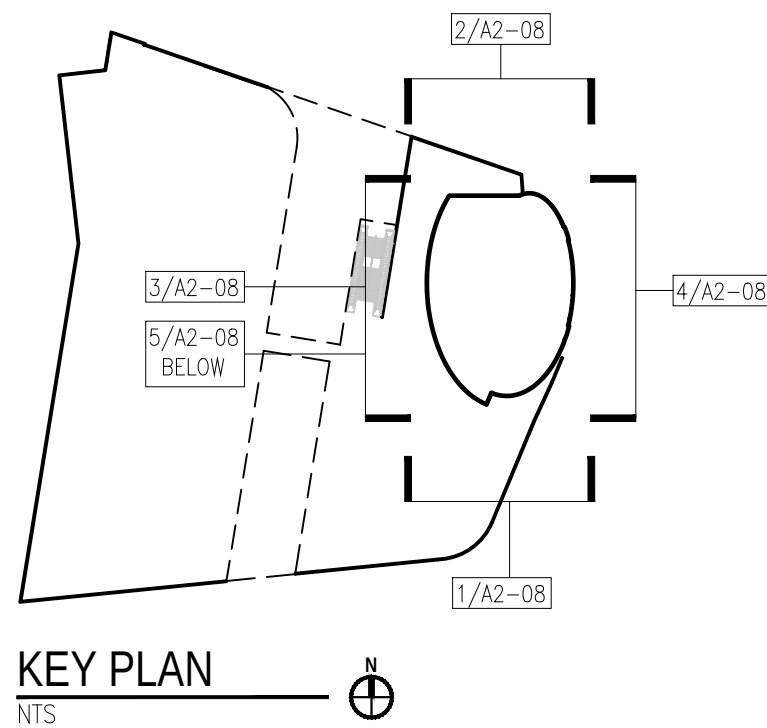

EXTERIOR MATERIAL KEY:


- | | | | | |
|--|---|---|---|---|
| EX-1> PRE-CAST CONCRETE CLADDING | EX-10> HIGH SPEED COILING OVERHEAD DOOR W/ GLASS LITE | EX-20> CUSTOM LED LIGHT FIN W/ FROSTED ACRYLIC LENS AND FRAME | EX-31> CUSTOM VINYL GRAPHIC APPLIED TO GLASS | EX-40> PLATE STEEL CANOPY W/ STEEL TUBE SUPPORTS PAINTED |
| EX-2> CURTAIN WALL SYSTEM | EX-11> ALUMINUM COMPOSITE PANEL SLAB EDGE COVER | EX-21> LED SCREEN | EX-32> ALUMINUM COMPOSITE PANEL GLAZED INTO CURTAIN WALL SYSTEM | EX-41> FREESTANDING WATER FEATURE |
| EX-3> GLASS/METAL FIN | EX-12> STAINLESS STEEL AND GLASS GUARDRAIL SYSTEM W/ LED LIGHTING | EX-22> GLASS GUARDRAIL | EX-33> (2) IN-SWINGING TERRACE DOORS "JULIET BALCONY" | EX-42> STONE WALL BASE LED LIGHT REVEAL |
| EX-4> CURTAIN WALL SYSTEM WITH SPANDREL GLASS | EX-13> STONE CLADDING WALL | EX-23> BACKLIT ARCHITECTURAL SIGNAGE PANEL | EX-34> ALUMINUM COMPOSITE WALL ON MASONRY BACK UP | EX-43> ALL GLASS ENTRY DOORS |
| EX-5> EXTERIOR STOREFRONT SYSTEM | EX-14> PRE-FINISHED ARCHITECTURAL LOUVER | EX-24> CONCRETE COLUMN | EX-35> PRE-CAST CLADDING WITH CURTAIN WALL SYSTEM | EX-44> ALUMINUM SLIDING DOOR |
| EX-6> WINDOW WALL SYSTEM | EX-15> EXTERIOR HOLLOW METAL EGRESS DOOR - PAINT | EX-25> ALUMINUM COMPOSITE WALL | EX-36> STAINLESS STEEL AND GLASS WINDBREAK SYSTEM | EX-45> ALUMINUM AND GLASS ENTRY DOOR |
| EX-7> STRUCTURAL GLASS SYSTEM | EX-16> ALUMINUM FIN MULLION EXTENSION | EX-26> ALUMINUM GRATING PANEL CLADDING | EX-37> STAINED WOOD SCREEN WALL ATTACHED TO STOREFRONT SYSTEM | EX-46> PROJECT IDENTIFICATION SIGNAGE AND LIGHTED WATER FEATURE |
| EX-8> SLIDING ALUMINUM FRAMED GLASS DOORS "JULIET BALCONY" | EX-17> MOTORIZED OPERATING VERTICAL SLIDING DOOR | EX-27> ALUMINUM PERFORATED PANEL SYSTEM | EX-38> BACKLIT ARCHITECTURAL SIGNAGE PANEL WITH STAINLESS BASE | EX-47> CURTAIN WALL SYSTEM WITH CLEAR OR FROSTED GLASS |
| EX-9> SWINGING TERRACE DOORS | EX-18> PERFORATED METAL PANEL ON FRAME | EX-28> SUSPENDED UNDULATING ALUMINUM CEILING SYSTEM | EX-39> MOTORIZED OPERATING VERTICAL WINDBREAK SYSTEM | EX-48> PLANTED VERTICAL GREEN SCREEN WALL PANELS |
| | EX-19> ALUMINUM COMPOSITE PANEL FASCIA | EX-29> DEFIS SYSTEM | | EX-49> PRE-CAST CLADDING WALL SYSTEM OR METAL PANEL WALL SYSTEM |
| | | EX-30> PRE-CAST CLADDING WALL SYSTEM | | |

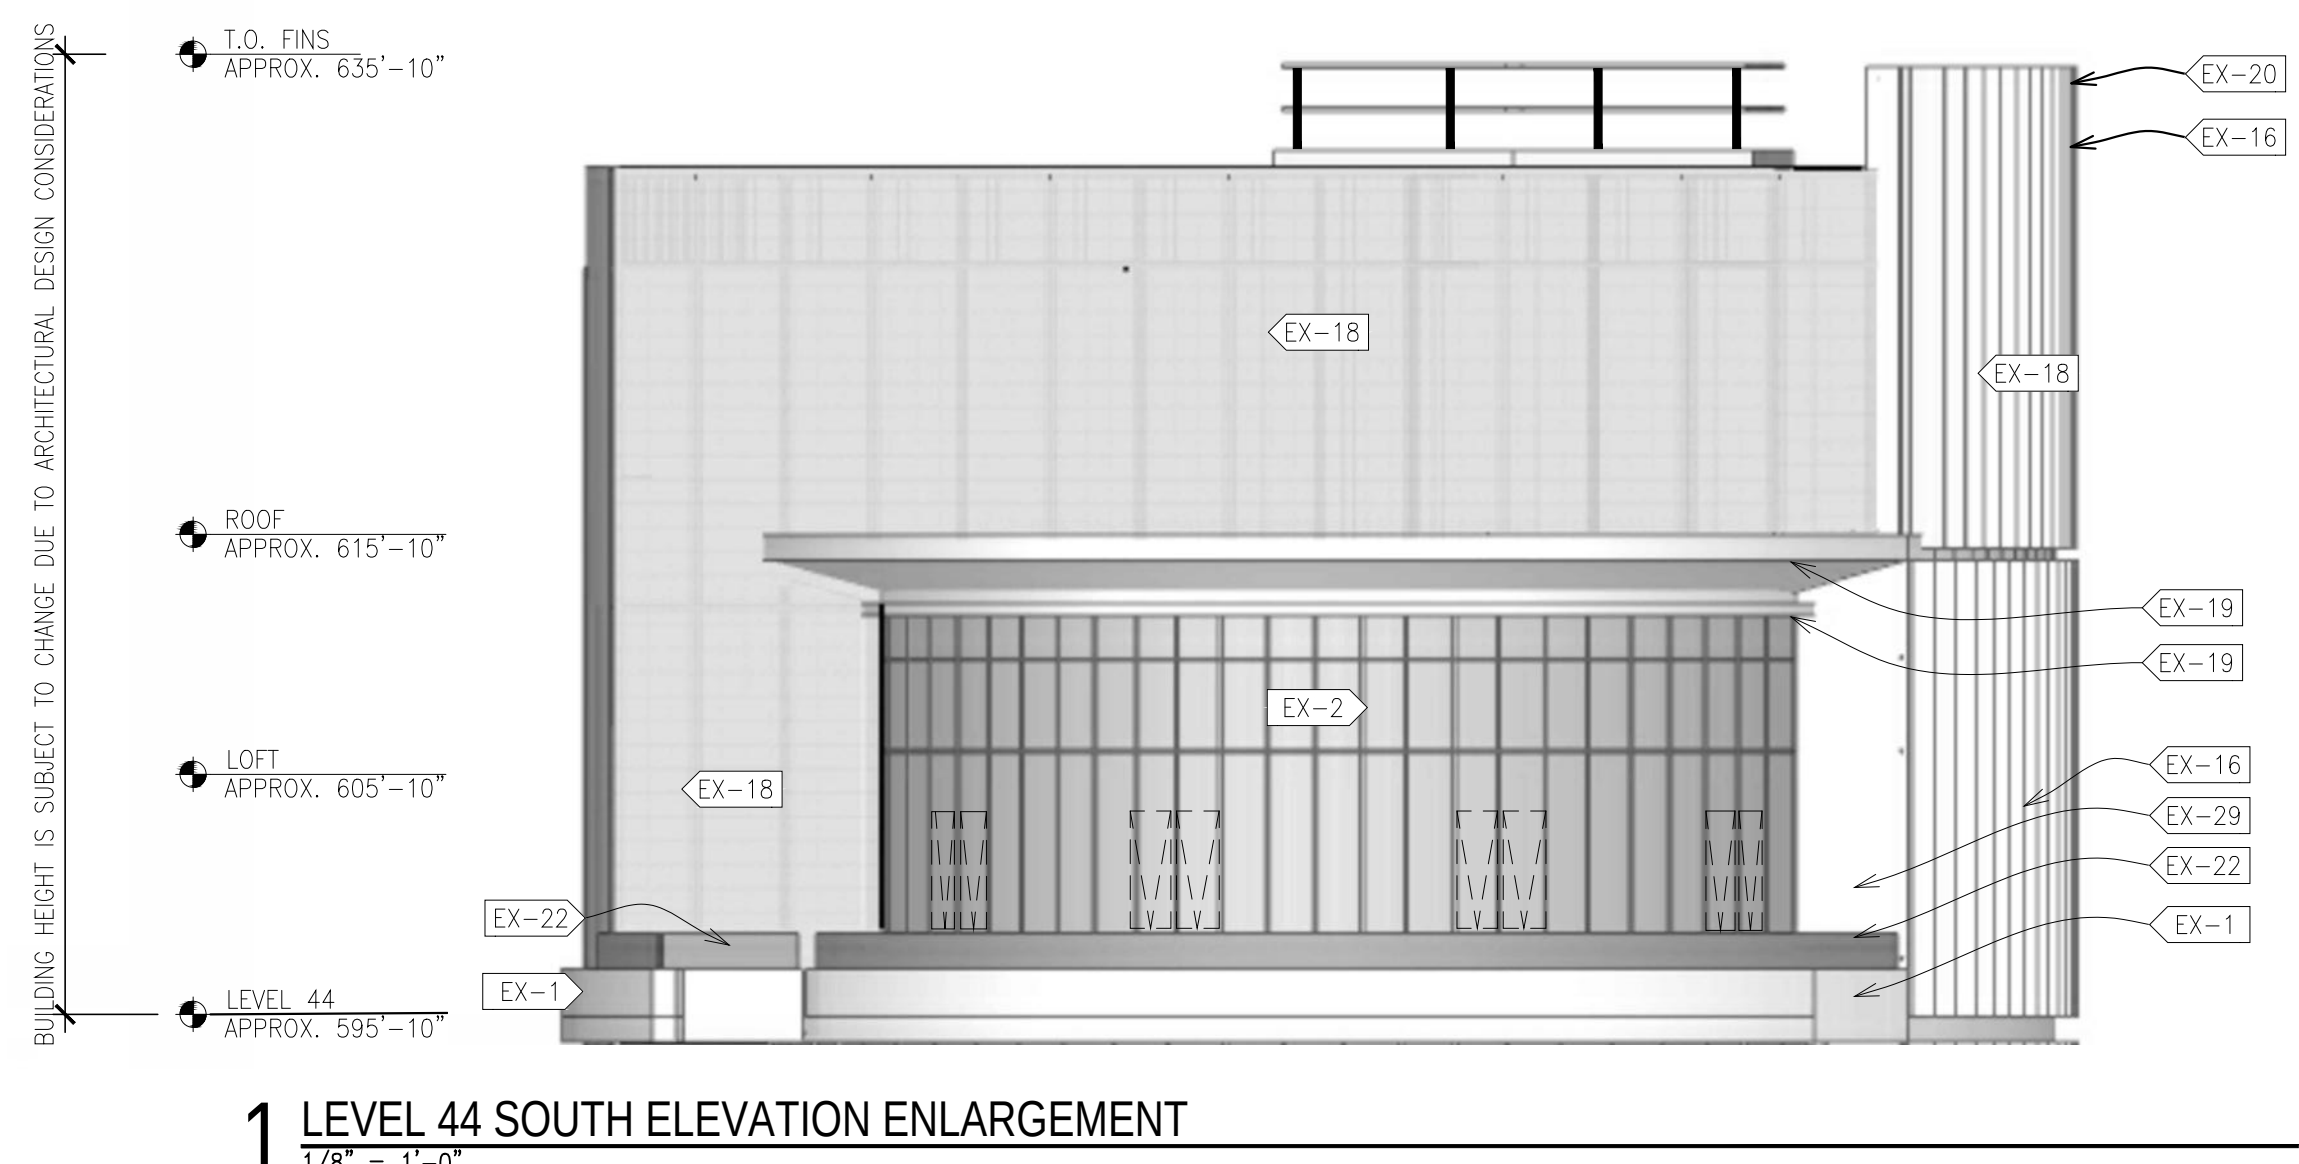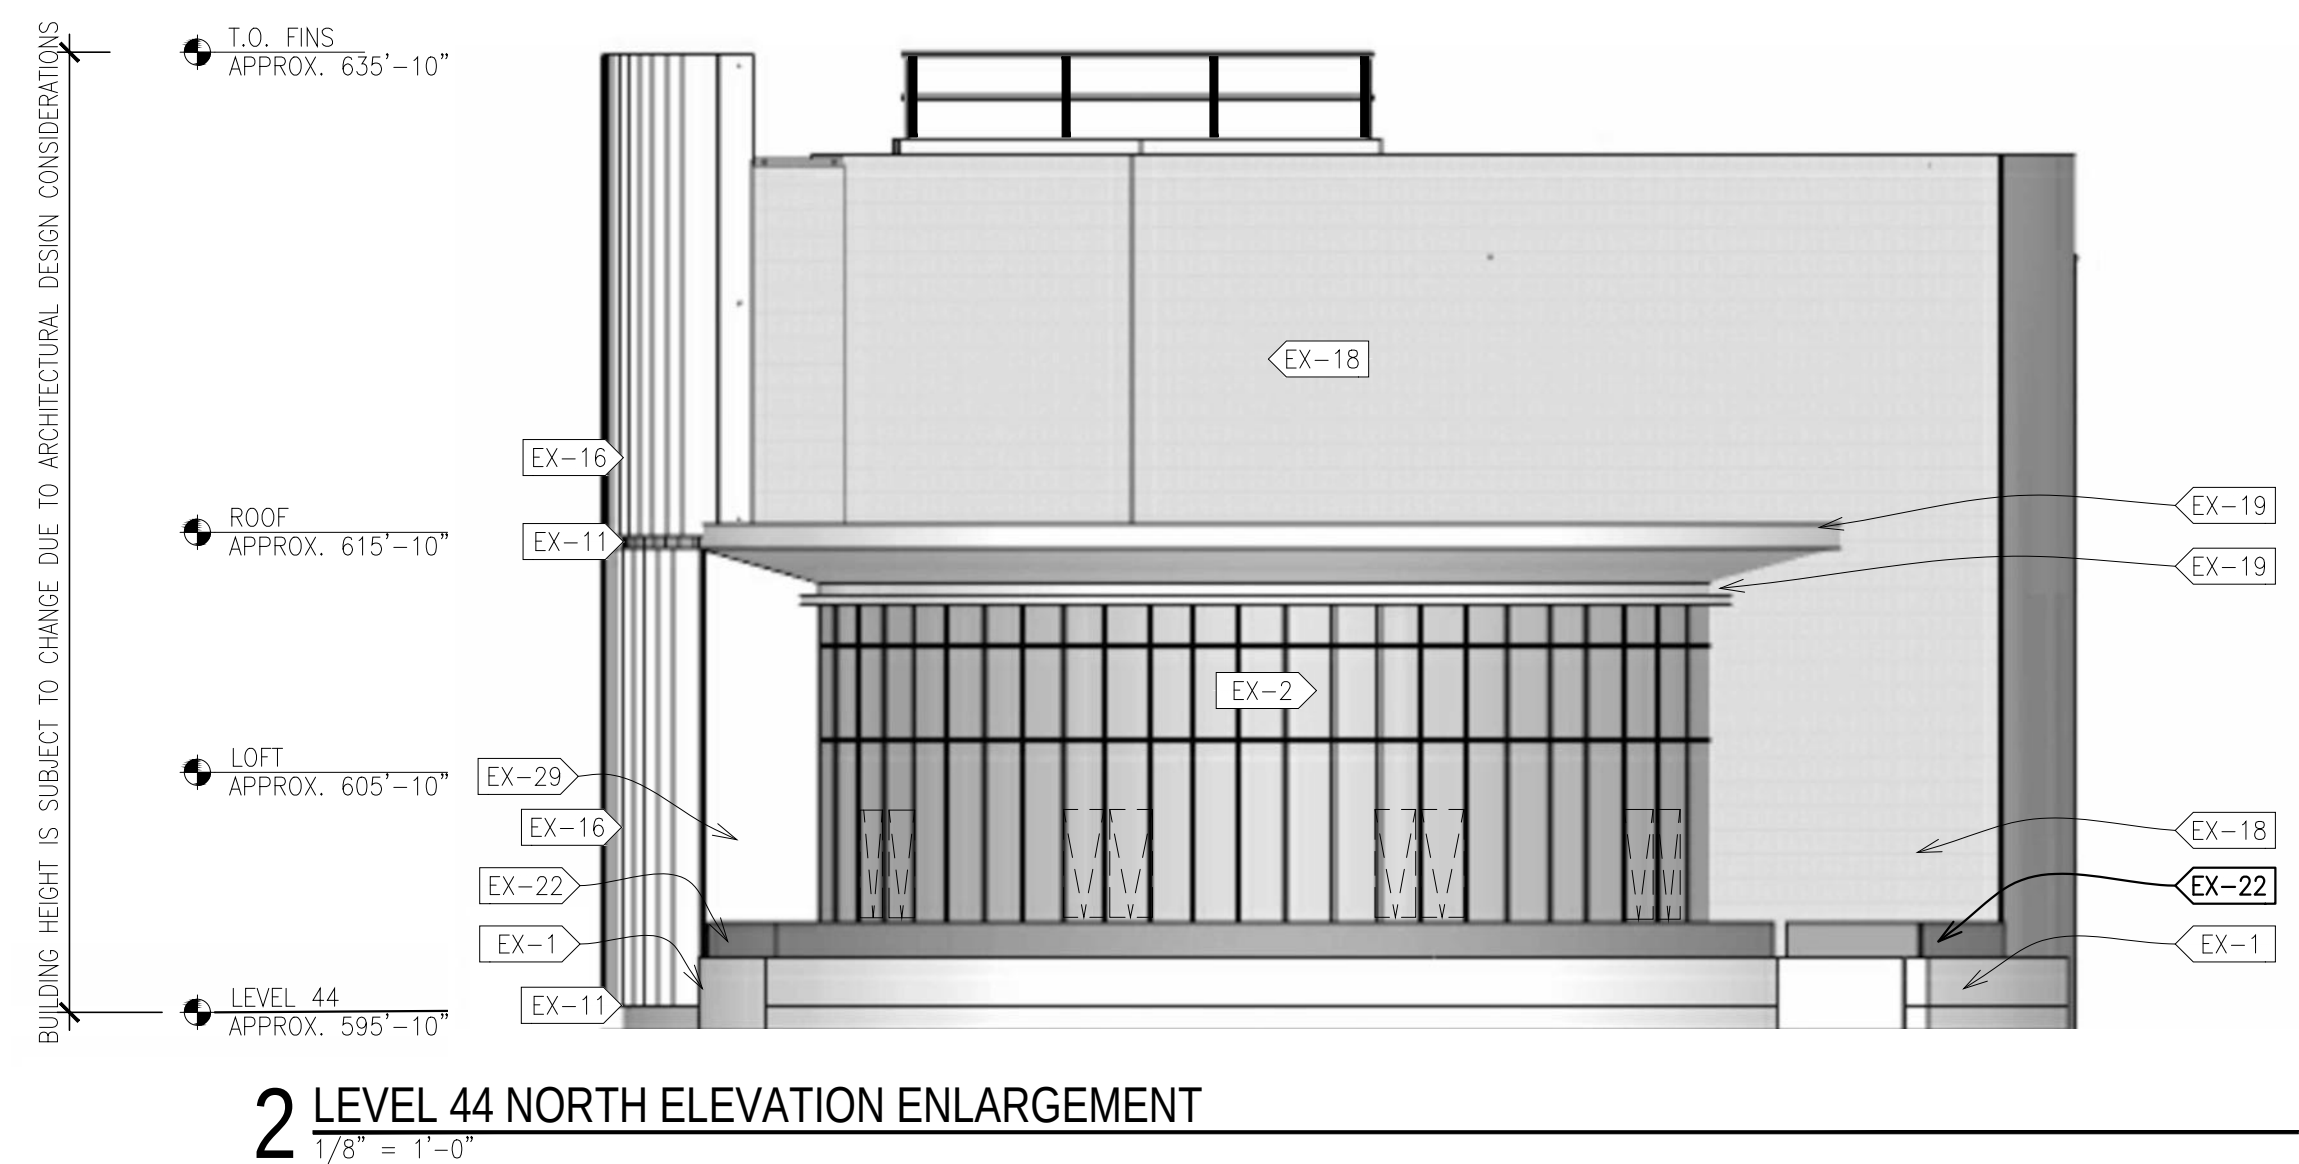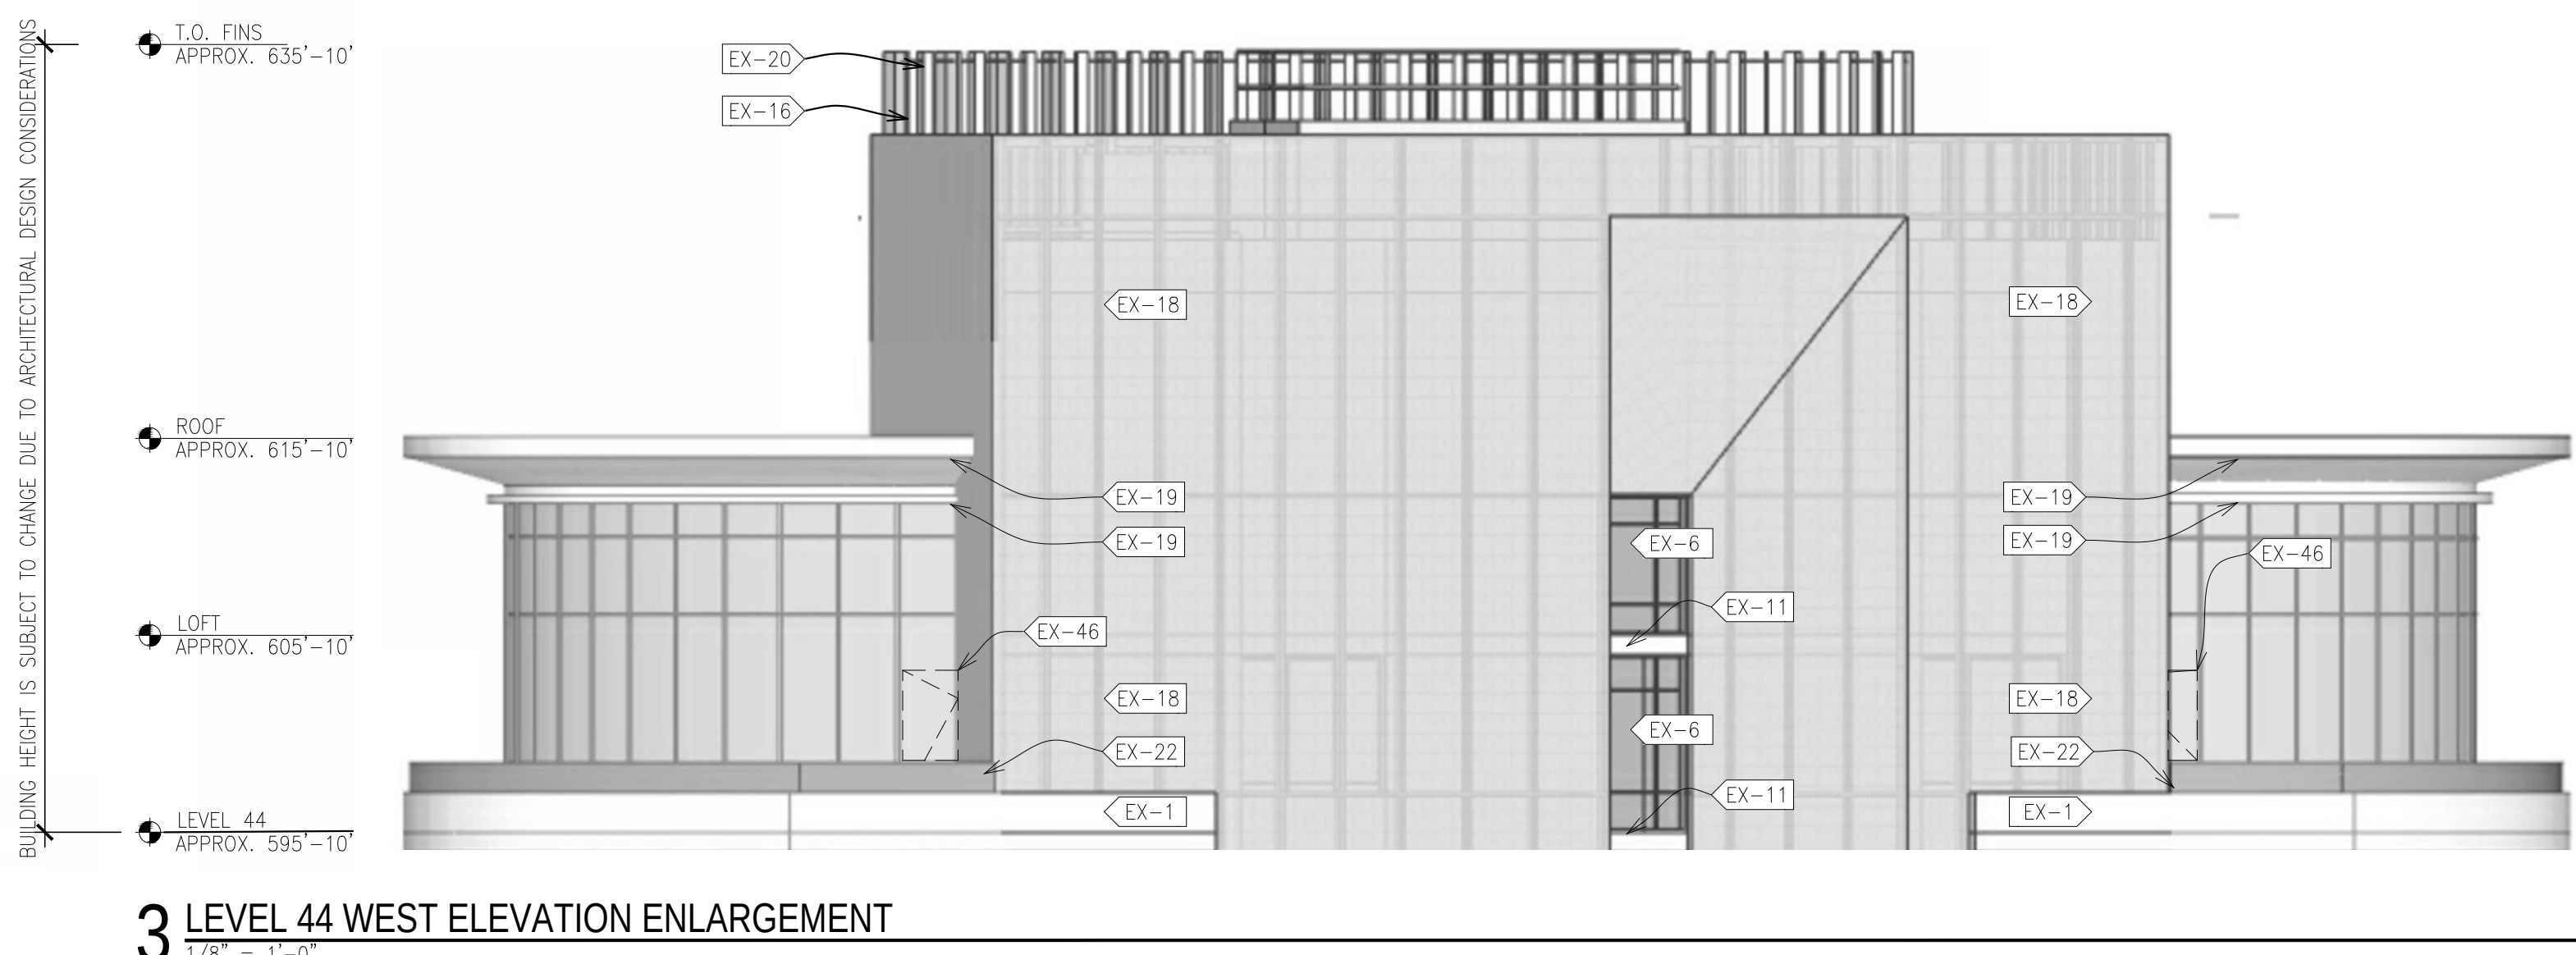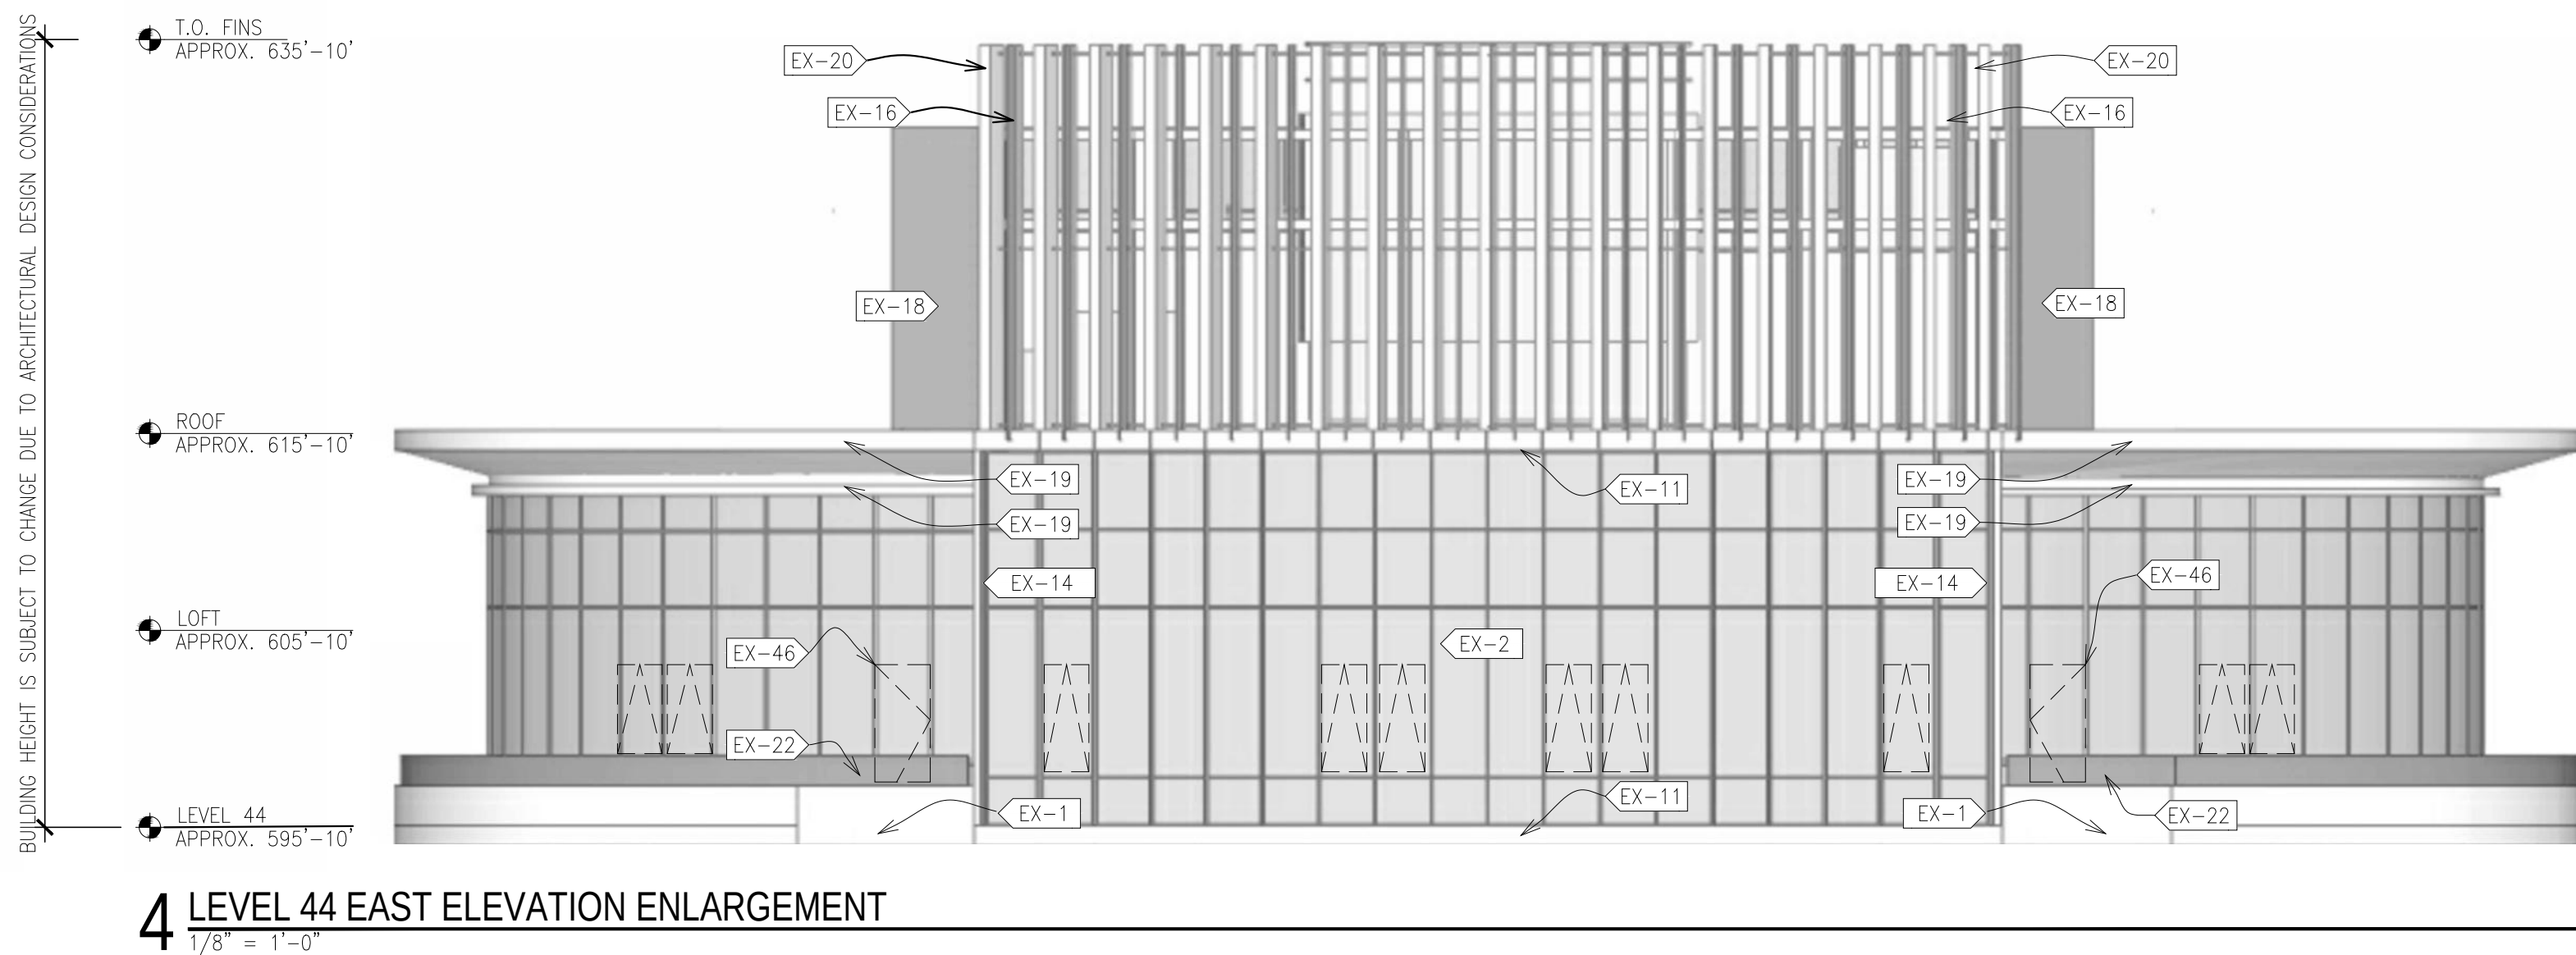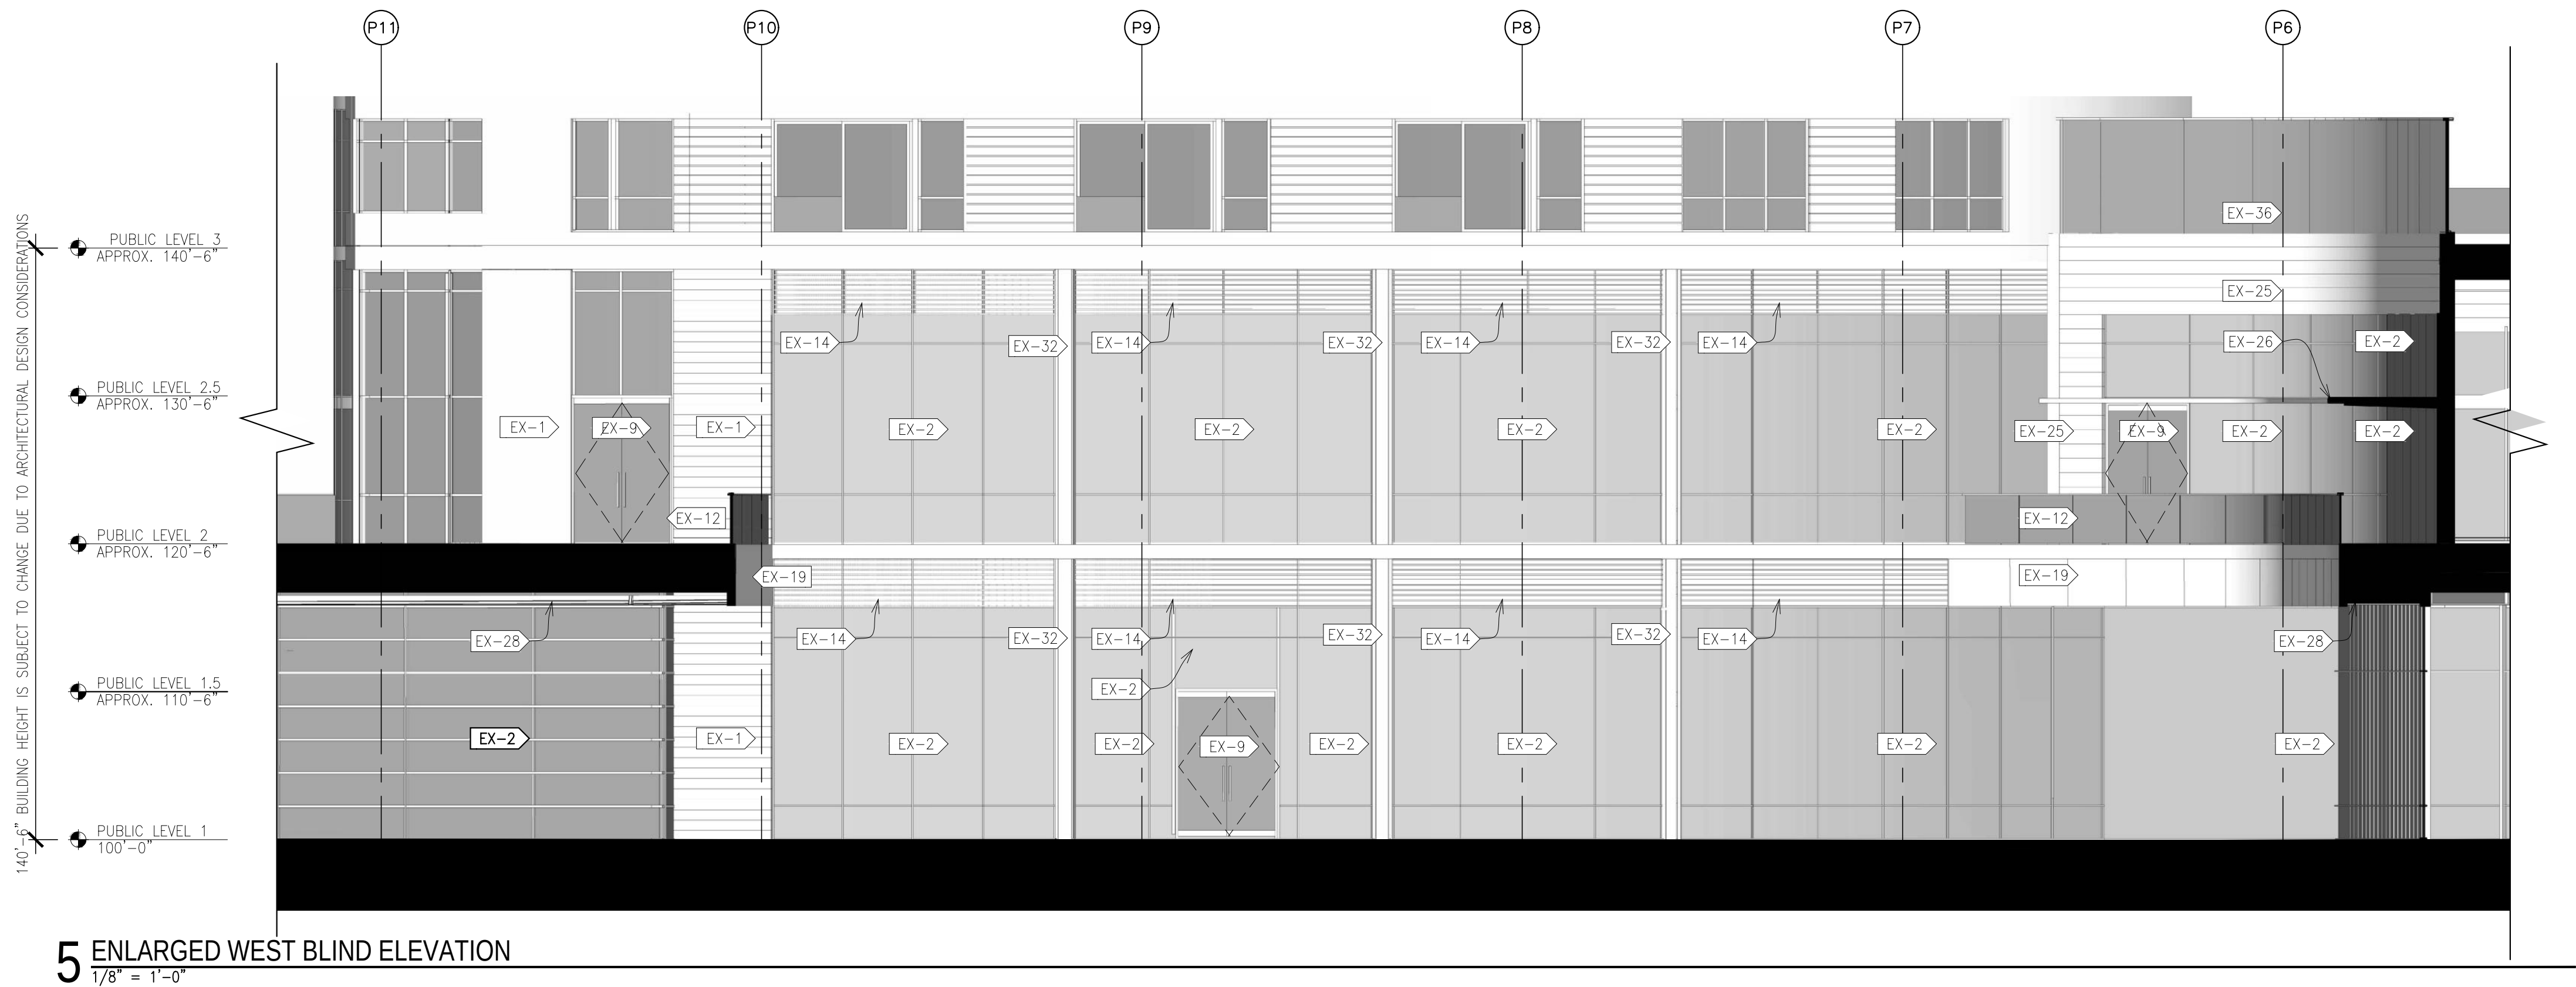

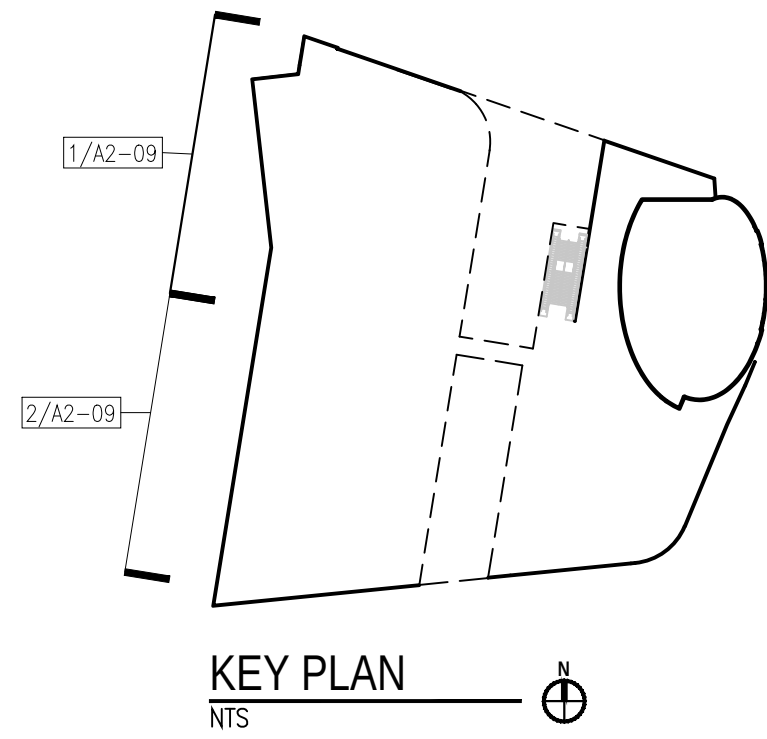


EXTERIOR MATERIAL KEY:

EX-1> PRE-CAST CONCRETE CLADDING	EX-10> HIGH SPEED COILING OVERHEAD DOOR W/ GLASS LITE	EX-20> CUSTOM LED LIGHT FIN W/ FROSTED ACRYLIC LENS AND FRAME	EX-31> CUSTOM VINYL GRAPHIC APPLIED TO GLASS	EX-40> PLATE STEEL CANOPY W/ STEEL TUBE SUPPORTS PAINTED
EX-2> CURTAIN WALL SYSTEM	EX-11> ALUMINUM COMPOSITE PANEL SLAB EDGE COVER	EX-21> LED SCREEN	EX-32> ALUMINUM COMPOSITE PANEL GLAZED INTO CURTAIN WALL SYSTEM	EX-41> FREESTANDING WATER FEATURE
EX-3> GLASS/METAL FIN	EX-12> STAINLESS STEEL AND GLASS GUARDRAIL SYSTEM W/ LED LIGHTING	EX-22> GLASS GUARDRAIL	EX-33> (2) IN-SWINGING TERRACE DOORS "JULIET BALCONY"	EX-42> STONE WALL BASE LED LIGHT REVEAL
EX-4> CURTAIN WALL SYSTEM WITH SPANDREL GLASS	EX-13> STONE CLADDING WALL	EX-23> BACKLIT ARCHITECTURAL SIGNAGE PANEL	EX-34> ALUMINUM COMPOSITE WALL ON MASONRY BACK UP	EX-43> ALL GLASS ENTRY DOORS
EX-5> EXTERIOR STOREFRONT SYSTEM	EX-14> PRE-FINISHED ARCHITECTURAL LOUVER	EX-24> CONCRETE COLUMN	EX-35> PRE-CAST CLADDING WITH CURTAIN WALL SYSTEM	EX-44> ALUMINUM SLIDING DOOR
EX-6> WINDOW WALL SYSTEM	EX-15> EXTERIOR HOLLOW METAL EGRESS DOOR - PAINT	EX-25> ALUMINUM COMPOSITE WALL	EX-36> STAINLESS STEEL AND GLASS WINDBREAK SYSTEM	EX-45> ALUMINUM AND GLASS ENTRY DOOR
EX-7> STRUCTURAL GLASS SYSTEM	EX-16> ALUMINUM FIN MULLION EXTENSION	EX-26> ALUMINUM GRATING PANEL CLADDING SYSTEM	EX-37> STAINED WOOD SCREEN WALL ATTACHED TO STOREFRONT SYSTEM	EX-46> PROJECT IDENTIFICATION SIGNAGE AND LIGHTED WATER FEATURE
EX-8> SLIDING ALUMINUM FRAMED GLASS DOORS "JULIET BALCONY"	EX-17> MOTORIZED OPERATING VERTICAL SLIDING DOOR	EX-27> ALUMINUM PERFORATED PANEL SYSTEM	EX-38> BACKLIT ARCHITECTURAL SIGNAGE PANEL WITH STAINLESS BASE	EX-47> CURTAIN WALL SYSTEM WITH CLEAR OR FROSTED GLASS
EX-9> SWINGING TERRACE DOORS	EX-18> PERFORATED METAL PANEL ON FRAME	EX-28> SUSPENDED UNDULATING ALUMINUM CEILING SYSTEM	EX-39> MOTORIZED OPERATING VERTICAL WINDBREAK SYSTEM	EX-48> PLANTED VERTICAL GREEN SCREEN WALL PANELS
	EX-19> ALUMINUM COMPOSITE PANEL FASCIA	EX-29> DEFS SYSTEM		EX-49> PRE-CAST CLADDING WALL SYSTEM OR METAL PANEL WALL SYSTEM
		EX-30> PRE-CAST CLADDING WALL SYSTEM		

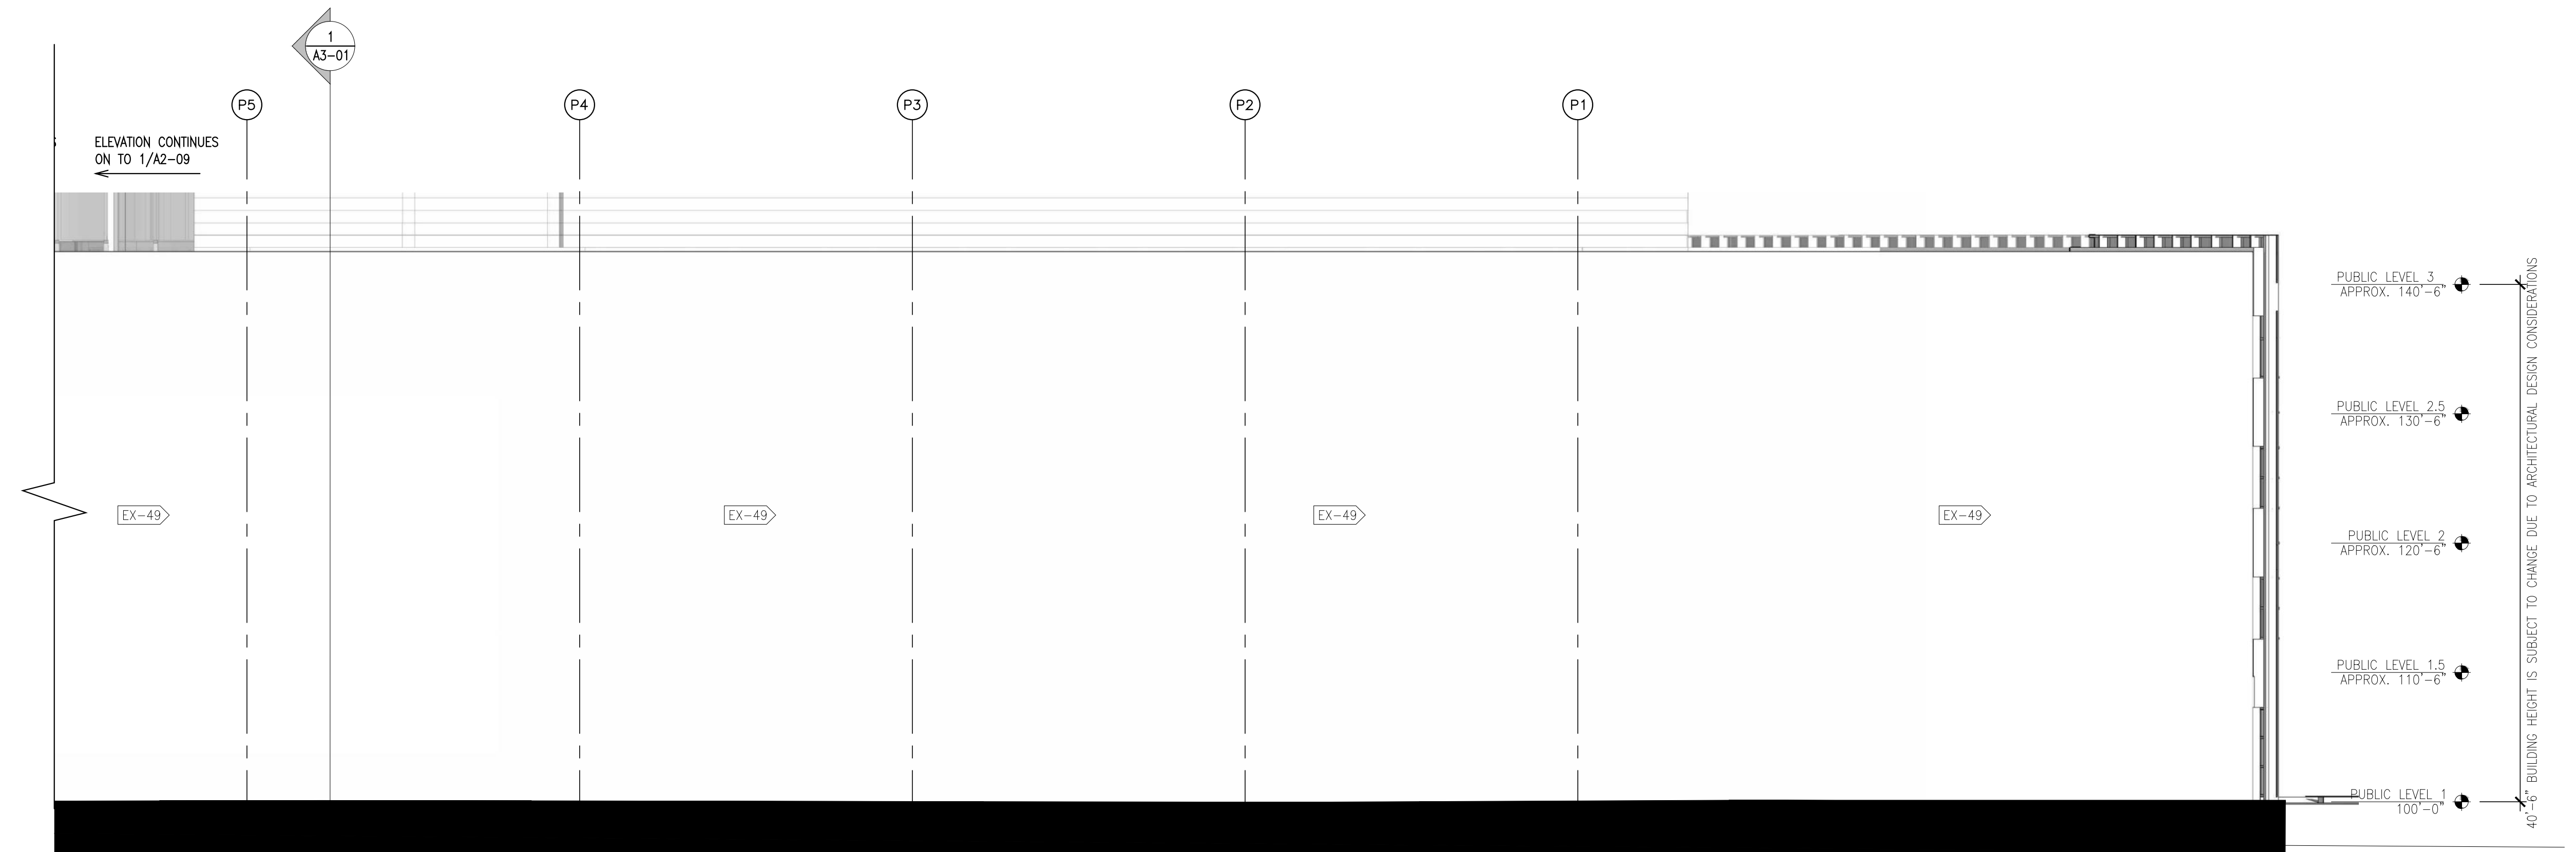

2 ENLARGED WEST ELEVATION CONT.
1/8" = 1'-0"

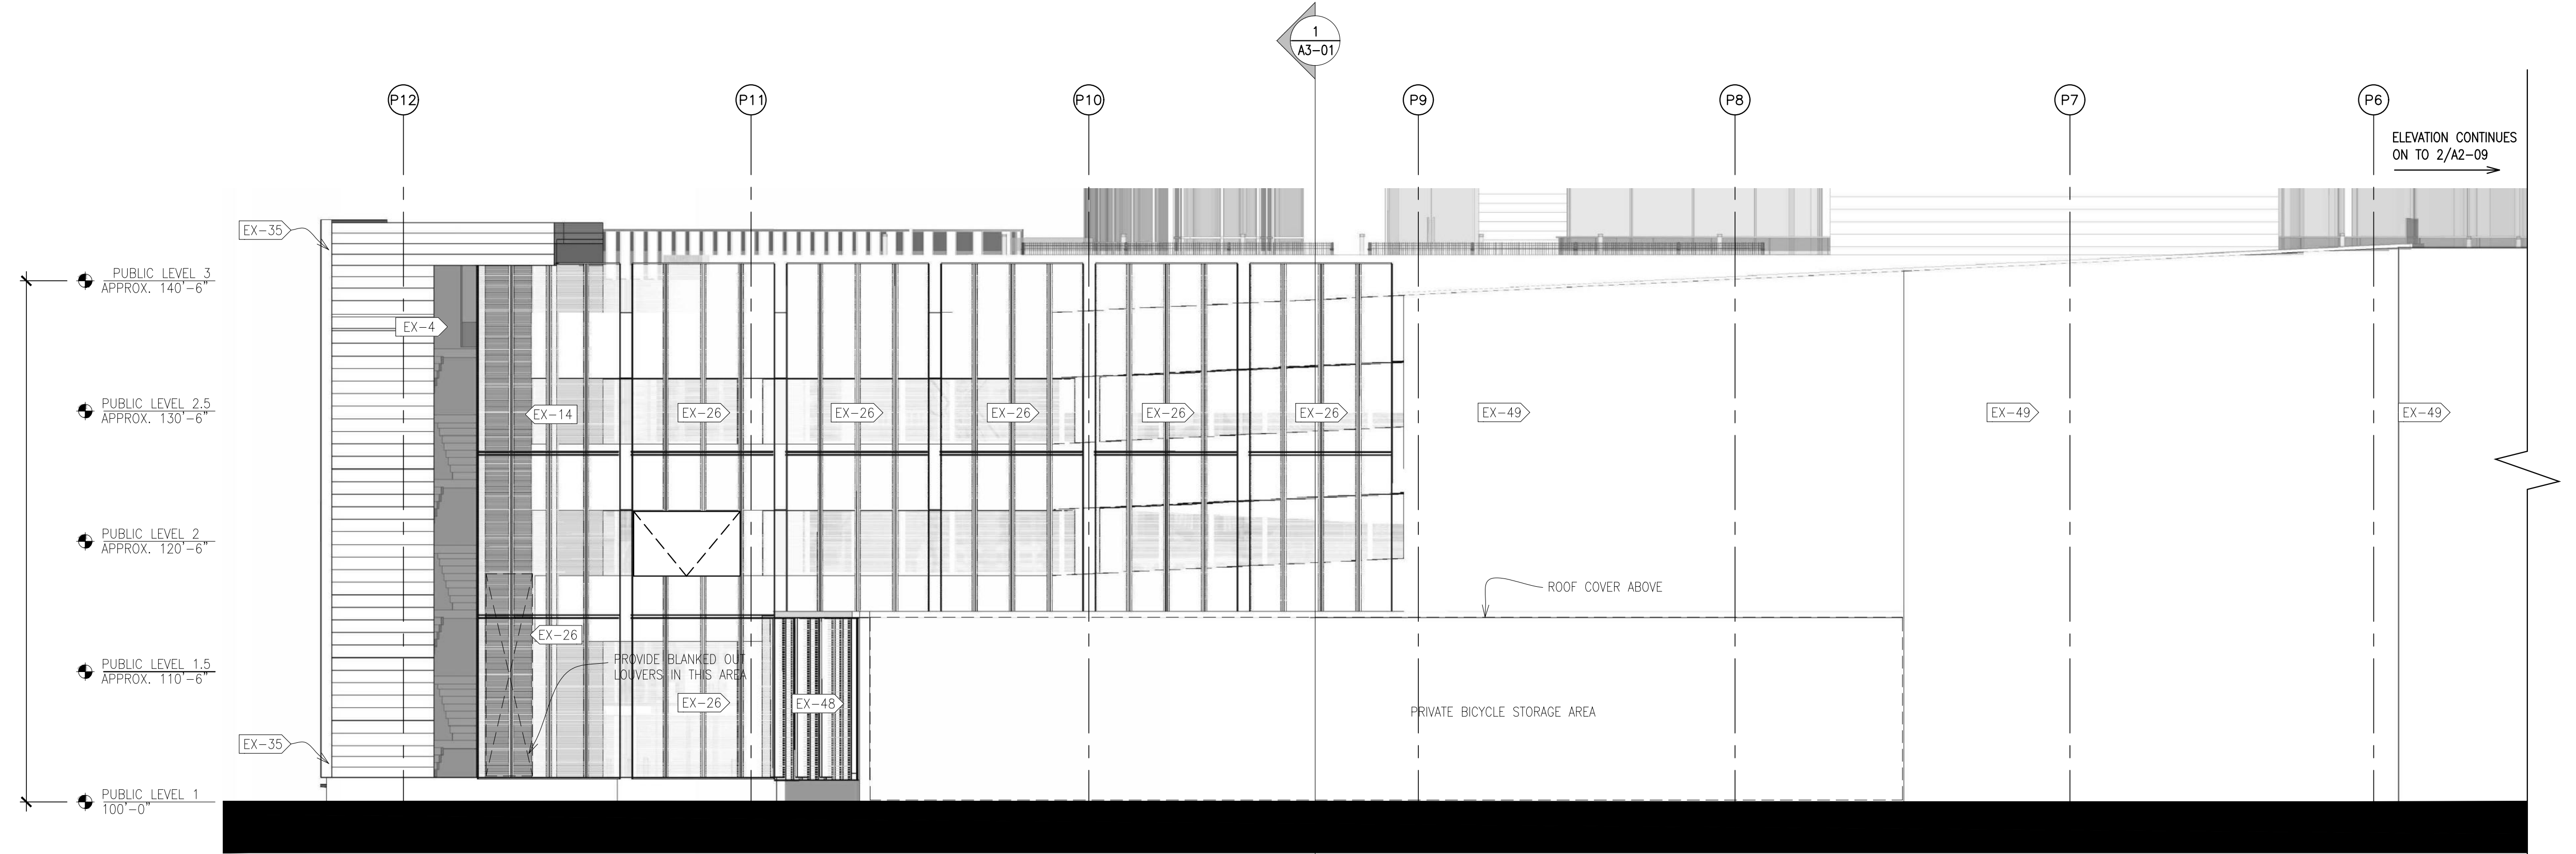

1 ENLARGED WEST ELEVATION
1/8" = 1'-0"

DEVELOPMENT PLAN DOCUMENTS - NOT FOR CONSTRUCTION

DEVELOPMENT PLAN DOCUMENT SET

THE COUTURE

CC FILE NO. 161479
RCA Project No. 161007
Sheet Title




ENLARGED EXTERIOR
ELEVATIONS

MICHIGAN STREET &
LINCOLN MEMORIAL BLVD
MILWAUKEE, WI 53202
Issue Date APRIL 3, 2017

Copyright
© RINKA|CHUNG Architecture, Inc.
756 North Milwaukee Street, Suite 200
Milwaukee, Wisconsin 53202
Telephone: 414.333.1531

RINKA|CHUNG
RINKA|CHUNG ARCHITECTURE INC.

Sheet No. A2-09

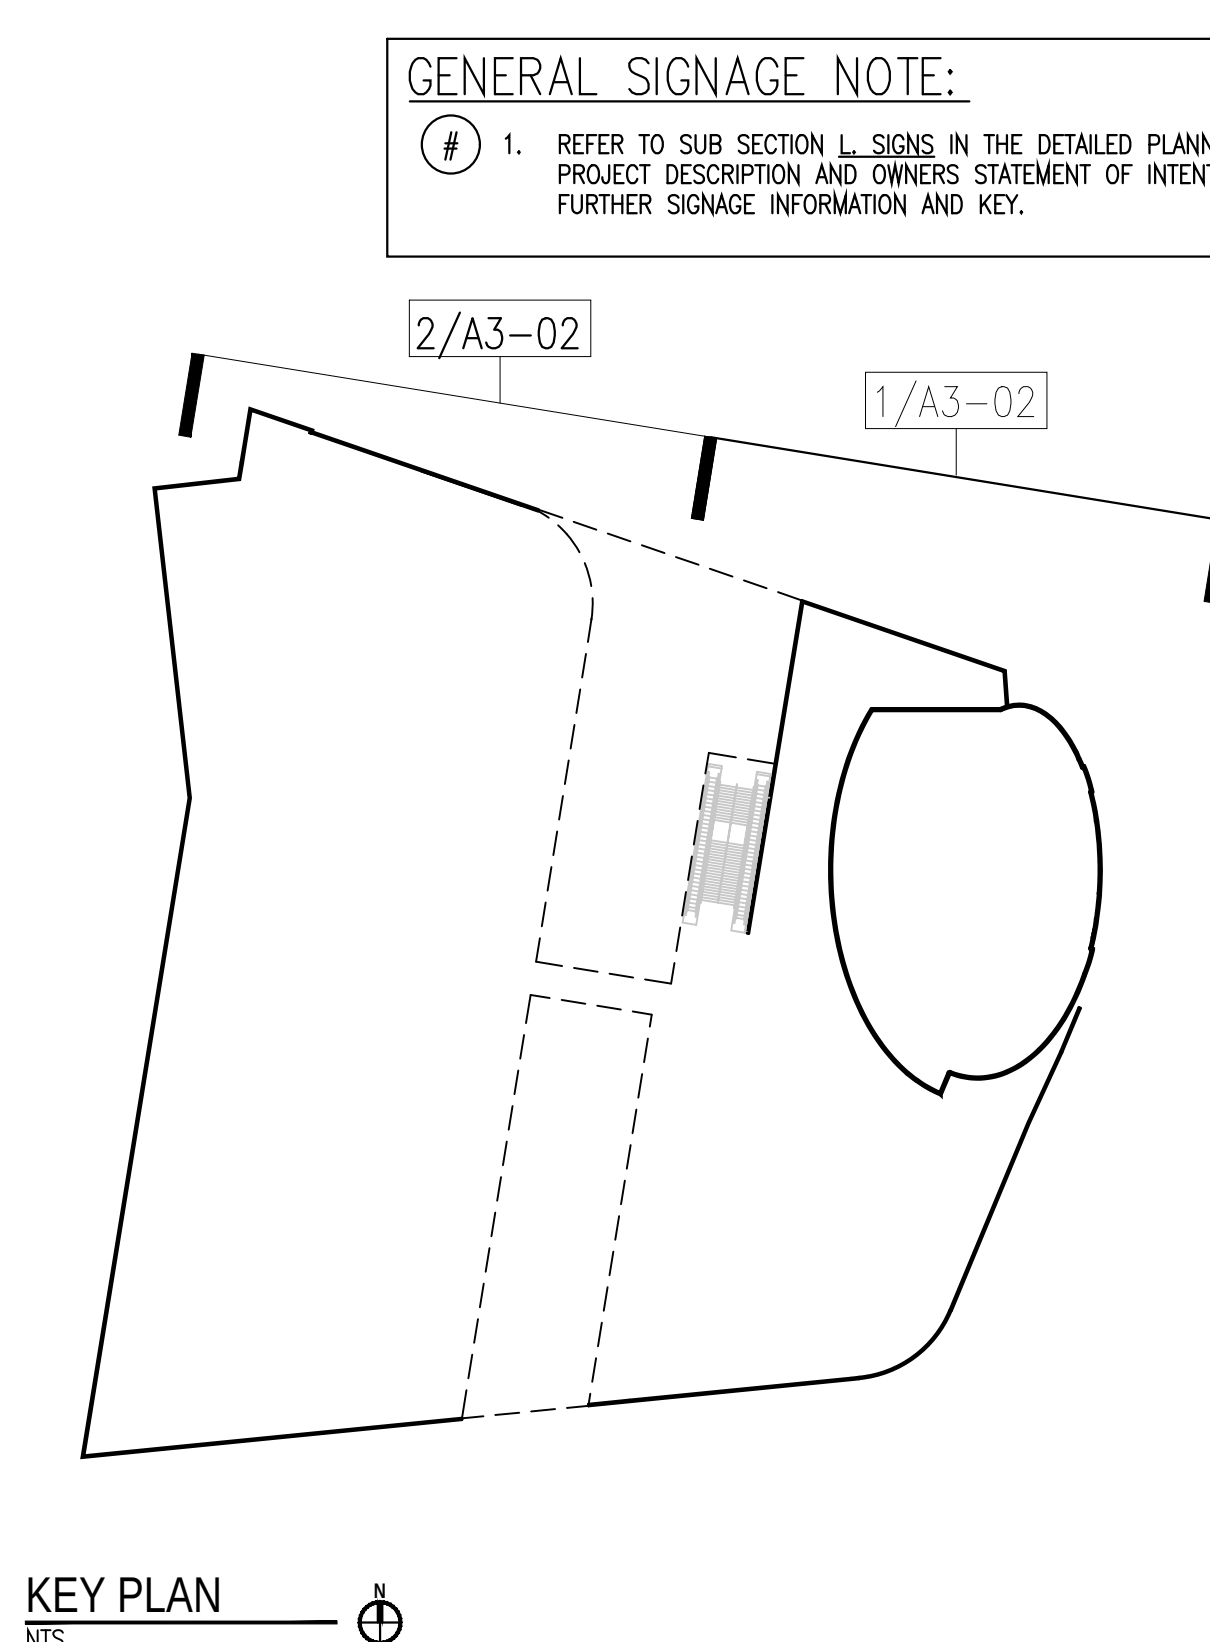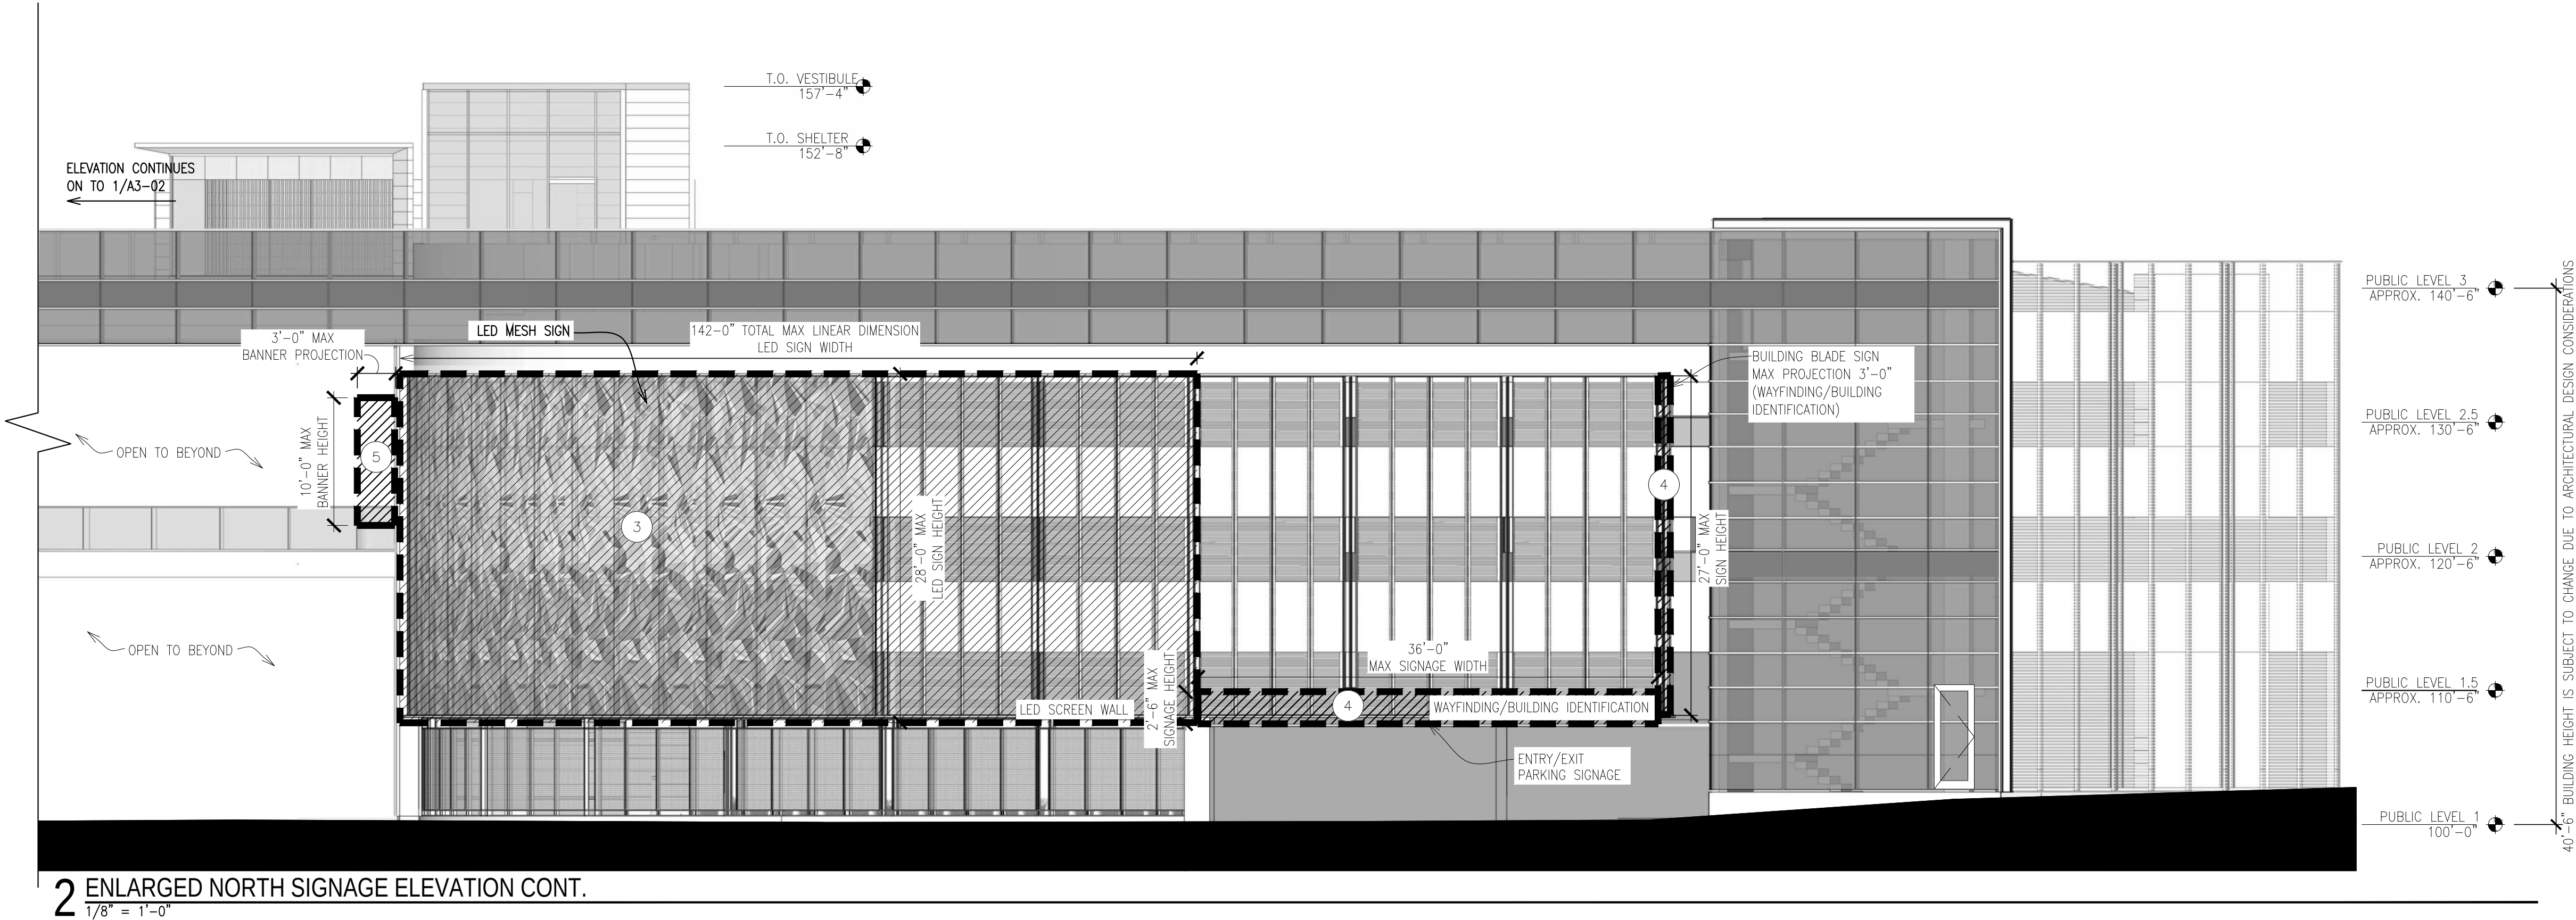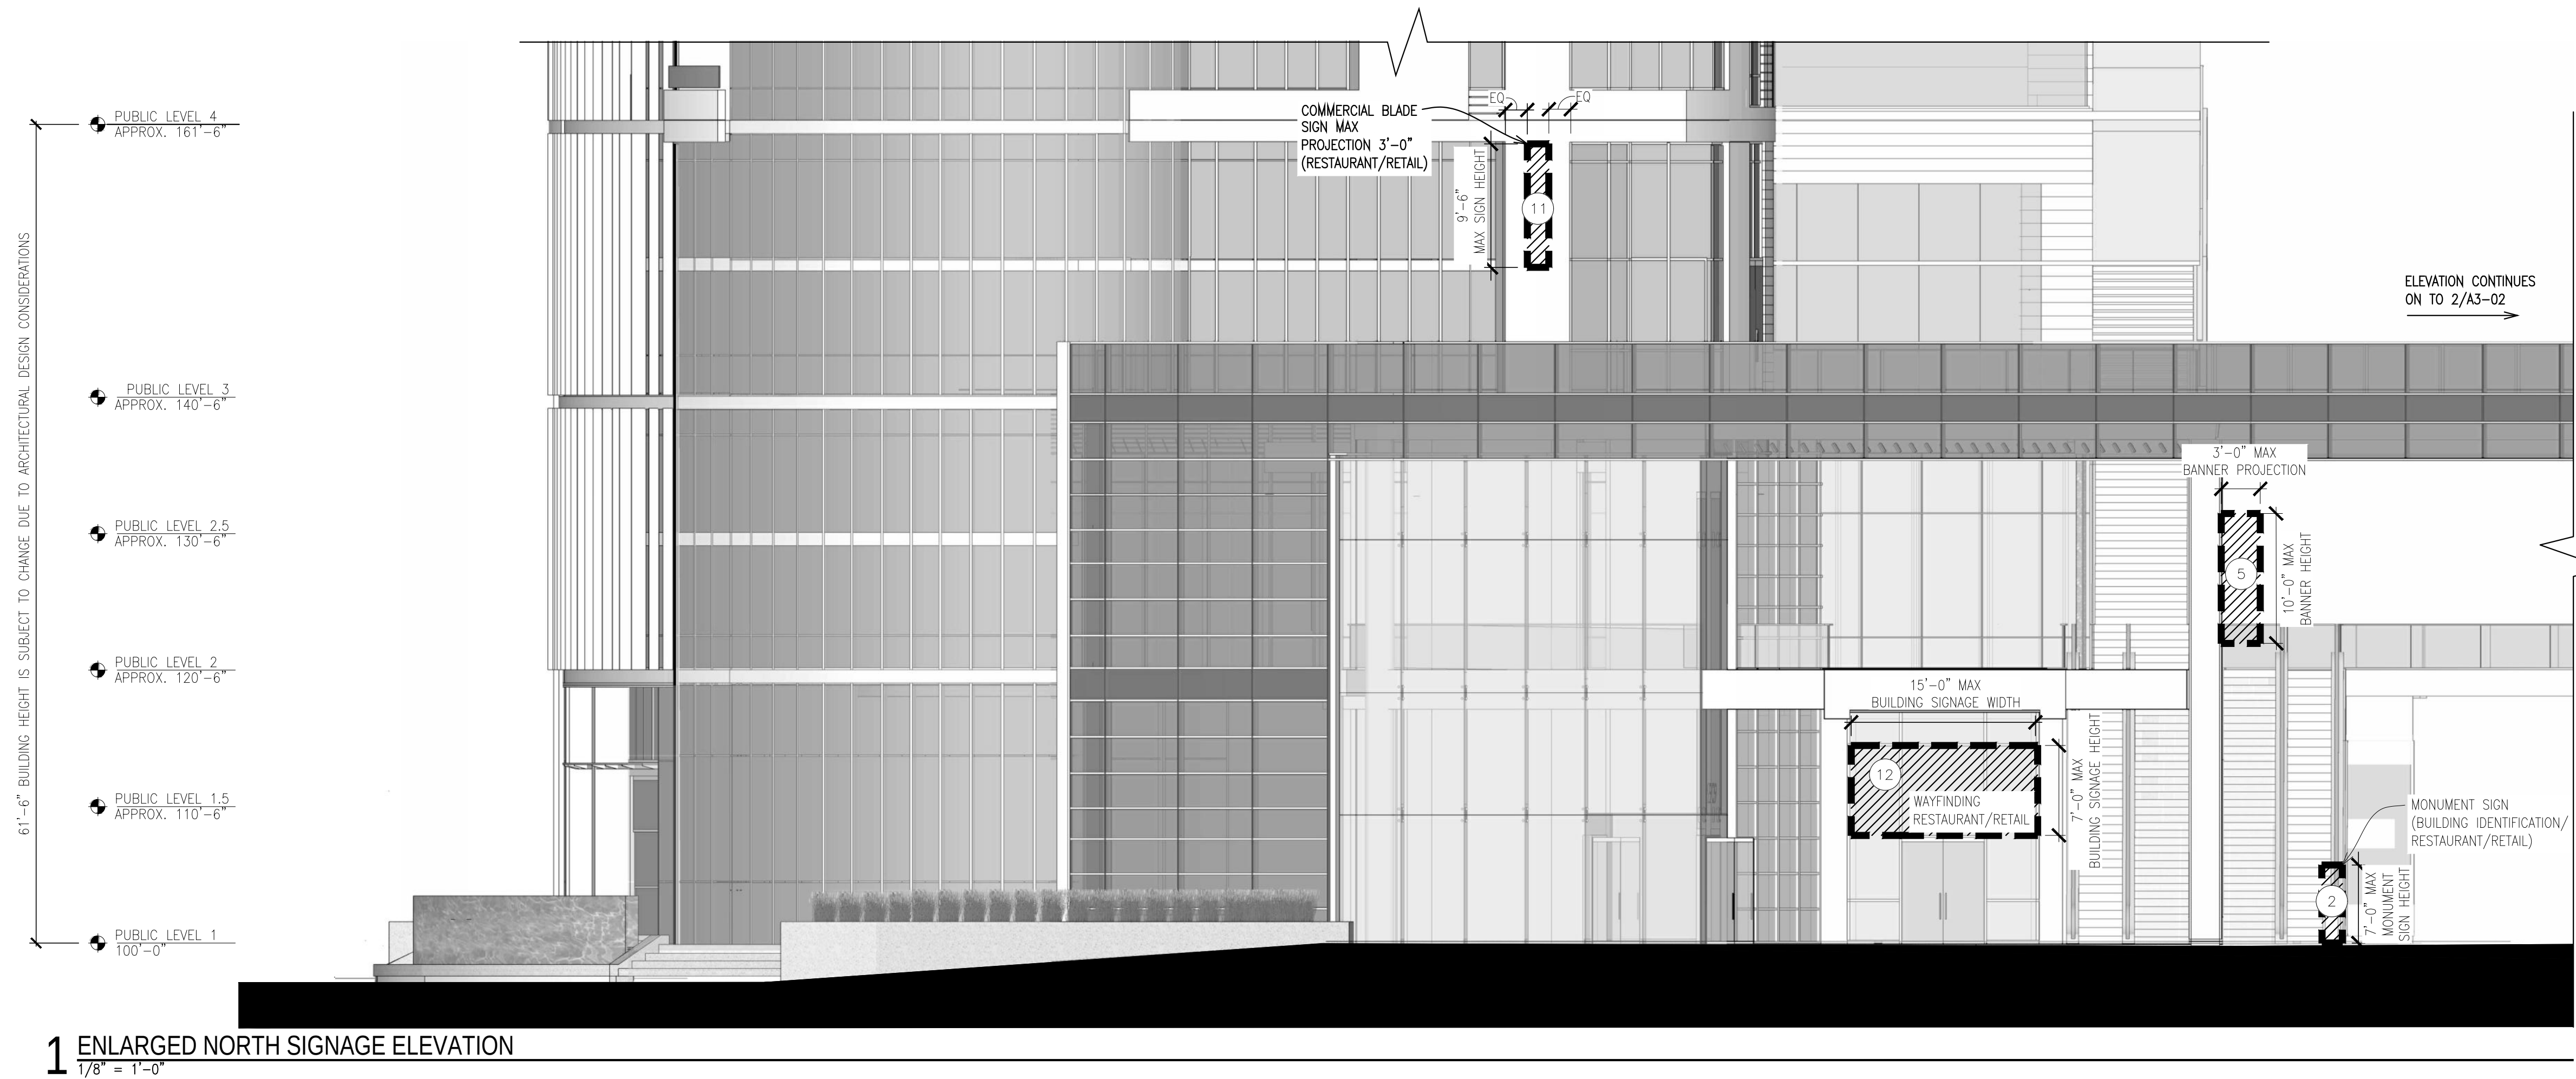

GENERAL SIGNAGE NOTE:
1. REFER TO SUB SECTION L. SIGNS IN THE DETAILED PLANNED DEVELOPMENT - PROJECT DESCRIPTION AND OWNERS STATEMENT OF INTENT DOCUMENT FOR FURTHER SIGNAGE INFORMATION AND KEY.

DEVELOPMENT PLAN DOCUMENTS - NOT FOR CONSTRUCTION

1. REFER TO SUB SECTION L. SIGNS IN THE DETAILED PLANNED DEVELOPMENT - PROJECT DESCRIPTION AND OWNERS STATEMENT OF INTENT DOCUMENT FOR FURTHER SIGNAGE INFORMATION AND KEY.



DEVELOPMENT PLAN DOCUMENT SET

BUILDING SIGNAGE
ELEVATIONS



CC FILE NO. 161479
RCA Project No. 161007
Sheet Title

MICHIGAN STREET &
LINCOLN MEMORIAL BLVD
MILWAUKEE, WI 53202
Issue Date APRIL 3, 2017

Sheet No. **A3-03**

Copyright
RINKACHUNG ARCHITECTURE INC
756 North Milwaukee Street, Suite 250
Milwaukee, Wisconsin 53202
Telephone 414.431.8101

RINKA|CHUNG
RINKA|CHUNG ARCHITECTURE INC

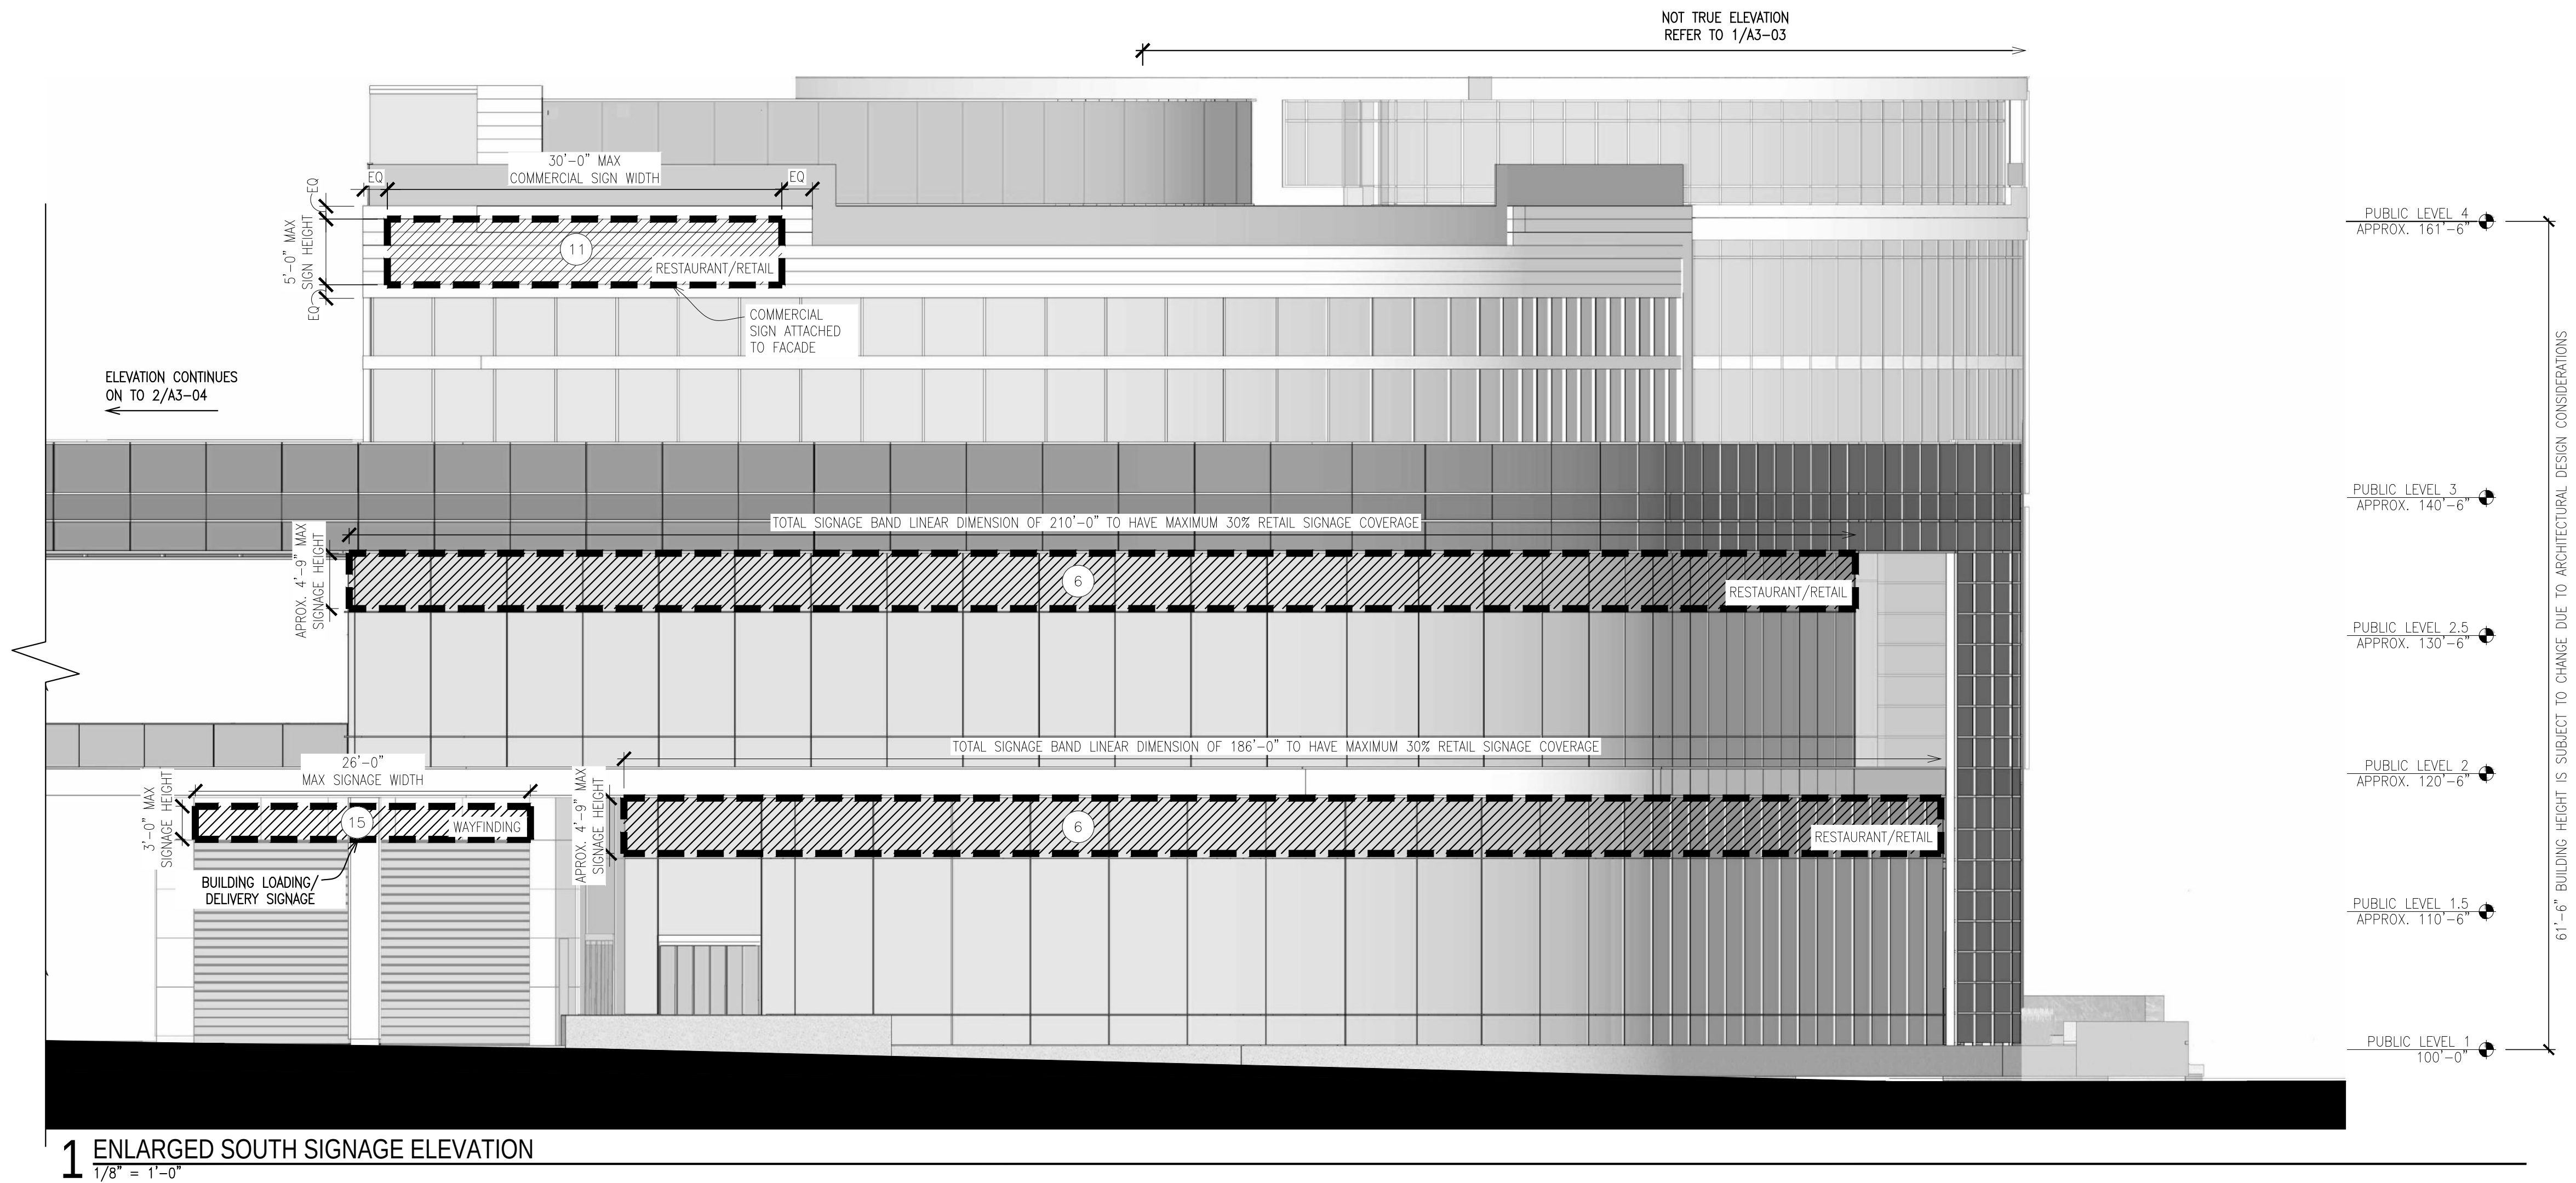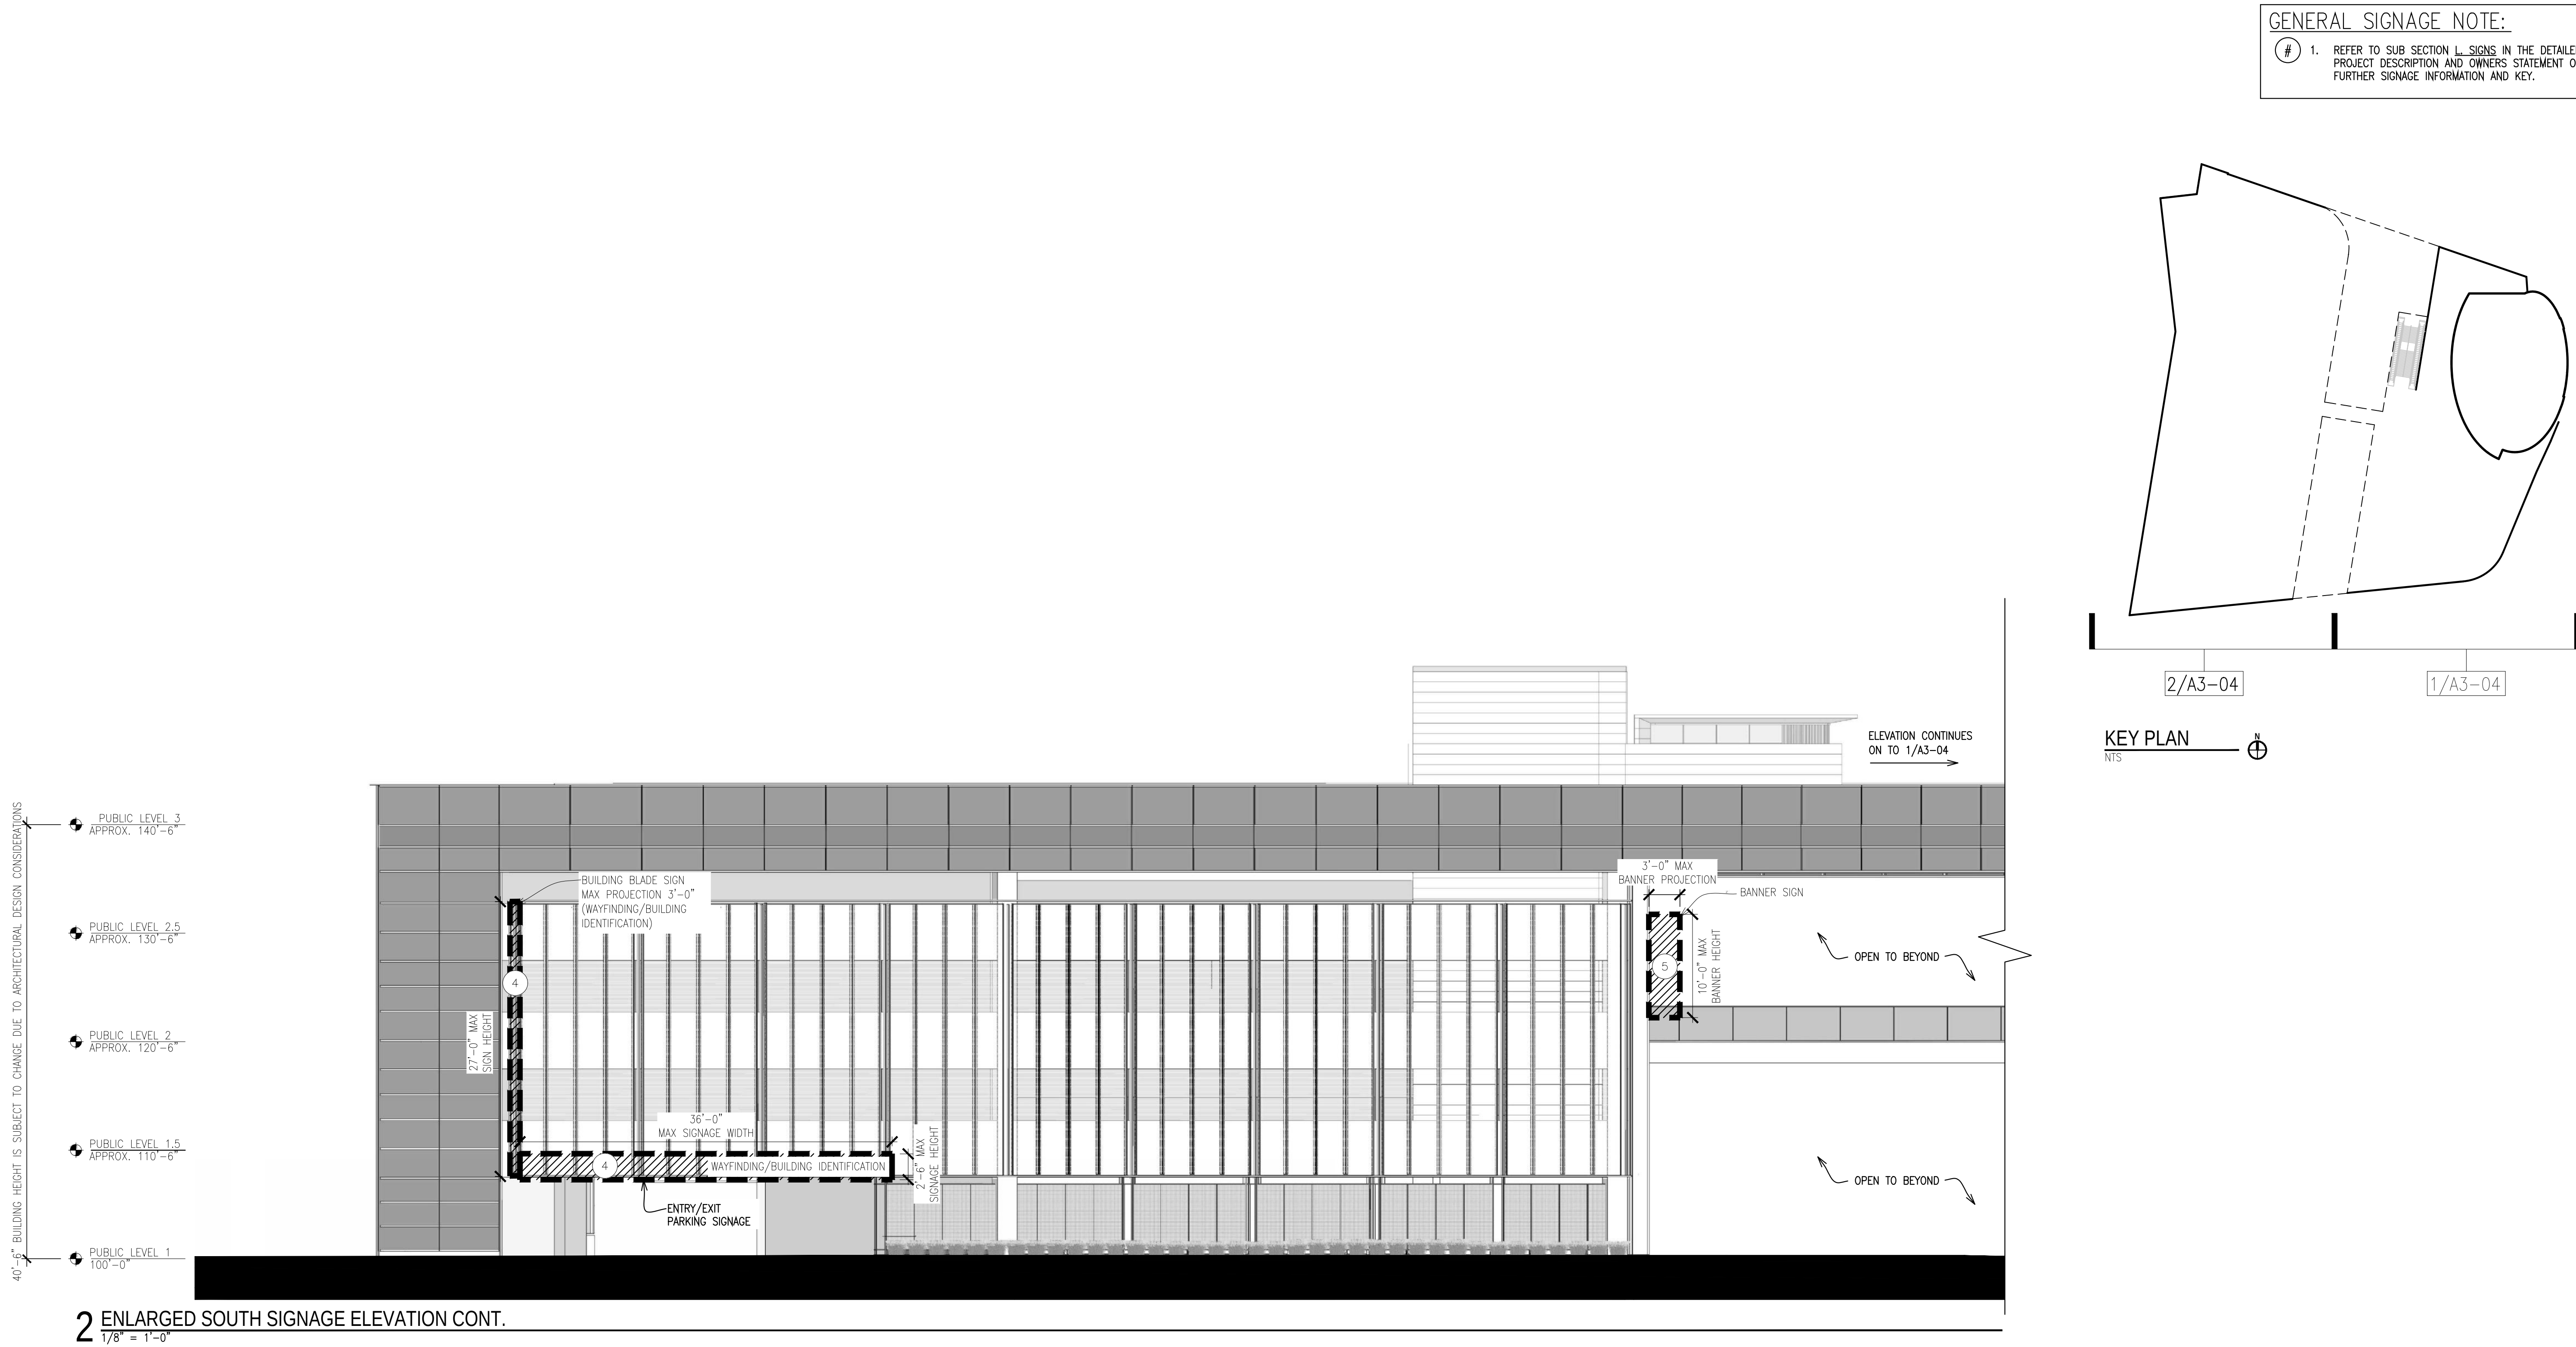

DEVELOPMENT PLAN DOCUMENTS - NOT FOR CONSTRUCTION

DEVELOPMENT PLAN DOCUMENT SET

THE COUTURE

CC FILE NO. 161479
RCA Project No. 161007


Sheet Title
BUILDING SIGNAGE
ELEVATIONS

MICHIGAN STREET &
LINCOLN MEMORIAL BLVD
MILWAUKEE, WI 53202
Issue Date APRIL 3, 2017

Sheet No.
A3-04



Copyright
RINKAICHUNG ARCHITECTURE, INC.
756 North Milwaukee Street, Suite 200
Milwaukee, WI 53202
Telephone 414.431.8101

RINKAICHUNG
RINKAICHUNG ARCHITECTURE INC

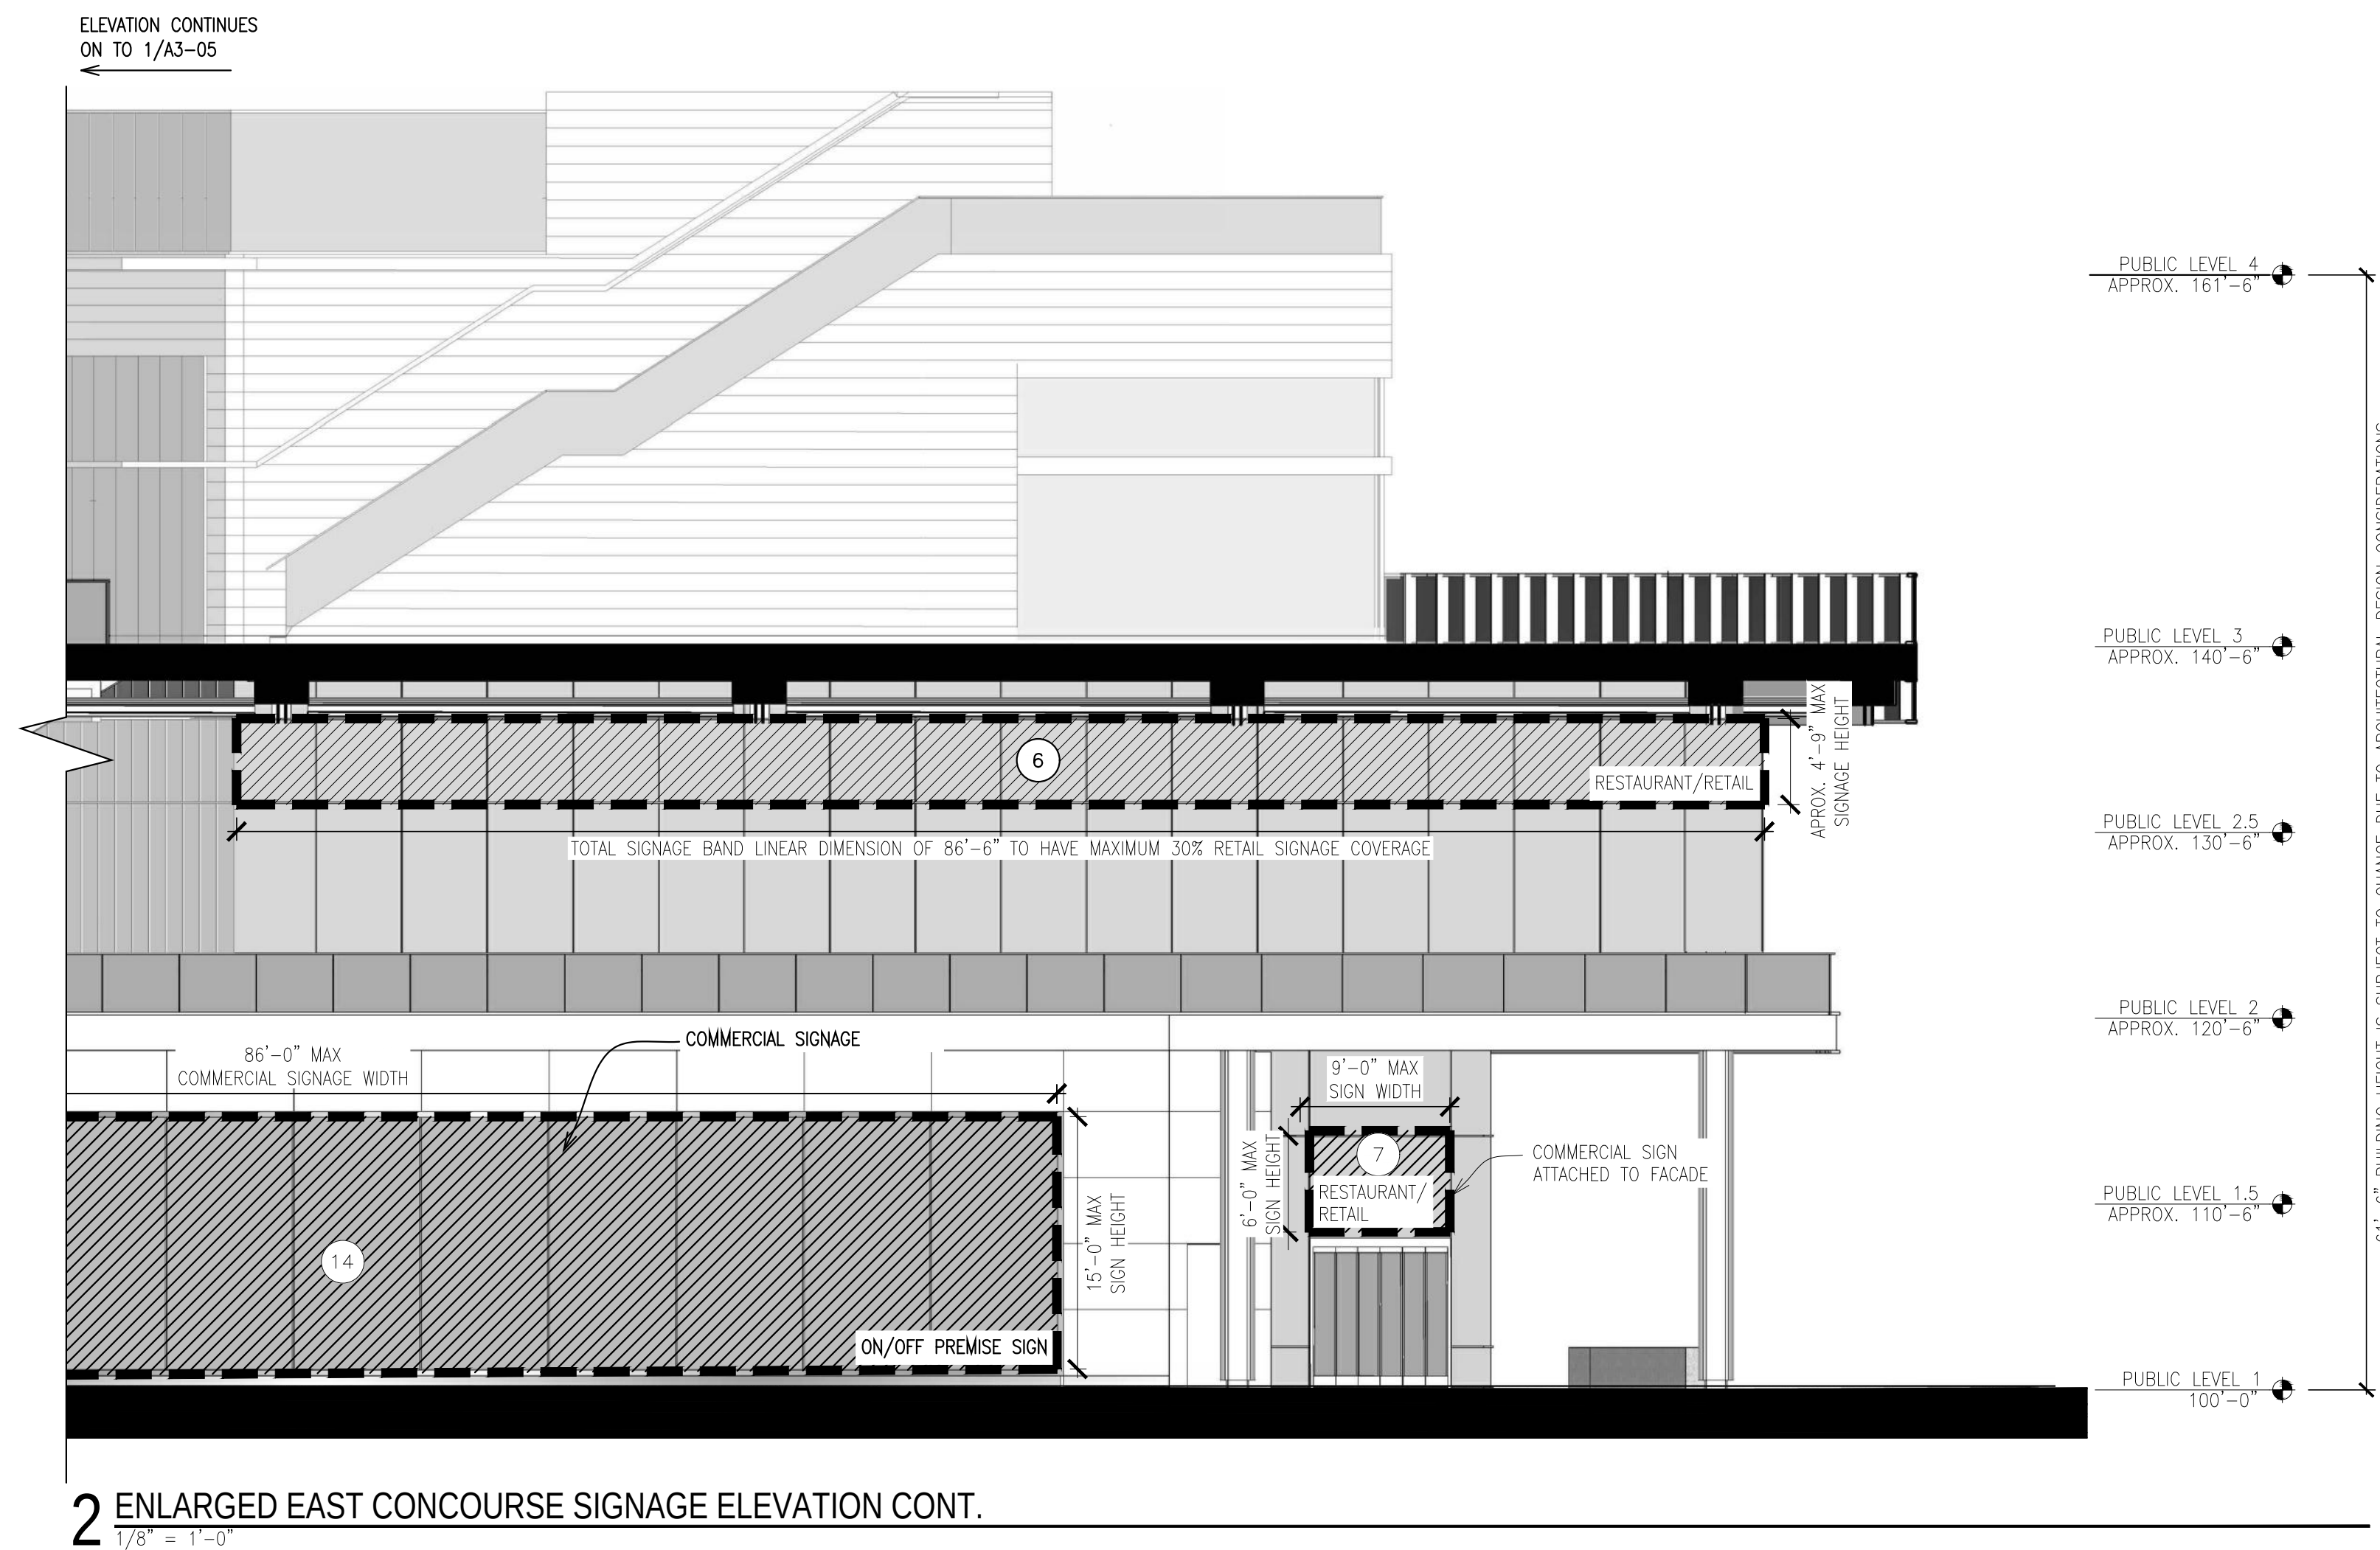

2 ENLARGED EAST CONCOURSE SIGNAGE ELEVATION CONT.
1/8" = 1'-0"

GENERAL SIGNAGE NOTE:
1. REFER TO SUB SECTION L SIGNS IN THE DETAILED PLANNED DEVELOPMENT - PROJECT DESCRIPTION AND OWNERS STATEMENT OF INTENT DOCUMENT FOR FURTHER SIGNAGE INFORMATION AND KEY.

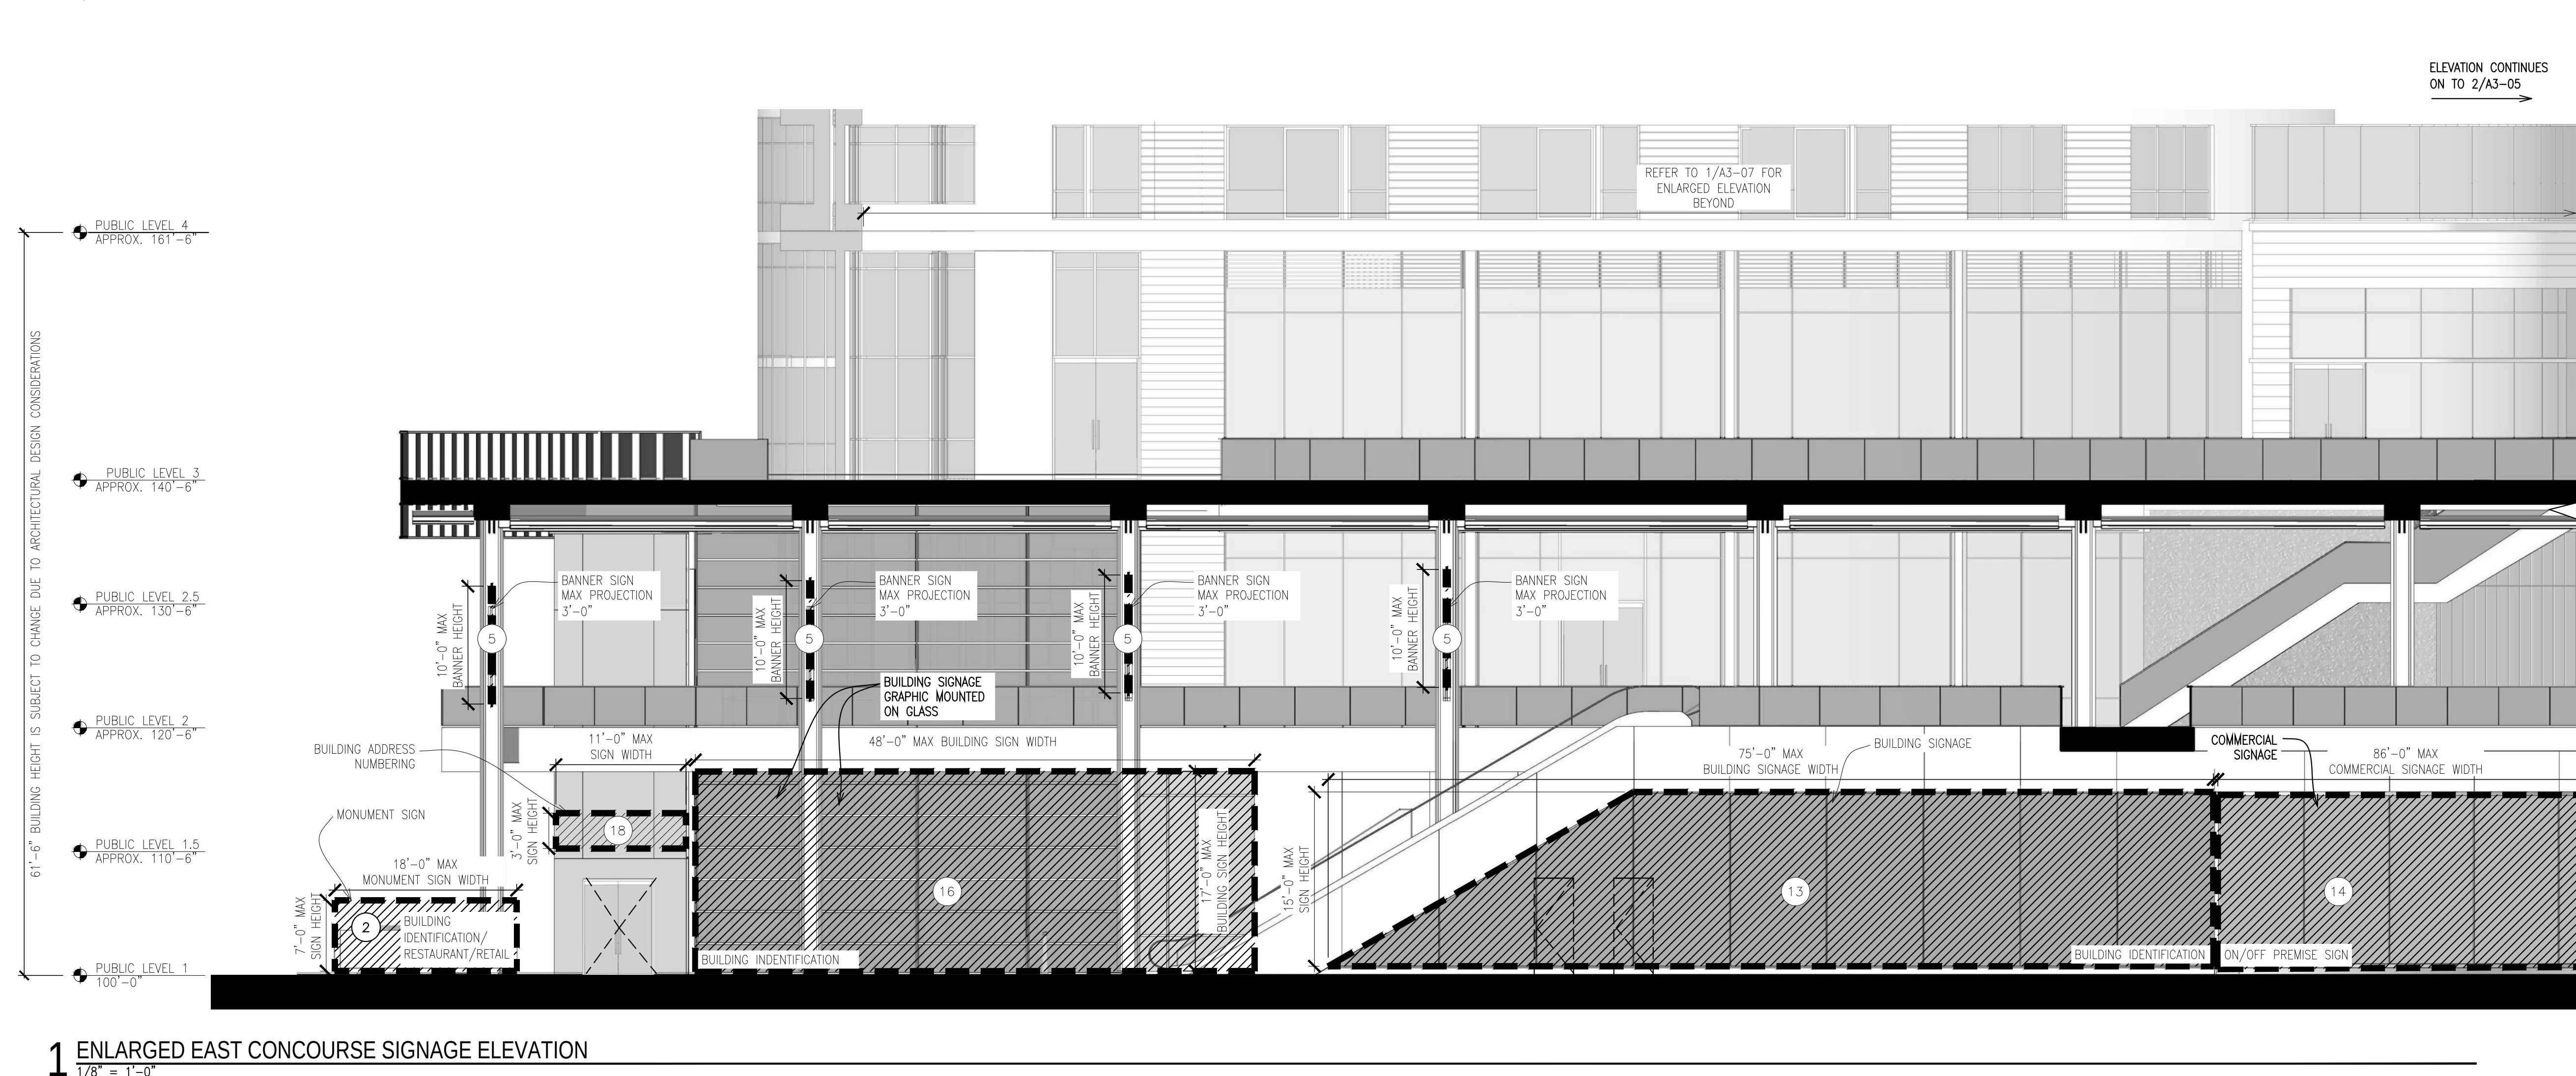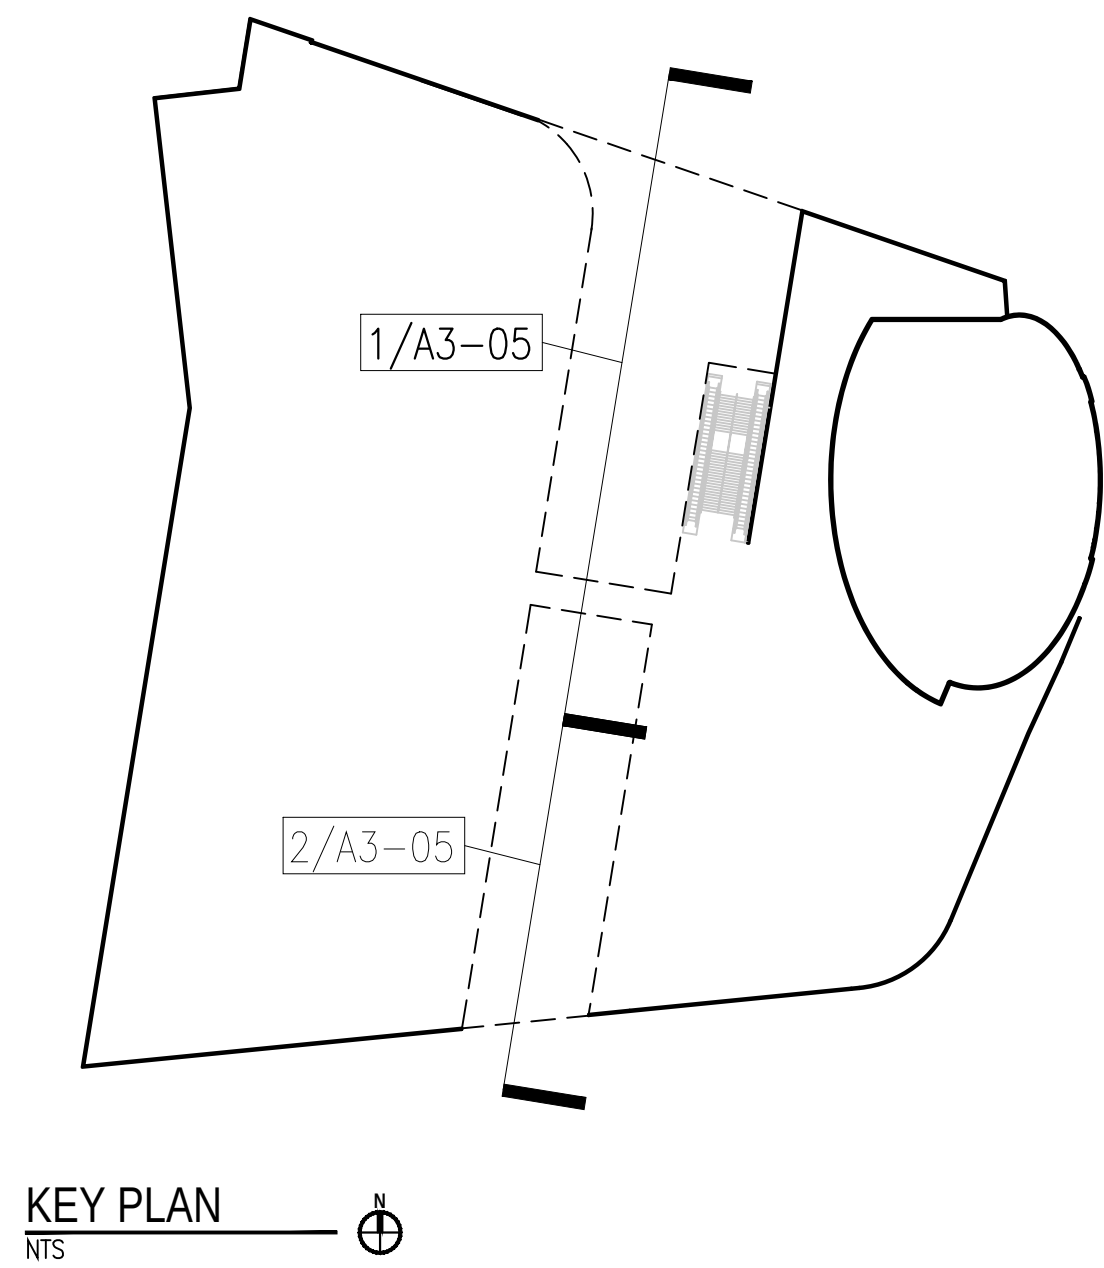

1 ENLARGED EAST CONCOURSE SIGNAGE ELEVATION
1/8" = 1'-0"

DEVELOPMENT PLAN DOCUMENTS - NOT FOR CONSTRUCTION

DEVELOPMENT PLAN DOCUMENT SET

THE COUTURE

CC FILE NO. 161479
RCA Project No. 161007


BUILDING SIGNAGE
ELEVATION

MICHIGAN STREET &
LINCOLN MEMORIAL BLVD
MILWAUKEE, WI 53202
Issue Date APRIL 3, 2017


Sheet Title
A3-05

1. REFER TO SUB SECTION L. SIGNS IN THE DETAILED PLANNED DEVELOPMENT - PROJECT DESCRIPTION AND OWNERS STATEMENT OF INTENT DOCUMENT FOR FURTHER SIGNAGE INFORMATION AND KEY.




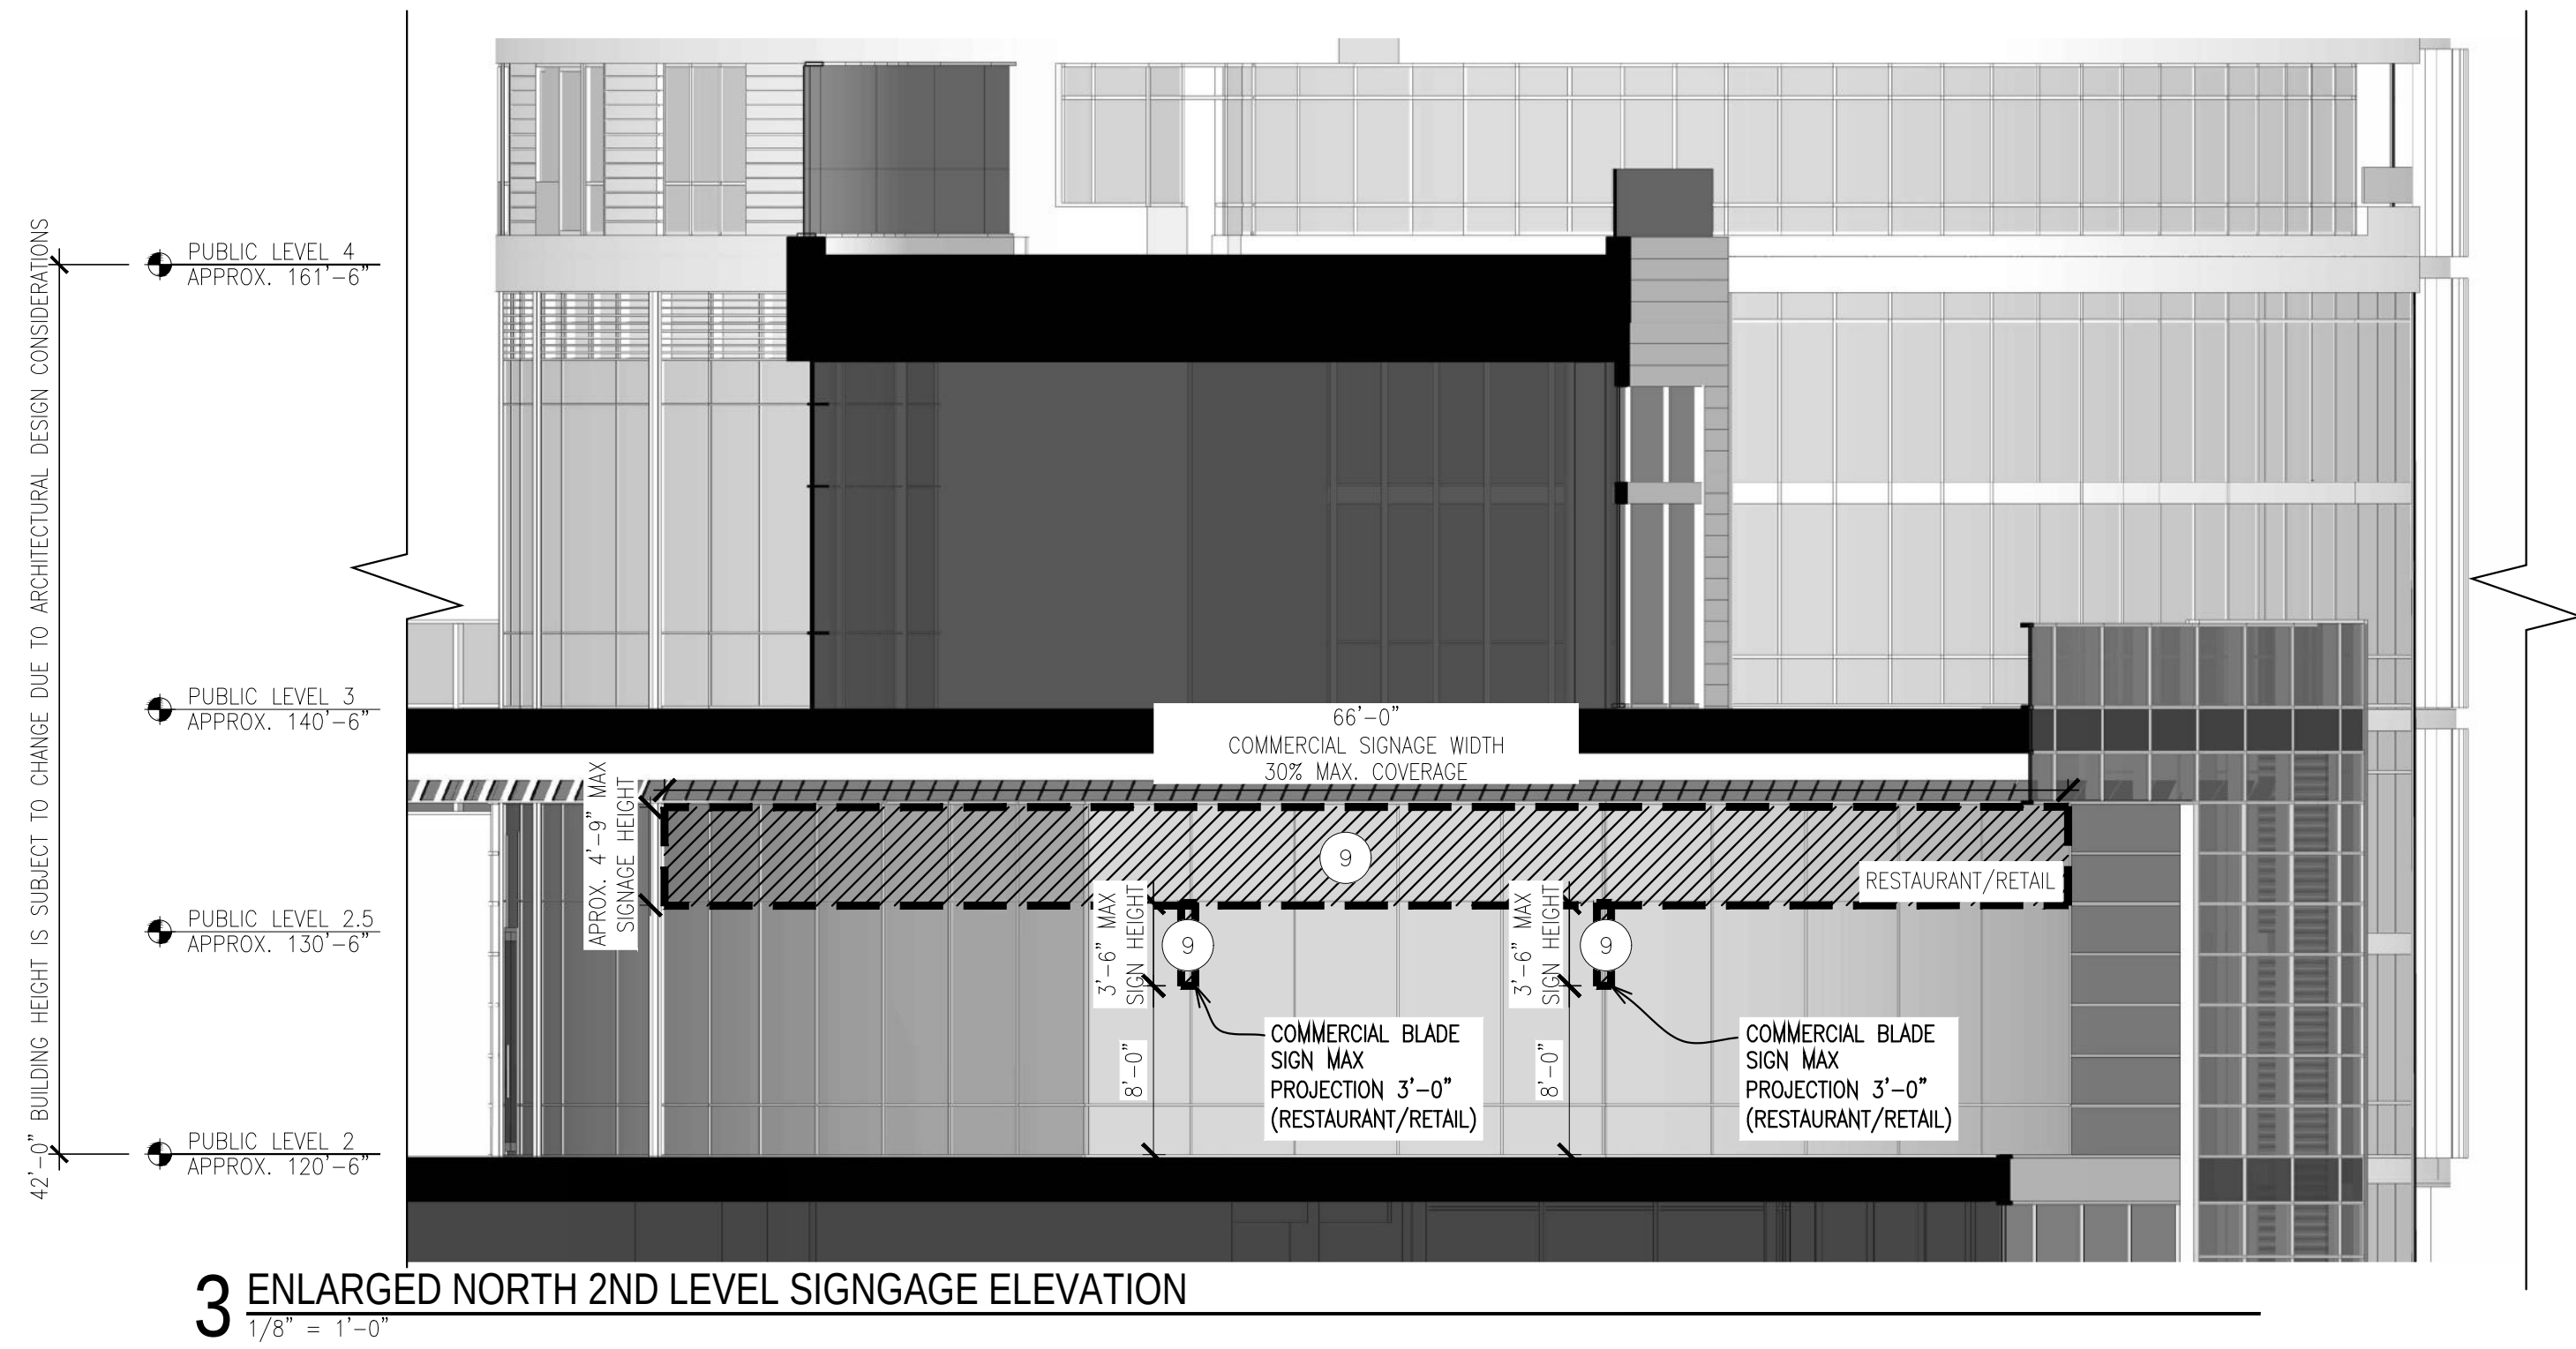

3 ENLARGED NORTH 2ND LEVEL SIGNAGE ELEVATION
1/8" = 1'-0"

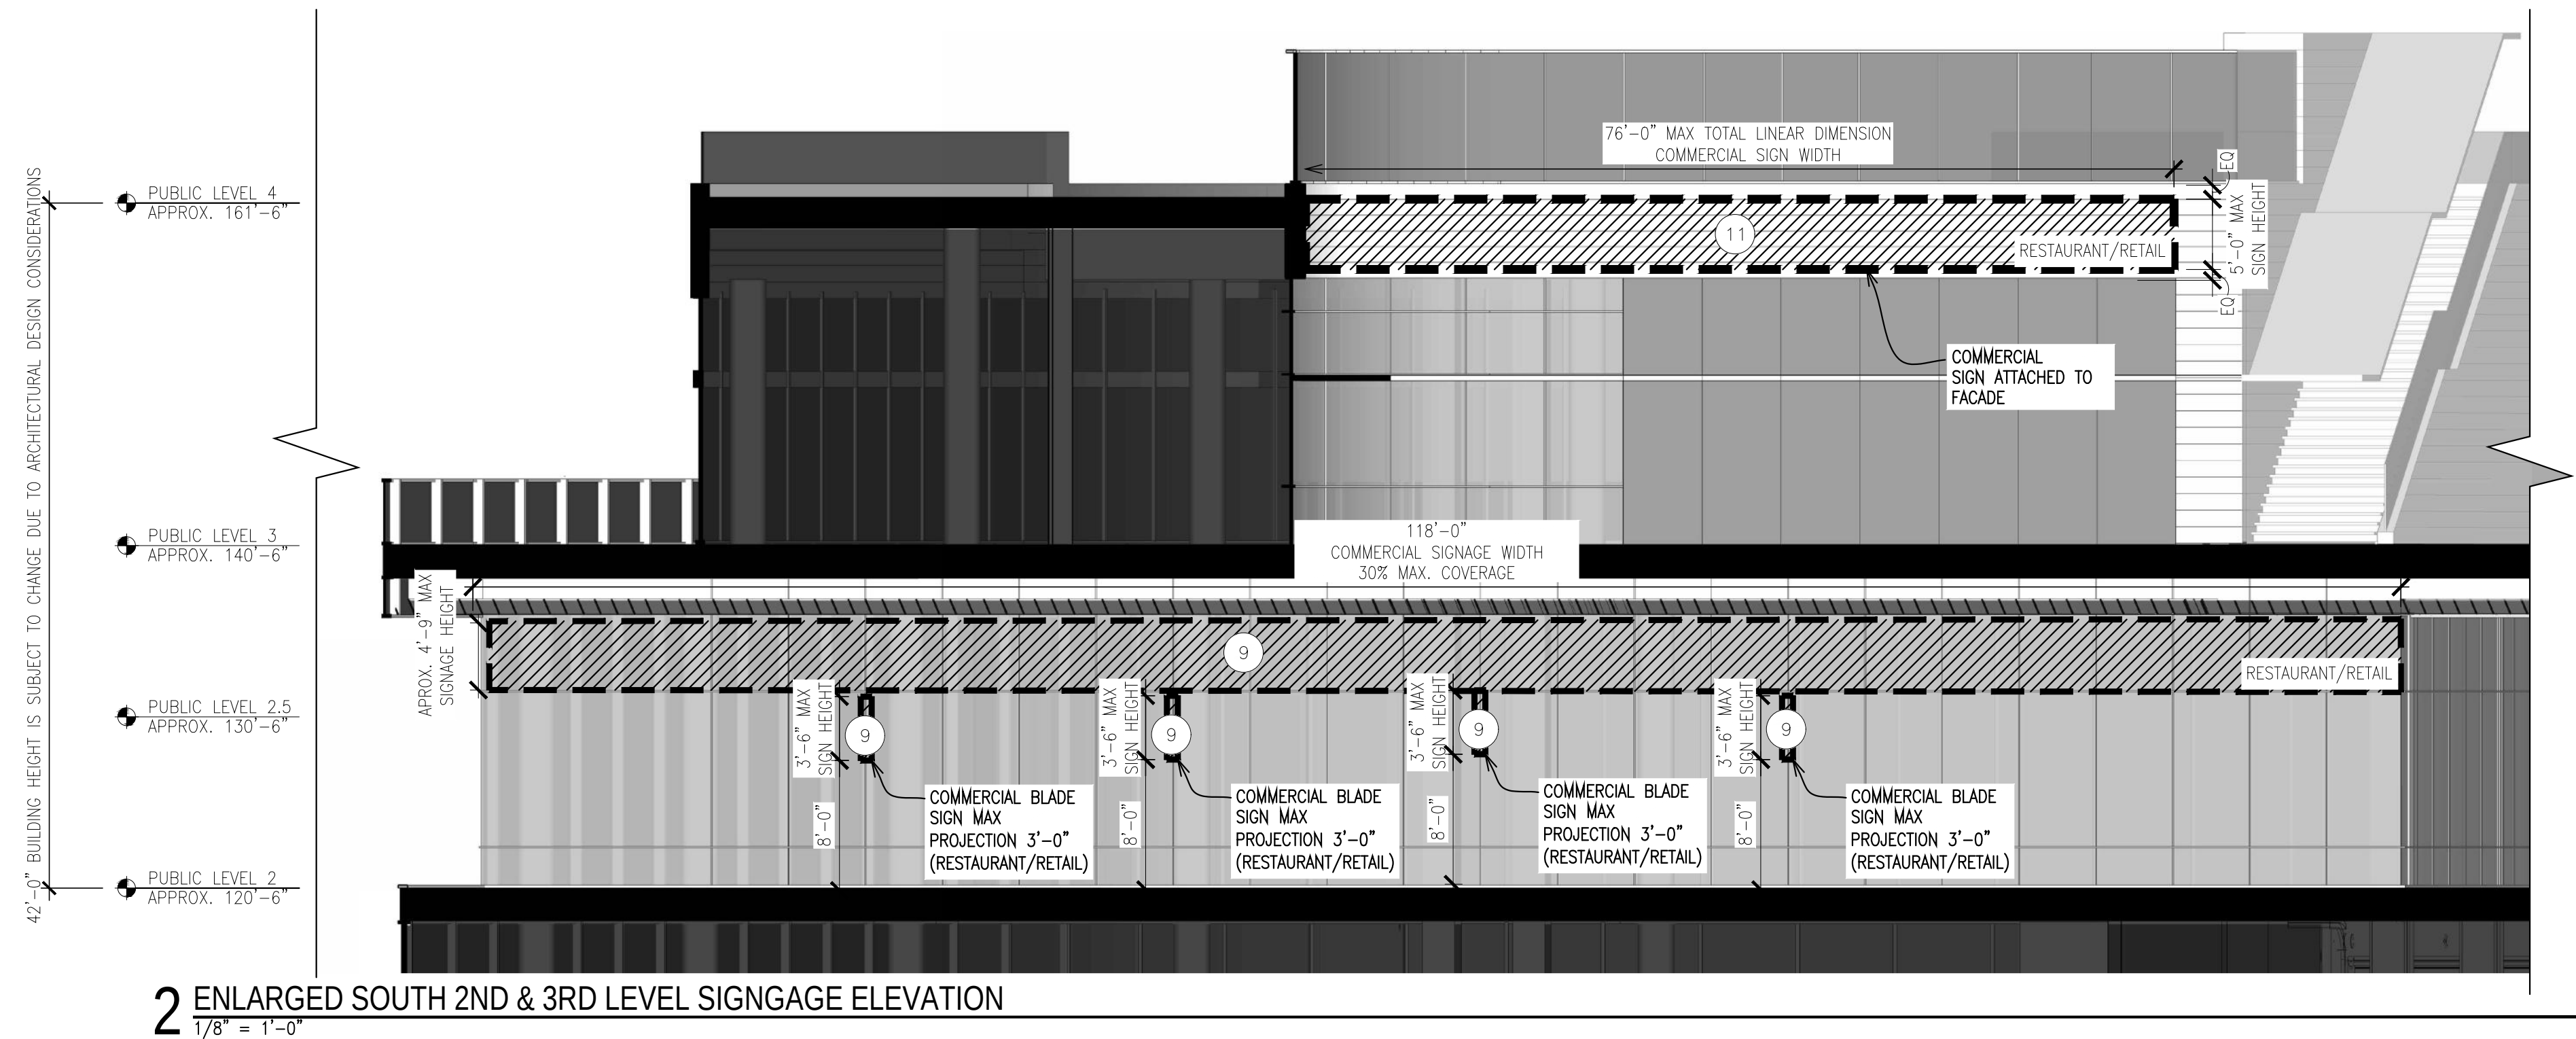


2 ENLARGED SOUTH 2ND & 3RD LEVEL SIGNAGE ELEVATION
1/8" = 1'-0"

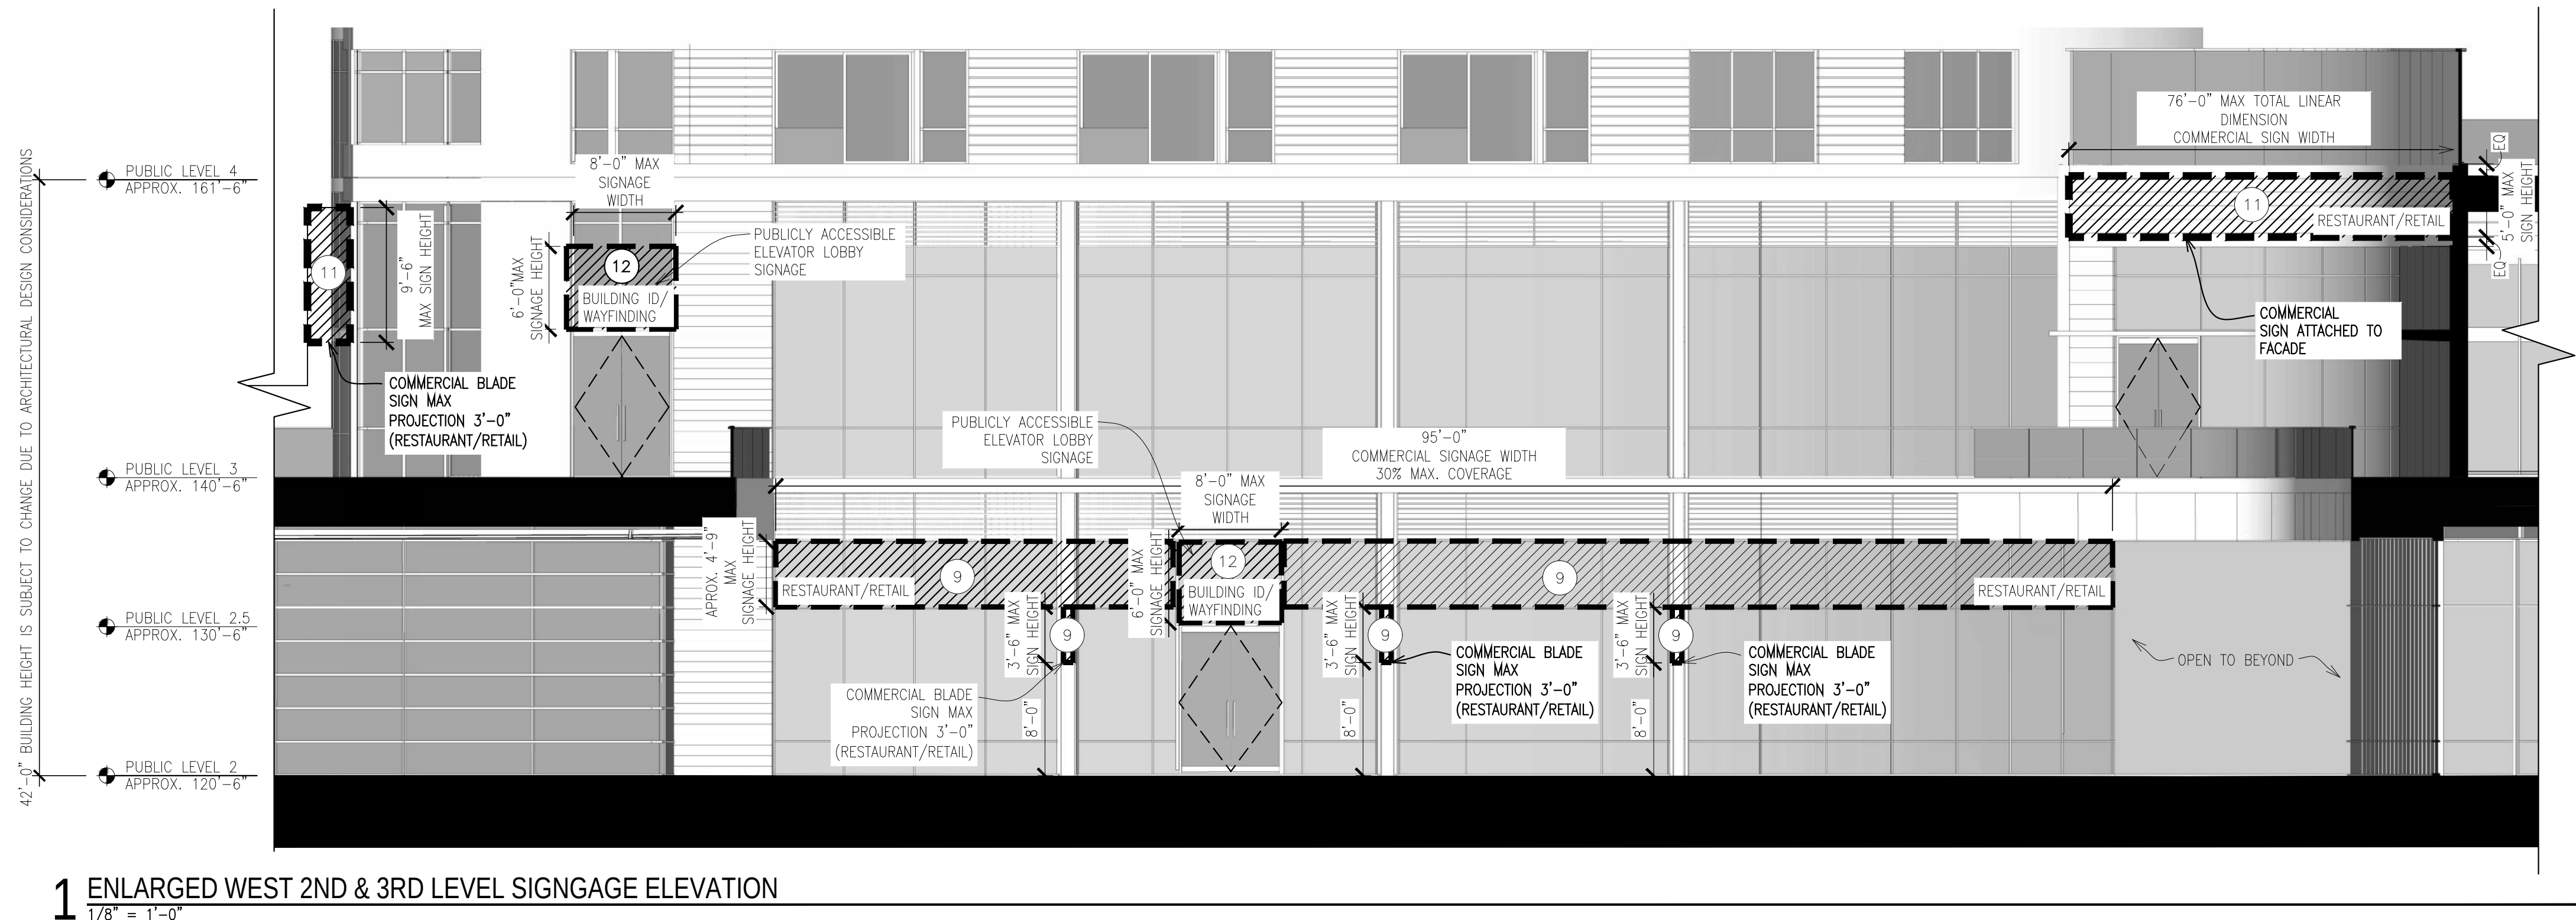

1 ENLARGED WEST 2ND & 3RD LEVEL SIGNAGE ELEVATION
1/8" = 1'-0"

GENERAL SIGNAGE NOTE:

1. REFER TO SUB SECTION L. SIGNS IN THE DETAILED PLANNED DEVELOPMENT - PROJECT DESCRIPTION AND OWNERS STATEMENT OF INTENT DOCUMENT FOR FURTHER SIGNAGE INFORMATION AND KEY.

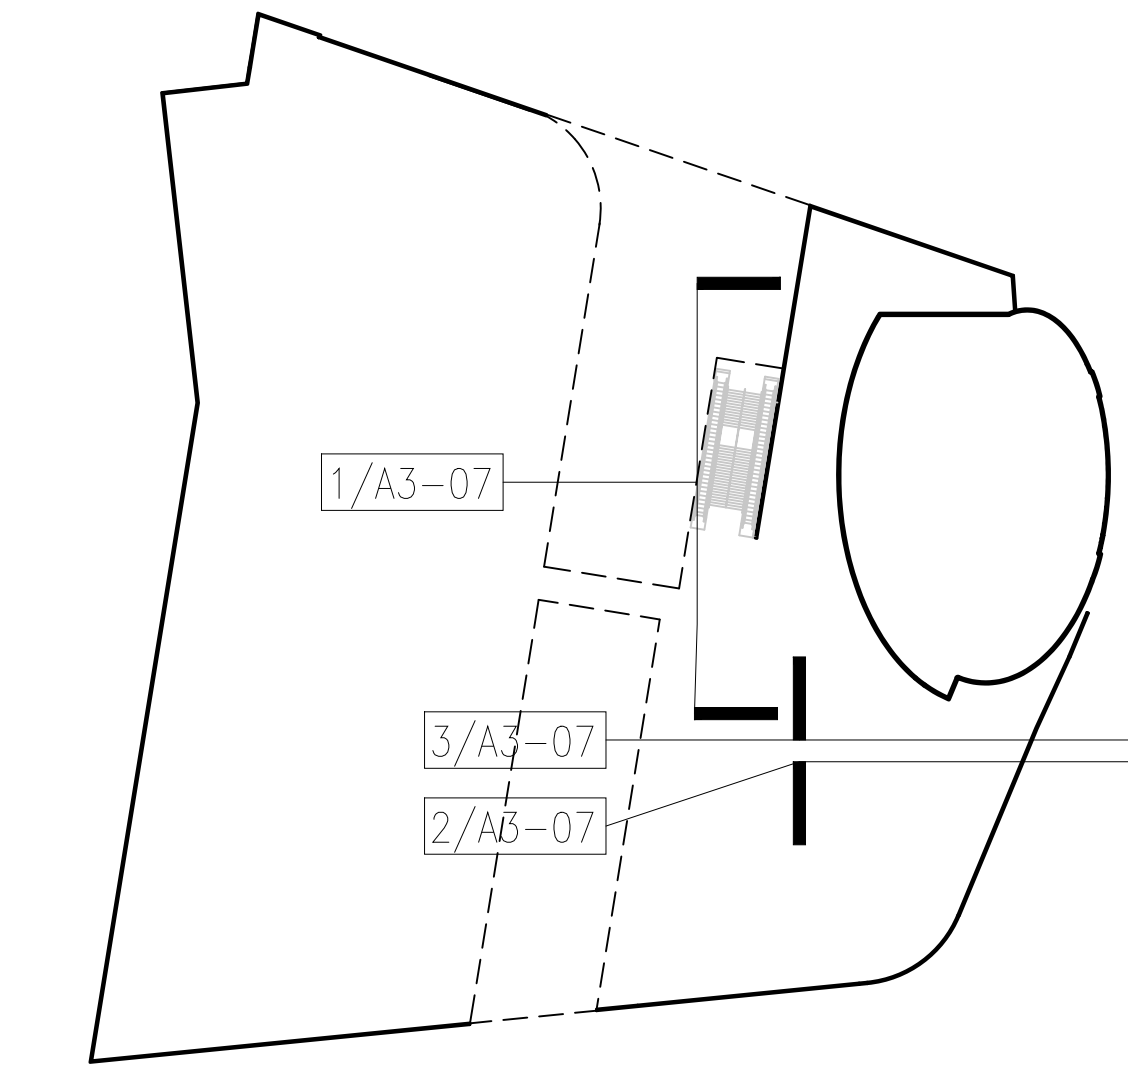

KEY PLAN
NTS

DEVELOPMENT PLAN DOCUMENTS - NOT FOR CONSTRUCTION

DEVELOPMENT PLAN DOCUMENT SET

THE COUTURE

CC FILE NO. 161479
RCA Project No. 161007

BUILDING SIGNAGE
ELEVATIONS

MICHIGAN STREET &
LINCOLN MEMORIAL BLVD
MILWAUKEE, WI 53202
Issue Date APRIL 3, 2017

Sheet No.

A3-07

Copyright
RINKAICHUNG ARCHITECTURE, INC.
756 North Milwaukee Street, Suite 200
Milwaukee, WI 53202
Telephone 414.431.8101

RINKAICHUNG
RINKAICHUNG ARCHITECTURE INC