

**River House
Apartments**
1781 North Water Street
Milwaukee, WI 53202



Phipps Tower, Suite 1425 - 3438 Peachtree Road - Atlanta, GA 30326



D2 BUILDING 1 - EAST ELEVATION
SCALE: 1/8\"/>



F2 BUILDING 1 - WEST ELEVATION
SCALE: 1/8\"/>

**BUILDING 1
EAST AND WEST
ELEVATIONS**

Date: APRIL 16, 2015

Job No. **14027**

Sheet No. **A400**

**River House
 Apartments**
 1781 North Water Street
 Milwaukee, WI 53202



Phipps Tower, Suite 1425 - 3438 Peachtree Road - Atlanta, GA 30326



D1 BUILDING 1 - NORTH ELEVATION
 SCALE 1/8\"/>



F1 BUILDING 1 - SOUTH ELEVATION
 SCALE 1/8\"/>

**BUILDING 1
 NORTH AND SOUTH
 ELEVATIONS**

Date	APRIL 18, 2015
Job No.	14027
Sheet No.	A401

**River House
Apartments**
1781 North Water Street
Milwaukee, WI 53202



D2 BUILDING 2 - EAST ELEVATION
SCALE: 1/8" = 1'-0"



F2 BUILDING 2 - WEST ELEVATION
SCALE: 1/8" = 1'-0"

**BUILDING 2
EAST AND WEST
ELEVATIONS**

date APRIL 16, 2015

Job No. **14027**

Sheet No. **A403**

**River House
 Apartments**
 1781 North Water Street
 Milwaukee, WI 53202



Phipps Tower, Suite 1425 - 3438 Peachtree Road - Atlanta, GA 30326



D1 BUILDING 2 - NORTH ELEVATION
 SCALE: 1/8" = 1'-0"



F1 BUILDING 2 - SOUTH ELEVATION
 SCALE: 1/8" = 1'-0"

**BUILDING 2
 NORTH AND SOUTH
 ELEVATIONS**

date APRIL 16, 2015


Job No. **14027**

Sheet No. **A404**

**River House
 Apartments**
 1751 North Water Street
 Milwaukee, WI 53222



Phipps Tower, Suite 1425 - 3438 Peachtree Road - Atlanta, GA 30326

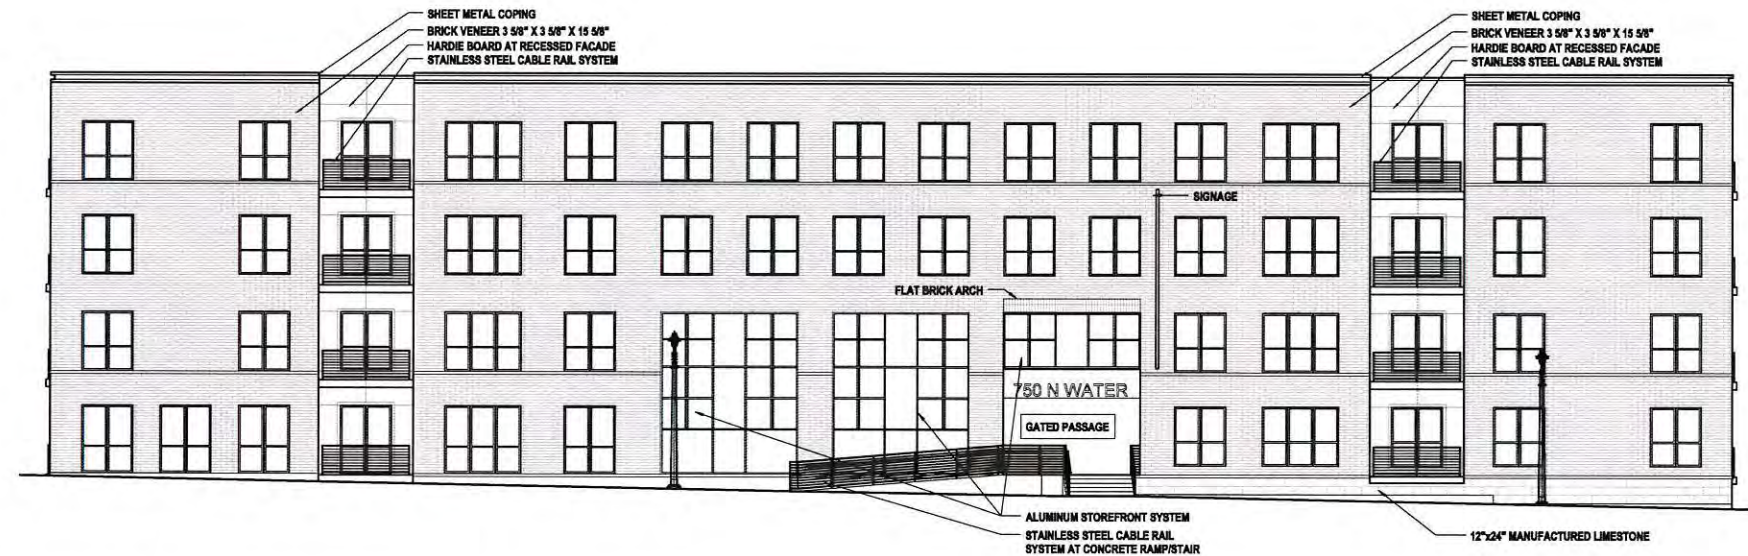

D2 BUILDING 3 - EAST ELEVATION
 SCALE: 1/8\"/>



F2 BUILDING 3 - WEST ELEVATION
 SCALE: 1/8\"/>

**BUILDING 3
 EAST AND WEST
 ELEVATIONS**


**River House
 Apartments**
 1781 North Water Street
 Milwaukee, WI 53202



Phipps Tower, Suite 1425 - 3438 Peachtree Road - Atlanta, GA 30326



D1 BUILDING 3 - NORTH ELEVATION
 SCALE: 1/8" = 1'-0"

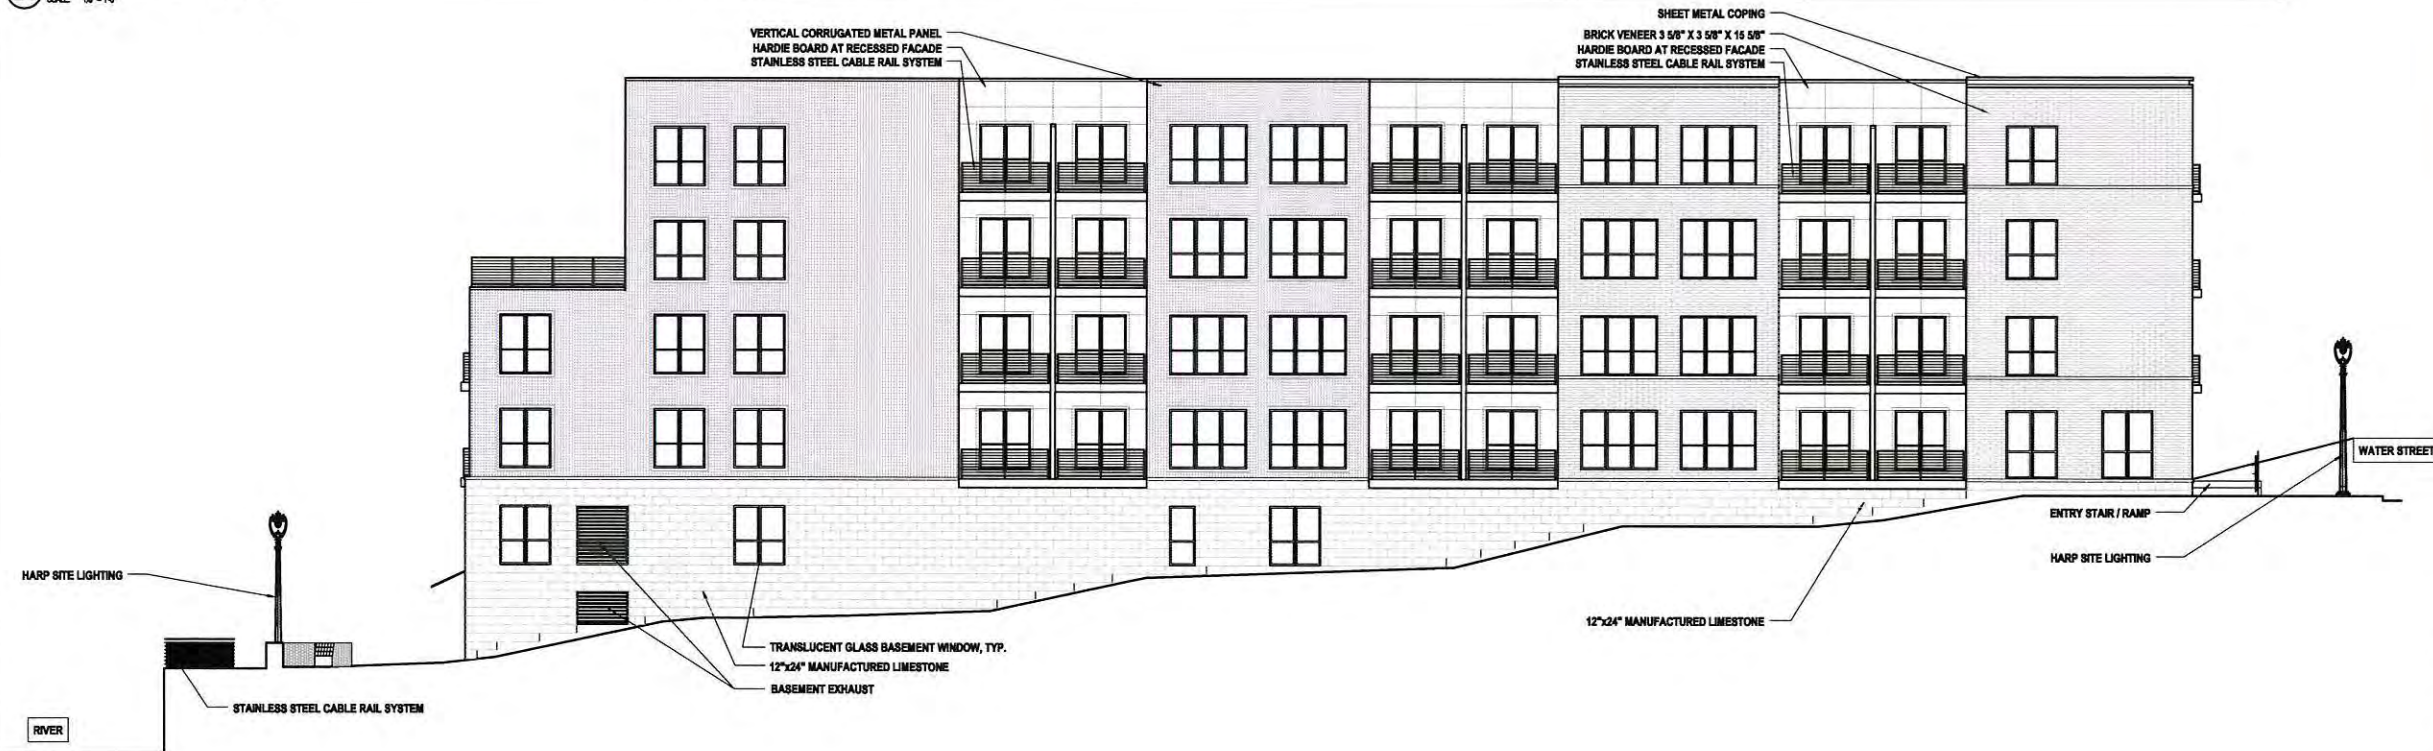

F1 BUILDING 3 - SOUTH ELEVATION
 SCALE: 1/8" = 1'-0"

**BUILDING 3
 NORTH AND SOUTH
 ELEVATIONS**


River House Apartments

1781 North Water Street
Milwaukee, WI 53202

ATLANTIC
REALTY
PARTNERS



Phipps Tower, Suite 1425 - 3438 Peachtree Road - Atlanta, GA 30328

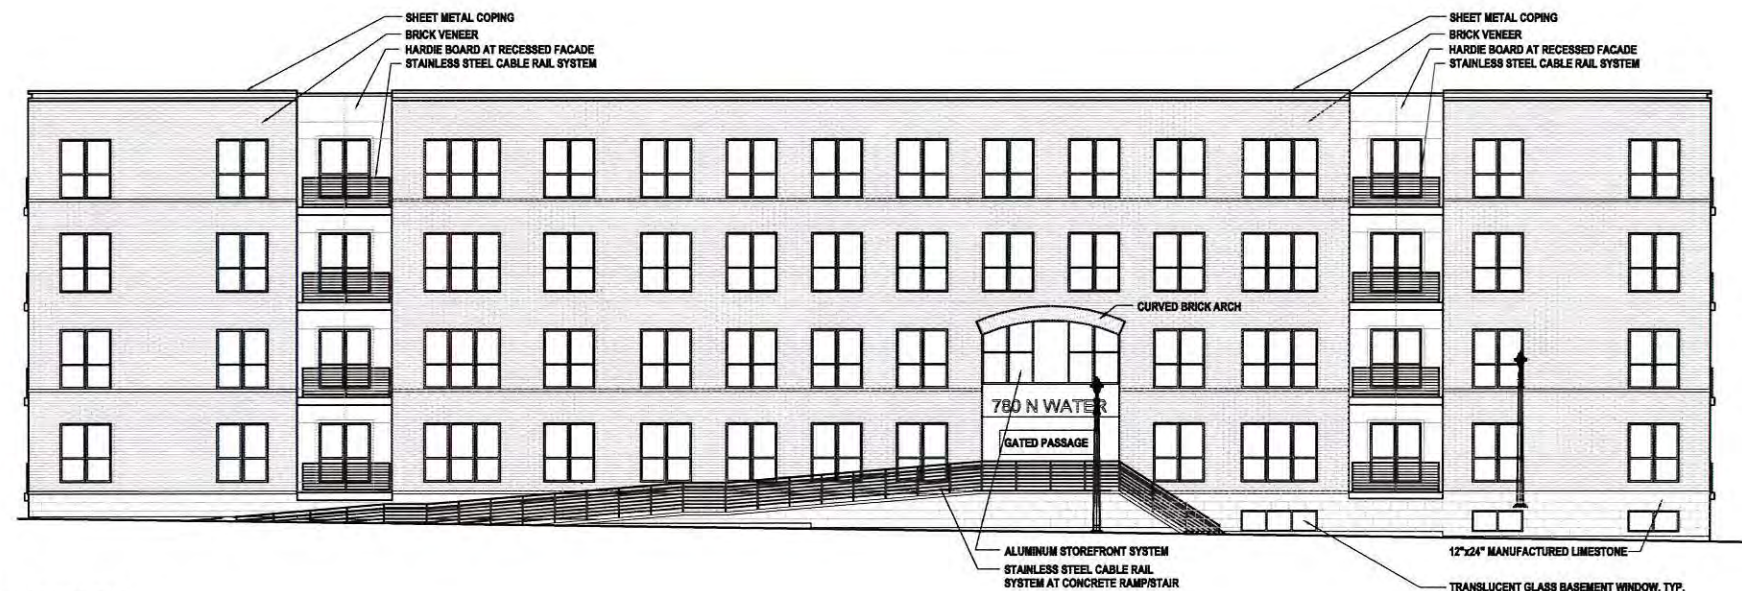

D2 BUILDING 4 - EAST ELEVATION
SCALE: 1/8" = 1'-0"



F2 BUILDING 4 - WEST ELEVATION
SCALE: 1/8" = 1'-0"

BUILDING 4 EAST AND WEST ELEVATIONS

Date: APRIL 16, 2015

Job No. **14027**

Sheet No. **A409**



ARCHITECTS + PLANNERS, INC.

40 South 10th Avenue
Arlington Heights, Illinois 60006
P 847.262.8200
F 847.262.8000
E hnm@hnm-arch.com
HNM DESIGN FIRM NO.: 154-001726 © 2015

River House
Apartments

1781 North Wacker Street
Millwaukee, WI 53222



ATLANTIC
REALTY
PARTNERS

Philippe Tower, Suite 1425 - 3438 Peachtree Road - Atlanta, GA 30326

BUILDING 4
NORTH AND SOUTH
ELEVATIONS

DATE
APRIL 14, 2015

JOB NO.

14027

SHEET NO.

A410


D1 BUILDING 4 - NORTH ELEVATION
SCALE: 1/8" = 1'-0"




F1 BUILDING 4 - SOUTH ELEVATION
SCALE: 1/8" = 1'-0"




L1 - Overall Landscape Plan

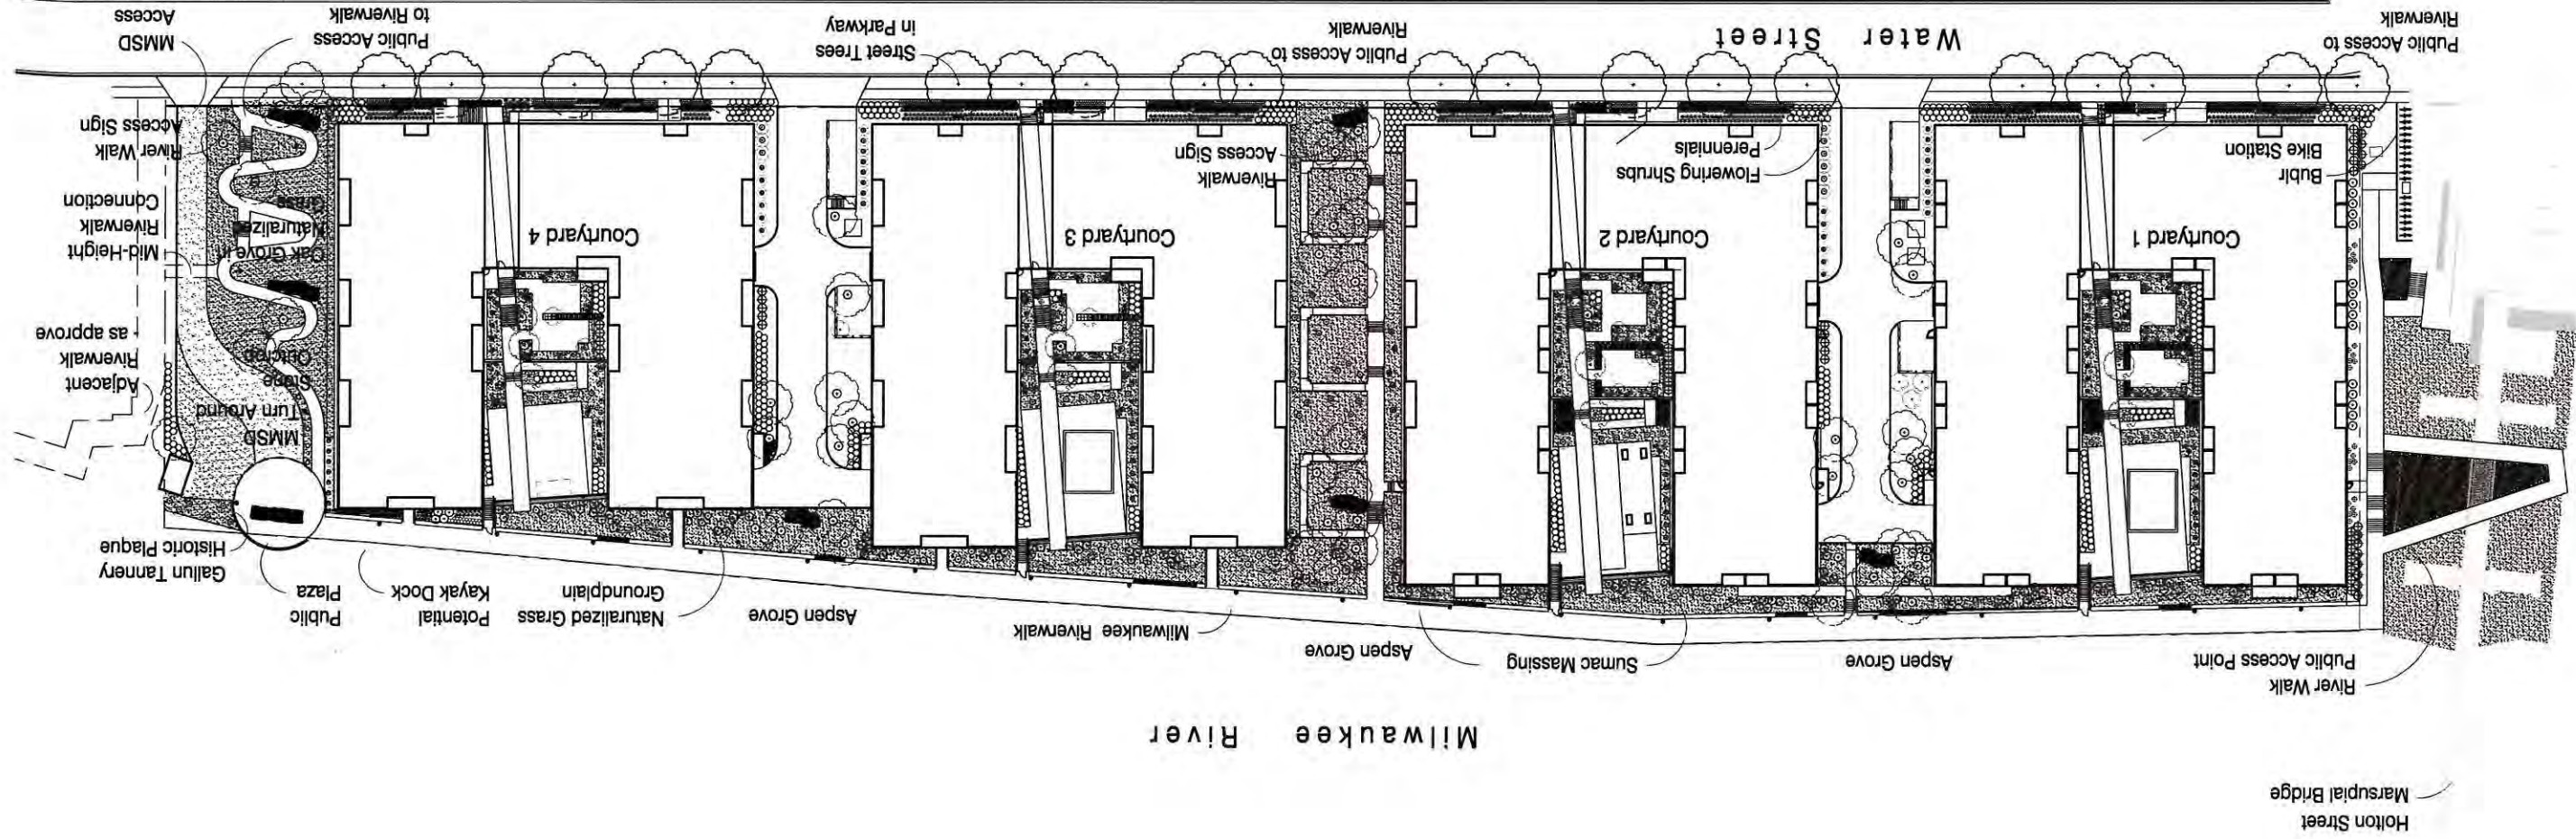

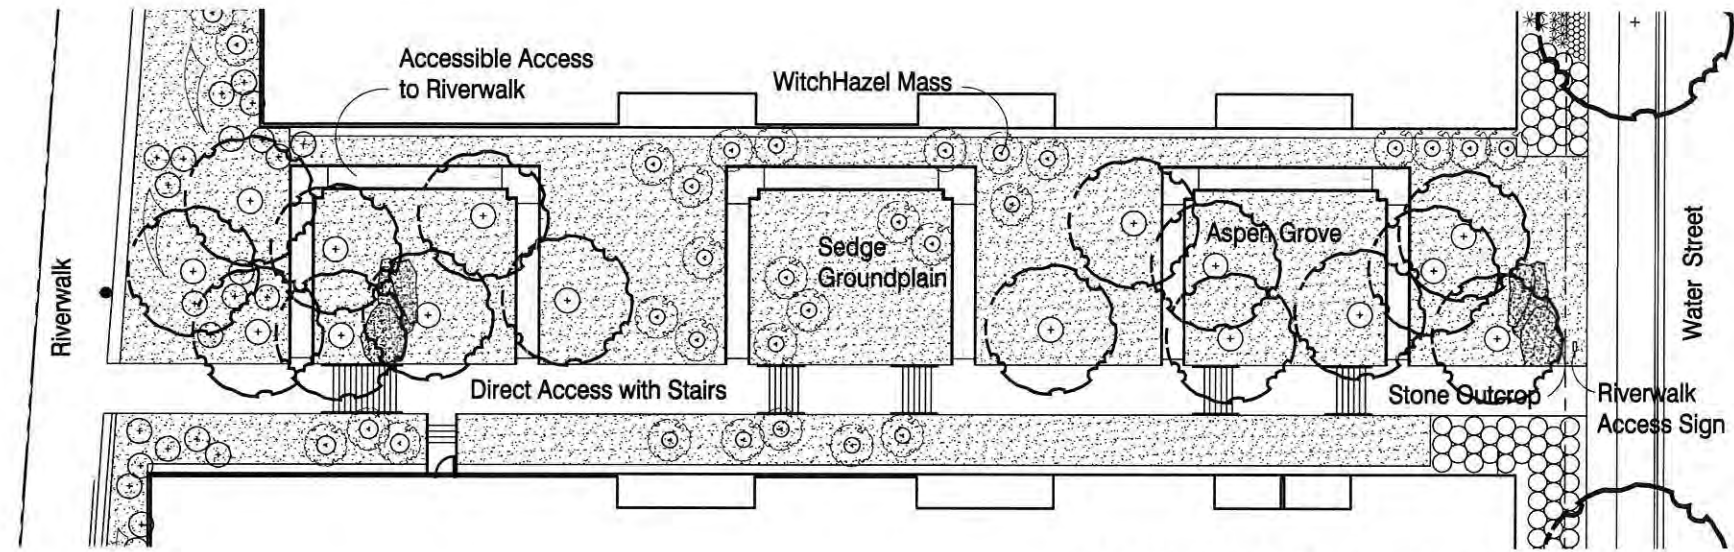

Mid-Project Connection to Riverwalk

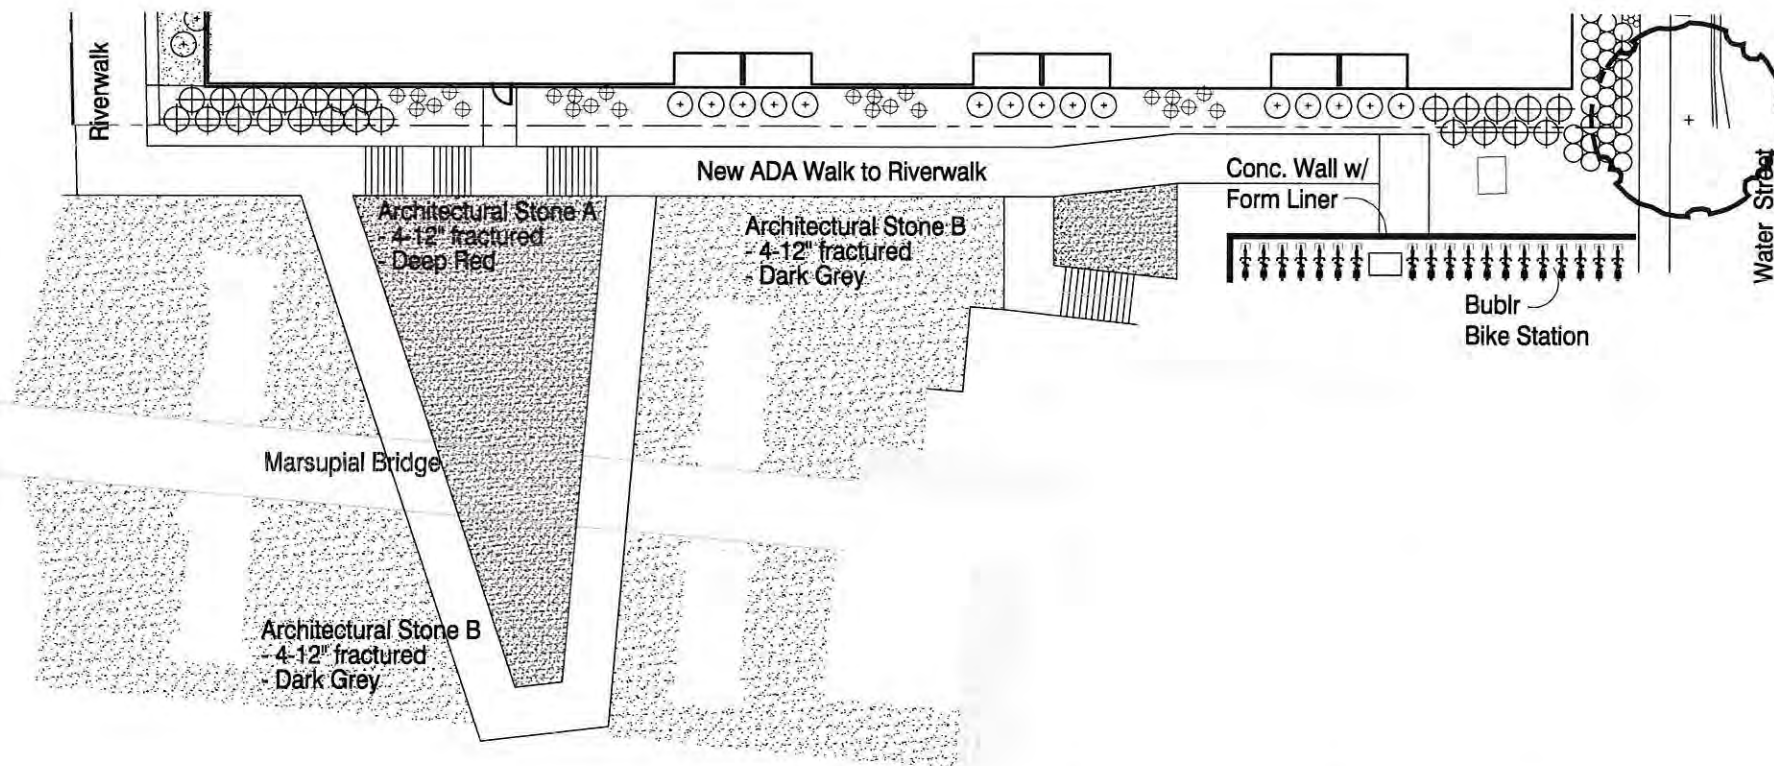

Marsupial Bridge Connection to Riverwalk




Stone B




Stone A

L2 - Riverwalk Connectivity




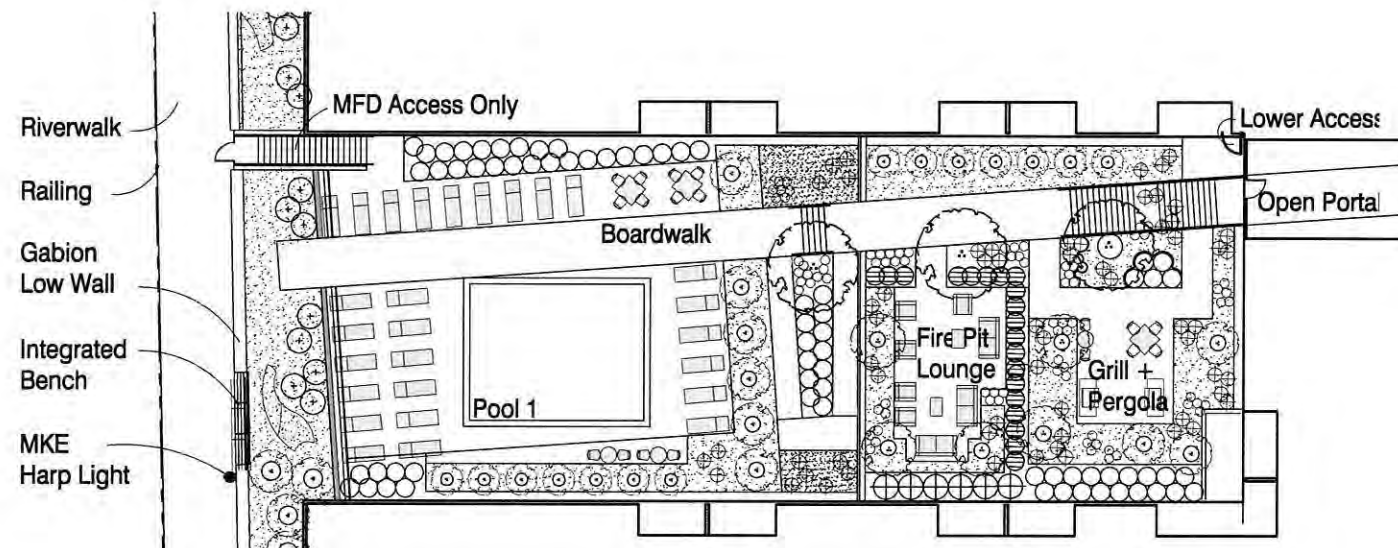


Courtyard 1

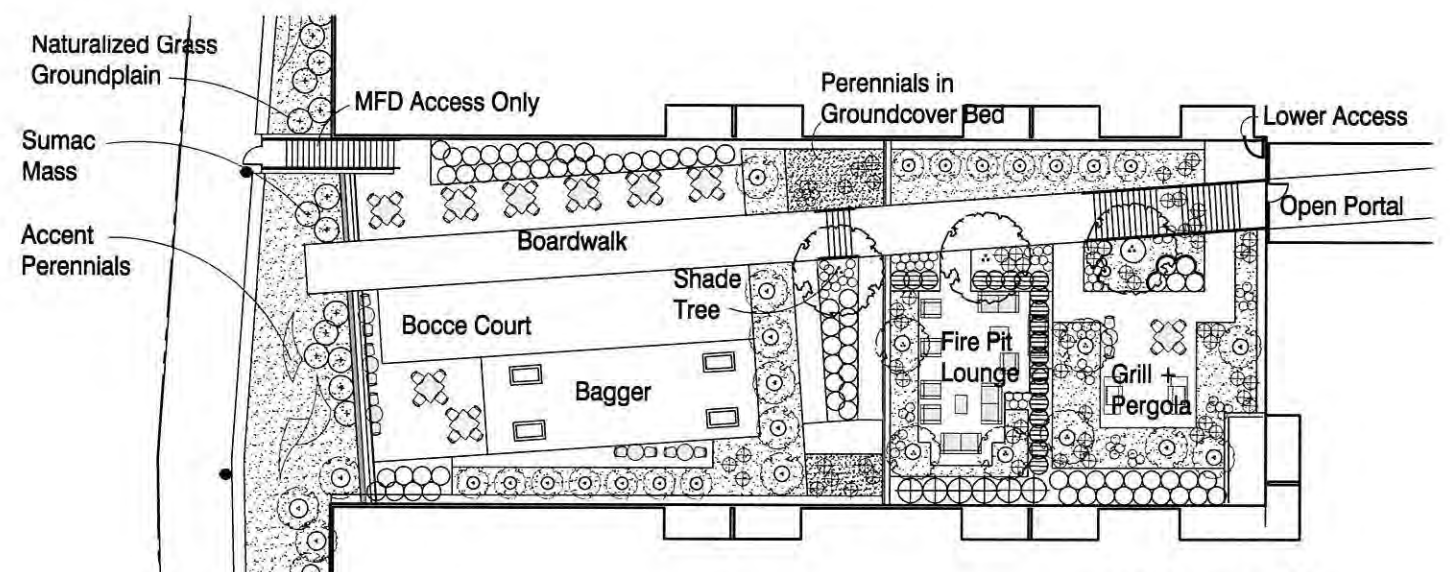

Courtyard 2

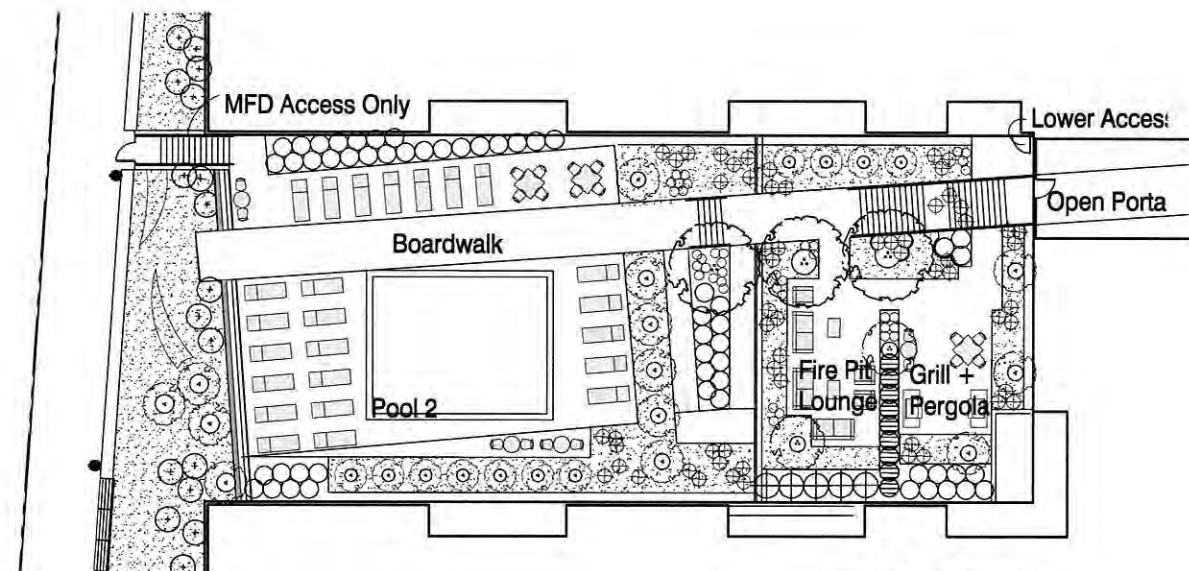

Courtyard 3

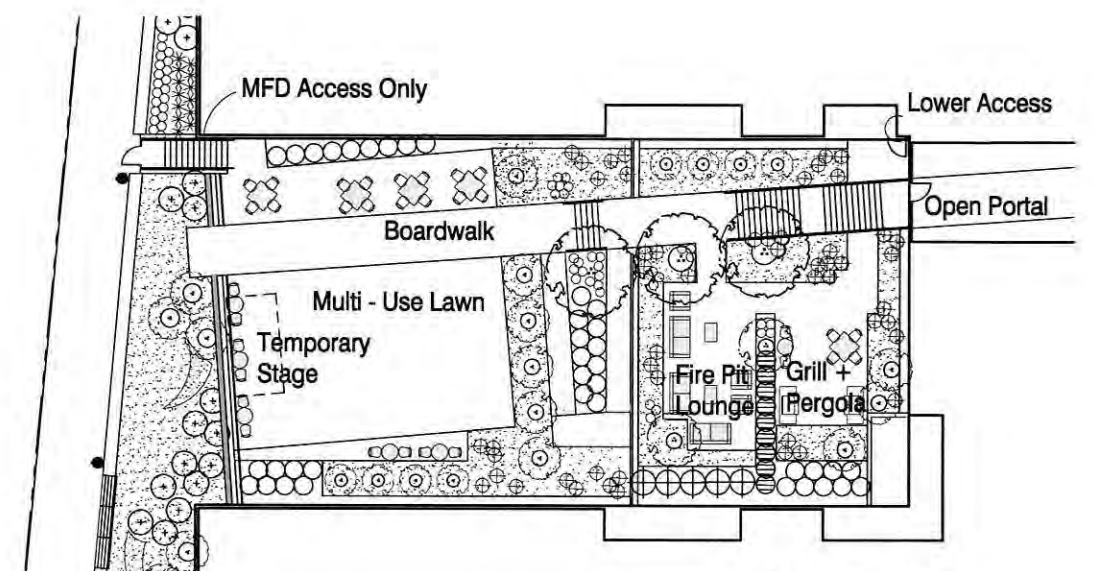

Courtyard 4


L3 - Courtyards




Riverwalk



Rail Detail

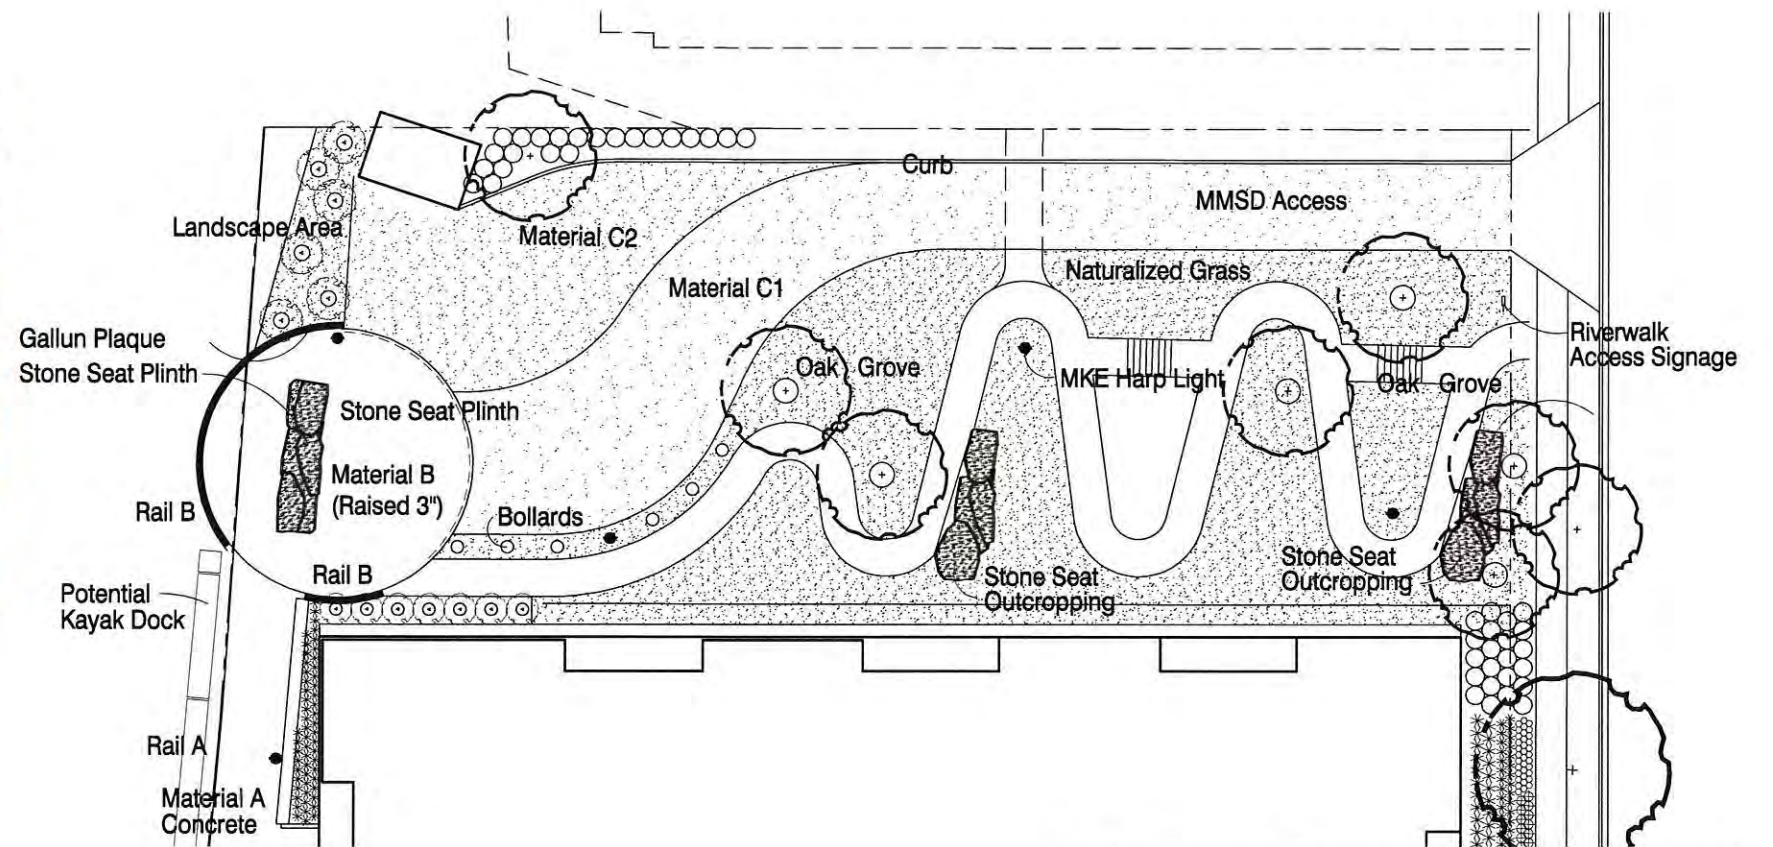


NE Riverwalk Connection to Riverwalk

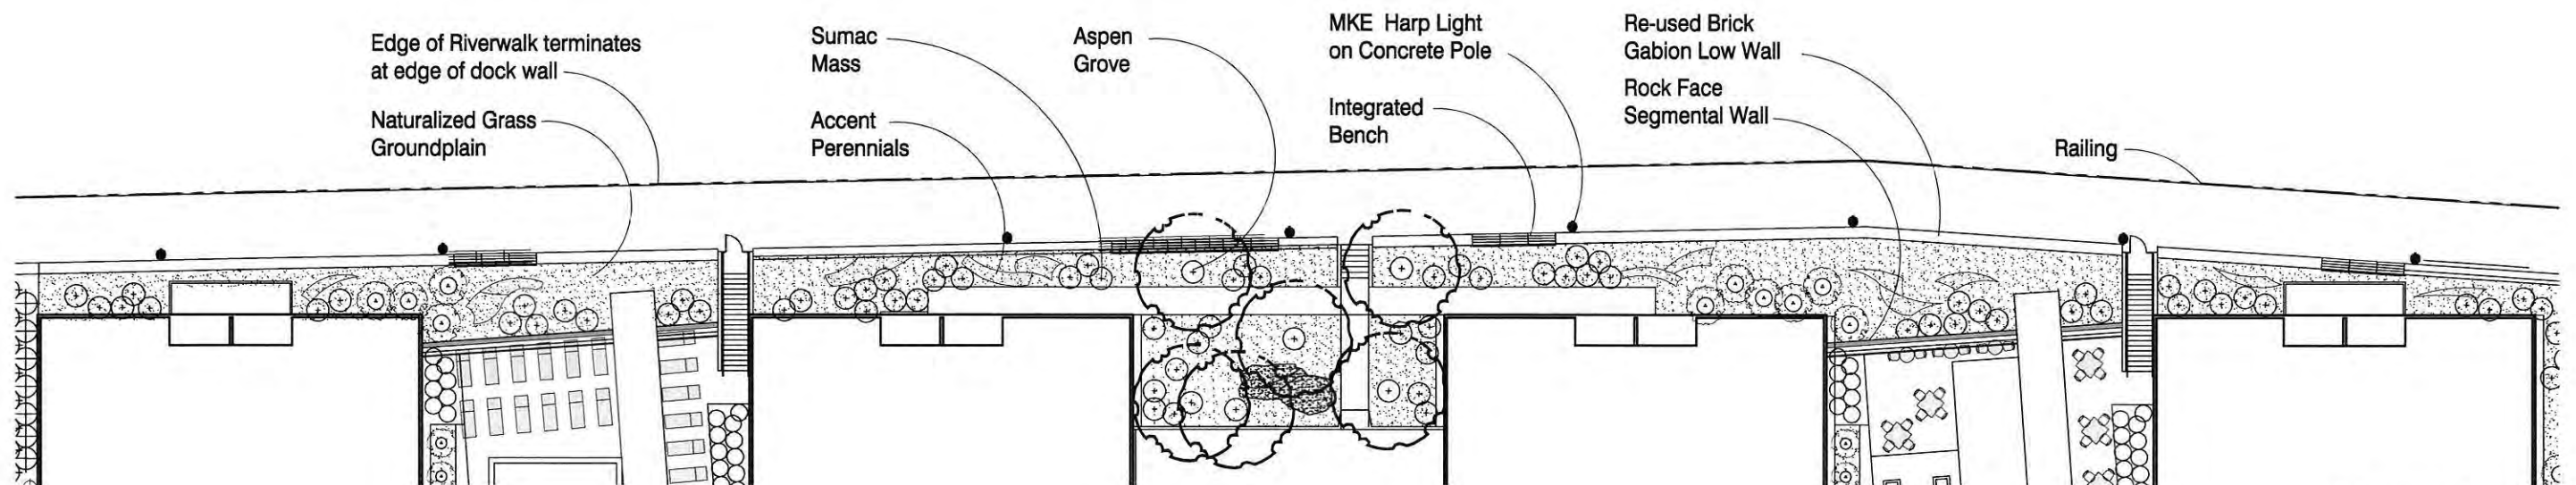


Riverwalk



L4 - Riverwalk

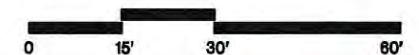

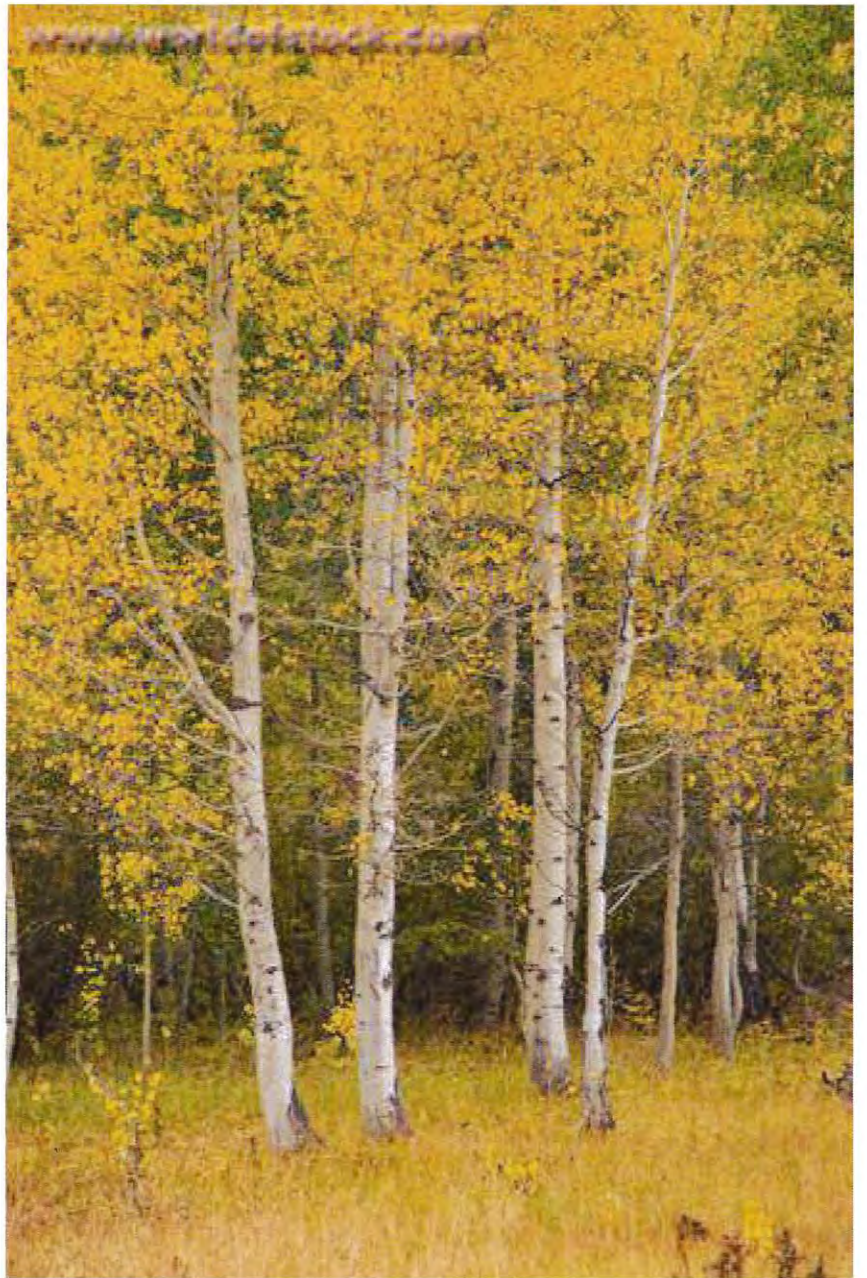

Trees + Shrubs

Boxwood
Chokeberry
Hydrangea
Marmo Maple
Morton Elm
Quaking Aspen
Smooth Sumac
Staghorn Sumac
Swamp White Oak
Viburnum
Witchhazel

Perennials + Grasses

Autumn Moor Grass
Betony
Brome Sedge
Fountain Grass
Little Bluestem
Ornamental Onion
Salvia
Switchgrass
Tickseed

L5 - Overall Plant Material



Trees + Shrubs

American Hornbeam
Boxwood
Chokeberry
Fragrant Sumac
Ginkgo
Hydrangea
Serviceberry
Sweetspire
Viburnum
Witchhazel

Perennials + Grasses

Betony
Brome Sedge
Cranesbill
Hosta
Ligularia
Lady's Mantle
Lilyturf
Ornamental Onion
Ostrich Fern
Pachysandra
Salvia
Sedum
Tickseed
Turtlehead

L6 - Courtyard Plant Material

Atlantic Realty
Partners

Water Street
Milwaukee, Wisconsin

43 South Vail Avenue
Arlington Heights, Illinois 60005
Job No. 14027 © 2015



April 15, 2015 ARCHITECTS + PLANNERS, INC.



East Elevation

Building 1 Elevations



South Elevation



North Elevation

Building 1 Elevations



ARCHITECTS + PLANNERS, INC.

43 South Vest Avenue
Arlington Heights, Illinois 60005
P 847.382.8000
F 847.382.8009
E hnam@hkm-arch.com
HKM DESIGN FIRM NO.: 164-001726 © 2015



ATLANTIC
REALTY
PARTNERS

Phipps Tower, Suite 1425
3438 Peachtree Road
Atlanta, GA 30326

**River House
Apartments**

1781 N. Water St.
Milwaukee, WI 53202


no.	revision	init.	date
1			
2			
**BUILDING 1
LEVEL 1
GARAGE PLAN**

date drawn by svr checked by

Job No. **14027**

Sheet No. **A101-1**

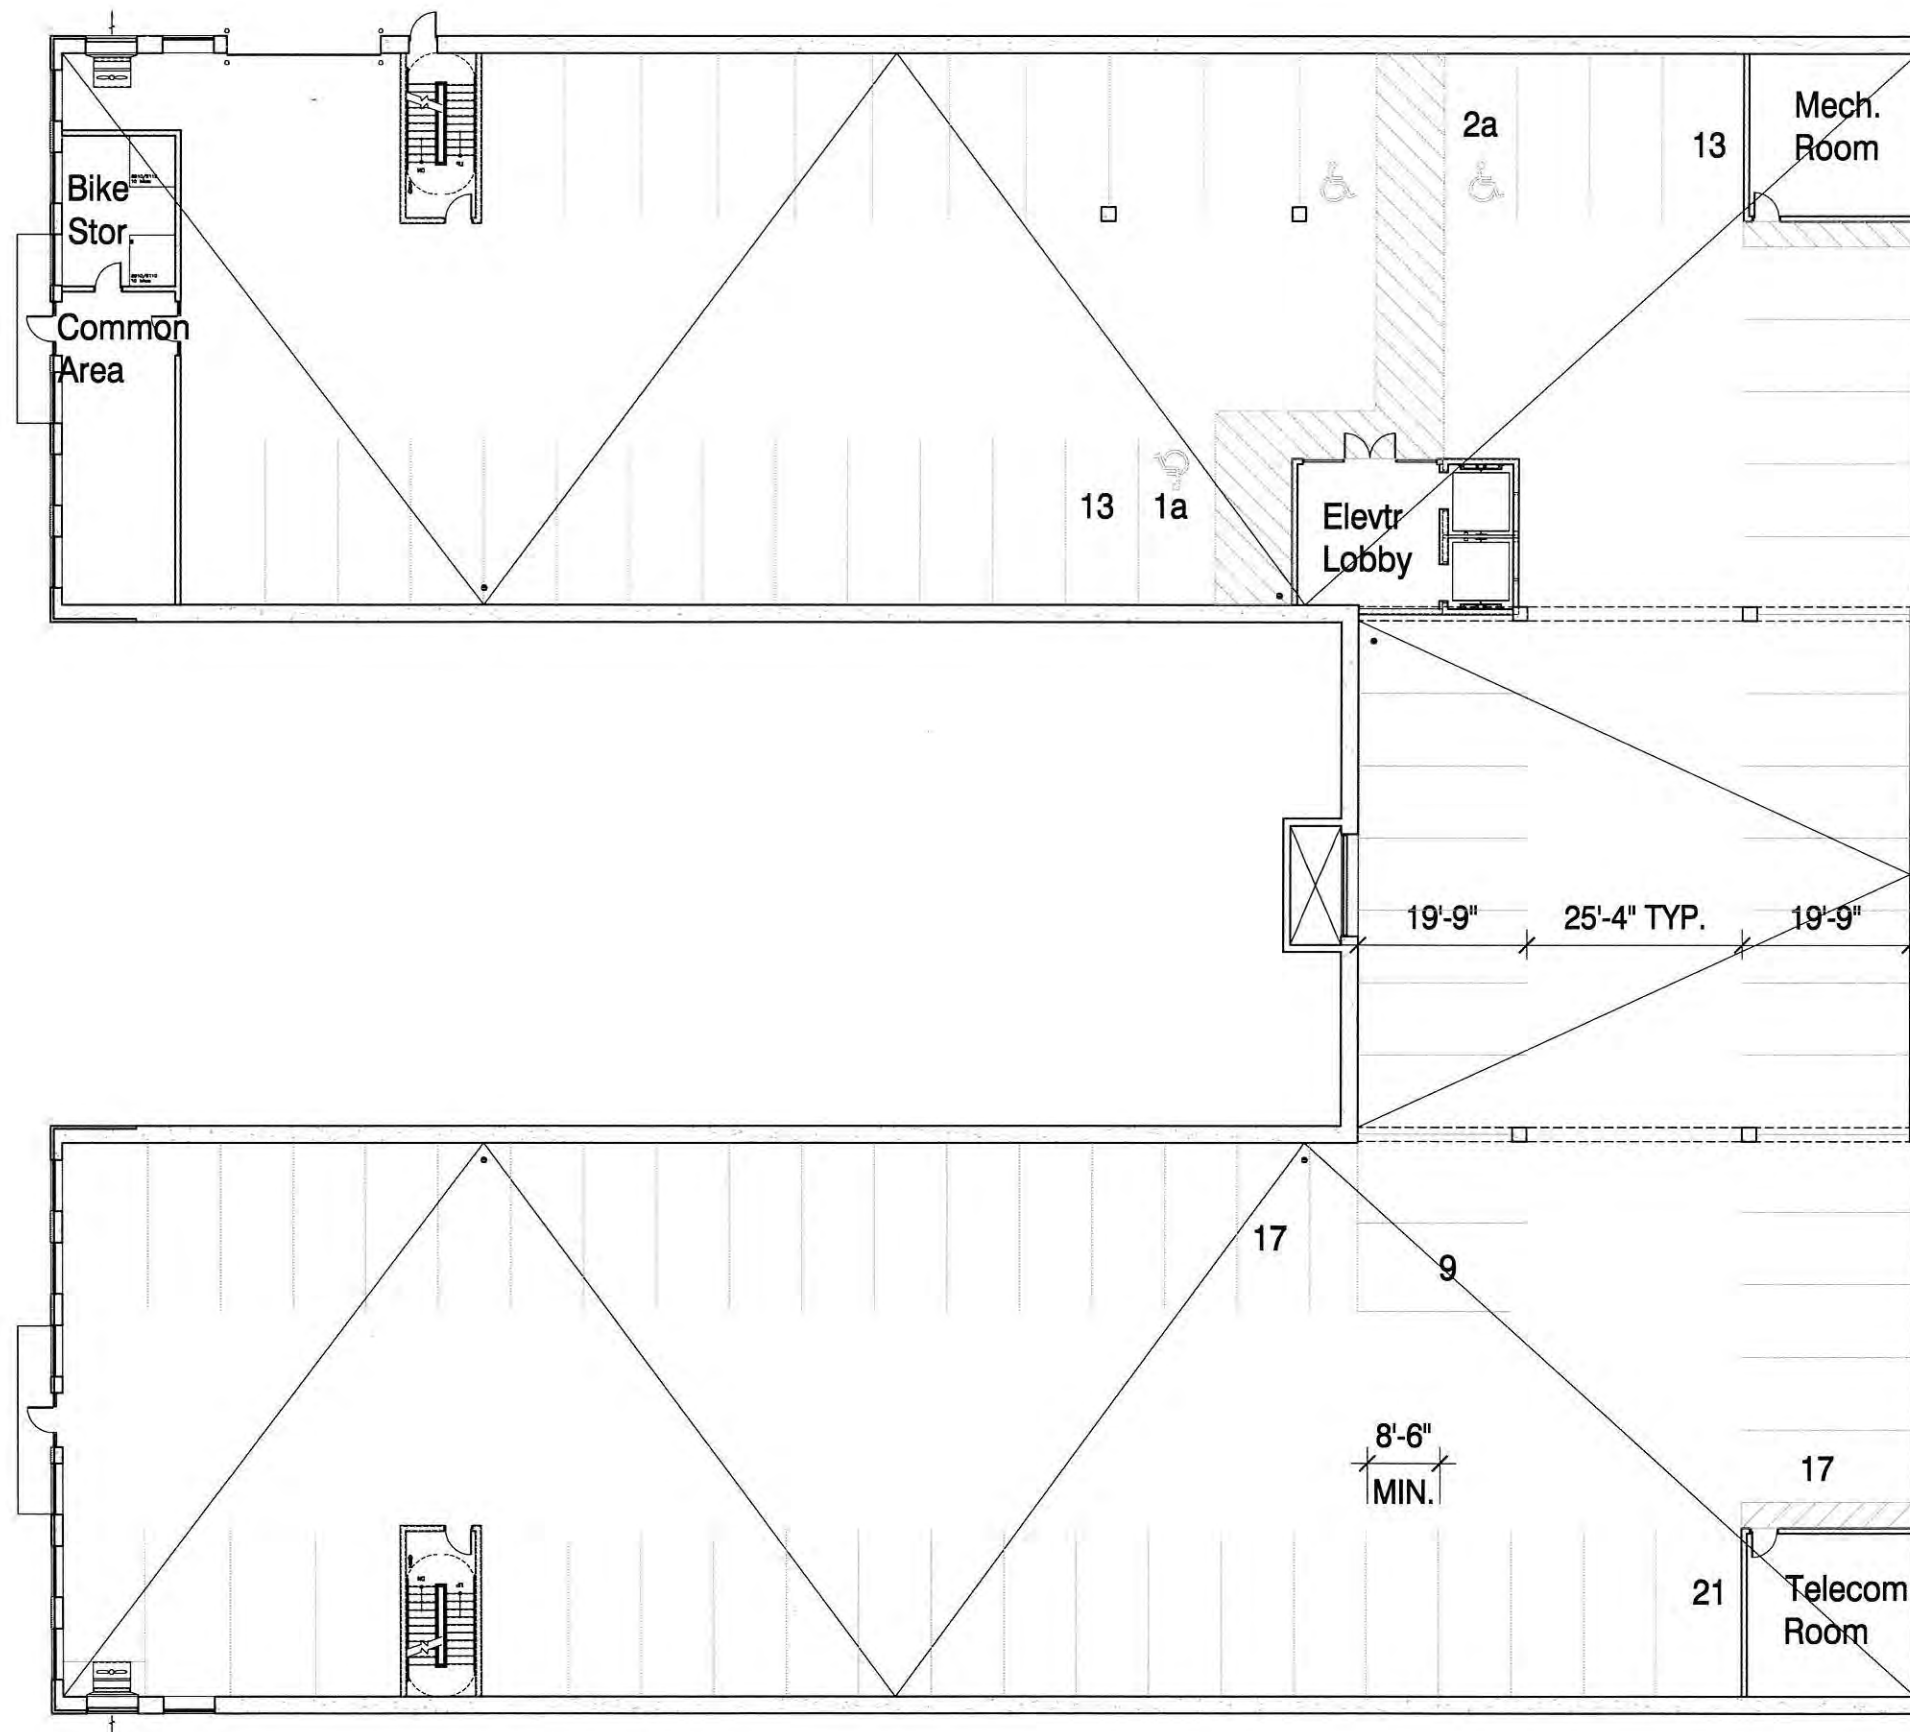



ARCHITECTS + PLANNERS, INC.

43 South Hill Avenue
Arlington Heights, Illinois 60005
P 847.392.8200
F 847.392.8208
E hkm@hkm-arch.com
HKM DESIGN FIRM NO.: 154-031735 © 2015



ATLANTIC
REALTY
PARTNERS

Phipps Tower, Suite 1425
3438 Peachtree Road
Atlanta, GA 30326

**River House
Apartments**
1781 N. Water St.
Milwaukee, WI 53202


no.	revision	int.	date
1			
2			
**BUILDING 1
LEVEL 2
GARAGE PLAN**

date down by sn checked by

Job No. **14027**

Sheet No. **A102-1**

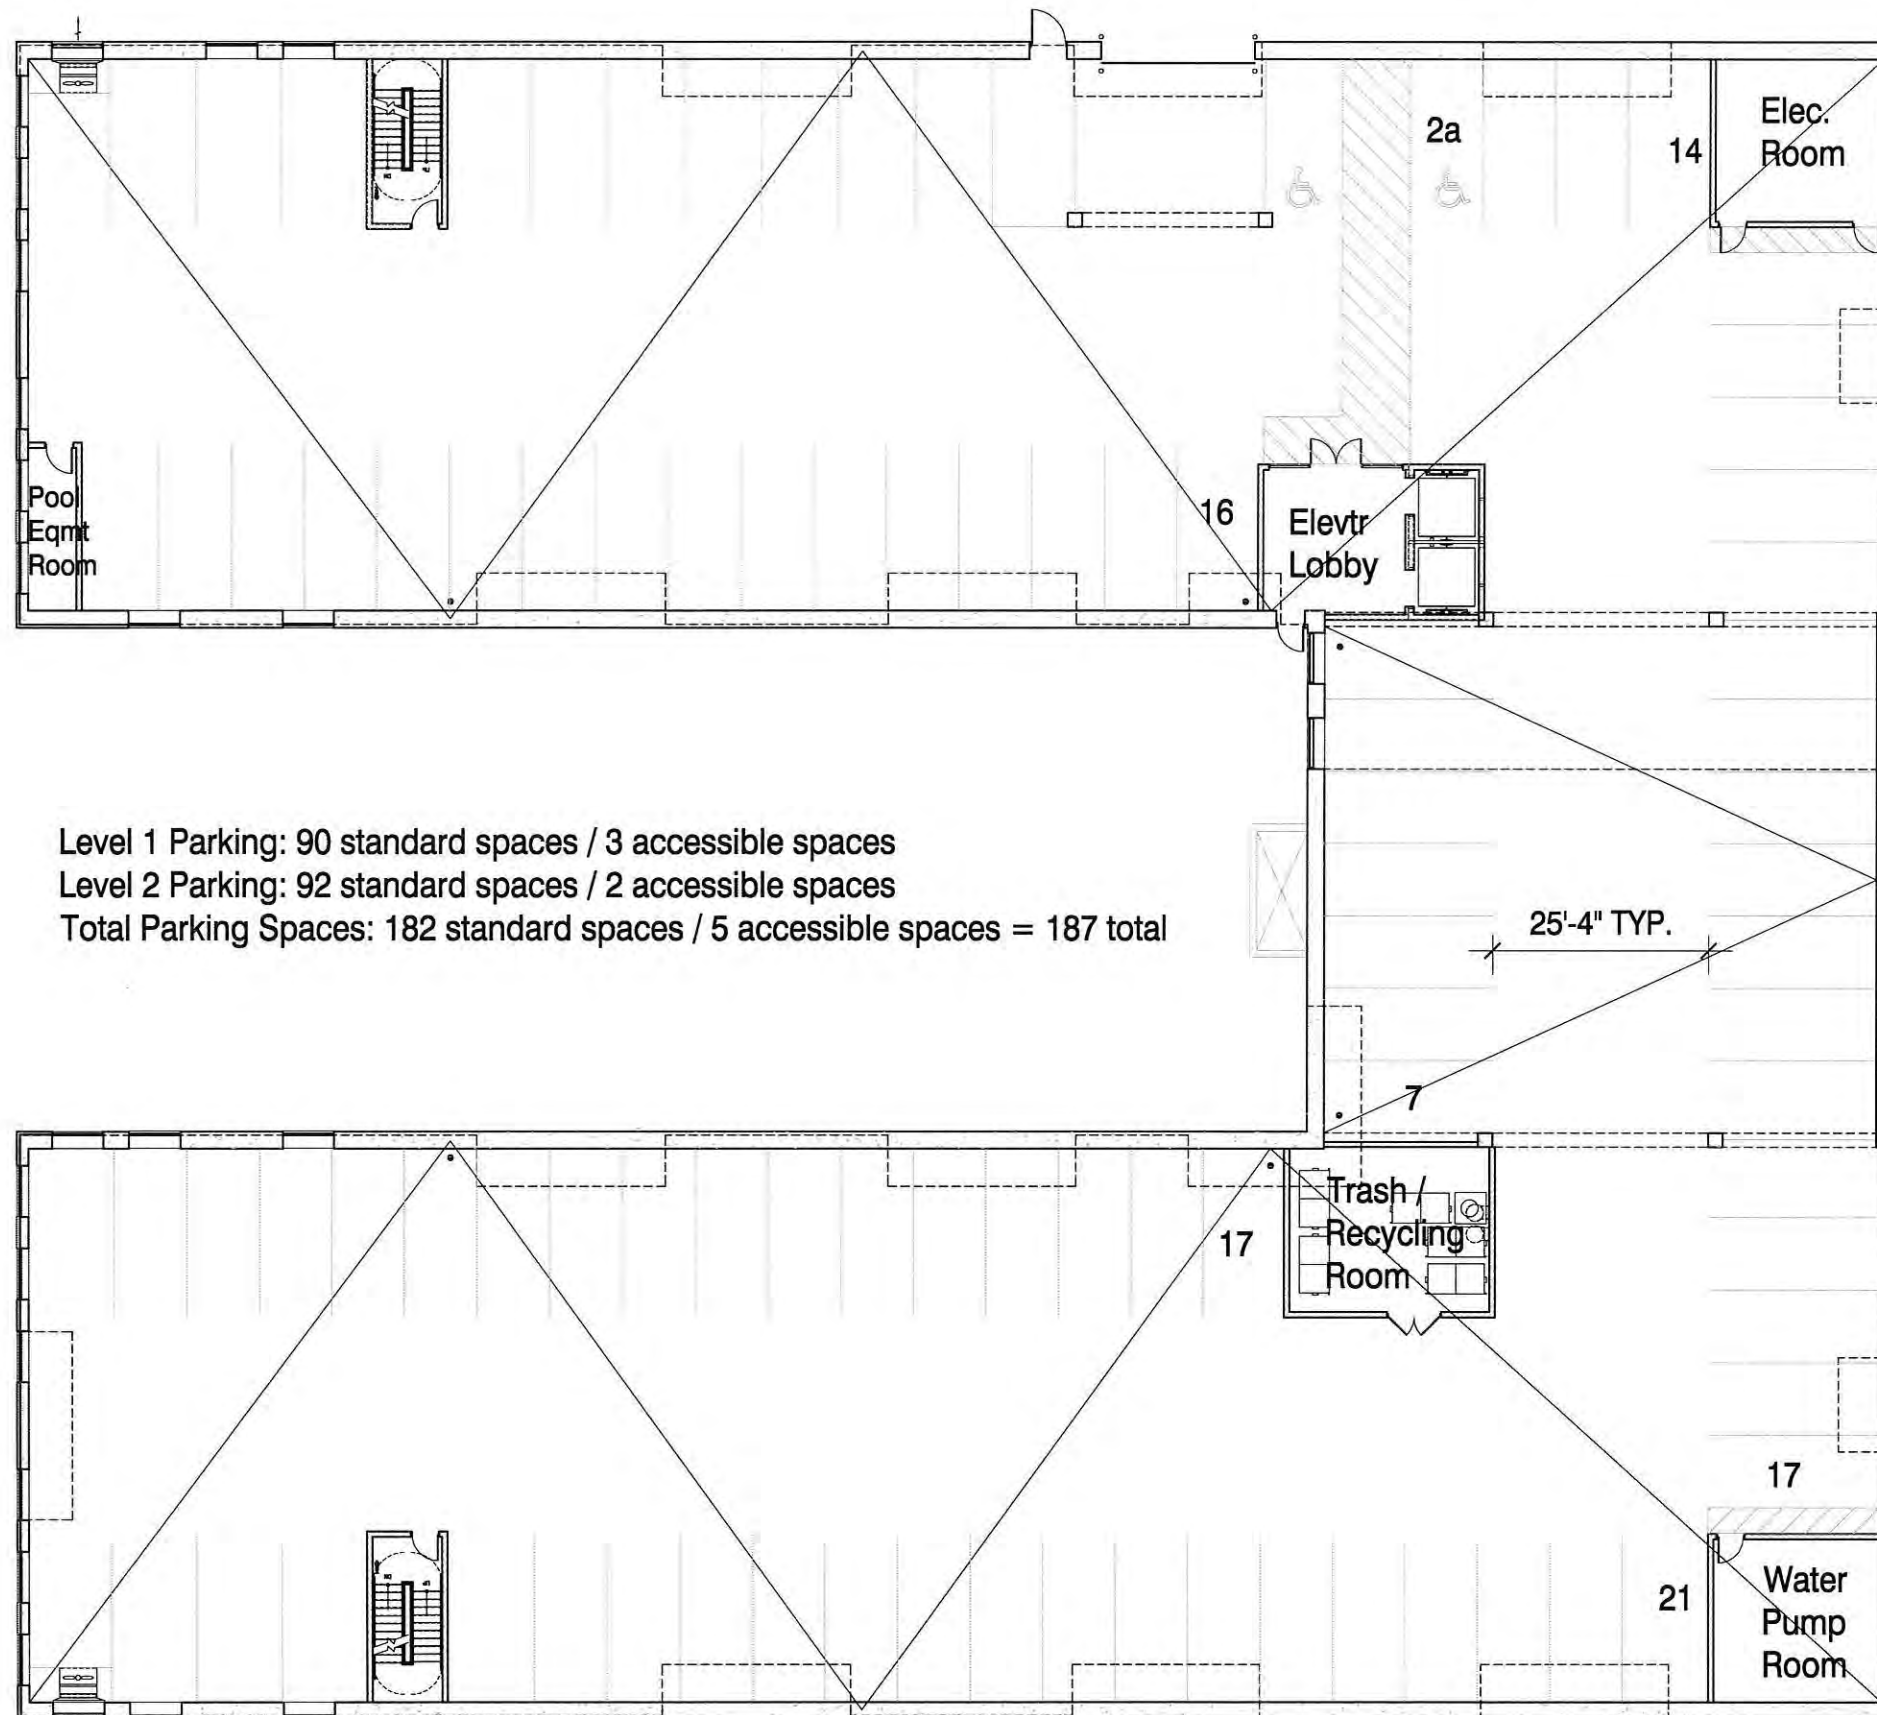

Level 1 Parking: 90 standard spaces / 3 accessible spaces
Level 2 Parking: 92 standard spaces / 2 accessible spaces
Total Parking Spaces: 182 standard spaces / 5 accessible spaces = 187 total



ARCHITECTS + PLANNERS, INC.

43 South West Avenue
Arlington Heights, Illinois 60005
P 847.382.8200
F 847.382.8008
E hkm@hkm-arch.com
HKM DESIGN FIRM NO.: 184-001726 © 2015



ATLANTIC
REALTY
PARTNERS

Phipps Tower, Suite 1425
3438 Peachtree Road
Atlanta, GA 30326

River House Apartments

1781 N. Water St.
Milwaukee, WI 53202

no.	revision	init.	date
1			
2			
3			
4			
5			
6			
7			
8			
9			
10			

BUILDING 1 LEVEL 3 FLOOR PLAN

date drawn by swn checked by

Job No. **14027**

Sheet No. **A103-1**



F1 LEVEL 3 FLOOR PLAN
SCALE: 1/8" = 1'-0"



ARCHITECTS + PLANNERS, INC.

40 South Weil Avenue
Arlington Heights, Illinois 60005
P 847.382.8200
F 847.382.8000
E Hong@hkmi-arch.com
HKM DESIGN FIRM NO.: 154-001726 © 2016



ATLANTIC
REALTY
PARTNERS

Phipps Tower, Suite 1425
3436 Peachtree Road
Atlanta, GA 30326

River House Apartments

1781 N. Water St.
Milwaukee, WI 53202

no.	revision	int.	date
1			
2			
3			
4			
5			
6			
7			
8			
9			
10			


3-25-15

BUILDING 1 LEVEL 5 FLOOR PLAN

date drawn by: JRM checked by:

Job No. **14027**

Sheet No. **A105-1**

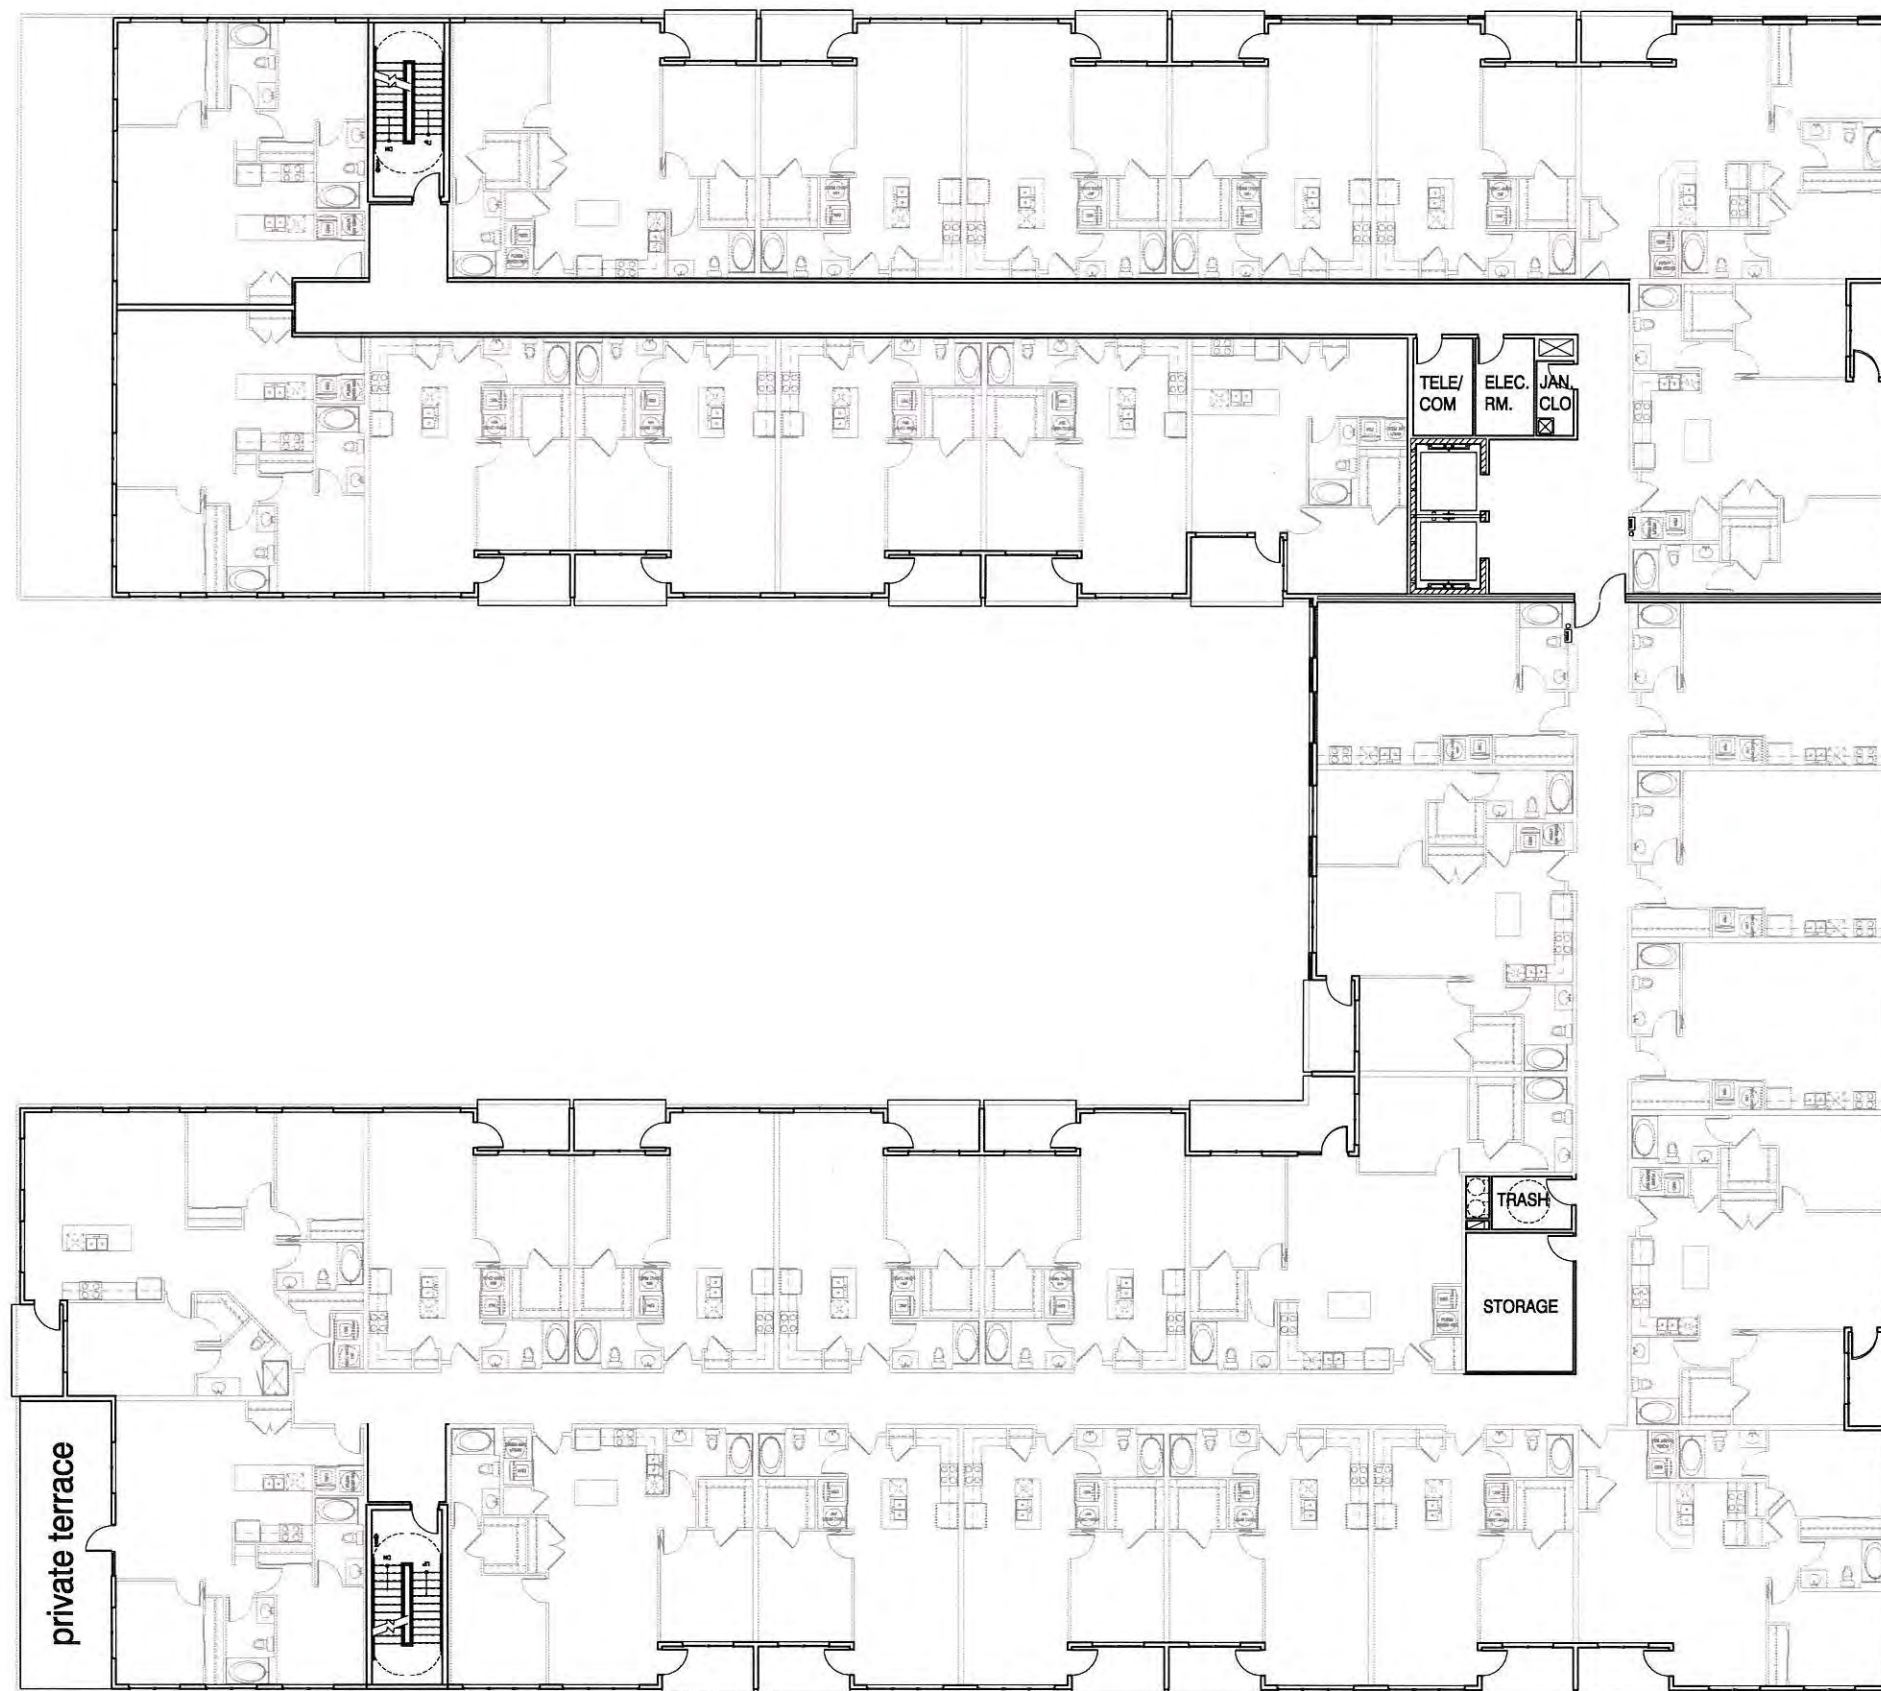



ARCHITECTS + PLANNERS, INC.

43 South Vail Avenue
Arlington Heights, Illinois 60005
P 847.392.8200
F 847.392.8008
E info@hkm-arch.com
HKM DESIGN FIRM NO.: 184-001726 © 2014



ATLANTIC
REALTY
PARTNERS

Phipps Tower, Suite 1425
3438 Peachtree Road
Atlanta, GA 30326

**River House
Apartments**

1781 N. Water St.
Milwaukee, WI 53202

no.	revision	init.	date
1			
2			
3			
4			
5			
6			
7			
8			
9			
10			

**BUILDING 1
LEVEL 6 FLOOR PLAN**

date drawn by svr checked by

Job No. **14027**

Sheet No. **A105-1**





RIVER HOUSE APARTMENTS
MILWAUKEE, WI

SITE PLAN

REVISIONS

PROJECT No. 2024.001
DATE: 01/09/25
SCALE: 1" = 30'
SHEET C-1
C-3

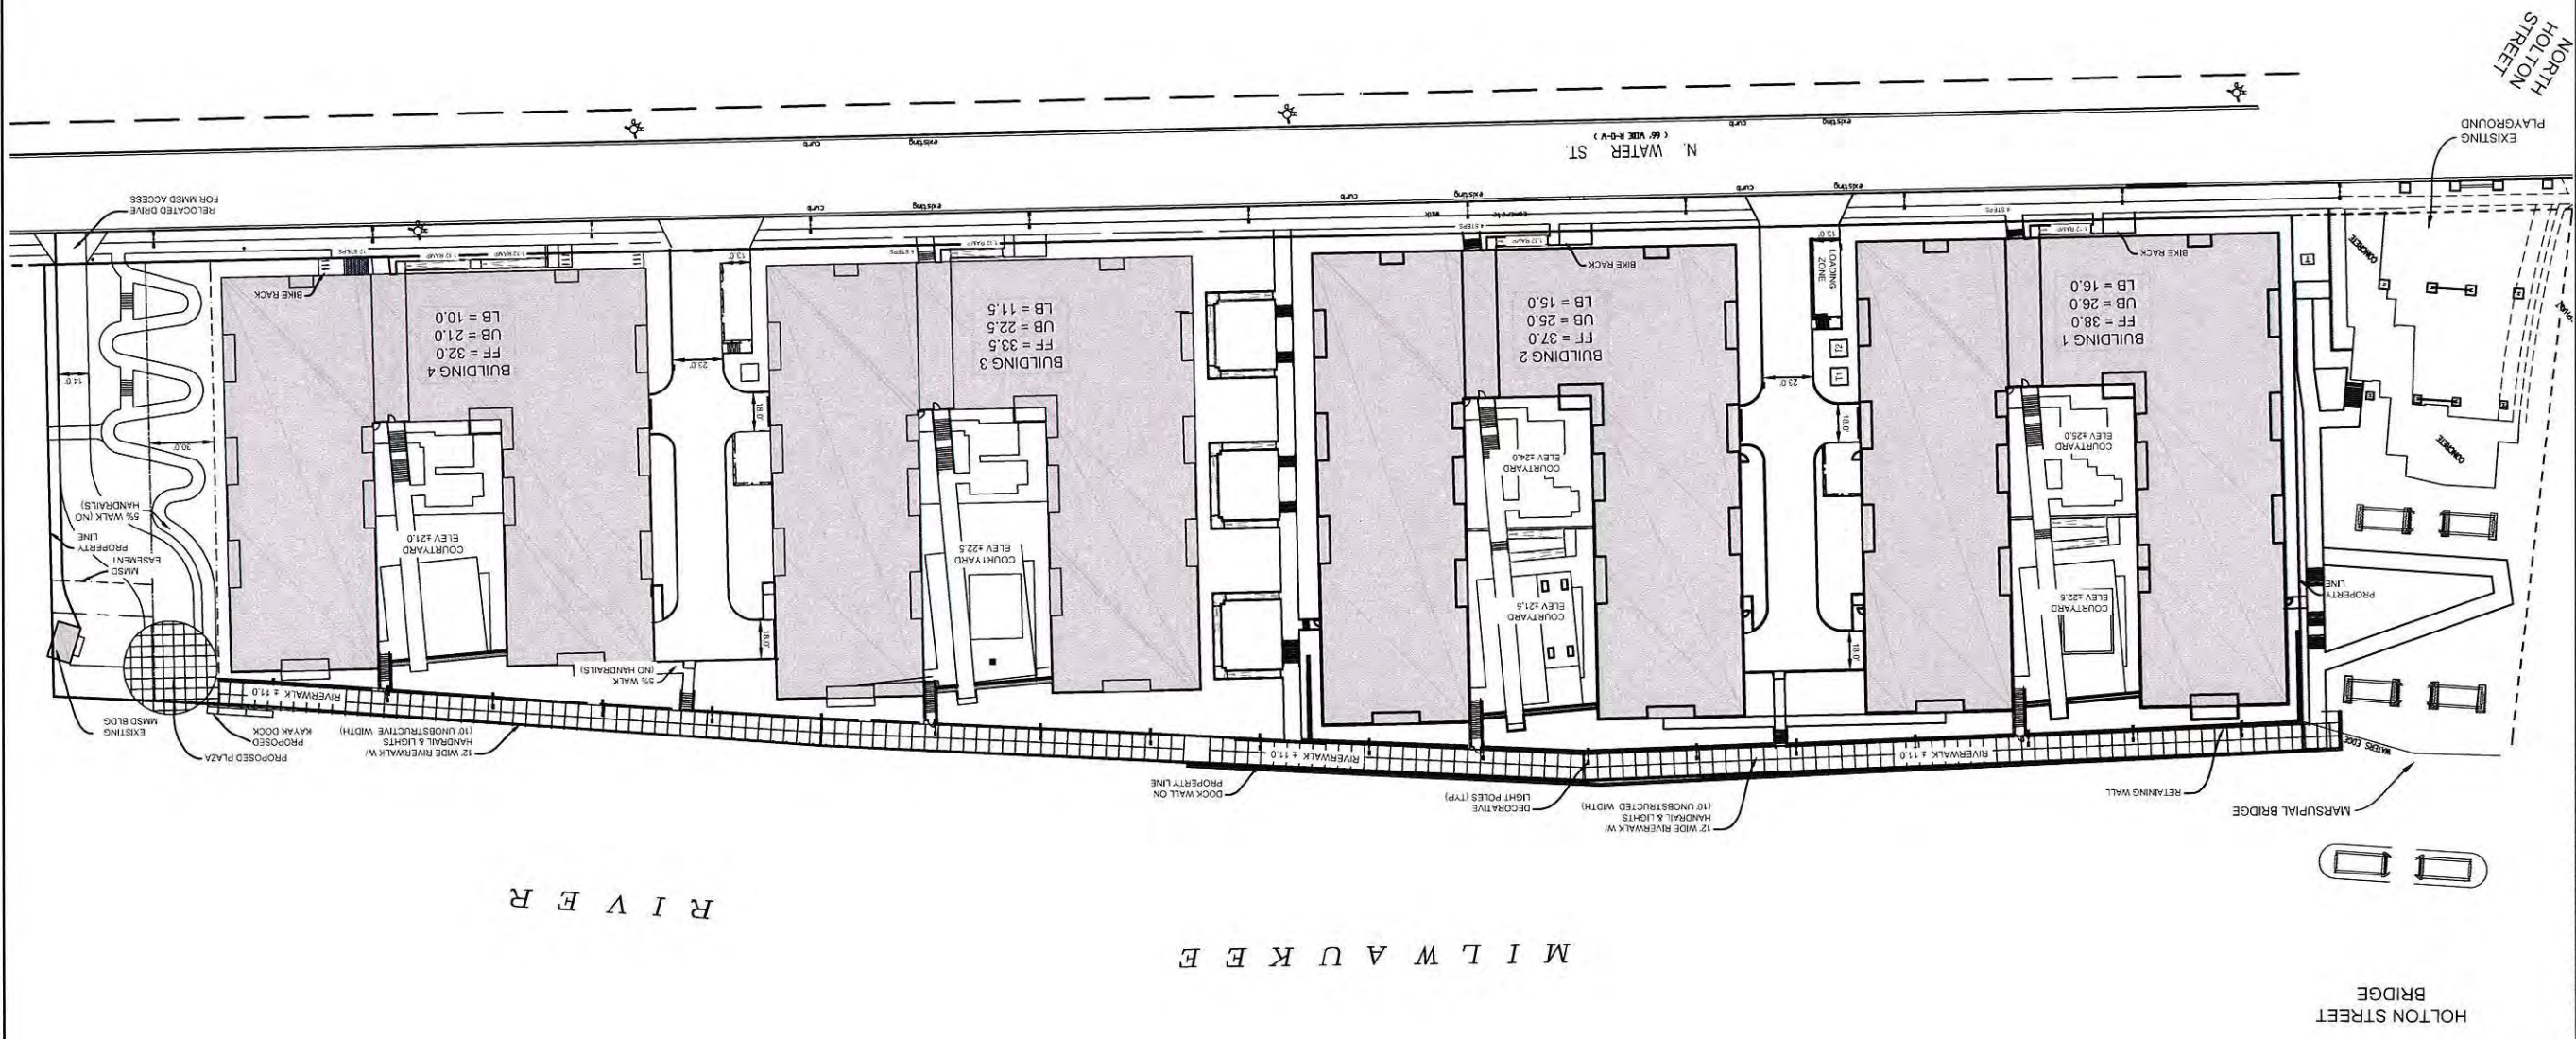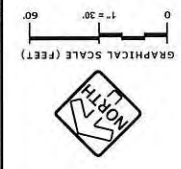

SITE PLAN

RIVER HOUSE APARTMENTS
MILWAUKEE, WI







GRADING PLAN

[illegible]

PEG JOB NO. 309.00
 PEG # AEK
 START DATE 01/09/15
 SCALE 1" = 30'

C-3
C-2
SHEET


© COPYRIGHT 2012
GRADING PLAN

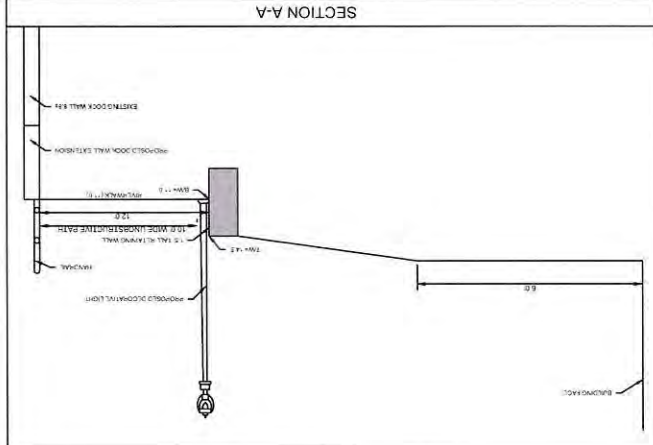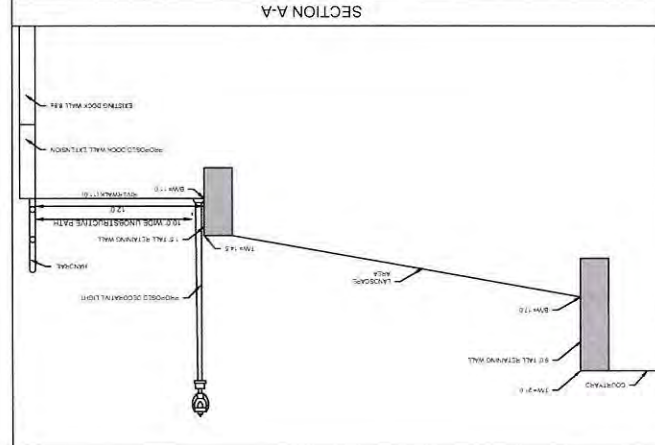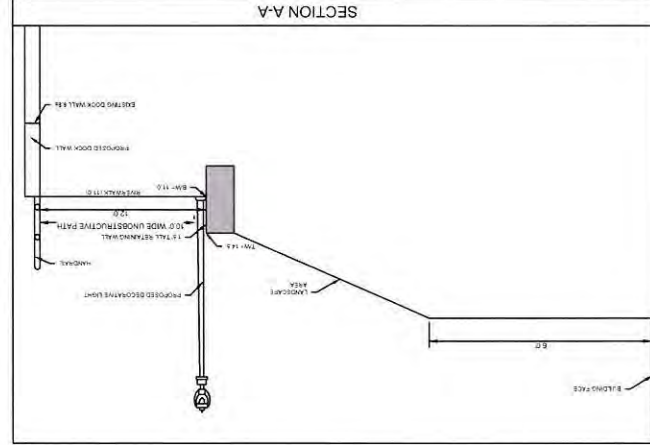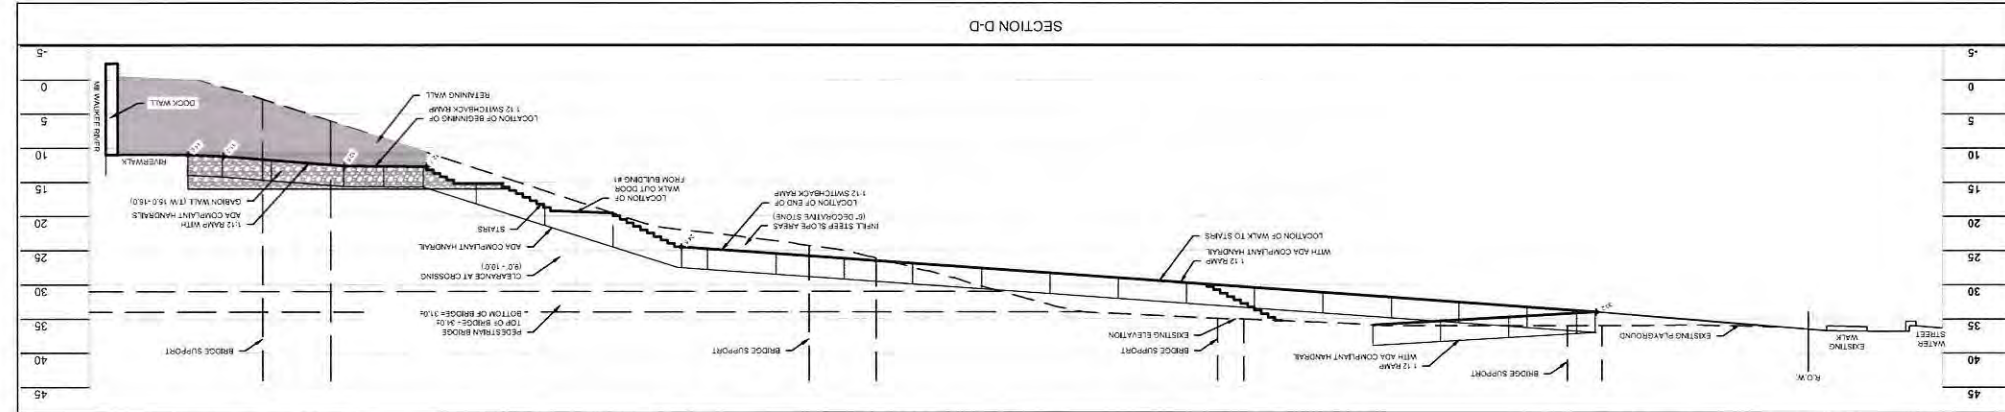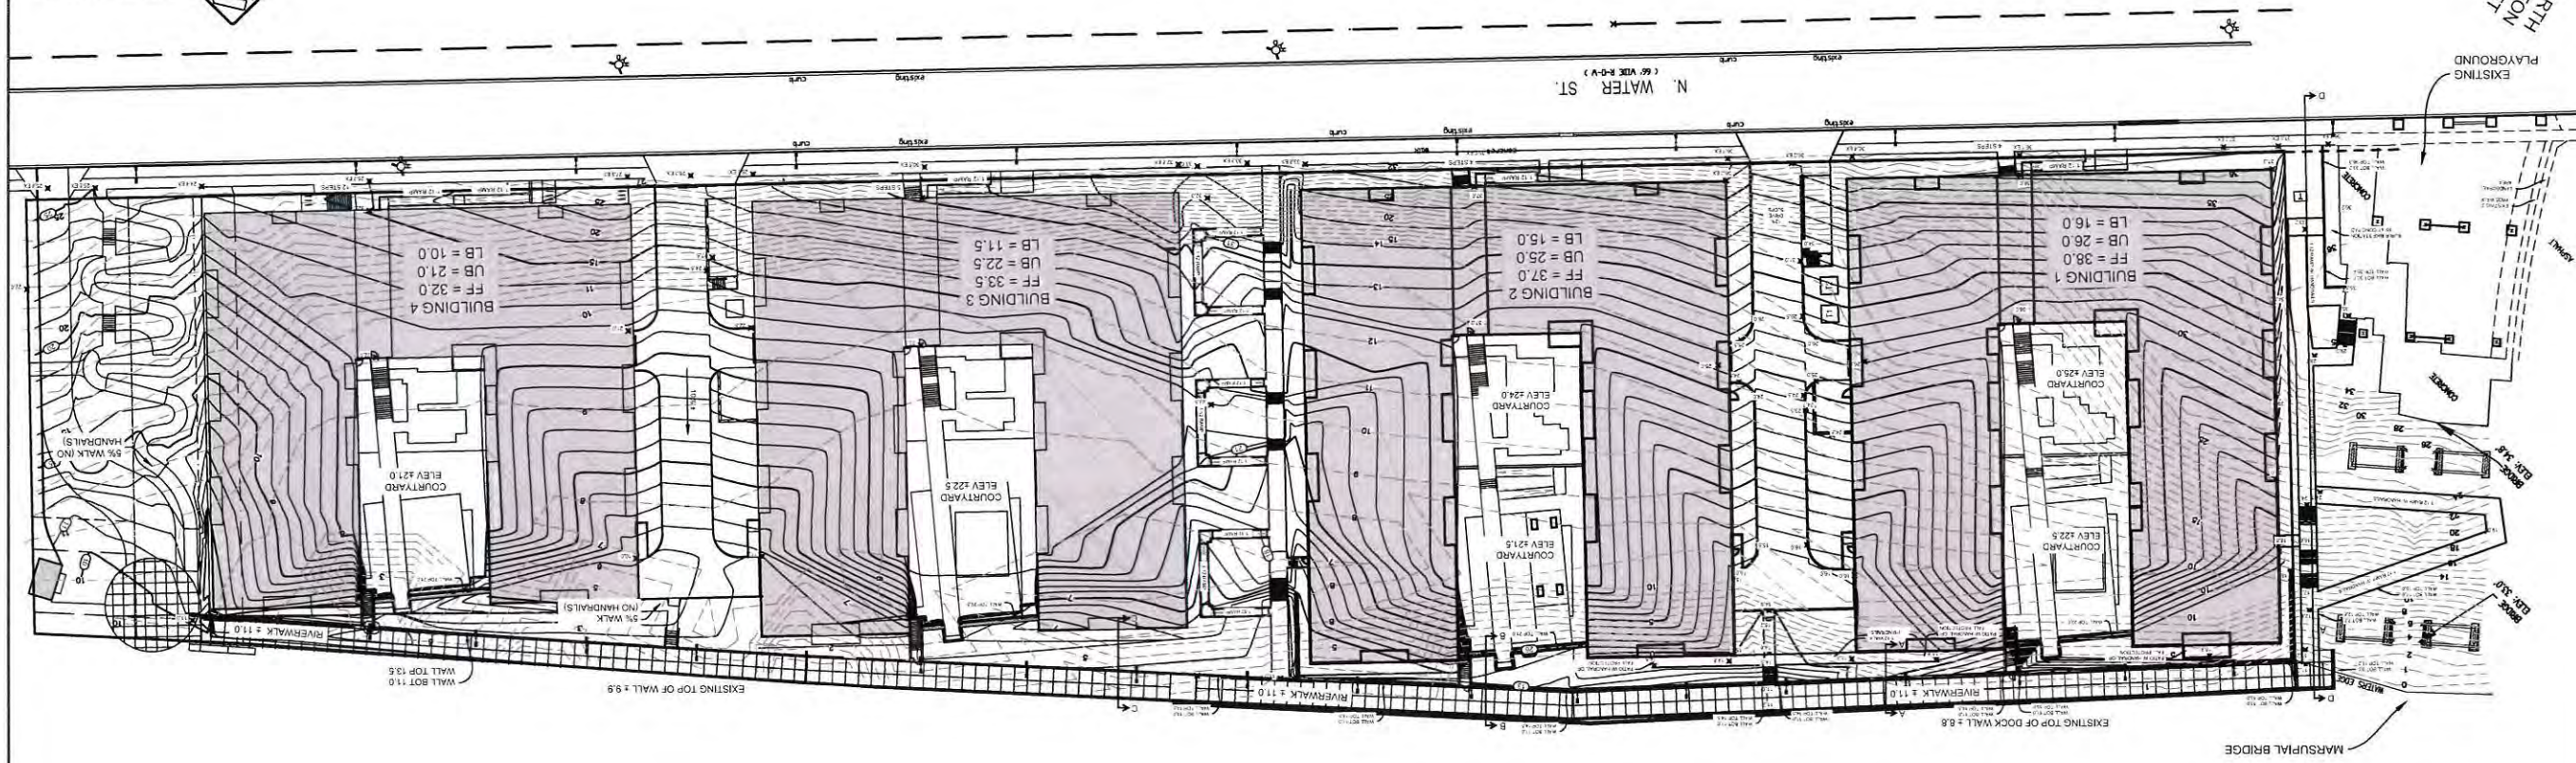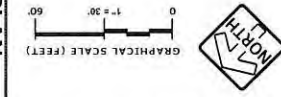


REVISIONS


PROJECT No. 2020.001
PROJECT NAME: RIVER HOUSE APARTMENTS
SHEET NO. 01/09/15
SCALE: 1" = 30'

SHEET C-3
UTILITY PLAN

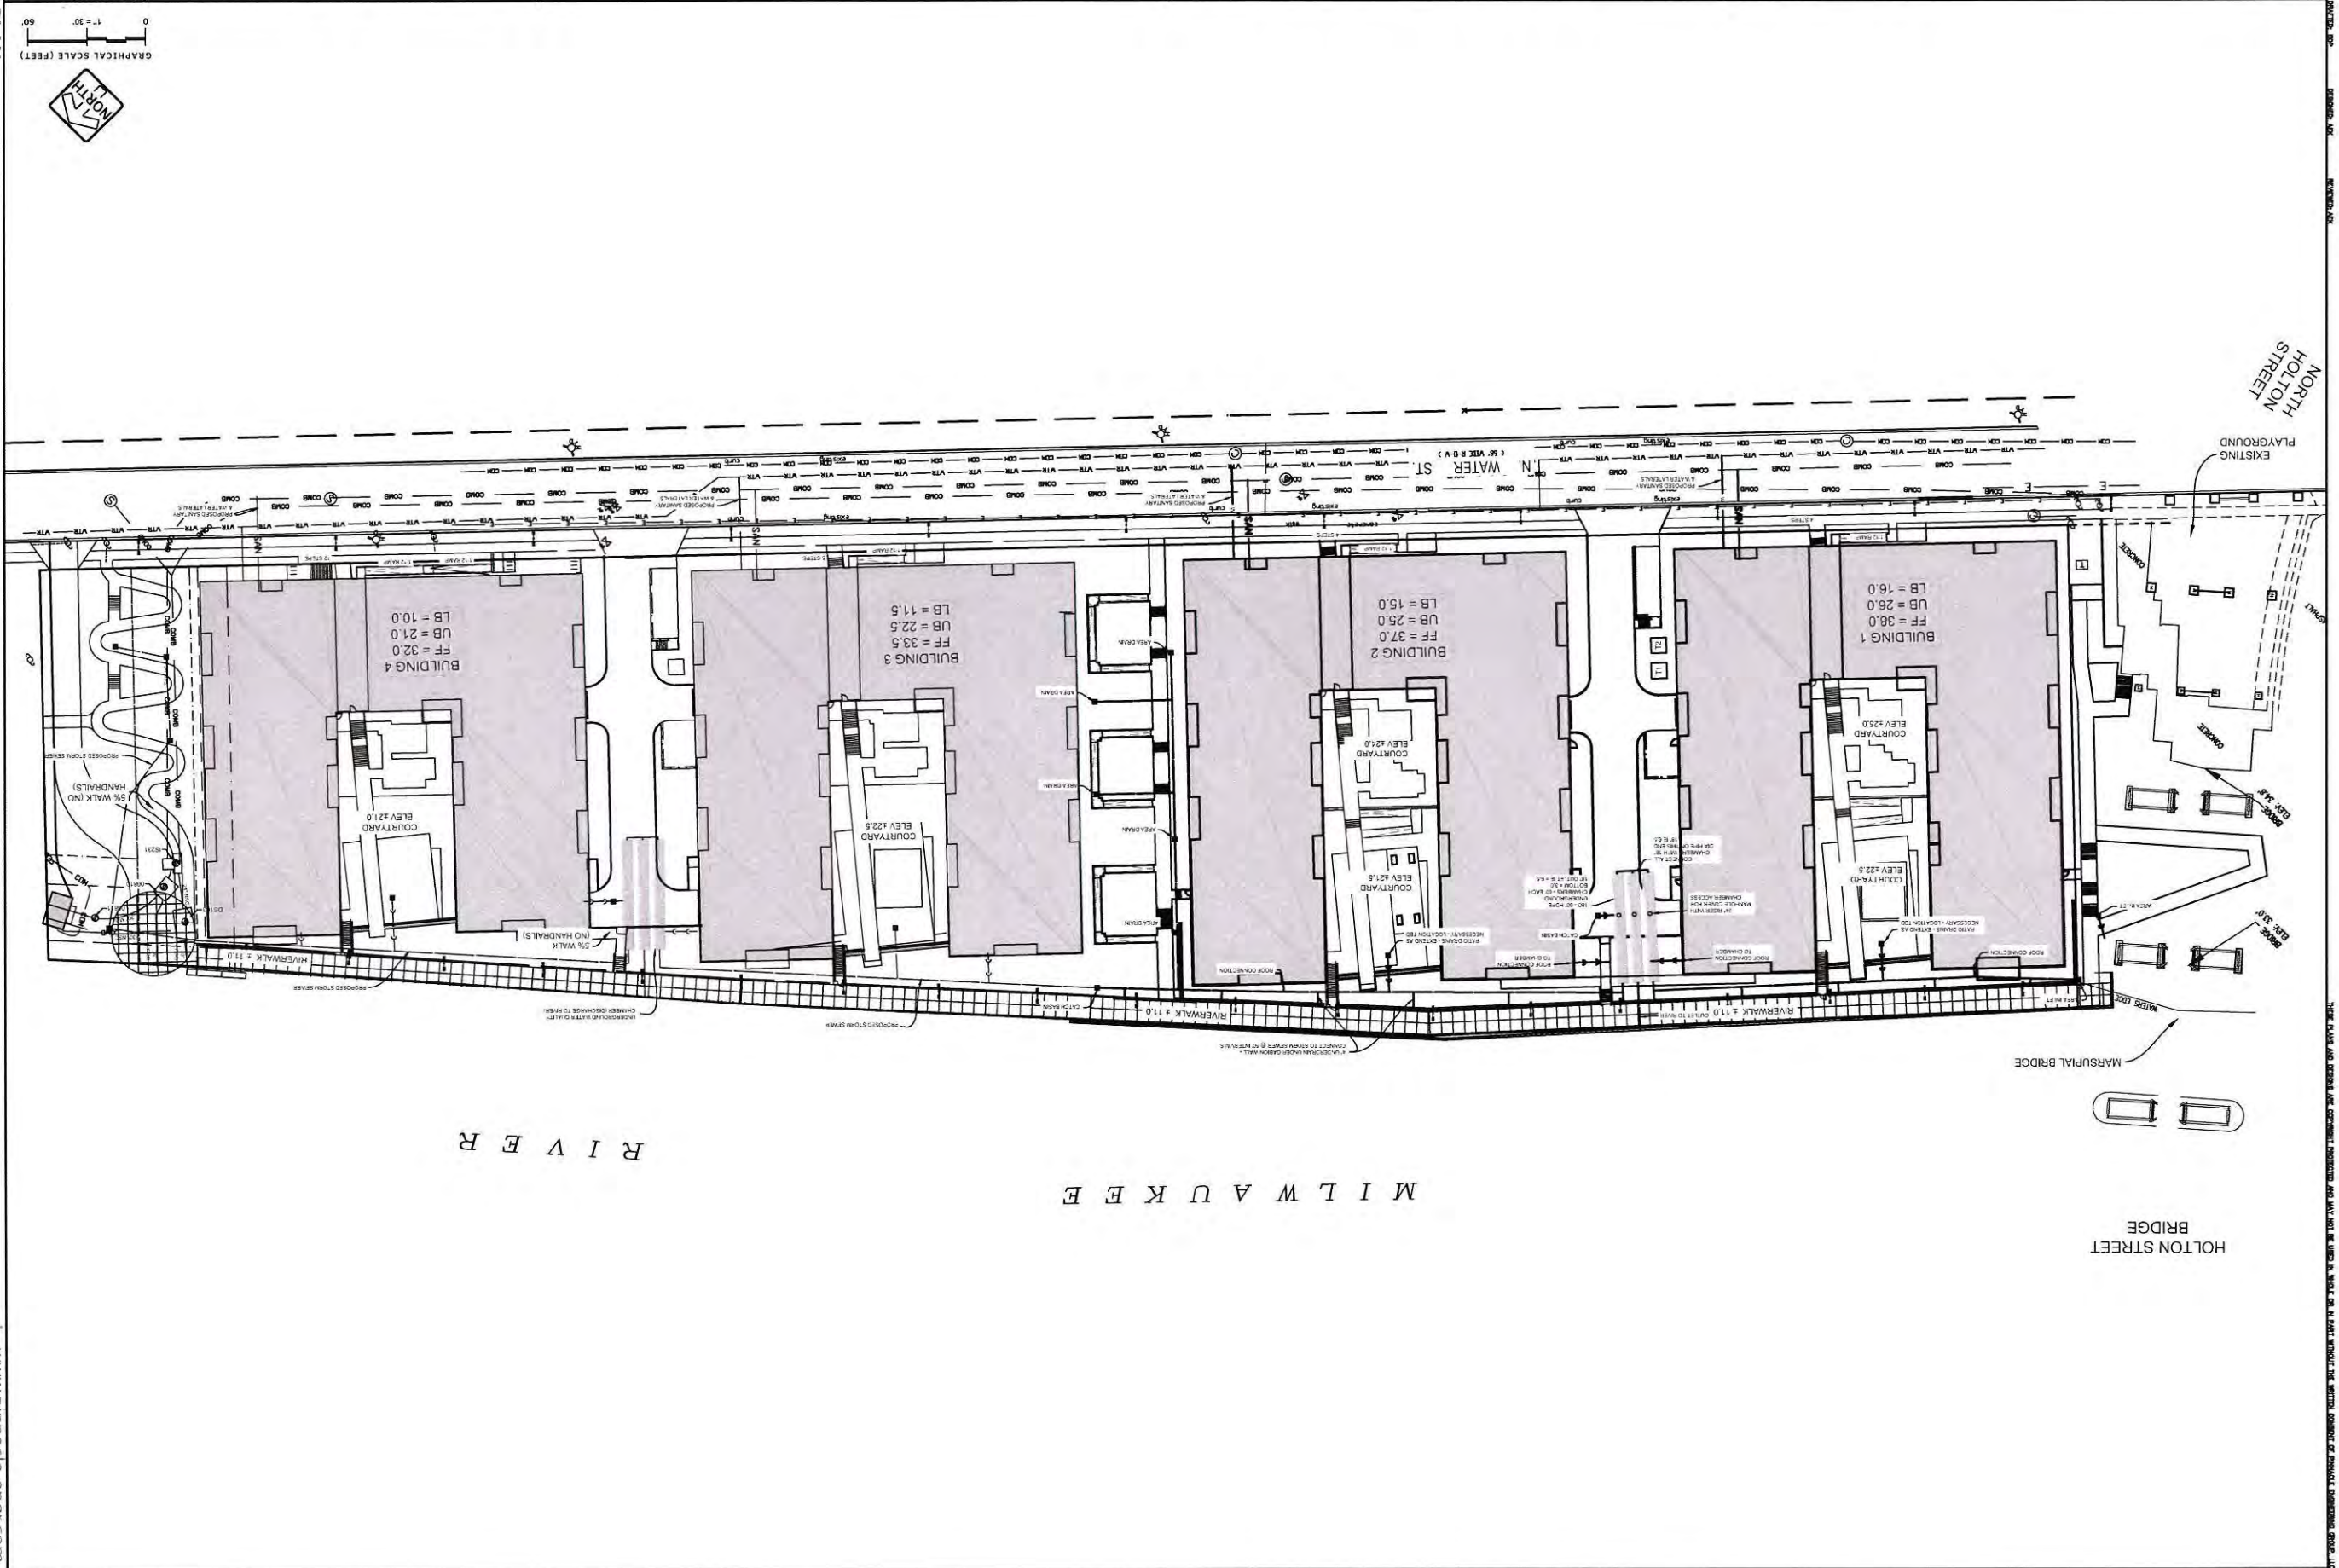

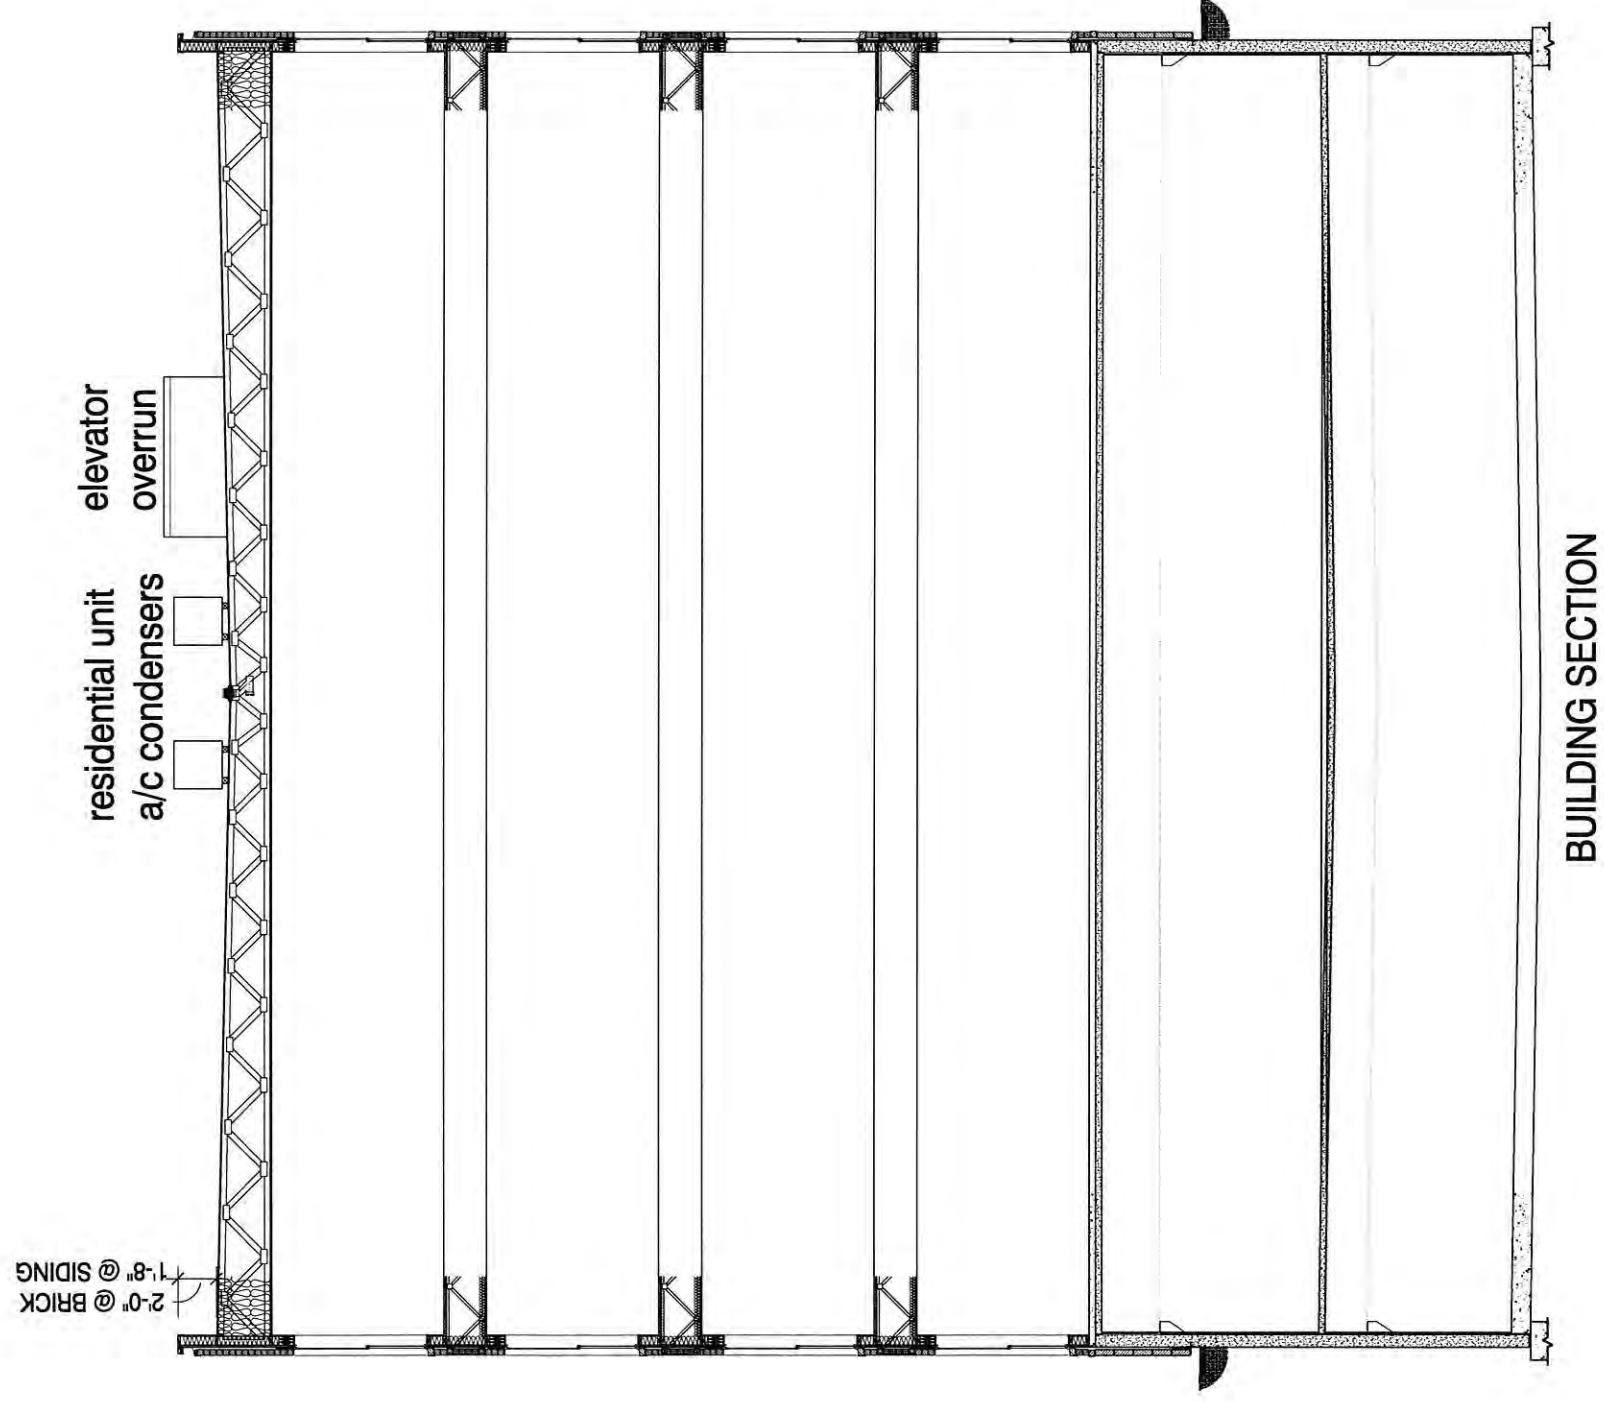


River House Apartments
Atlantic Realty Partners
2015-04-22

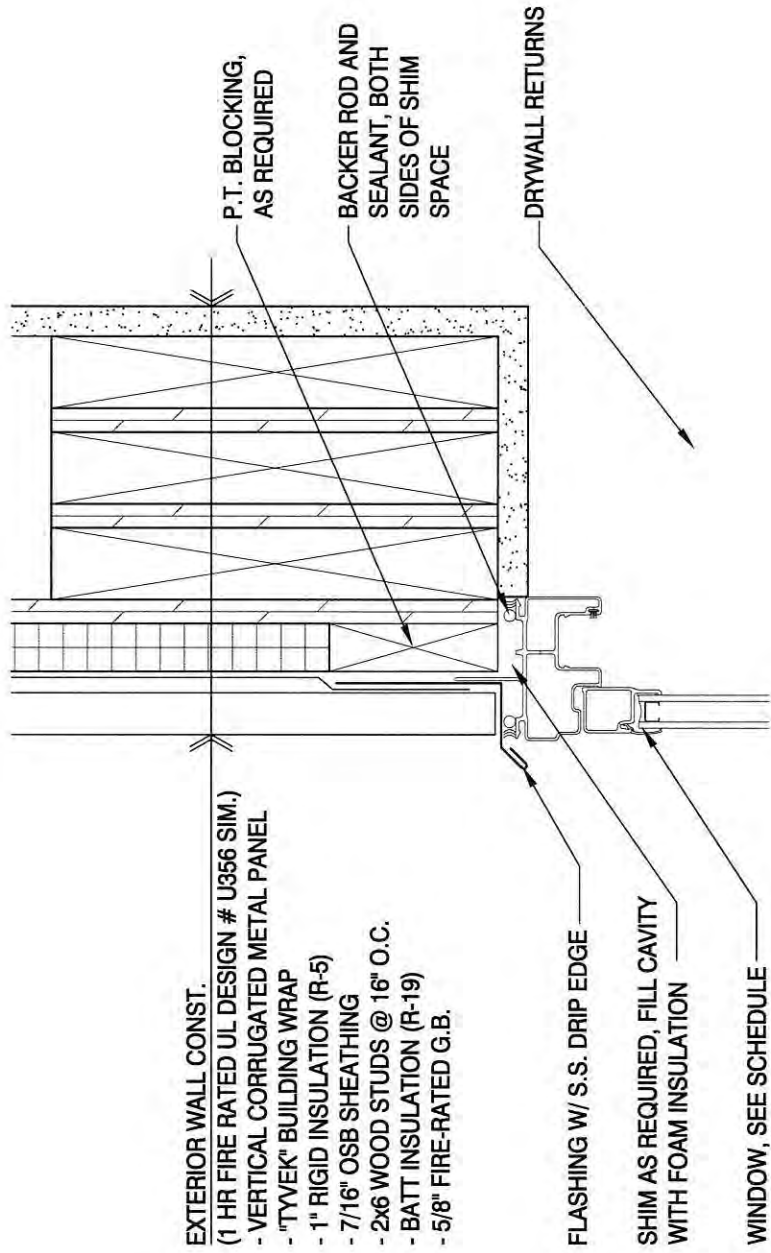

WINDOW HEAD DETAIL @ METAL SIDING


SCALE: 3"=1'-0"

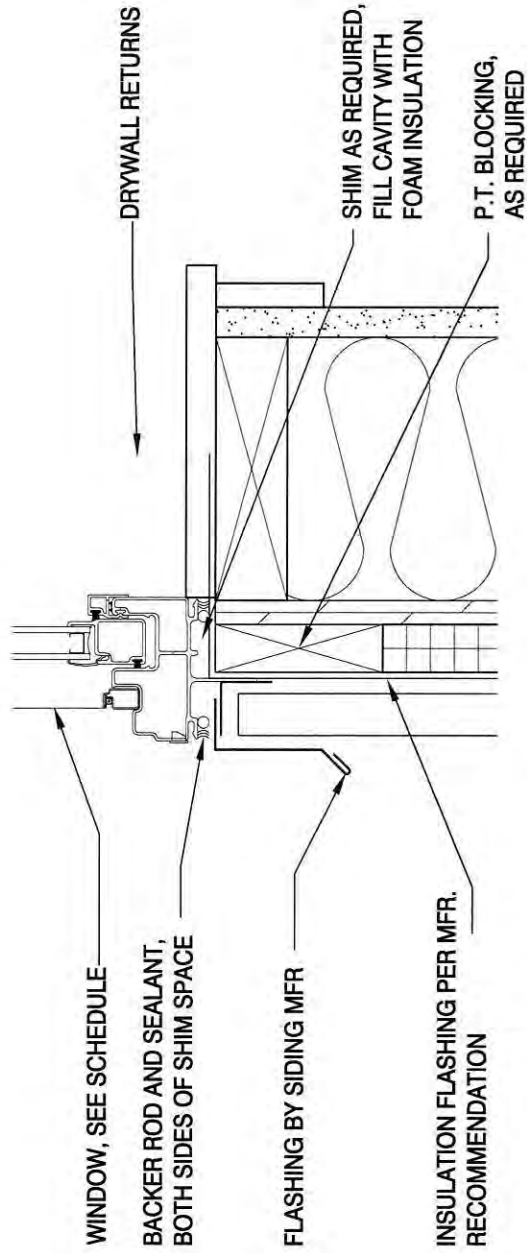

WINDOW SILL DETAIL @ METAL SIDING


SCALE: 3"=1'-0"

River House Apartments
Atlantic Realty Partners
2015-04-22

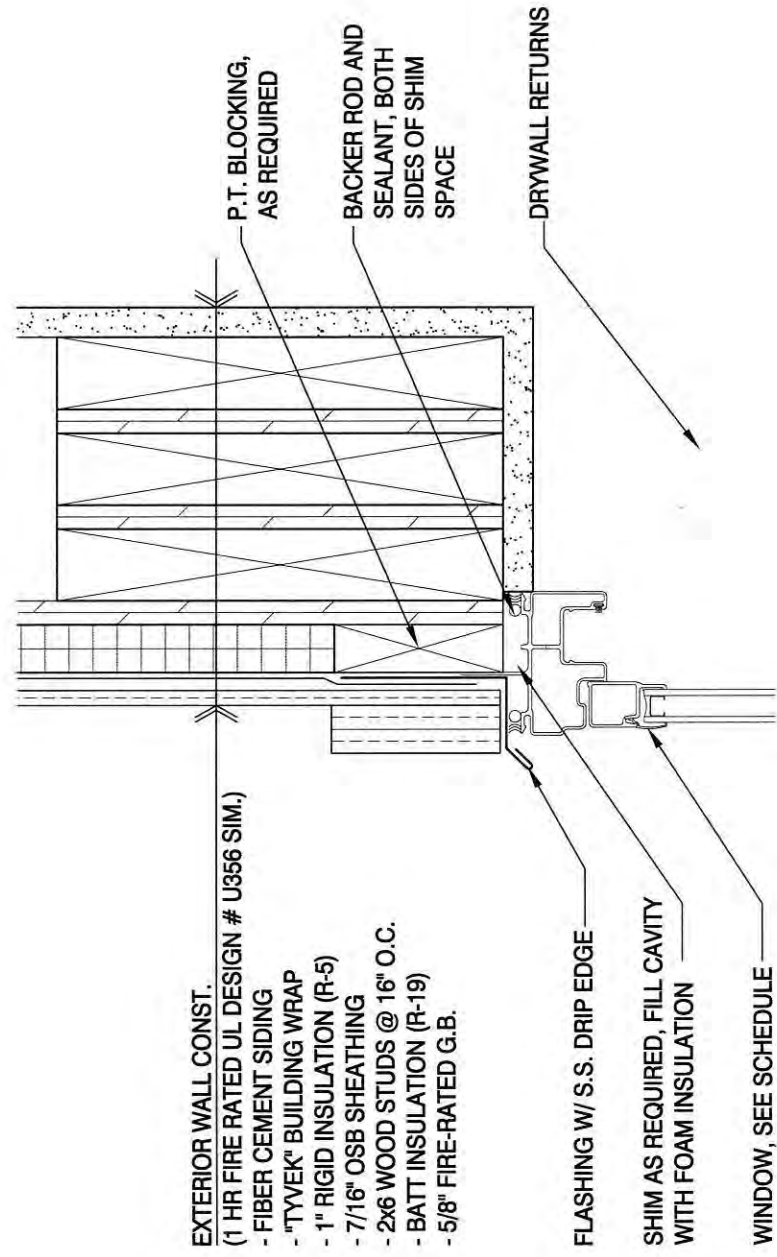


WINDOW HEAD DETAIL @ FIBER CEMENT

SCALE: 3"=1'-0"

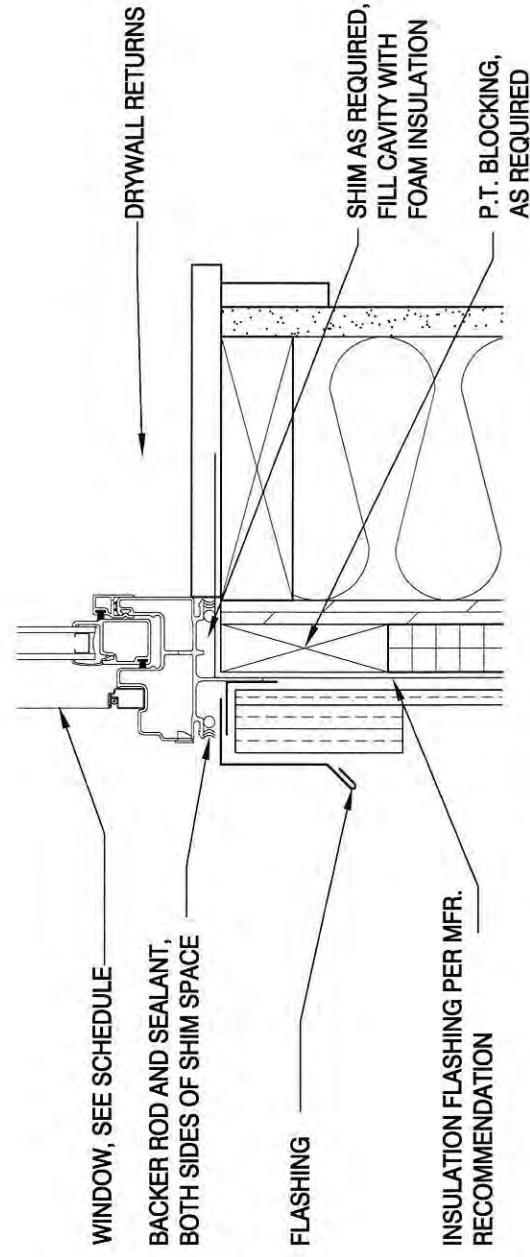


WINDOW SILL DETAIL @ FIBER CEMENT

SCALE: 3"=1'-0"

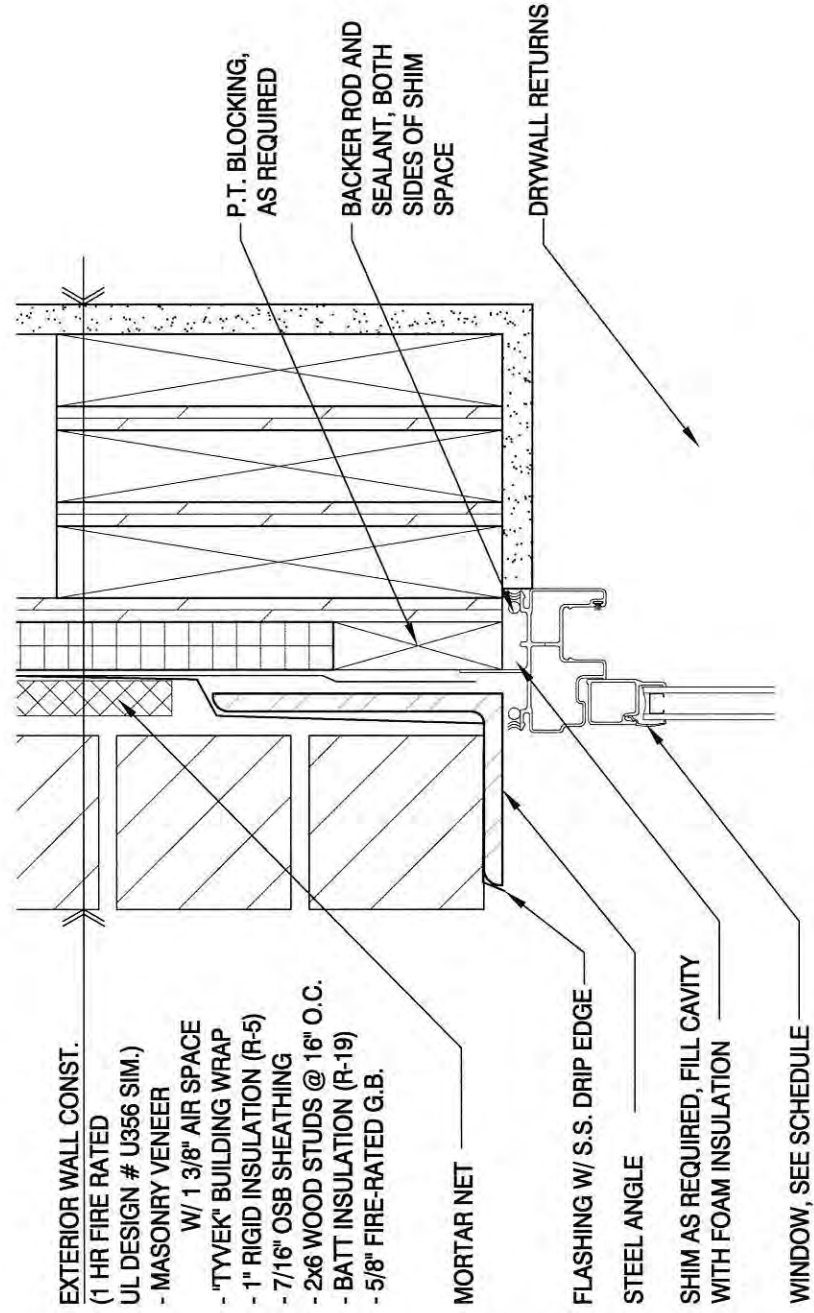




WINDOW HEAD DETAIL @ MASONRY VENEER

SCALE: 3"=1'-0"

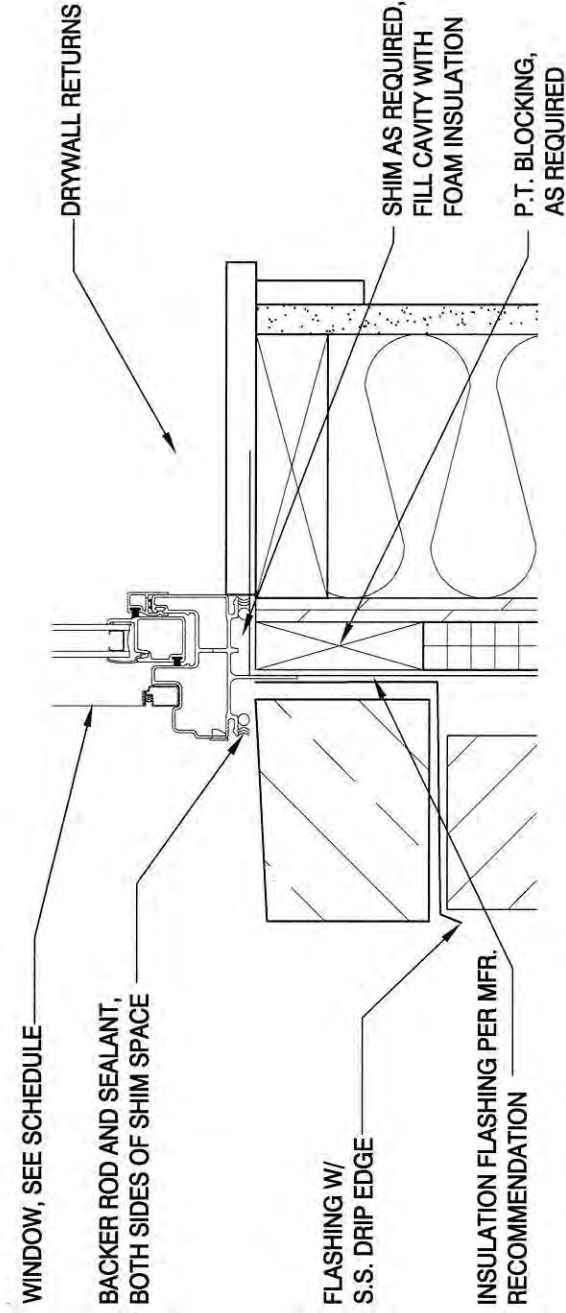


WINDOW SILL DETAIL @ MASONRY VENEER

SCALE: 3"=1'-0"

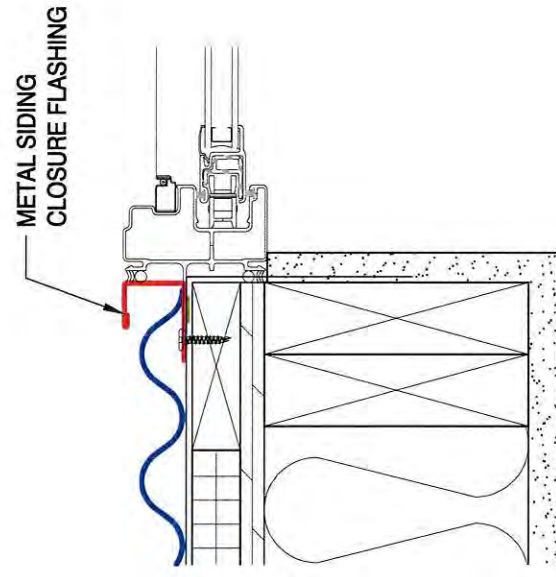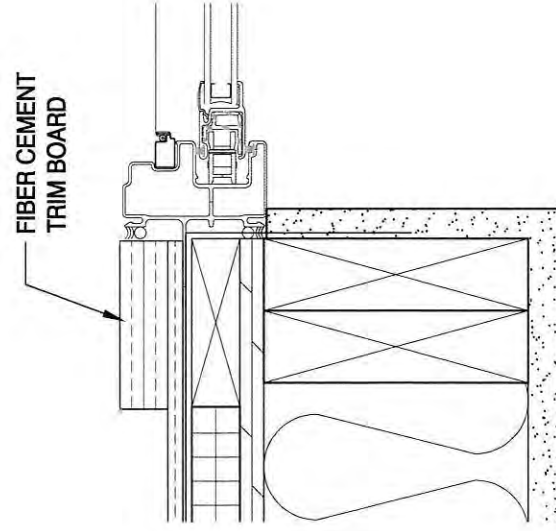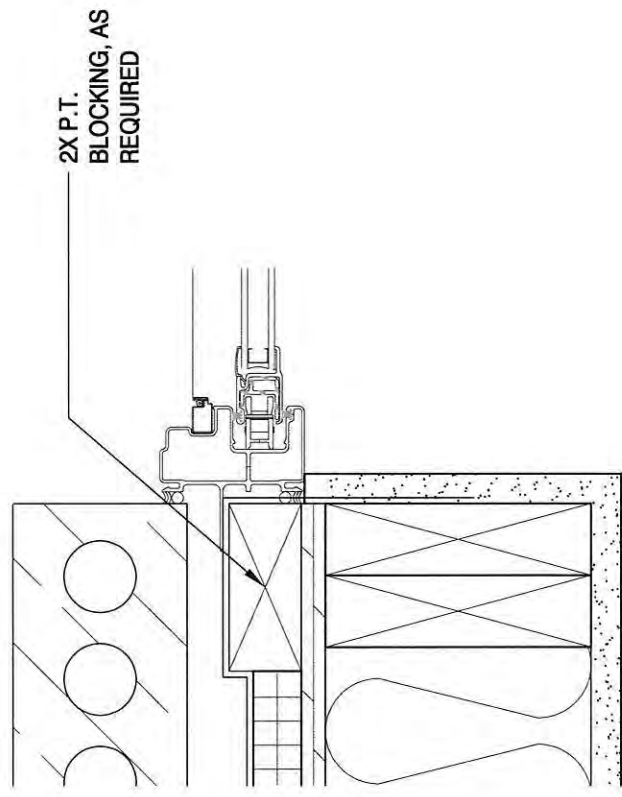


WINDOW JAMB DETAILS @ EACH EXTERIOR FINISH

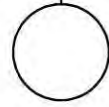


SCALE: 3"=1'-0"

River House Apartments
Atlantic Realty Partners
2015-04-22

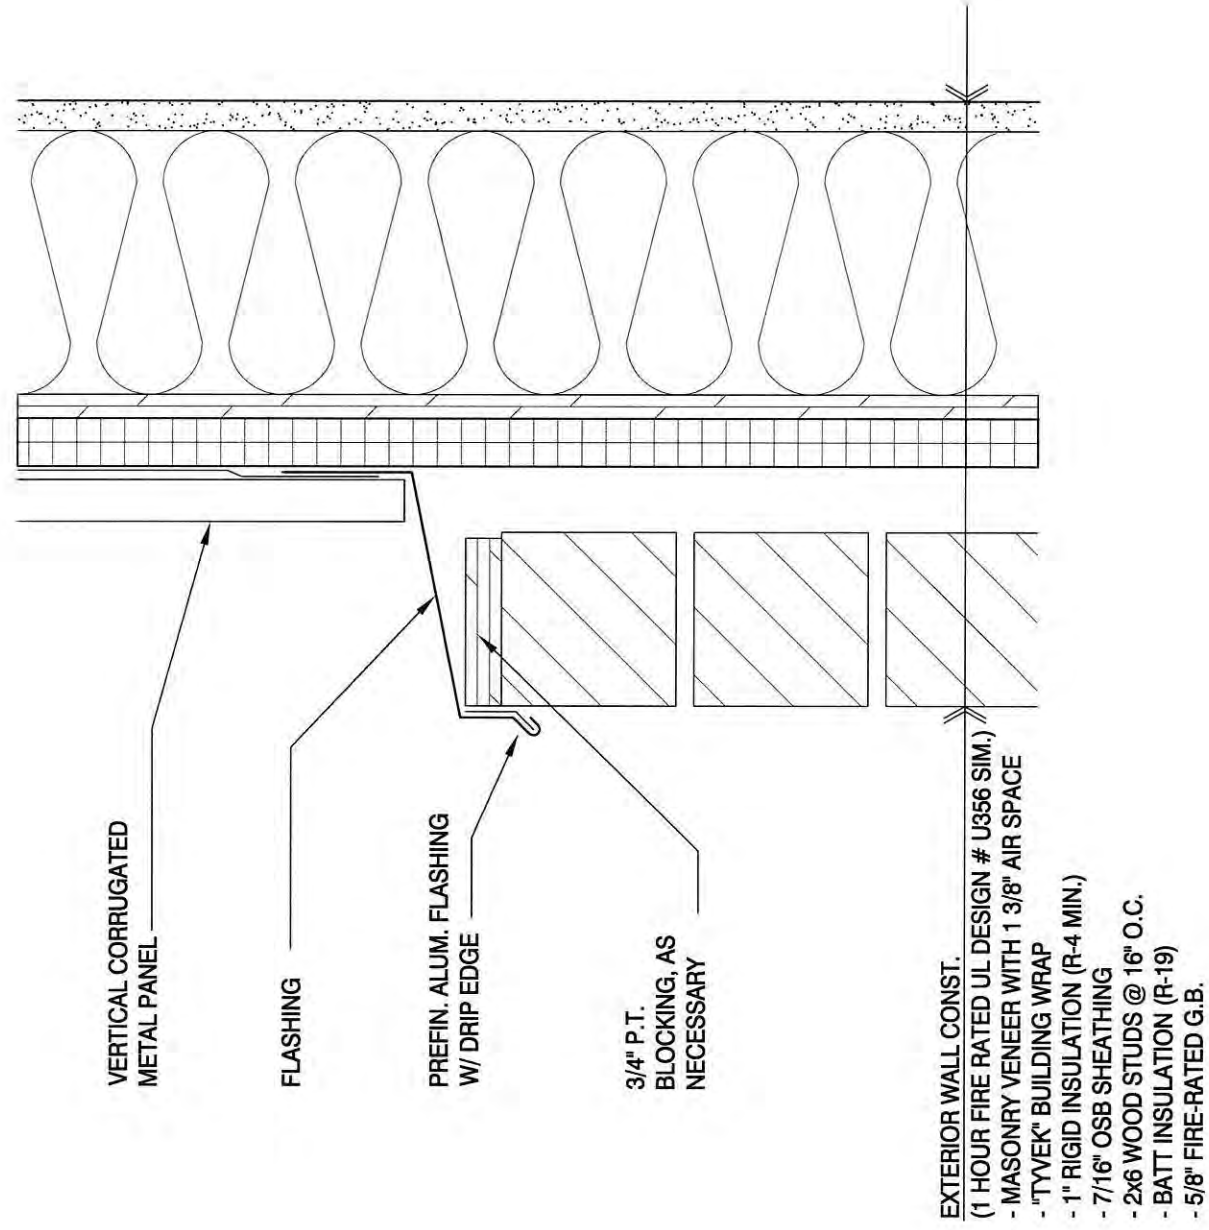


VERTICAL SECTION DETAIL BETWEEN MASONRY & SIDING

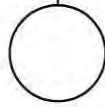


SCALE: 3"=1'-0"

River House Apartments
 Atlantic Realty Partners
 2015-04-22

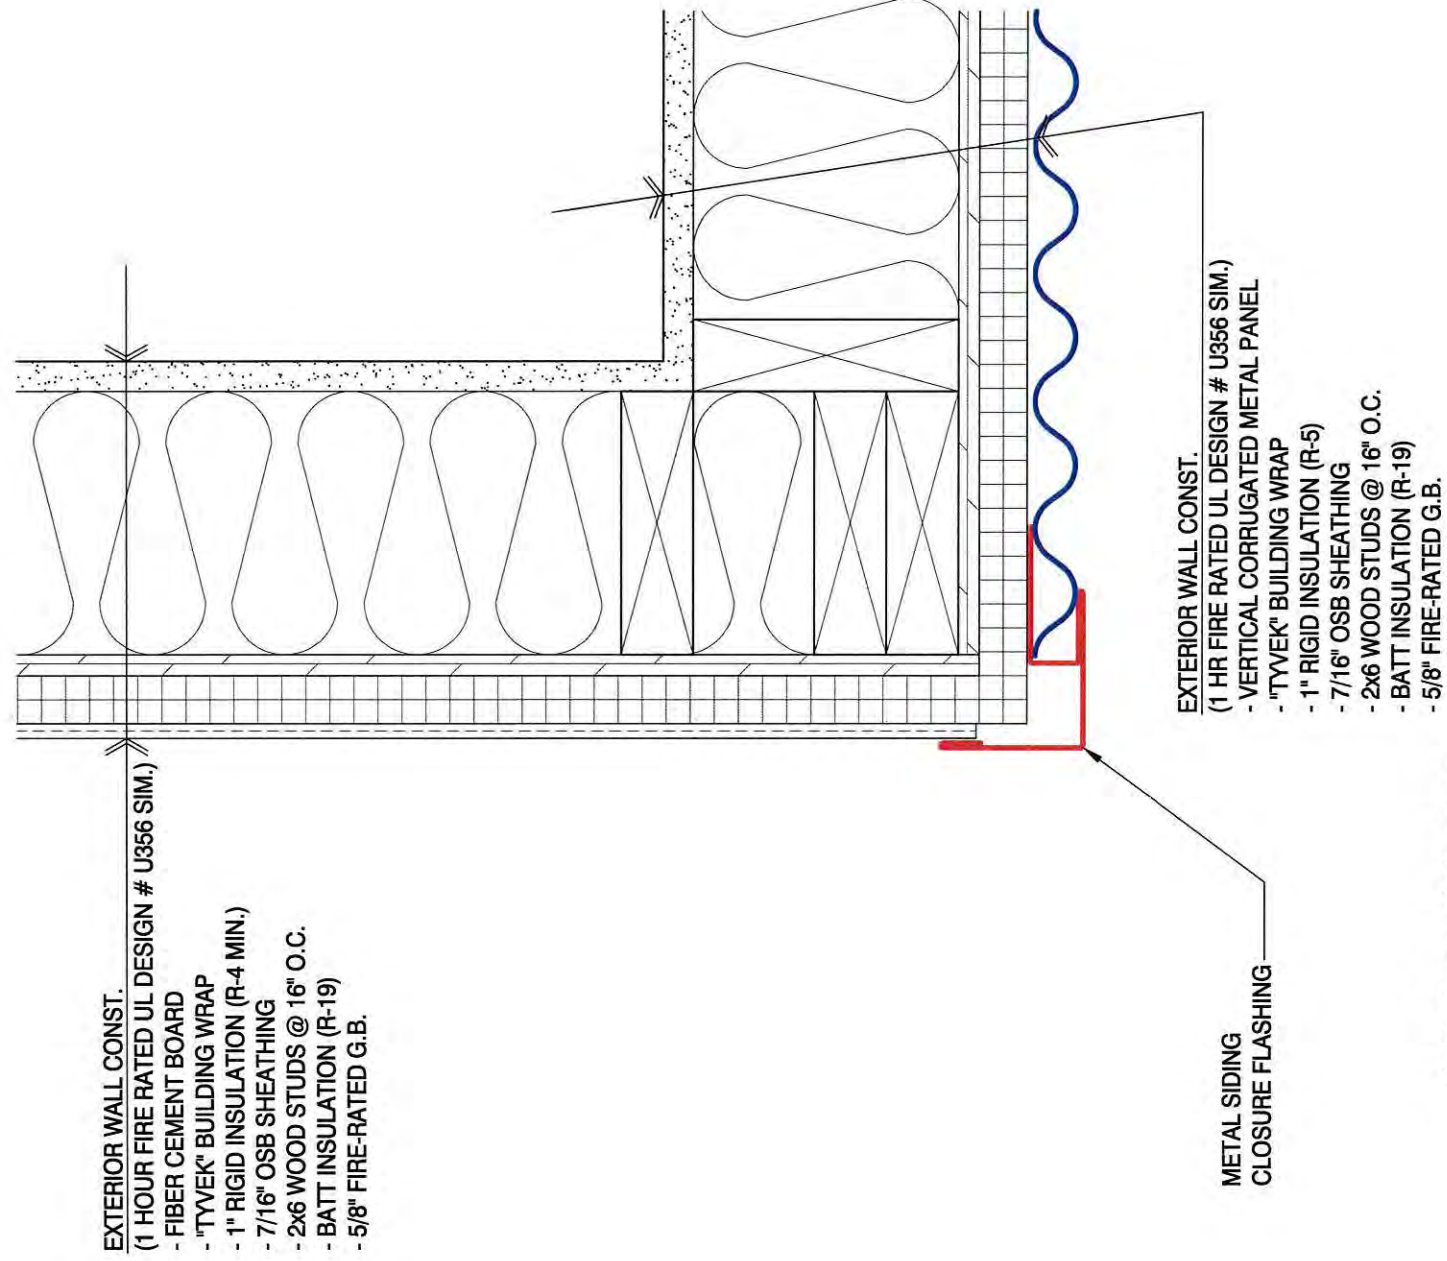


**OUTSIDE CORNER
FIBER CEMENT / METAL SIDNG**

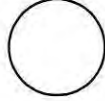


SCALE: 3"=1'-0"

River House Apartments
Atlantic Realty Partners
2015-04-22

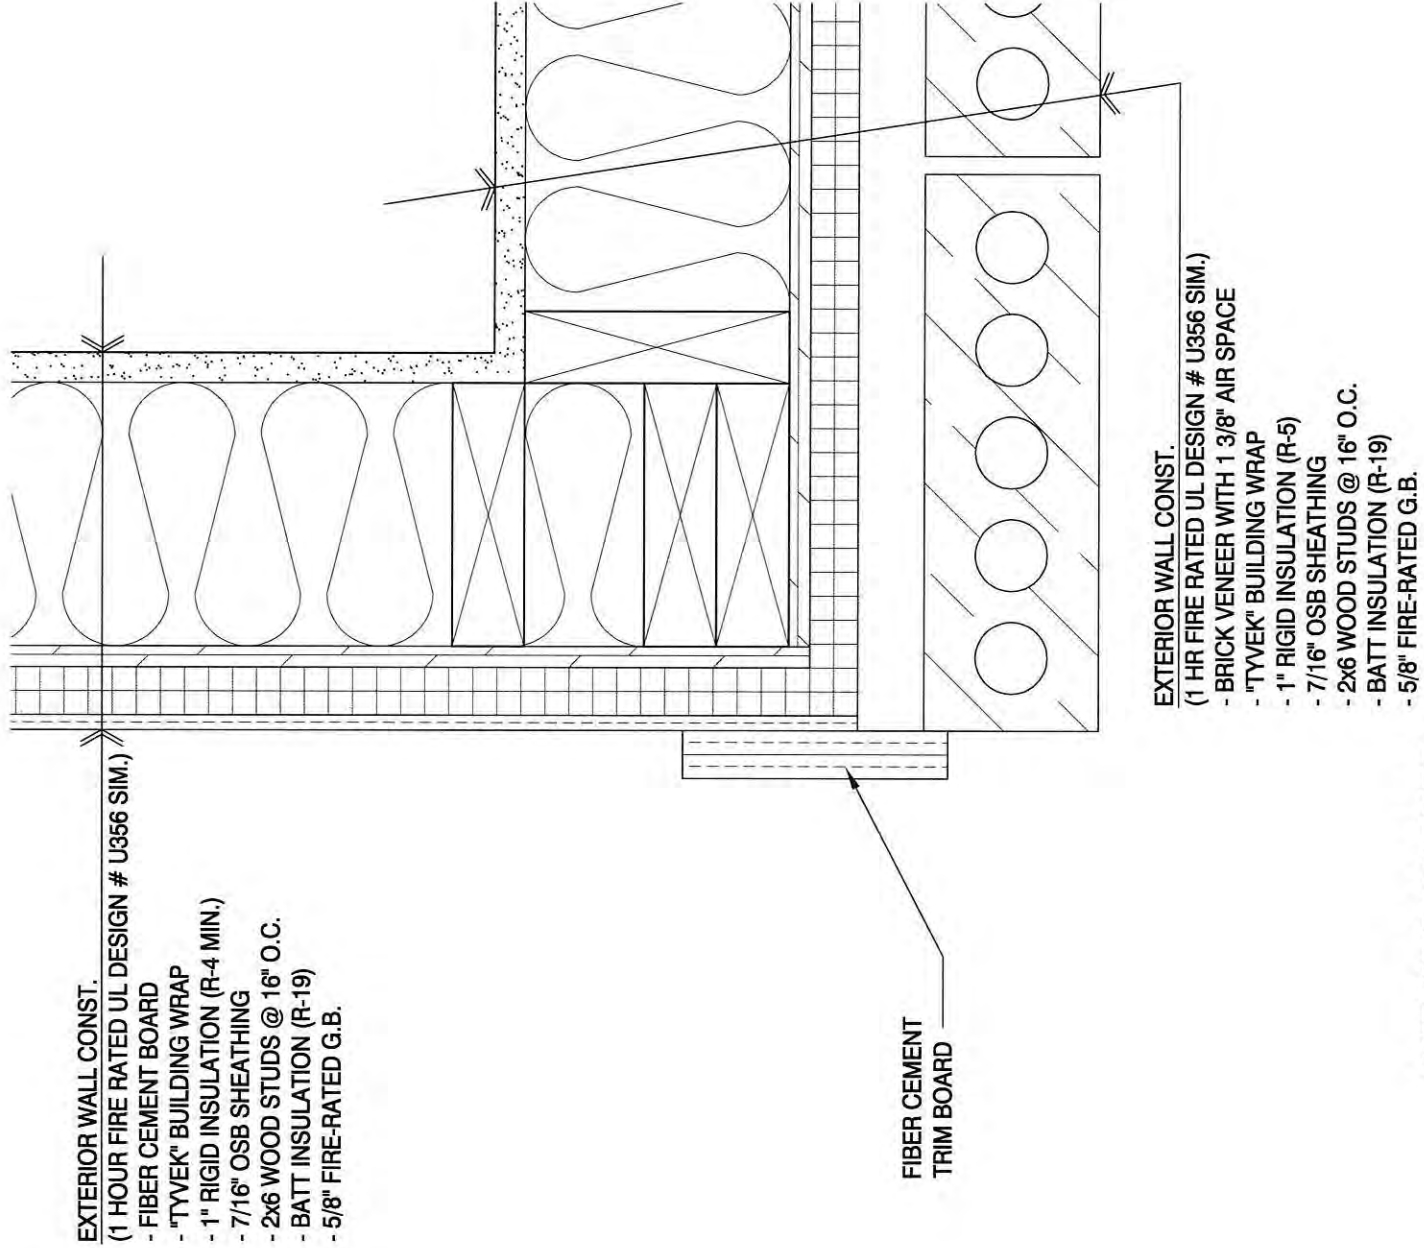


**OUTSIDE CORNER
FIBER CEMENT / METAL SIDNG**

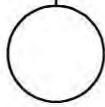

SCALE: 3"=1'-0"



River House Apartments
Atlantic Realty Partners
2015-04-22

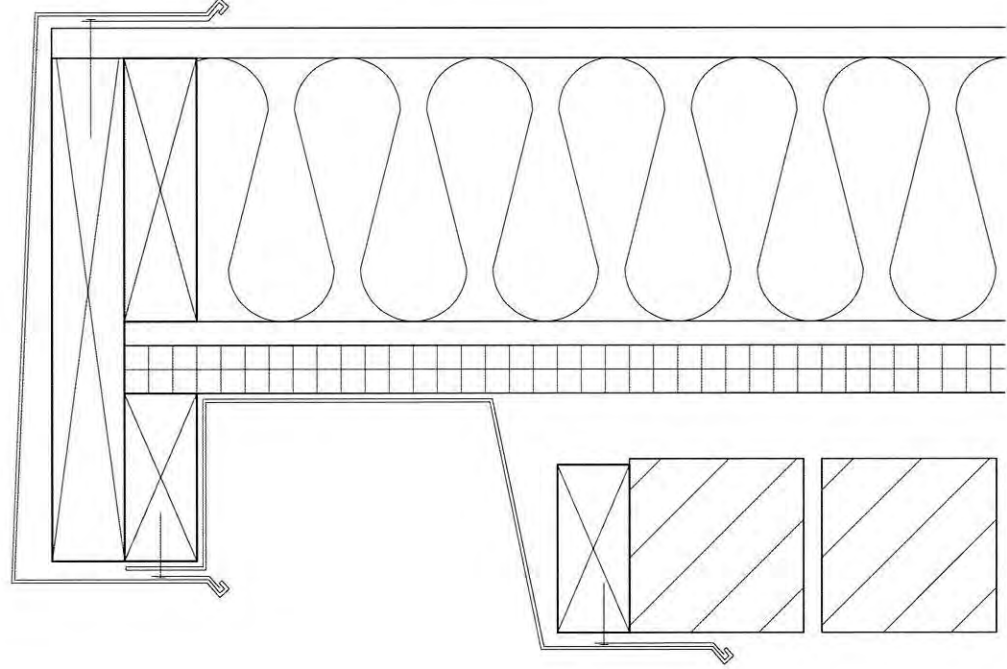


PARAPET WITH BRICK VENEER

SCALE: 3"=1'-0"

River House Apartments
Atlantic Realty Partners
2015-04-22

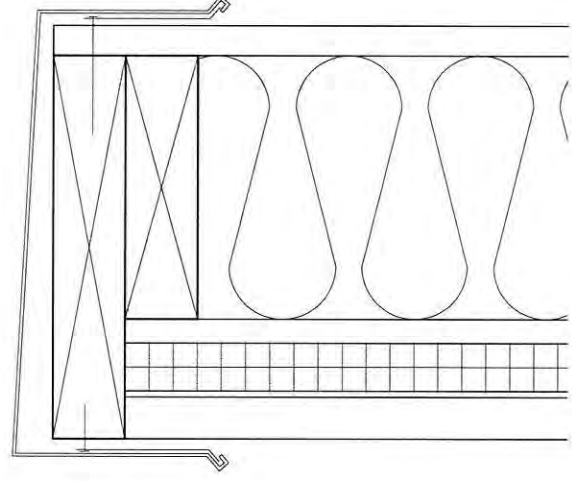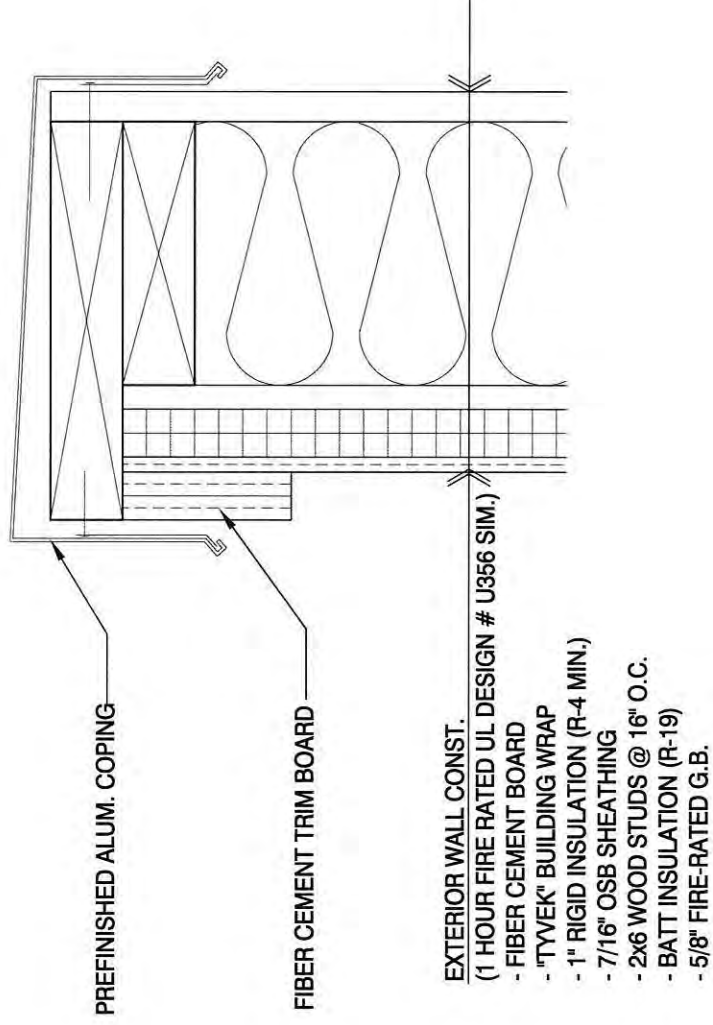

**PARAPET WITH
METAL SIDING AND FIBER CEMENT**

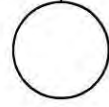

SCALE: 3"=1'-0"

River House Apartments
Atlantic Realty Partners
2015-04-22