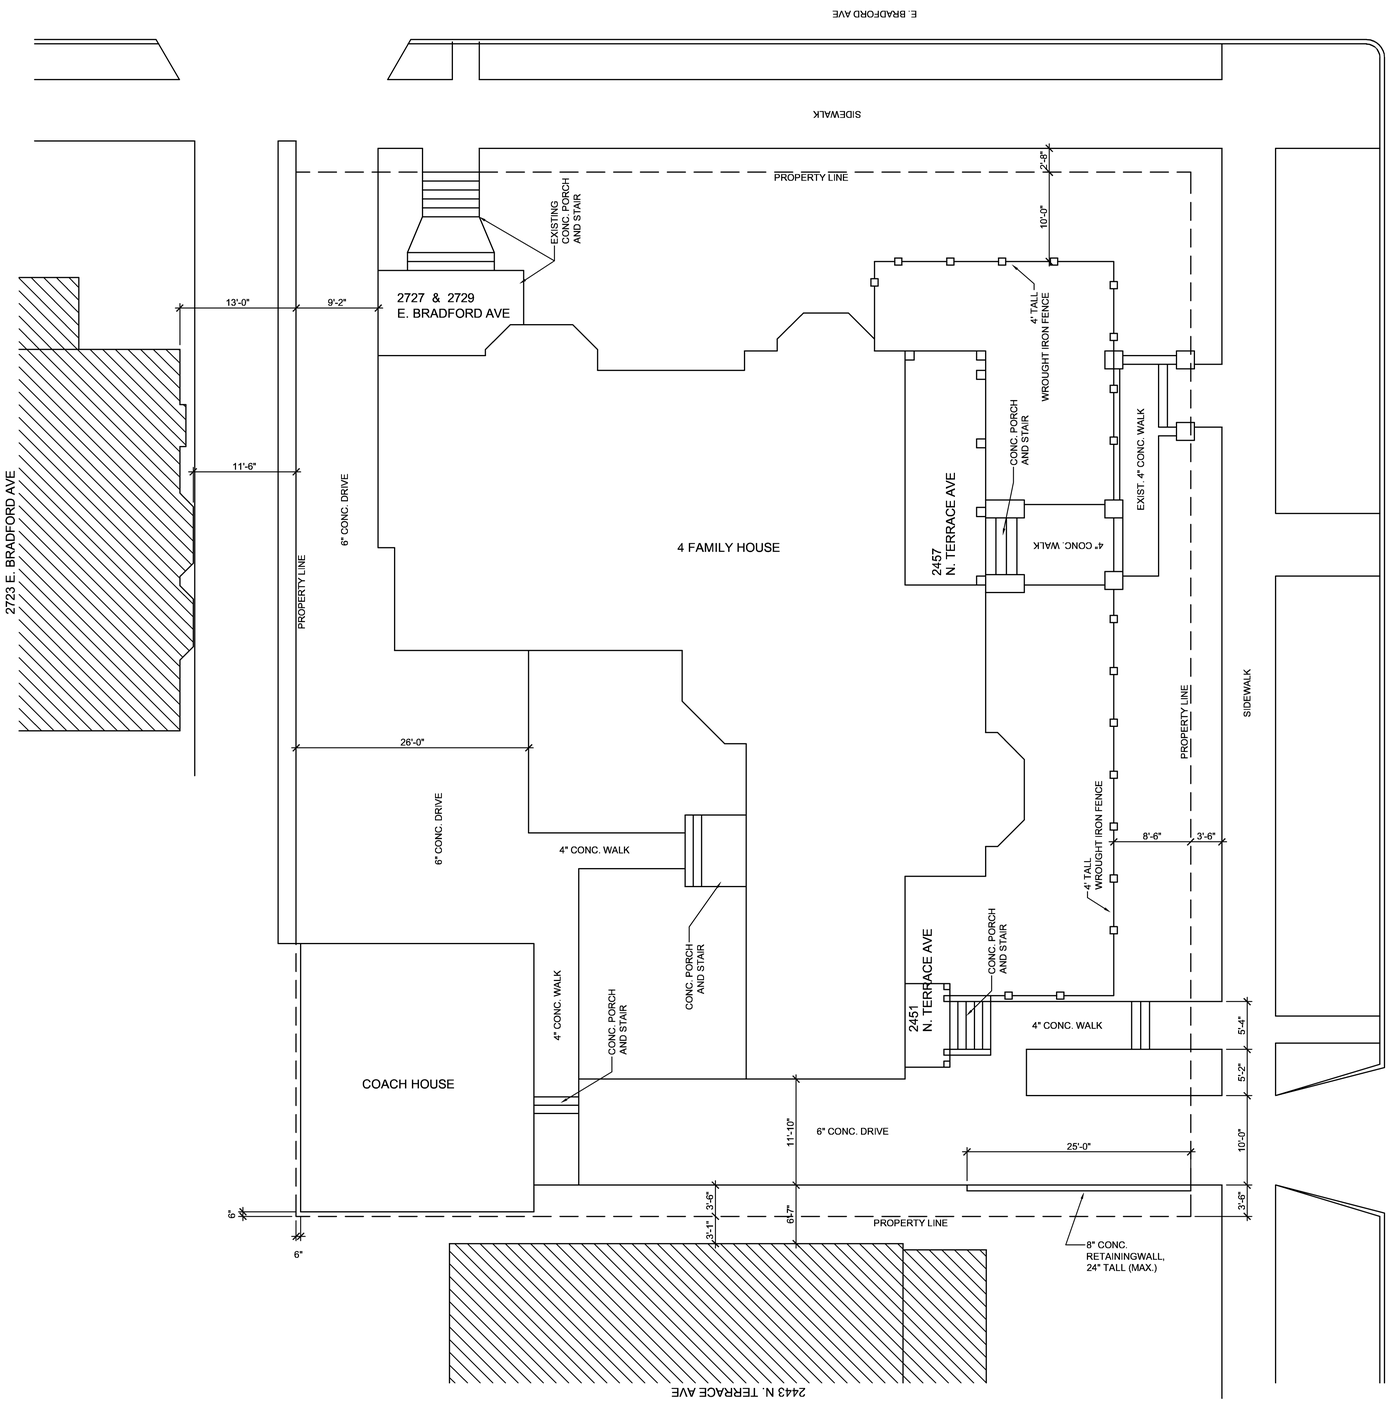

TRUE NORTH

PLAN NORTH

PROPOSED SITE PLAN

1/8" = 1'-0"

LEGAL DESCRIPTION— The Northwesterly 50.00 feet of the Southeasterly 100.00 feet of Lots 25 and 26, in Block 3, and the Southeasterly 50.00 feet of Lots 25 and 26, in Block 3, in Gilman's Subdivision of Lots in Lockwood's Addition, in the West 1/2 of the South East 1/4 of Section 15, Township 7 North, Range 22 East, in the City of Milwaukee, Milwaukee County, Wisconsin.

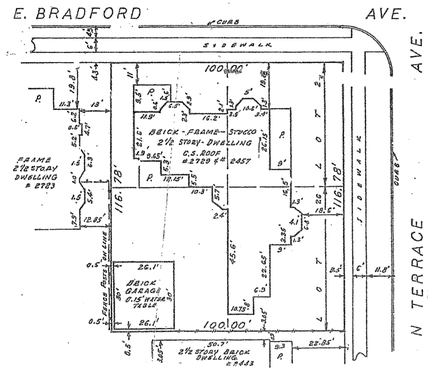

TRUE NORTH

PLAN NORTH

SITE SURVEY

1/8" = 1'-0"

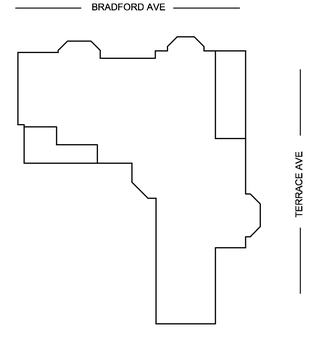

PLAN NORTH

KEY PLAN

TWO RPM, LLC
PROPERTY REHABILITATION

2457 N. TERRACE AVE.
MILWAUKEE, WI 53211

REV.	DATE:	DESCRIPTION

DATE: 02-06-2018

BY: KMR CHK: JRG

SCALE: AS INDICATED

SITE PLAN

DRAWING NO:
C100