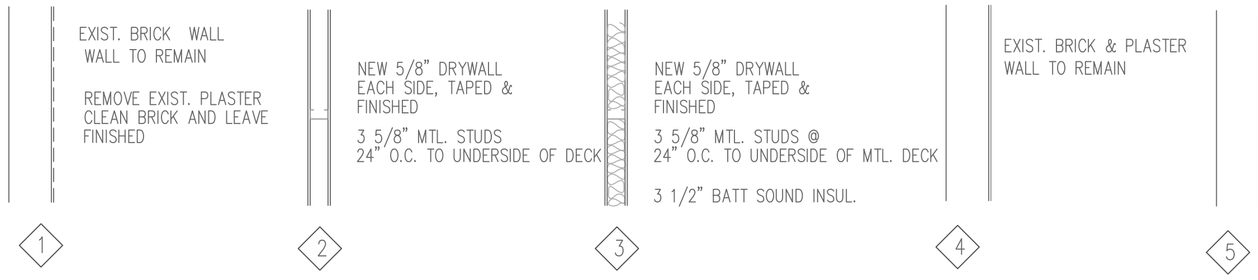

WALL TYPES

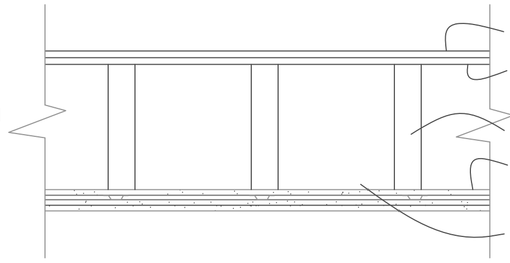

1 / A1 — 2 HR HORIZ. SEPERATION UL L538

TOILET ROOM NOTES

- 24" W. x 36" H. MIRROR MOUNTED ABOVE SINKS BOTTOM OF MIRROR TO BE 39" AFF MAX.
- WATERCLOSETS SEAT HEIGHT TO BE 17"–19" FROM FLOOR TO TOP OF SEAT
- SINK IN TOILET RM TO BE MOUNTED MAX. 34" FROM FLOOR TO RIM OF SINK. MINIMUM 27" KNEE CLEARANCE BELOW SINK.

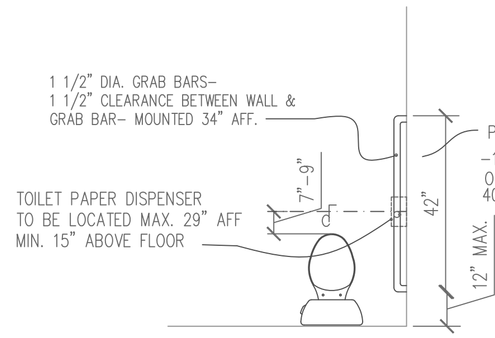

ADA ACCESSIBLE GRAB BARS– SEE DIMENSIONS ABOVE

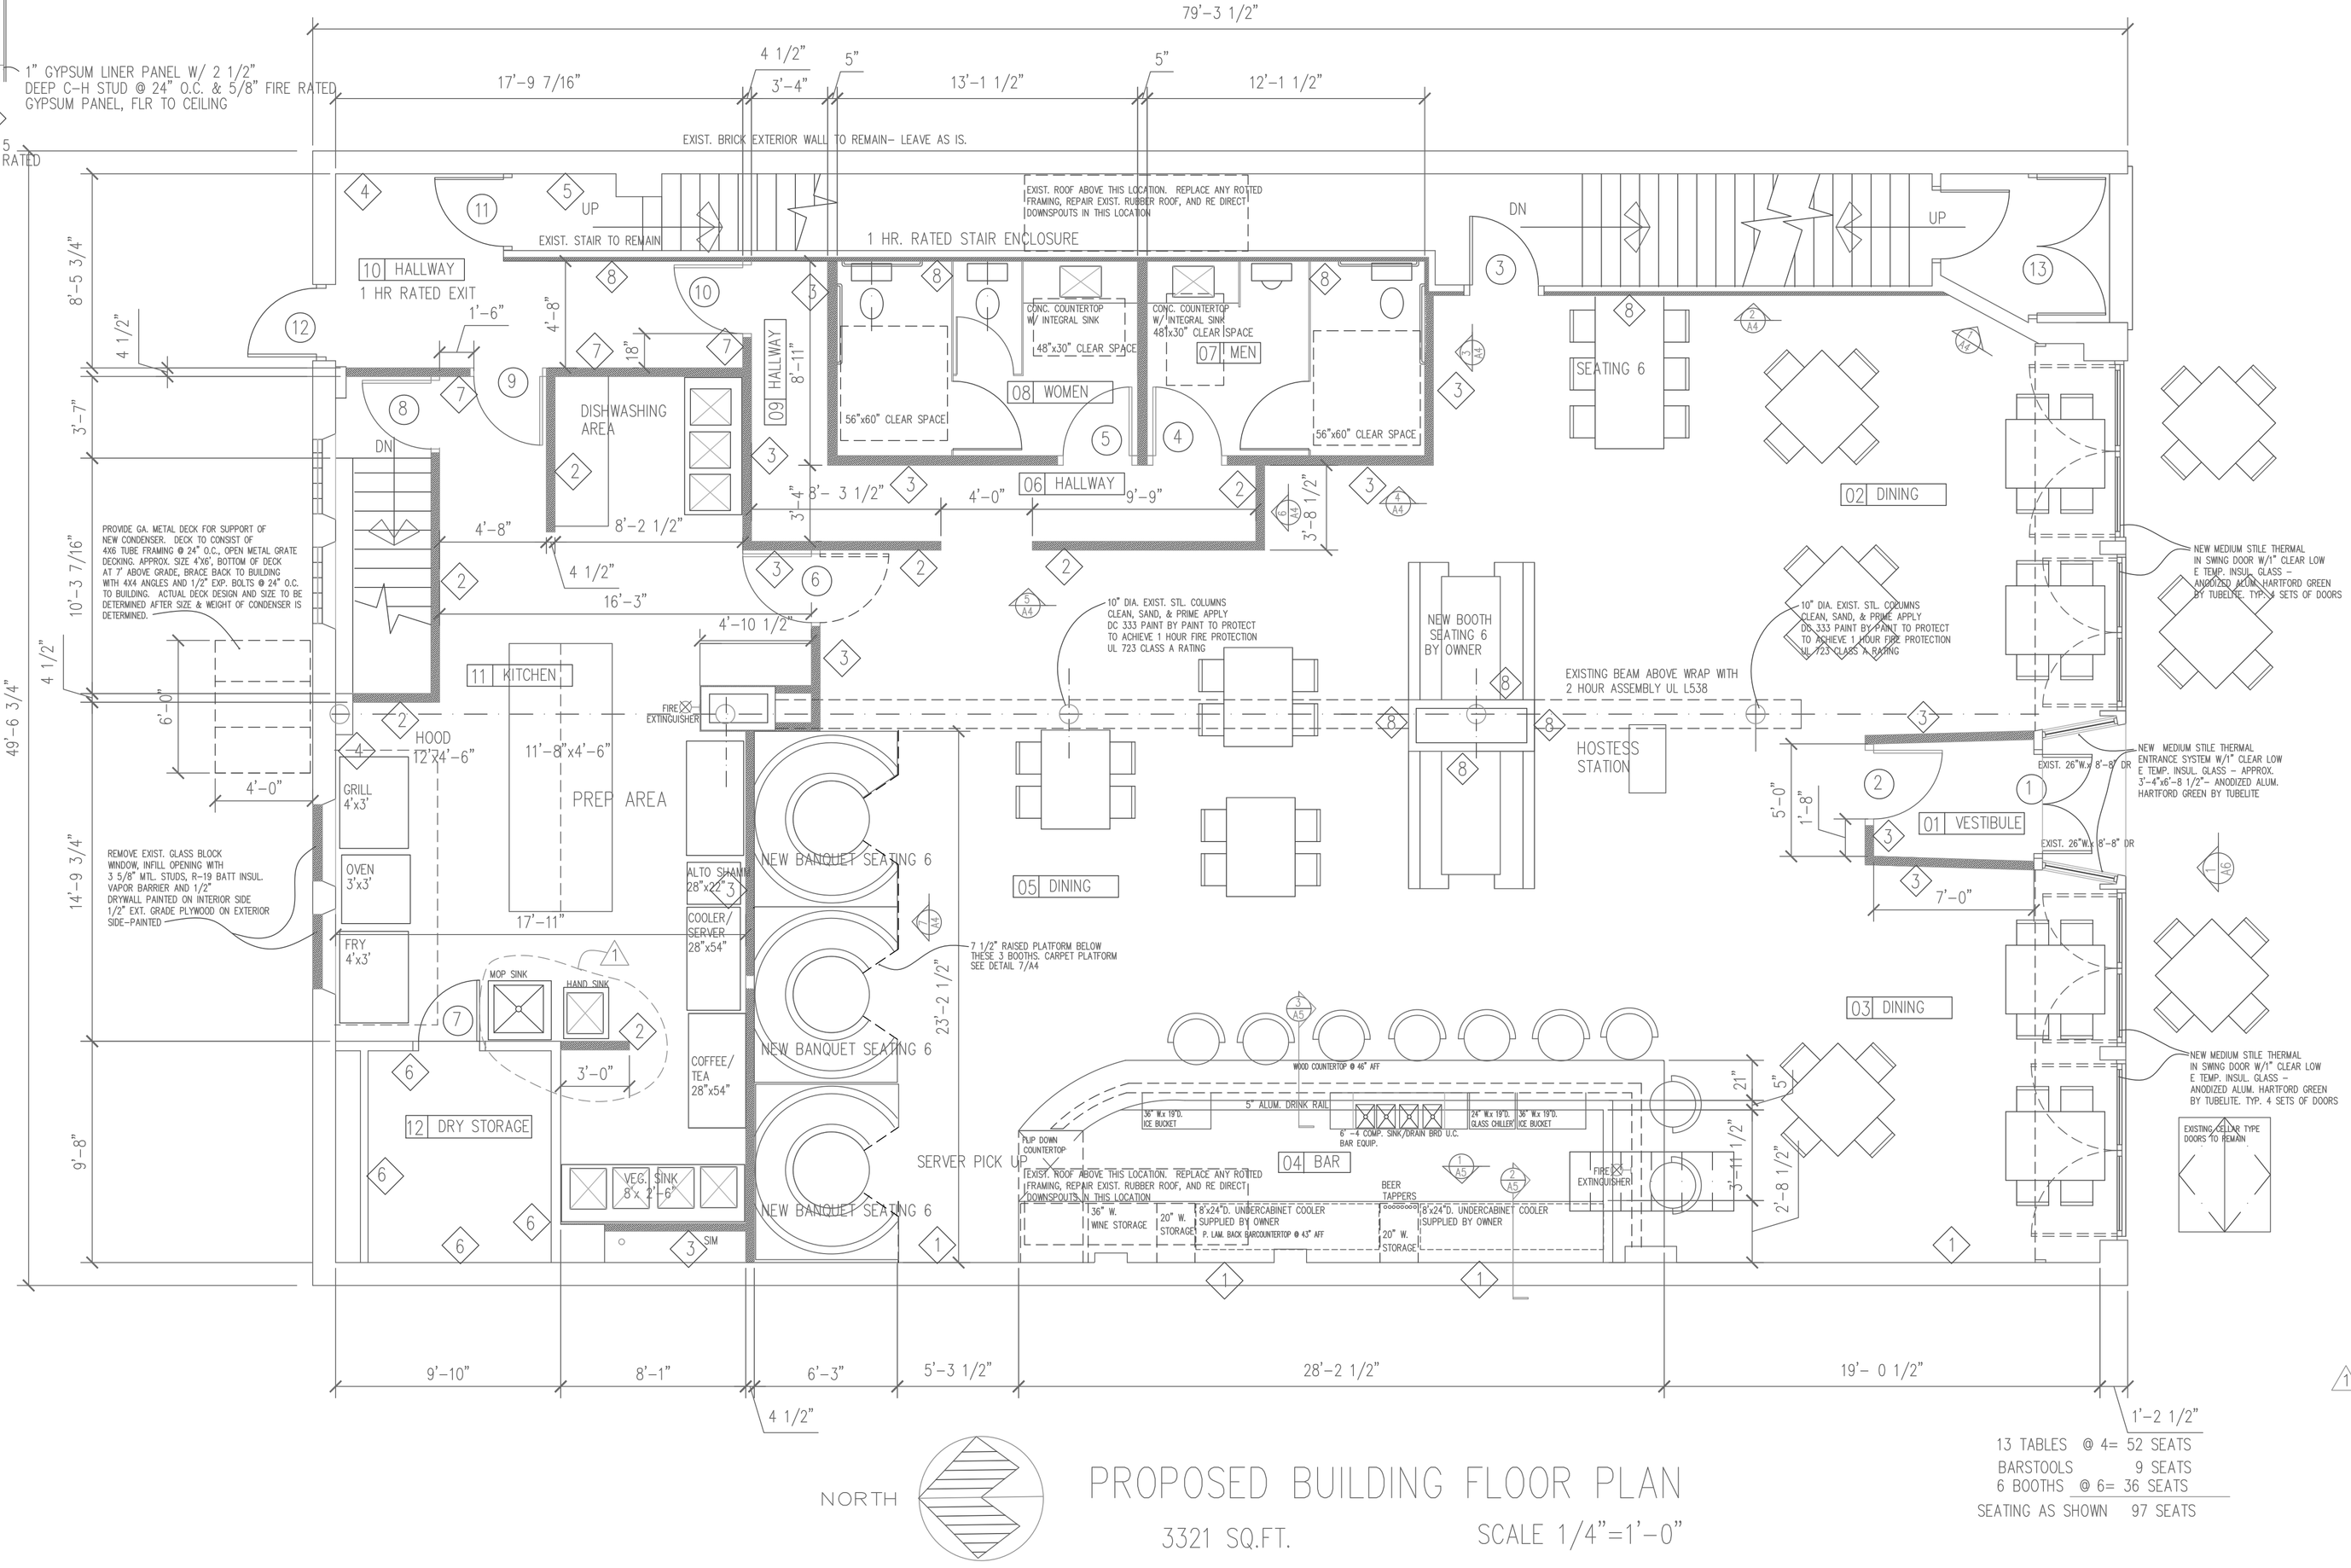

NORTH

PROPOSED BUILDING FLOOR PLAN

3321 SQ.FT. SCALE 1/4"=1'–0"

13 TABLES @ 4= 52 SEATS
BARSTOOLS 9 SEATS
6 BOOTHS @ 6= 36 SEATS
SEATING AS SHOWN 97 SEATS

SWEET DESIGNS
JOAN M. SWEET
ARCHITECT

1435 STONEFIELD COURT
WAUKESHA, WISCONSIN
53186
(262) 896–0388

[redacted]

PROJ ECT:

INTERIOR BUILD OUT FOR:
Harry's on Brady RESTAURANT

OWNER:
Brady1234 Co

PROJECT LOCATION:
1234 BRADY STREET MILWAUKEE

NEW FLOOR PLAN W/ NOTES

[redacted]

DATE :
01/12/16

1 01/19/16 ADDED 2 SINKS

[redacted]

SHEET NO.

A–2

[redacted]