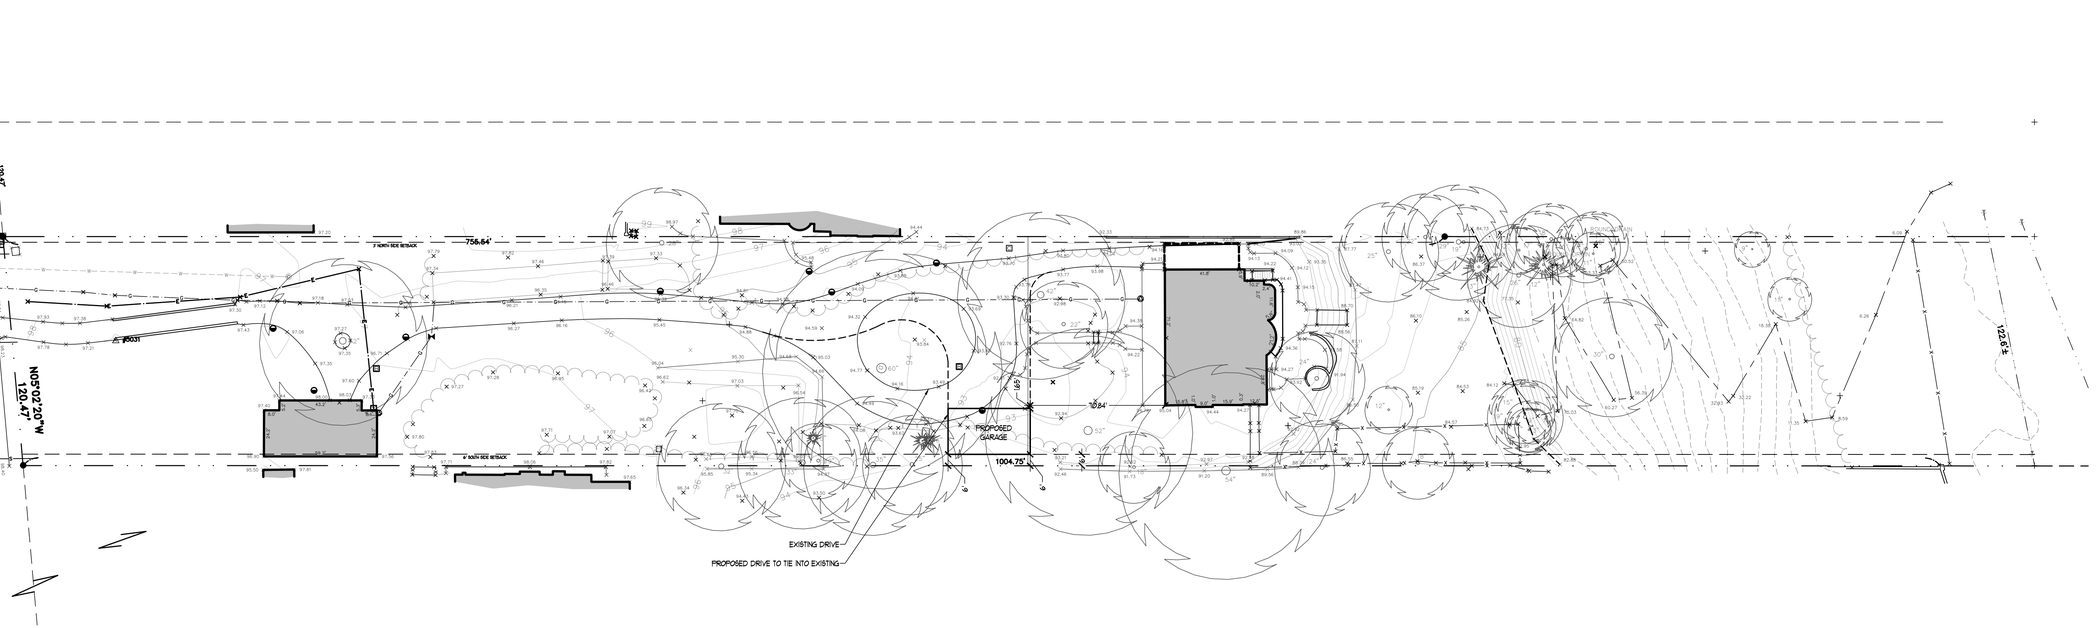

SCALE: 1"= 30'

0 15 30 60

LAND PLUS®

LAND PLUS ASSOCIATES, LTD.
416 EAST PACES FERRY ROAD NE
ATLANTA, GA 30305
404.238.9595

LAND PLANNING
LANDSCAPE ARCHITECTURE

www.landplusassociates.com

© COPYRIGHT 2016
LAND PLUS ASSOCIATES, LTD.®

THIS DRAWING IS AN INSTRUMENT OF SERVICE AND SHALL REMAIN THE PROPERTY OF LAND PLUS ASSOCIATES, LTD., AND SHALL NOT BE REPRODUCED, PUBLISHED, OR USED IN ANY WAY WITHOUT THE CONSENT OF LAND PLUS ASSOCIATES, LTD.

LAND PLUS ASSOCIATES, LTD., ASSUMES NO LIABILITY FOR ANY ELEMENTS CONSTRUCTED FROM THIS PLAN. IT IS THE RESPONSIBILITY OF THE PURCHASER OF THIS PLAN TO PERFORM THE FOLLOWING BEFORE BEGINNING ACTUAL CONSTRUCTION.

1.) BUILDER OR CONTRACTOR MUST VERIFY ALL DIMENSIONS PRIOR TO PROCEEDING WITH CONSTRUCTION.

2.) CONTRACTOR MUST VERIFY COMPLIANCE WITH ALL LOCAL BUILDING AND ZONING CODES IN THE AREA WHERE THE ELEMENTS ARE TO BE CONSTRUCTED.

CAUTION MUST BE EXERCISED IN MAKING ANY CHANGES IN THIS PLAN. ONLY A QUALIFIED ENGINEER, LANDSCAPE ARCHITECT OR CONTRACTOR SHOULD ATTEMPT MODIFICATIONS AS EVEN MINOR CHANGES COULD LEAD TO MAJOR PROBLEMS IN ANOTHER AREA.
THIS DRAWING SHALL NOT BE SCALED.

BARRETT RESIDENCE
3252 N. LAKE DR.
MILWAUKEE WI 53211

ISSUED

DATE	DESCRIPTION
05.16.2017	VARIANCE SUBMITTAL

REVISIONS

05.16.2017
NOT RELEASED FOR CONSTRUCTION

JOB NO:	2705
SCALE:	1" = 30'
DRAWN:	AGM
CHECKED:	AA
NORTH:	

SITE PLAN

SHEET NO:
L100