Q43 CUSTOM CHANNEL LETTERS

1/2" = 1' - 0" SCALE
43 Sq. Ft.

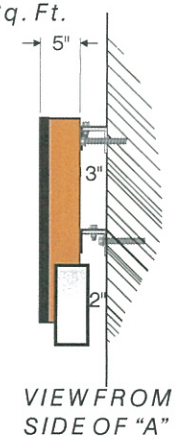

VIEW FROM SIDE OF "A"

East Elevation

SignEffectz,Inc
SIGN / LIGHTING
www.signeffectz.com

CUSTOMER: Qdoba
1348 E. Brady St.
Milwaukee WI 53202

Signature: _____ Date: _____

DISCLAIMER:
This is an original design created by Sign Effectz. The submitted design protected under copyright laws of the United States Code. You agree not to copy, photograph, modify or share directly or indirectly any of the foregoing held by you with any other party, nor will you permit any third party to do any of the foregoing without the written consent of Sign Effectz.

REVISIONS:

Rev A		By	Date
Rev B		By	Date
Rev C	-	By	Date
Rev D	-	By	Date
Rev E		By	Date
Rev F		By	Date

DRAWING: 13042070-01
Order #:
Date: 01/29/17
Sales: DLN **Drawn by:** DLN
Scale: 1/2"=1'

Fabricated aluminum filler sand, prime and paint Dark Green

Routed .125 sheet aluminum faces with push thru White Plexiglas overlaid with Qdoba Orange

Internally illuminated with White LED's

Fabricated Brushed aluminum accent and reveal

Rout out push thru ¾" thick White Plexiglas "Mexican Eats"

End View

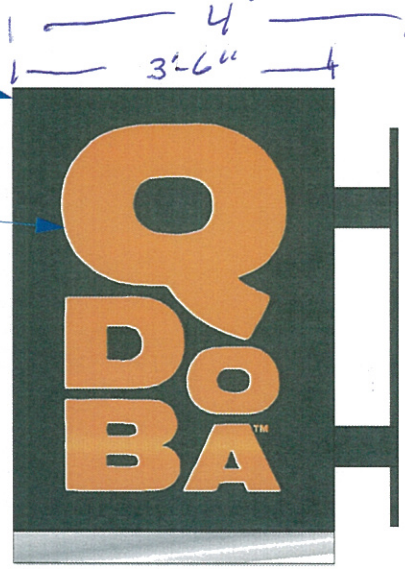

Face View

5743C Green

2012C Orange
¾" thick Push Thru White Plex

Brushed aluminum

South Elevation

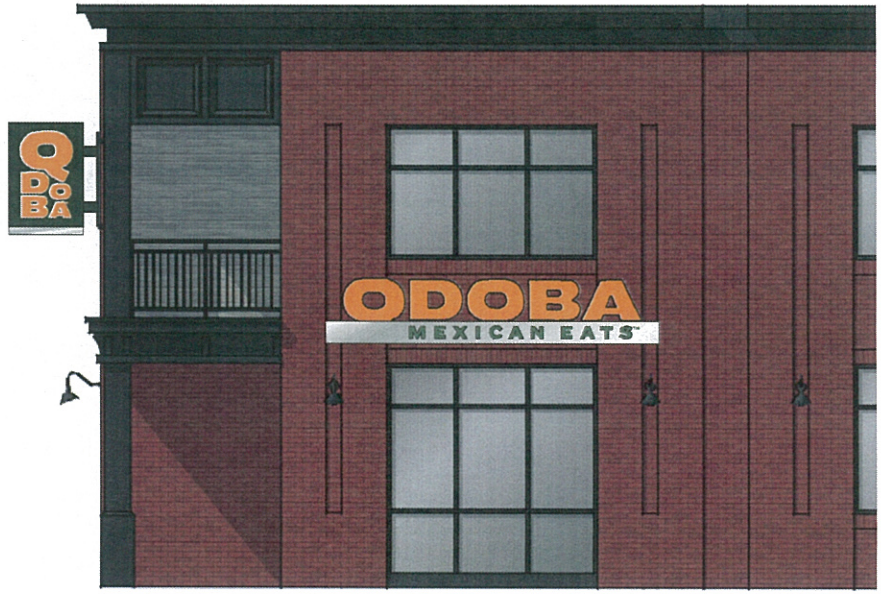

East Elevation

SignEffectz,Inc™
SIGN / LIGHTING
www.signeffectz.com

CUSTOMER: Qdoba
1348 E. Brady St.
Milwaukee WI 53202

Signature: _____ Date: _____

DISCLAIMER:
This is an original design created by Sign Effectz. The submitted design protected under copyright laws of the United States Code. You agree not to copy, photograph, modify or share directly or indirectly any of the foregoing held by you with any other party, nor will you permit any third party to do any of the foregoing without the written consent of Sign Effectz.

REVISIONS:
Rev A _____ By___ Date___
Rev B _____ By___ Date___
Rev C _____ By___ Date___
Rev D _____ By___ Date___
Rev E _____ By___ Date___
Rev F _____ By___ Date___

DRAWING: 13042070-01
Order #:
Date: 01/29/17
Sales: DLN Drawn by: DLN
Scale: 1/2"=1'