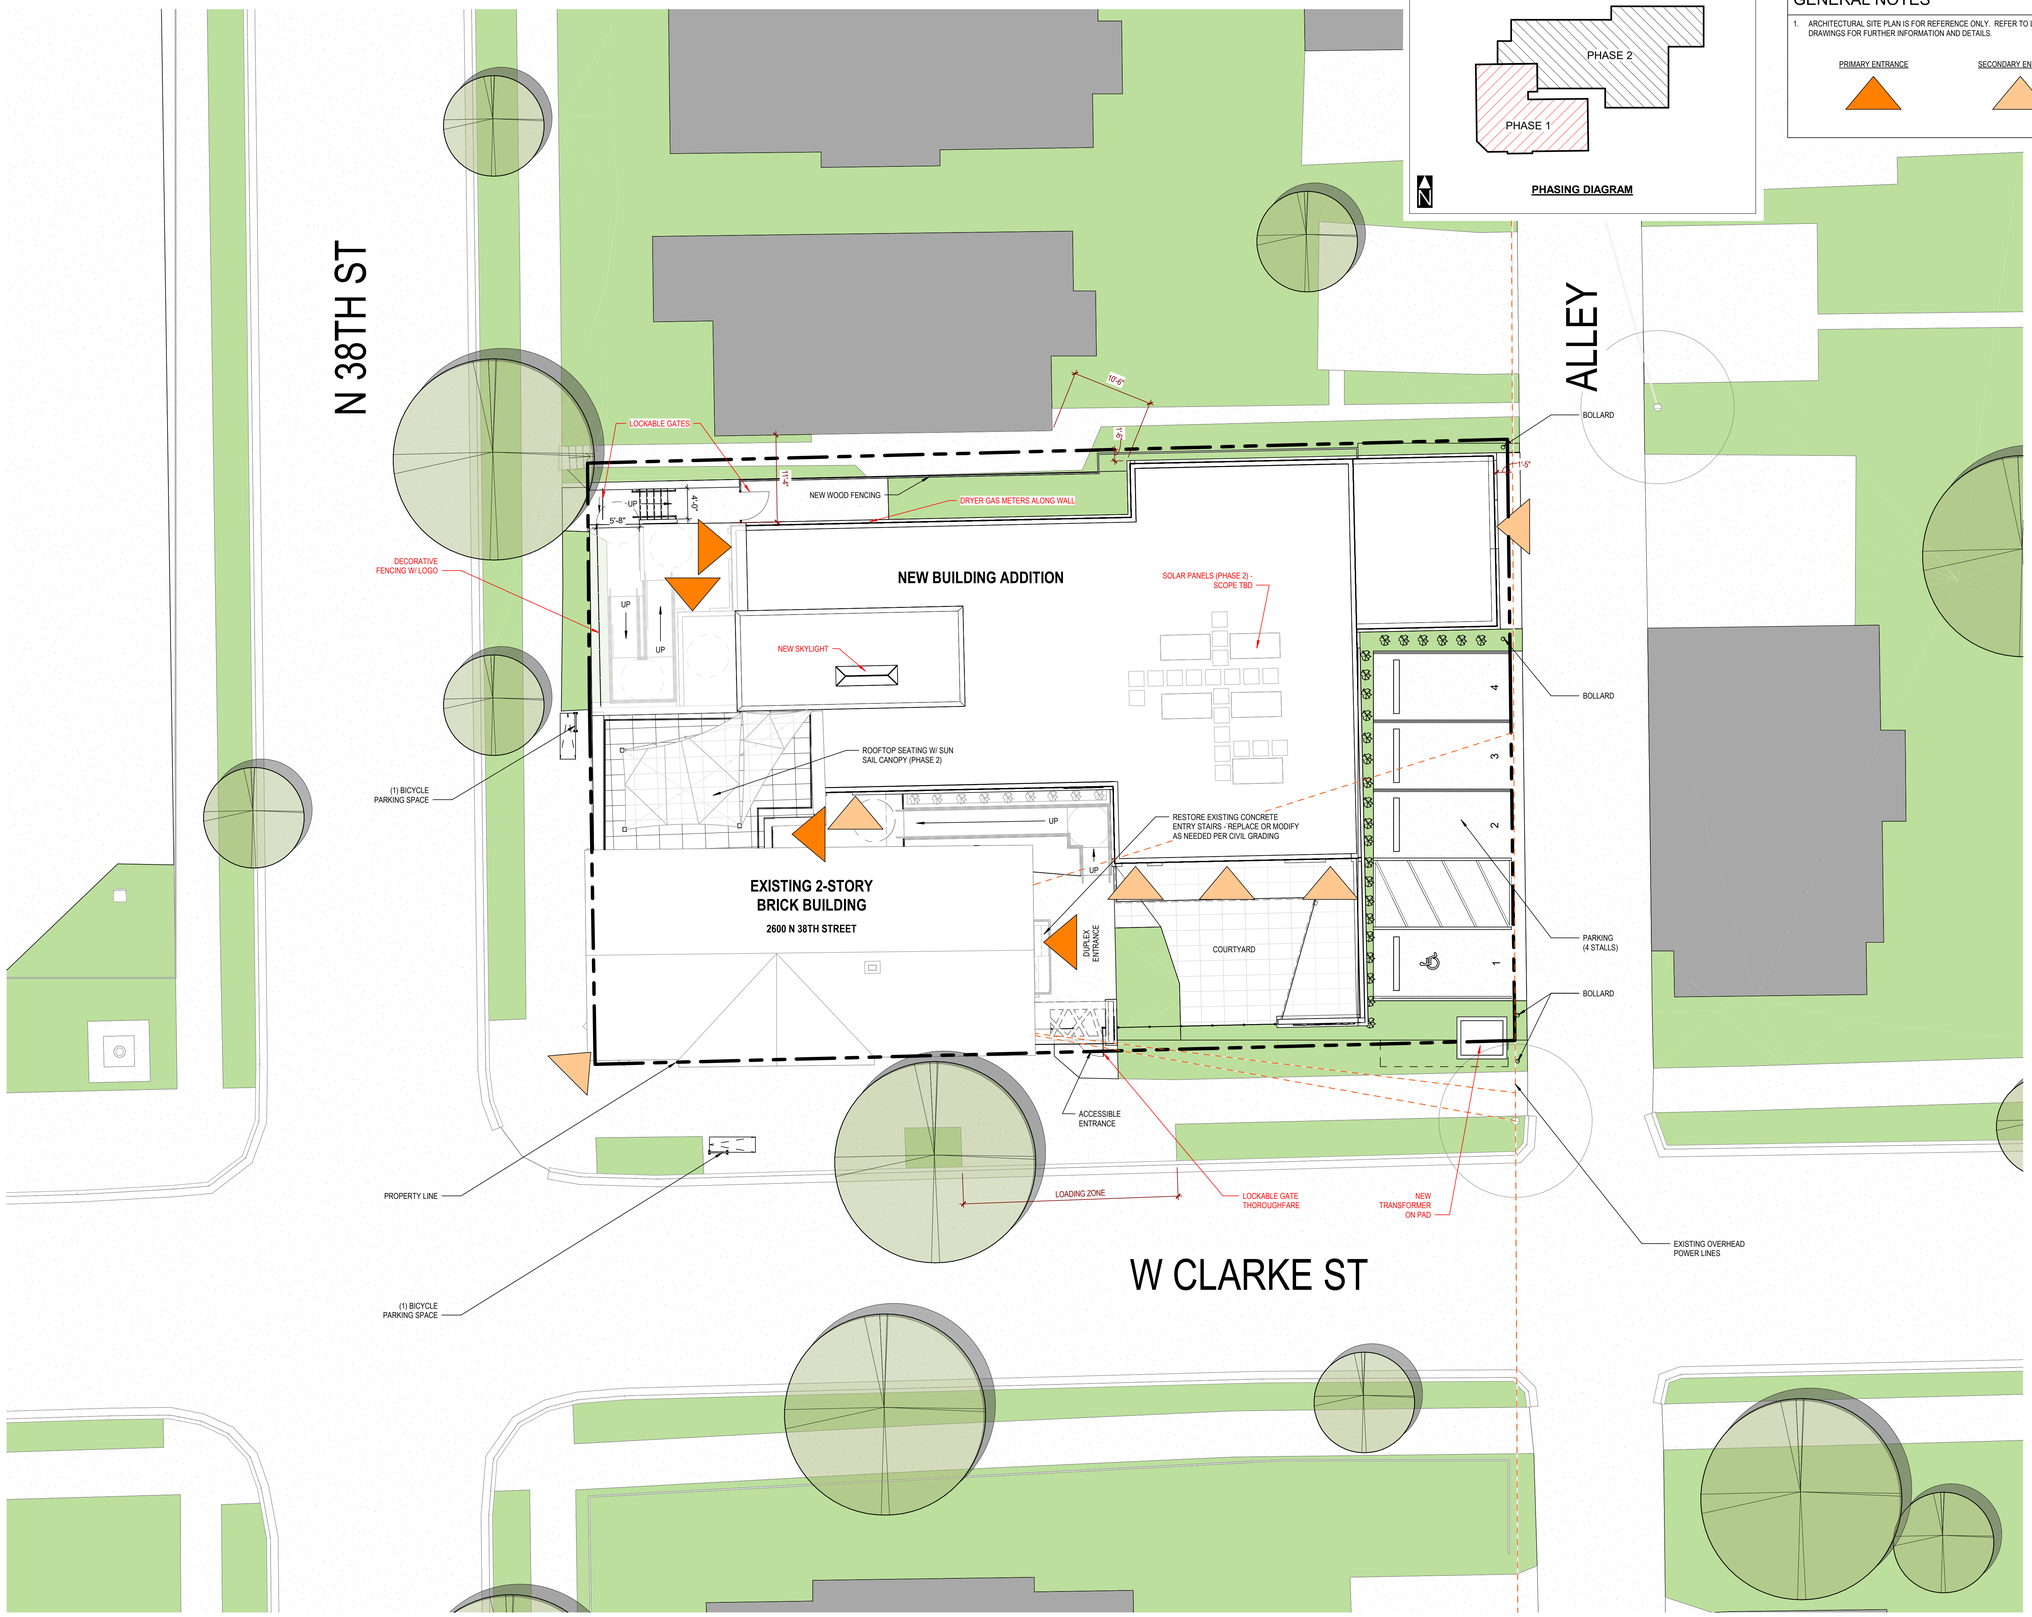

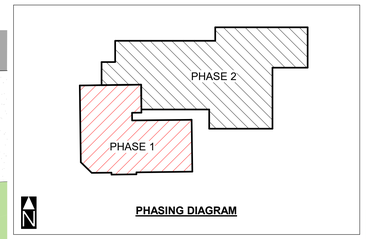

PHASING DIAGRAM

GENERAL NOTES

1. ARCHITECTURAL SITE PLAN IS FOR REFERENCE ONLY. REFER TO LANDSCAPE AND CIVIL DRAWINGS FOR FURTHER INFORMATION AND DETAILS.

PRIMARY ENTRANCE

SECONDARY ENTRANCE

Engberg Anderson

METCALFE PARK LIBERATION HUB

MIXED-USE

2600 N 38TH ST
MILWAUKEE, WI 53210

OWNER:

METCALFE PARK COMMUNITY BRIDGES
3624 W NORTH AVE
MILWAUKEE, WI 53208

PROJECT NUMBER: 253942

ISSUED FOR:

<ISSUANCE DESCRIPTION> <MM/DD/YYYY>

REVISIONS:

NO.	DESCRIPTION	DATE

<CD PROGRESS SET
NOT FOR CONSTRUCTION>

DRAWN BY: <AUTHOR>

CHECKED BY: <CHECKER>

ARCHITECTURAL SITE PLAN

1 ARCHITECTURAL SITE PLAN (FOR REFERENCE ONLY)
1/8" = 1'-0"

PLAN NORTH

A100

Engberg Anderson

Engberg Anderson

Engberg Anderson