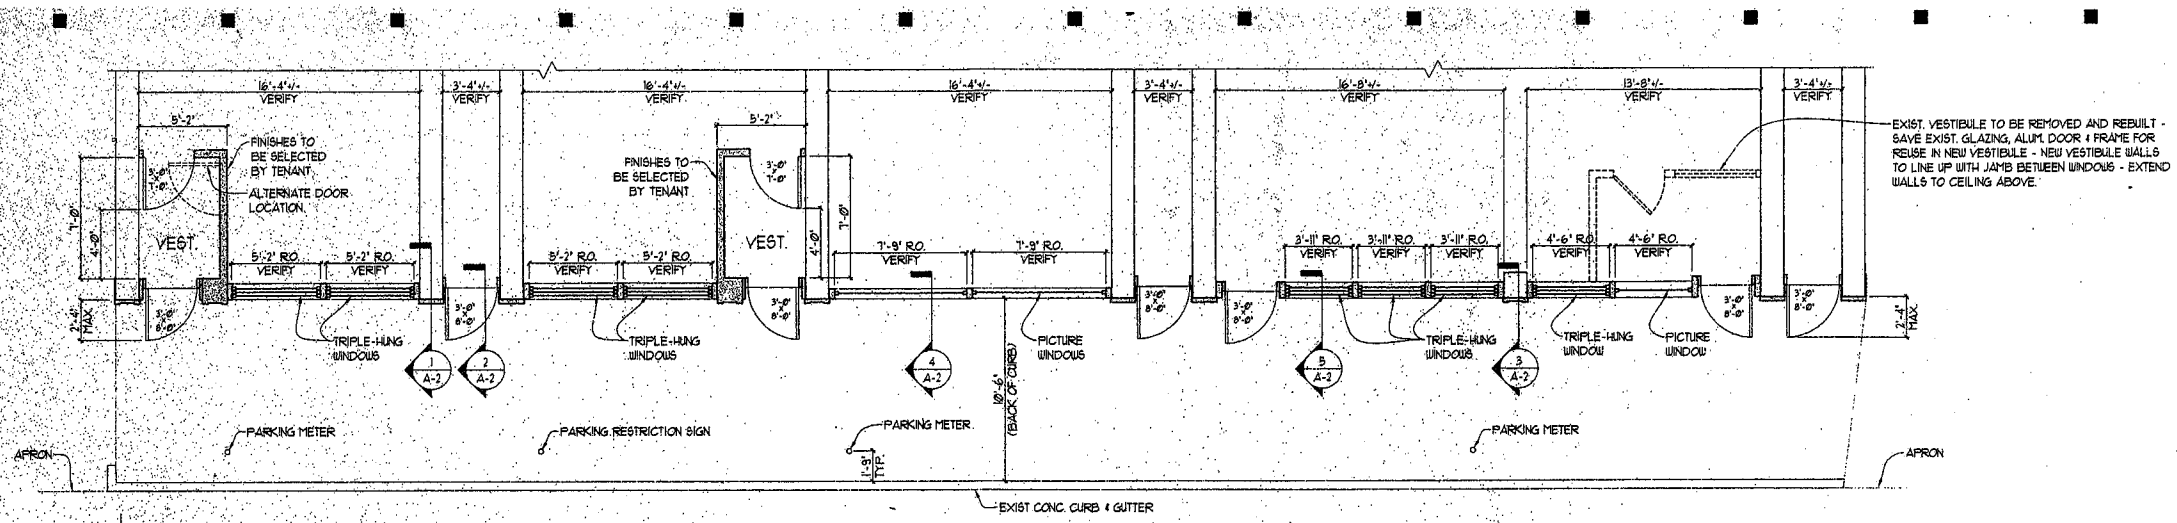

PARTIAL FLOOR PLAN & SITE PLAN

SCALE: 1/4" = 1'-0"

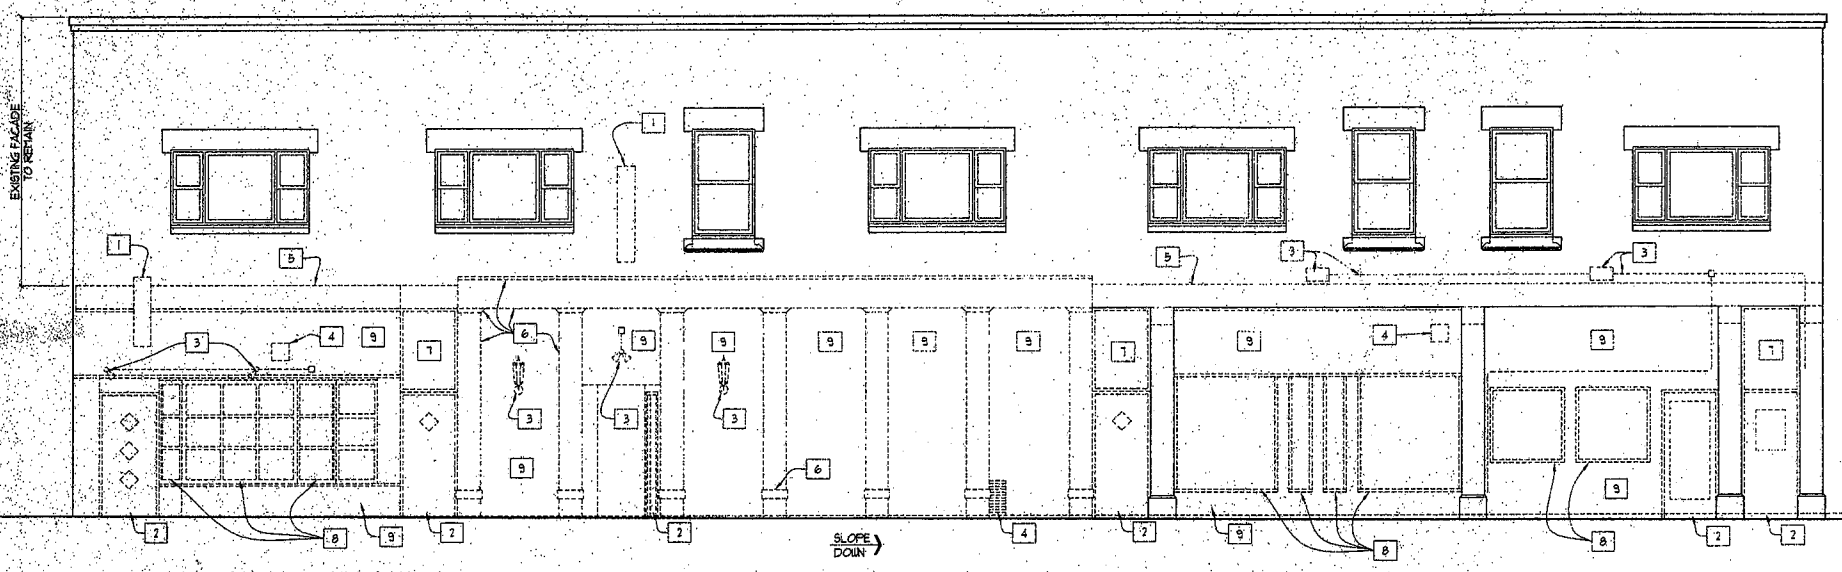

1 A-1 ELEVATION - DEMOLITION

SCALE: 1/4" = 1'-0"

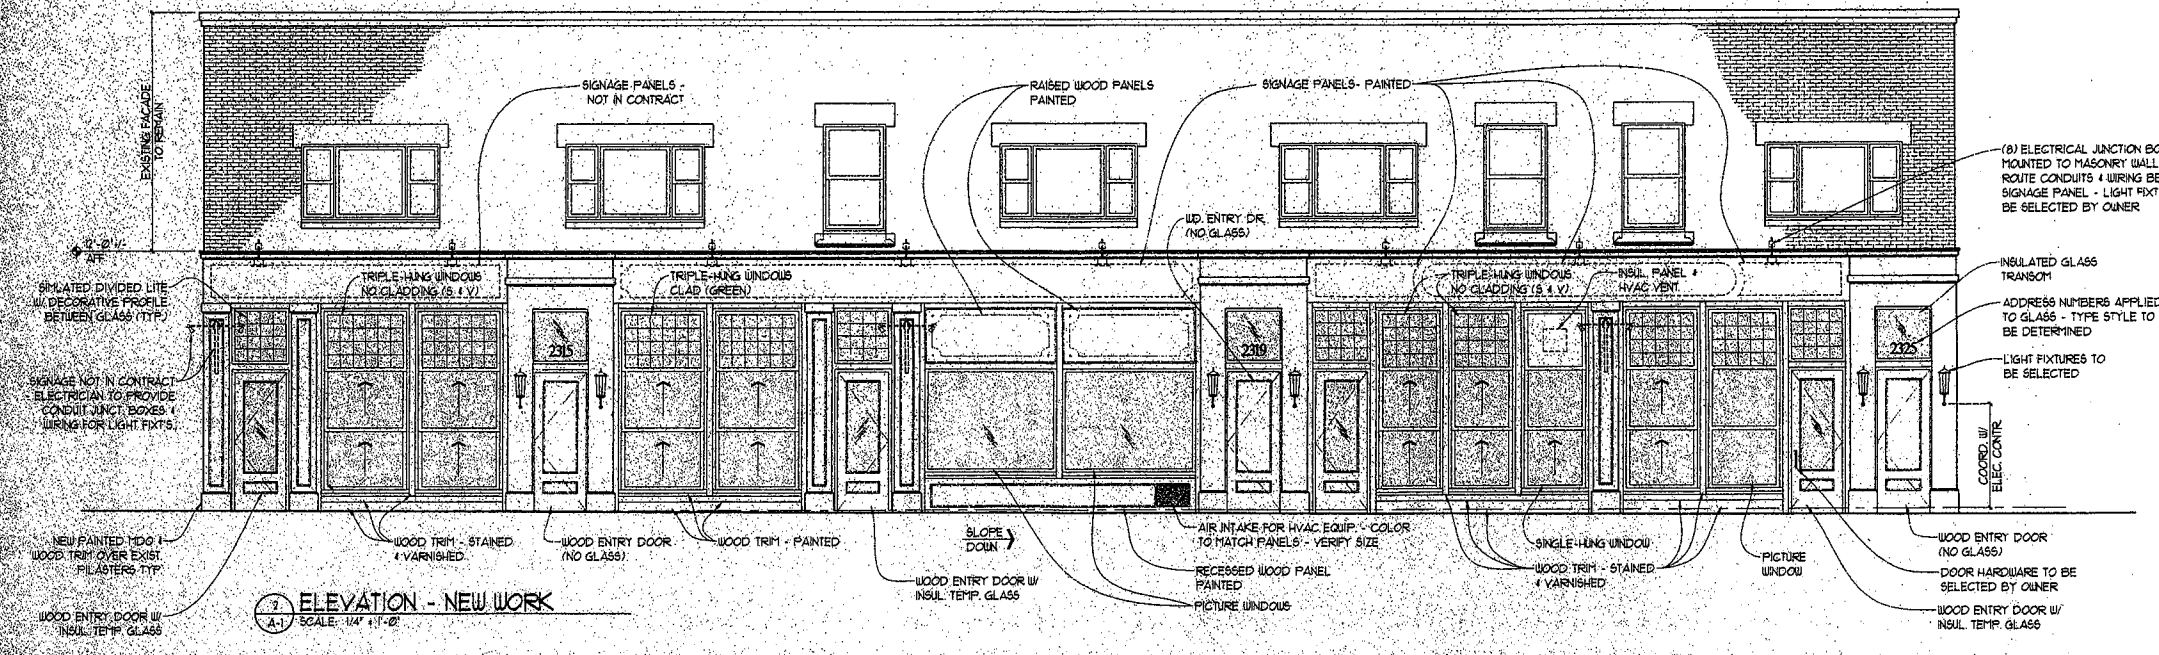

2 A-1 ELEVATION - NEW WORK

SCALE: 1/4" = 1'-0"

KEY TO DEMOLITION NOTES

1. EXIST. SIGN, MOUNTING HARDWARE & ELECTRICAL CONDUITS TO BE REMOVED - PATCH HOLES IN MASONRY AS REQ'D.
2. REMOVE EXISTING DOOR, FRAME & BLOCKING
3. REMOVE EXISTING LIGHT FIXTURES & ELECTRICAL CONDUITS - PATCH HOLES IN MASONRY AS REQUIRED
4. REMOVE & RELOCATE EXISTING HVAC VENT
5. REMOVE EXISTING SHEET METAL FASCIA PANELS
6. REMOVE EXISTING TRIM & MOULDING FROM WALLS & PILASTERS
7. REMOVE EXISTING TRANSOM PANEL, FRAME & BLOCKING
8. REMOVE EXISTING WINDOW FRAME & BLOCKING
9. REMOVE EXISTING WALL FINISH & FRAMING

NOTES:

VERIFY SIZE OF NEW & EXISTING OPENING BEFORE ORDERING DOORS & WINDOWS

AUG 0 3 2001

Architects Engineers

Torke Wirth Pujara Ltd

933 Mayfair Road
Wauwatosa, WI 53222
Phone (414) 453-4555
Fax (414) 453-0695

FACADE RENOVATION
2311-25 N. MURRAY AVENUE
MILWAUKEE, WISCONSIN
FOR BIECK MANAGEMENT, INC.

Rev.	Date	Description	By
Revisions			

FLOOR/SITE PLAN & ELEVATIONS

Drawn: JDW Approved: MAC

Date: 08-02-01

Project Number
99207

Sheet Number
A1