CITY OF MILWAUKEE

DPW – Infrastructure Services Division – Transportation Operations

Regarding the recommendation for installation of all-way stop control
at East Florida Street and South Barclay Street/South Jake Marchese Way.

= EXISTING STOP

= NEW STOP

= EXISTING YIELD

= SIGNAL

N

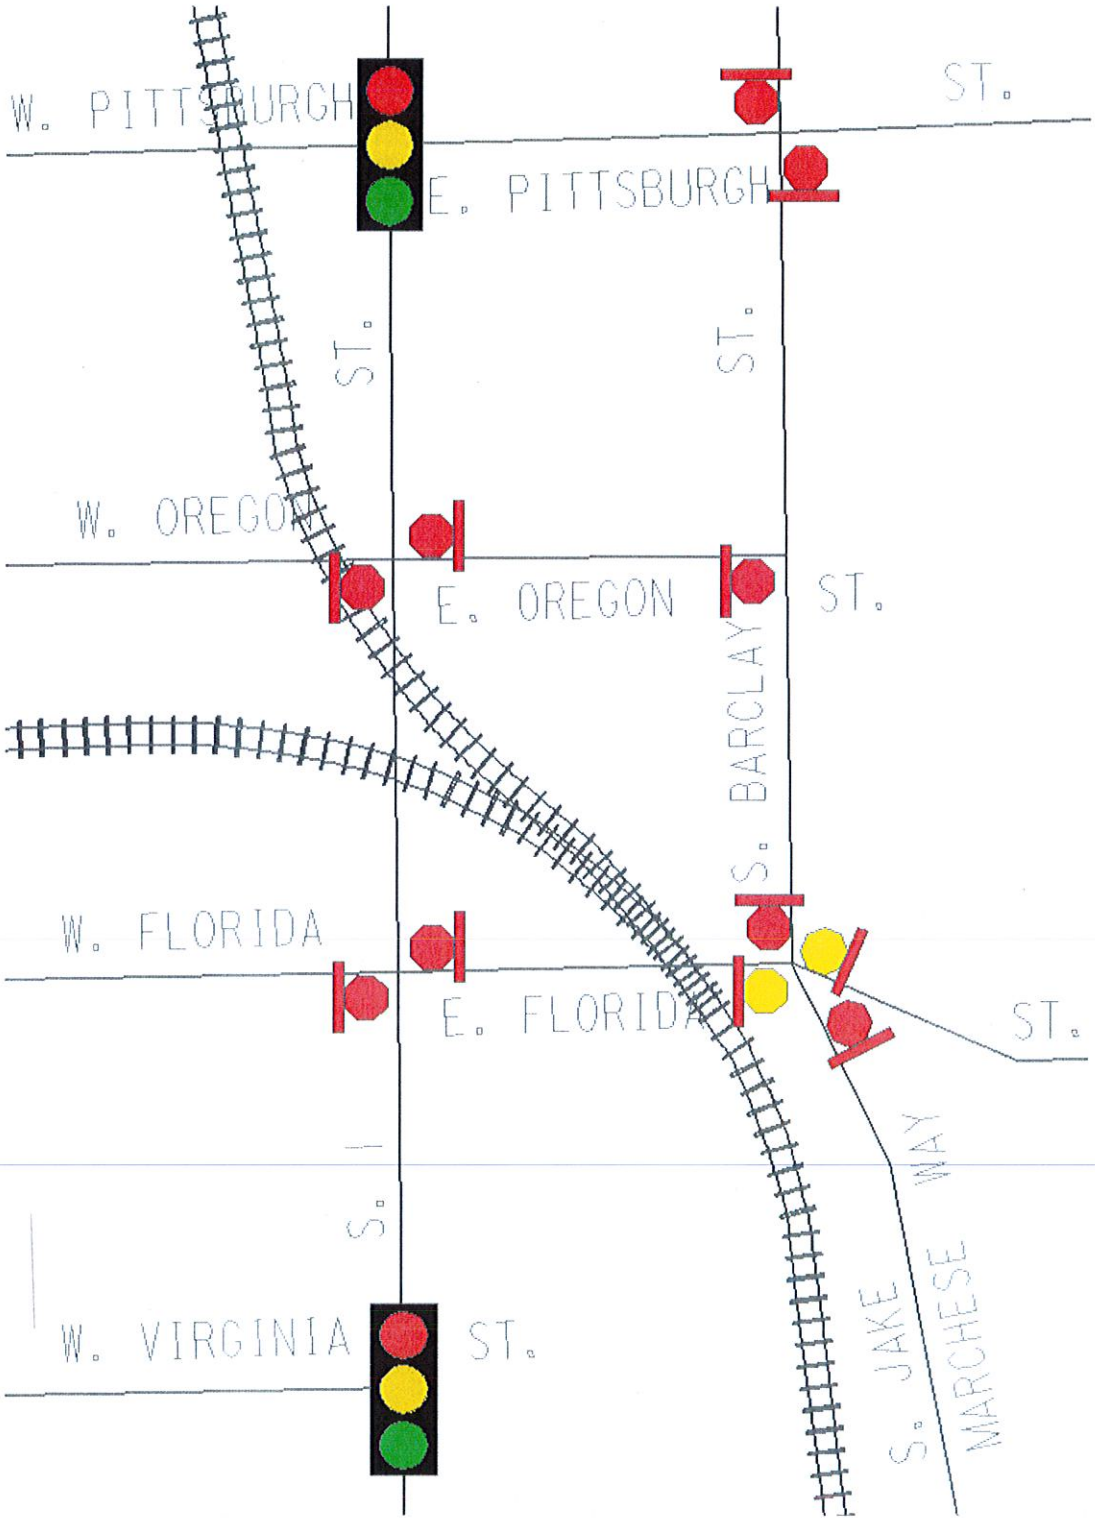

Exhibit A