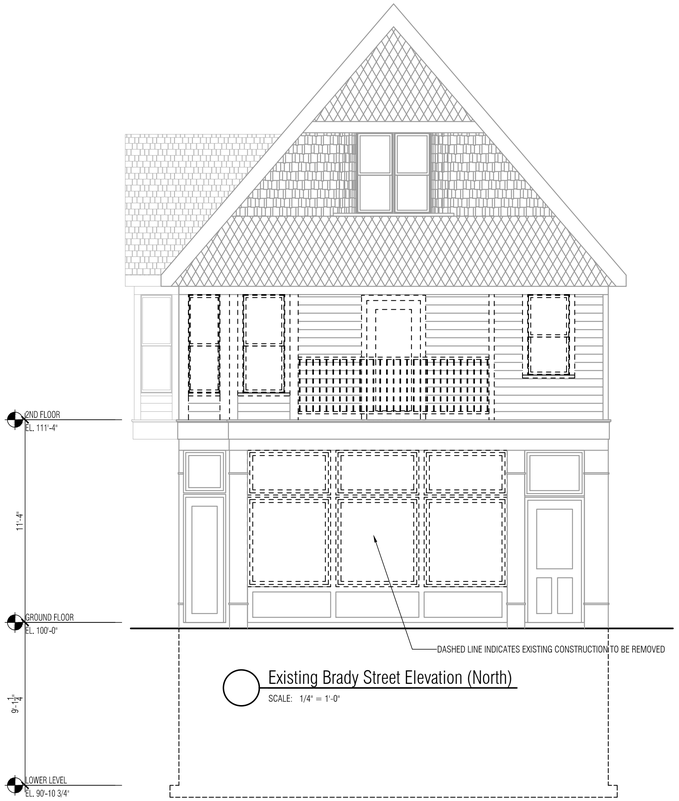

Existing Brady Street Elevation (North)

SCALE: 1/4" = 1'-0"

Existing Arlington Place Elevation (East)

SCALE: 1/4" = 1'-0"

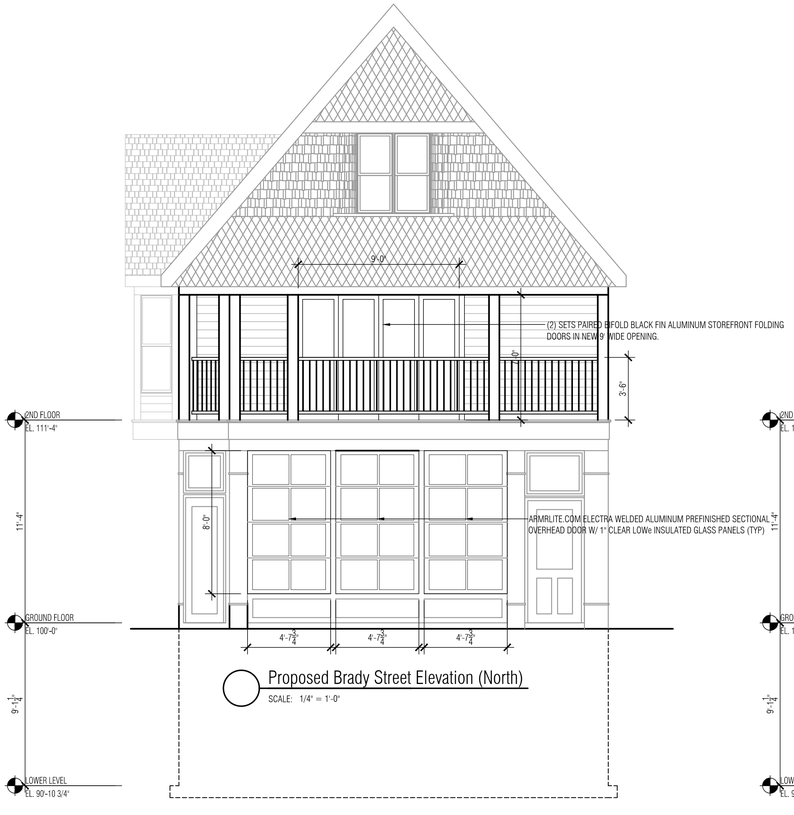

Proposed Brady Street Elevation (North)

SCALE: 1/4" = 1'-0"

Proposed Arlington Place Elevation (East)

SCALE: 1/4" = 1'-0"

CONSORTIUM ae
\kən-sor-sh(ē)əm\ a.e. : an architectural engineering partnership

the Consortium ae LLC
735 N Water Suite 1228 | Milwaukee | WI 53202 | Gregg Prossen, Principal
TELEPHONE 414.406.7825
www.consortiumae.com

Project:
WURSTBAR MKE

1239 E BRADY STREET

Location:
MILWAUKEE WI 53202

Sheet:
EXISTING & PROPOSED ELEVATIONS

	Date:	Issue Set:

Date:
2020-09-18 HPC

Project No.:
0020-04

Sheet No.:
A4.00