CITY OF MILWAUKEE

DPW – Infrastructure Services Division – Transportation Operations

Regarding the recommendation for installation of stop control on North 77th Street at West Locust Street.

= EXISTING STOP

= NEW STOP

= EXISTING YIELD

= SIGNAL

N

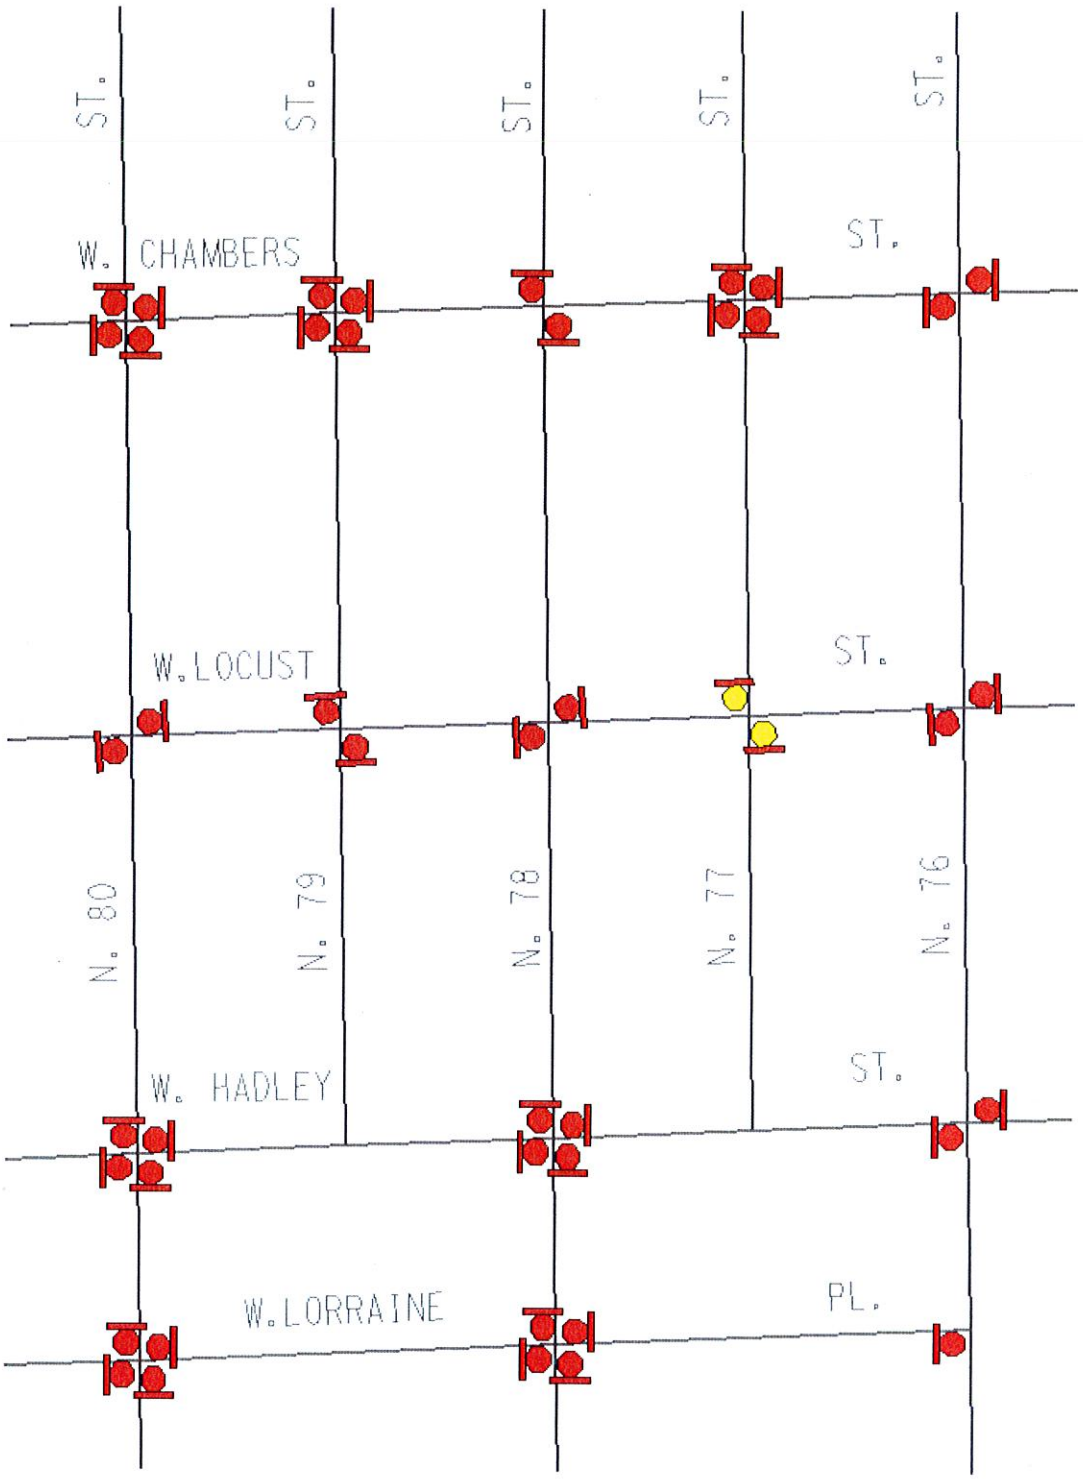

Exhibit A