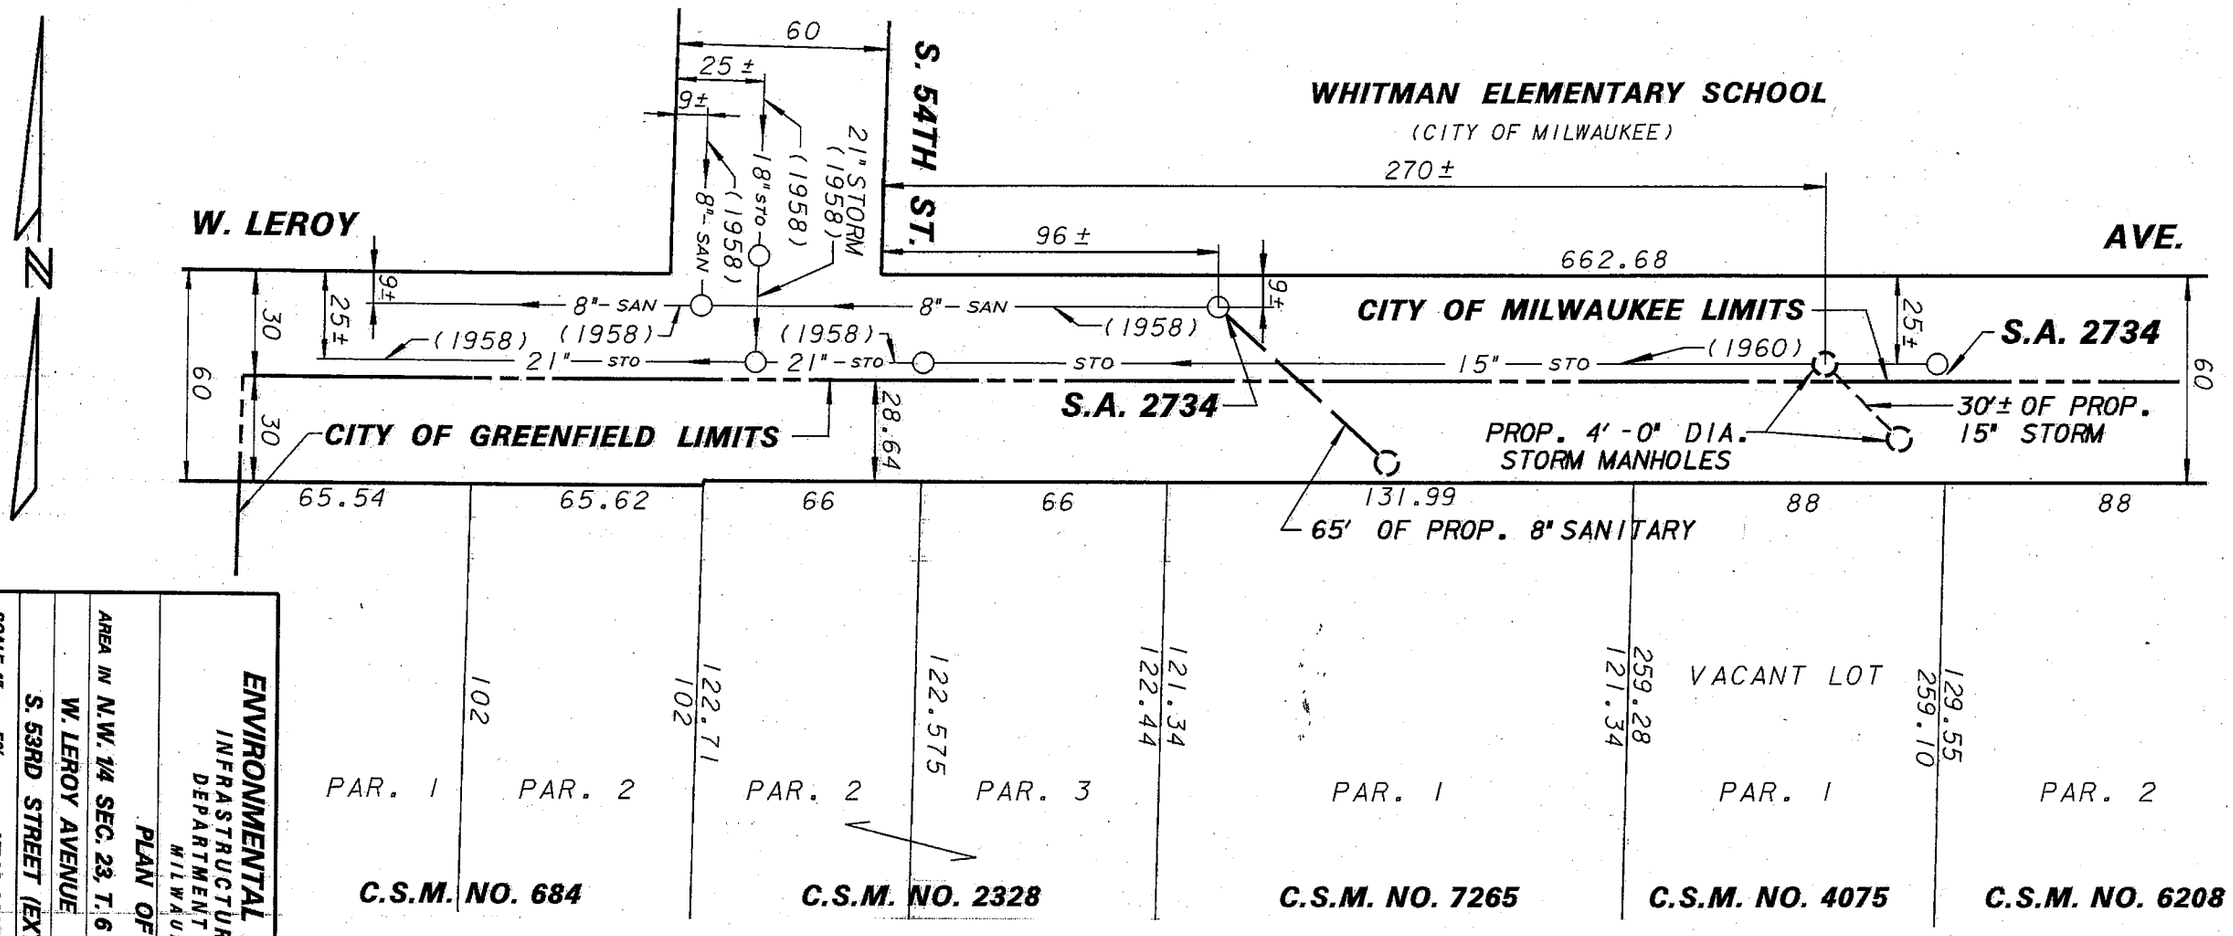

ENVIRONMENTAL ENGINEERING SECTION
INFRASTRUCTURE SERVICES DIVISION
DEPARTMENT OF PUBLIC WORKS
MILWAUKEE, WISCONSIN

PLAN OF SEWER EASEMENT

AREA IN N.W. 1/4 SEC. 23, T. 6 N., R. 21 E.

W. LEROY AVENUE

S. 53RD STREET (EXT'D.) TO A PT. W. OF S. 54TH STREET

SCALE 1"= 50'	ATLAS PAGE NO. 573	S.E. 2734	
DRAWN BY N. VALENTE	CH'KD. BY N. JABER		
APPROVED for Martin Yaunie		DATE 9/4/03	
APPROVED			FILE NO. 198-1-30

COPY