N.W. 1/4 SEC. 7, T.8N., R.2IE. **38**

W. Brown Deer Rd.

(150' R.O.W.)
SECTION LINE

75

75

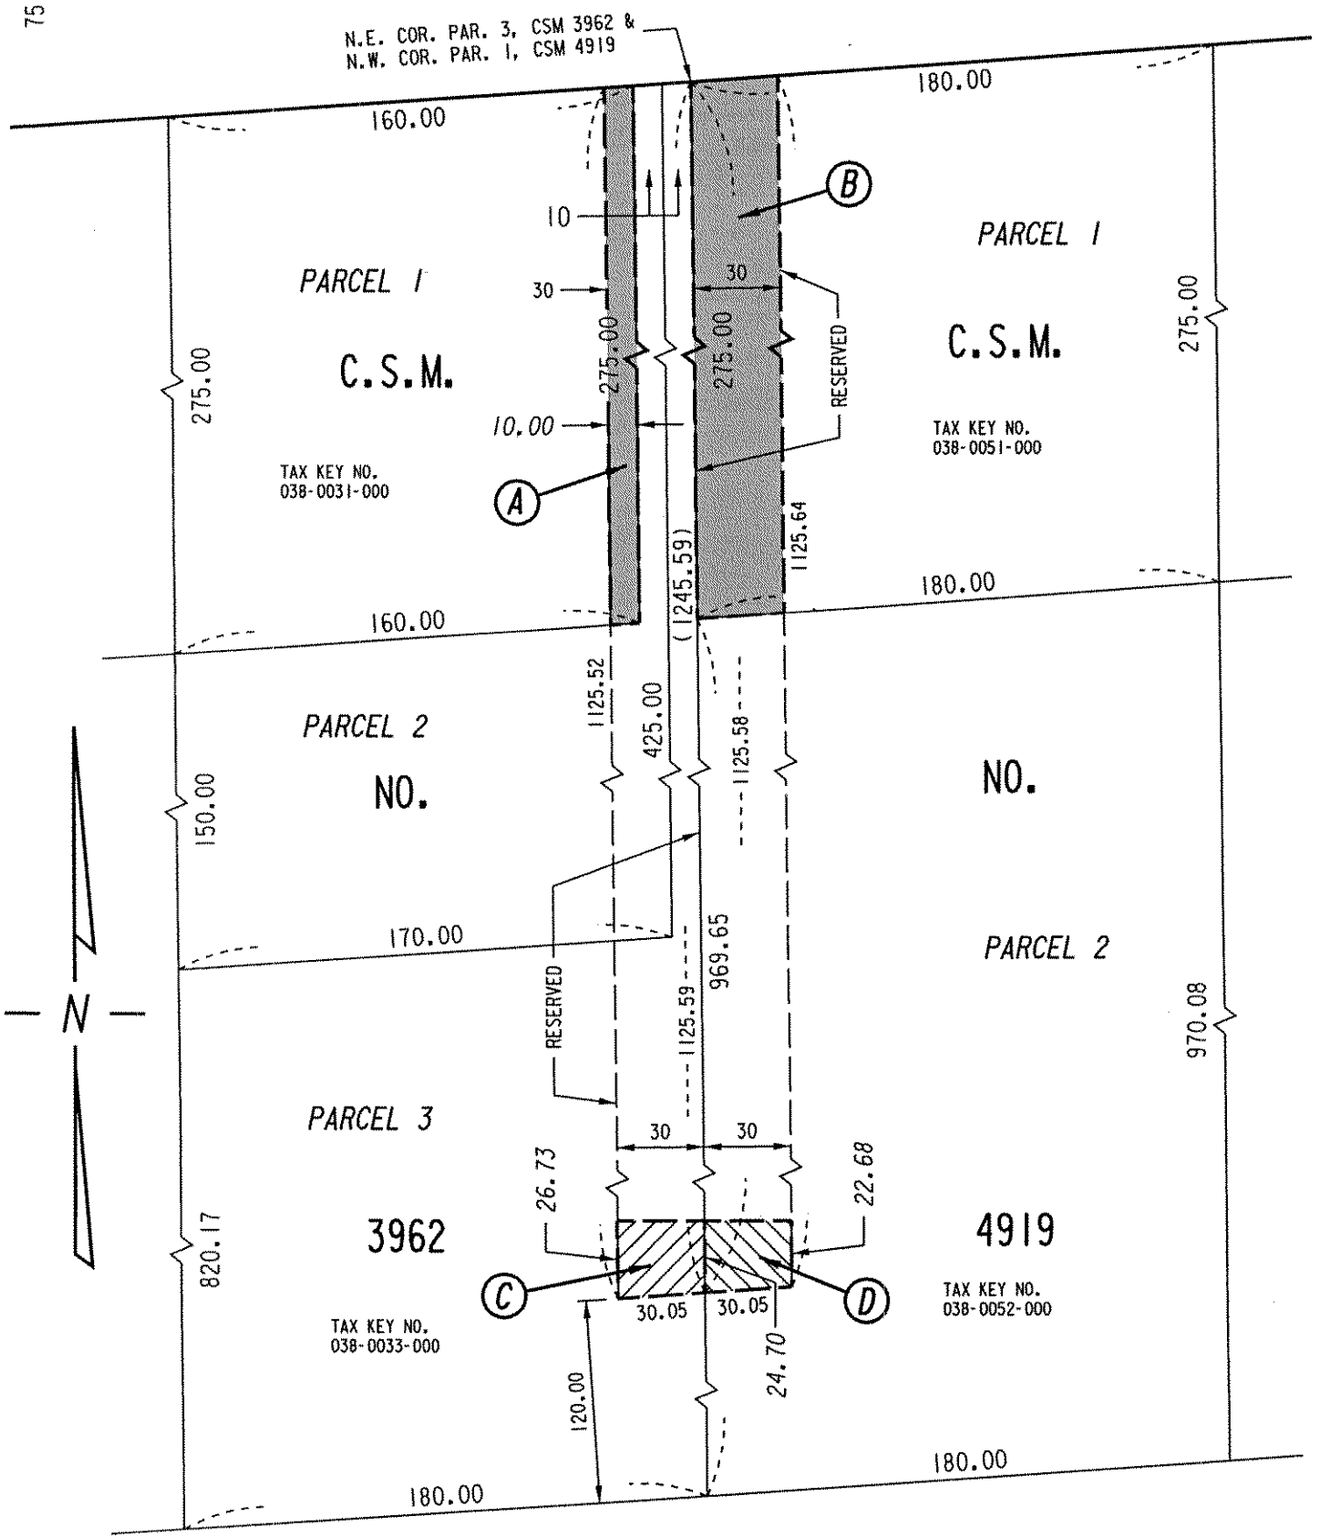

PORTIONS OF RESERVATIONS FOR PUBLIC STREET PURPOSES TO BE ACCEPTED

PORTIONS OF RESERVATIONS FOR PUBLIC STREET PURPOSES TO BE REJECTED

FILE NO.

INFRASTRUCTURE SERVICES DIVISION

MILWAUKEE, WISCONSIN

ASSIGNED TO: W.E. FUCHS
CH'K'D. BY: W.E. FUCHS
DRAWN BY: W.E.F.
DATE: JULY 20, 2005
PROJECT/GRANT NO.: WK52360053
SCALE: 1" = 60'
APPROVED BY:

marcia Lindhorst
CENTRAL DRAFTING & RECORDS MANAGER

CITY ENGINEER

w:\eng\reservation\ 0053.res