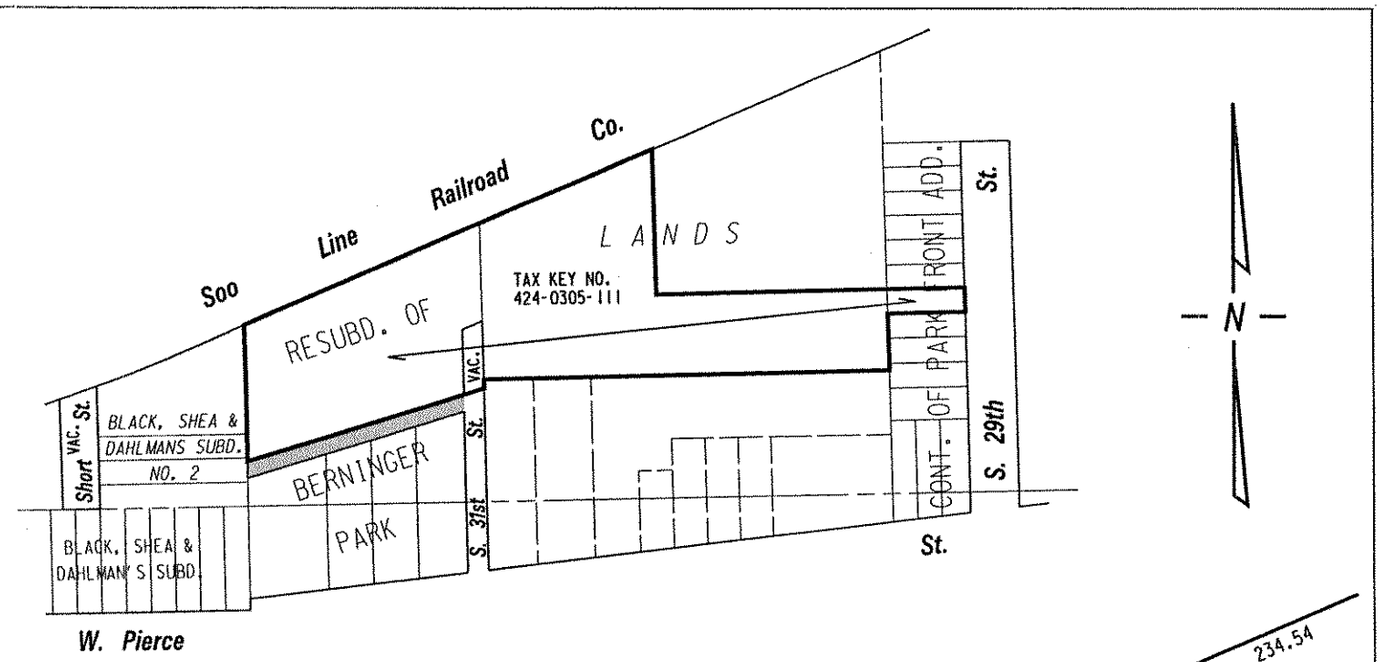

424 N.E. 1/4 SEC. 36, T.7N., R.21E.

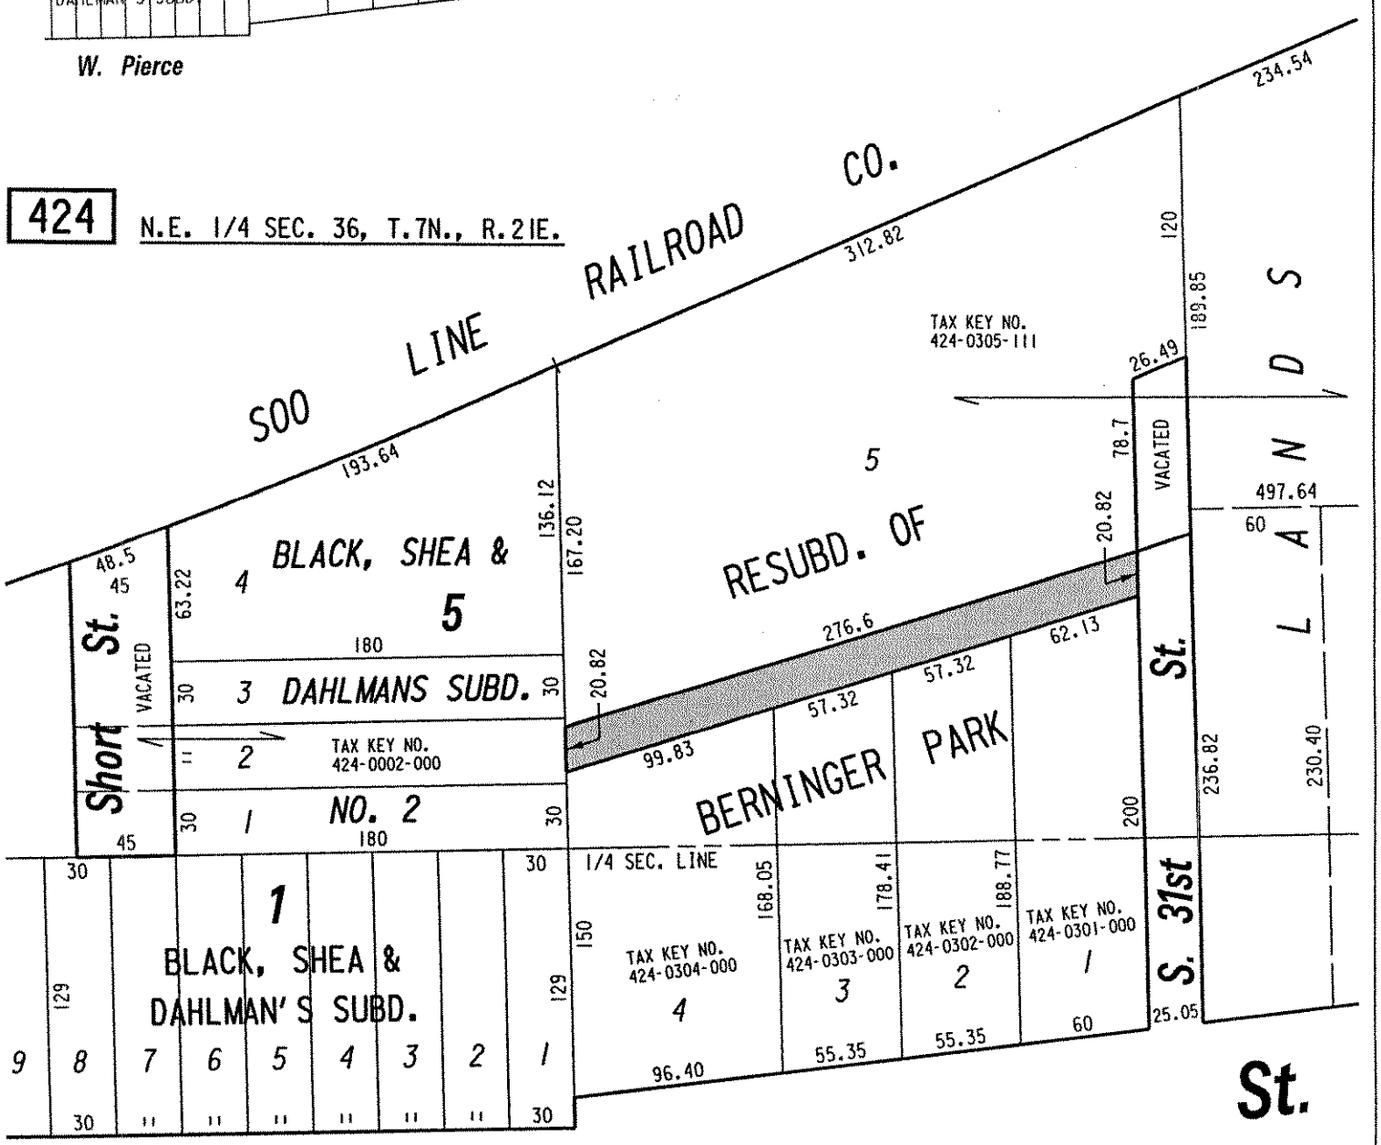

W. Pierce

S.E. 1/4 SEC. 36, T.7N., R.21E. 435

PUBLIC ALLEY PROPOSED TO BE VACATED

EXHIBIT "A"
FILE NO. 060569
INFRASTRUCTURE SERVICES DIVISION
MILWAUKEE, WISCONSIN

ASSIGNED TO: W.E. FUCHS
CH'K'D. BY: W.E. FUCHS
DRAWN BY: W.E.F.
DATE: SEPT. 7, 2006
PROJECT/GRANT NO.: WK52337236
SCALE: 1" = 80'
APPROVED BY:

Marcia Lindhorst
CENTRAL DRAFTING & RECORDS MANAGER

IAW
CITY ENGINEER

w:\eng\row\vacation\7236.vac