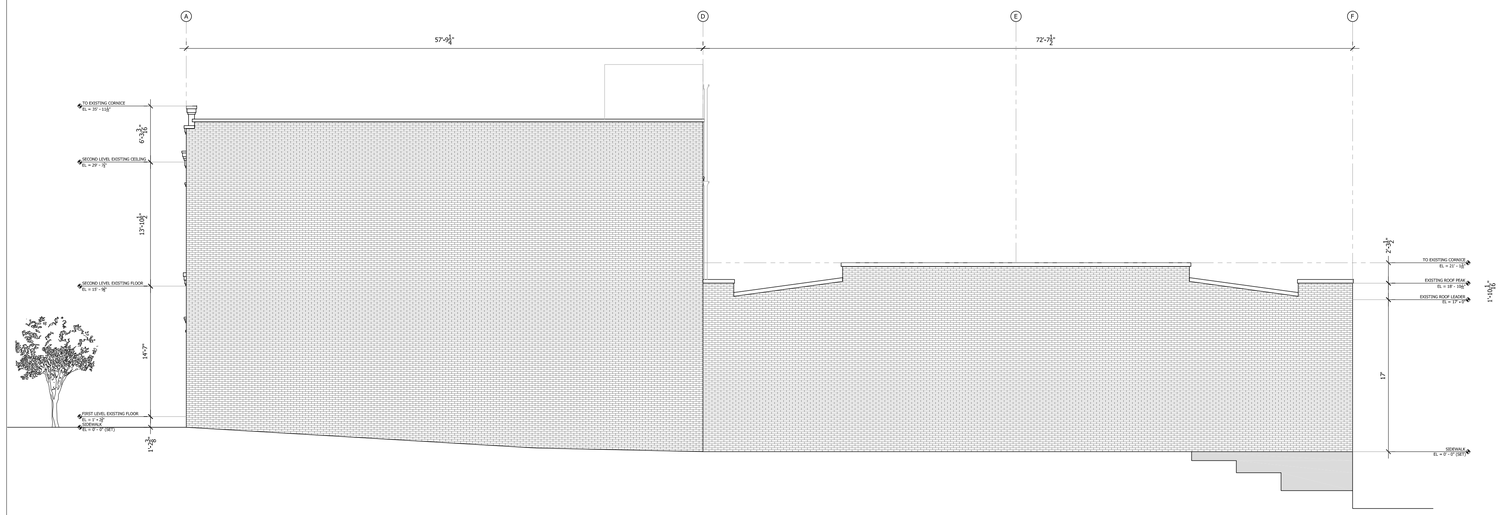

2 EXISTING EAST FACADE ELEVATION
SCALE: AS SHOWN

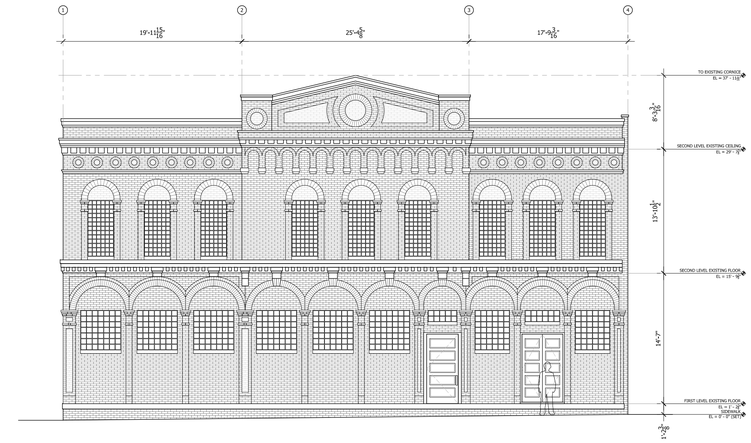

1 EXISTING SOUTH FACADE ELEVATION
SCALE: AS SHOWN

EXISTING NORTH FACADE ELEVATION 3
SCALE: AS SHOWN

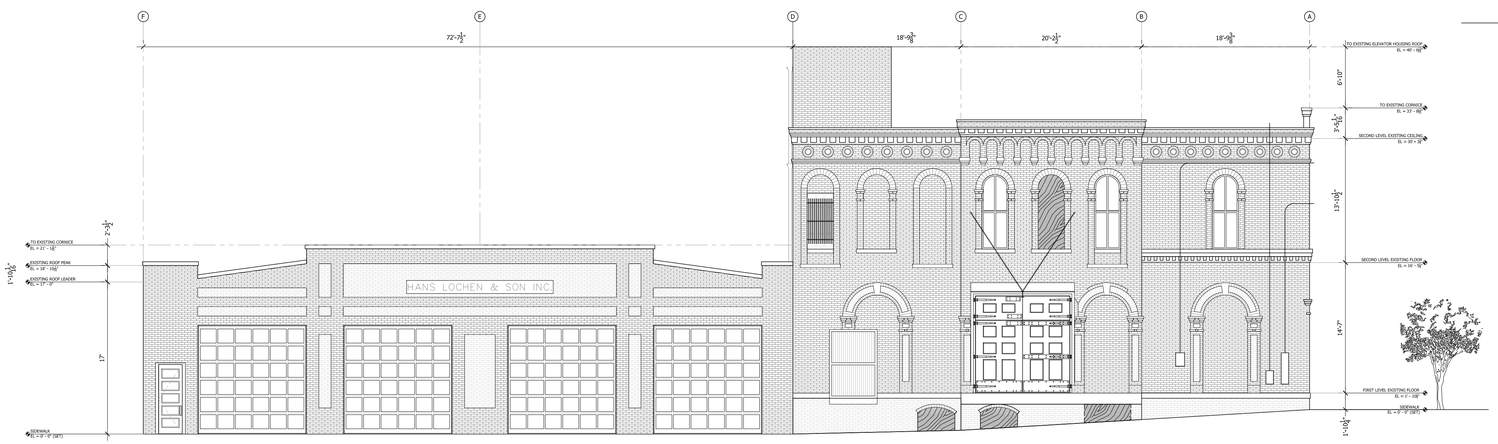

4 EXISTING WEST FACADE ELEVATION
SCALE: AS SHOWN

mh3 design & build

17 Library Place, Chatham New York 12037

321 Dean Street #4, Brooklyn New York 11217

t: 212.619.0540 | f: 718.852.2841 | e: info@mh3co.com

EXISTING BRICK WALL TO REMAIN

EXISTING CONCRETE WALL TO REMAIN

EXTERIOR POURED CONCRETE SLABS

EXISTING PLYWOOD SHEET COVER

100 E. SEEBOTH ST PROJECT
100 EAST SEEBOTH STREET
MILWAUKEE, WI 53204

ISSUES AND REVISIONS

5/30/2013	ISSUE FOR NPS PART 2 SUBMITTAL
7/01/2013	NPS PART TWO SUBMITTAL
8/01/2013	NPS PART TWO SUBMITTAL REVISED

SCALE: 1/8" = 1' - 0"

DRAWN BY: HS

CHECKED BY: CPC

EXISTING STREET ELEVATIONS

A201

© MH3 CO INC design & build, 2013