N.W. 1/4 SEC. 6, T.7N., R.22E. **231**

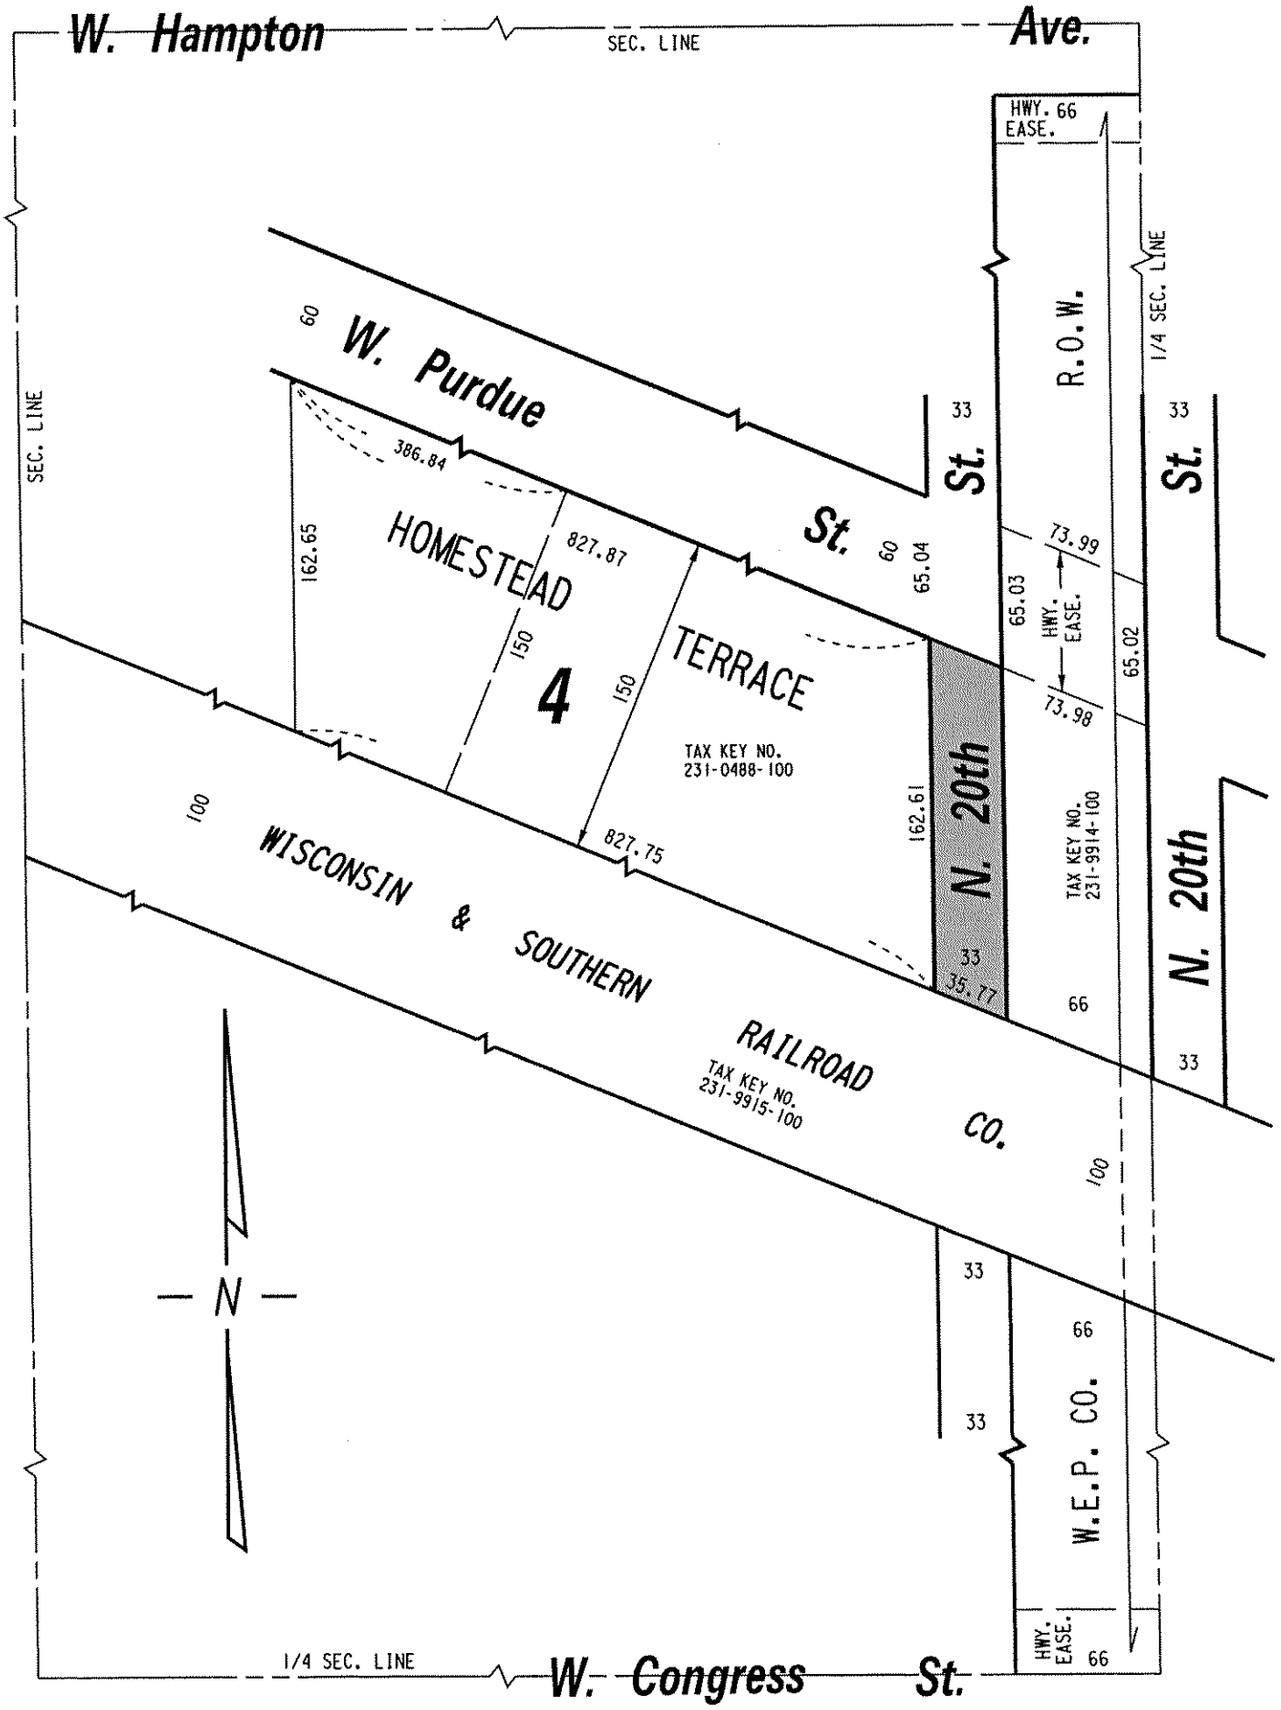

PORTION OF PUBLIC STREET PROPOSED TO BE VACATED

EXHIBIT "A"
FILE NO. 050146
INFRASTRUCTURE SERVICES DIVISION
MILWAUKEE, WISCONSIN

ASSIGNED TO: P.A. VELLA
DRAWN BY: P.A.V.
PROJECT/GRANT NO.: WK52337214
APPROVED BY:

CH'K'D. BY: W.E. FUCHS
DATE: OCT. 17, 2005
SCALE: 1" = 80'

Marcia Lindholm
CENTRAL DRAFTING & RECORDS MANAGER

CITY ENGINEER

w:\eng\row\vacation\7214.vac