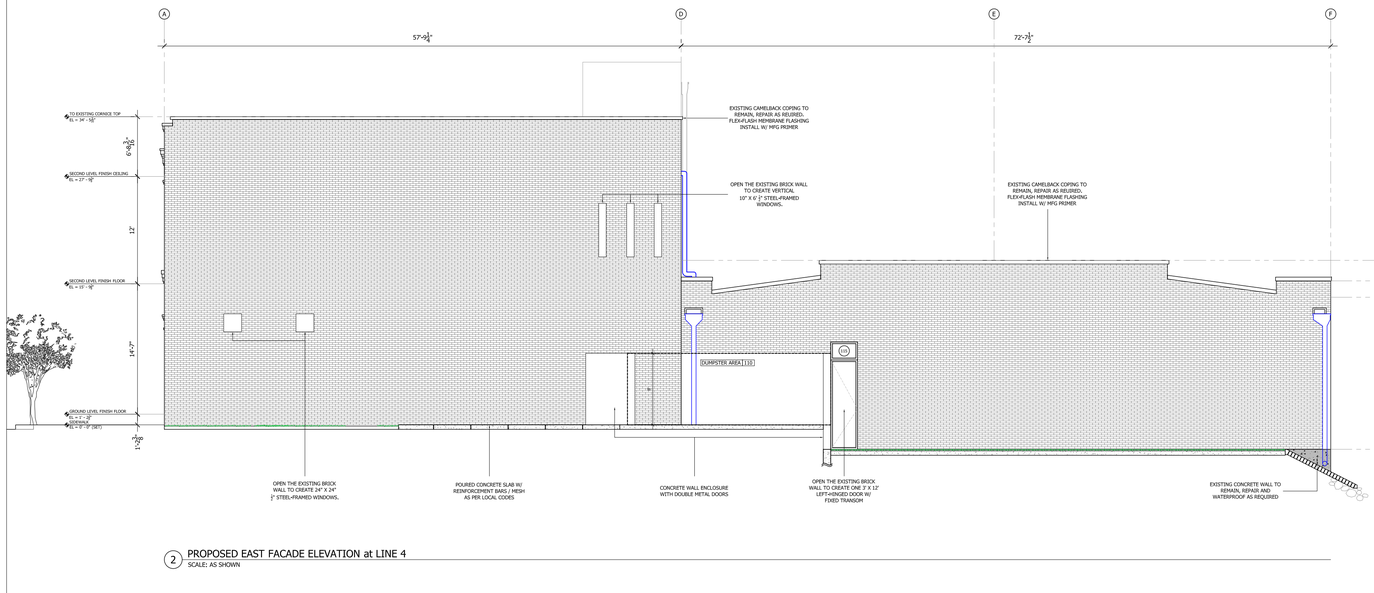

2 PROPOSED EAST FACADE ELEVATION at LINE 4
SCALE: AS SHOWN

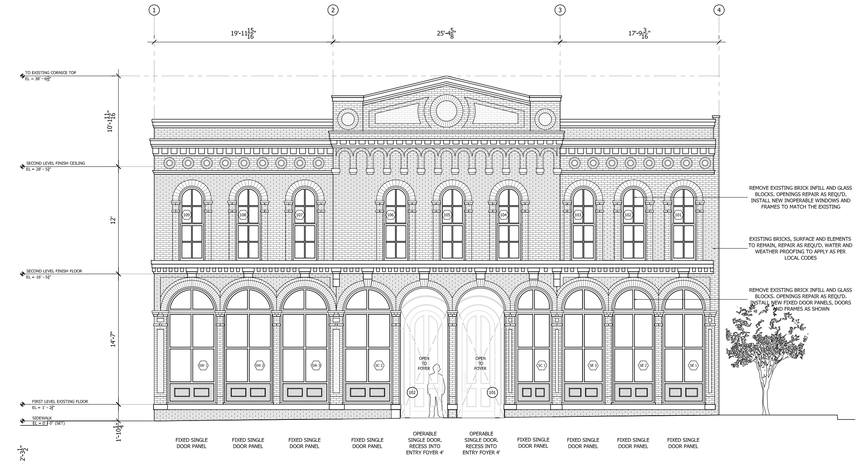

1 PROPOSED SOUTH FACADE ELEVATION
SCALE: AS SHOWN

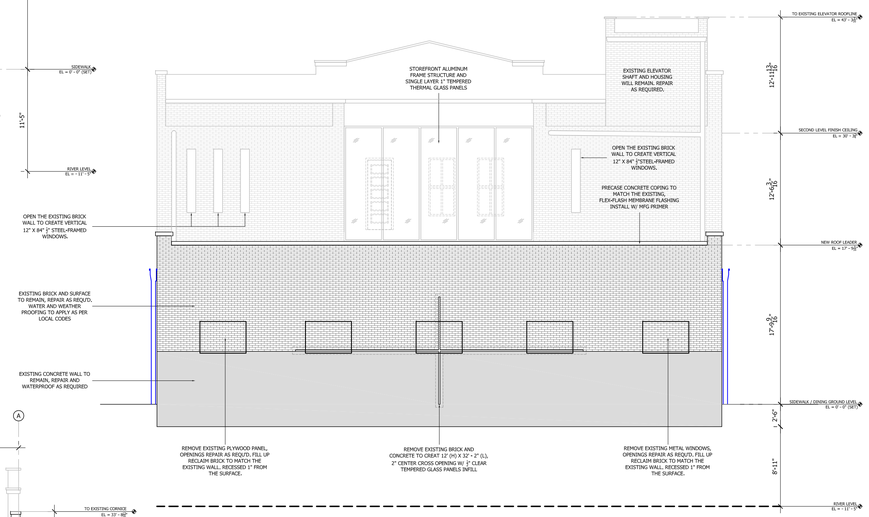

PROPOSED NORTH FACADE ELEVATION 3
SCALE: AS SHOWN

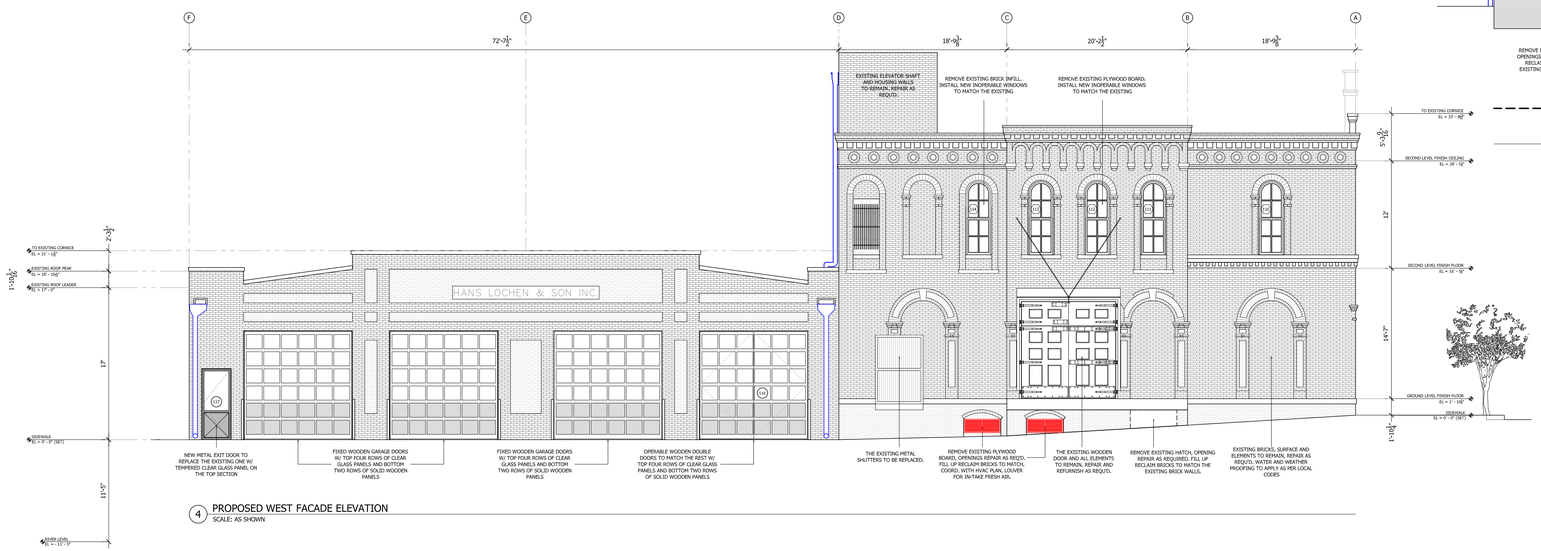

4 PROPOSED WEST FACADE ELEVATION
SCALE: AS SHOWN

mh3 design & build

17 Library Place, Chatham New York 12037

321 Dean Street #4, Brooklyn New York 11217

t: 212.619.0540 | f: 718.852.2841 | e: info@mh3co.com

EXISTING BRICK WALL TO REMAIN

EXISTING CONCRETE WALL TO REMAIN

EXTERIOR POURED CONCRETE SLABS

PROPERTY LINE

XX DOOR TYPE

XX WINDOW AND FIXED PANEL

100 E. SEEBOTH ST PROJECT
100 EAST SEEBOTH STREET
MILWAUKEE, WI 53204

ISSUES AND REVISIONS

10/15/2012	SINGLE ISSUE DETERMINATION SUBMITTAL
3/11/2013	SINGLE ISSUE DETERMINATION SUBMITTAL
7/01/2013	NPS PART TWO SUBMITTAL
8/01/2013	NPS PART TWO SUBMITTAL REVISED
9/04/2013	NPS PART TWO SUBMITTAL REVISED
9/14/2013	NPS PART TWO SUBMITTAL REVISED

SCALE: 1/8" = 1' - 0"

DRAWN BY: HS

CHECKED BY: CPC

PROPOSED STREET ELEVATIONS

A202

© MH3 CO INC design & build, 2013