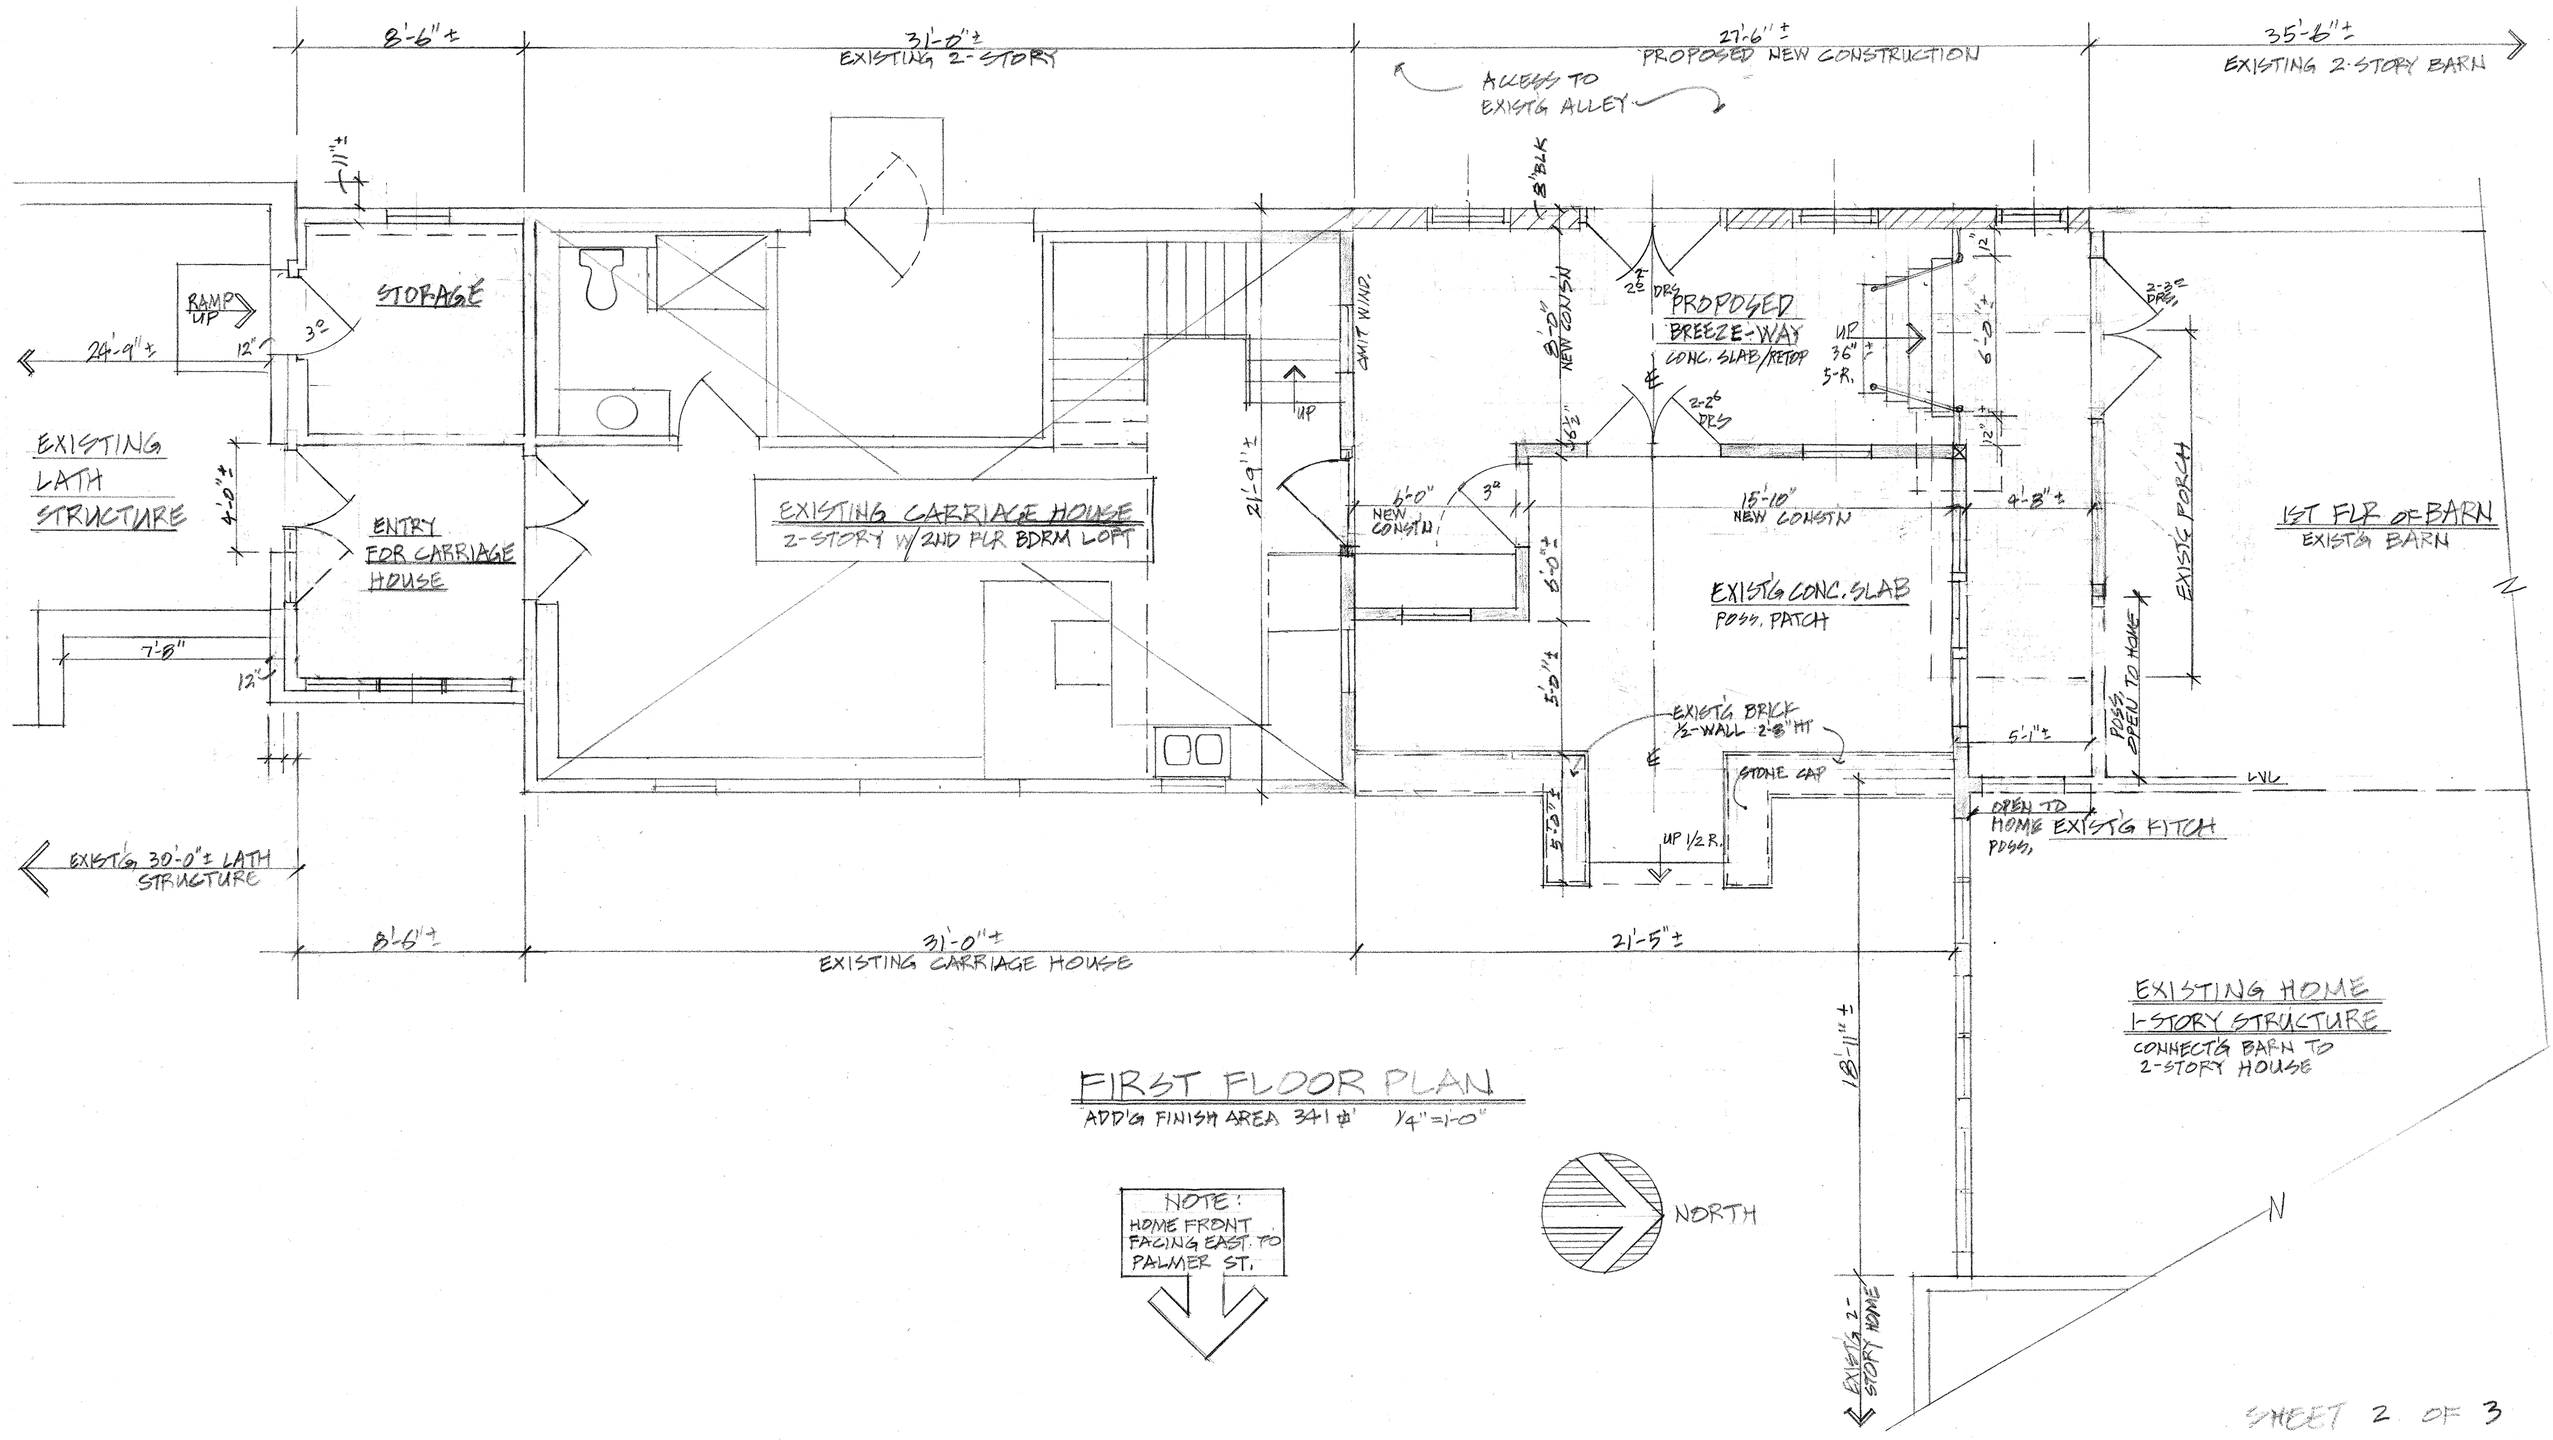

FIRST FLOOR PLAN

ADD'G FINISH AREA 341 ☐' 1/4" = 1'-0"