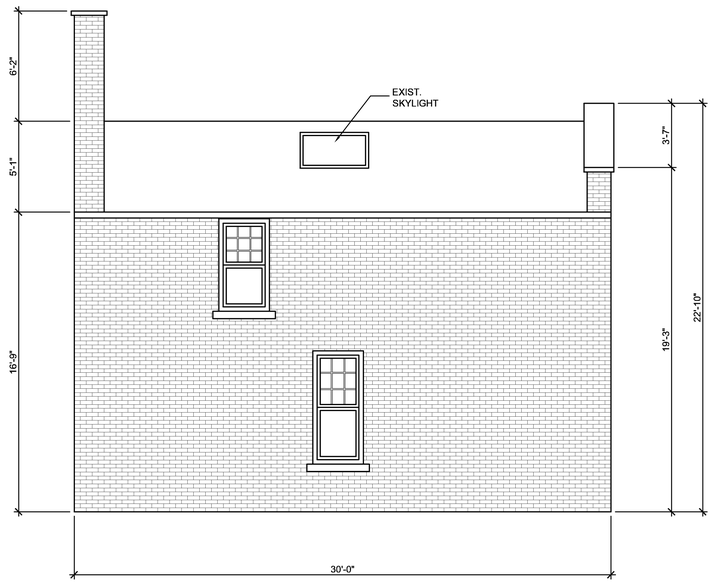

COACH HOUSE
EXISTING EAST ELEVATION
1/4" = 1'-0"

COACH HOUSE
EXISTING NORTH ELEVATION
1/4" = 1'-0"

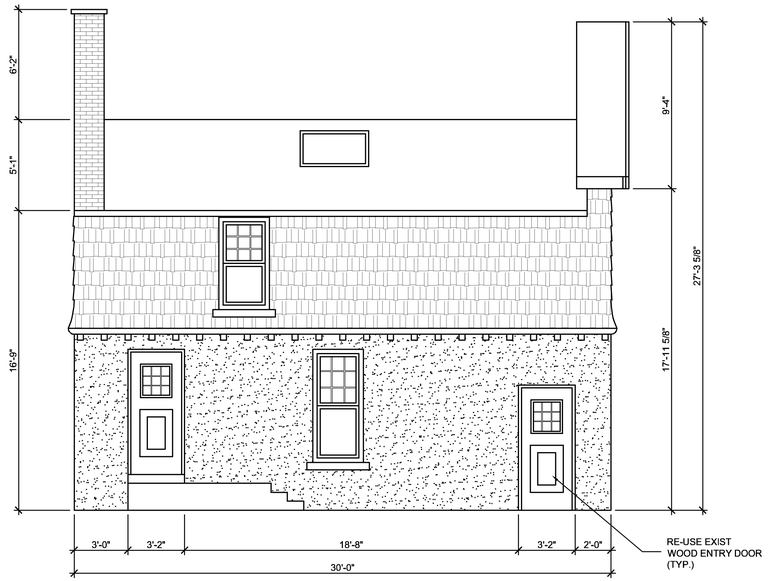

COACH HOUSE
PROPOSED EAST ELEVATION
1/4" = 1'-0"

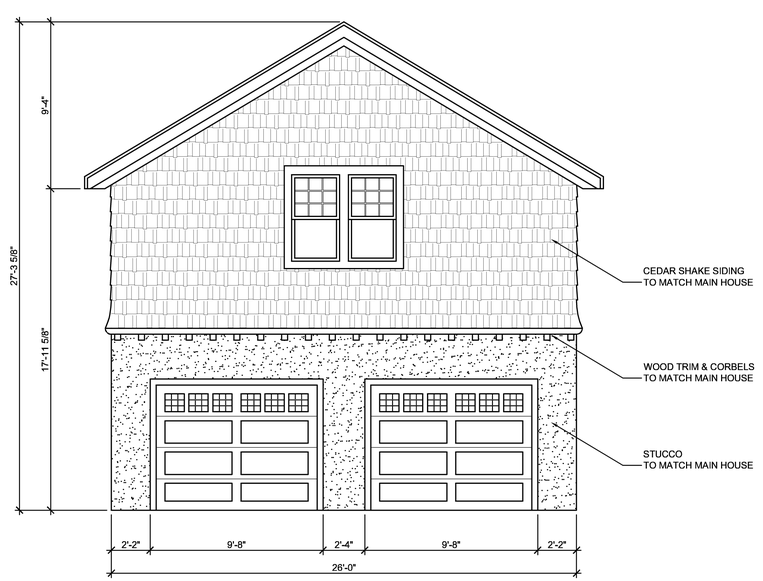

COACH HOUSE
PROPOSED NORTH ELEVATION
1/4" = 1'-0"

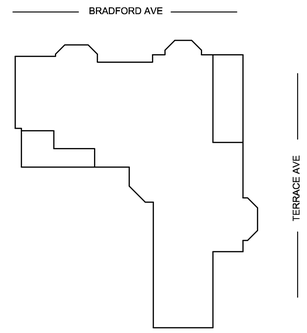

KEY PLAN

PLAN
NORTH

TWO RPM, LLC
PROPERTY REHABILITATION
2457 N. TERRACE AVE.
MILWAUKEE, WI 53211

REV.	DATE:	DESCRIPTION

DATE: 02-06-2018

BY: KMR CHK: JRG

SCALE: AS INDICATED

BUILDING ELEVATIONS

DRAWING NO:
A104