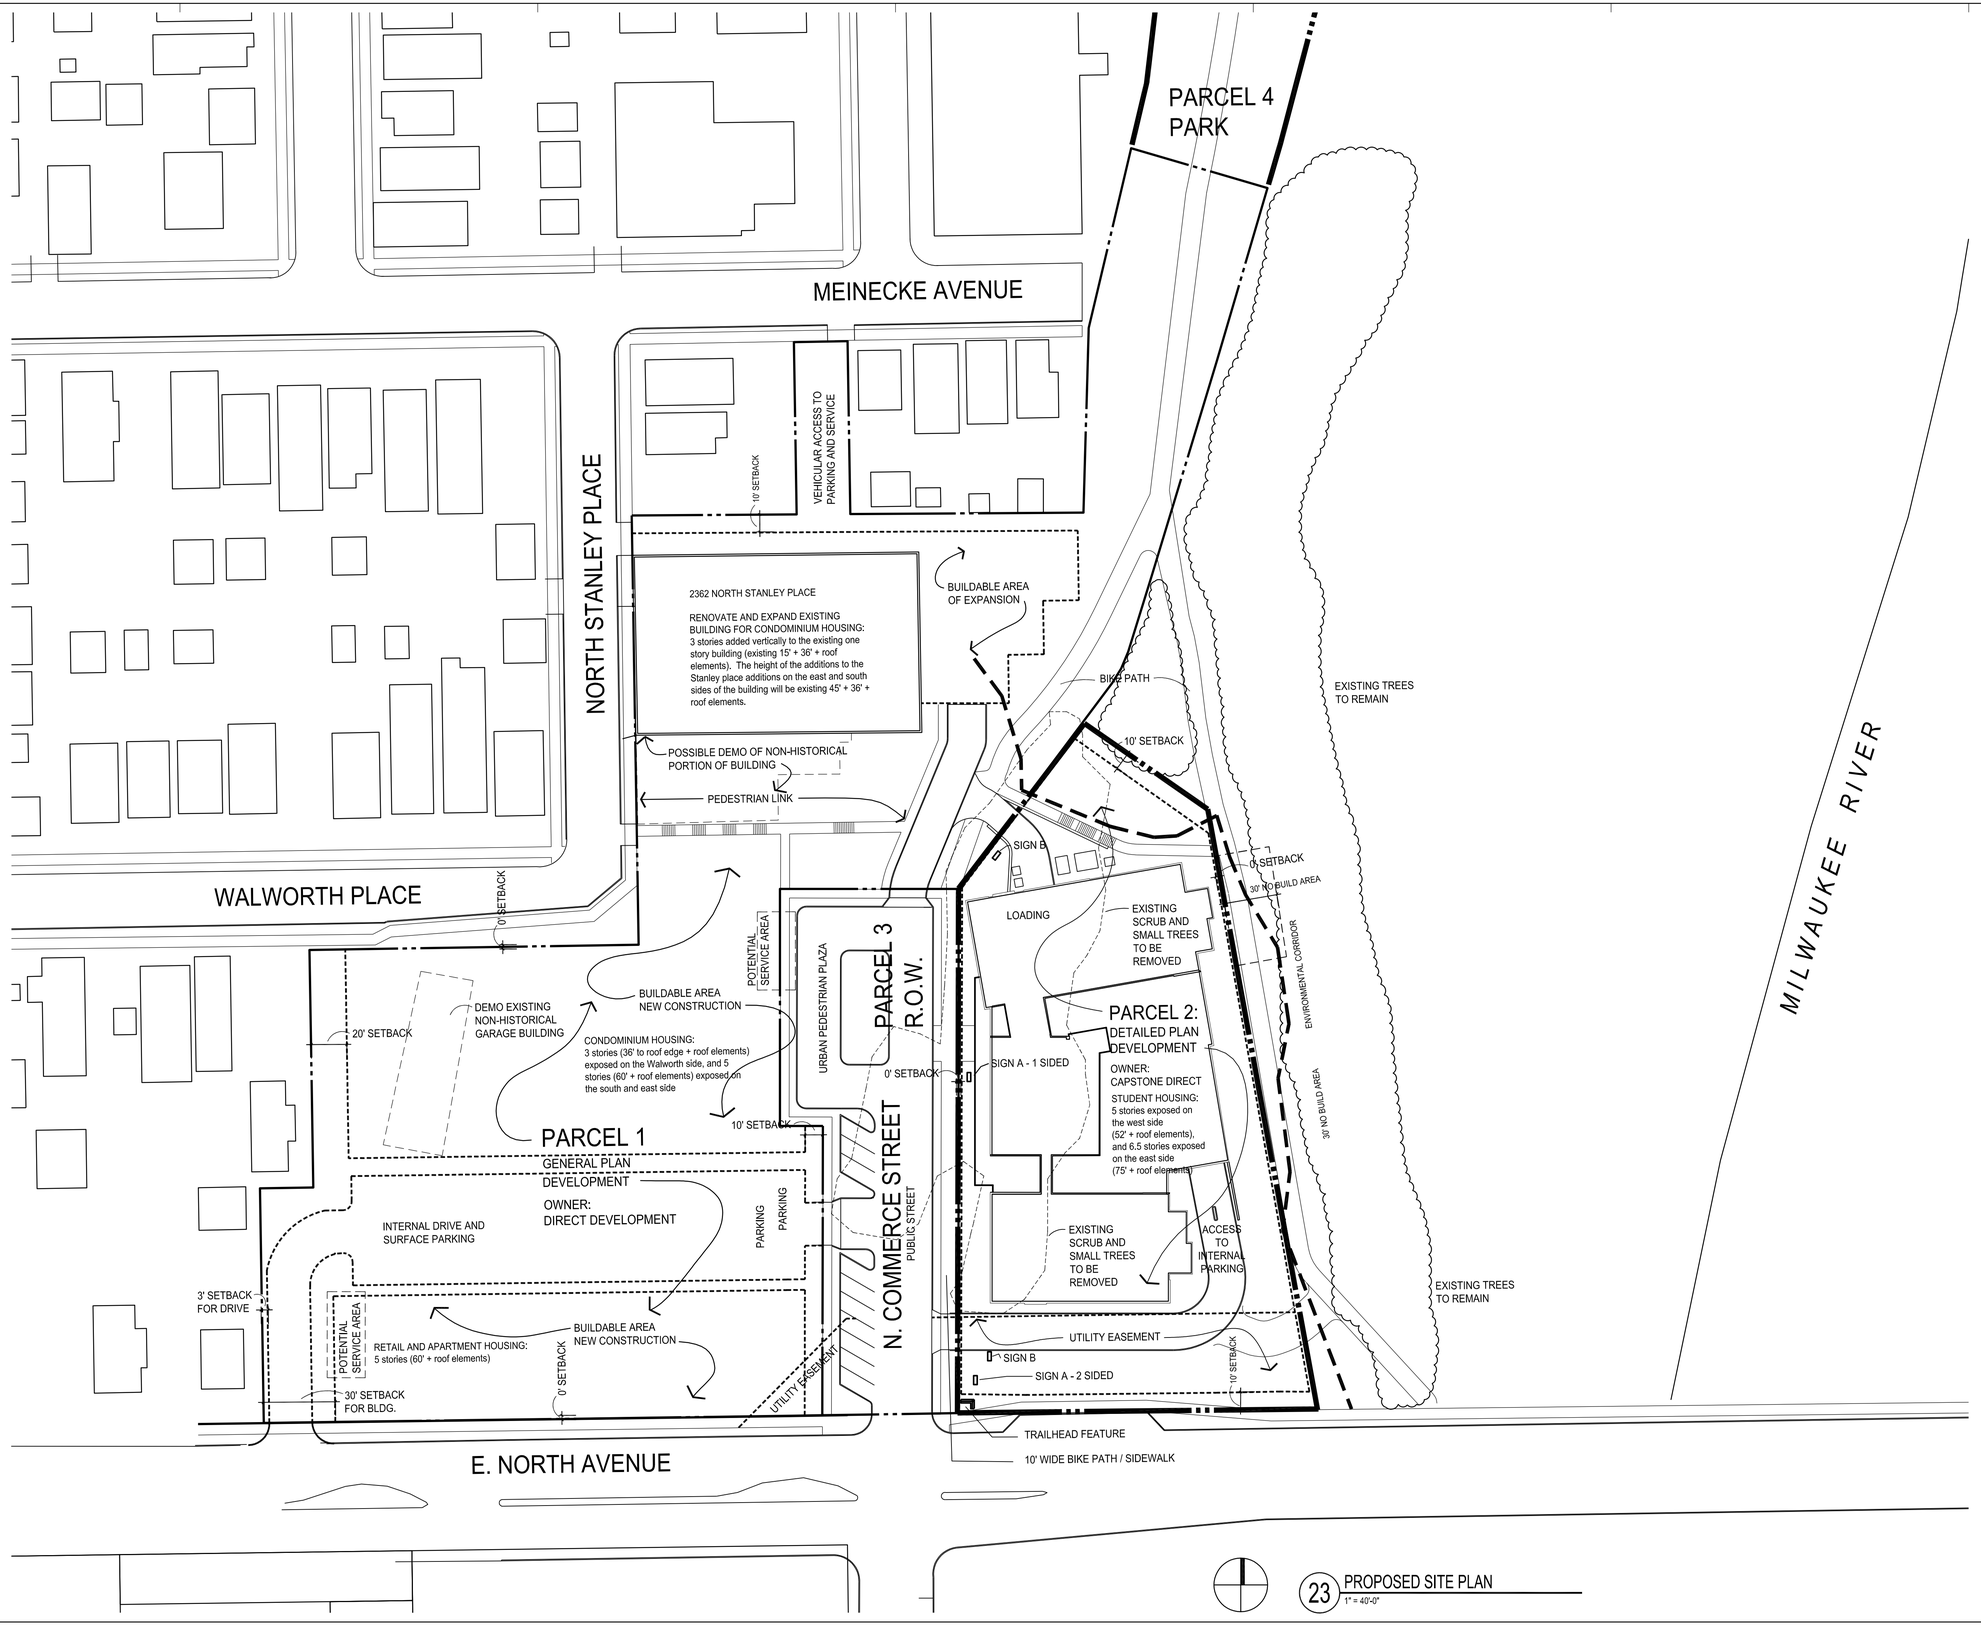

23 PROPOSED SITE PLAN
1" = 40'-0"

EPPSTEIN UHEN ARCHITECTS
milwaukee 333 East Chicago Street Milwaukee, Wisconsin 53202 tel 414 271 5350 fax 414 271 7794
madison 222 West Washington Ave, Suite 650 Madison, Wisconsin 53703 tel 608 442 5350 fax 608 442 6680

PROJECT
NORTH AVENUE REDEVELOPMENT PROJECT

NORTH AVENUE
MILWAUKEE, WISCONSIN 53212

ISSUANCE AND REVISIONS

DATE	DESCRIPTION
04-04-06	GENERAL PLANNED DEVELOPMENT SUBMITTAL

GENERAL PLAN DEVELOPMENT

SHEET TITLE
PROPOSED PROJECT SITE DIAGRAM

APPROVAL

SPACE PLAN (CIRCLE AS APPLICABLE)	DD	CD	FFE
DATE			
NAME			
DEPARTMENT			

PROJECT MANAGER JP
PROJECT NUMBER 105327-CG
DATE May 15, 2006
SHEET NUMBER

GPD-4