N.E. 1/4 SEC. 20, T.6N., R.22E. **580**

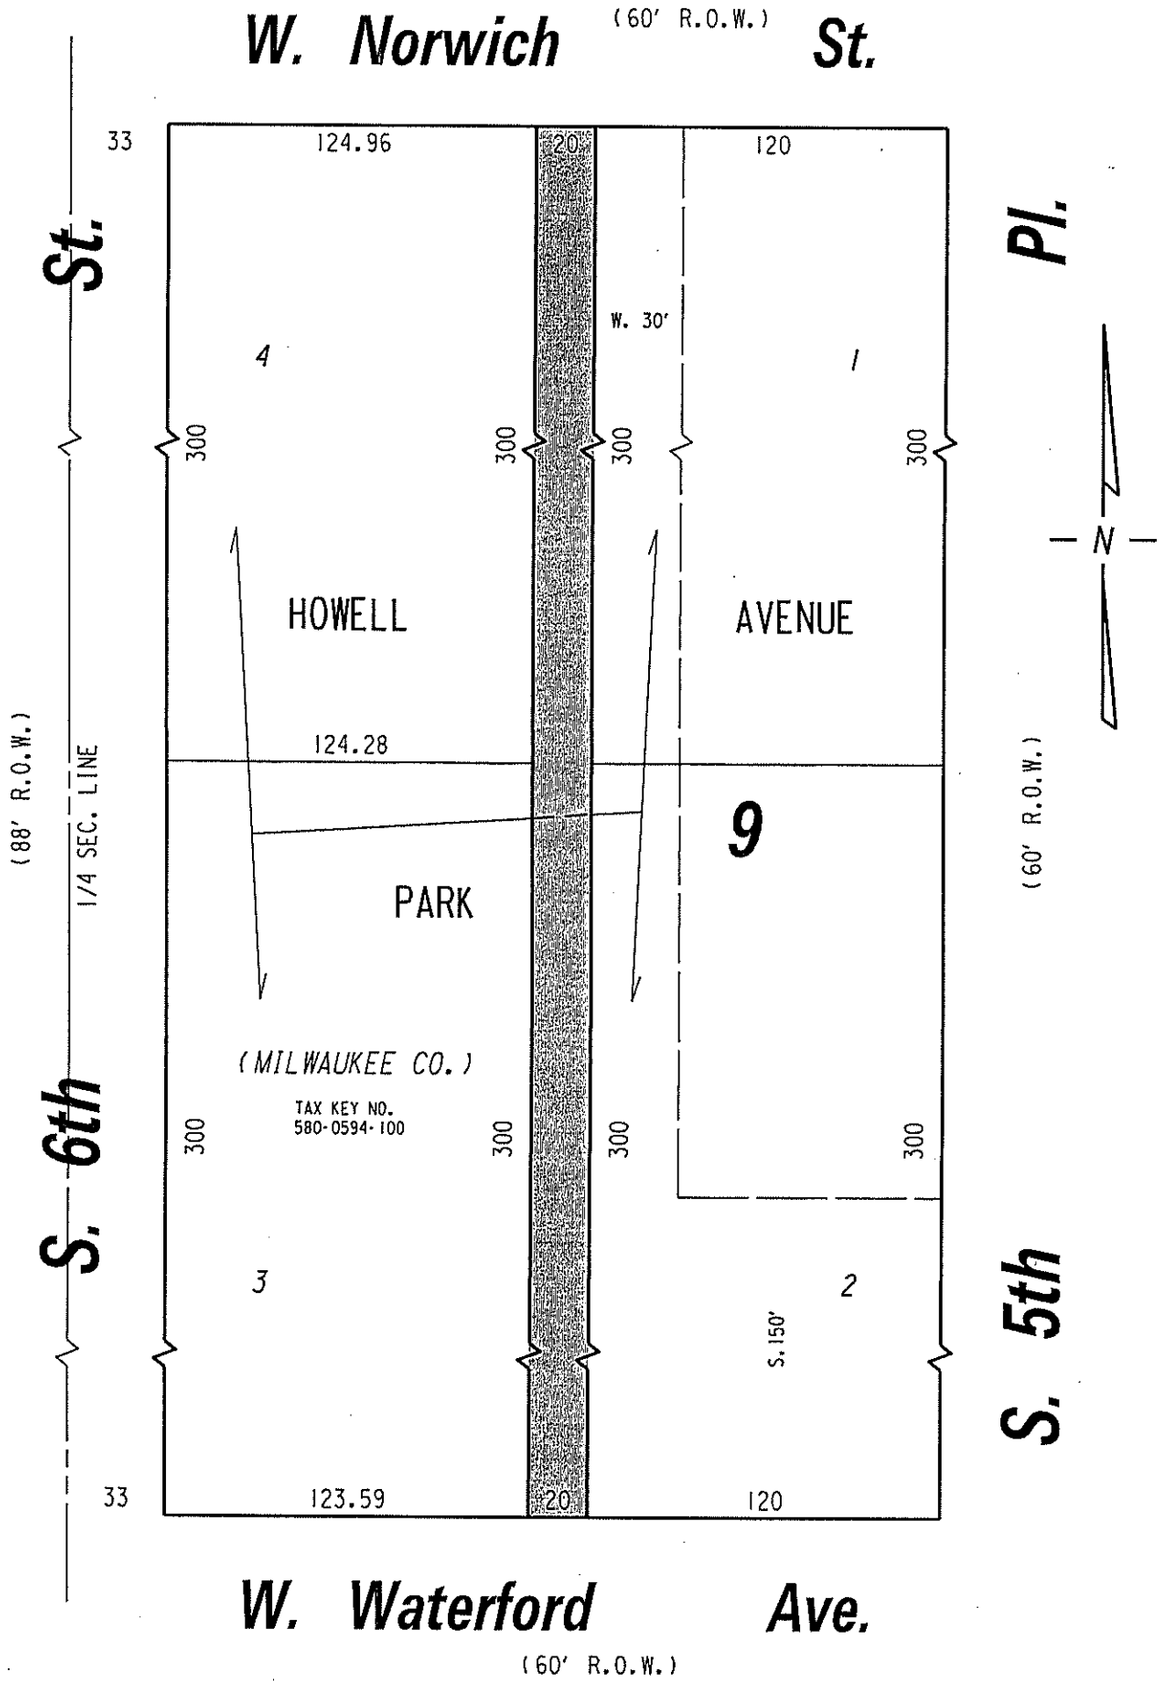

UNIMPROVED PUBLIC ALLEY PROPOSED TO BE VACATED

EXHIBIT "A"
FILE NO. 111608
INFRASTRUCTURE SERVICES DIVISION
MILWAUKEE, WISCONSIN

ASSIGNED TO: W.E. FUCHS
CH'K'D. BY: W.E. FUCHS
DRAWN BY: W.E.F.
DATE: APRIL 20, 2012
PROJECT/GRANT NO.: WK52337320
SCALE: 1" = 60'
APPROVED BY:

13TH ALDERMANIC DISTRICT
ALD. TERRY L. WITKOWSKI

Marcia Connell
CENTRAL DRAFTING & RECORDS MANAGER

CITY ENGINEER

w:\eng\row\vacation\7320.dgn 1306