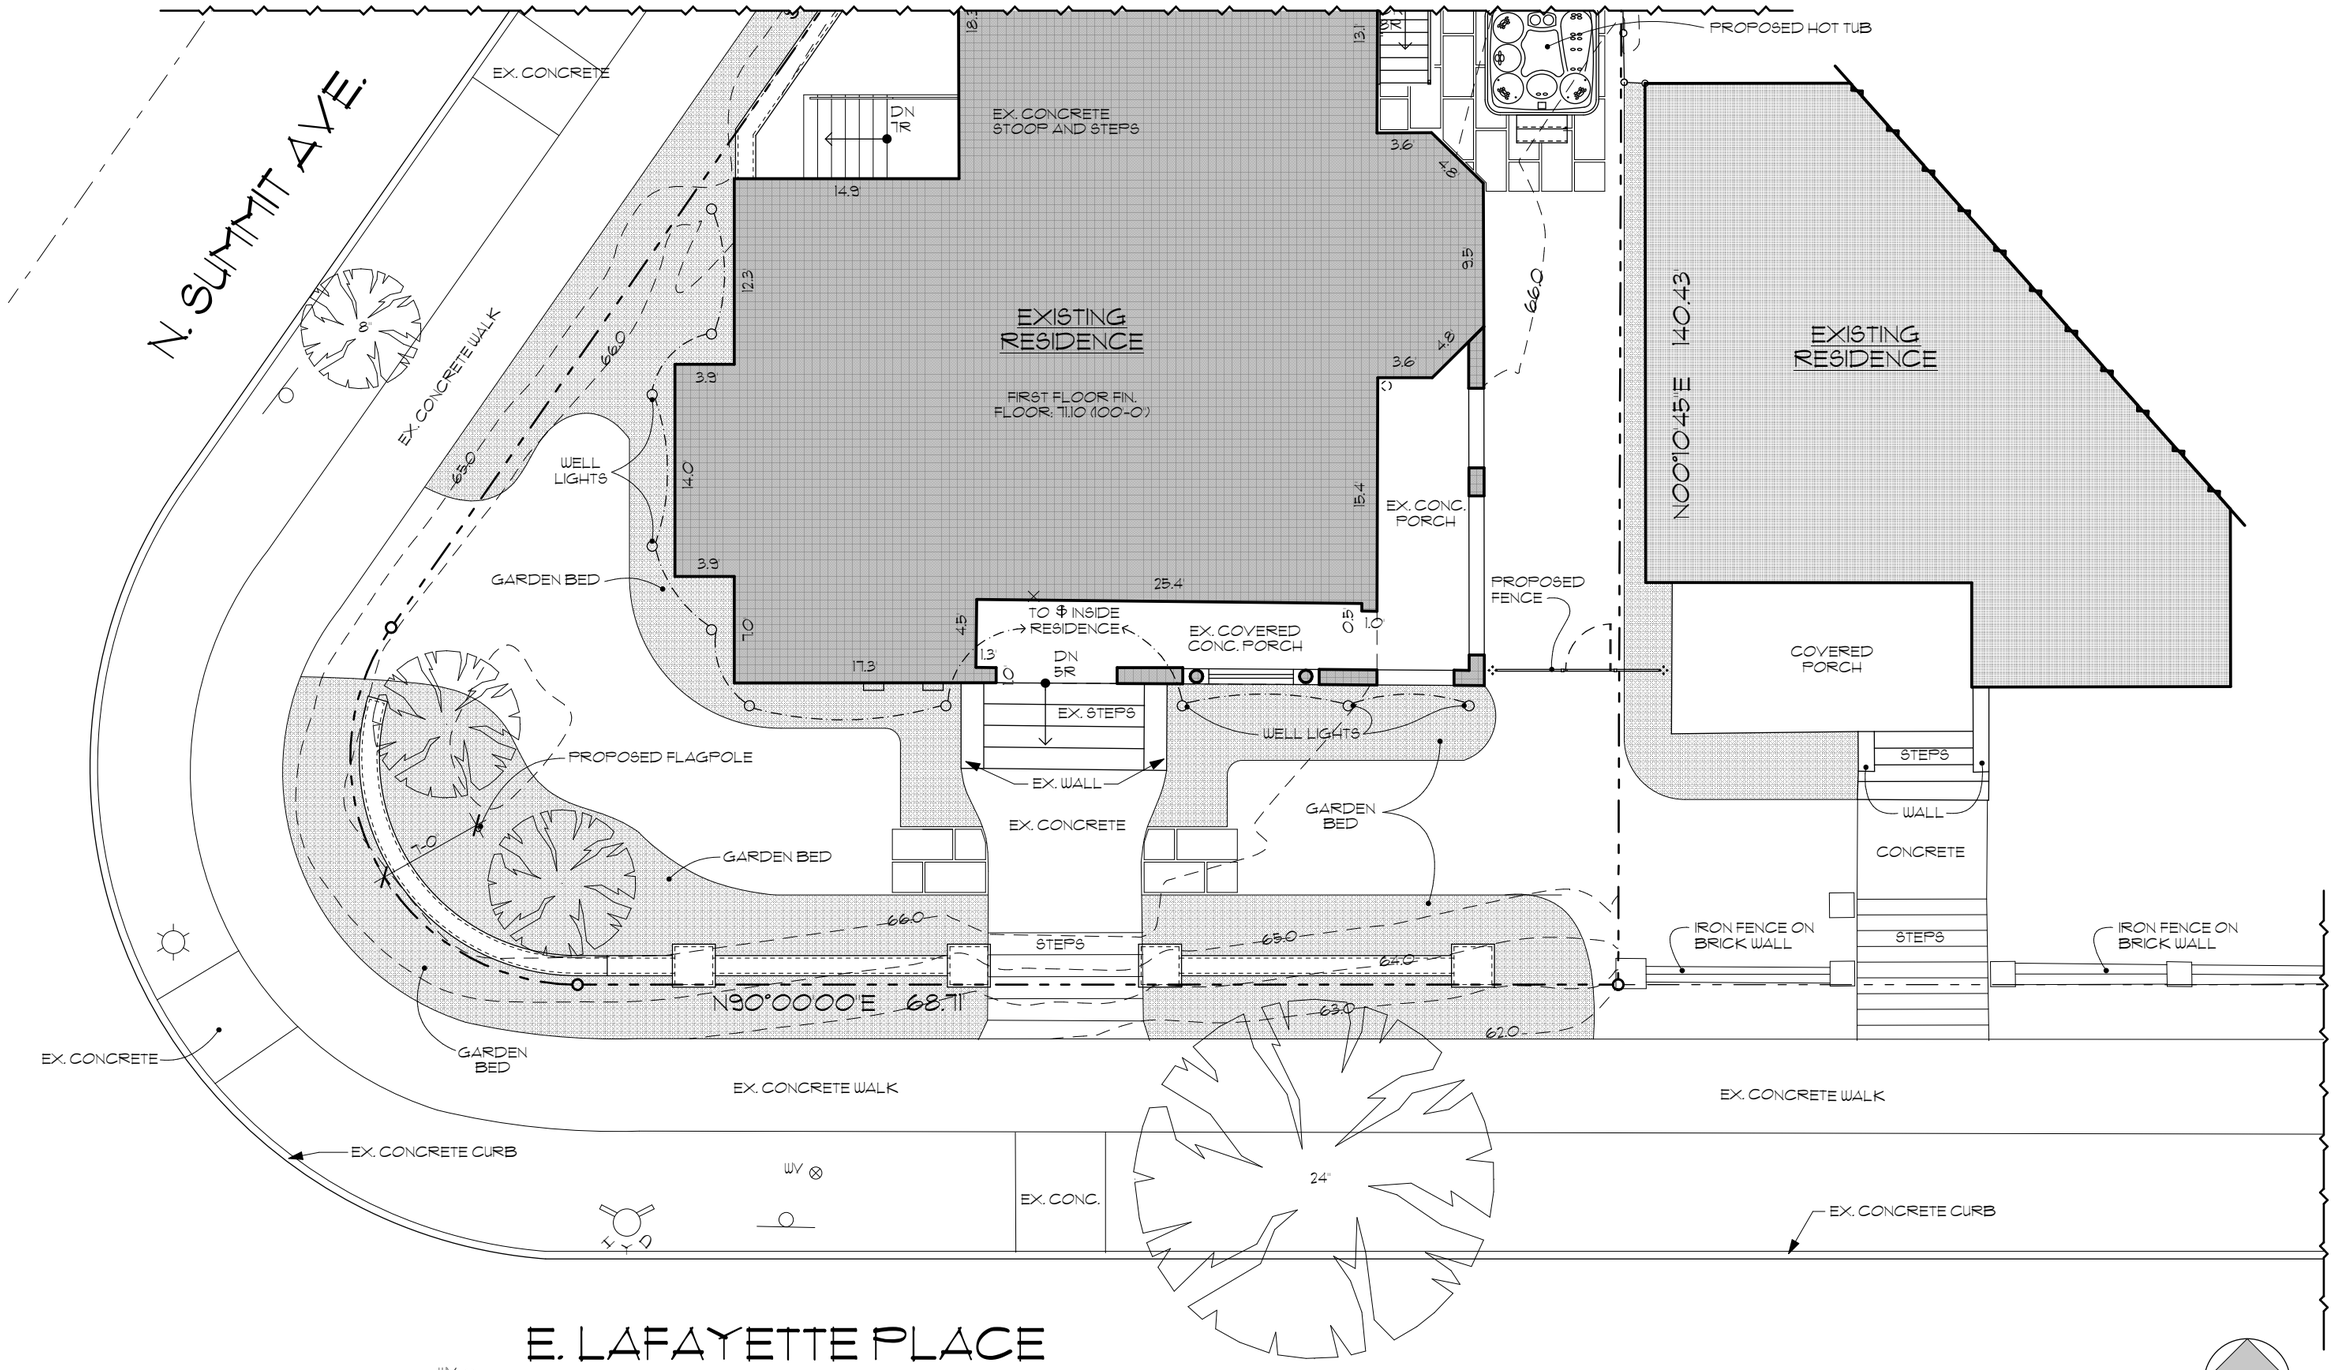

3 FLAGPOLE AND LIGHTING PLAN

SCALE: 1" = 10'

LAFAYETTE RENOVATION

Project 2203

2006 E. Lafayette Place, Milwaukee, WI

DEEP RIVER PARTNERS

© 04/08/2022