N.W. 1/4 SEC. 32, T.7N., R.22E. **427**

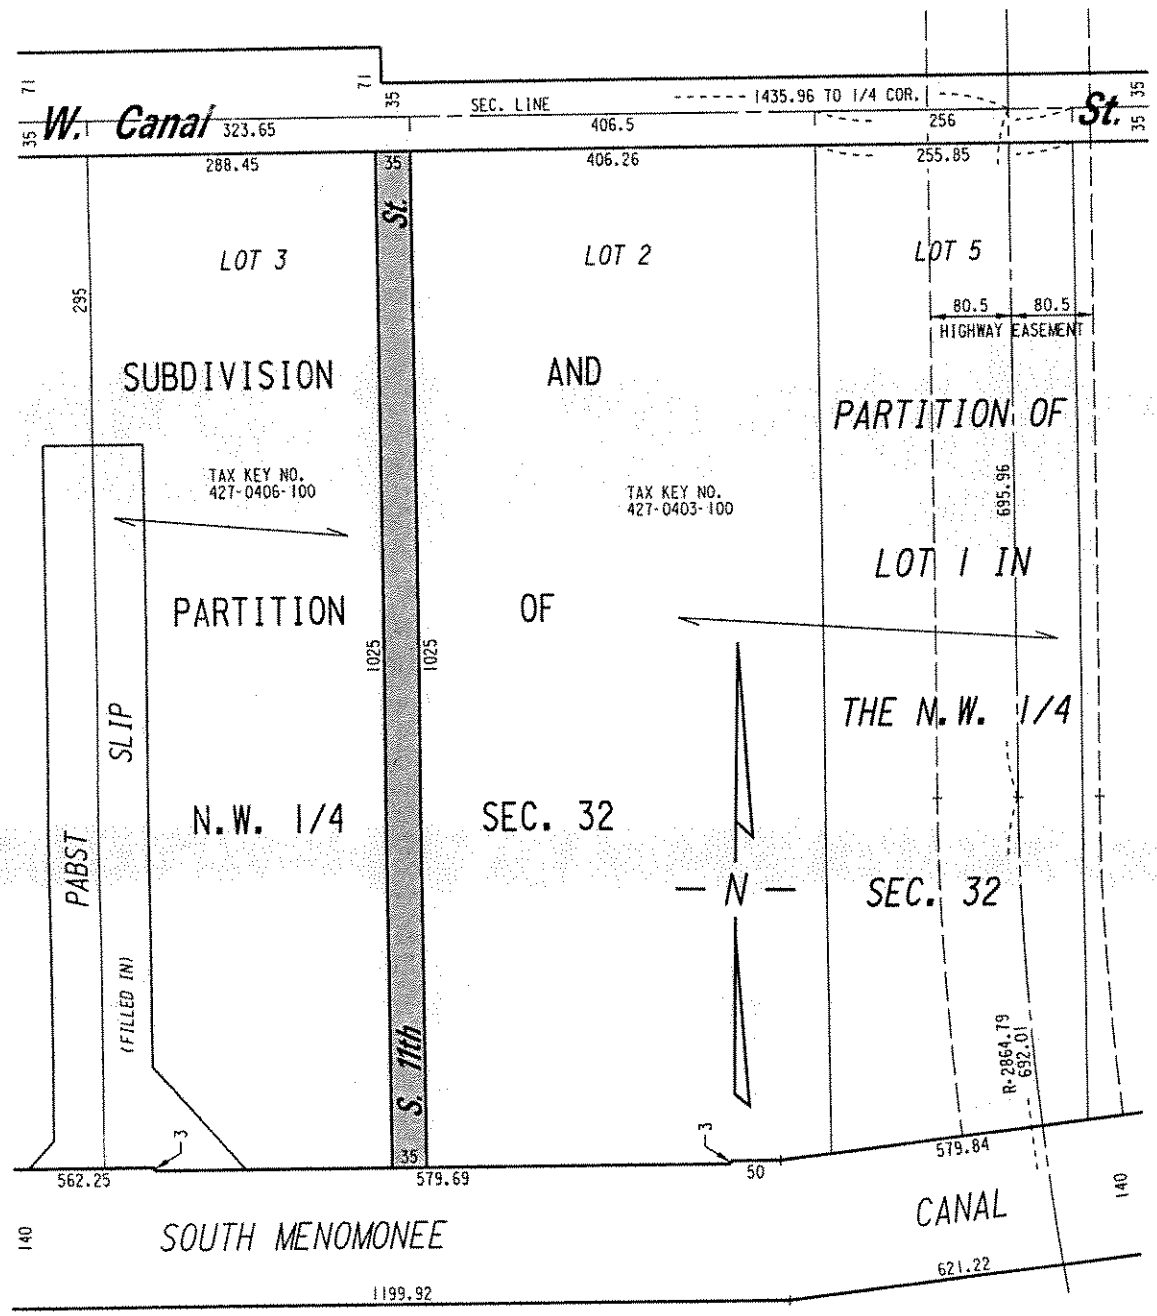

PUBLIC STREET PROPOSED TO BE VACATED

EXHIBIT "A"

FILE NO. 011425

INFRASTRUCTURE SERVICES DIVISION

MILWAUKEE, WISCONSIN

ASSIGNED TO: W.E. FUCHS
DRAWN BY: W.E.F.
PROJECT/GRANT NO.: WK52337151
APPROVED BY:

CH'K'D. BY: M.C. WILLIAMS
DATE: MARCH 7 , 2002
SCALE: 1" = 150'

Marcia Rindholm
CENTRAL DRAFTING & RECORDS MANAGER

CITY ENGINEER

w:\engdrawl\vacat\em\7151.vac