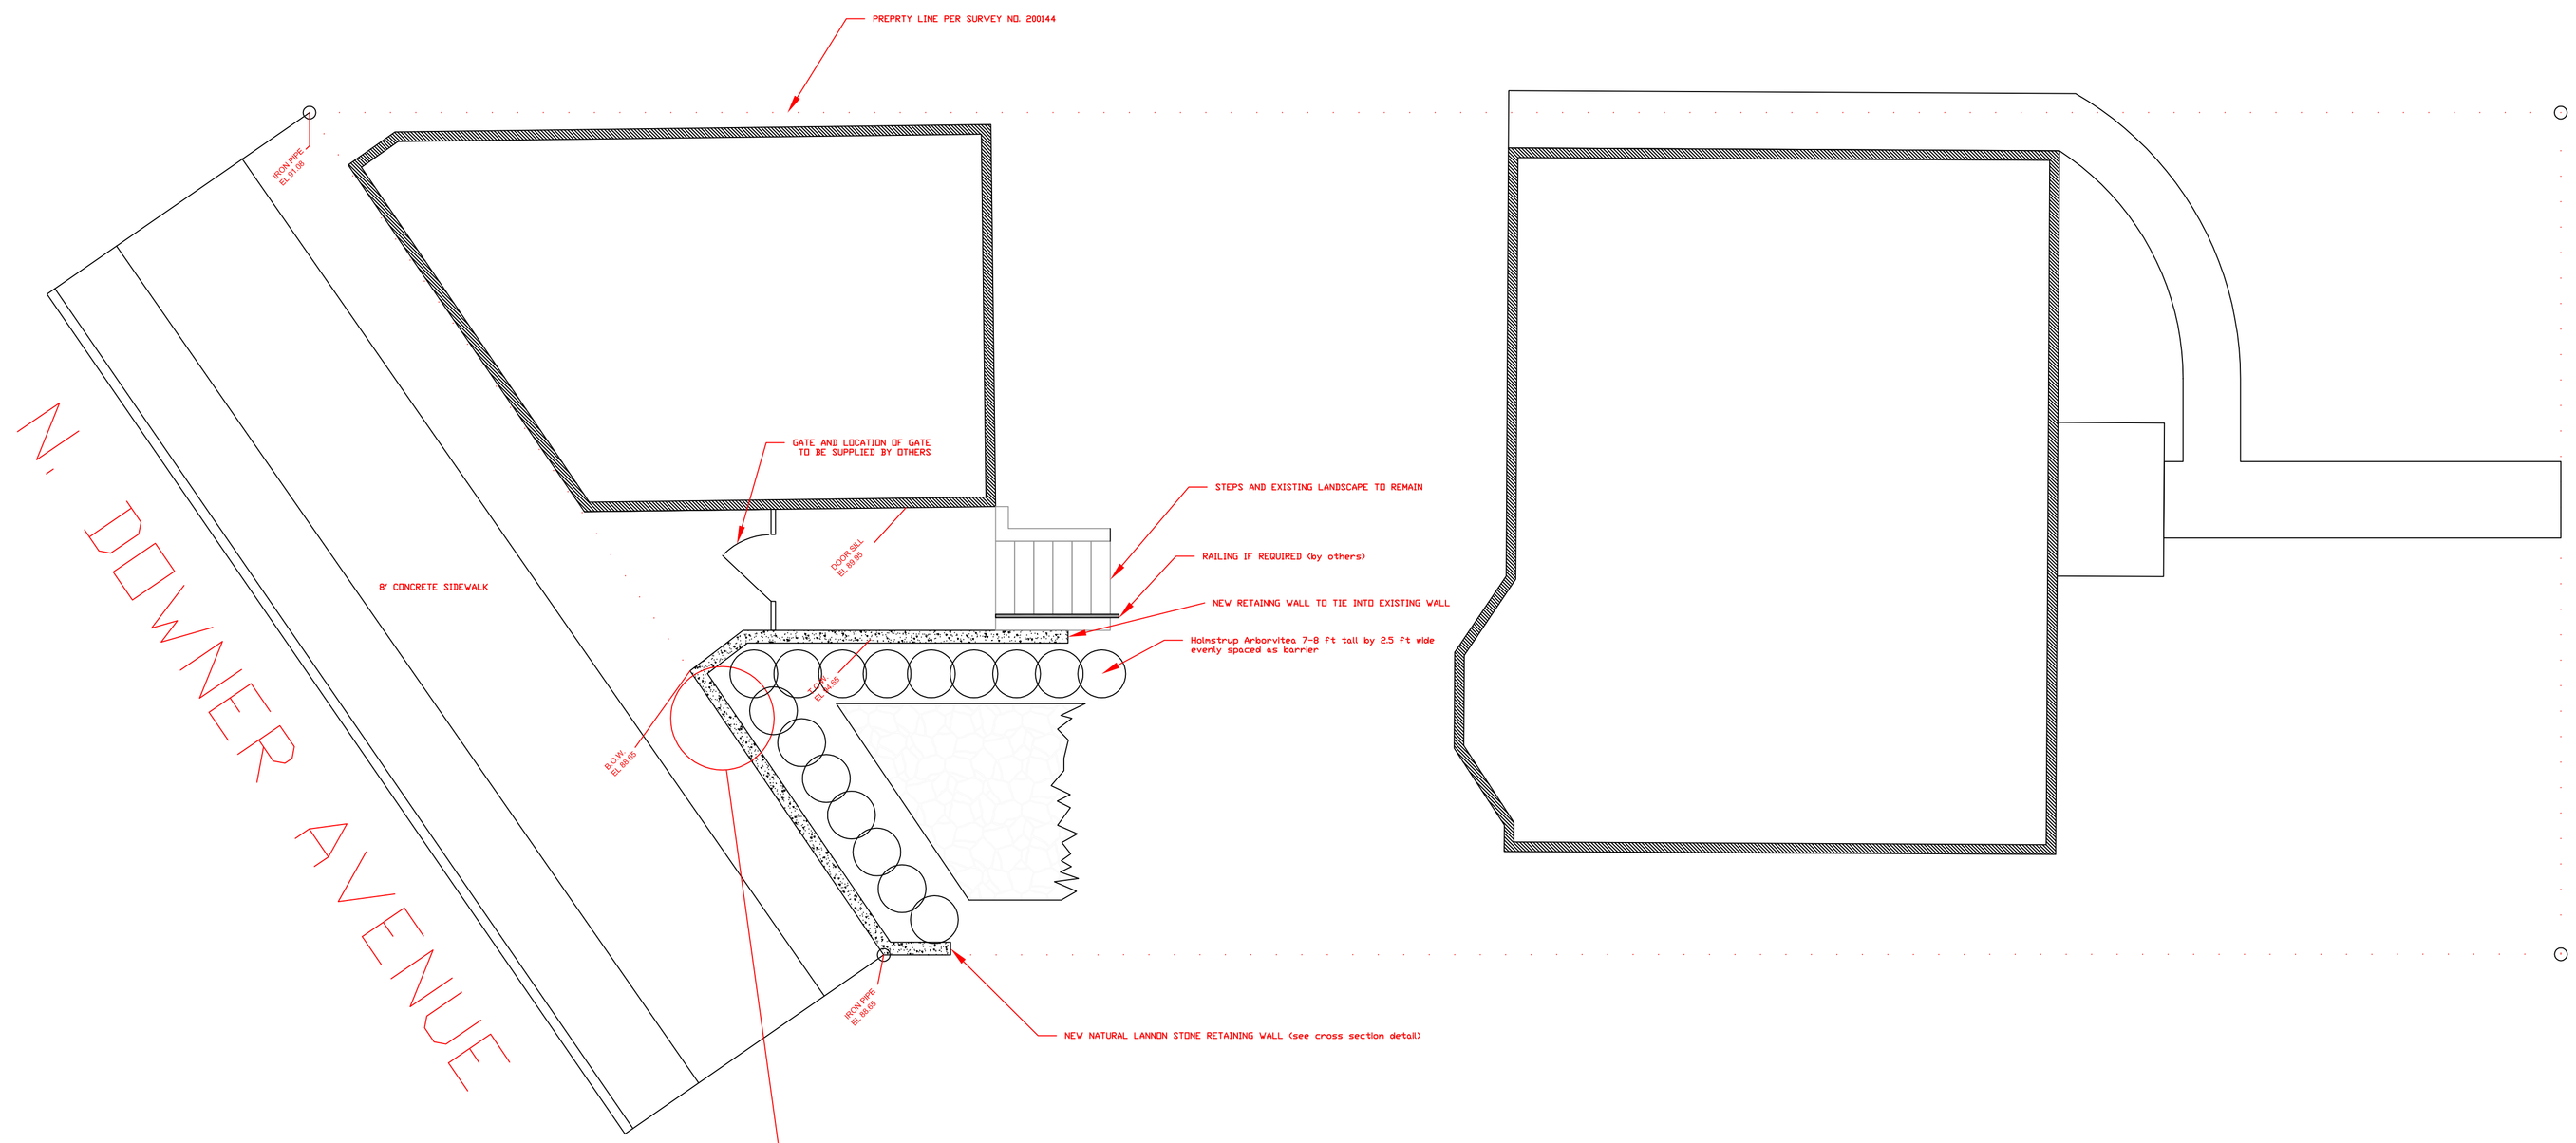

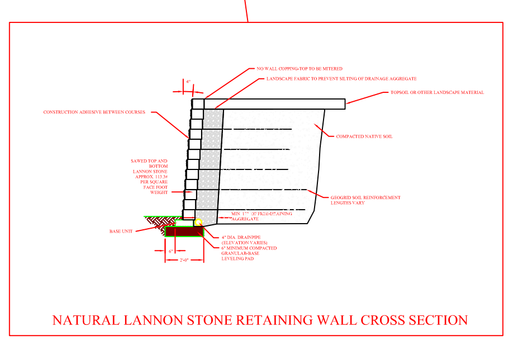

NATURAL LANNON STONE RETAINING WALL CROSS SECTION

APPROVED
By Tim Askin at 11:03 am, May 21, 2018

General Notes

Hill & Valley Landscaping LLC
Enjoy Outdoor Living

2555 N. Summit Ave.

*Note:
These plans are conceptual only and not intended for construction purposes. All measurements must be verified in the field. Lot lines were unknown at the timethis drawing was made. All construction must be engineered and constructed tomeet local and state requirements.

No.	Revision/Issue	Date
	revision 3	

Firm Name and Address
drawn by:
JLS
Hill & Valley Landscaping, LLC

Project Name and Address
2555 N. Summit Ave.

Project
Date 3MAY2018
Scale $\frac{3}{16}$"=1'
Sheet L1