





LAKEFRONT MARATHON
TRAFFIC CONTROL PLAN

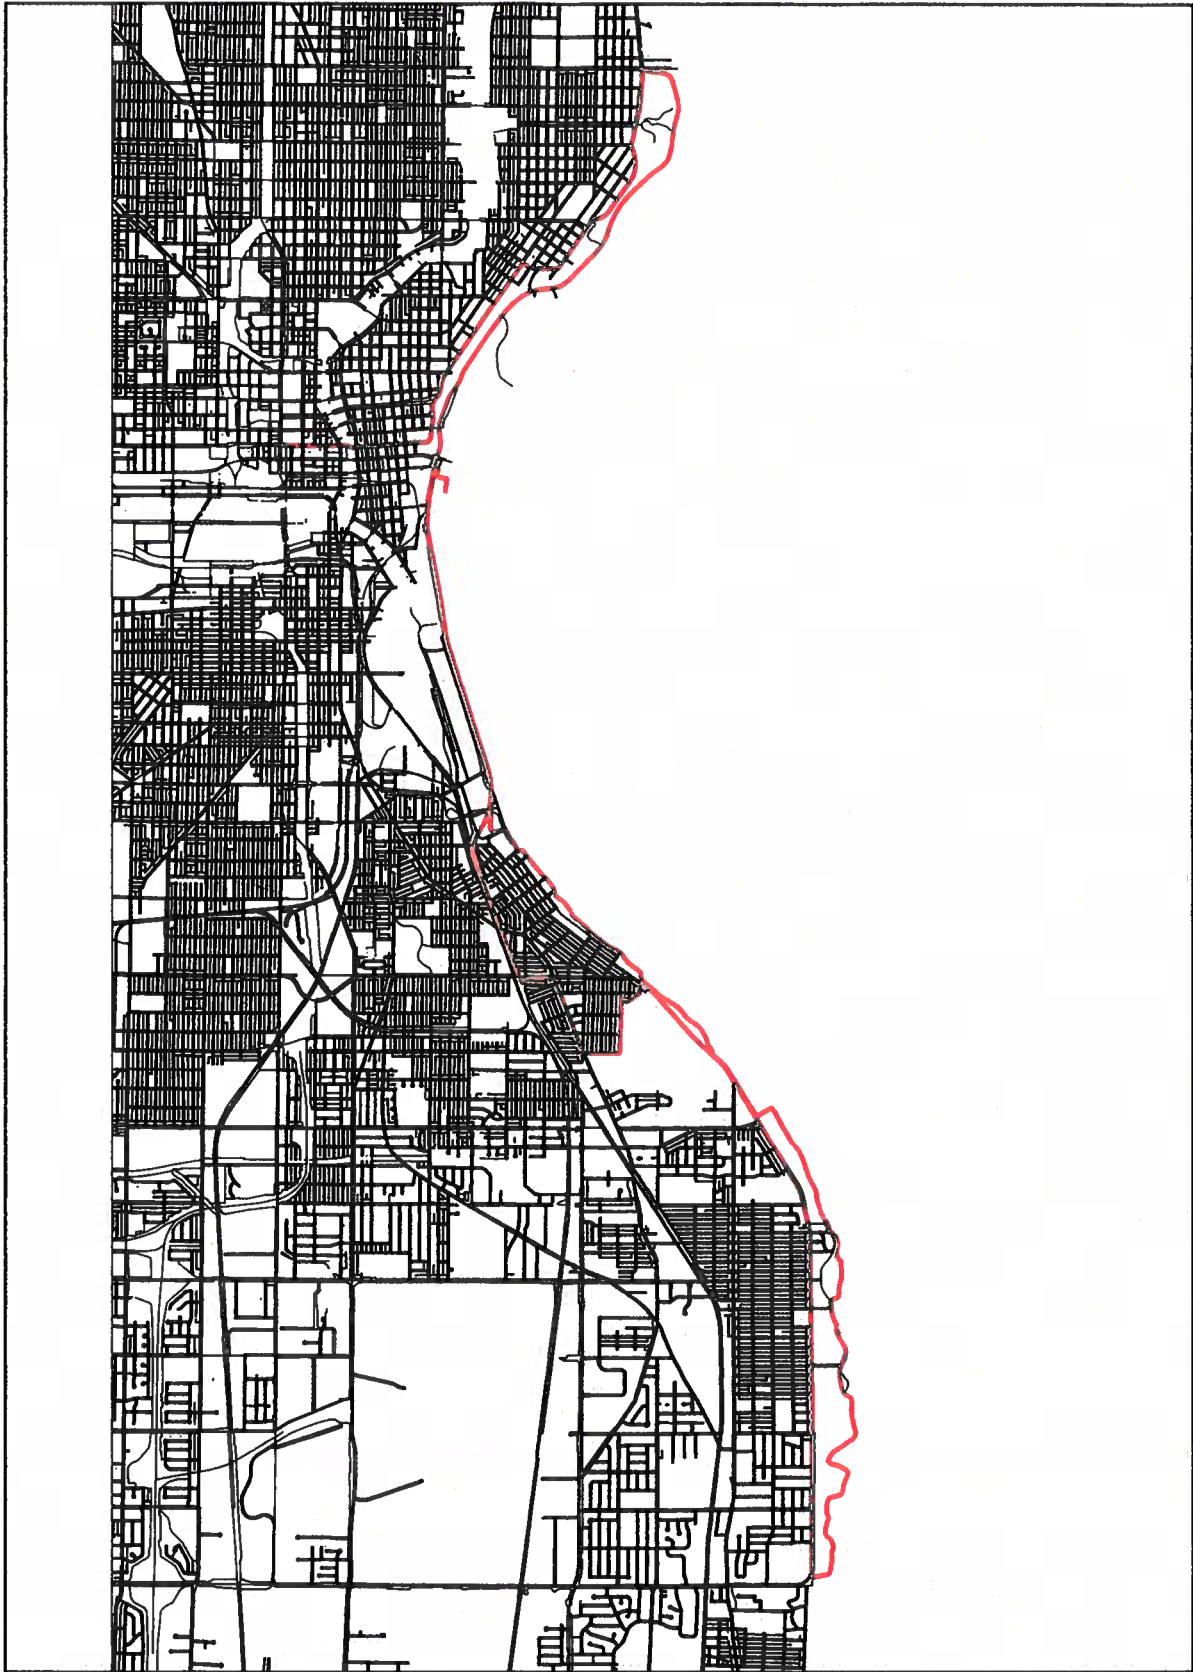

SHEET 1 OF 22



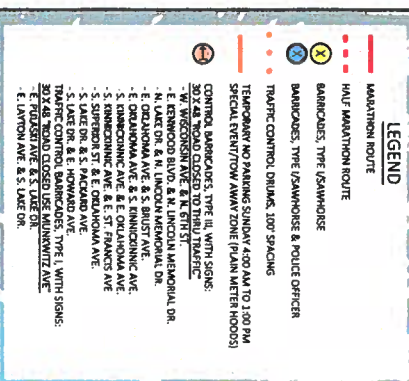

LAKEFRONT MARATHON TRAFFIC CONTROL PLAN

MILWAUKEE COUNTY

SHEET 6 OF 22

ת



FILE NAME :
C:\MAIL\1089\1089
LAYOUT NAME - DE

NOT PAID : 7/26/2023 11:09 AM

PLD187: DUBRETT, WILLIAM

Pilot Name:

PLANT SCALE: 1 IN.=400 FT.

MEET 4

LAKEFRONT MARATHON TRAFFIC CONTROL PLAN

CITY OF MILWAUKEE/MILWAUKEE COUNTY/WISCONSIN DEPARTMENT OF TRANSPORTATION

SHEET 7 OF 22

三

FILE NAME: C:\MILLITON\TRAC

PLOT DATE: 7/28/2023 11:09 AM


PLOT BY: BARRETT, WILL

PLOT NAME

PLOT SCALE: 1 IN.=400 F

WISDOT/CADDIS SHEET 4

**NOTE: REFER TO DETOUR PLAN
FOR TRAFFIC CONTROL
FOR I-794 AND RAMPS**

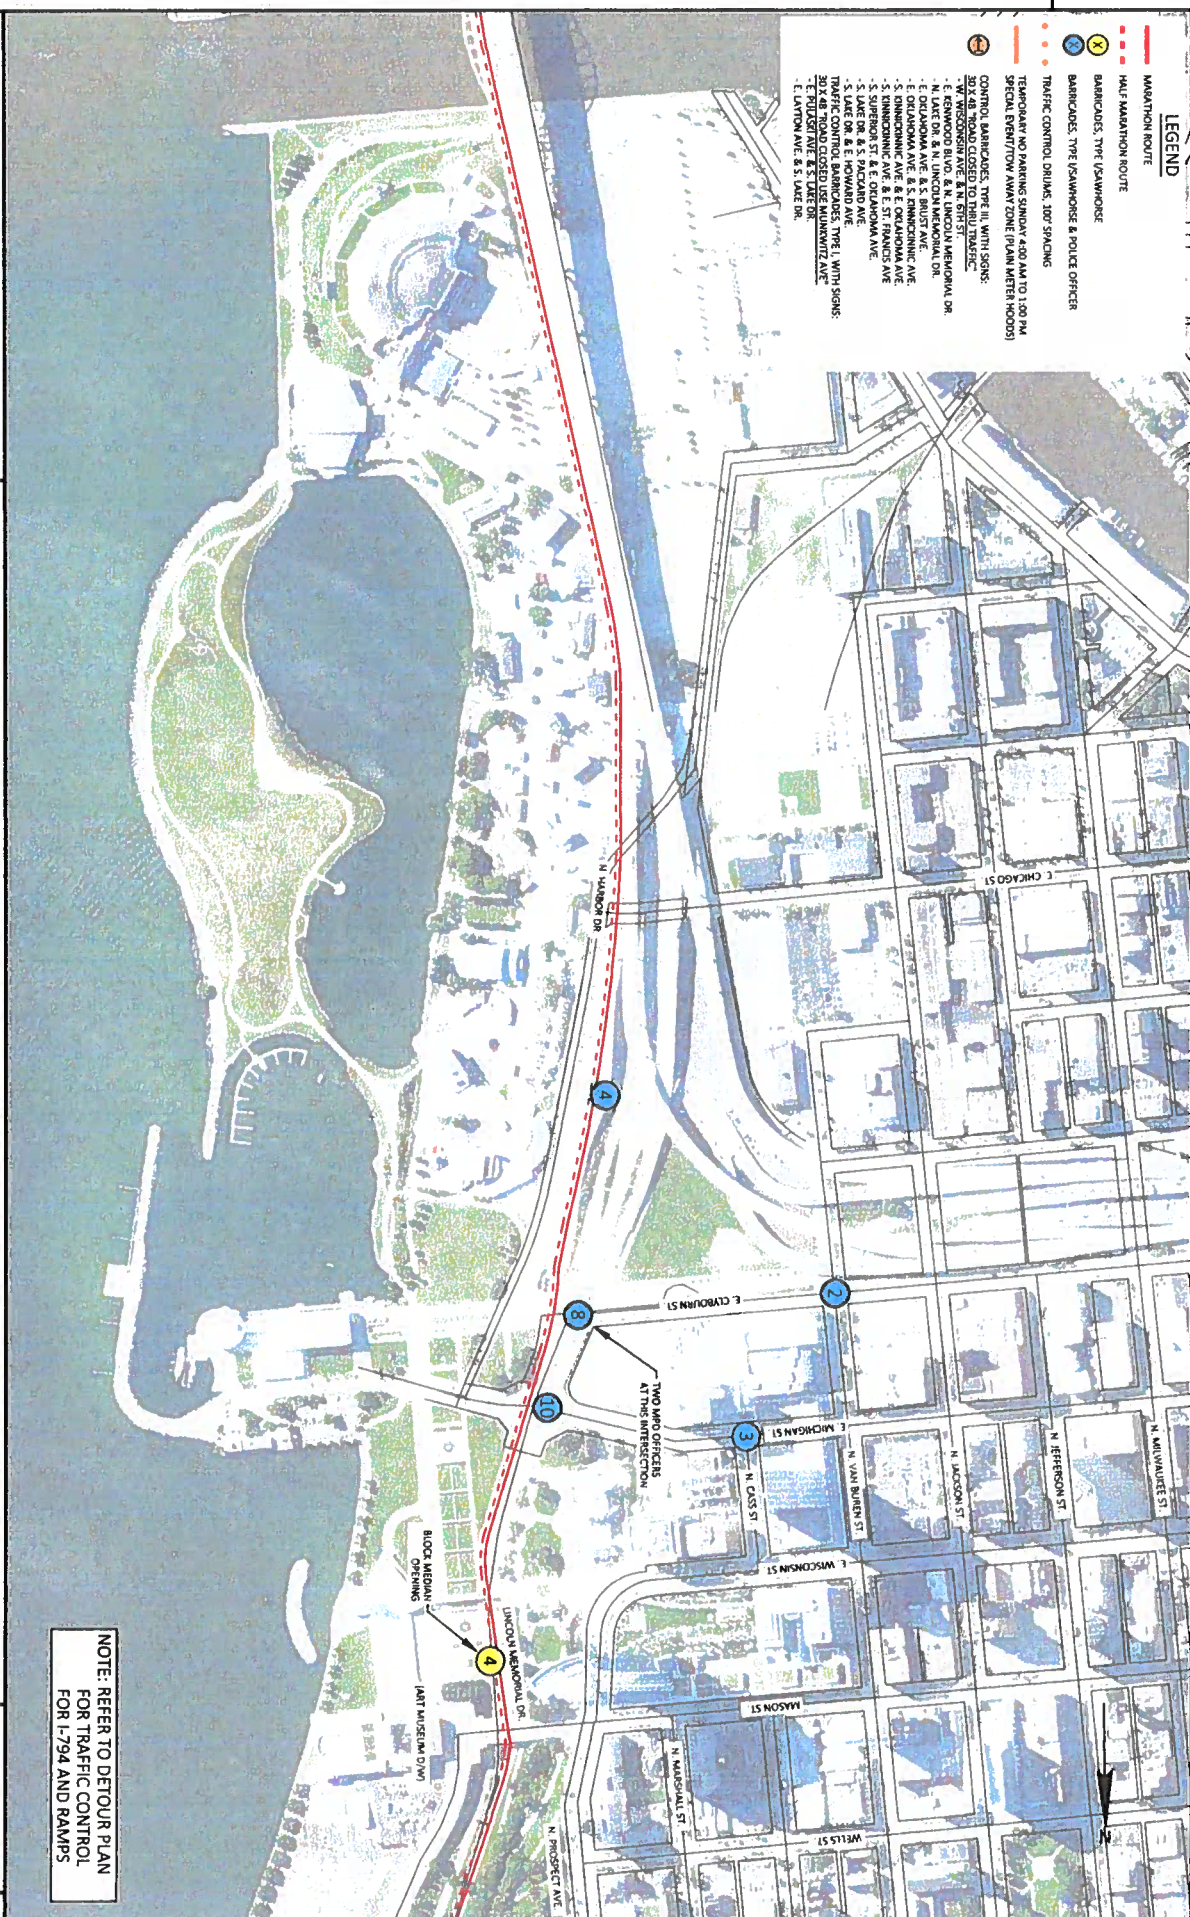

LAKEFRONT MARATHON TRAFFIC CONTROL PLAN

WISCONSIN DEPARTMENT OF TRANSPORTATION

FILE NAME: G:\JOC\TRANTRAS

PLOT BY: BARNETT, WILLIAM


PLOT NAME :

PLOT SCALE: 1 IN.=400 FT

SHEET 8 OF 22

三

- [illegible]

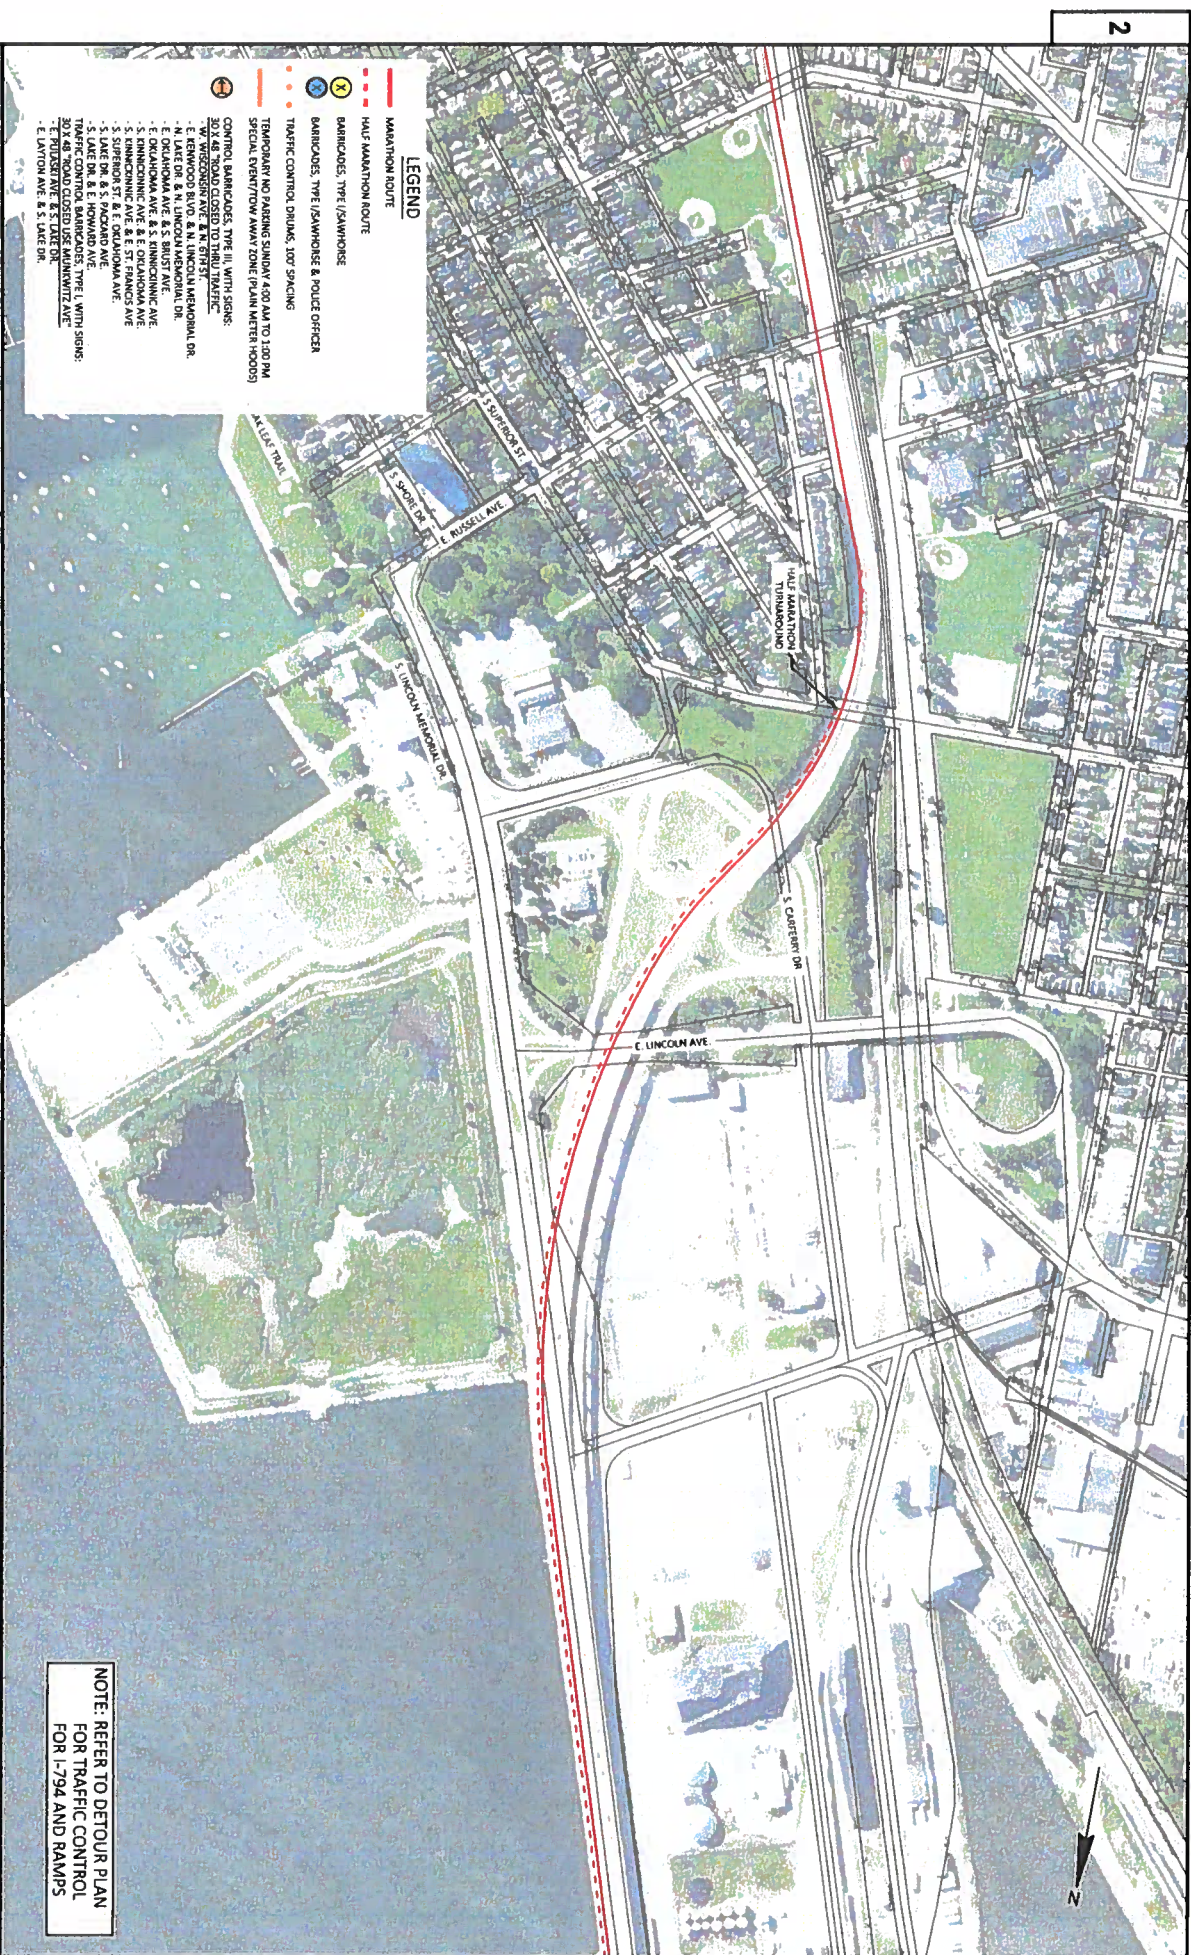

- LEGEND**
- MAARION ROUTE
 - HALF MARATHON ROUTE
 - BARICADES, TYPE I/SAMPORES
 - BARICADES, TYPE II/SAMPORES
 - TRAFFIC CONTROL, DETOURS, 100' SPACING
 - TEMPORARY NO PARKING SIGN, 400 AM TO 1:00 PM
 - SPECIAL EVENT/NO PARKING SIGN (PLAIN WHITE/NO PARKING)
 - CONTROL, BARICADES, TYPE III, WITH SIGNS:
 - 30' X 48' ROAD CLOSED TO TRAFFIC
 - 30' X 48' ROAD CLOSED TO TRAFFIC
 - E. KENWOOD BLVD. & N. LINCOLN MEMORIAL DR.
 - N. LAKE DR. & N. LINCOLN MEMORIAL DR.
 - E. OKLAHOMA AVE. & S. BRISTOL AVE.
 - E. OKLAHOMA AVE. & S. LINCOLN AVE.
 - S. LINCOLN AVE. & E. ST. FRANCIS AVE.
 - S. SUPERIOR ST. & E. OKLAHOMA AVE.
 - S. LAKE DR. & S. OKLAHOMA AVE.
 - S. LAKE DR. & S. LINCOLN AVE.
 - TRAFFIC CONTROL, BARICADES, TYPE I, WITH SIGNS:
 - 30' X 48' ROAD CLOSED USE MAINTENANCE AVE.
 - E. TULSA AVE. & S. LAKE DR.
 - E. LAYTON AVE. & S. LAKE DR.

NOTE: REFER TO DETOUR PLAN
FOR TRAFFIC CONTROL
FOR I-794 AND RAMPS


LAKEFRONT MARATHON TRAFFIC CONTROL PLAN

CITY OF MILWAUKEE/WISCONSIN DEPARTMENT OF TRANSPORTATION

SHEET 10 OF 22

PLOT DATE:	7/28/2023 11:59 AM	PLOT BY:	BURDET WILL	PLOT NAME:	
C:\HILLMAN\TRANSPORTATION DESIGN\CLIENTS\MARATHON\CAVITY_CAVE\HORN MARATHON_SHEETS.DWG				PLOT SCALE:	1 IN=40 FT
					WINDO/KAOUS SHEET

WISDOO1/CALDOS SHEET •

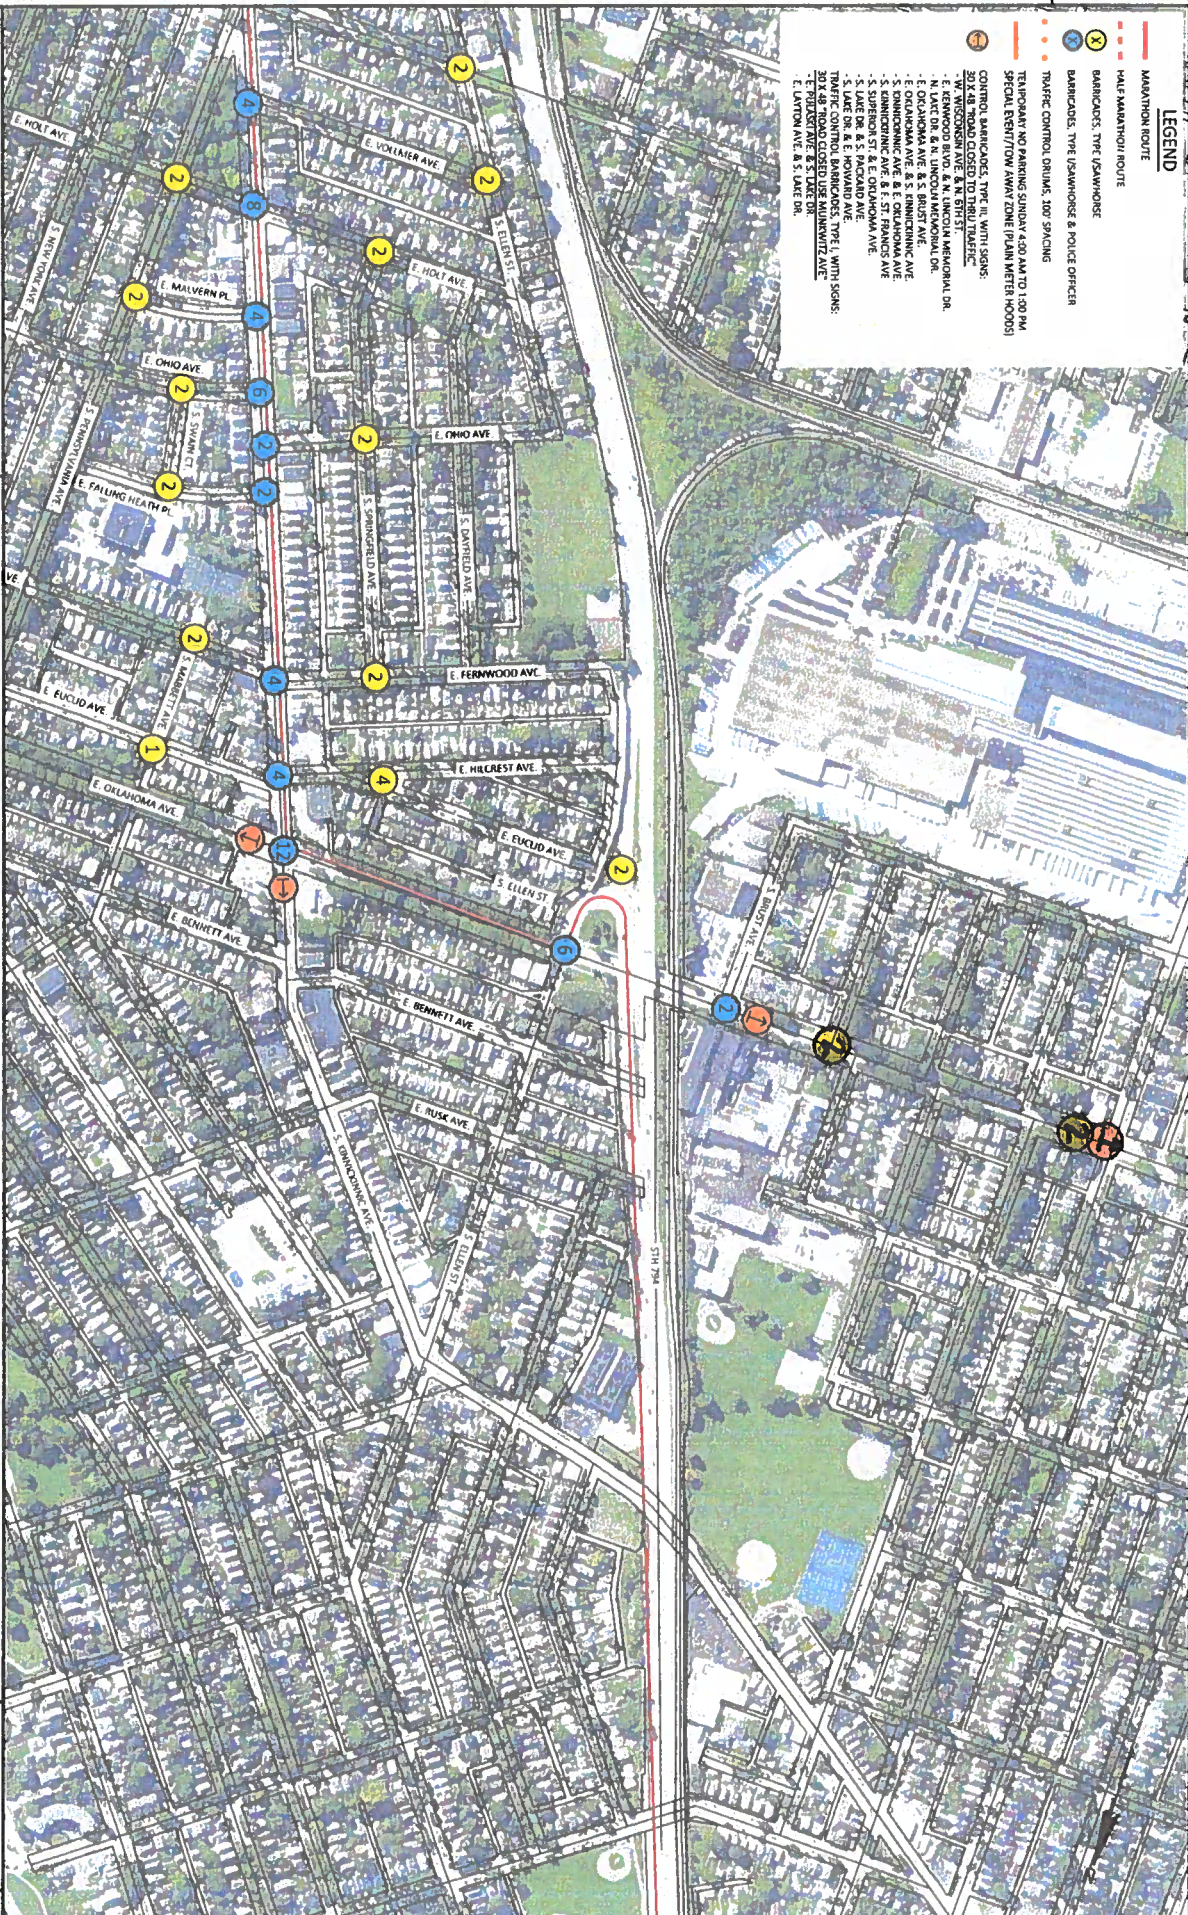

LAKEFRONT MARATHON TRAFFIC CONTROL PLAN

CITY OF MILWAUKEE

SHEET 11 OF 22

ת



ST. FRANCIS PROVIDING BARRICADES AND MOVING THEM TO POSITION PRIOR TO 7AM ON DAY OF EVENT

ST. FRANCIS TO REMOVE BARRICADES FOLLOWING EVENT

EVENT PROVIDING DRUMS

GENERAL NOTE:
- DRUM SPACING 10' TYPICAL AT ALL SIDE STREETS ON THE WEST SIDE OF LAKE DR./SUPERIOR ST. FROM COLLEGE AVE. TO E. RHODE ISLAND AVE. TO ENSURE TRAFFIC DOES NOT TURN INTO CLOSED LANE

LEGEND


- MAINTENANCE ROUTE
- HALF MARATHON ROUTE
- BARRICADES, TYPE USAWHORSE
- BARRICADES, TYPE USAWHORSE & POLICE OFFICER
- TRAFFIC CONTROL DRUMS, 100' SPACING
- TEMPORARY NO PARKING SIGN (4.00 AM TO 1.00 PM)
- SPECIAL EVENT/TOW AHEAD ZONE (7.00 AM METERS HOODS)


CONTROL BARRICADES, TYPE II, WITH SIGNS:

- W. WISCONSIN AVE. & N. 6TH ST.
- W. WISCONSIN AVE. & N. 7TH ST.
- KENWOOD BLVD. & N. LINCOLN MEMORIAL DR.
- N. LAKE DR. & N. LINCOLN MEMORIAL DR.
- OAKLAHOMA AVE. & S. SUPERIOR AVE.
- OAKLAHOMA AVE. & S. SUPERIOR AVE.
- KENNEDY AVE. & E. ST. FRANCIS AVE.
- SUPERIOR ST. & E. OGDEN AVE.
- SUPERIOR ST. & E. OGDEN AVE.
- S. LAKE DR. & E. HOWARD AVE.
- S. LAKE DR. & E. HOWARD AVE.
- E. LAYTON AVE. & S. LAKE DR.

TRAFFIC CONTROL BARRICADES, TYPE I, WITH SIGNS:

- 30' X 48' TOW CLOSED USE MAINTENANCE AVE.
- E. LAYTON AVE. & S. LAKE DR.

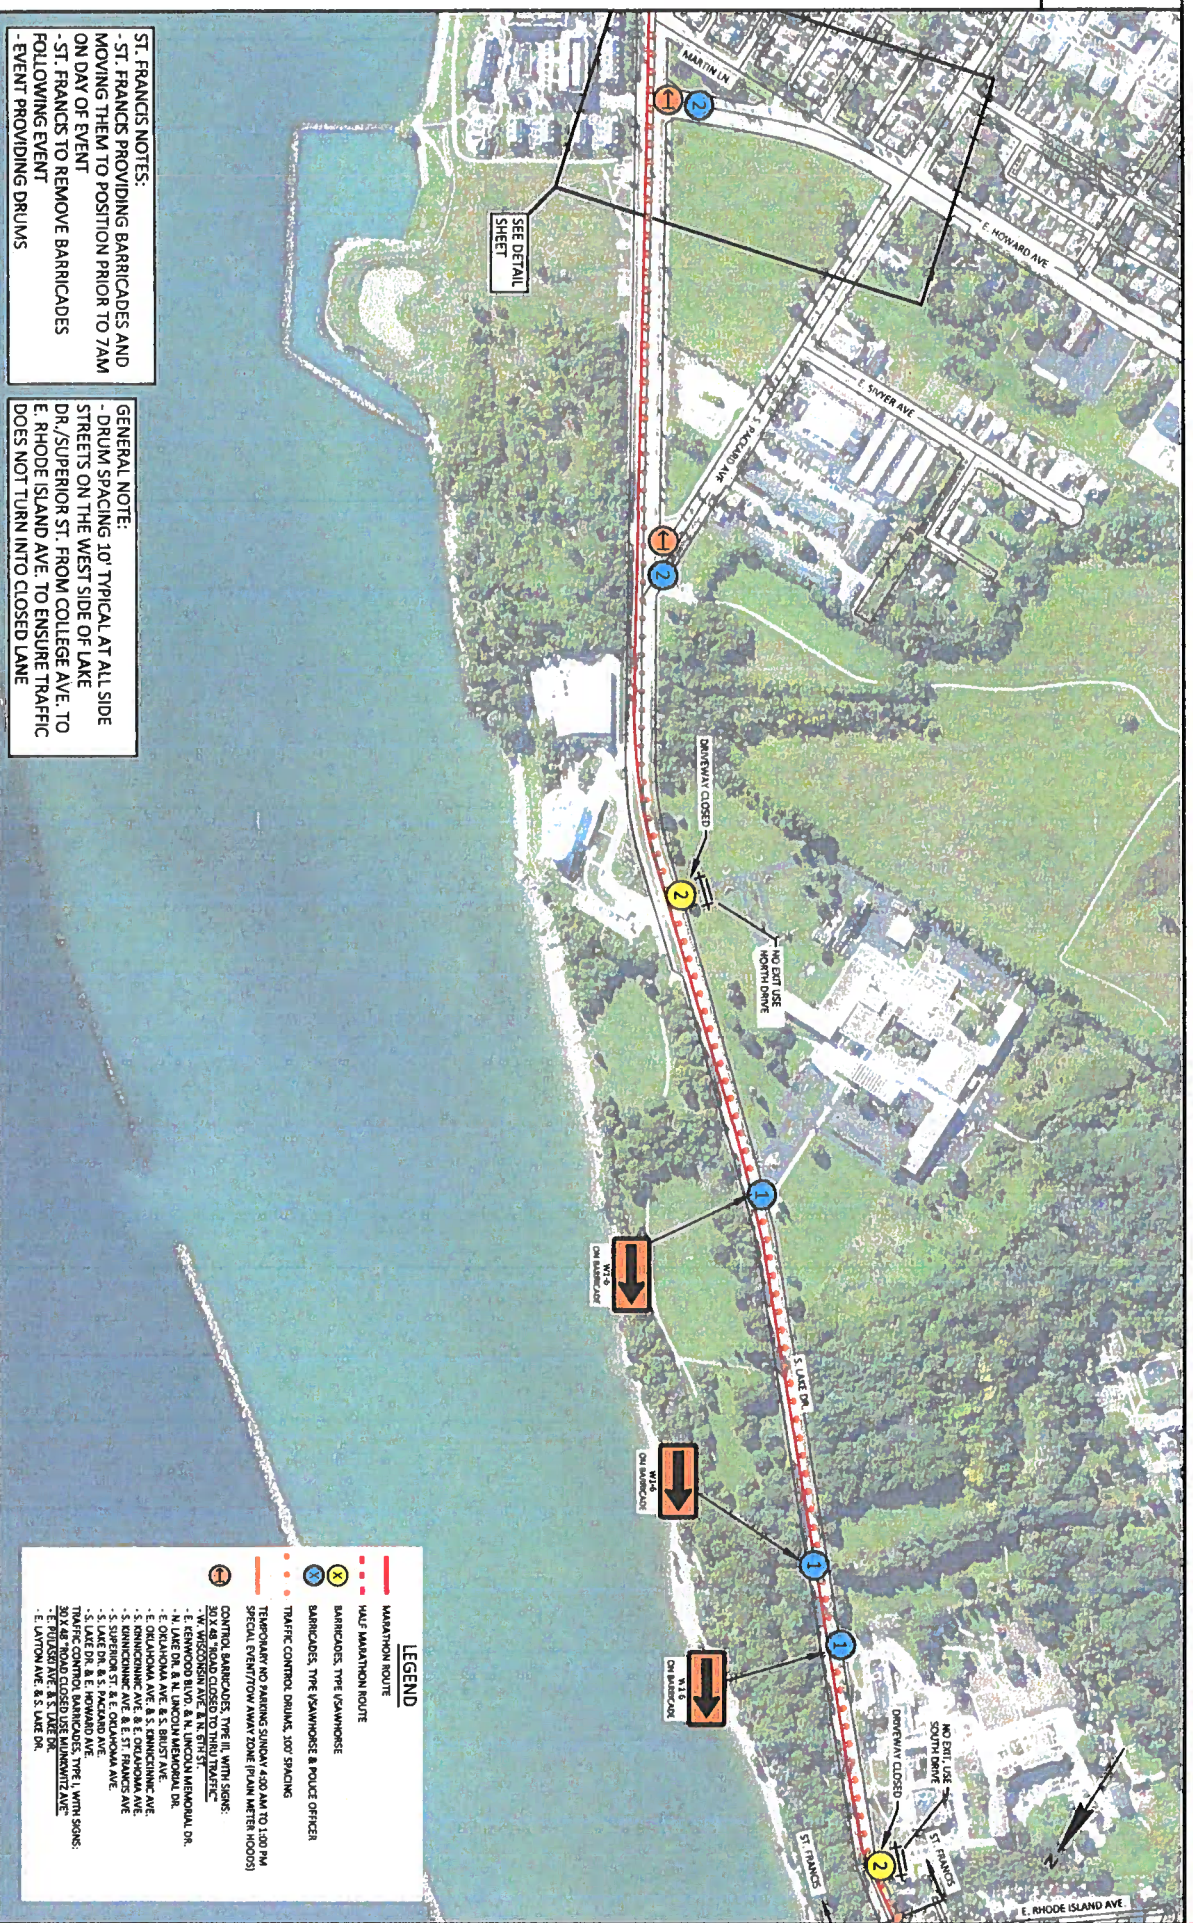

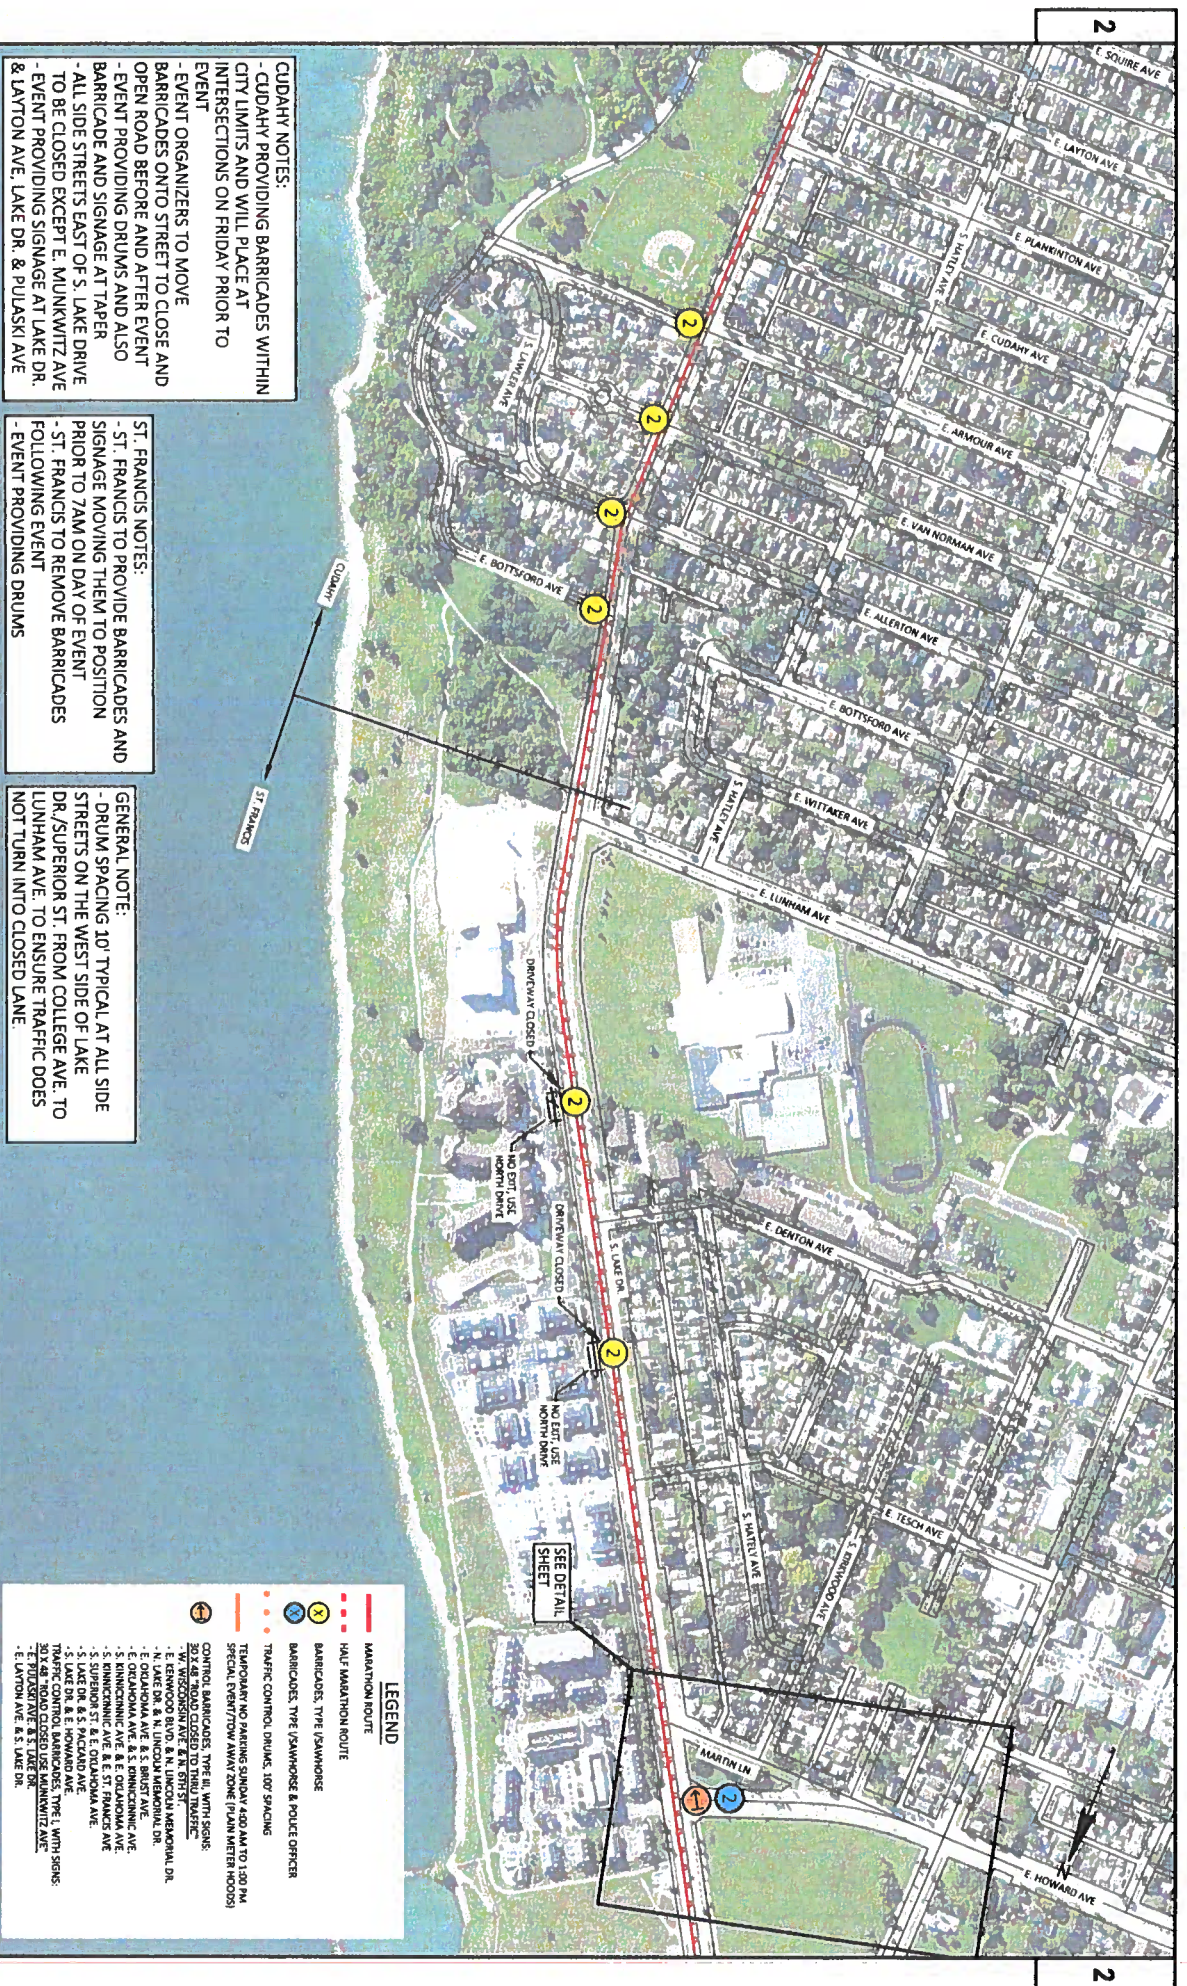

LAKEFRONT MARATHON TRAFFIC CONTROL PLAN

ST. FRANCIS/CUDAHY

FILE NAME : C:\MILLTRAY\TRANSPORTATION DESIGN\LAKEFRONT MARATHON\CAD\TC_LAKEFRONT MARATHON_SHEETS.DWG

PLUT DATE: 7/28/2023 11:10 AM

PILOT BY: BUCKETT, WILL

PLOT NAME

PLOT SCALE: 1 IN=400 FT

SHEET 13 OF 22

WISDOT/CADDS SHEET 41






GENERAL NOTE:
-DRUM SPACING 10' TYPICAL AT ALL SIDE
STREETS ON THE WEST SIDE OF LAKE
DR./SUPERIOR ST. FROM COLLEGE AVE. TO
LUNHAM AVE. TO ENSURE TRAFFIC DOES
NOT TURN INTO CLOSED LANE.

CUDAHY NOTES:
CUDAHY PROVIDING BARRICADES WITHIN CITY LIMITS AND WILL PLACE AT INTERSECTIONS ON FRIDAY PRIOR TO EVENT
- EVENT ORGANIZERS TO MOVE BARRICADES ONTO STREET TO CLOSE AND OPEN ROAD BEFORE AND AFTER EVENT
- EVENT PROVIDING DRUMS AND ALSO BARRICADE AND SIGNAGE AT TAPPER
- ALL SIDE STREETS EAST OF S. LAKE DRIVE TO BE CLOSED EXCEPT E. MUNKWITZ AVE
- EVENT PROVIDING SIGNAGE AT LAKE DR. & LATON AVE, LAKE DR. & PULASKI AVE

LEGEND

- MAINTENANCE ROUTE
- HALF MARATHON ROUTE
- BARRICADES, TYPE USAMHQS
- BARRICADES, TYPE USAMHQS & POLICE OFFICER
- TRAFFIC CONTROL, DRUMS, 100' SPACING
- TRAFFIC CONTROL, DRUMS, 100' SPACING
- SPECIAL EVENT/TOWN MAIN ZONE (TOWN WATER HOODS)
- CONTOUR BARRICADES, TYPE III, WITH SIGNS
- 30' X 48' ROAD CLOSED TO TRAIL TRAFFIC
- E. REMOND BLVD. & N. LINCOLN MEMORIAL DR.
- N. LAKE DR. & N. LINCOLN MEMORIAL DR.
- E. OKLAHOMA AVE. & S. BRISTOL AVE.
- E. OKLAHOMA AVE. & S. BRIMMING AVE.
- E. OKLAHOMA AVE. & S. BRIMMING AVE.
- S. SUPERIOR ST. & E. OKLAHOMA AVE.
- S. LAKE DR. & S. PACARD AVE.
- S. LAKE DR. & S. PACARD AVE.
- TRAFFIC CONTROL BARRICADES, TYPE I, WITH SIGNS
- 30' X 48' ROAD CLOSED TO TRAIL TRAFFIC
- E. PULASKI AVE. & S. LAKE DR.
- E. LAYTON AVE. & S. LAKE DR.

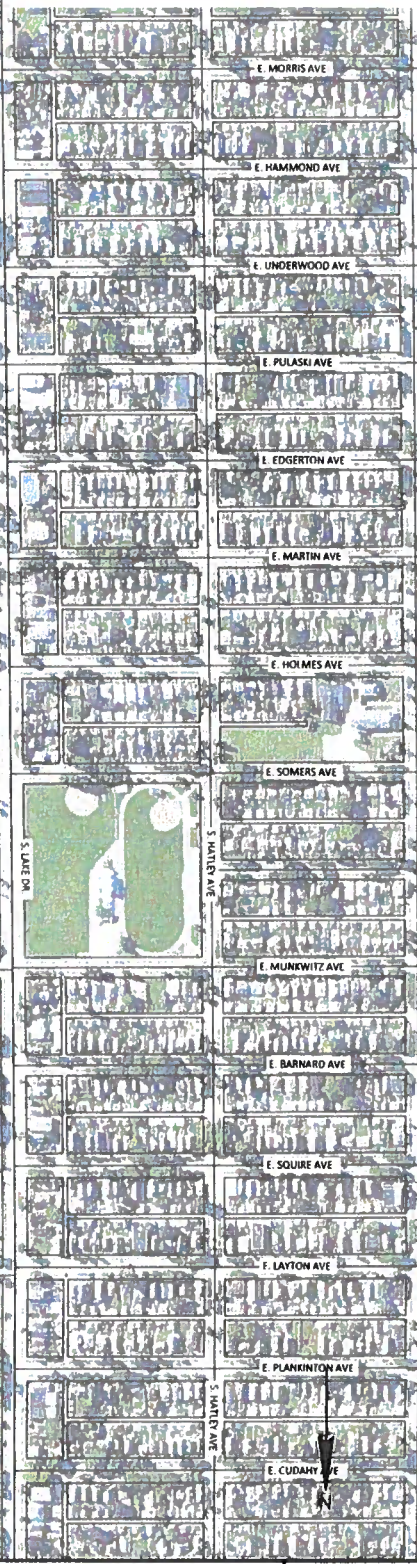

CUDAHY NOTES:

- CUDAHY PROVIDING BARRICADES WITHIN CITY LIMITS AND WILL PLACE AT INTERSECTIONS ON FRIDAY PRIOR TO EVENT
- EVENT ORGANIZERS TO MOVE BARRICADES ONTO STREET TO CLOSE AND OPEN ROAD BEFORE AND AFTER EVENT
- EVENT PROVIDING DRUMS AND ALSO BARRICADE AND SIGNAGE AT TAPER
- ALL SIDE STREETS EAST OF S. LAKE DRIVE TO BE CLOSED EXCEPT E. MUNKWITZ AVE
- EVENT PROVIDING SIGNAGE AT LAKE DR. & LAYTON AVE, LAKE DR. & PULASKI AVE

ST. FRANCIS NOTES:
- ST. FRANCIS PROVIDING BARRICADES AND
MOVING THEM TO POSITION PRIOR TO 7AM
ON DAY OF EVENT
- ST. FRANCIS TO REMOVE BARRICADES
FOLLOWING EVENT
- EVENT PROVIDING DRUMS

LAKEFRONT MARATHON TRAFFIC CONTROL PLAN

ST. FRANCIS

FILE NAME: G:\MOUNTAIN\TRANSPORTATION DESIGN\LAKEFRONT MARATHON\LAKEFRONT MARATHON_SHEETS.DWG
LAYOUT NAME: 18

PLOT DATE: 7/28/2013 11:30 AM

PLOT BY: BARRETT, WILL

PLOT NAME:

PLOT SCALE: 1"=400 FT

SHEET 18 OF 22


E

WSDOT/CDOS SHEET 42



LEGEND

- MARATHON ROUTE
- HALF MARATHON ROUTE
- BARRICADES, TYPE (S)AMMOBOX
- BARRICADES, TYPE (S)AMMOBOX & POLICE OFFICER
- TRAFFIC CONTROL, DRUMS, 100' SPACING
- TEMPORARY NO PARKING SUNDAY 7:00 AM TO 1:00 PM SPECIAL EVENT/TOWN MANT ZONE (PLAIN METER HOODS)
- CONTROL BARRICADES, TYPE III, WITH SIGNS:
 - W. WISCONSIN AVE. & N. 5TH ST.
 - E. LAKESIDE BLVD. & N. LAKESIDE AVE. DR.
 - E. OLAHOMA AVE. & S. BRIST AVE.
 - E. OLAHOMA AVE. & E. DUNKIN AVE.
 - S. DUNKIN AVE. & E. OLAHOMA AVE.
 - S. SUPERIOR ST. & E. OLAHOMA AVE.
 - S. LAKE DR. & S. PACARD AVE.
 - S. LAKE DR. & E. HOWARD AVE.
 - 30' X 40' CONTROL BARRICADES, TYPE I, WITH SIGNS:
 - E. HOWARD AVE. & S. LAKE DR.
 - E. PULASKI AVE. & S. LAKE DR.
 - E. LAYTON AVE. & S. LAKE DR.

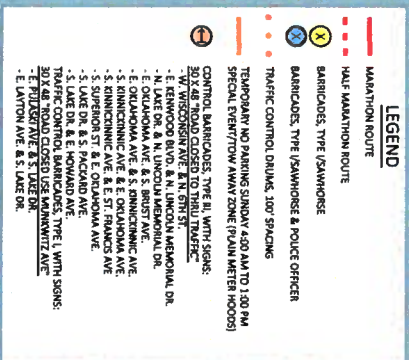

LAKEFRONT MARATHON TRAFFIC CONTROL PLAN

SHEET 20 OF 22

FILE NAME: C:\ARCHIVE\TRANSPORTATION\DESIGN\ARCHITECT\WALKER\BENT AYUDA\NON SHEETS.DWG
LAYOUT NAME: 2D

PLUT DATE 7/28/2023 11:21 AM

THE UNIVERSITY OF CHICAGO

10:00

Plot Scale: 1 in = 100 ft

WU200: CAPS SHELL 41

**NOTE: REFER TO DETOUR PLAN
FOR TRAFFIC CONTROL
FOR I-794 AND RAMPS**

2

LEGEND

- [illegible]

- | | |
|------------------------|--|
| PLOT NAME: | C:\STATION\TRANSFORMATION\DOTS\LATEPOINT\KALAMAZOO\SHEET.DWG |
| UNIQUE NAME: | 21 |
| PLOT DATE: | 7/28/2023 11:11 AM |
| PLOT BY: | BARNETT, WIL. |
| PLOT NAME: | |
| PLOT SCALE: | 1 IN = 400 FT |
| WYSID: (CHECK SHEET #) | WYSID: (CHECK SHEET #) |

LAKEFRONT MARATHON TRAFFIC CONTROL PLAN

CITY OF MILWAUKEE/WISCONSIN DEPARTMENT OF TRANSPORTATION

SHEET 22 OF 22

m

FILE NUMBER

LAYOUT NAME - 22

MUST DATE

7/26/2023 11:11 AM

107

BARNETT, WESLEY

NOTES

PILOT SCALE

ISSN: 0008-769X

WILSON, J., CROOK, S.H. & J.


**NOTE: REFER TO DETOUR PLAN
FOR TRAFFIC CONTROL
FOR I-794 AND RAMPS**

-2-

LEGEND

- [illegible]



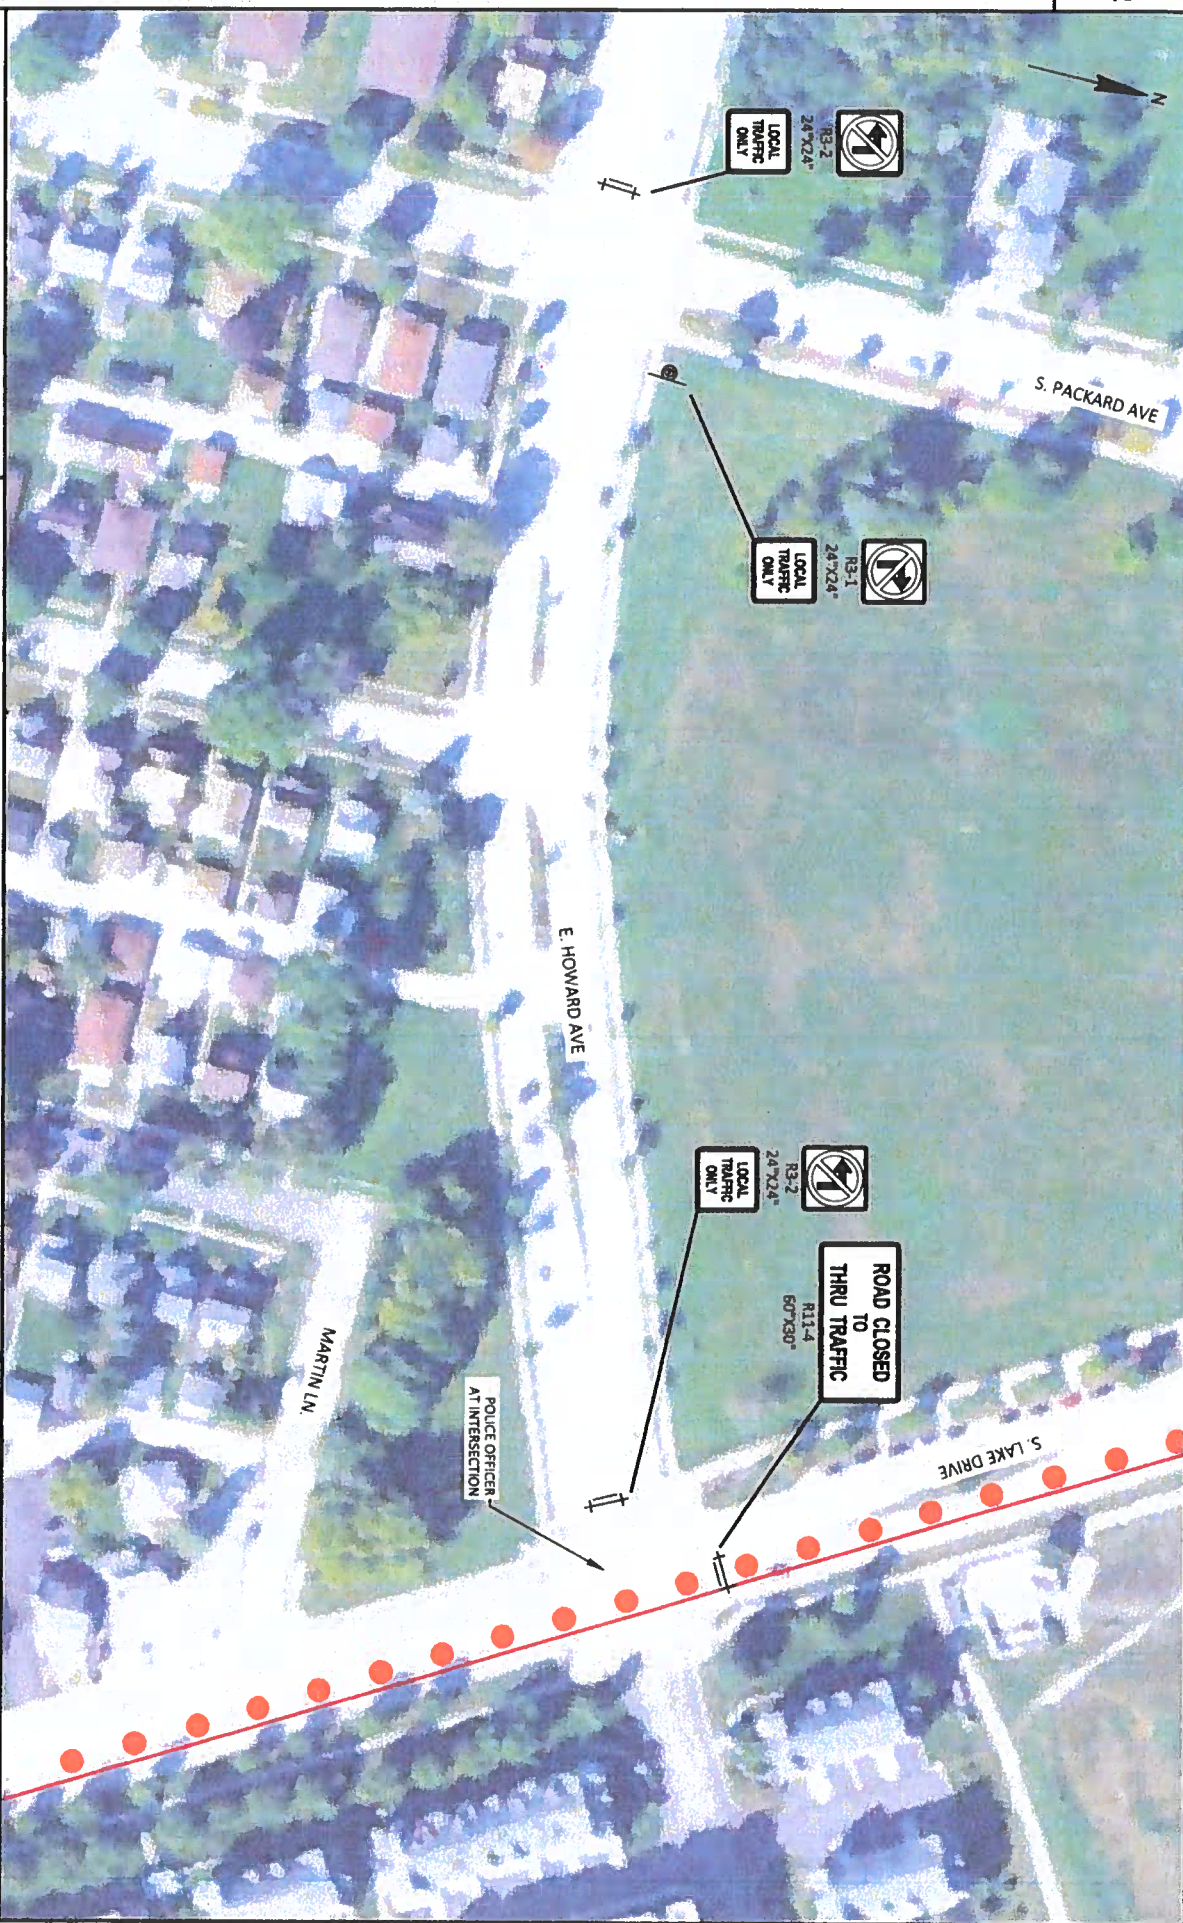

LAKEFRONT MARATHON TRAFFIC CONTROL PLAN

ST. FRANCIS

FILE NAME: C:\A\TRIM\MAPS\2014-2015\LAKEFRONT MARATHON\LAKEFRONT MARATHON TRAFFIC CONTROL SHEETS.DWG
LAYOUT NAME: David Smith St Francis

PLOT DATE: 7/29/2013 2:12 PM

PLOT BY: BARRETT, WILL


PLOT NAME:

PLOT SCALE: 1"=80.0 FT

SHEET 1 OF 1

E

W:\2014\LAKEFRONT MARATHON TRAFFIC CONTROL SHEETS.DWG

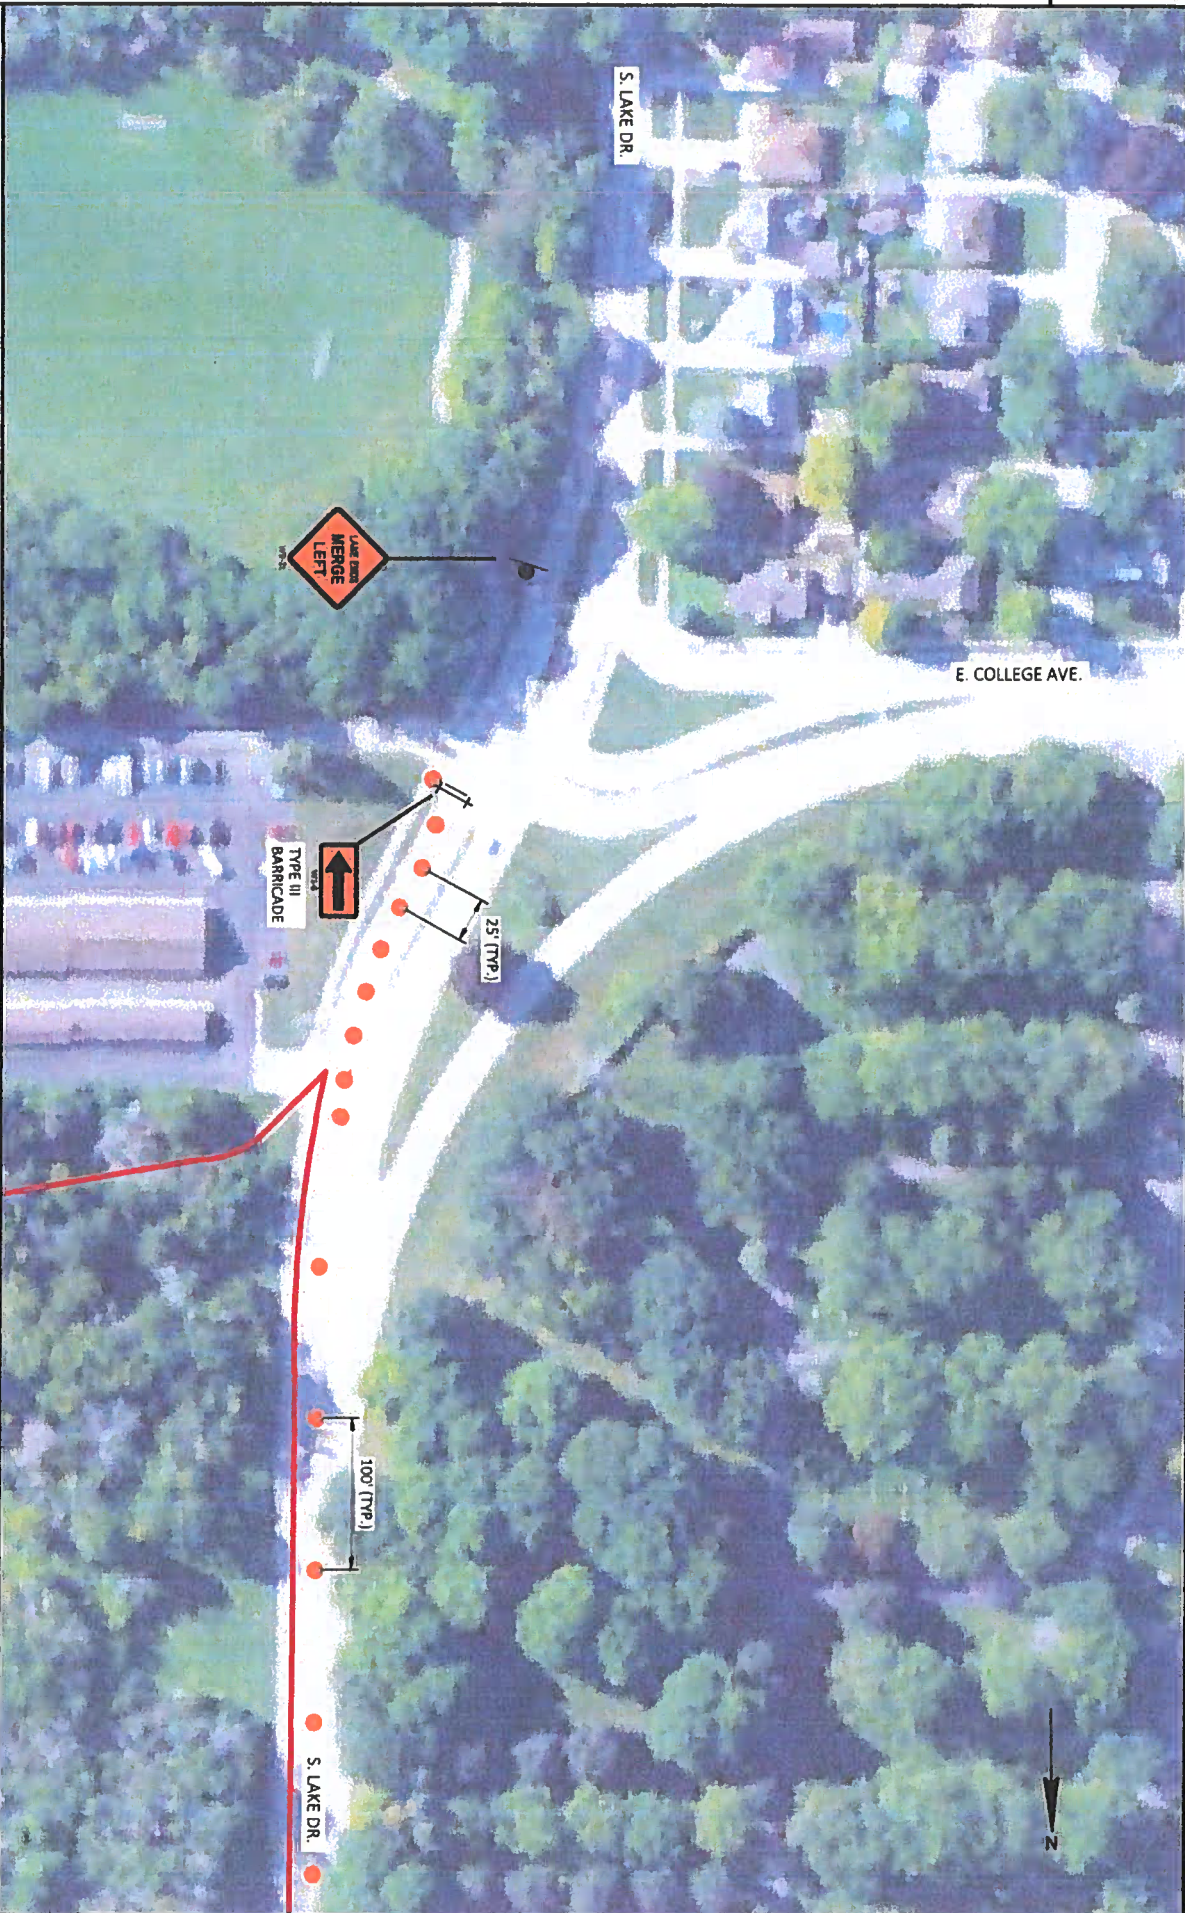

LAKEFRONT MARATHON TRAFFIC CONTROL PLAN

CUDAHY LANE CLOSURE DETAIL

FILE NAME: C:\NORTH\TRANSPORTATION\DESIGN\LAKEFRONT MARATHON\LAKEFRONT MARATHON - SHEETS.DWG
PROJECT NAME: Cedar Point Library

PLOT DATE: 7/26/2012 11:11 AM

PLOT BY: BARRETT, WIL

PLOT NAME:

PLOT SCALE: 1 IN = 80 FT

SHEET 1 OF 1

E

W:\2012\LAKEFRONT MARATHON\LAKEFRONT MARATHON - SHEETS.DWG