N.E. 1/4 SEC. 16, T.7N., R.22E.

315

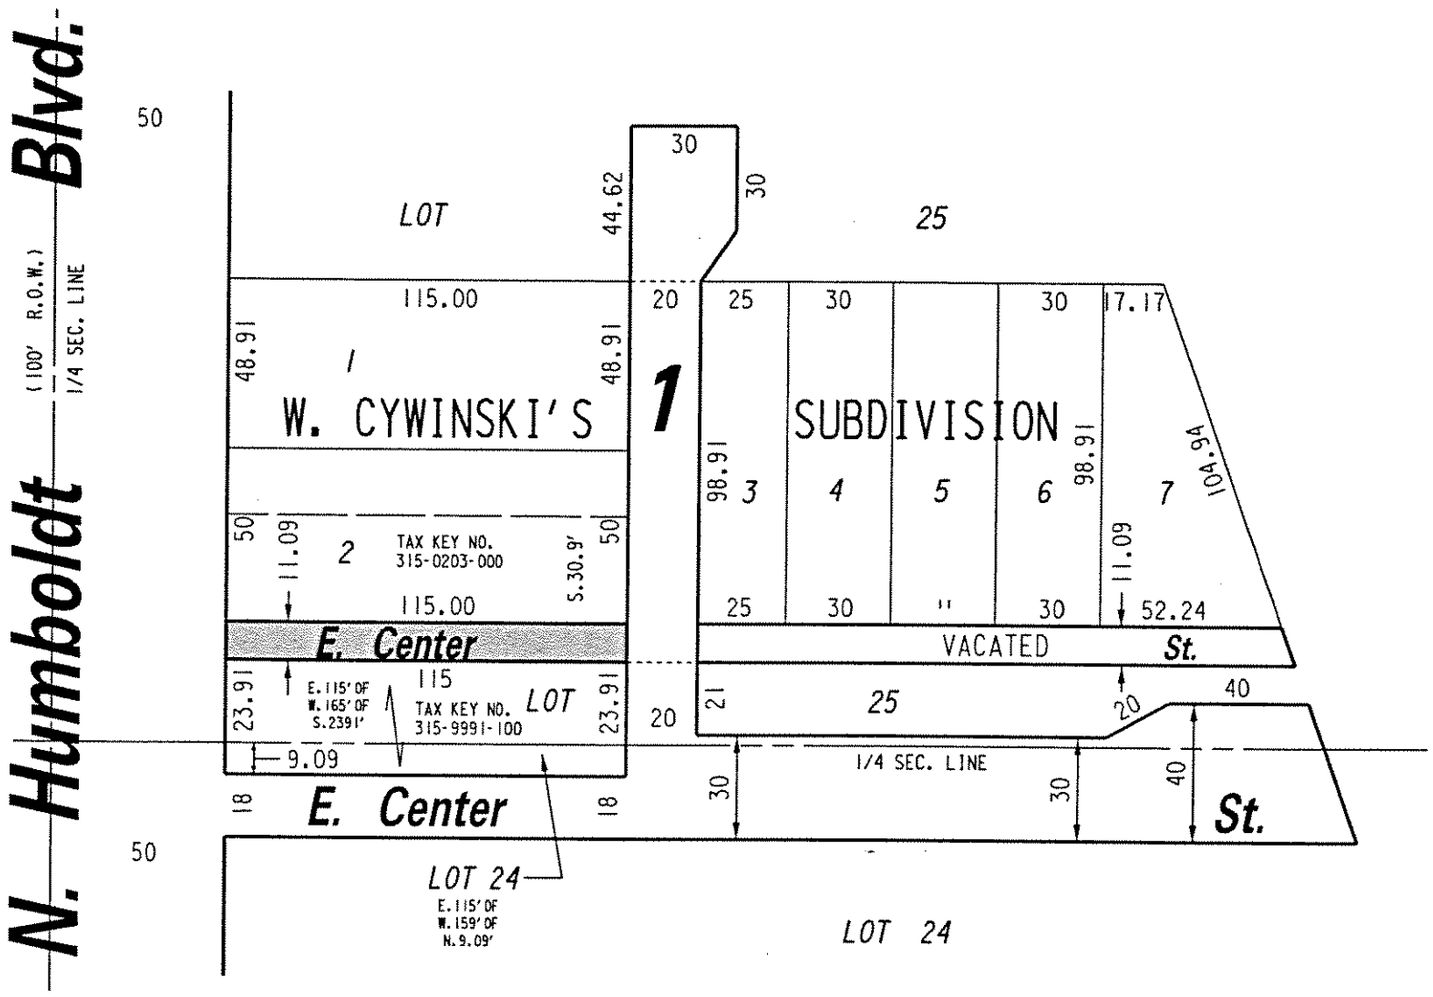

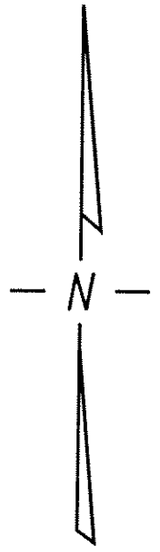

PORTION OF PUBLIC STREET PROPOSED TO BE VACATED

EXHIBIT "A"

FILE NO. 041049

INFRASTRUCTURE SERVICES DIVISION

MILWAUKEE, WISCONSIN

ASSIGNED TO: P.A. VELLA
CH'K'D. BY: W.E. FUCHS
DRAWN BY: P.A.V.
DATE: FEB. 7, 2005
PROJECT/GRANT NO.: WK52337205
SCALE: 1" = 50'
APPROVED BY:

Marcia Lindholm
CENTRAL DRAFTING & RECORDS MANAGER

CAM
CITY ENGINEER

w:\eng\row\vacation\7205.vac