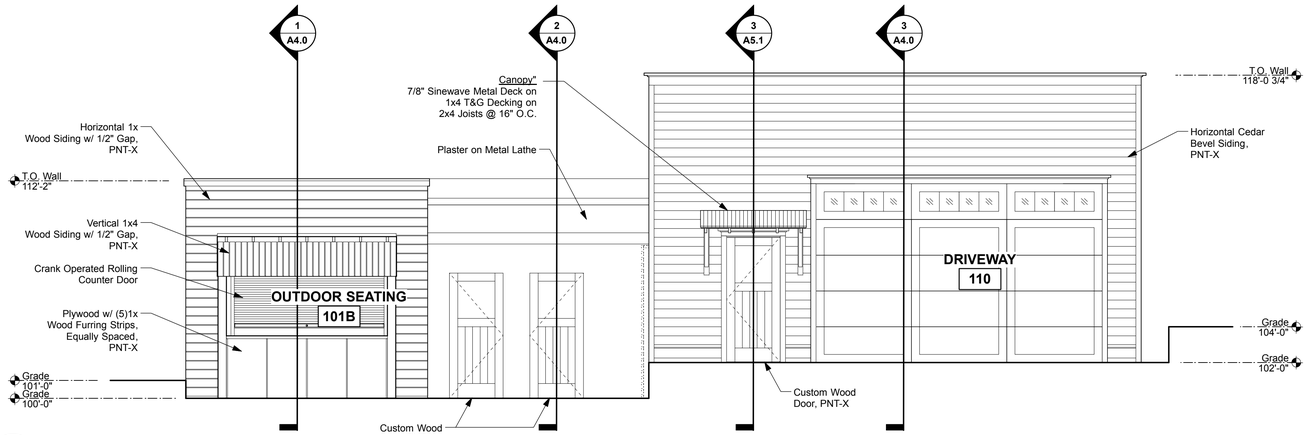


1 A3.0 **Building Elevation - West**

Scale: 1/4" = 1'-0"

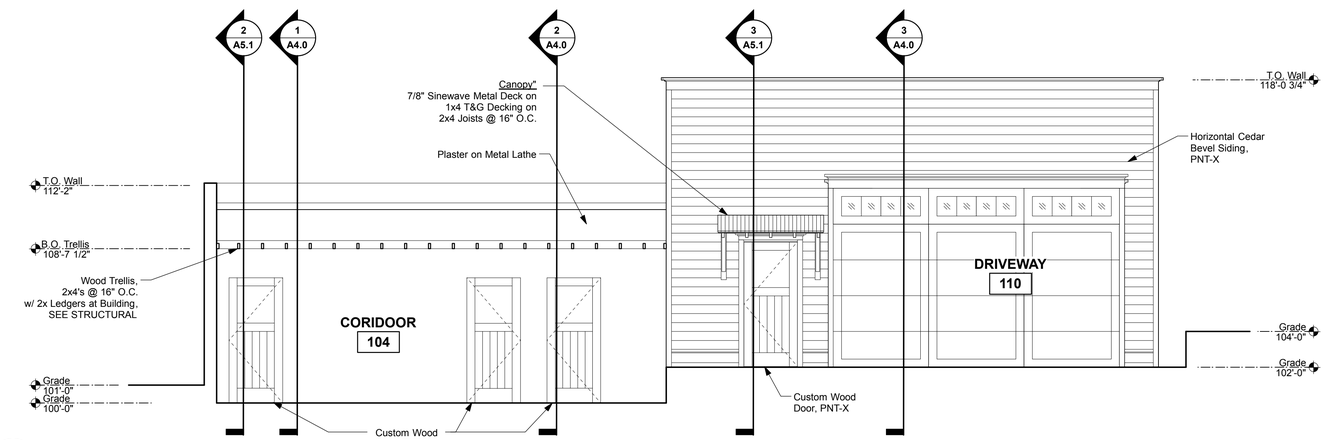


2 A3.0 **Building Elevation - Interior West**

Scale: 1/4" = 1'-0"

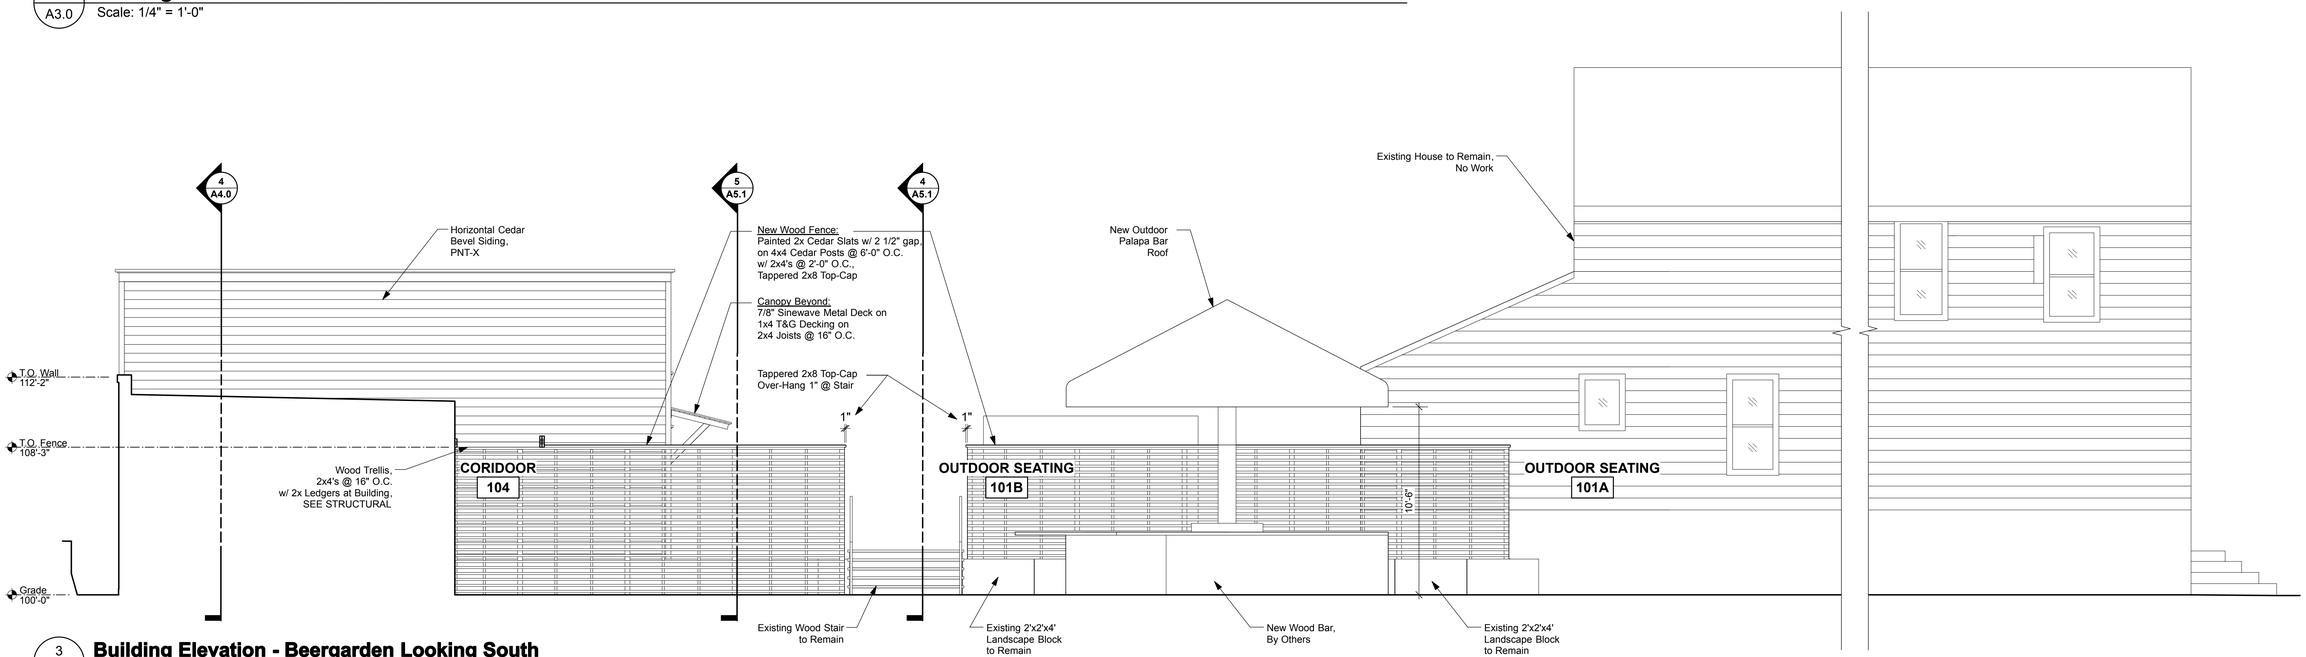


3 A3.0 **Building Elevation - Beergarden Looking South**

Scale: 1/4" = 1'-0"


**The Kubala Washatko Architects, Inc.**
W61 N617 Mequon Avenue
Cedarburg, WI 53012
p: 262.377.6039 | f: 262.377.2954


PROJECT

**Nomad - Biergarten**

**New Construction**

1401 E. Brady St.
Milwaukee, WI 53202

OWNER

NOMADIC VENTURES INC.
1401 E. Brady St.
Milwaukee, WI 53202
p: 414.224.8111

STRUCTURAL ENGINEER

SPIRE ENGINEERING, INC
600 W. Virginia St., Suite 102
Milwaukee, WI 53204
p: 414.278.9200

REVISIONS

DATE

October 27, 2017

PROJECT NUMBER

213716.00

SHEET TITLE

**Building Elevations**

SHEET NUMBER

**A3.0**


Copyright © 2017 The Kubala Washatko Architects, Inc.
All Rights Reserved