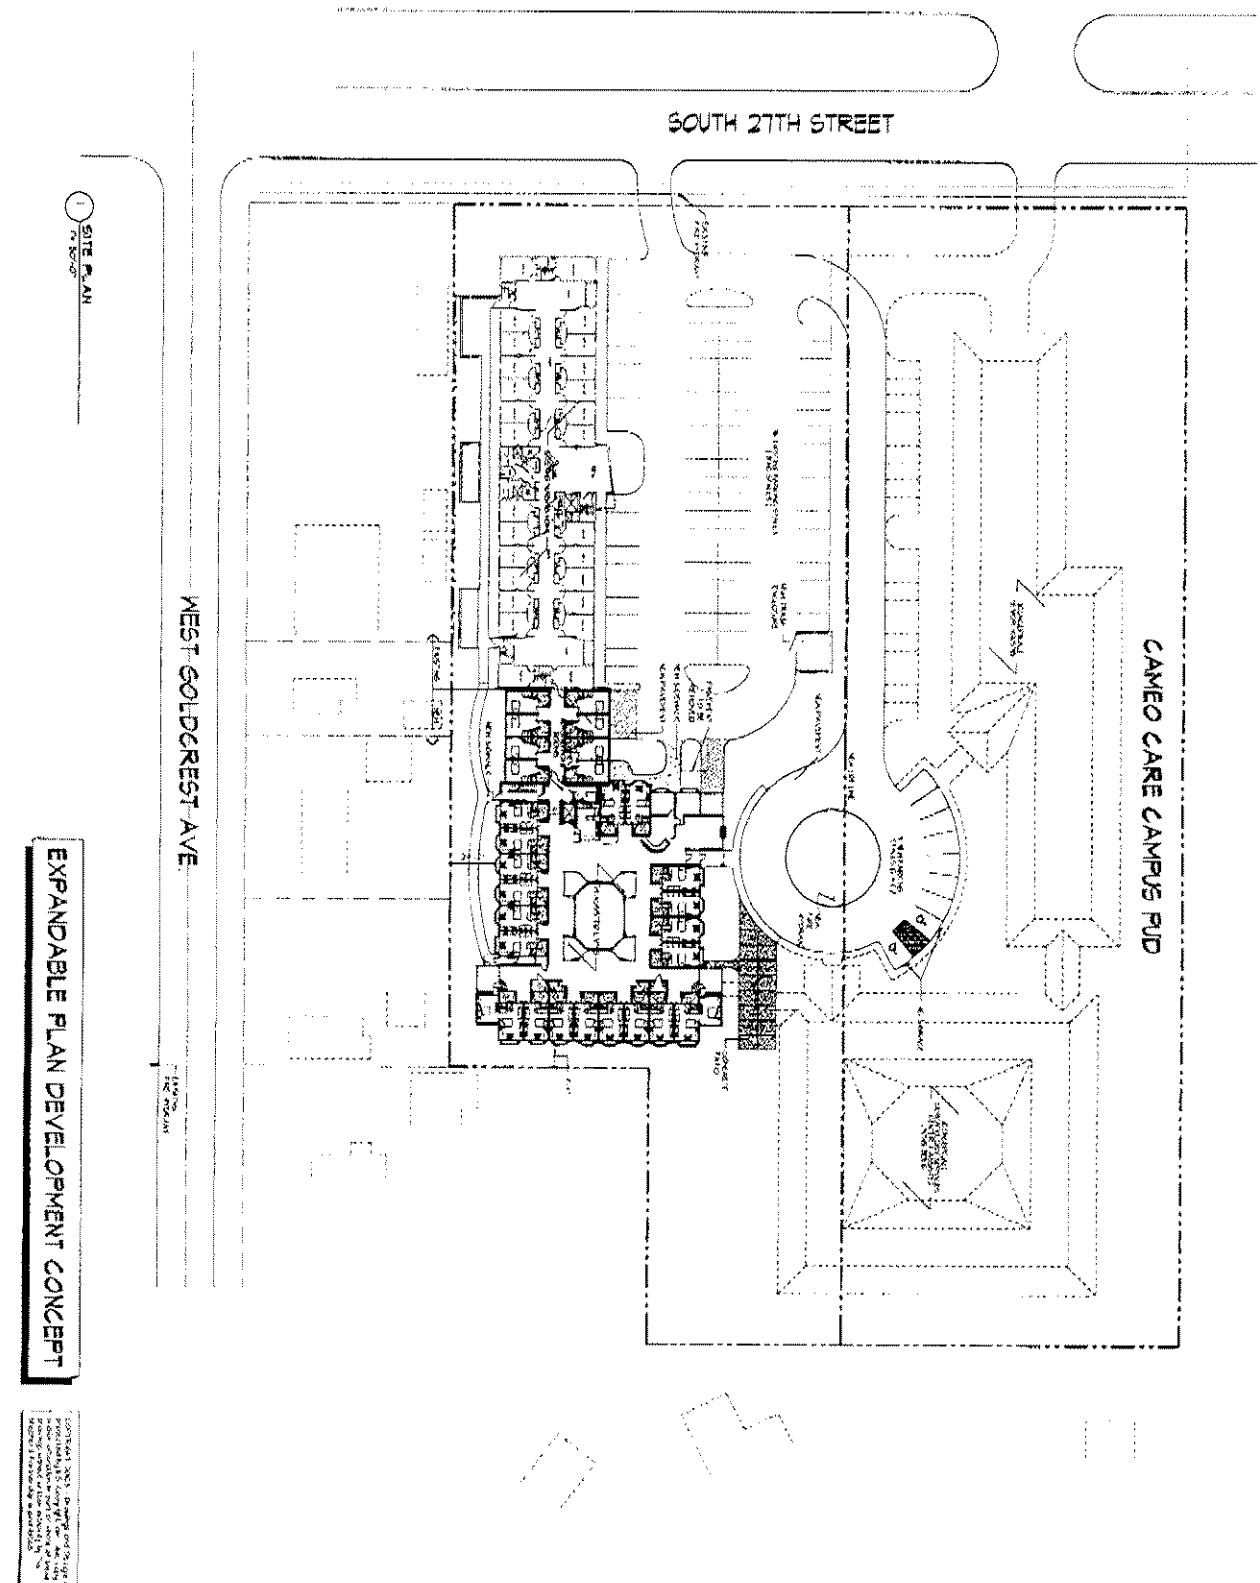
SOUTH 27TH STREET
WEST GOLDCREST AVE.
CAMEO CARE CAMPUS PUD
SITE PLAN
EXPANDABLE PLAN DEVELOPMENT CONCEPT