FN 070121 - Plans - Sheet A1
As of 6/18/07

LANDSCAPE LEGEND

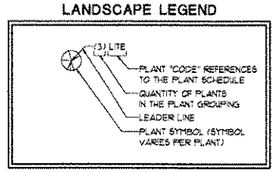

SHRUB PLANTING NOTES:

1. PRUNING - CLEANLY PRUNE DAMAGED BRANCHES AND ROOTS AT THIS TIME. ADDITIONAL PRUNING SHOULD BE ONLY FOR SHAPING PURPOSES.

2. PLANTING - ALL SYNTHETIC MATERIAL SHOULD BE REMOVED FROM THE ROOTS, TRUNK, OR CROWN OF PLANT. SET THE PLANT SO IT WILL BE AT ITS ORIGINAL DEPTH SLIGHTLY ABOVE EXISTING GRADE. BACKFILL WITH SPECIFIED SOIL MIX.

3. WATERING - THE BACKFILL AND ROOTS OF ALL NEWLY SET PLANT MATERIAL SHOULD BE WATERED AS BACKFILLING IS DONE SO THE SOIL AND ROOTS ARE THOROUGHLY SOAKED.

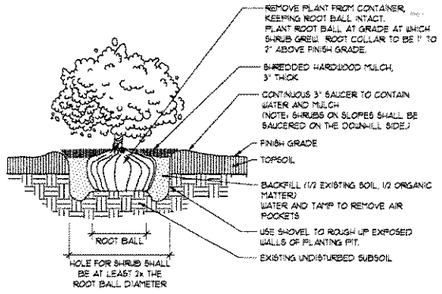

(2) SHRUB PLANTING DETAIL
NOT TO SCALE

TREE STAKING AND PLANTING NOTES:

1. STAKING - ONLY TREES THAT ARE UNABLE TO REMAIN UPRIGHT AFTER PLANTING SHALL BE STAKED. TREES WILL BECOME STRONGER FASTER WHEN THE TOP 2/3 OF THE TREE IS FREE TO SWAY. TIE WEBBED STRAPPING TO THE TREE 1/3 UP THE TRUNK AND WIRED TO THREE STAKES POSITIONED EVENLY AROUND THE TREE. STAKES SHOULD BE DRIVEN DEEPLY INTO THE GROUND TO PREVENT DISLODGING. CHECK AT LEAST EVERY THREE MONTHS FOR BINDING OR OTHER PROBLEMS. STAKES AND TIES SHOULD BE REMOVED SIX MONTHS TO ONE YEAR AFTER PLANTING.

2. PRUNING - CLEANLY PRUNE DAMAGED BRANCHES AND ROOTS AT THIS TIME. ADDITIONAL PRUNING SHOULD BE ONLY FOR SHAPING PURPOSES.

3. PLANTING - ALL SYNTHETIC MATERIAL SHOULD BE REMOVED FROM THE ROOTS, TRUNK, OR CROWN OF PLANT. SET THE PLANT SO IT WILL BE AT ITS ORIGINAL DEPTH SLIGHTLY ABOVE EXISTING GRADE. BACKFILL WITH SPECIFIED SOIL MIX.

4. WATERING - THE BACKFILL AND ROOTS OF ALL NEWLY SET PLANT MATERIAL SHOULD BE WATERED AS BACKFILLING IS DONE SO THE SOIL AND ROOTS ARE THOROUGHLY SOAKED.

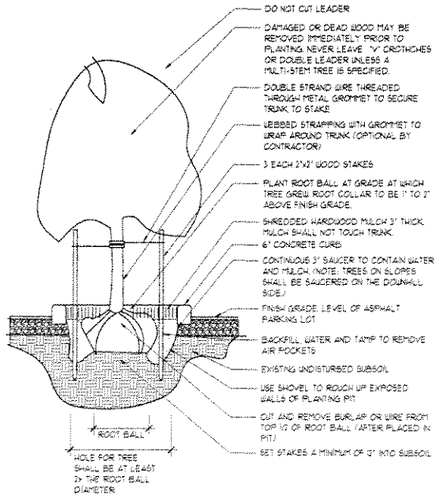

(1) DECIDUOUS TREE PLANTING
NOT TO SCALE

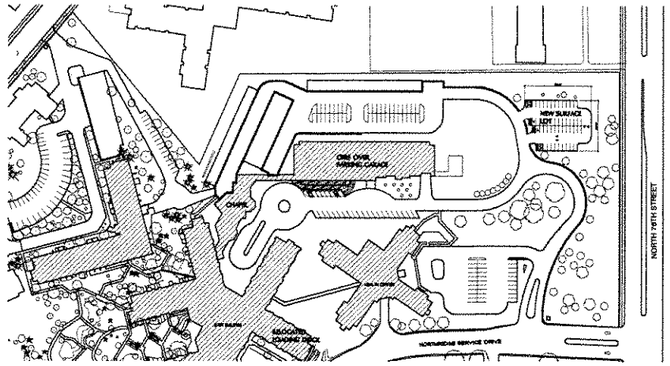

KEY PLAN
N.T.S. NORTH

LANDSCAPING SCHEDULE

CODE	SCIENTIFIC NAME	COMMON NAME	QTY.	PLANTING SIZE	MATURE SIZE
ACFR	Acer x freemanii 'Jeffersred'	Autumn Blaze Maple	7	2.5" Cal. B&B	H-45', W- 30'
BPMC	Spiraea x Bumalda 'Magic Carpet'	Magic Carpet Spirea	30	15" Pot	H-3', W- 2'
RIALG	Ribes alpinum 'Green Mound'	Green Mound Alpine Currant	30	18" Pot	H-3', W- 3'

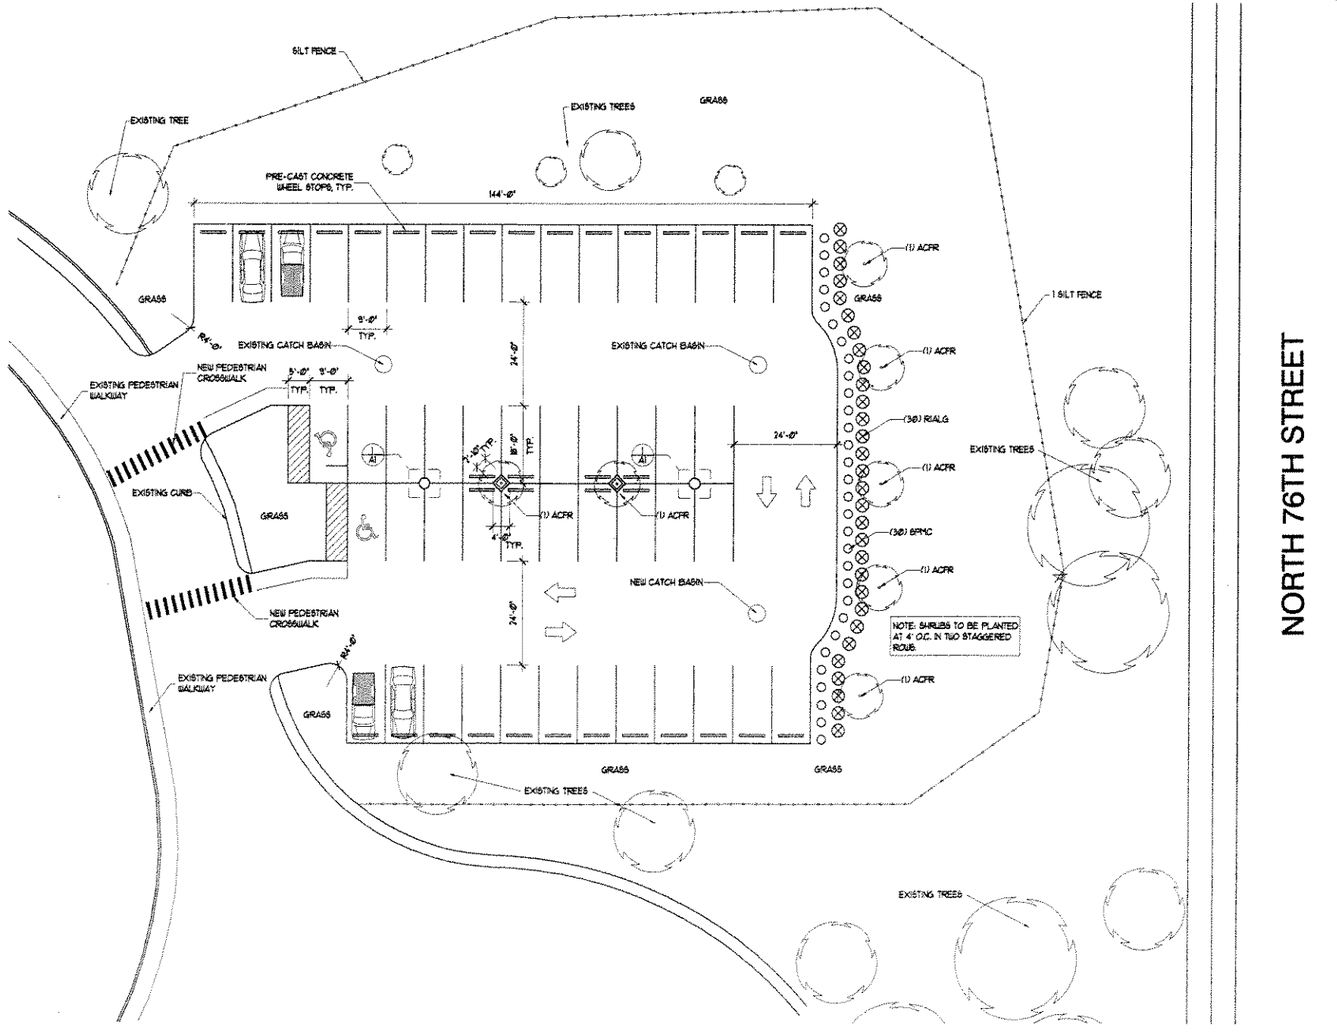

ENLARGED PARKING DETAIL
1/8"=1'-0" NORTH

Erik L. Madisen, AIA
ARCHITECTURE CONSULTING
828 N. Broadway, Suite 206
Milwaukee, WI 53202
phone (414) 277-8000
fax (414) 283-9569

project title:

ALEXIAN VILLAGE
AMENDMENT TO DETAILED PLANNED DEVELOPMENT PHASE 4

9225 N. 76TH STREET
MILWAUKEE, WI 53223

sheet title:
LANDSCAPE AND PEDESTRIAN WALK PLAN

revisions:

date:
04/26/2007

drawn by:
SRP

file name:

project number:
2006.043

scale:
AS SHOWN

sheet number:
A1