


2 ROOF DRAINAGE PLAN

1/8" = 1'-0"

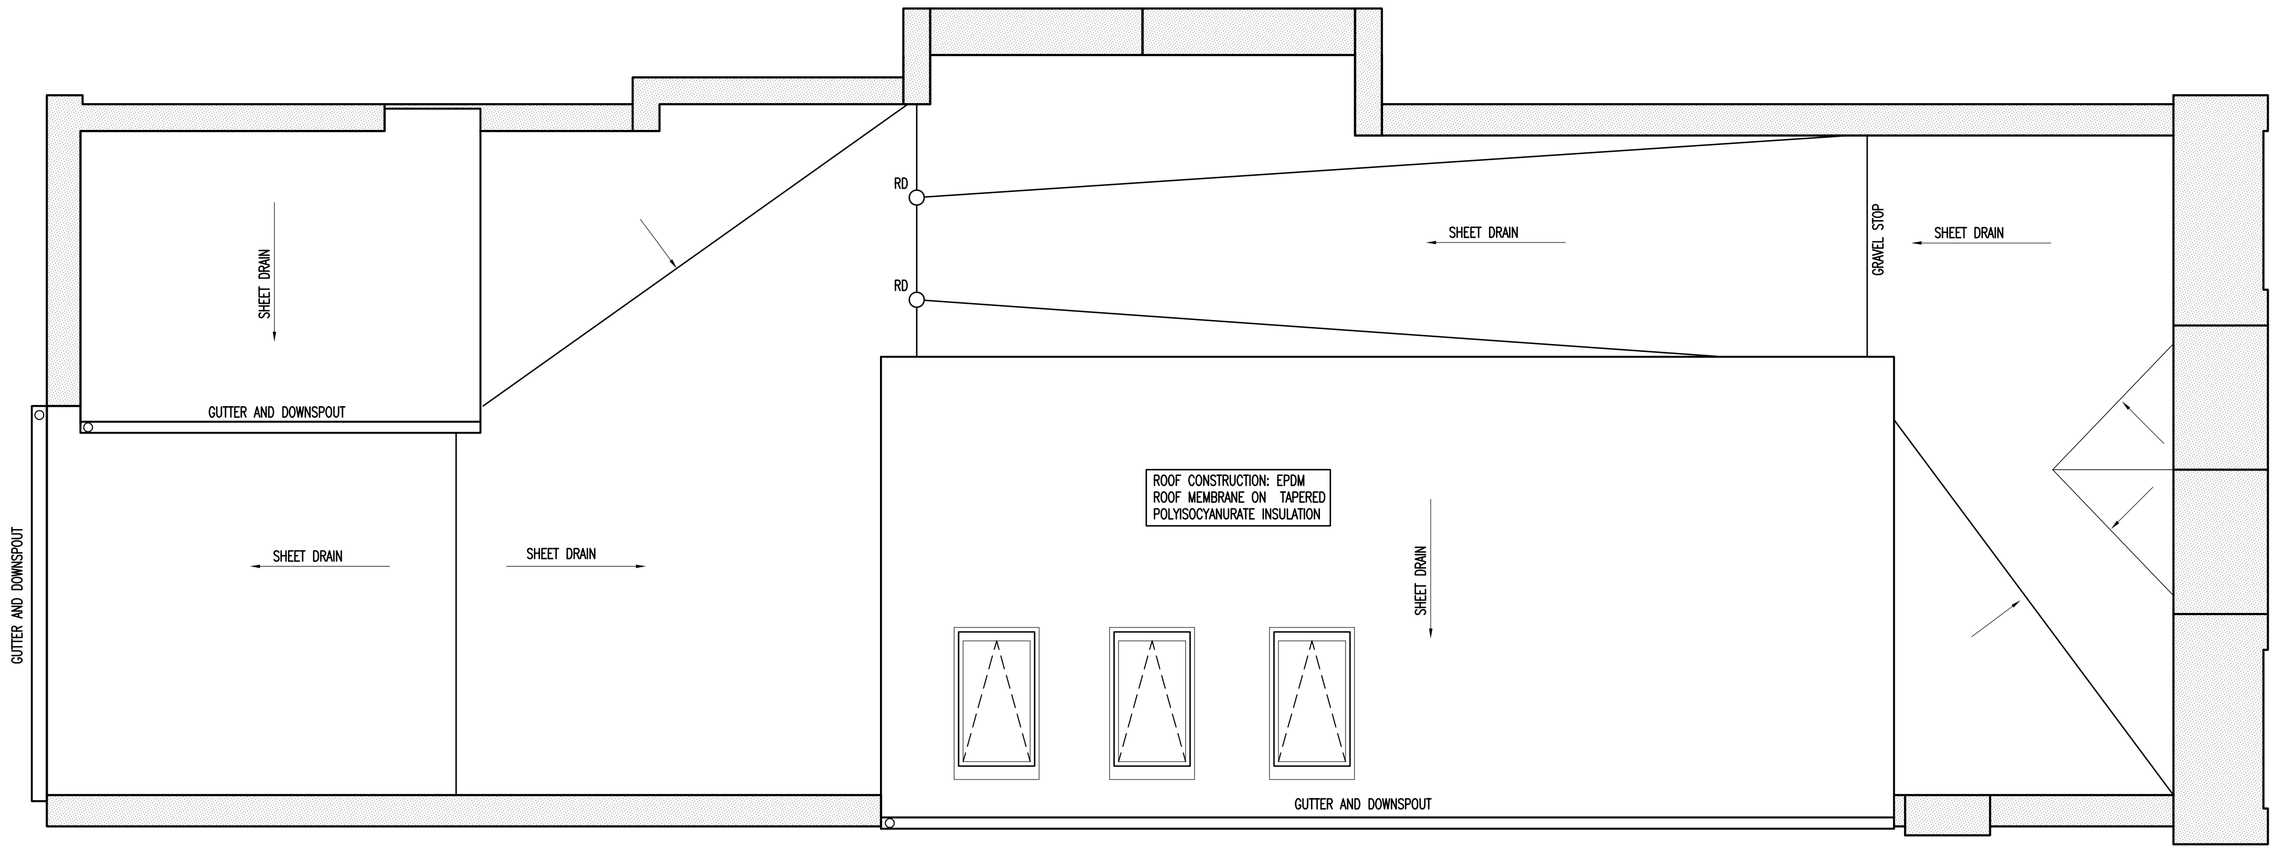





1 UPPER ROOF PLAN

1/4" = 1'-0"

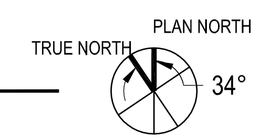


PROJECT NAME:

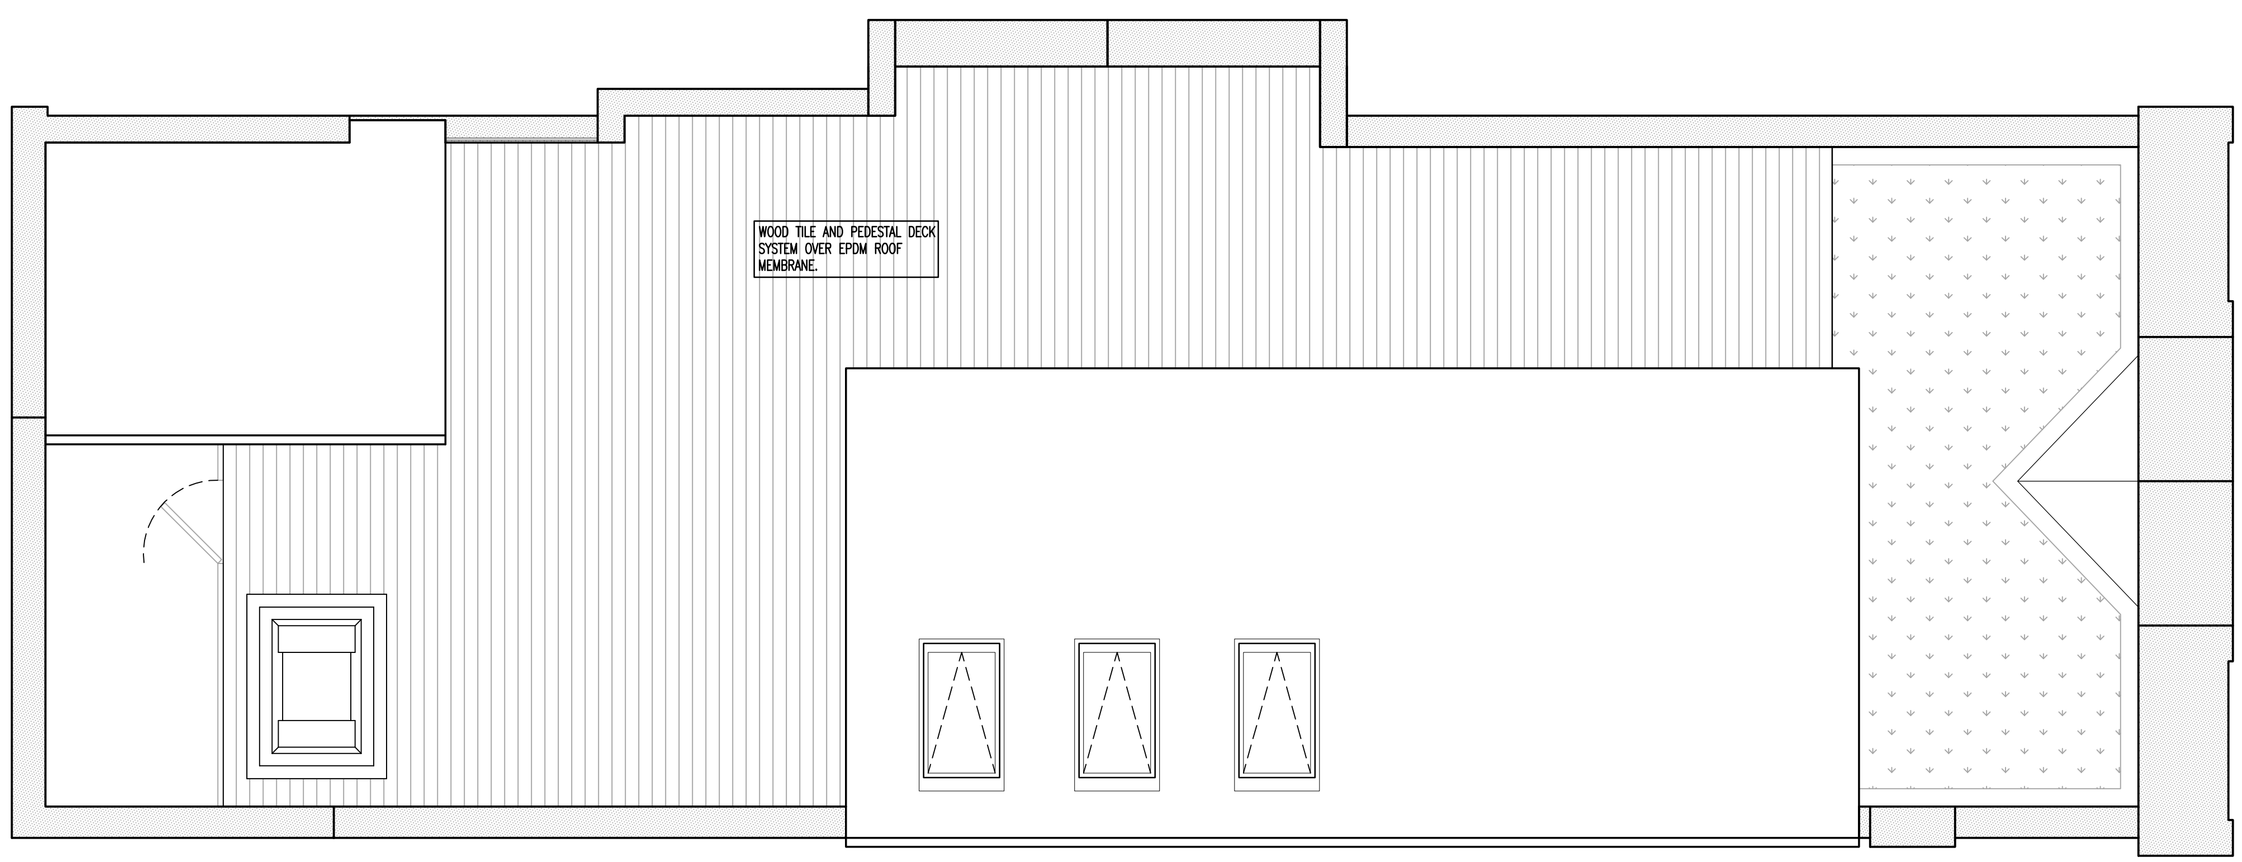LADDER CO. NO. 5
1945 N. BARTLETT AVE.
MILWAUKEE, WI 53202

OWNER :

LINCOLN & LILITH FOWLER
2963 N. MARIETTA AVE.
MILWAUKEE, WI 53211
P: 414-967-0698

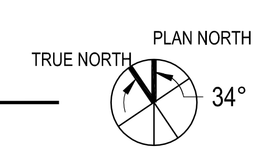ARCHITECT:

IRON JENNY DESIGN
2958 N. STOWELL AVE.
MILWAUKEE, WI 53211
P 414-491-4341

| REV. NO: | DATE: |
|---|---|
| 1 | 1/1/2018 |
| | |
| | |
| | |
| | |
| | |
| | |
| | |
| | |
| | |
| | |

| | |
|---|---|
| PROJ. NO: | 190567 |
| SCALE: | AS NOTED |
| PHASE: | DESIGN DEVELOPMENT |
| DATE: | 03-06-2019 |

FLOOR PLANS
SECOND MEZZANINE

A102

Copyright 2019 - Iron Jenny, LLC