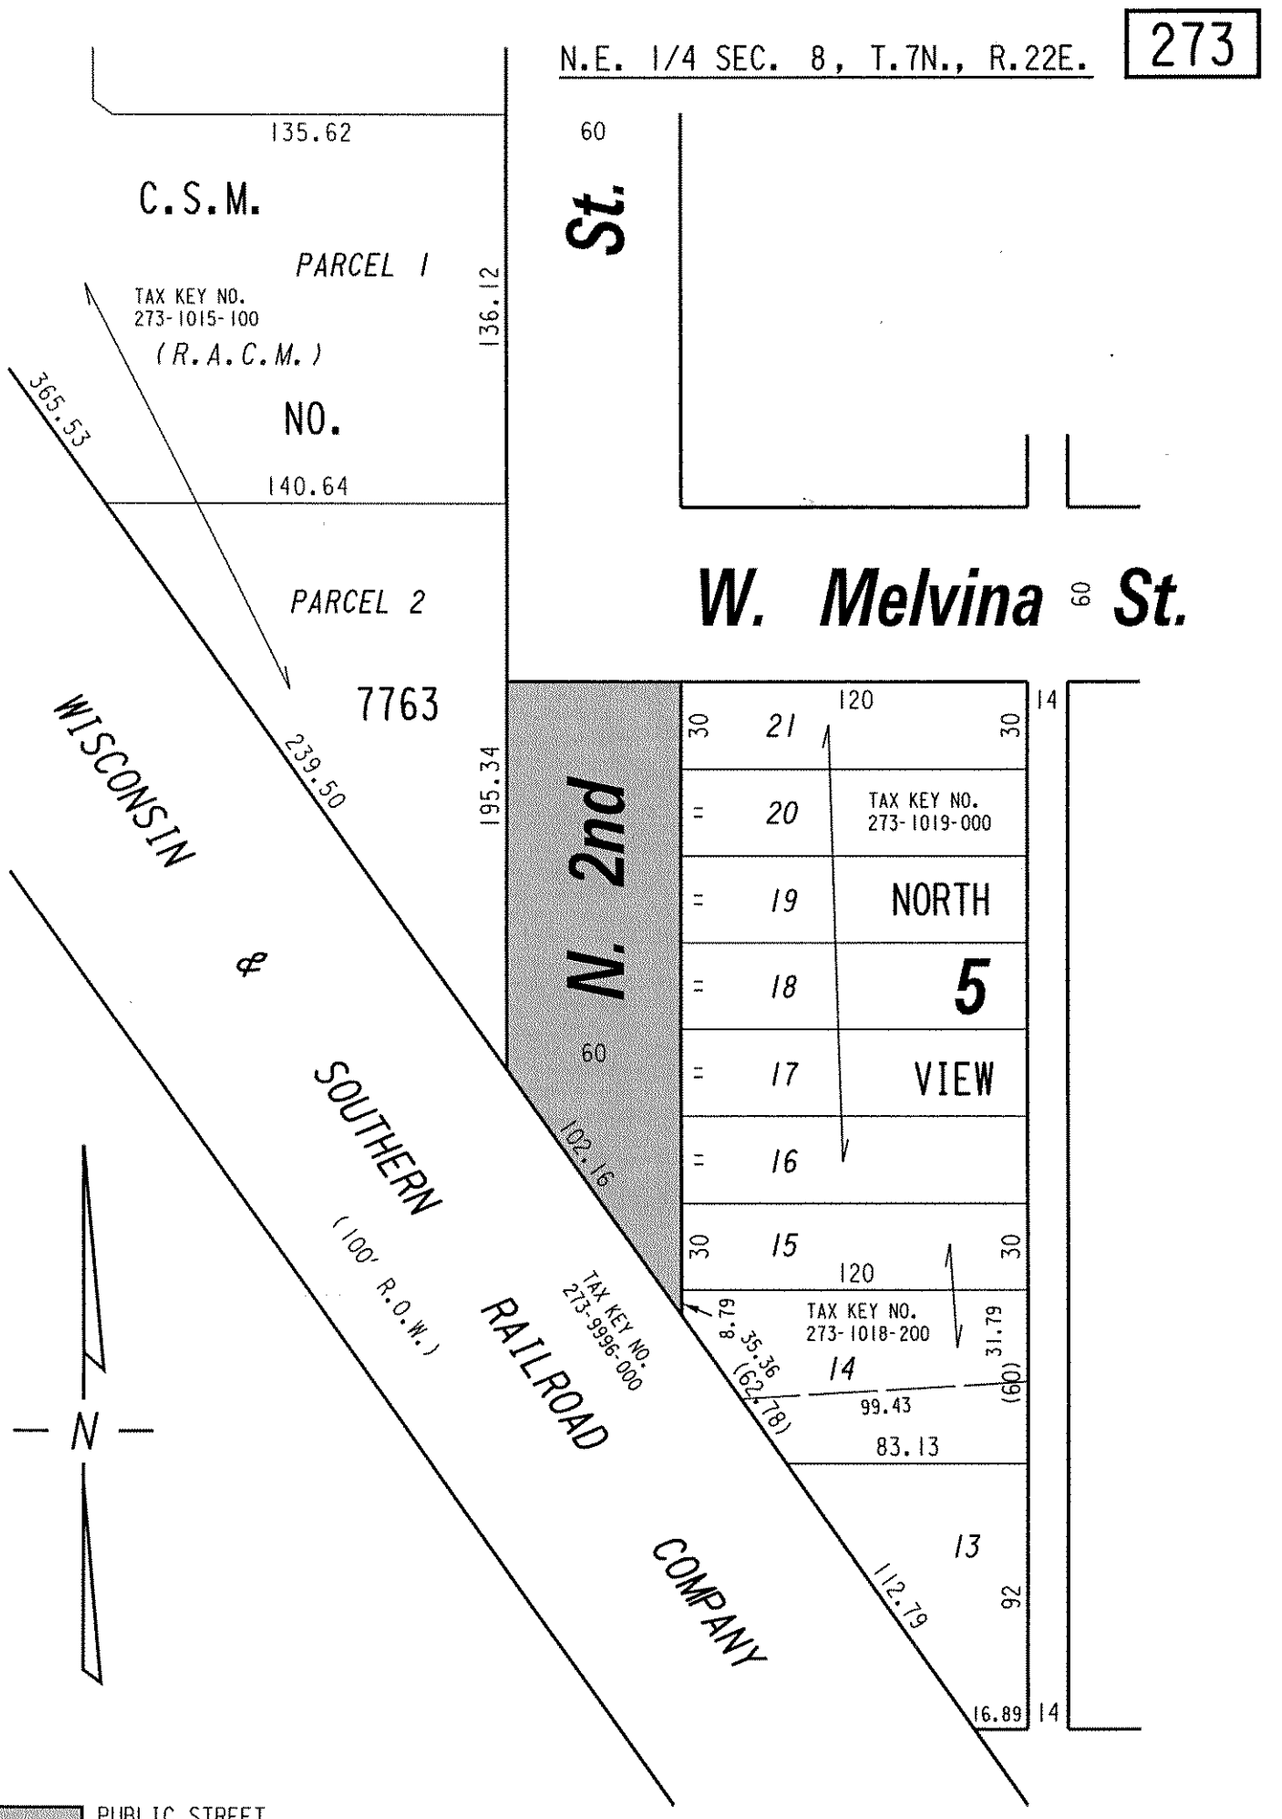

PUBLIC STREET PROPOSED TO BE VACATED

REVISED: AUG. 25, 2004
OWNERSHIPS REVISED

REVISED: NOV. 10, 2006
ABUTTING PLATTING REVISED

EXHIBIT "A"
FILE NO. 040327
INFRASTRUCTURE SERVICES DIVISION
MILWAUKEE, WISCONSIN

ASSIGNED TO: W.E. FUCHS
DRAWN BY: W.E.F.
PROJECT/GRANT NO.: WK52337195
APPROVED BY:

CH'K'D. BY: W.E. FUCHS
DATE: JULY 19, 2004
SCALE: 1" = 60'

Marcia Lindholm
CENTRAL DRAFTING & RECORDS MANAGER

CITY ENGINEER

w:\eng\row\vacation\7195.vac