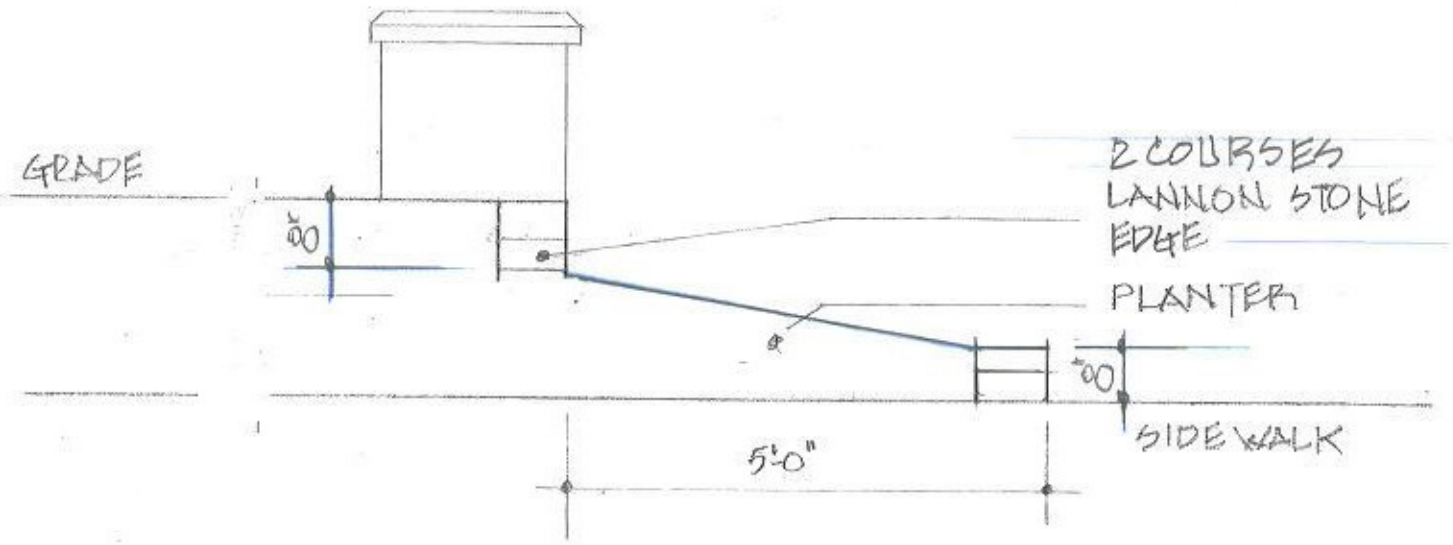

PLANTER SECTION

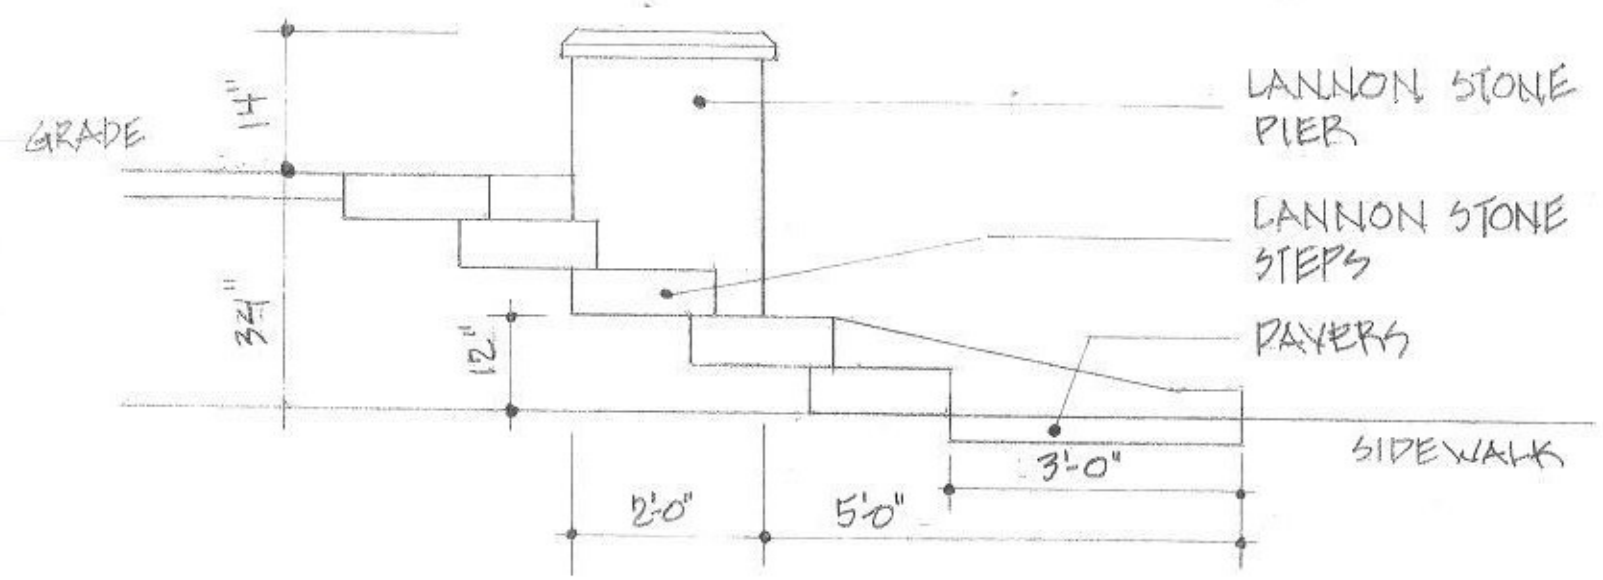

STAIR SECTION

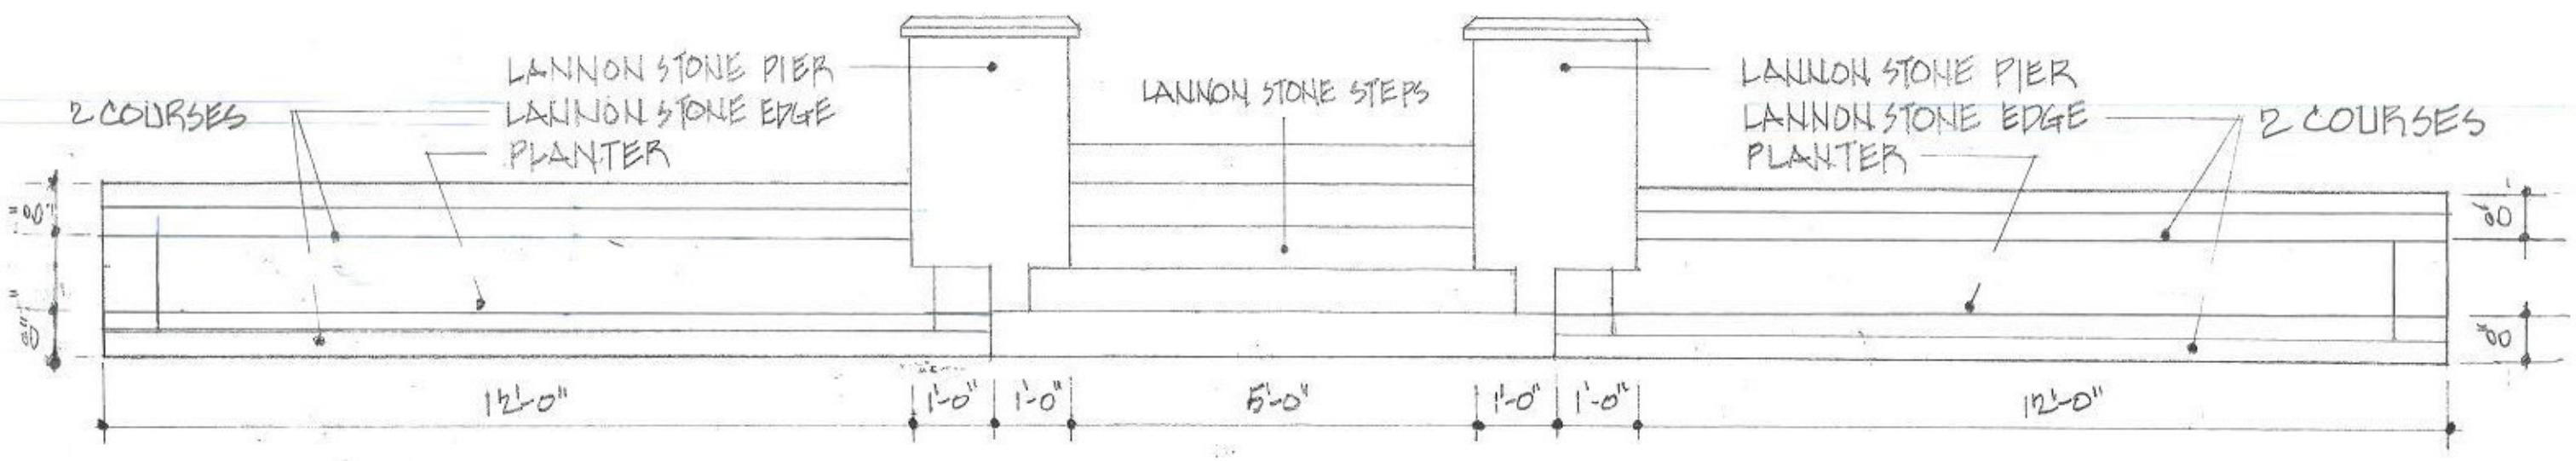

FRONT ELEVATION

2822 E BELLVIEW AVE.