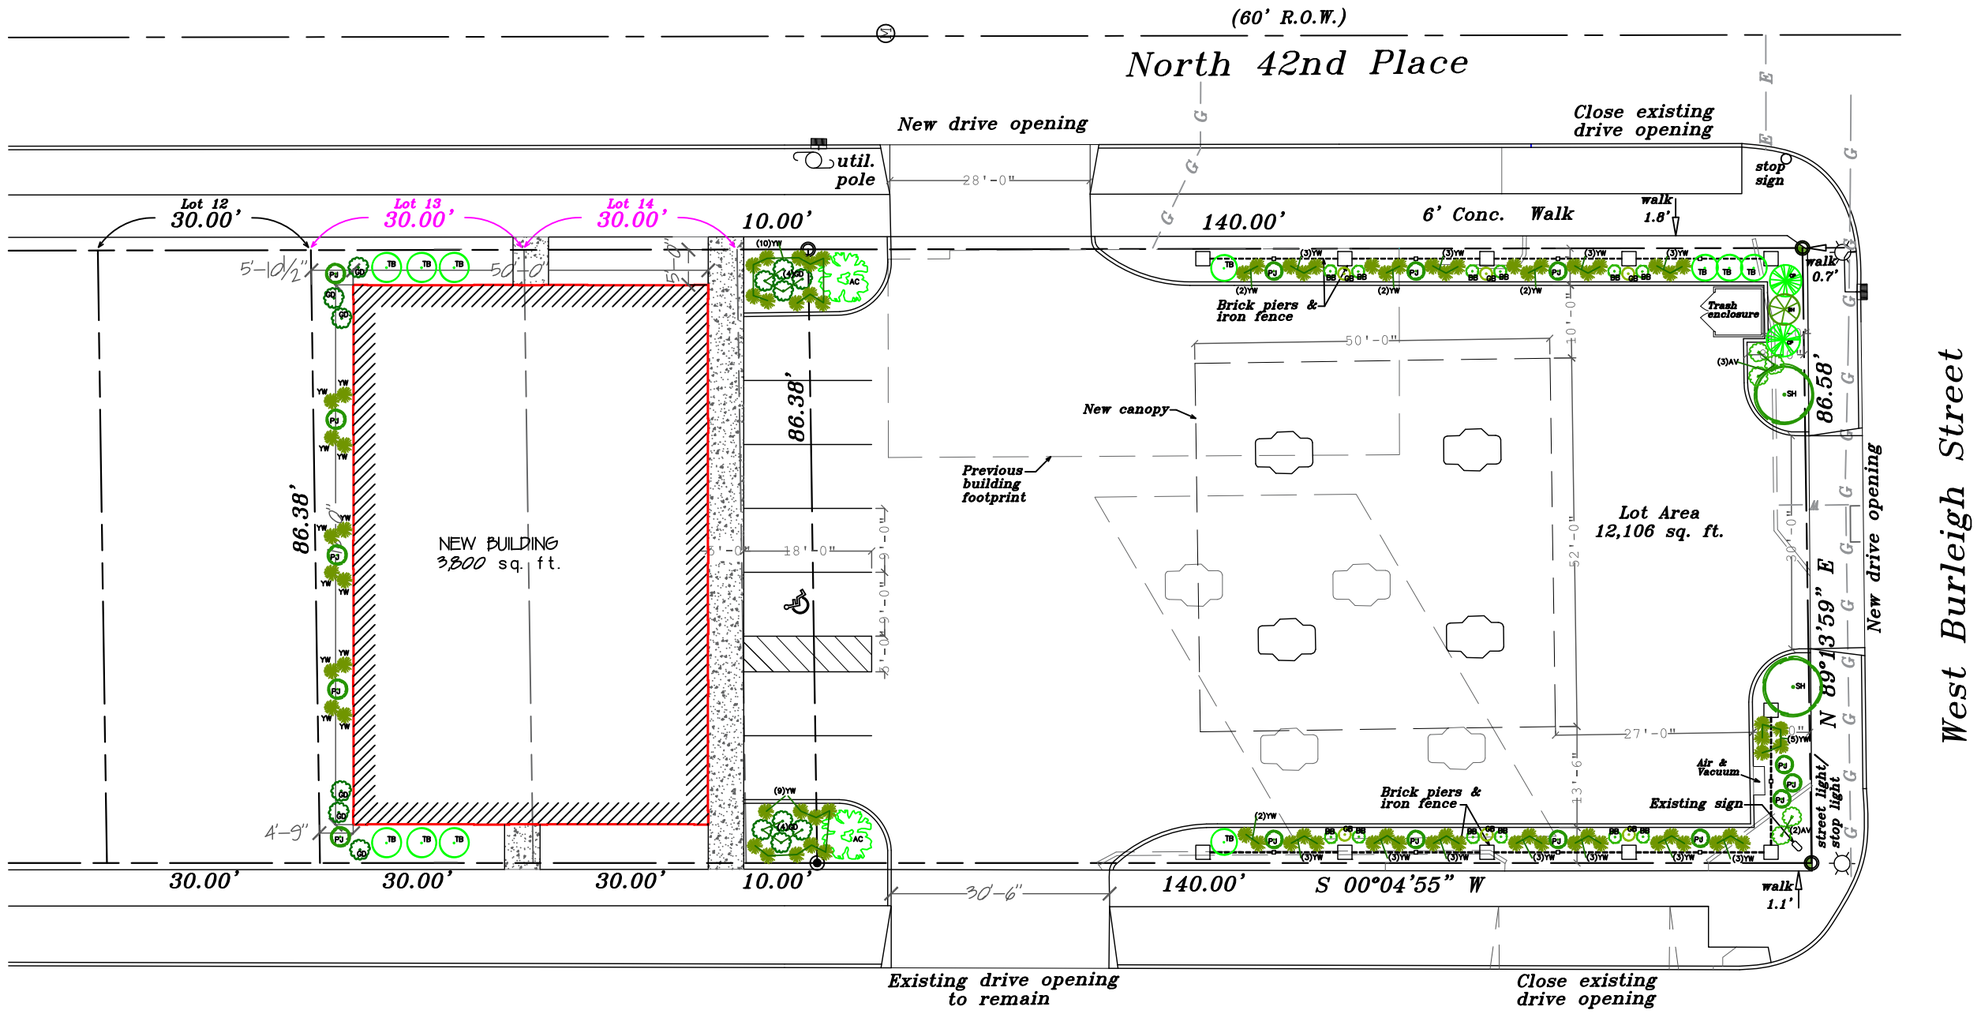

LANDSCAPE SCHEDULE

QUAN.	SYMBOL	COMMON NAME	BOTANICAL NAME	SIZE
DECIDUOUS TREES				
2	SH	Skyline Honeylocust	Gleditsia Triacanthos 'Skyline'	2½" caliper
11	TB	Tallhedge Buckthorn	Rhamnus Frangula "Talkole"	6' tall
2	AC	American Cranberry	Viburnum Trilobum	2½" caliper
CONIFER TREES				
2	CP	Colorado Blue Spruce	Picea Pungens Glauca	6' - 7' height
1	BH	Black Hills Spruce	Picea Glauca 'Densata'	6' - 7' height
SHRUBS				
14	GD	Gray Dogwood	Cornus Racemosa	30" - 36"
12	BB	Barberry - Rosy Glow	Berberis (Red Leaf)	24" - 30"
6	GB	Golden Barberry	Berberis Thunbergri "Aurea"	24" - 30"
5	AV	Arrowwood Viburnun	Viburnun Dentatum	30" - 36"
79	YW	Yew	Taxus Hicksi	24" - 30"
15	PJ	Pfitzer Juniper	Juniperus Chinensis Pfitziana	30" - 36"
LANDSCAPE BEDS				
		Bark or wood chips		

20 0 10 20 40

(IN FEET)
1" = 10'-0"

North Sherman Boulevard
(120' R.O.W.)

N E S W

SITE PLAN

1" = 10'-0"

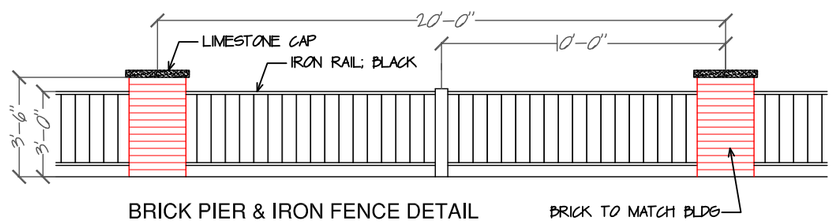

BRICK PIER & IRON FENCE DETAIL

copyright-stack design group-2017

STACK DESIGN GROUP
ARCHITECTURE
413 North Second Street
Milwaukee, WI 53203-3111
414-224-8077 Fax: 414-224-8034

REPLACEMENT/NEW CONSTRUCTION
GAS STATION/CONVENIENCE STORE
3114 N. Sherman Blvd
Milwaukee, Wisconsin

04-10-17

SITE PLAN

S-1