Exhibit A

N.W. 1/4 SEC. 19, T.7N., R.22E. 350

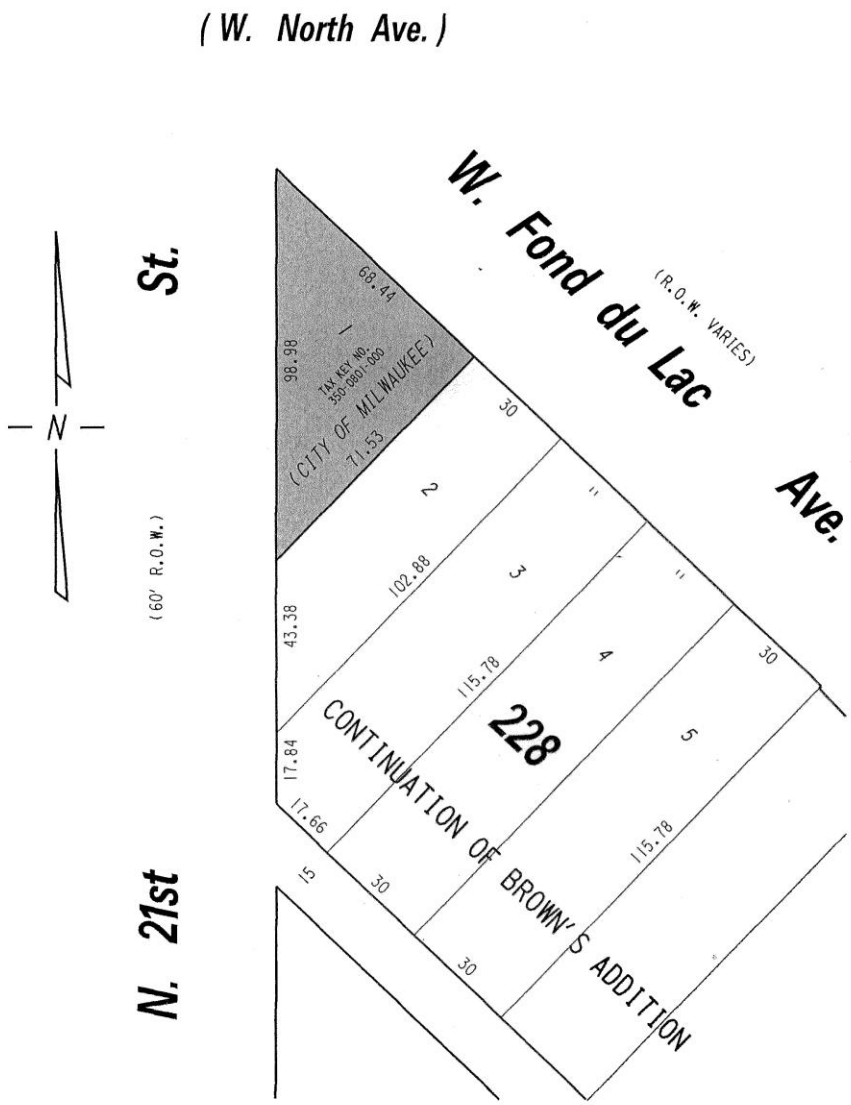

CITY PROPERTY TO BE DEDICATED AS PUBLIC RIGHT-OF-WAY FOR A PEDESTRIAN PLAZA

FILE NO.

INFRASTRUCTURE SERVICES DIVISION

MILWAUKEE, WISCONSIN

ASSIGNED TO: W.E. FUCHS
DRAWN BY: W.E.F.
PROJECT/GRANT NO.: ST04084700
APPROVED BY:

CH'K'D. BY: W.E. FUCHS
DATE: MAY 12, 2010
SCALE: 1" = 30'

Marcia Connell
CENTRAL DRAFTING & RECORDS MANAGER

CITY ENGINEER

w:\eng\row\opening\fond_21.dgn