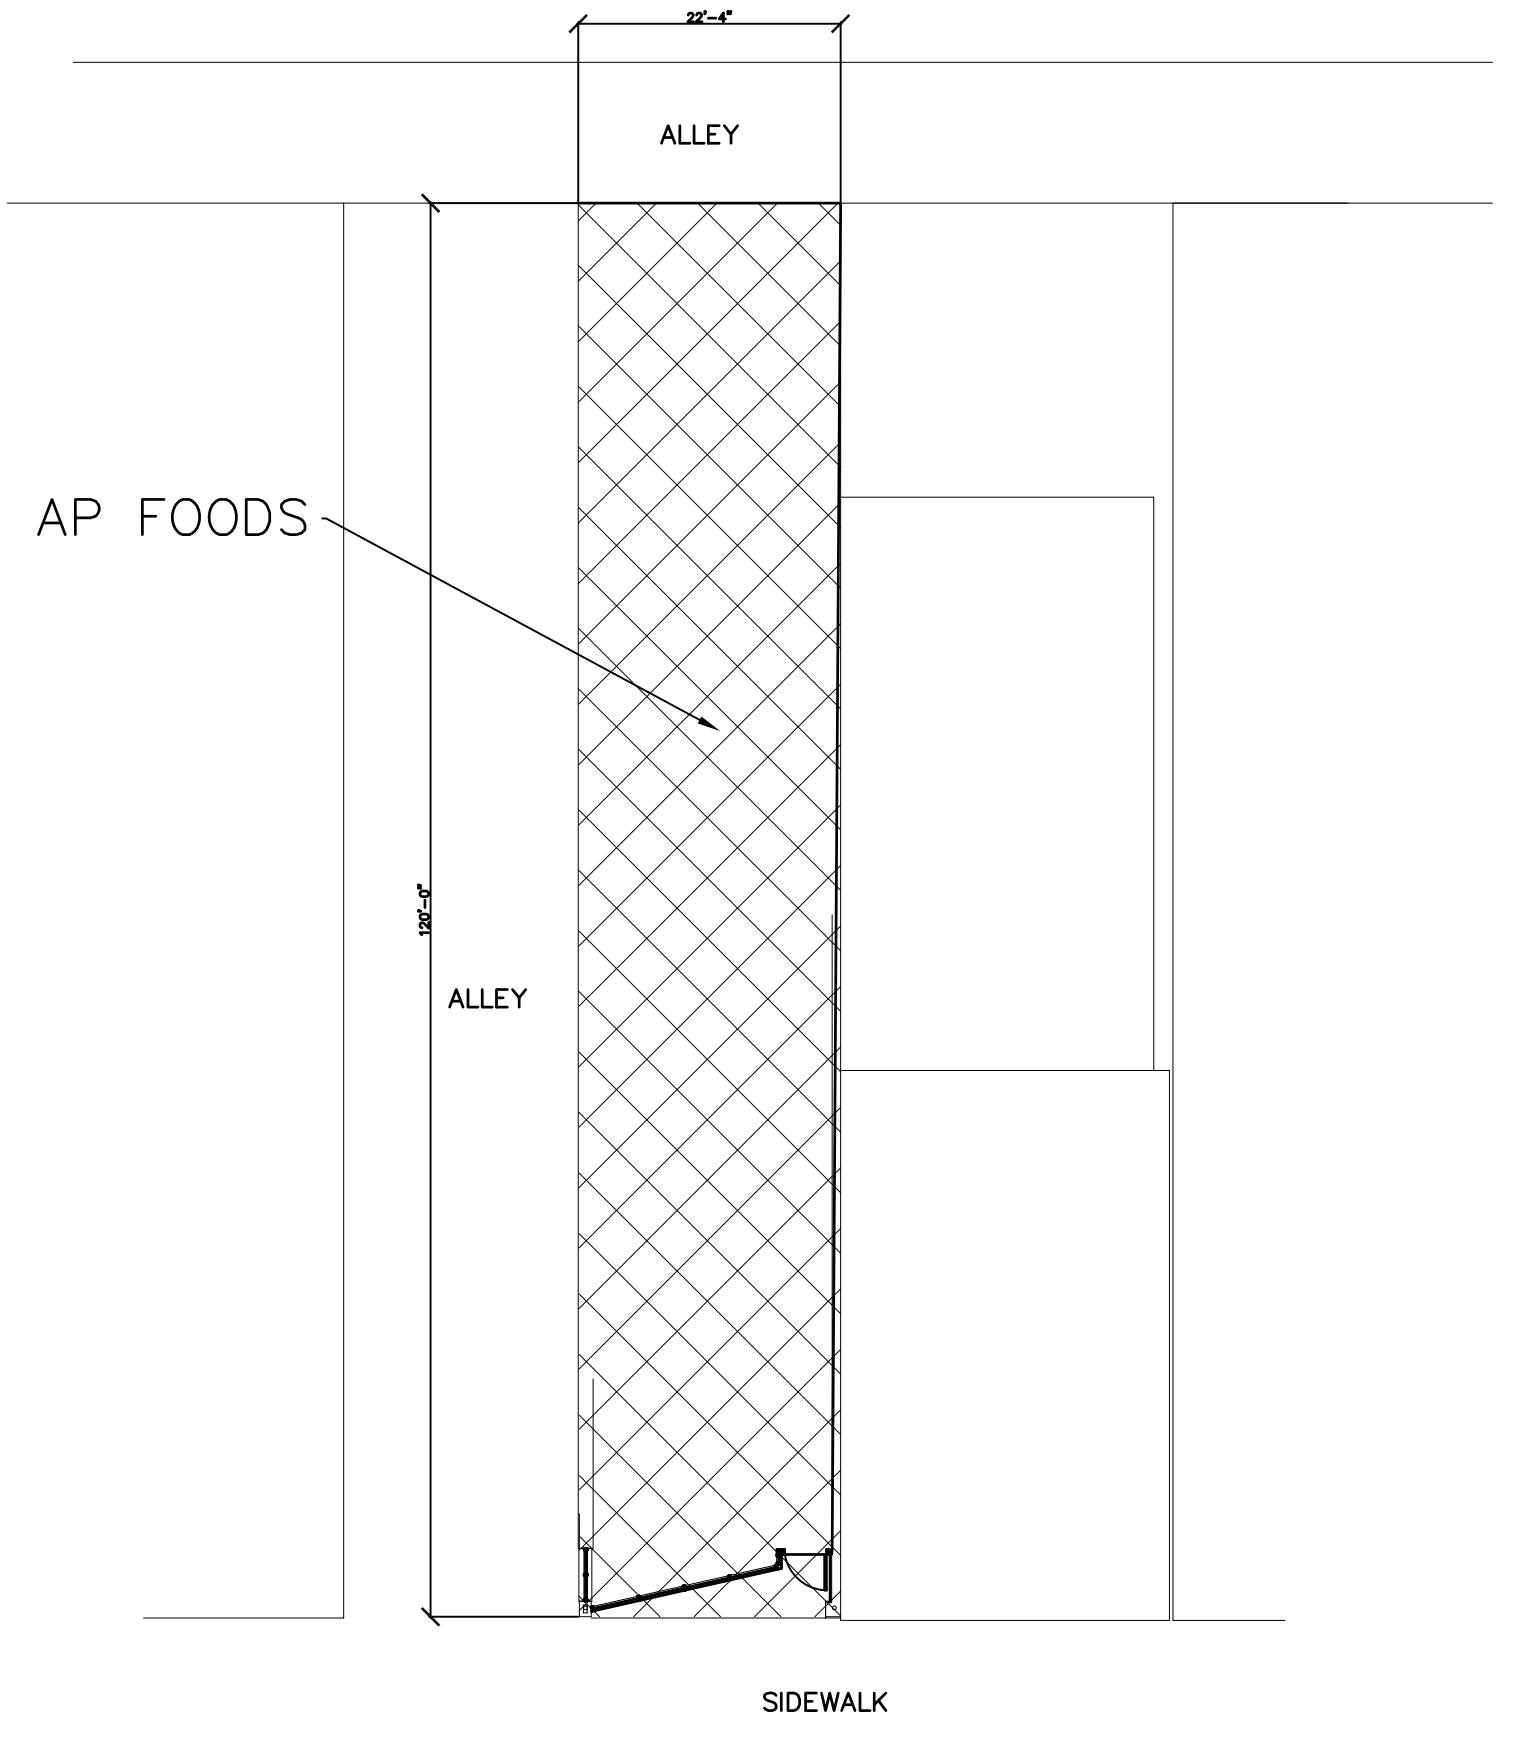

SITE PLAN

1/8"=1'-0"

NORTH

NO.	DATE	REVISIONS	BY

Architects & Engineers
5565 S. 25th Street
Milwaukee, Wisconsin 53221
Cell:(414) 897-4723
tycj9900@gmail.com
vision

SITE PLAN

AP FOODS FACADE RESTORATION

1023 W. Historic Mitchell Street
Milwaukee, Wisconsin

DATE
1-25-2022

ISSUED FOR

C100