CITY OF MILWAUKEE

DPW – Infrastructure Services Division – Transportation Operations

Regarding the recommendation for installation of stop control
on South 65th Street at West Dixon Street.

= EXISTING STOP

= NEW STOP

= EXISTING YIELD

= SIGNAL

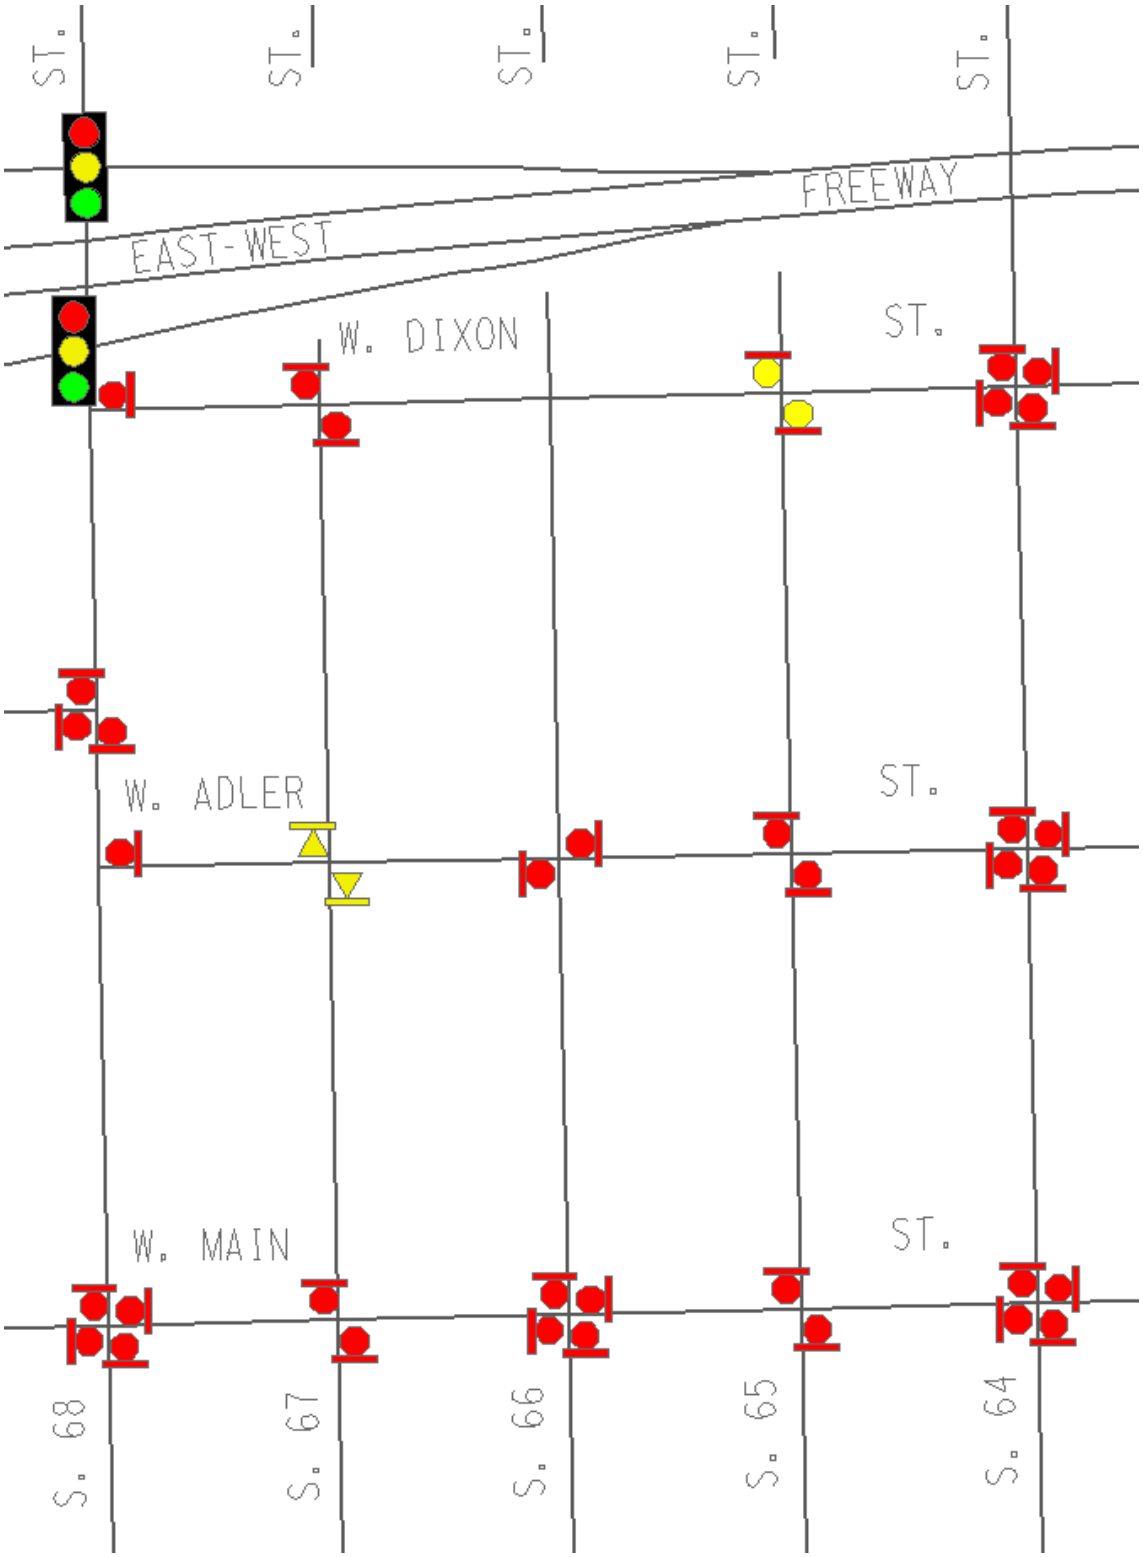

Exhibit A