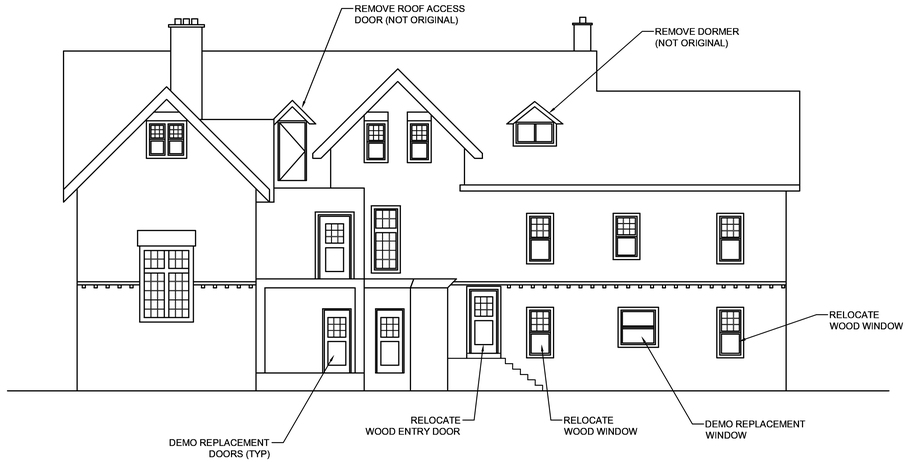

EXISTING WEST ELEVATION

1/8" = 1'-0"

EXISTING SOUTH 'COURTYARD' ELEVATION

1/8" = 1'-0"

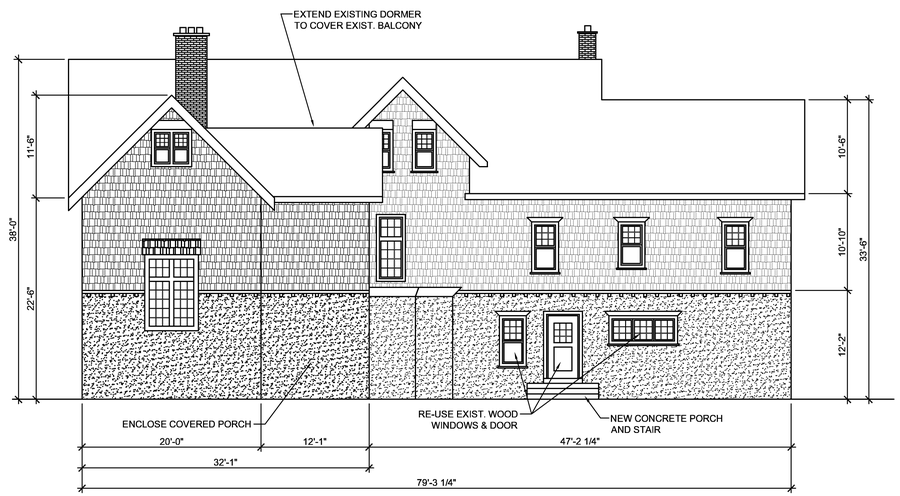

PROPOSED WEST ELEVATION

1/8" = 1'-0"

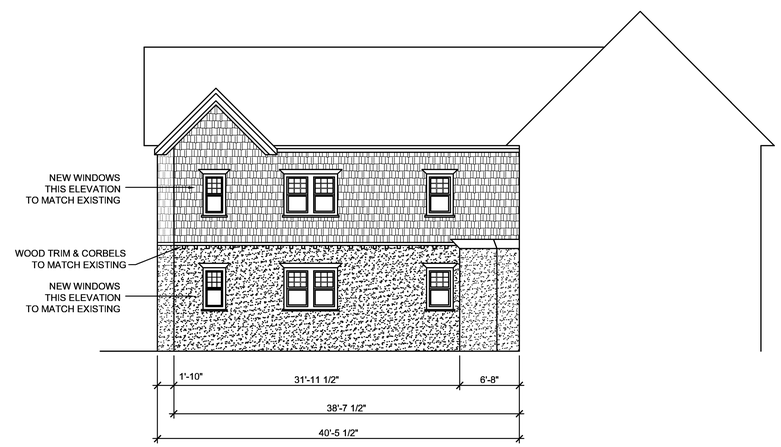

PROPOSED SOUTH 'COURTYARD' ELEVATION

1/8" = 1'-0"

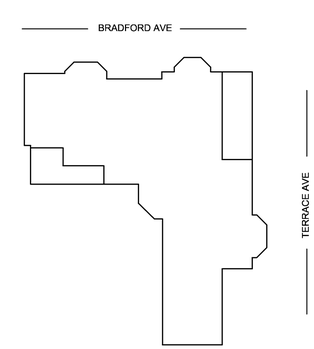

KEY PLAN

TWO RPM, LLC

PROPERTY REHABILITATION

2457 N. TERRACE AVE.

MILWAUKEE, WI 53211

REV.	DATE:	DESCRIPTION

DATE: 03-19-2018

BY: KMR CHK: JRG

SCALE: AS INDICATED

BUILDING ELEVATIONS

DRAWING NO:

A102