S.W. 1/4 SEC. 20, T.7N., R.22E. 362

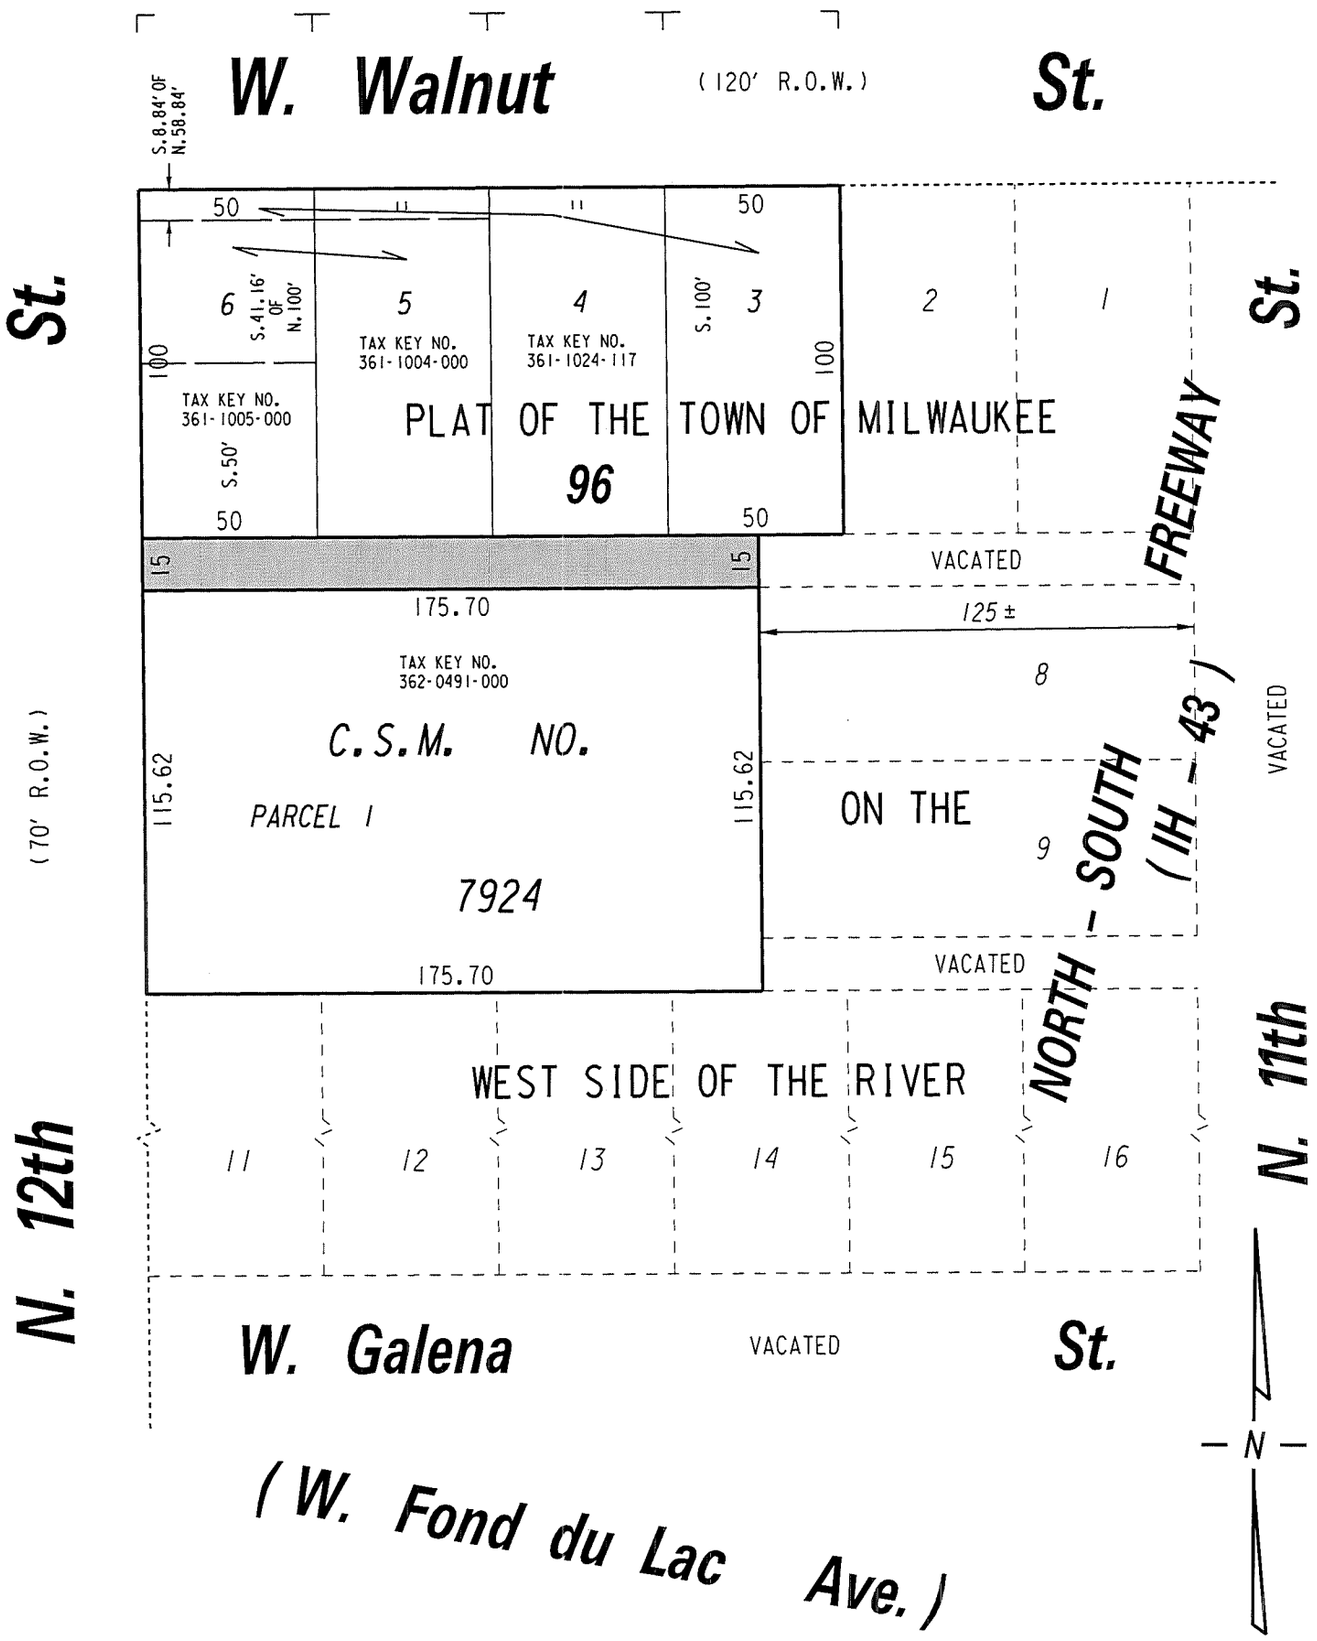

PUBLIC ALLEY PROPOSED TO BE VACATED

REVISED: FEBRUARY 5, 2016
COMMON COUNCIL FILE NUMBER REVISED

EXHIBIT "A"
FILE NO. 151446
INFRASTRUCTURE SERVICES DIVISION
MILWAUKEE, WISCONSIN

ASSIGNED TO: W. FUCHS
CH'K'D. BY: W. FUCHS
DRAWN BY: W.F.
DATE: JAN. 26, 2016
PROJECT/GRANT NO.: WK5233738I
SCALE: 1" = 50'
APPROVED BY:

CENTRAL DRAFTING & RECORDS MANAGER
CITY ENGINEER

w:\eng\row\vacation\7381\7381 map.dgn