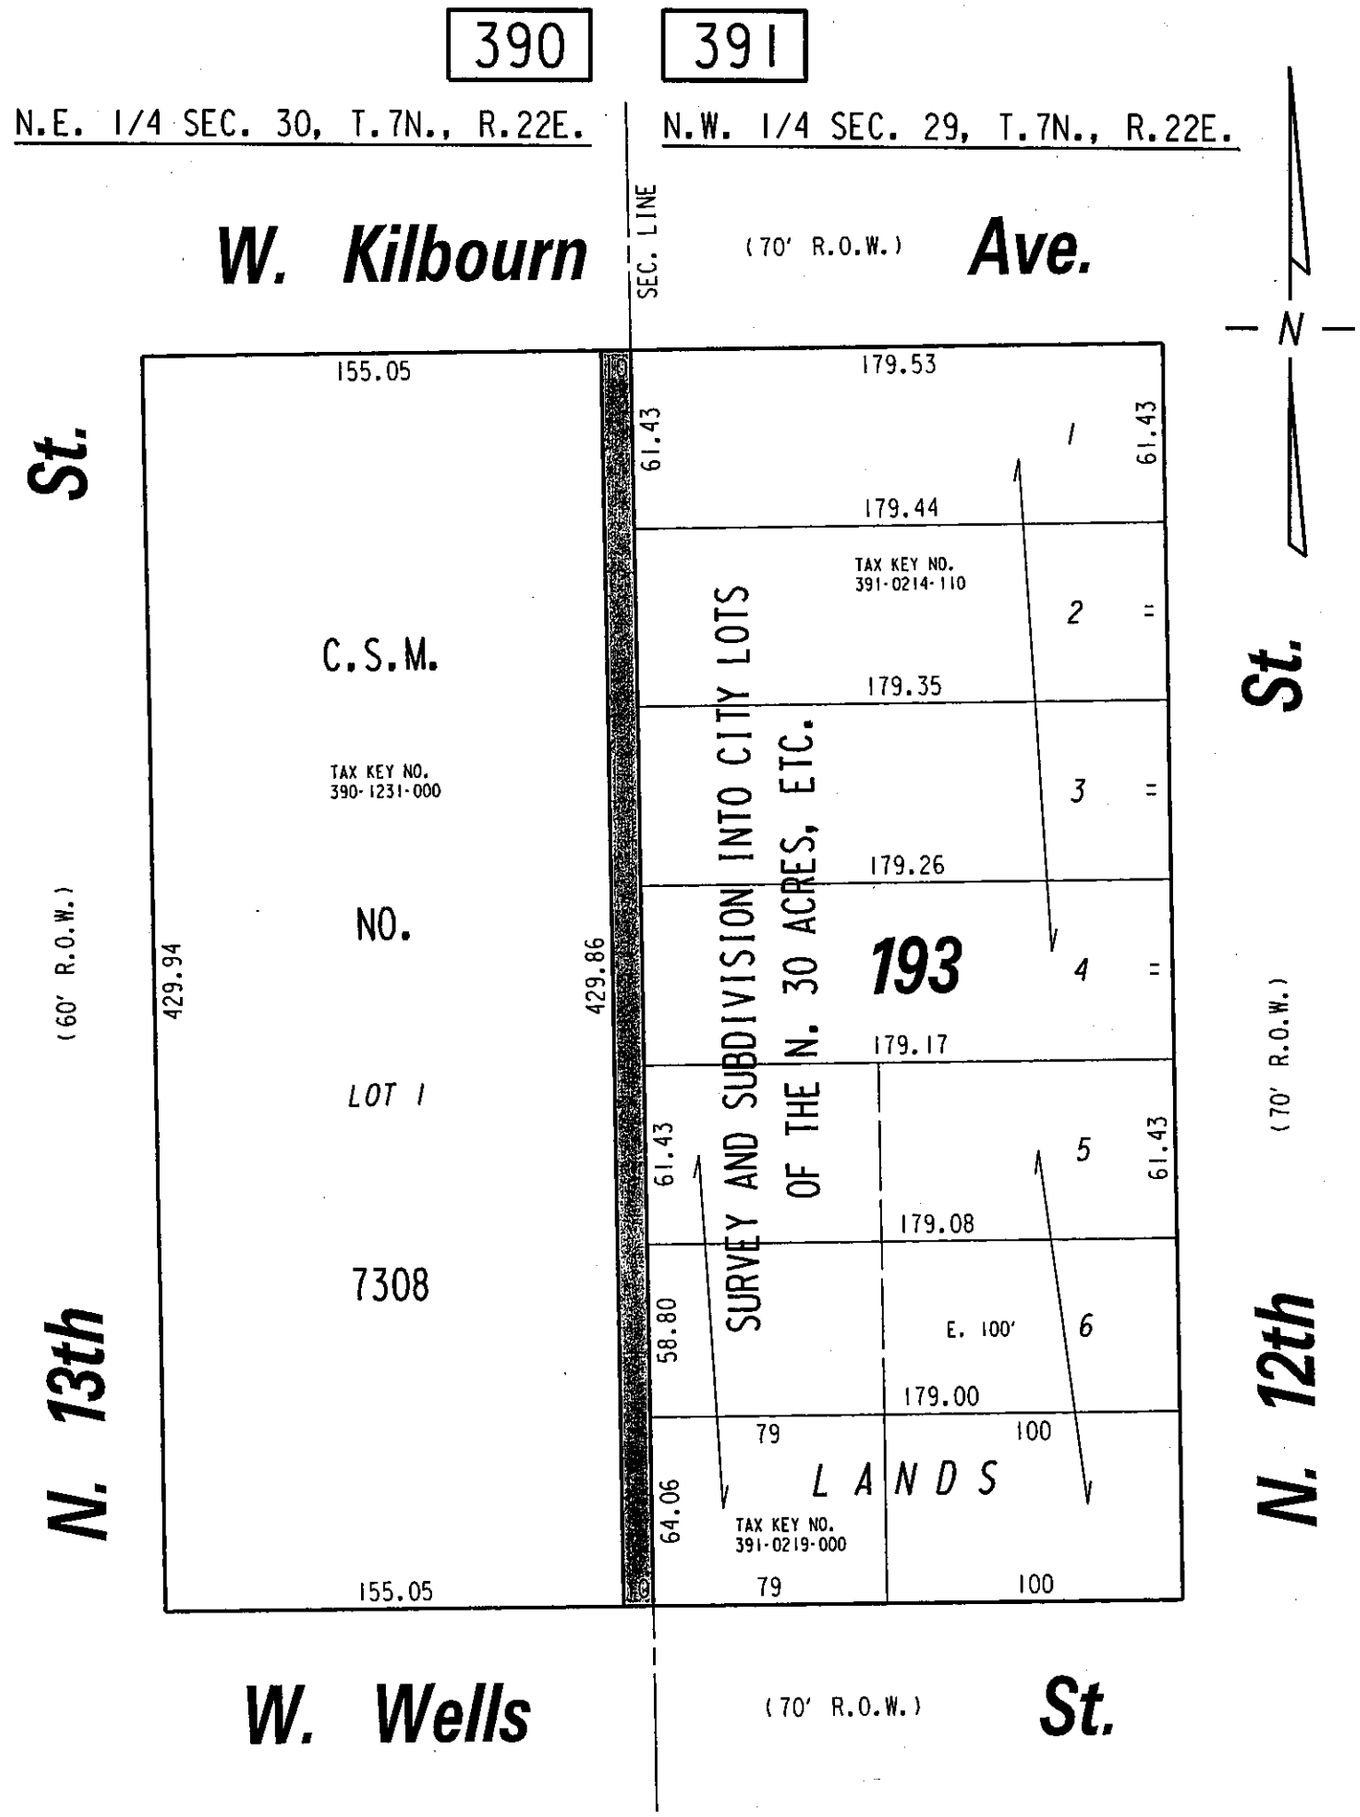

PUBLIC ALLEY PROPOSED TO BE VACATED

EXHIBIT "A"
FILE NO. 101107
INFRASTRUCTURE SERVICES DIVISION
MILWAUKEE, WISCONSIN

ASSIGNED TO: W.E. FUCHS
CH'K'D. BY: W.E. FUCHS
DRAWN BY: W.E.F.
DATE: FEB. 28, 2011
PROJECT/GRANT NO.: WK52337296
SCALE: 1" = 60'
APPROVED BY:

Marcia Cornnell
CENTRAL DRAFTING & RECORDS MANAGER

Jeffrey Polenske 2/28/11
CITY ENGINEER

w:\eng\row\vacation\7296.dgn