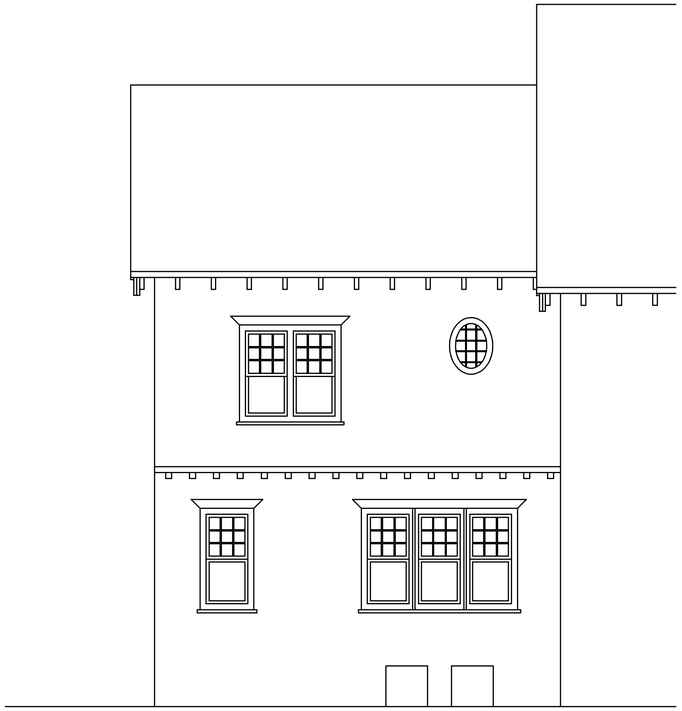

EXISTING EAST ELEVATION
1/4" = 1'-0"

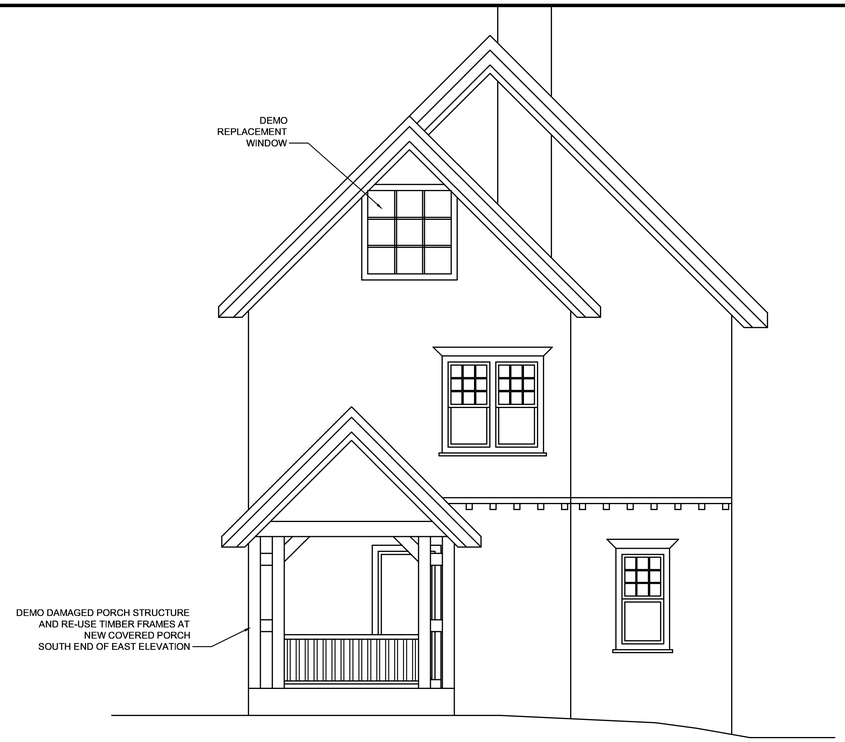

EXISTING SOUTH ELEVATION
1/4" = 1'-0"

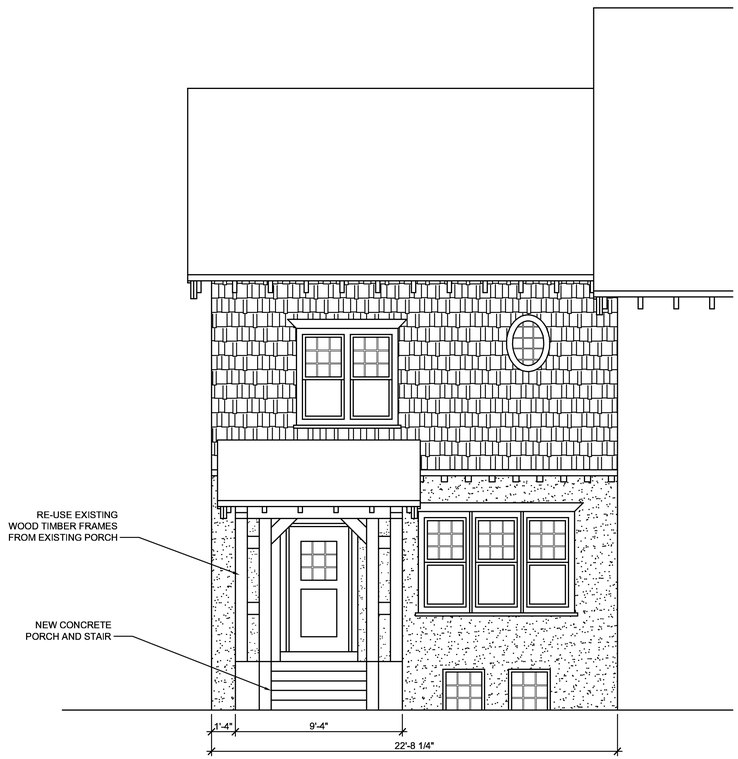

PROPOSED EAST ELEVATION
1/4" = 1'-0"

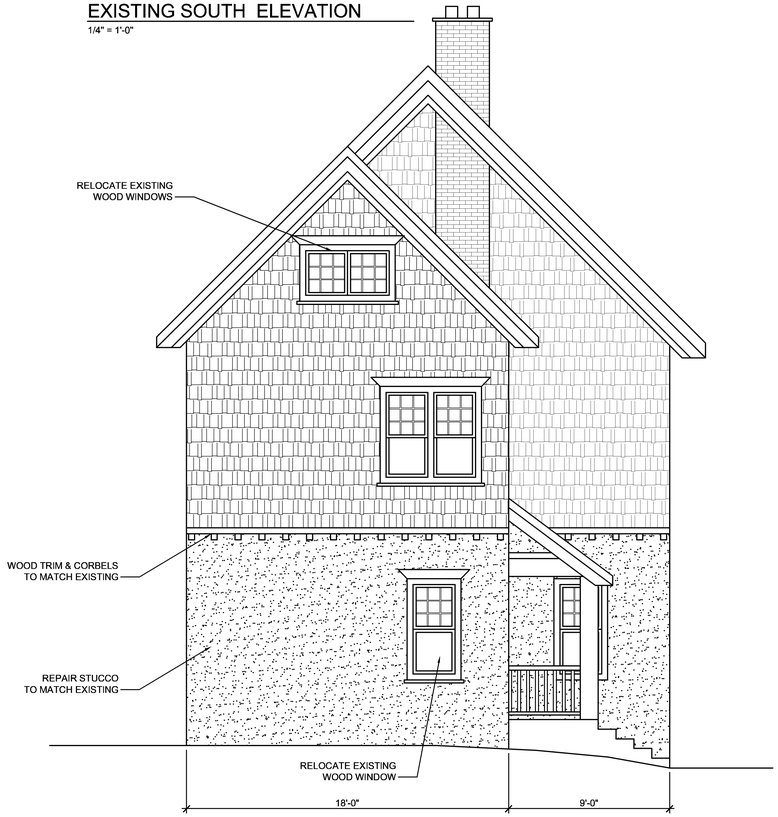

PROPOSED SOUTH ELEVATION
1/4" = 1'-0"

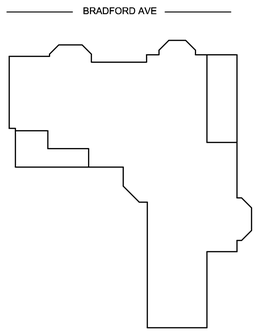

KEY PLAN

PLAN
NORTH

TWO RPM, LLC
PROPERTY REHABILITATION
2457 N. TERRACE AVE.
MILWAUKEE, WI 53211

REV.	DATE:	DESCRIPTION

DATE: 02-06-2018
BY: KMR CHK: JRG
SCALE: AS INDICATED
BUILDING ELEVATIONS

DRAWING NO:
A103