SITE TABULATIONS

Gross Land Area	**304,932 S.F. (7.00 A.C.)**
Dedicated R.O.W. Area	**46,416 S.F. (1.07 A.C.)**
Site Area	**258,517 S.F. (5.93 A.C.)**
Land covered by principal buildings	**19,775 S.F.**
Land covered by parking lots, drive isles and driveways	**176,719 S.F.**
Land covered by open space	**62,023 S.F.**

METRO AUTO PARK

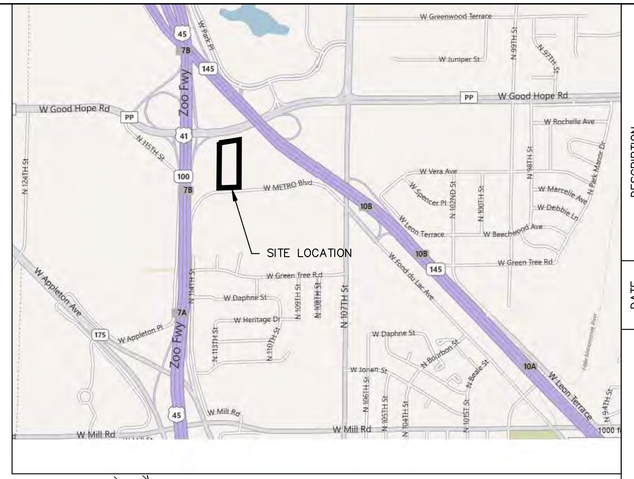

VICINITY MAP

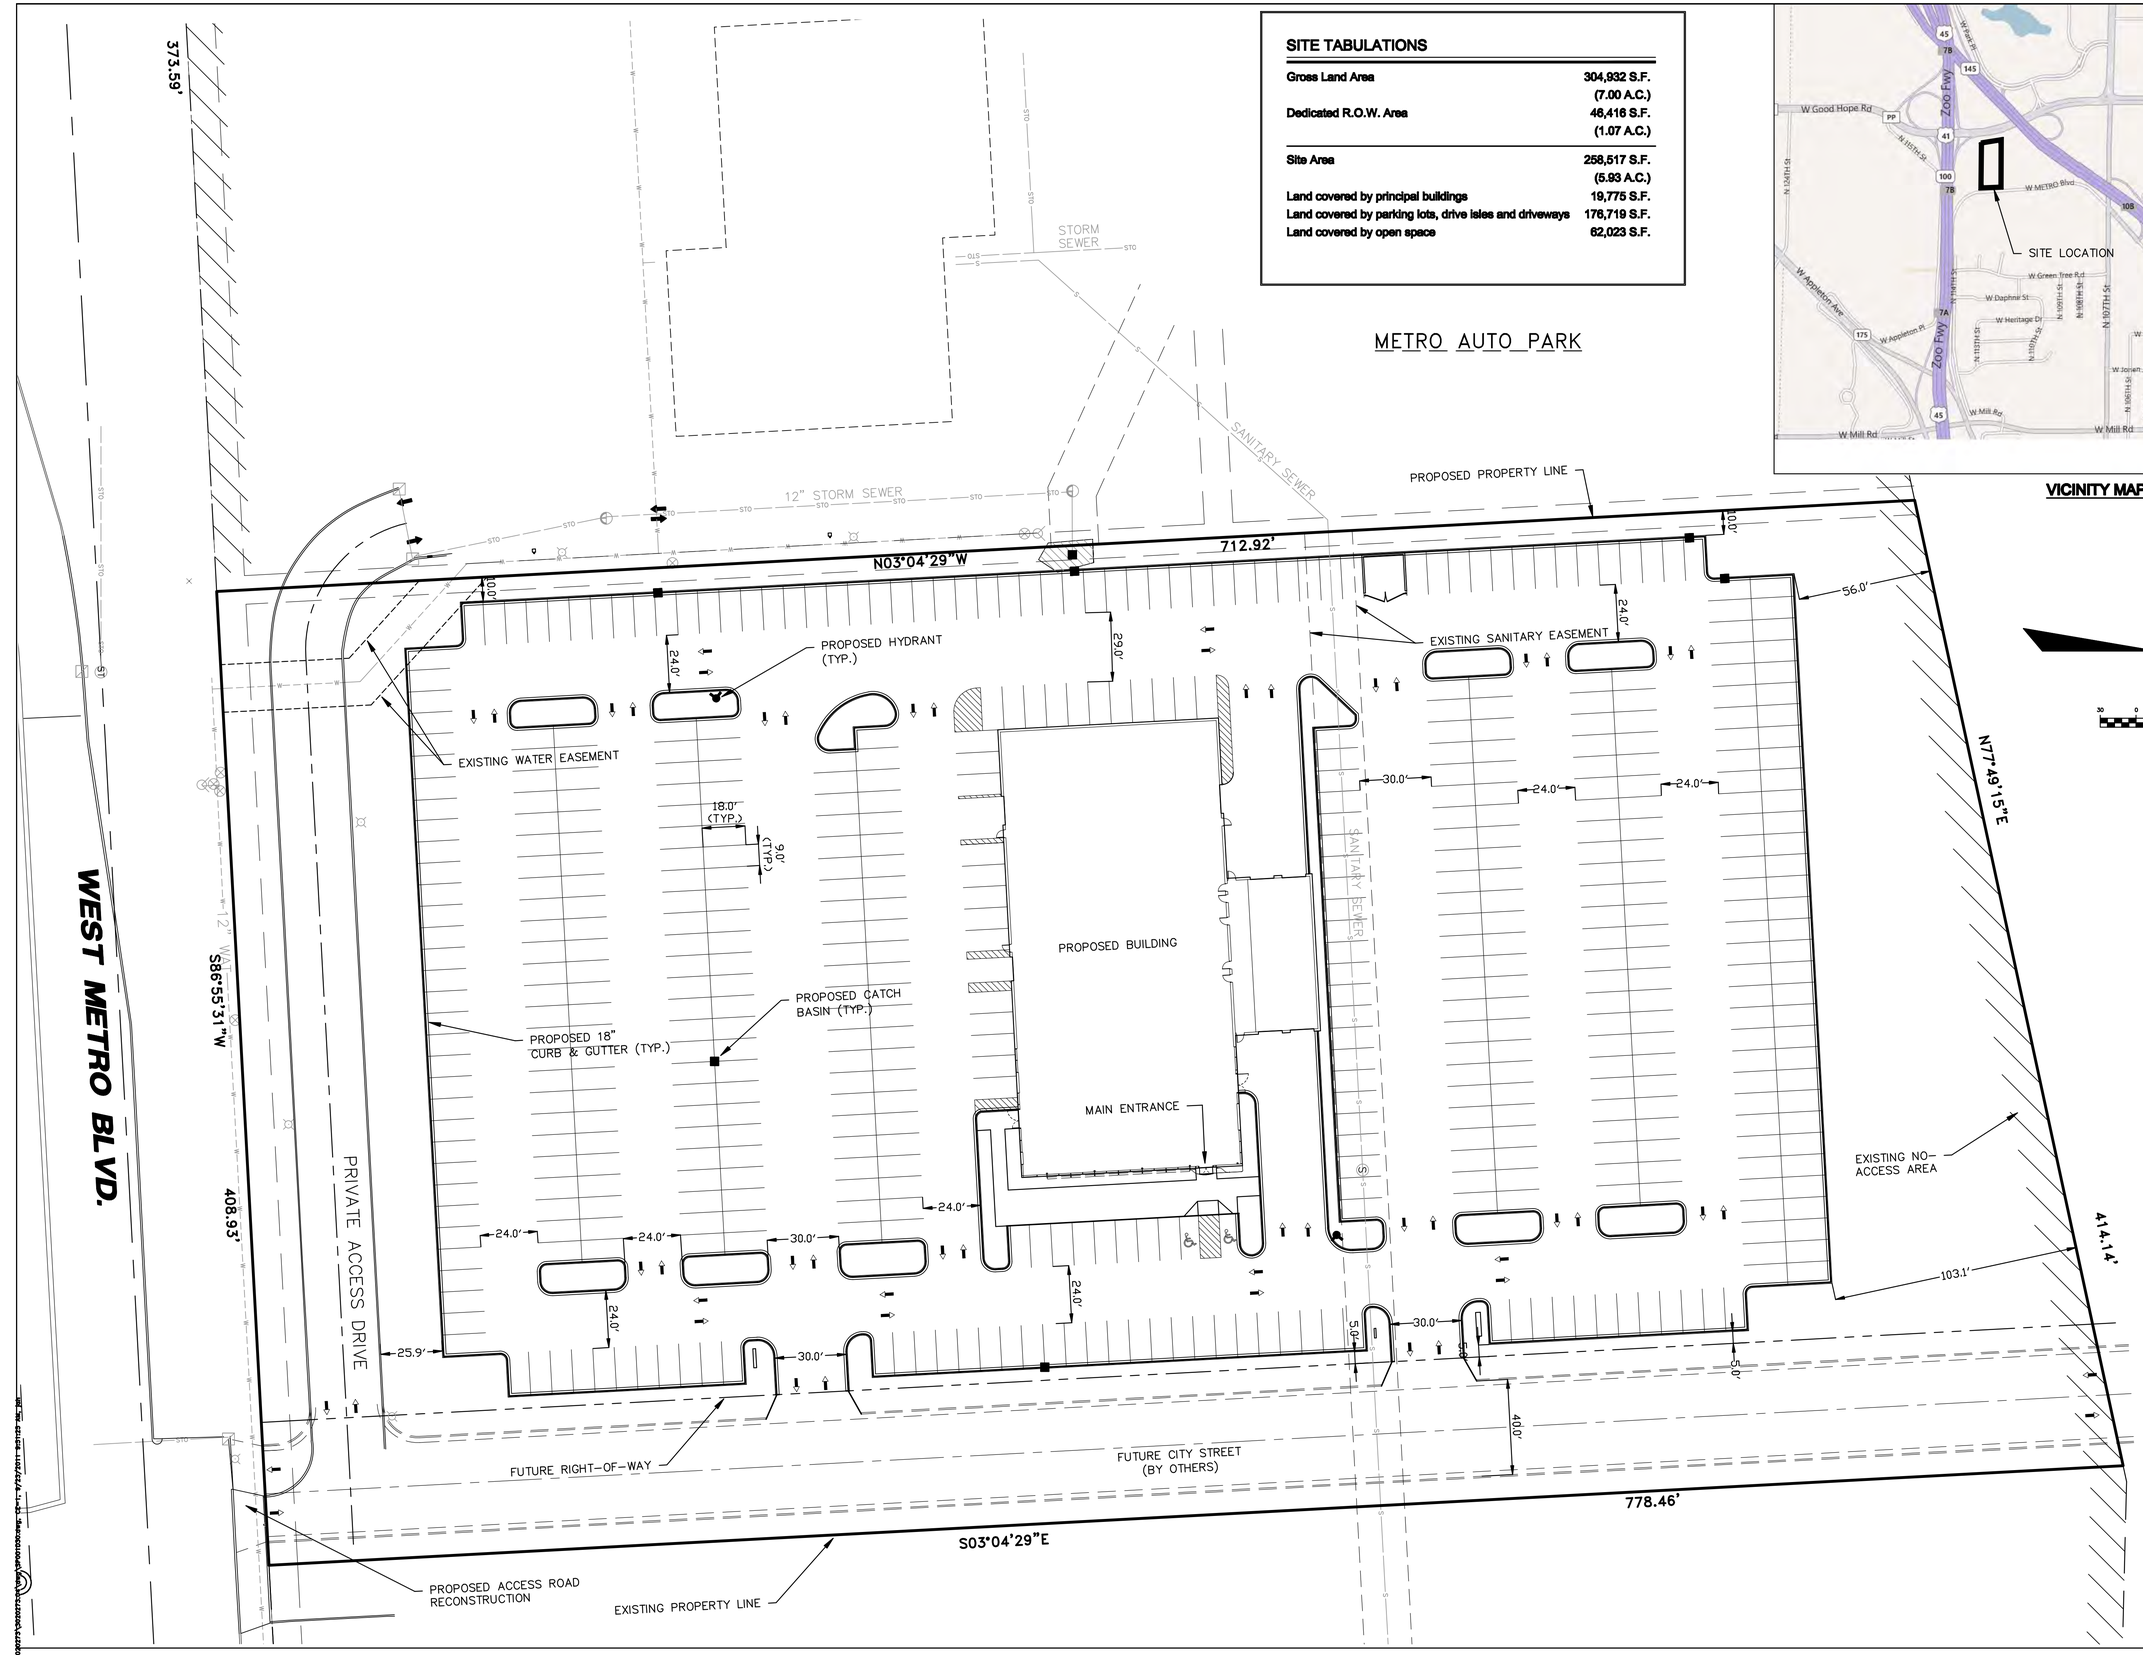

N

GRAPHIC SCALE
30 0 15 30 60 120
(IN FEET)
1 inch = 30 ft.

DESCRIPTION	DATE

R.A. Smith National
Beyond Surveying and Engineering
16745 W. Bluemound Road, Brookfield WI 53005-5938
262-781-1000 Fax 262-781-8466 www.rasmithnational.com

RUSS DARROW NISSAN
MILWAUKEE, WI

PRELIMINARY SITE PLAN

© COPYRIGHT 2008
R.A. Smith National, Inc.

DATE: 09-23-11
SCALE: 1' = 30"
JOB NO. 3020273.04
PROJECT MANAGER: RYAN J. LANCOUR, P.E.
DESIGNED BY: JAH
CHECKED BY: RJL

SHEET NUMBER
CE-1