S.W. 1/4 SEC. 8, T.7N., R.22E. 283

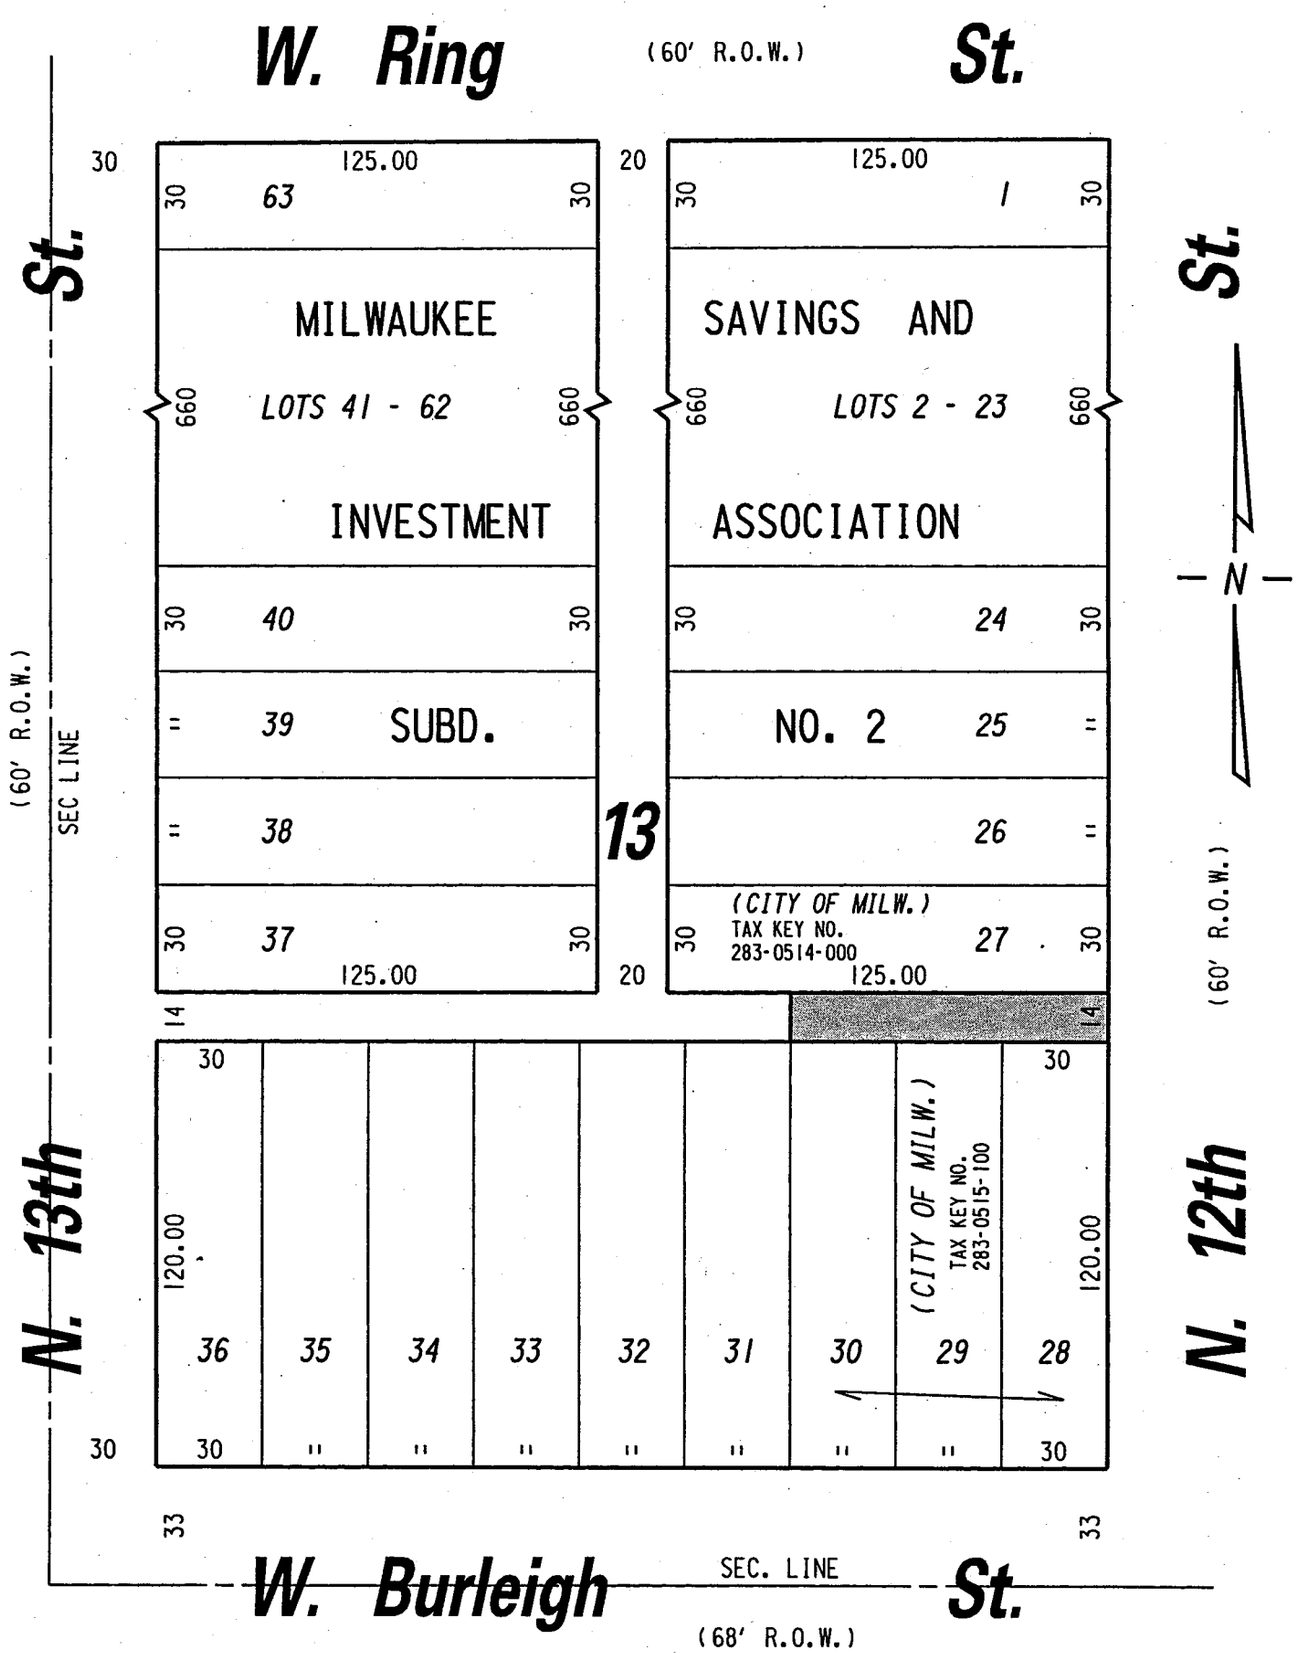

PORTION OF PUBLIC ALLEY PROPOSED TO BE VACATED

EXHIBIT "A"

FILE NO. 001647

INFRASTRUCTURE SERVICES DIVISION

MILWAUKEE, WISCONSIN

ASSIGNED TO: W.E. FUCHS
DRAWN BY: W.E.F.
PROJECT/GRANT NO.: WK52337126
APPROVED BY:

CH'K'D. BY: M.C. WILLIAMS
DATE: APRIL 11, 2001
SCALE: 1" = 50'

Marcia Lindholm
CENTRAL DRAFTING & RECORDS MANAGER

Jeffrey S. Polenske
CITY ENGINEER

w:\eng\row\vacation\7126.vac