DIMENSIONS IN INCHES
1" = 36"

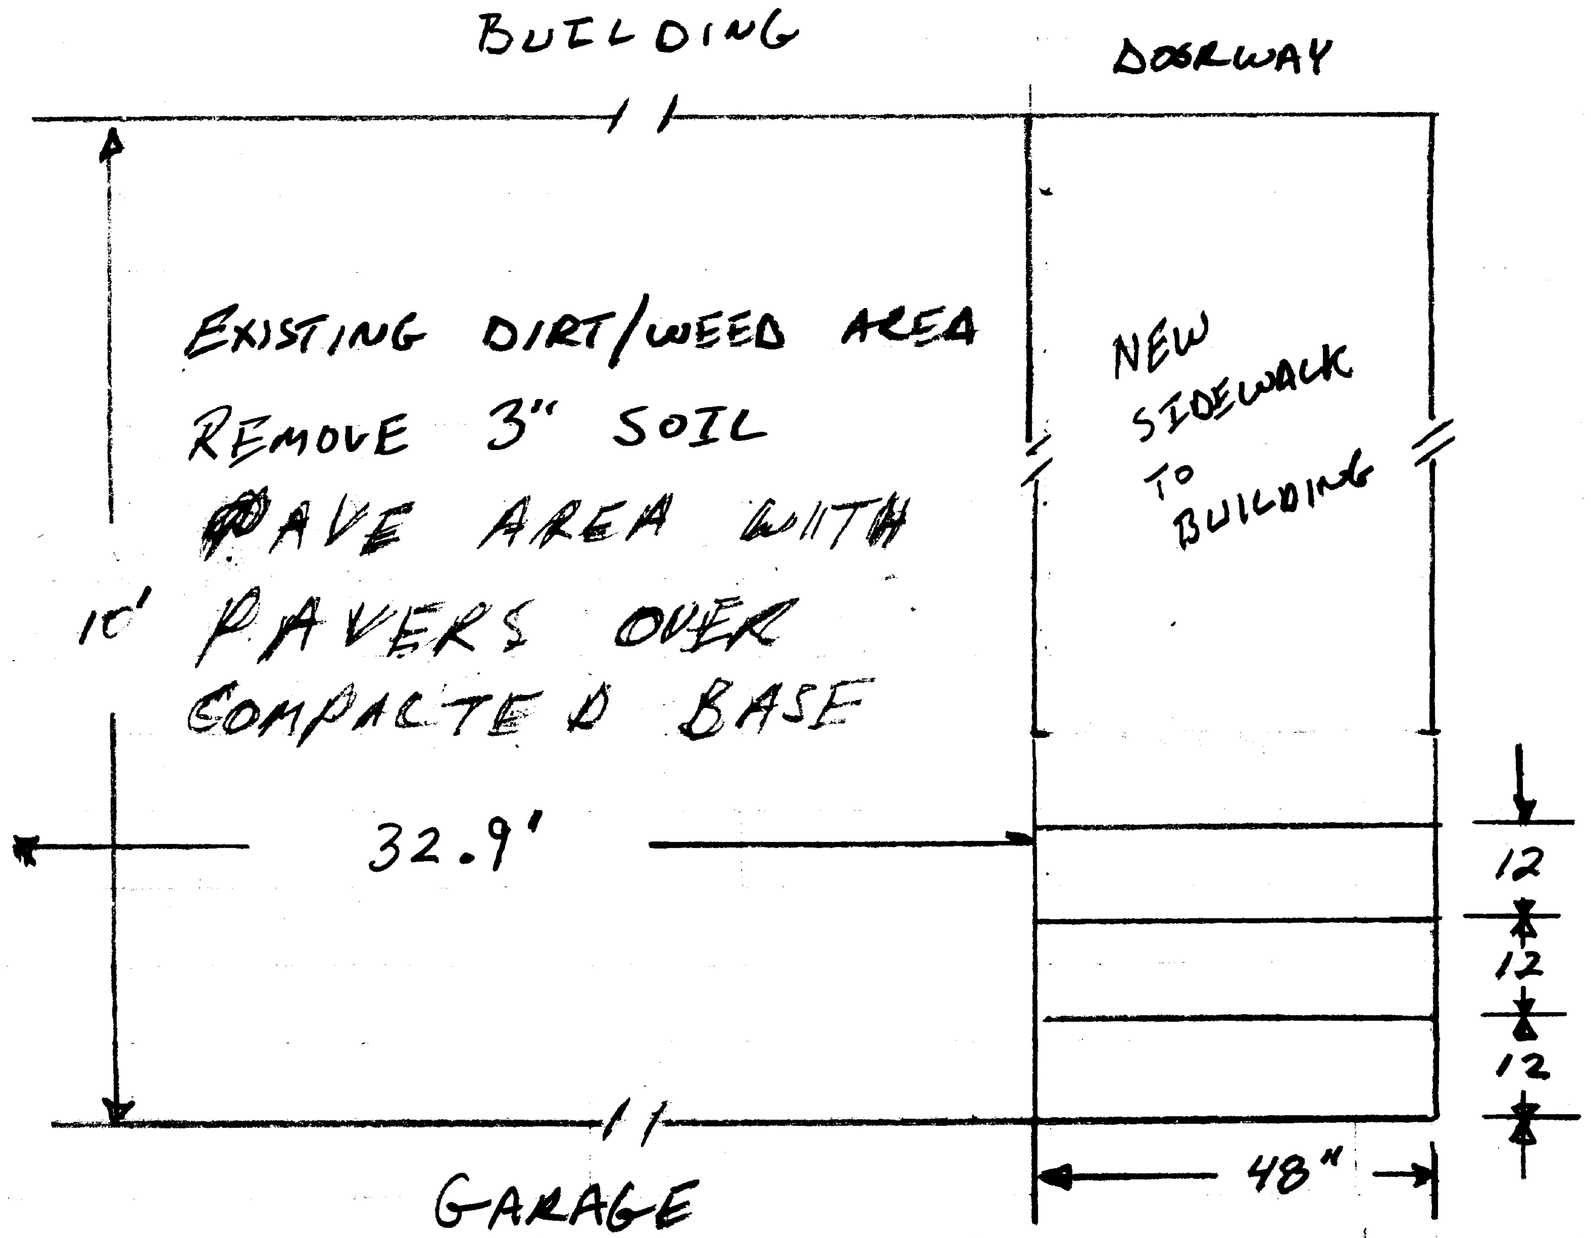

- STAIR RAILING IS POWDERED COATED ALUMINUM, BLACK
- STAIRS AND SIDEWALK ARE POURED IN PLACE CONCRETE

VIEW FROM N 34TH ST

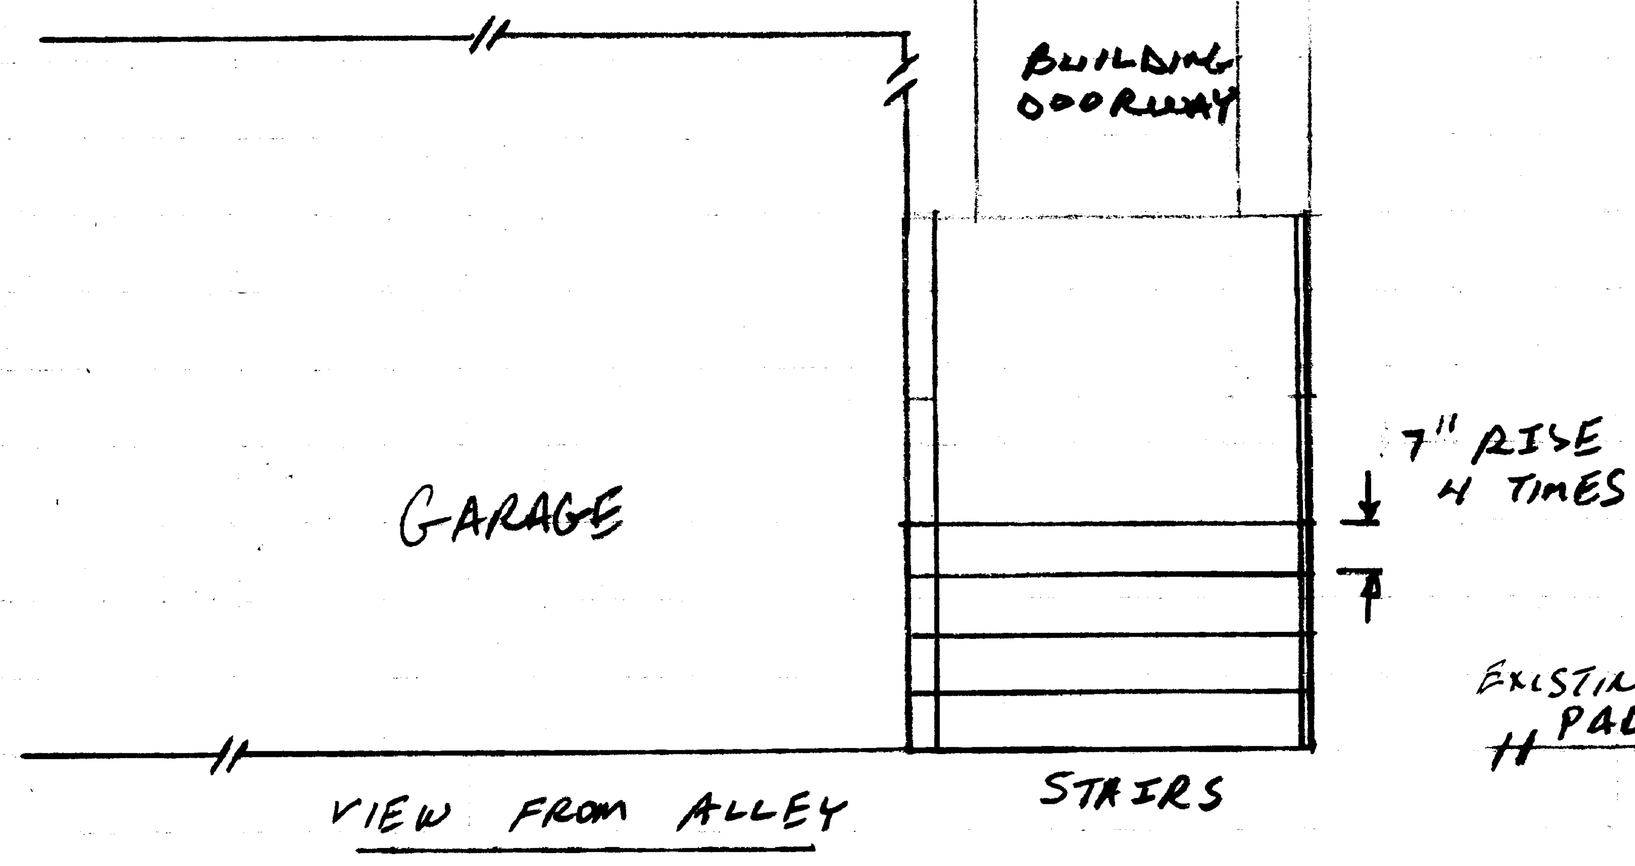

VIEW FROM ALLEY

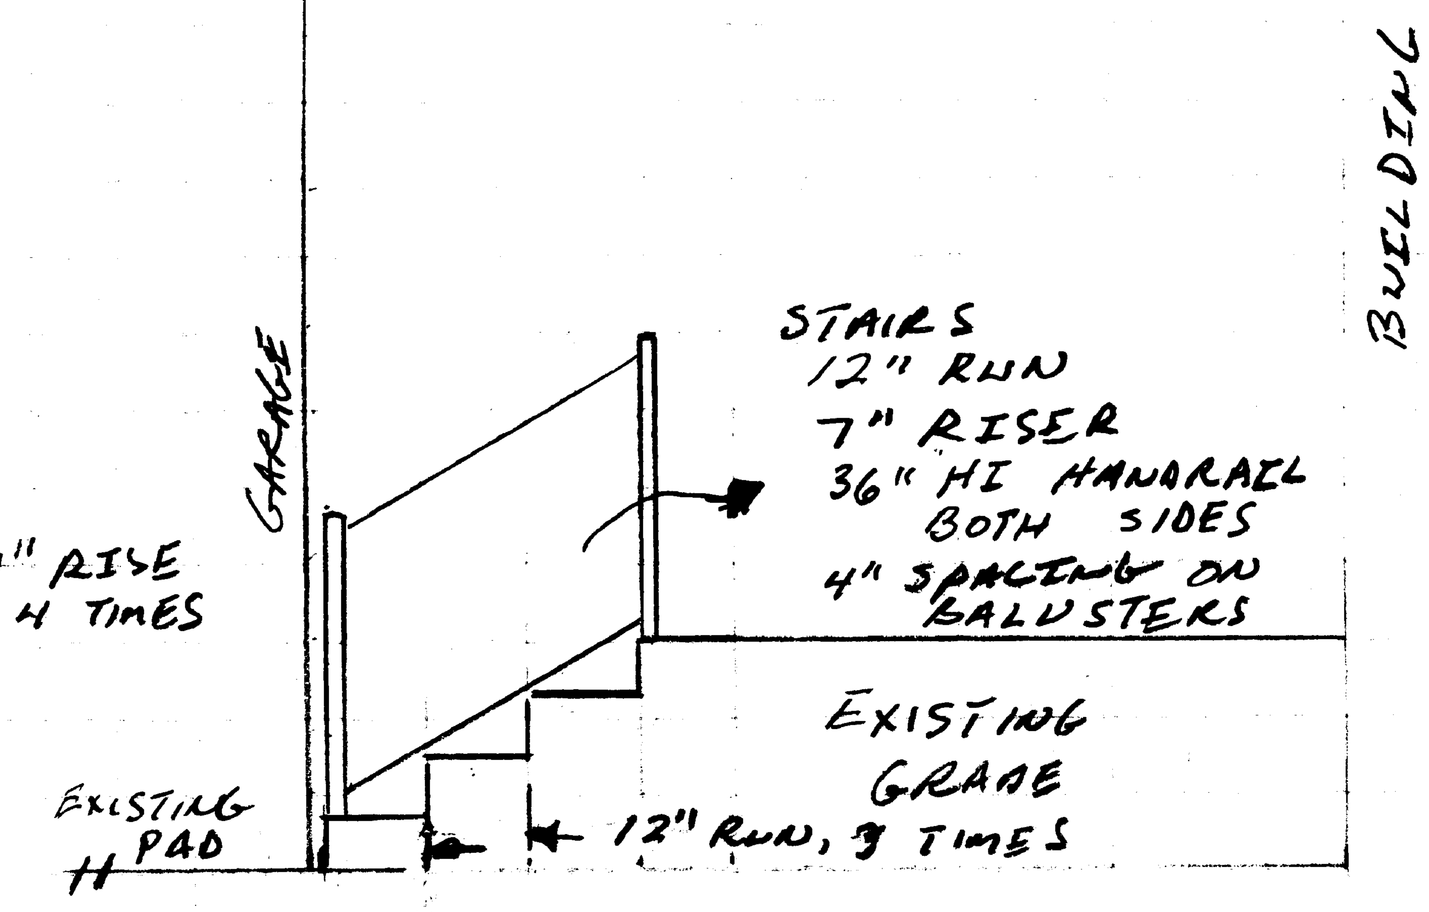

3330 W. KILBOURN AVE

BILL SCHUH 918-408-0910