S.W. 1/4 SEC. 31, T.7N., R.22E. 434

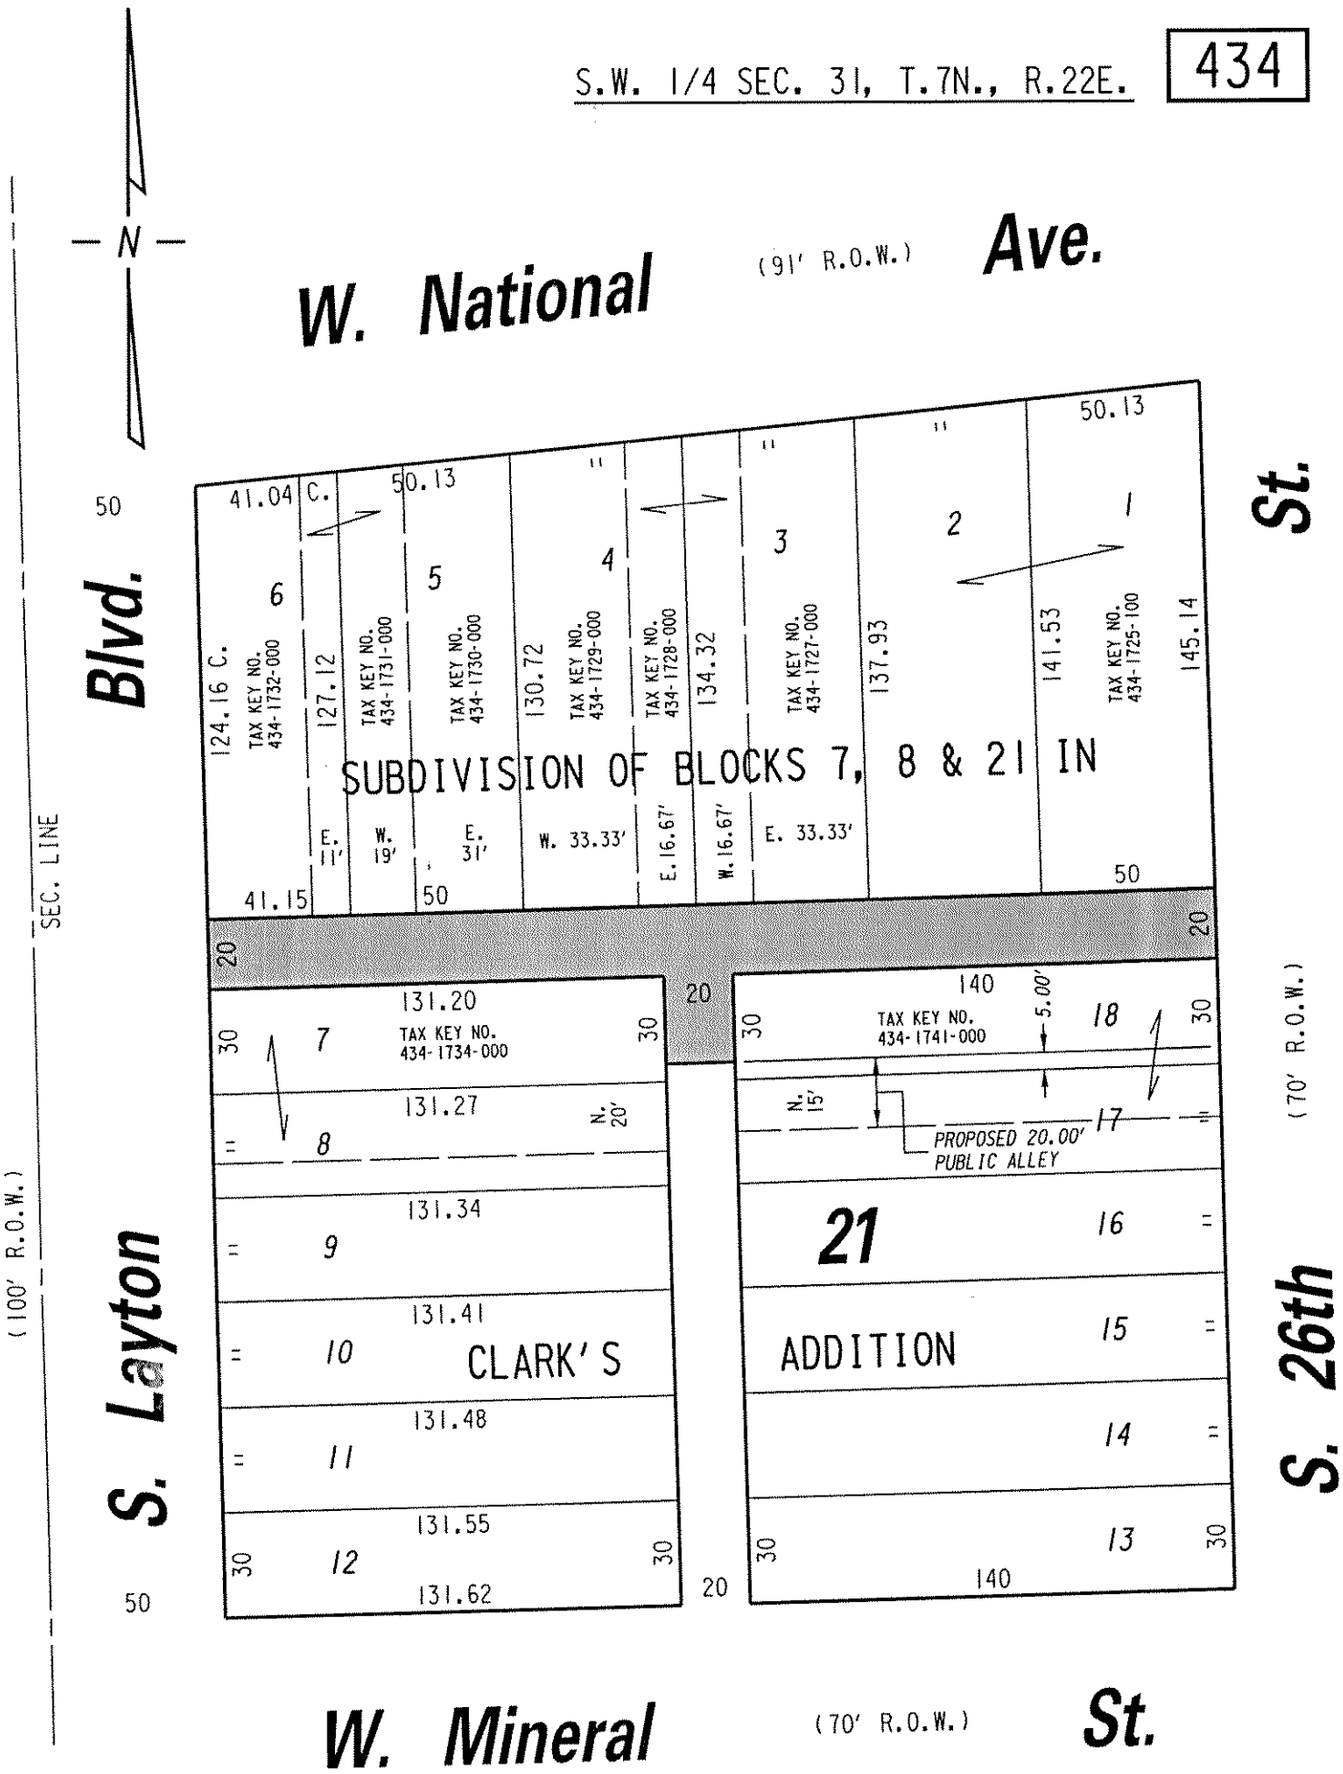

PORTIONS OF PUBLIC ALLEYS PROPOSED TO BE VACATED

EXHIBIT "A"

FILE NO. 021260

INFRASTRUCTURE SERVICES DIVISION

MILWAUKEE, WISCONSIN

ASSIGNED TO: W.E. FUCHS
CH'K'D. BY: W.E. FUCHS
DRAWN BY: W.E.F.
DATE: NOV. 1, 2004
PROJECT/GRANT NO.: WK52337171
SCALE: 1" = 50'
APPROVED BY:

Marcia Lindhorst
CENTRAL DRAFTING & RECORDS MANAGER

JAW CITY ENGINEER

w:\eng\row\vacation\7171.vac