N.W. 1/4 SEC. 30, T.7N., R.22E. 389

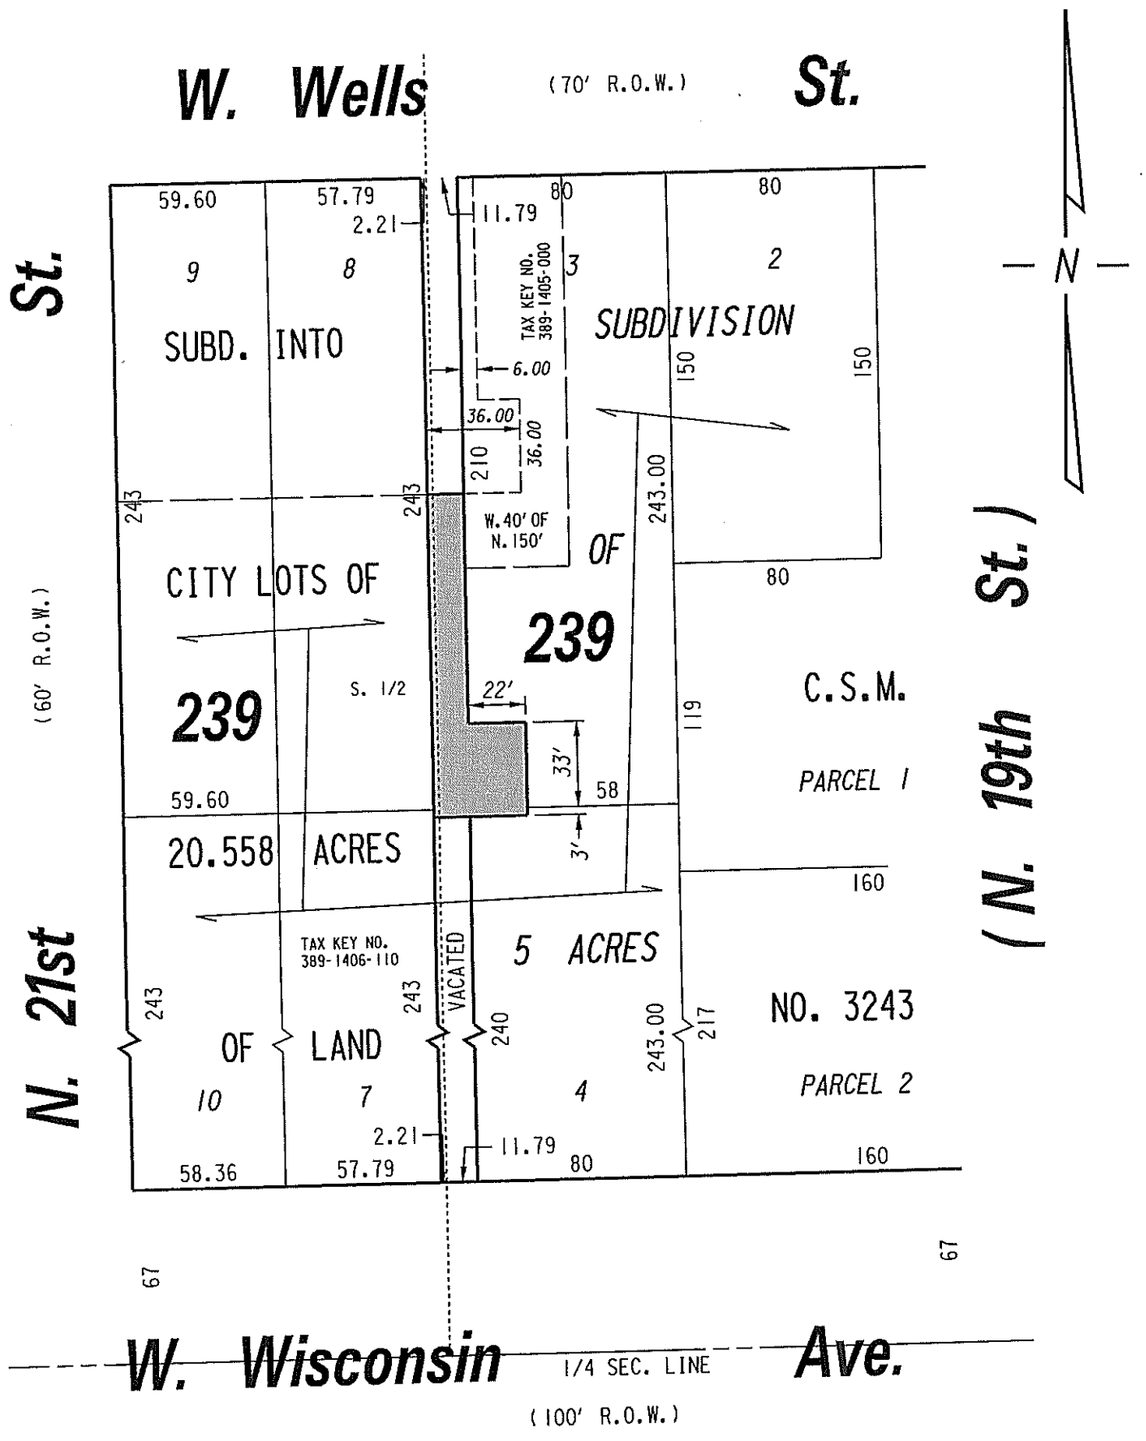

PUBLIC ALLEY PROPOSED TO BE VACATED

EXHIBIT "A"

FILE NO. 070792

INFRASTRUCTURE SERVICES DIVISION

MILWAUKEE, WISCONSIN

ASSIGNED TO: W.E. FUCHS
DRAWN BY: W.E.F.
PROJECT/GRANT NO.: WK5233725I
APPROVED BY:

CH'K'D. BY: W.E. FUCHS
DATE: NOV. 8, 2007
SCALE: 1" - 60'

Marcia Lindholm
CENTRAL DRAFTING & RECORDS MANAGER

CITY ENGINEER

w:\eng\row\vacation\7251.vac