N.W. 1/4 OF SEC. 33, T. 7 N., R. 22 E.

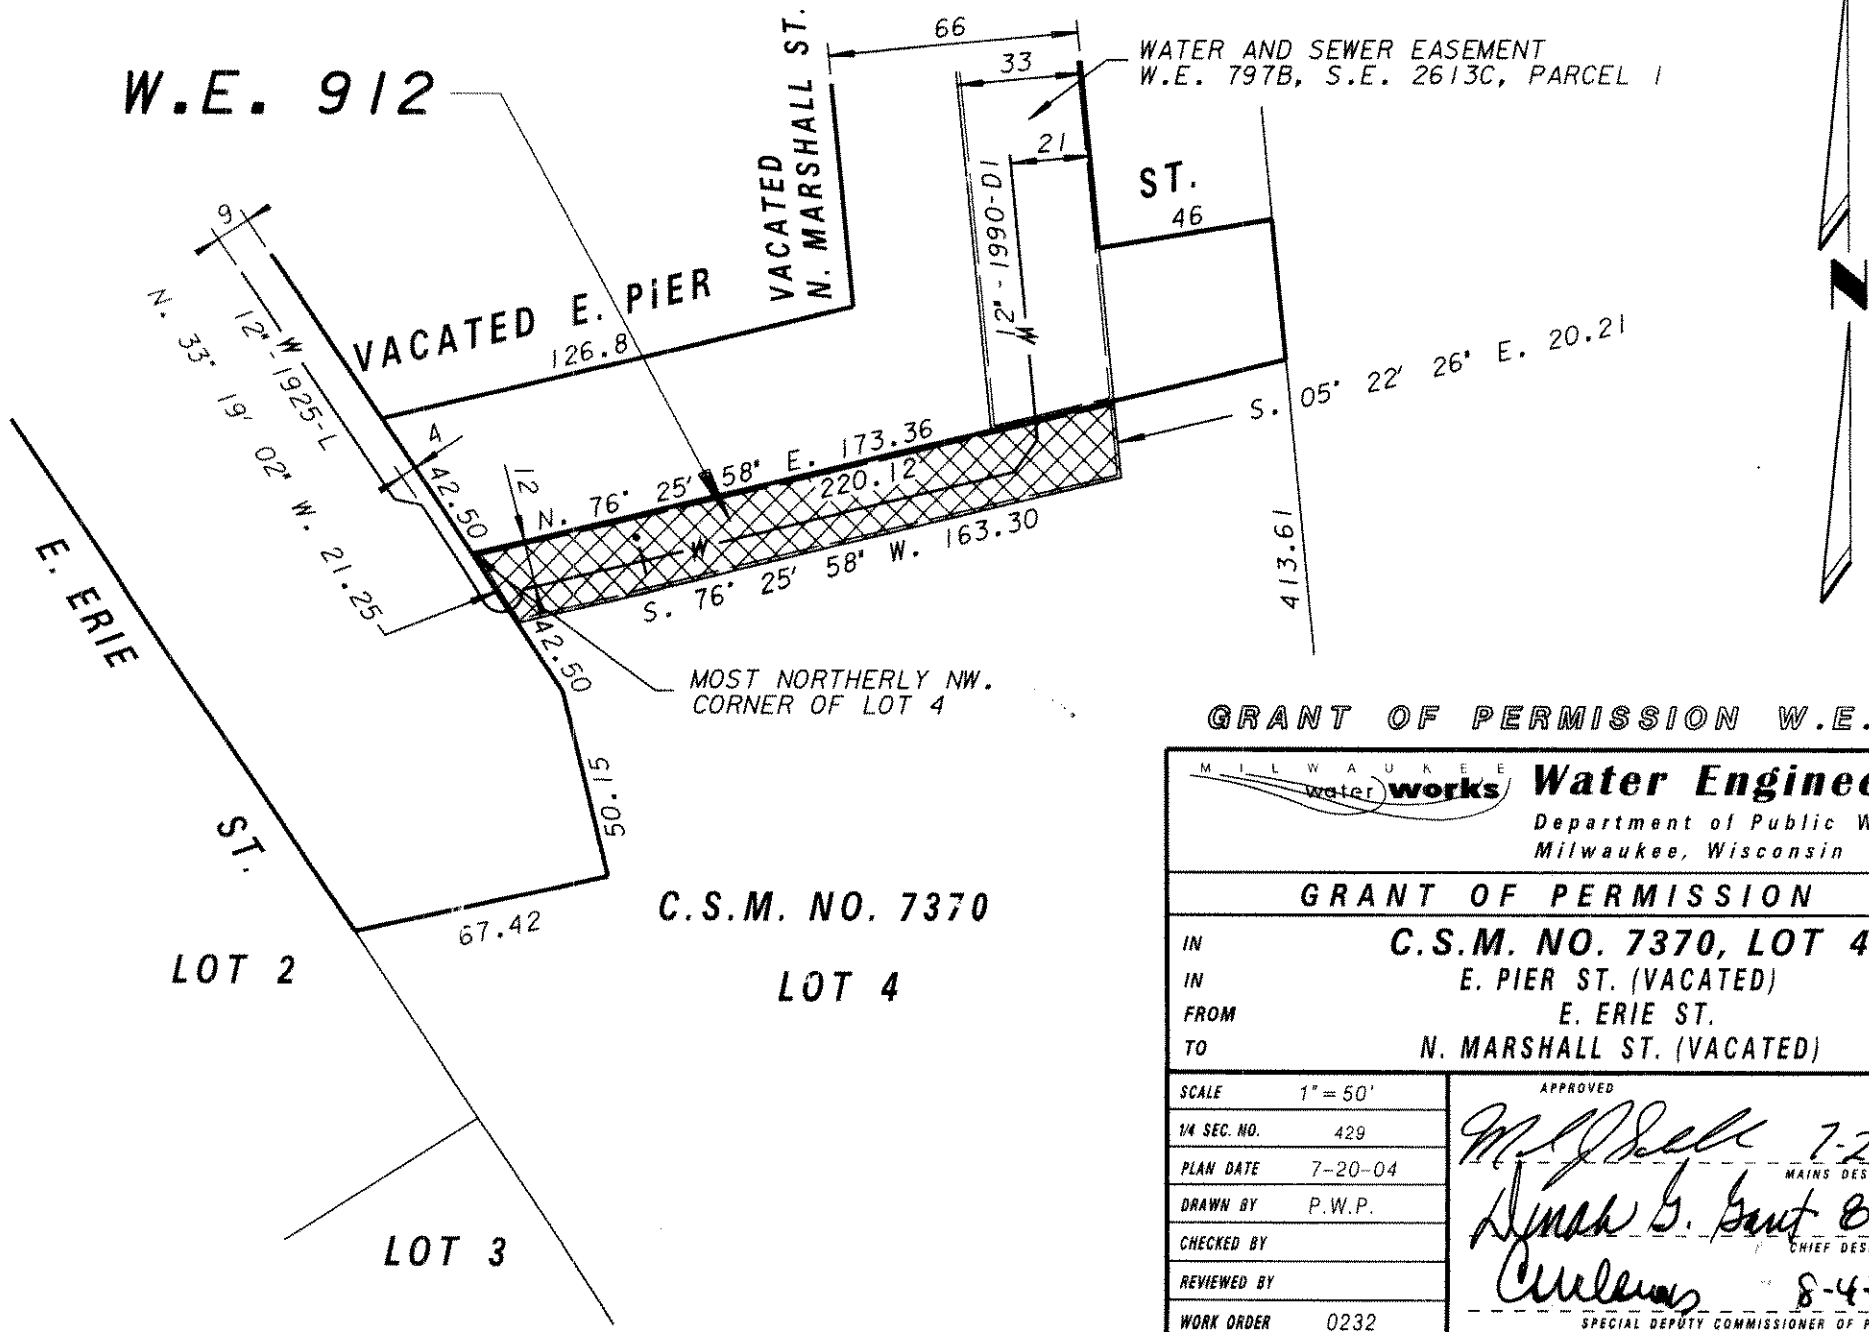

GRANT OF PERMISSION W.E. 912

MILWAUKEE water works **Water Engineering**
Department of Public Works
Milwaukee, Wisconsin

GRANT OF PERMISSION

IN	C.S.M. NO. 7370, LOT 4
IN	E. PIER ST. (VACATED)
FROM	E. ERIE ST.
TO	N. MARSHALL ST. (VACATED)

SCALE	1" = 50'
1/4 SEC. NO.	429
PLAN DATE	7-20-04
DRAWN BY	P.W.P.
CHECKED BY	
REVIEWED BY	
WORK ORDER	0232

APPROVED	DATE
M. J. Sell	7-22-04 MAINS DESIGN ENGINEER
Lynn G. Gaut	8-4-04 CHIEF DESIGN ENGINEER
Curlemas	8-4-04 SPECIAL DEPUTY COMMISSIONER OF PUBLIC WORKS

SHEET NO. 1 OF 1 PLAN FILE NO. **WE912**

MICROFILMED _____