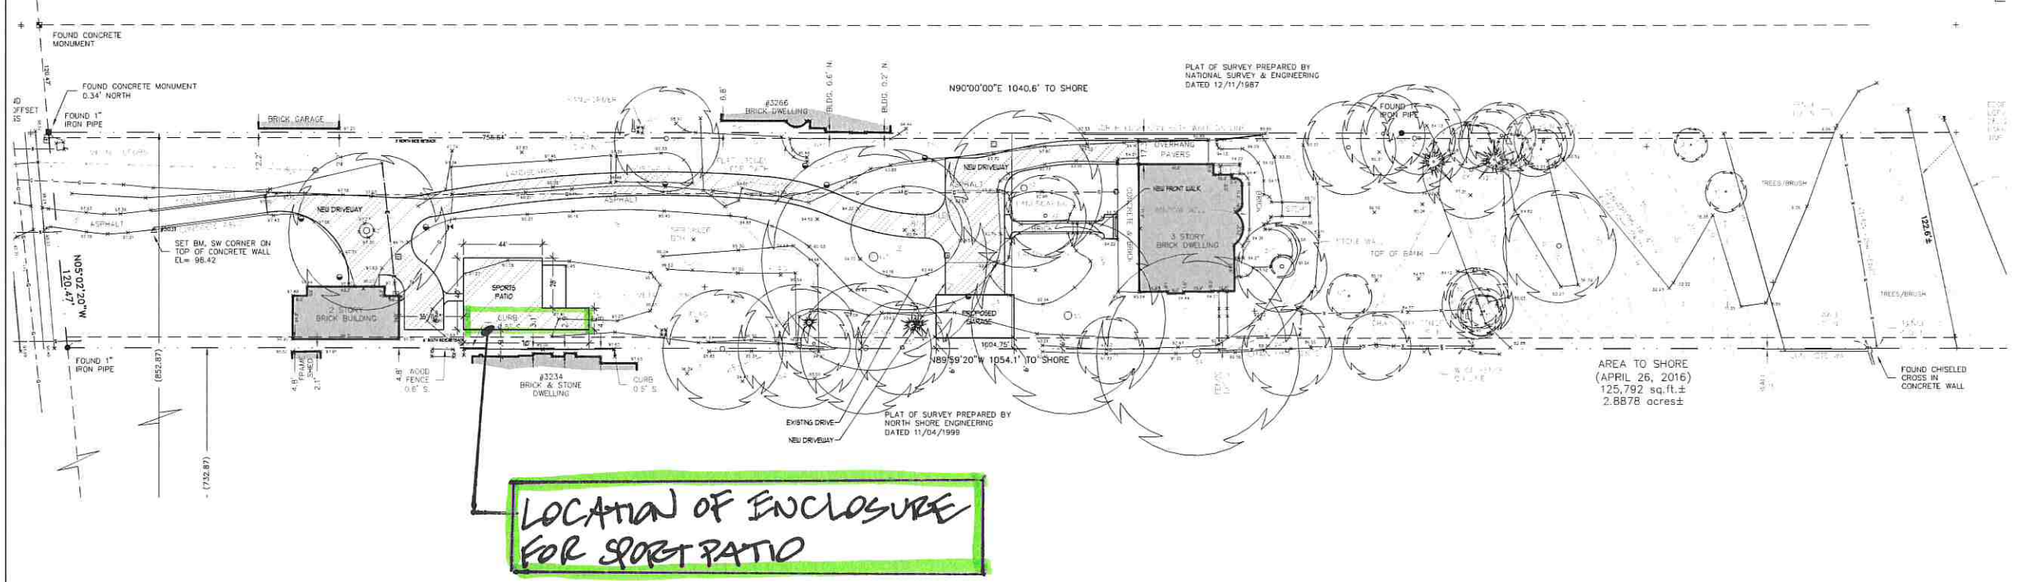

(NOT TO SCALE)

SCALE: 1"= 30'

0 15 30 60

LAND PLUS®

LAND PLUS ASSOCIATES, LTD.
416 EAST PACES FERRY ROAD NE
ATLANTA, GA 30305
404.238.9595
LAND PLANNING
LANDSCAPE ARCHITECTURE
www.landplusassociates.com

© COPYRIGHT 2006
LAND PLUS ASSOCIATES, LTD ®

THIS DRAWING IS AN INSTRUMENT OF SERVICE AND SHALL REMAIN THE PROPERTY OF LAND PLUS ASSOCIATES, LTD. AND SHALL NOT BE REPRODUCED, PUBLISHED OR USED IN ANY WAY WITHOUT THE CONSENT OF LAND PLUS ASSOCIATES LTD

LAND PLUS ASSOCIATES, LTD., ASSUMES NO LIABILITY FOR ANY ELEMENTS CONSTRUCTED FROM THIS PLAN IF IT IS THE RESPONSIBILITY OF THE USER OF THIS PLAN TO PERFORM THE FOLLOWING BEFORE BEGINNING ACTUAL CONSTRUCTION:

1.) BUILDER OR CONTRACTOR MUST VERIFY ALL DIMENSIONS PRIOR TO PROCEEDING WITH CONSTRUCTION

2.) CONTRACTOR MUST VERIFY COMPLIANCE WITH ALL LOCAL BUILDING AND ZONING CODES IN THE AREA WHERE THE IMPROVEMENTS ARE TO BE CONSTRUCTED

CAUTION MUST BE EXERCISED IN MAKING ANY CHANGES IN THIS PLAN BY OWNER, OWNER'S AGENTS OR LANDSCAPE ARCHITECTS OR CONTRACTOR. SHOULD ATTEMPT MODIFICATIONS AS EVEN MINOR CHANGES COULD LEAD TO MAJOR PROBLEMS IN OTHER AREA. THIS DRAWING SHALL NOT BE SCALED.

BARRETT RESIDENCE
3252 N. LAKE DR.
MILWAUKEE WI 53211

ISSUED

DATE	DESCRIPTION
09.10.2017	PERMIT SUBMITTAL

REVISIONS

09.10.2017
RELEASED FOR CONSTRUCTION

JOB NO:	22705
SCALE:	1" = 30'
DRAWN:	AGM
CHECKED:	AA
NORTH:	

SITE PLAN

SHEET NO:
L100