NOTE: REMOVE AND DISPOSE OF ANY EXISTING EXTERIOR INSECT SCREENS OR SECURITY SCREENS BEFORE INSTALLING SCHEDULED SECURITY SCREEN.

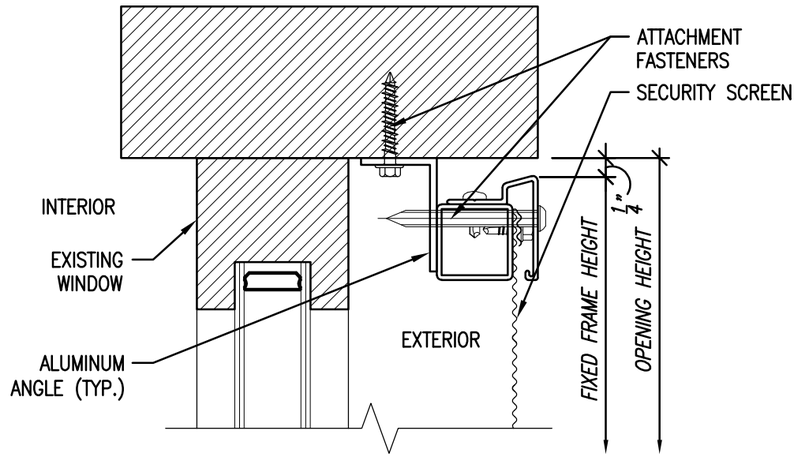

SECURITY SCREEN - HEAD DETAIL (REVEAL MOUNT)

SCALE: 6" = 1'-0"

NOTE: REMOVE AND DISPOSE OF ANY EXISTING EXTERIOR INSECT SCREENS OR SECURITY SCREENS BEFORE INSTALLING SCHEDULED SECURITY SCREEN.

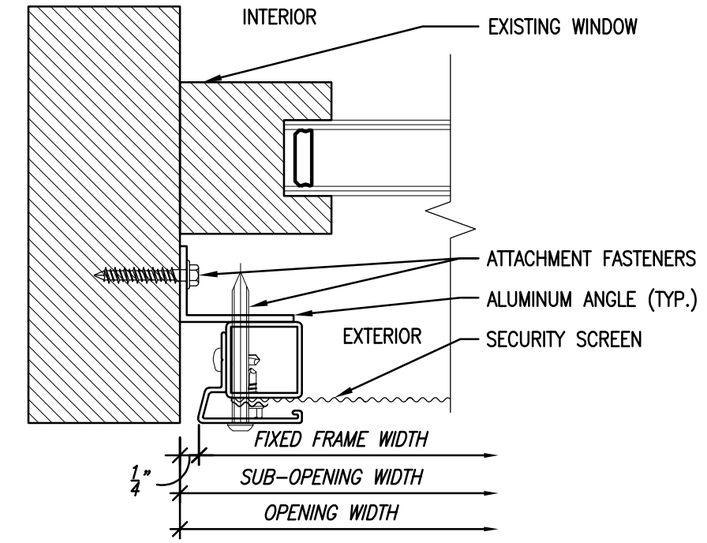

SECURITY SCREEN - JAMB DETAIL (REVEAL MOUNT)

SCALE: 6" = 1'-0"

NOTE: REMOVE AND DISPOSE OF ANY EXISTING EXTERIOR INSECT SCREENS OR SECURITY SCREENS BEFORE INSTALLING SCHEDULED SECURITY SCREEN.

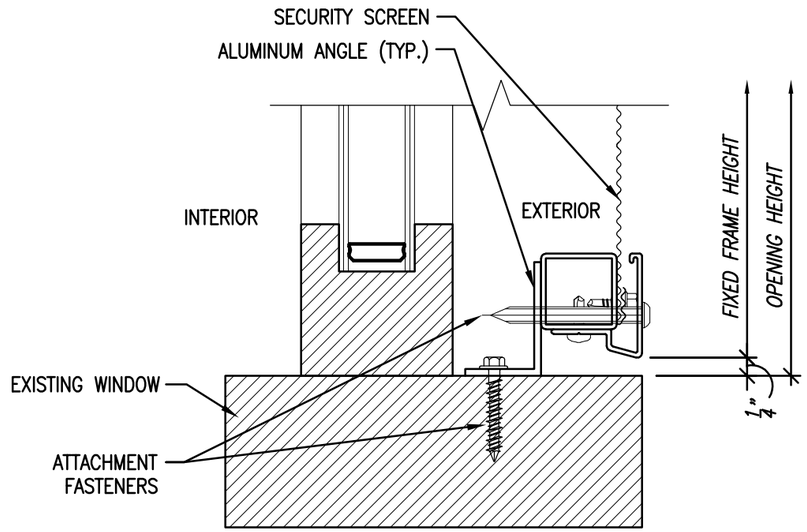

SECURITY SCREEN - SILL DETAIL (REVEAL MOUNT)

SCALE: 6" = 1'-0"

Office of Operations
Department of Facilities and Maintenance Services
Sean Kane - Director
1124 N. 11th Street, Milwaukee, WI 53233
(414) 283-4600 mps.milwaukee.k12.wi.us

VJS CONSTRUCTION SERVICES JOINT VENTURE III
JCP CONSTRUCTION

Quorum Architects, Inc.

Quorum Project Number: 21026.00

Title: SECURITY SCREEN TYPICAL DETAILS
Project Title: HPC SUBMISSION
Project Location: MILWAUKEE, WI
Approved By: ARCHITECT/ENGINEER OF RECORD
MPS Project Phase:

REVISIONS	BY

Drawn by : BI
Checked by : JPB
Date : 12-14-22
Scale : As Noted
Site Number :
Project No.:
Sheet Number :

A4.0d

Dec 13, 2022 - 11:01am
Q:\21 Projects\21026-00 MPS ESSER II\CDs\Base Dwgs\D-DETAILS-21026-00.dwg

© Copyright 2022, Quorum Architects, Inc.