

OPTION 1 RENDERING

ABACUS ARCHITECTS

REVISIONS:

NOTICE TO BIDDERS
BIDDERS SHALL REVIEW ALL DRAWINGS AND SPECIFICATION SECTIONS TO DETERMINE THE IMPACT OF OTHER SECTIONS OF WORK ON THEIR OWN WORK

© 2022 ABACUS ARCHITECTS, INC.

ISSUE DATE: 4/14/2022

INTERIOR ALTERATIONS

KNAPP ST. COFFEE

1119 E KNAPP ST., MILWAUKEE WI 53202

1135A MICHIGAN AVE. SHEBOYGAN, WI 53081 (920) 452-4444 | 225 EAST ST. PAUL AVE. MILWAUKEE, WI 53202 (414) 837-6450


PRELIMINARY - NOT FOR CONSTRUCTION

DRAWN BY: Author

CHECKED BY: Checker

A 5

PROJ. NO. 2021-44

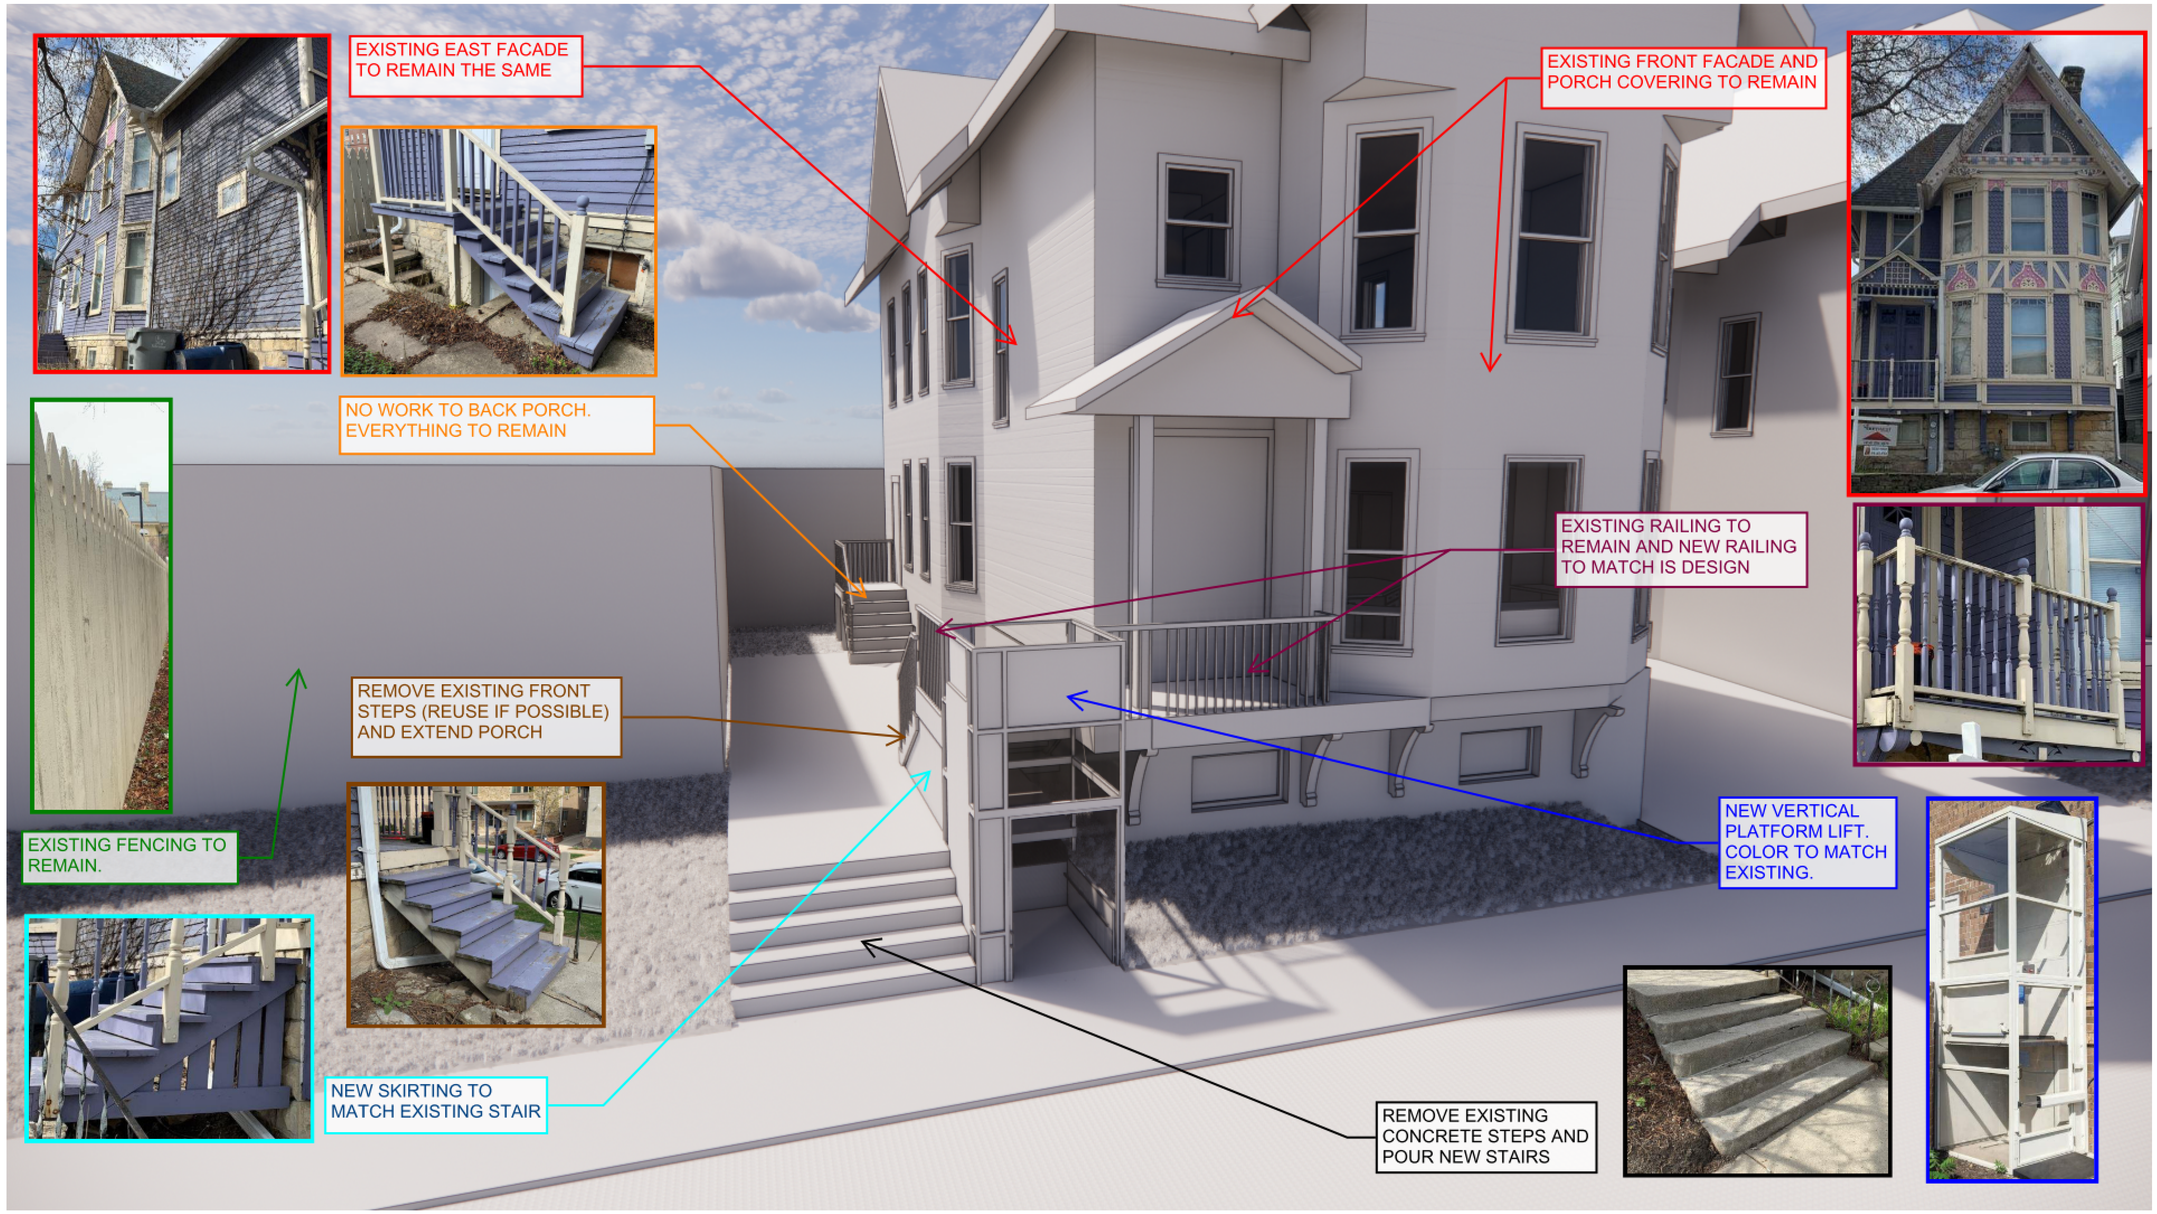


OPTION 1 RENDERING

ABACUS ARCHITECTS

REVISIONS:

NOTICE TO BIDDERS
BIDDERS SHALL REVIEW ALL DRAWINGS AND SPECIFICATION SECTIONS TO DETERMINE THE IMPACT OF OTHER SECTIONS OF WORK ON THEIR OWN WORK

© 2022 ABACUS ARCHITECTS, INC.

ISSUE DATE: 4/14/2022
INTERIOR ALTERATIONS

KNAPP ST. COFFEE

1119 E KNAPP ST., MILWAUKEE WI 53202
1135A MICHIGAN AVE. SHEBOYGAN, WI 53081 (920) 452-4444 | 225 EAST ST. PAUL AVE. MILWAUKEE, WI 53202 (414) 837-6450

PRELIMINARY - NOT FOR CONSTRUCTION

DRAWN BY: Author
CHECKED BY: Checker

A 6

PROJ. NO. 2021-44